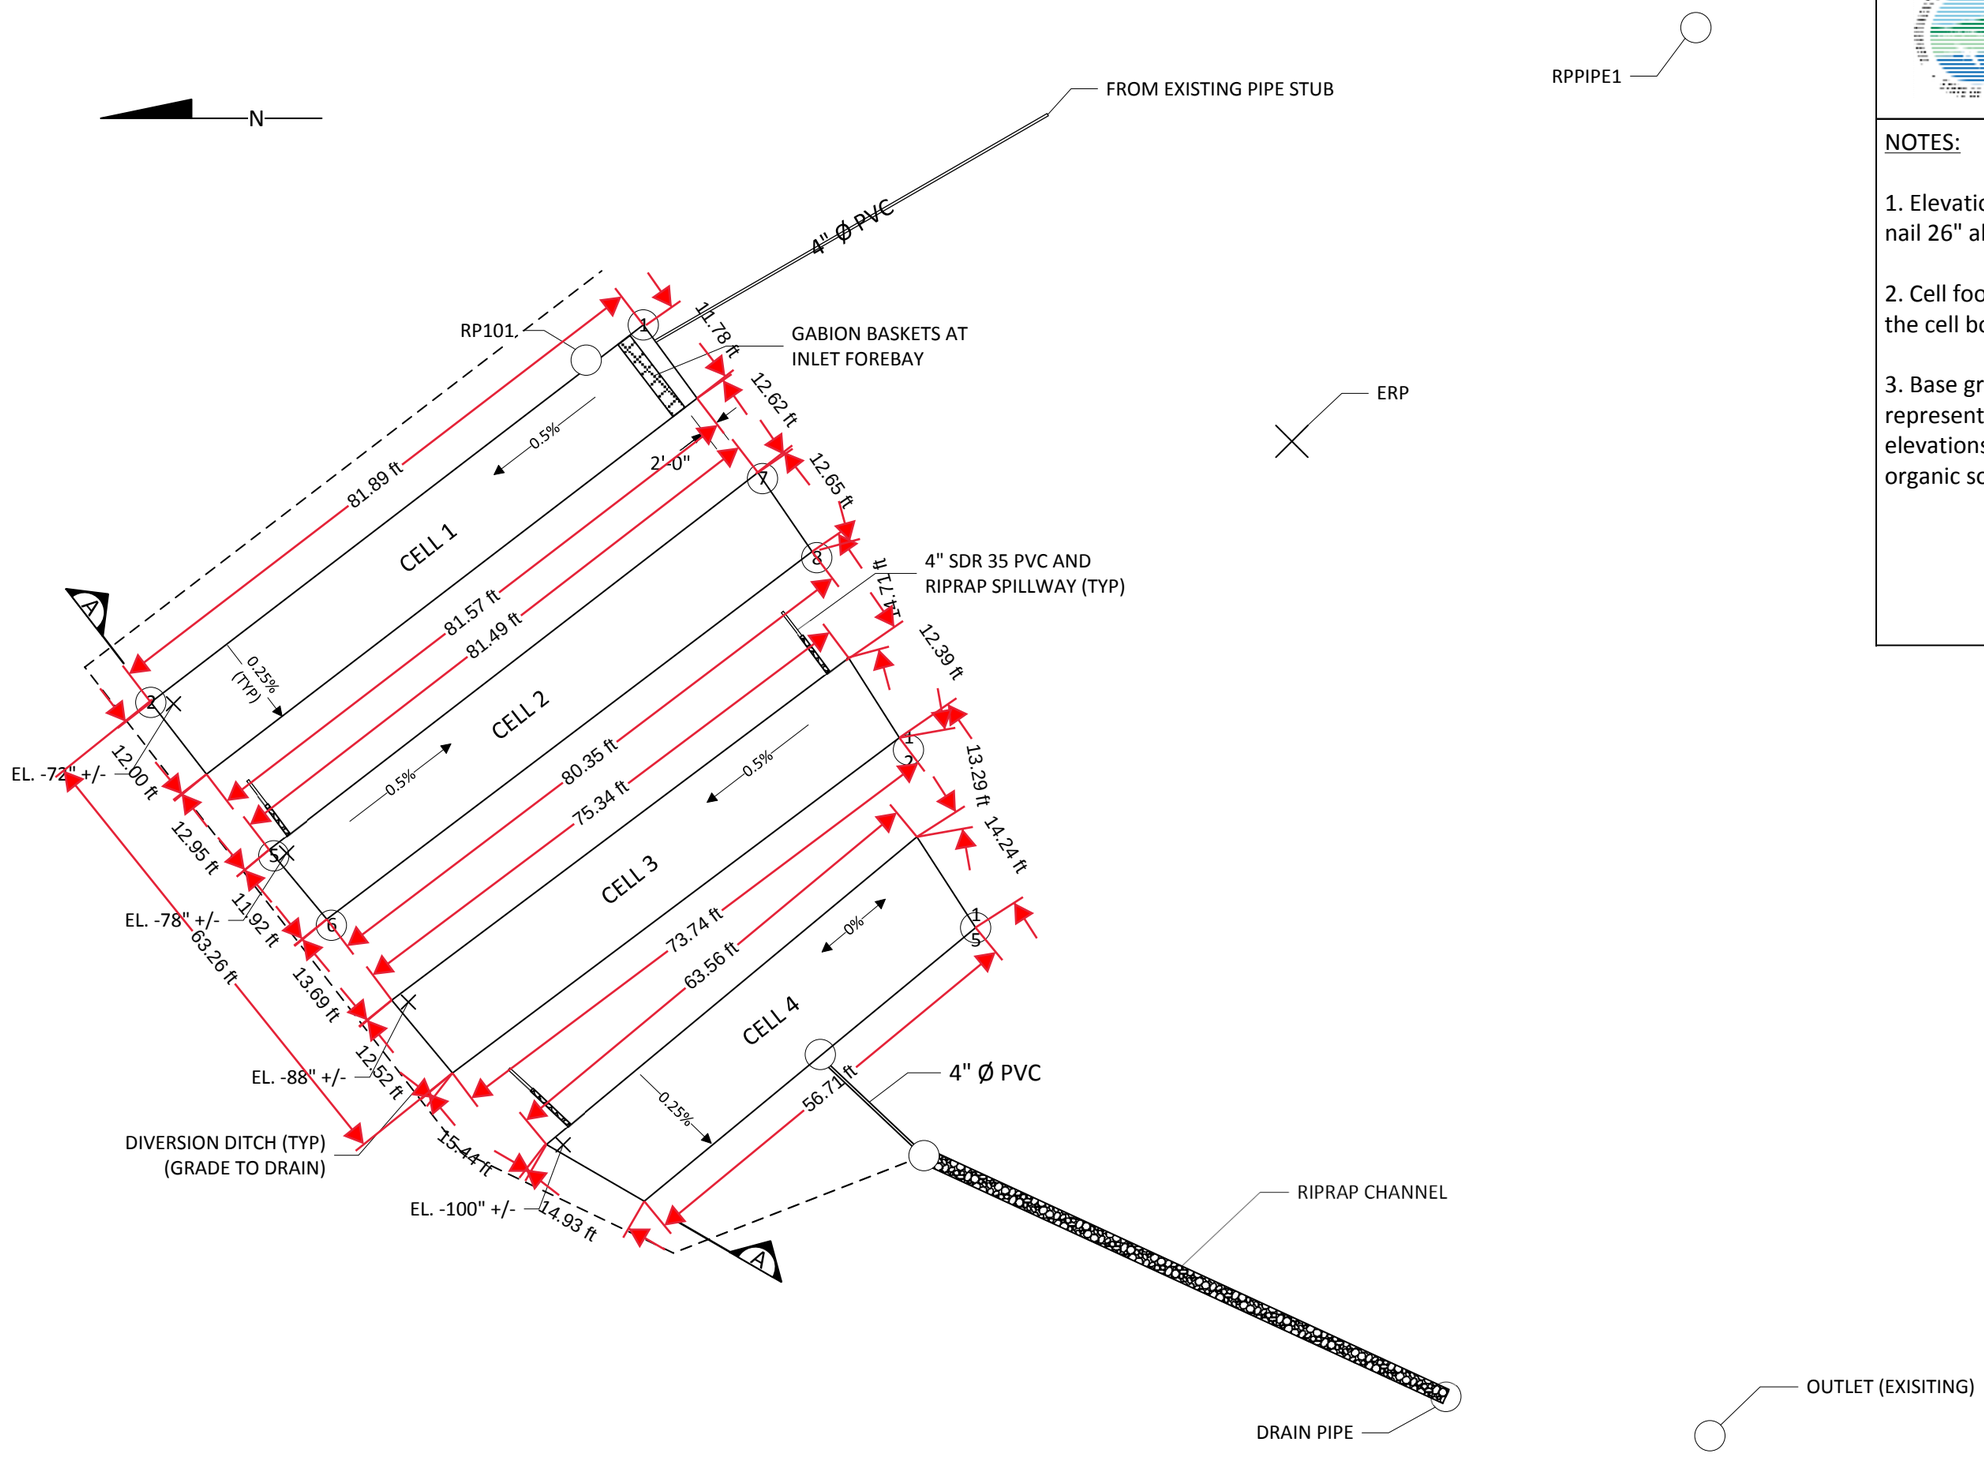

AUGUSTA TISSUE LANDFILL
Leachate Retention Ponds

NOTES:

1. Elevation Reference Point (ERP) is flagged nail 26" above grade in flagged 5" Ø pine tree

2. Cell footprints shown represent the limit of the cell bottom for each cell

3. Base grade layout points shown represent approximate proposed cell bottom elevations prior to placement of 6 inch thick organic soil layer

1" = 20'