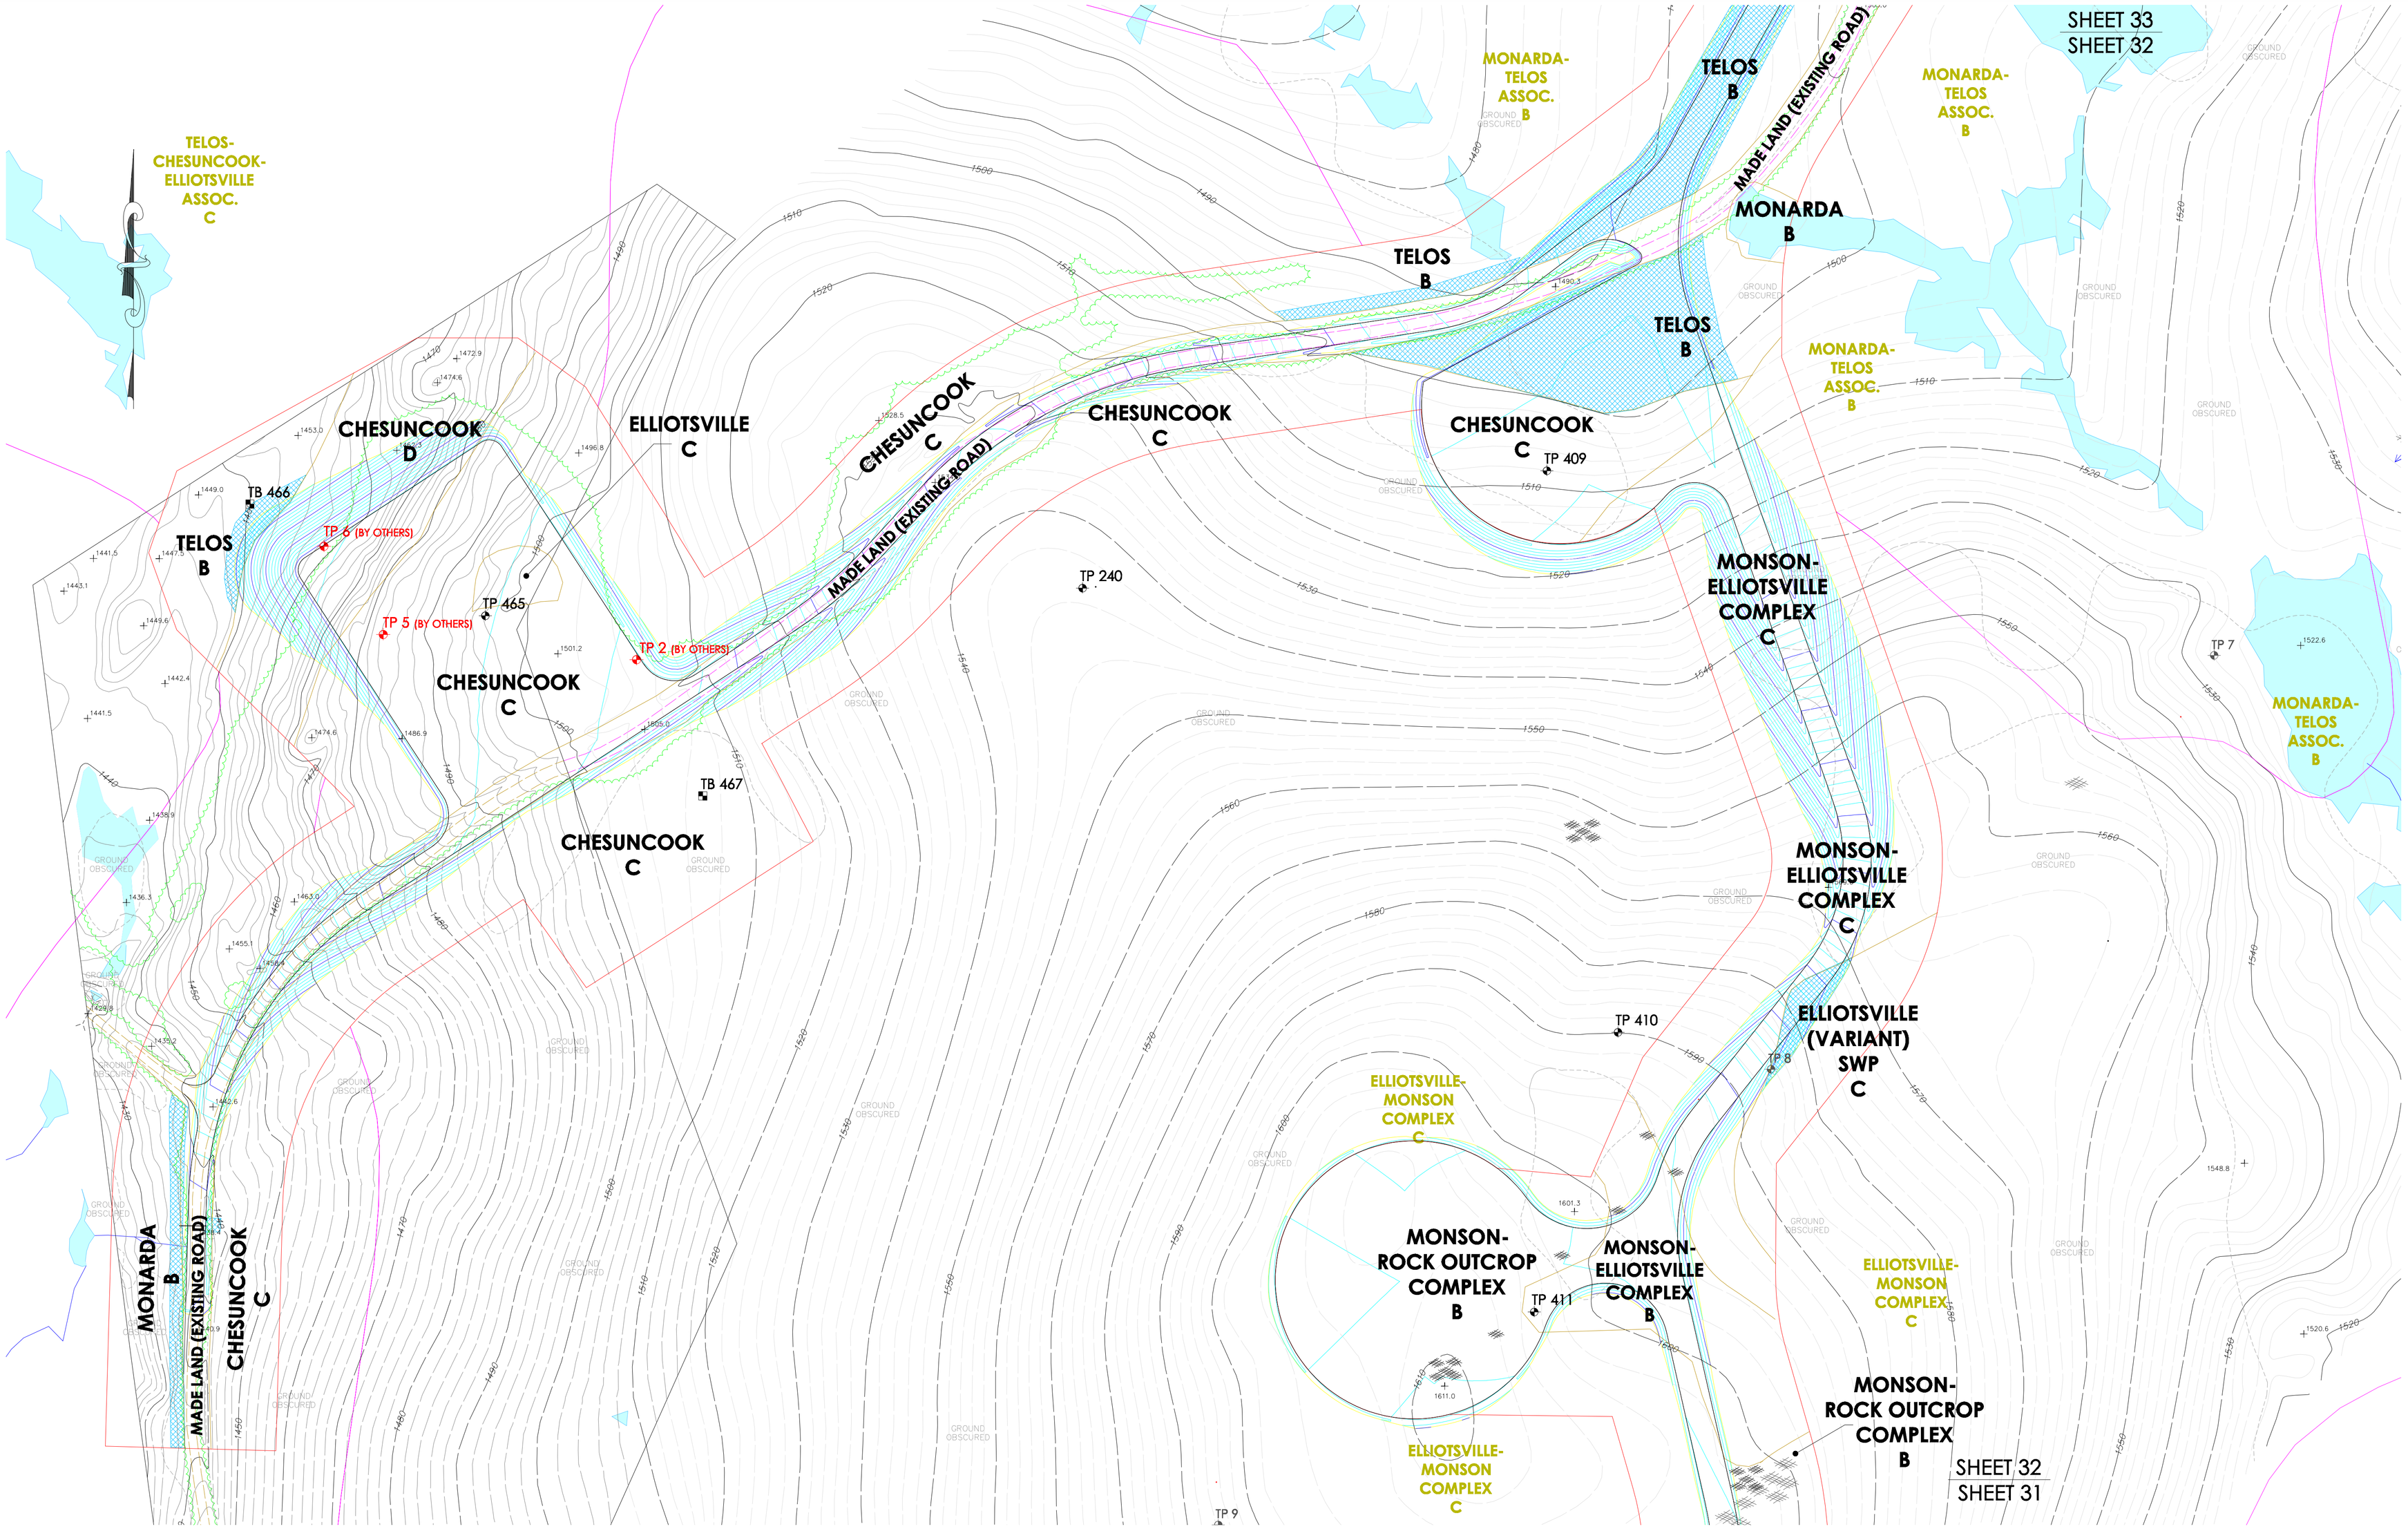

GRAPHIC SCALE

100 0 50 100 200

(IN FEET)
1 inch = 100 ft.

SOILS MAP LEGEND:

- TP — SOIL TEST PIT
- TB — SOIL TEST BORING
- WETLAND AREA
- BEDROCK OUTCROP (LOCATED BY G.P.S.)
- MET TOWER
- WOODS ROAD (EXISTING)
- STREAM
- LIMITS OF SOIL STUDY CORRIDOR
- NRCS SOIL BOUNDARY LINE
- DIXFIELD — NRCS SOIL NAME
- CLASS L SOIL BOUNDARY LINE
- DIXFIELD — CLASS L SOIL NAME

SLOPE DESIGNATION

A	0 - 3%
B	3 - 8%
C	8 - 20%
D	20%+

SOIL AREA IN CORRIDOR WHICH CONTAIN EITHER VERY POORLY,POORLY, OR SOMEWHAT POORLY DRAINED CONDITIONS, OXYAQUIC CONDITIONS, WATER COURSES OR DRAINAGES WHERE SPECIAL CONSIDERATION FOR SOIL DISTURBANCE SHOULD BE EXERCISED IF PROPOSED CONSTRUCTION IS DONE DURING UNFROZEN GROUND CONDITIONS, OR DURING WET SOIL CONDITIONS (SEE DELUCA HOFFMAN AND/OR STANTEC TOOL BOX OF RECOMMENDED TECHNIQUES) ENGINEERING TO ADDRESS DRAINAGE MAY BE REQUIRED TO SERVE YEAR ROUND ROADS

NOTE: SEE ACCOMPANYING SOIL NARRATIVE REPORT, DATED FEBRUARY 2013, OR AS REVISED

THE ACCOMPANYING SOILS SURVEY MAP (CLASS "L"), SOIL PROFILE DESCRIPTIONS AND SOIL NARRATIVE REPORT WERE DONE IN ACCORDANCE WITH THE STANDARDS ADOPTED BY THE MAINE ASSOCIATION OF PROFESSIONAL SOIL SCIENTISTS, FEBRUARY 1995, AS AMENDED AND PREPARED BY ALBERT FRICK ASSOCIATES, SOIL SCIENTIST, SEALING THE PLANS AND REPORT.

STATE OF MAINE
ALBERT FRICK
66
CERTIFIED SOIL SCIENTIST

DATE:	REVISIONS:
9/17/2012	REALIGNMENT ADJUSTMENTS
11/13/2012	REALIGNMENT ADJUSTMENTS
11/29/2012	ADDITIONAL MAPPING FOR O&M
2/12/2013	REALIGNMENT ADJUSTMENTS

CLASS L SOILS SURVEY

PREPARED FOR

BINGHAM WIND PROJECT (STANTEC)

BINGHAM, MAINE & PORTIONS OF MAYFIELD AND KINGSBURY PLANTATIONS

SHEET 32 of 45

Albert Frick Associates, Inc.
Soil Scientists & Site Evaluators
Gorham, Maine 04038

Drawn By: B.J. | Checked By: A.F.

Date: 2/12/13 | Scale: 1" = 100'