

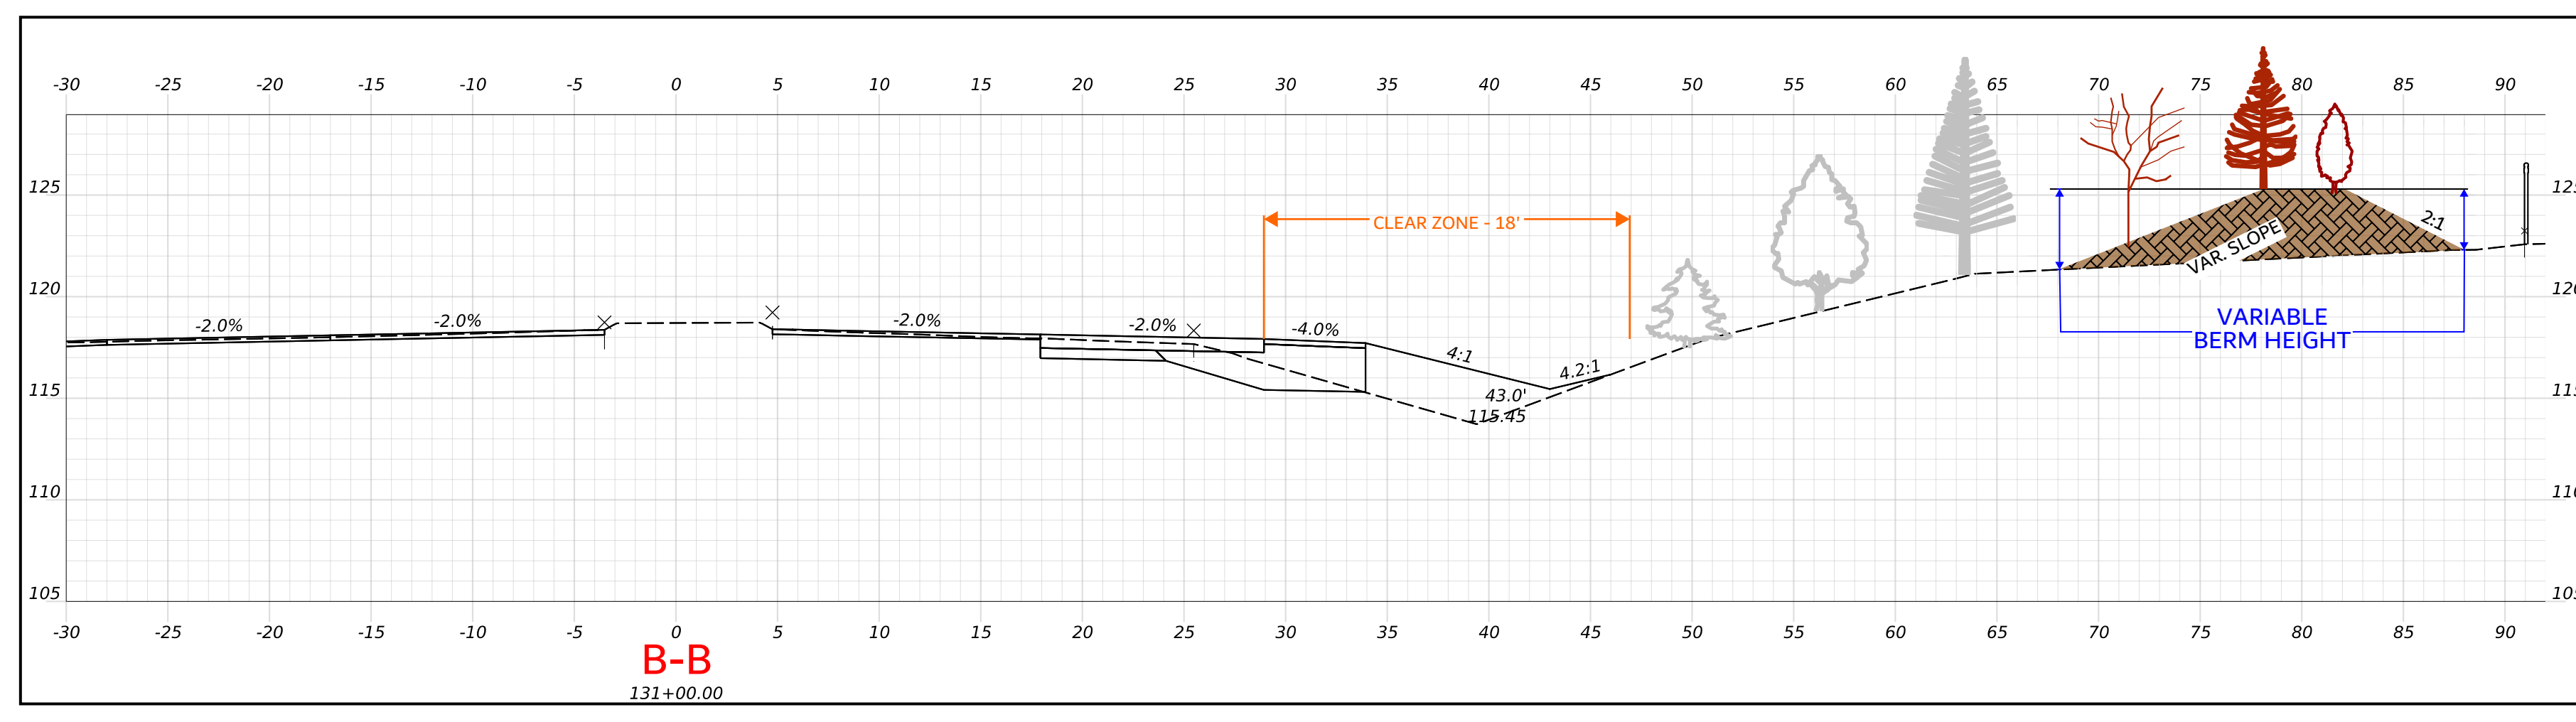
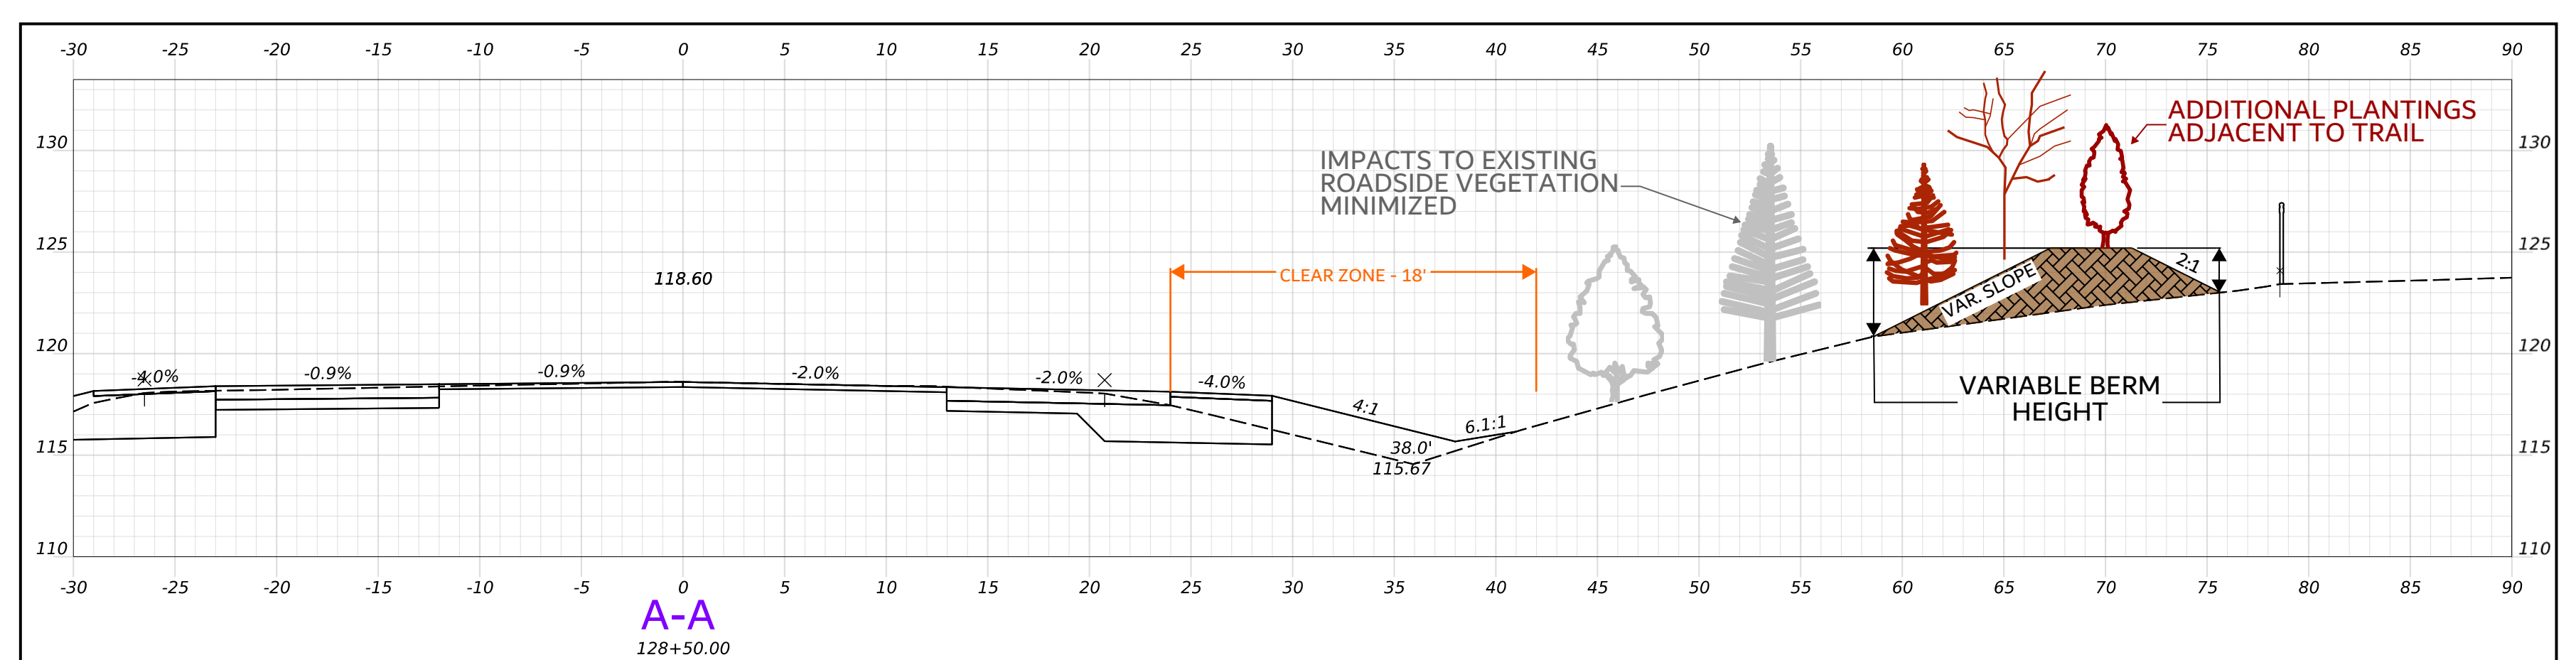
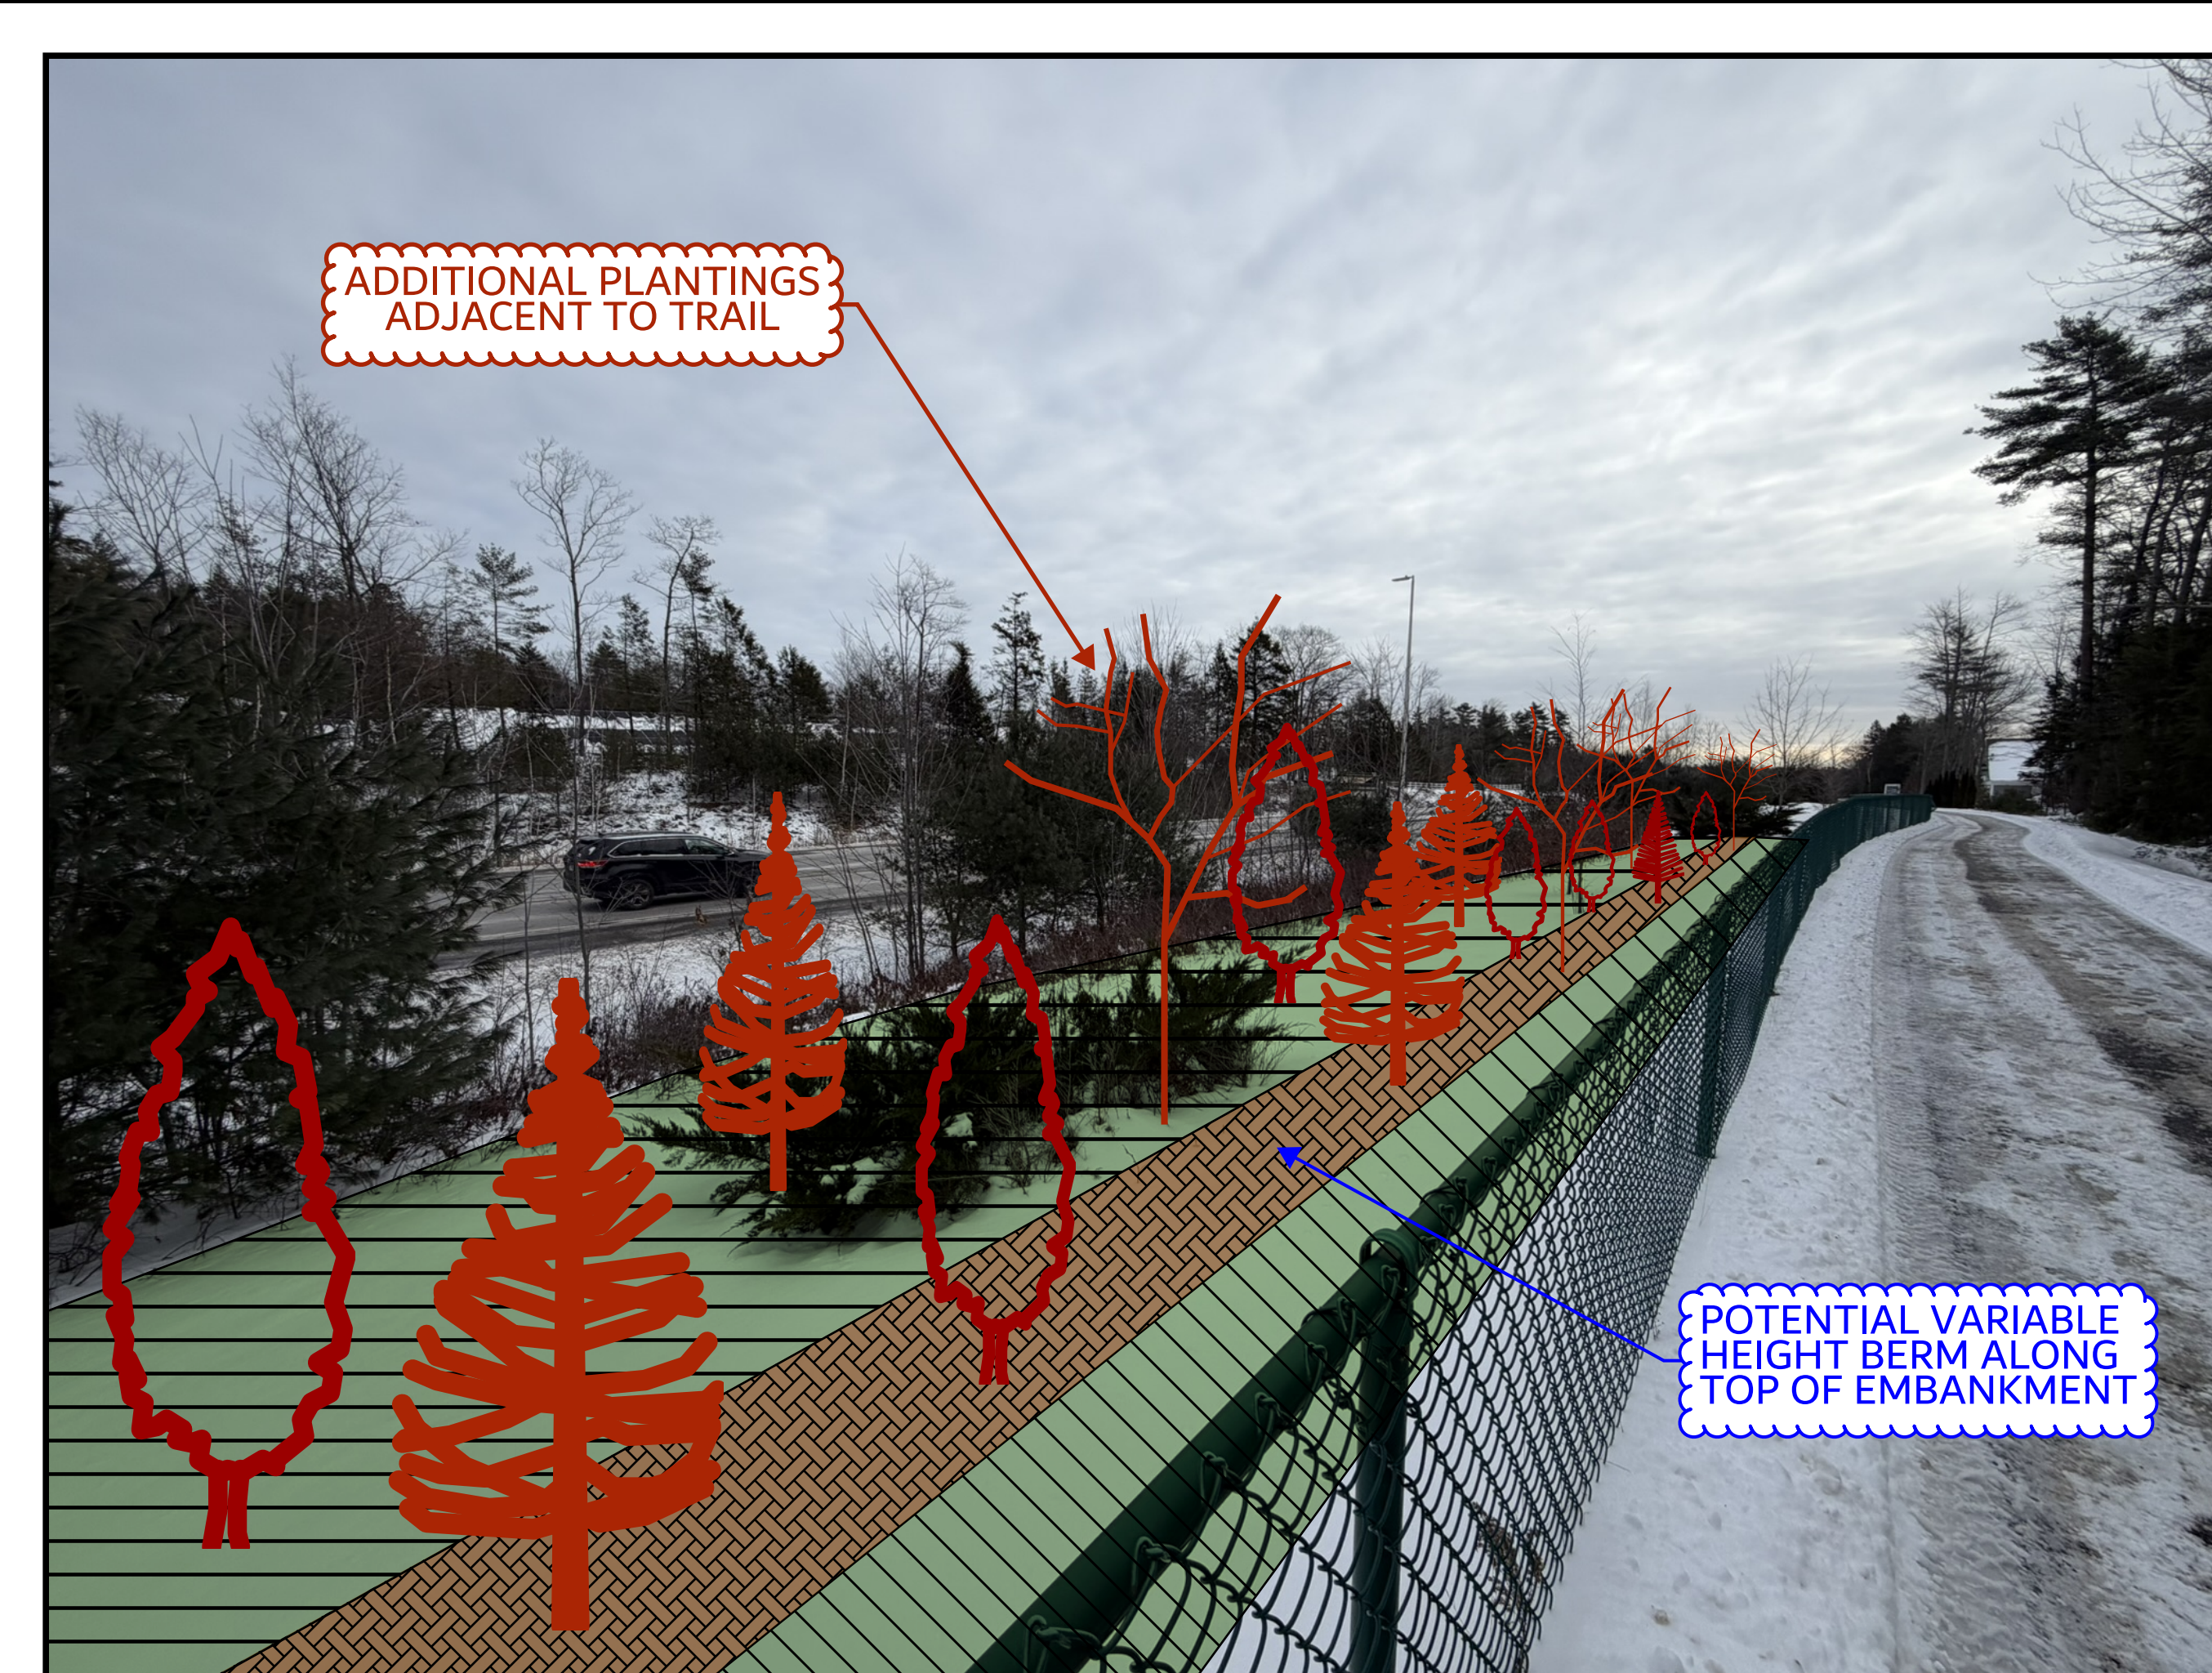


WIN 27116.00 - TOPSHAM ROUTE 196


CONCEPTUAL PLANTING GRAPHICS

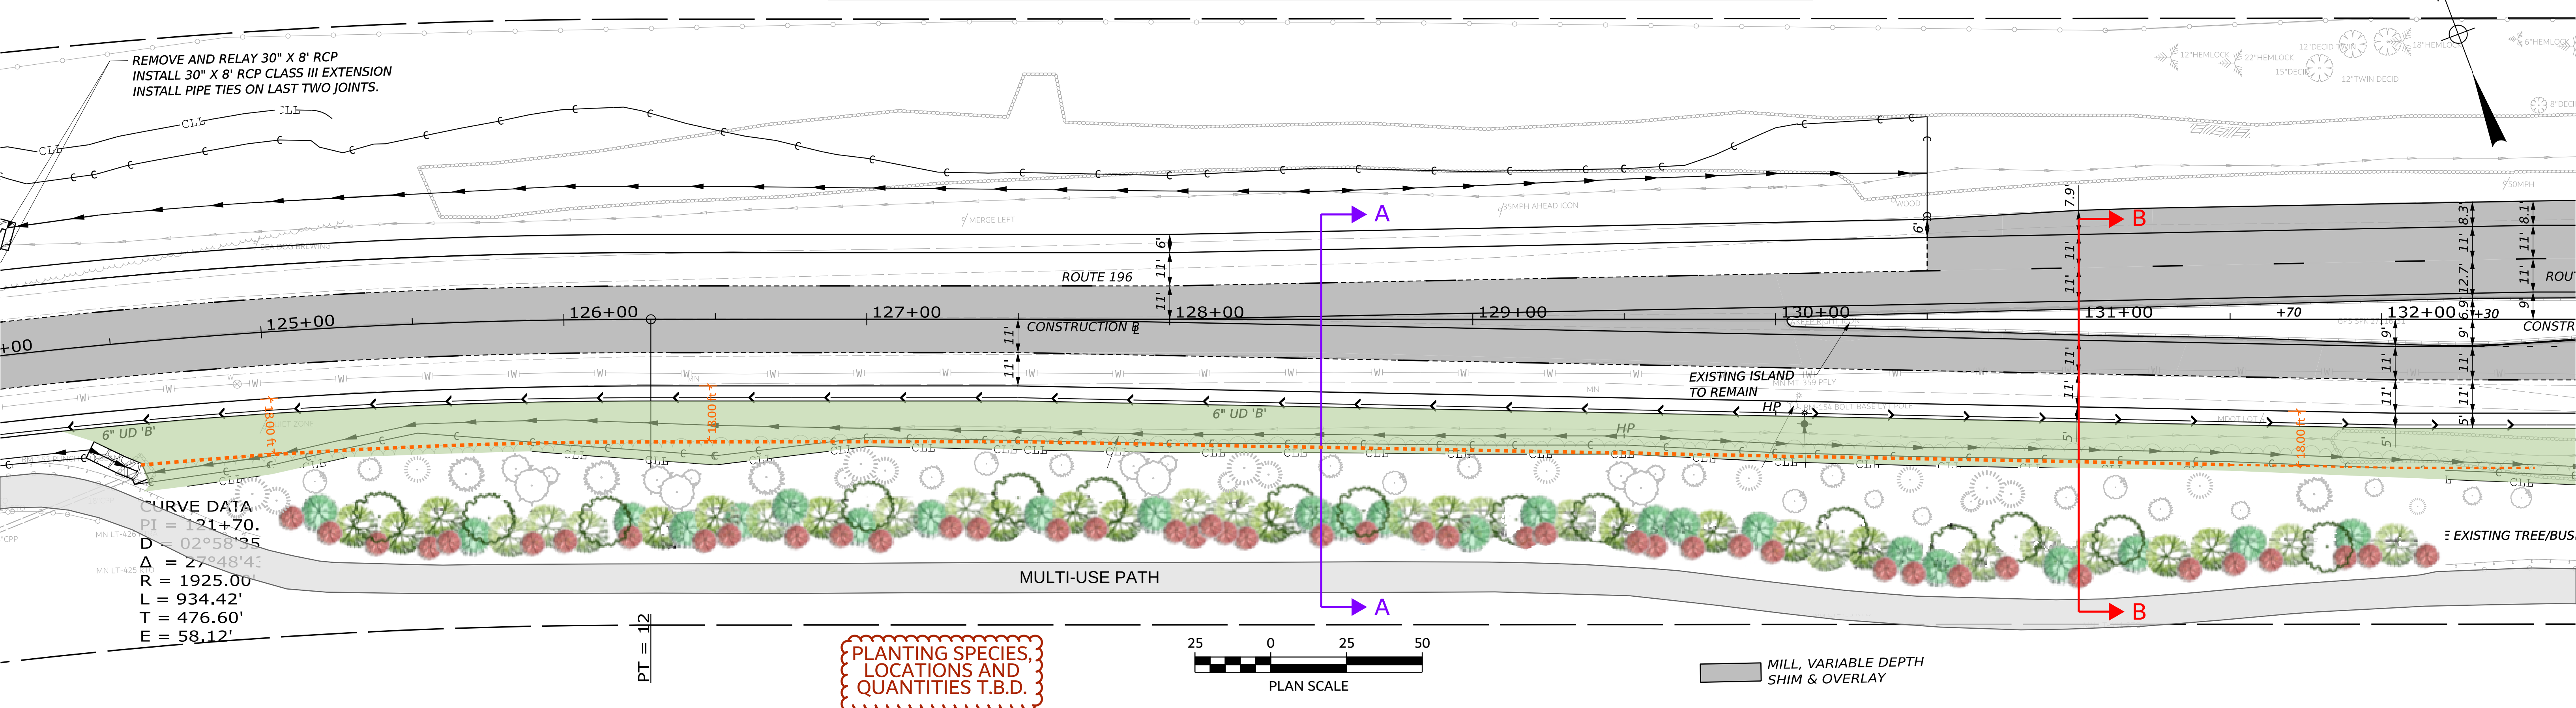

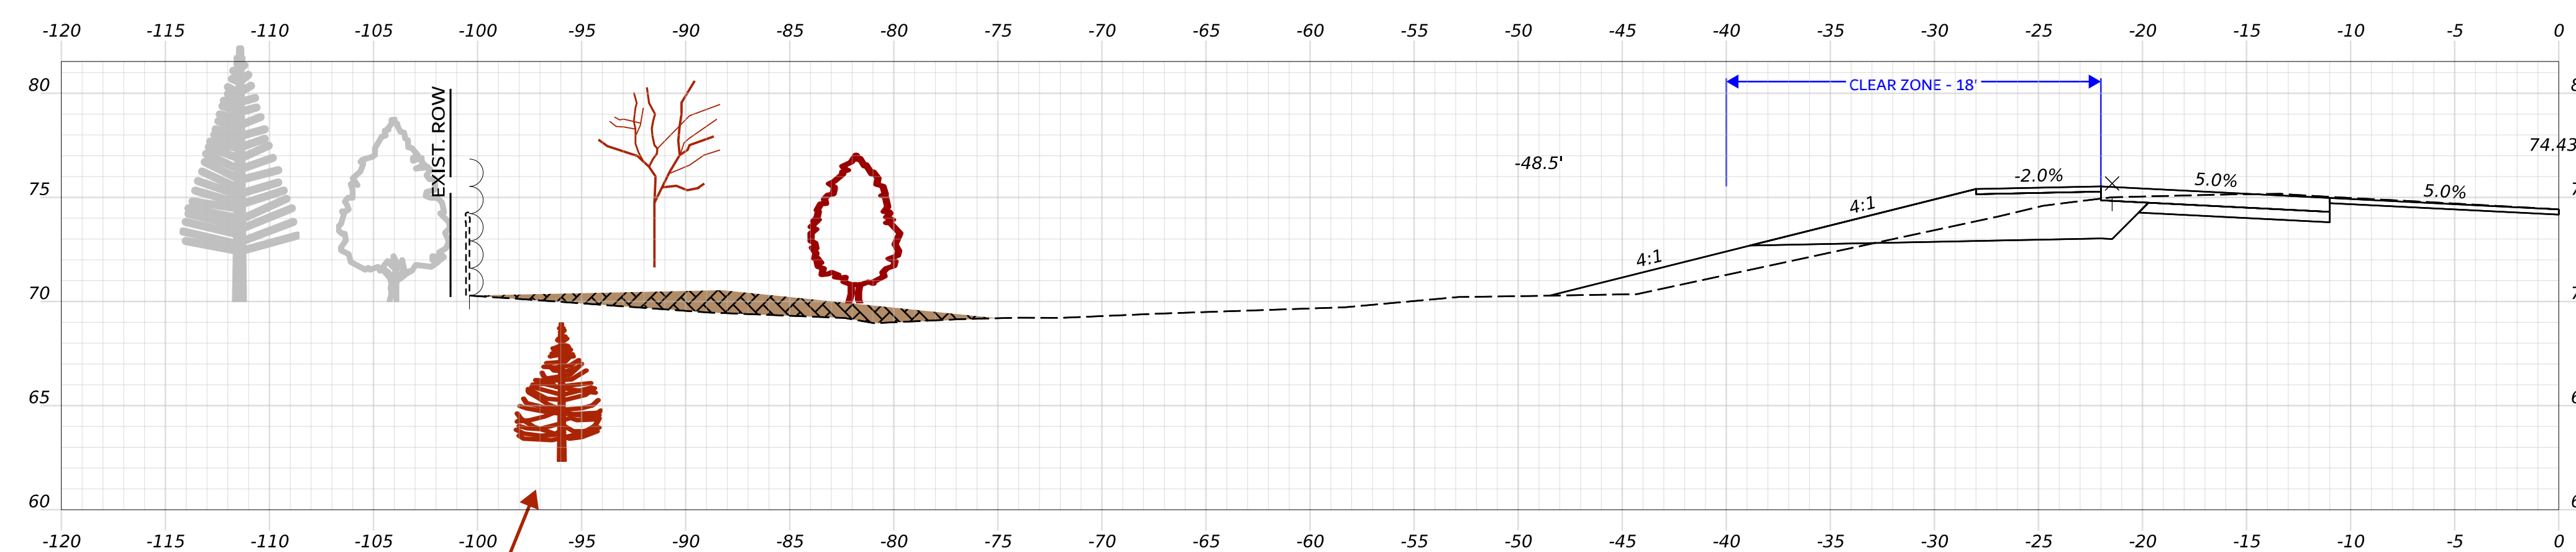

ADDITIONAL PLANTINGS
ADJACENT TO ROW LIMIT

PLANTING SPECIES,
LOCATIONS AND
QUANTITIES T.B.D.

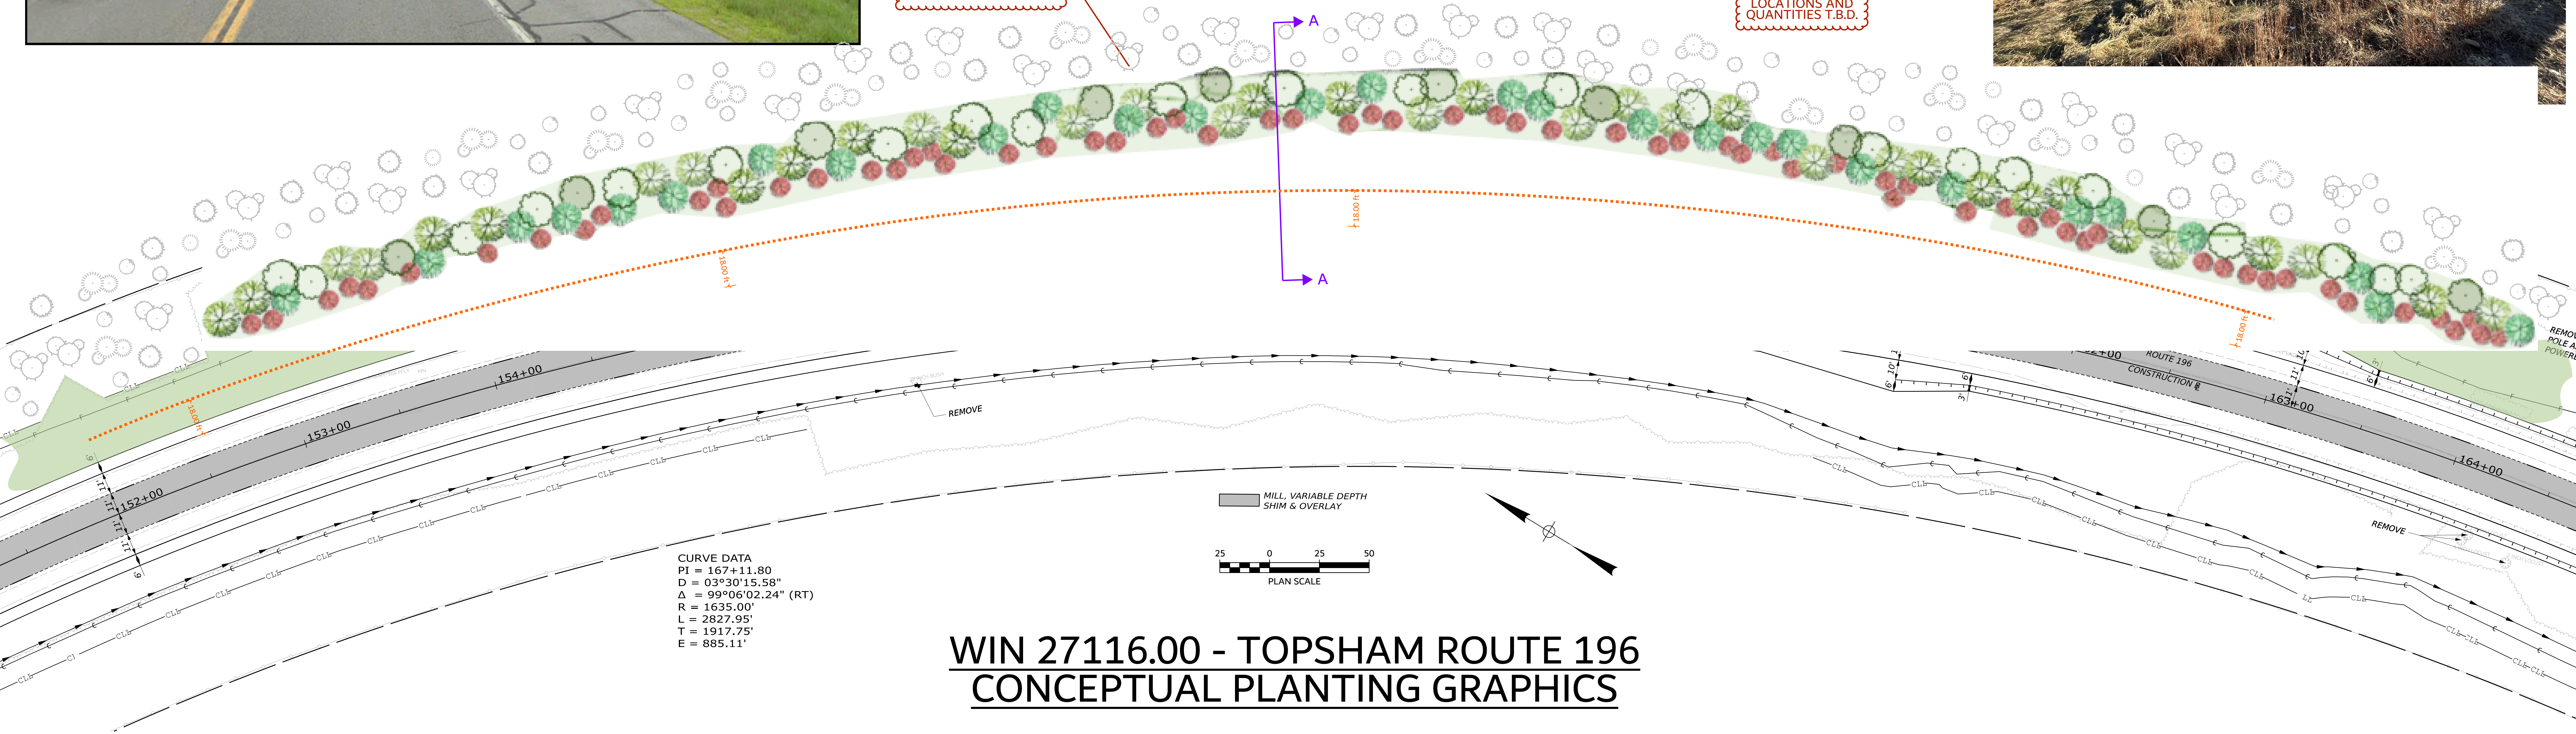

WIN 27116.00 - TOPSHAM ROUTE 196 CONCEPTUAL PLANTING GRAPHICS