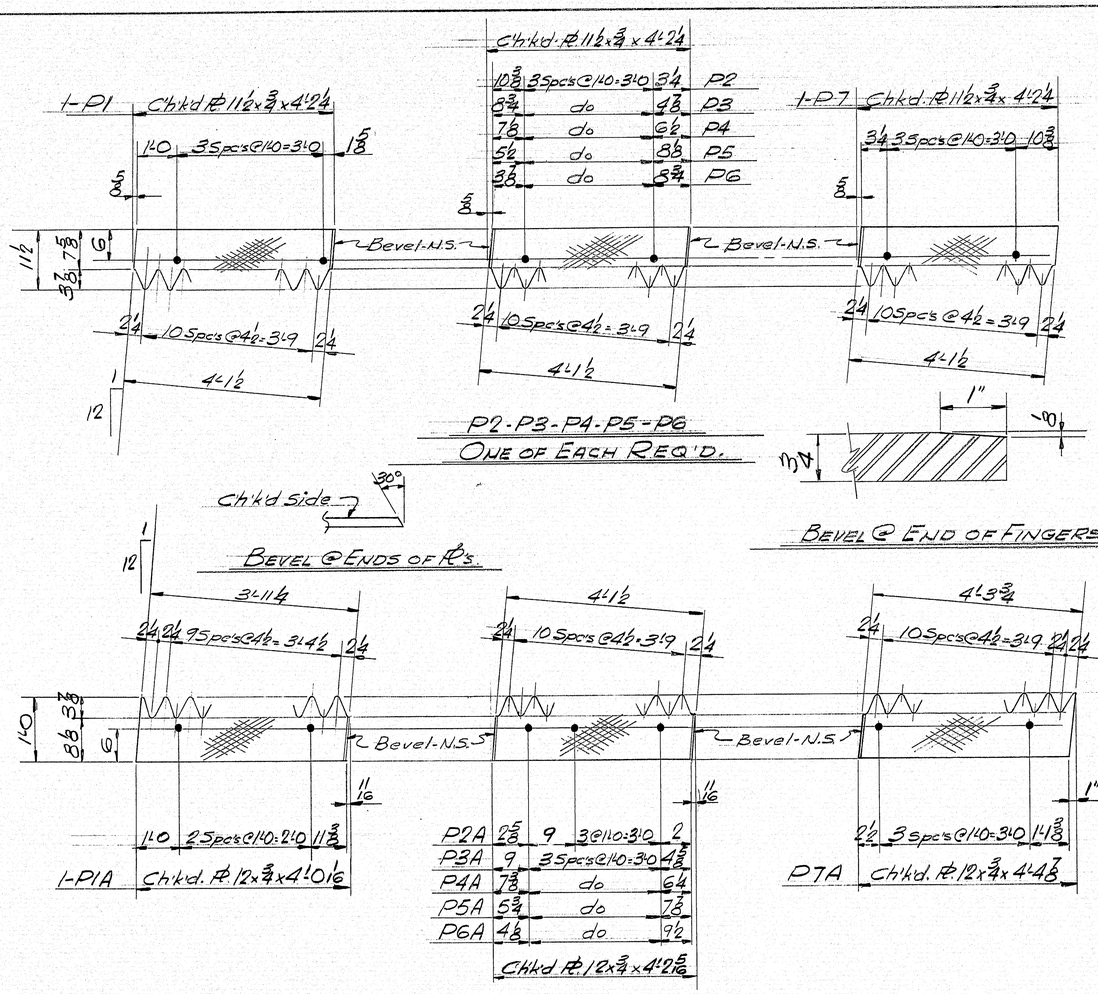

SHIP	BILL OF MATERIAL			JOB NO 67-308		DWG. NO. M1		
MARK	NO.	MARK	SHAPE	LENGTH	WT.	ITEM NO.		REMARKS
P1	1		℄ 11½ x ¾	4 2¼				N.B. KENDUSKEAG STREAM ITEM 504.71
P2	1		C'h'k'd ℄	4 2¼				
P3	1			4 2¼				
P4	1			4 2¼				
P5	1			4 2¼				
P6	1			4 2¼				
P7	1		℄ 11½ x ¾	4 2¼				
P1A	1		℄ 12 x ¾	4 0 1⁄16				
P2A	1		C'h'k'd ℄	4 2 5⁄16				
P3A	1			4 2 5⁄16				
P4A	1			4 2 5⁄16				
P5A	1			4 2 5⁄16				
P6A	1			4 2 5⁄16				
P7A	1		℄ 12 x ¾	4 4 3				
PB3	1		Bar 2½ x ¾	10 0 ¾				
PA3	1		Do	10 0 ¾				
PB4	1		Do	10 4 ¾				
RA	2		¾"ø Rod	10 4				
RA1	2		Do	10 0				
RA2	2		Do	10 0				
RB	4		¾"ø Rod	18 9				BROADWAY N.B.
RB1	4		Do	20 0				ITEM 504.702
RB2	4		Do	12 10				
RA6	8		¾"ø Rod	13 7⅞				S.B. STILLWATER AVE.
RB3	8		Do	13 7				ITEM 504.703
RA7	16		¾"ø Rod	20 0				E.B. & N.B. IND. SPUR I-395
RA8	16		Do	6 11				ITEM 504.704

STEEL: ASTM. A-36
WELDING ELECTRODE
SHOP CONN:
FIELD CONN: Welded - E70L.H. Electrode
HOLES: 1⅛"ø
PAINT: None
SPECIAL CLEANING: Blast Clean
APPROVED: 11-20-67

MISC. ITEMS

PRINT DIST.

Bancroft & Martin Inc.
South Portland, Maine 04106

JOB: BRIDGE REPAIRS BANGOR, MAINE
CUSTOMER: LANE CONSTRUCTION CO.
DESIGNER: ME. S.H.C. BRIDGE DIV.

REV.			ORDER NO.	JOB NO.	DRAWING NO.
CHECKED			LETTER 8-7-67	67-308	M1
DRAWN	11-17-67	J.P.F.			

157-17

touraine paints TRUFLEX ★ SILKY ★ TRIPLE WHITE ★ KYPLEX