
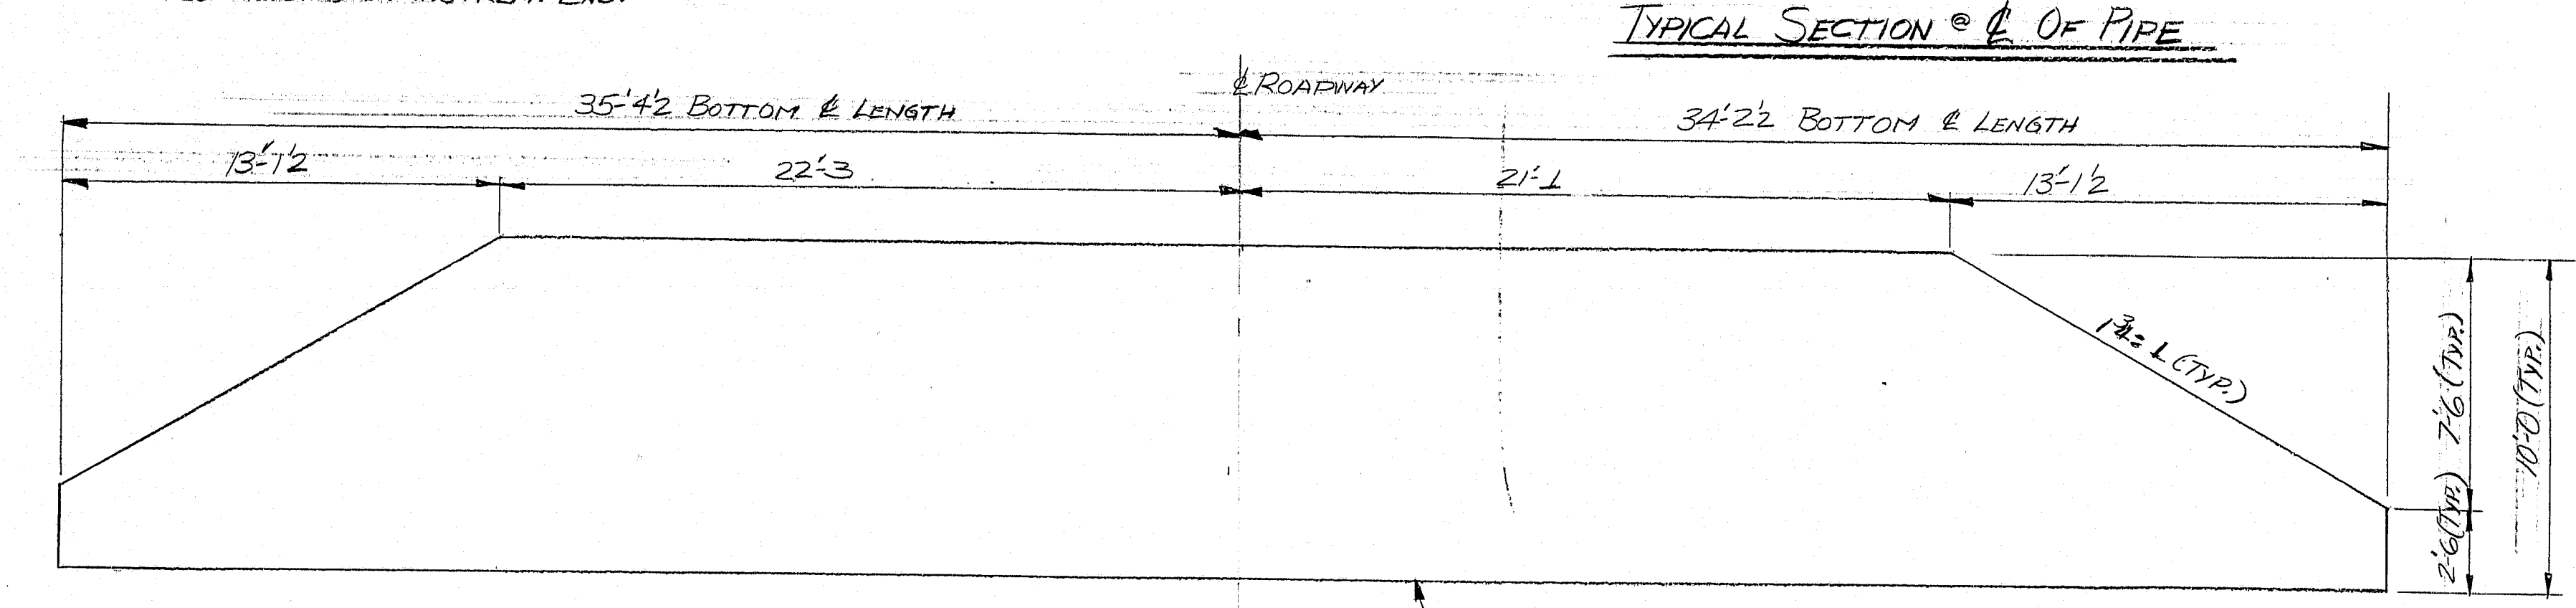


F.H.A. REG. NO.	STATE	PROJECT NUMBER	SHEET NO.	TOTAL SHEETS
1	MAINE			

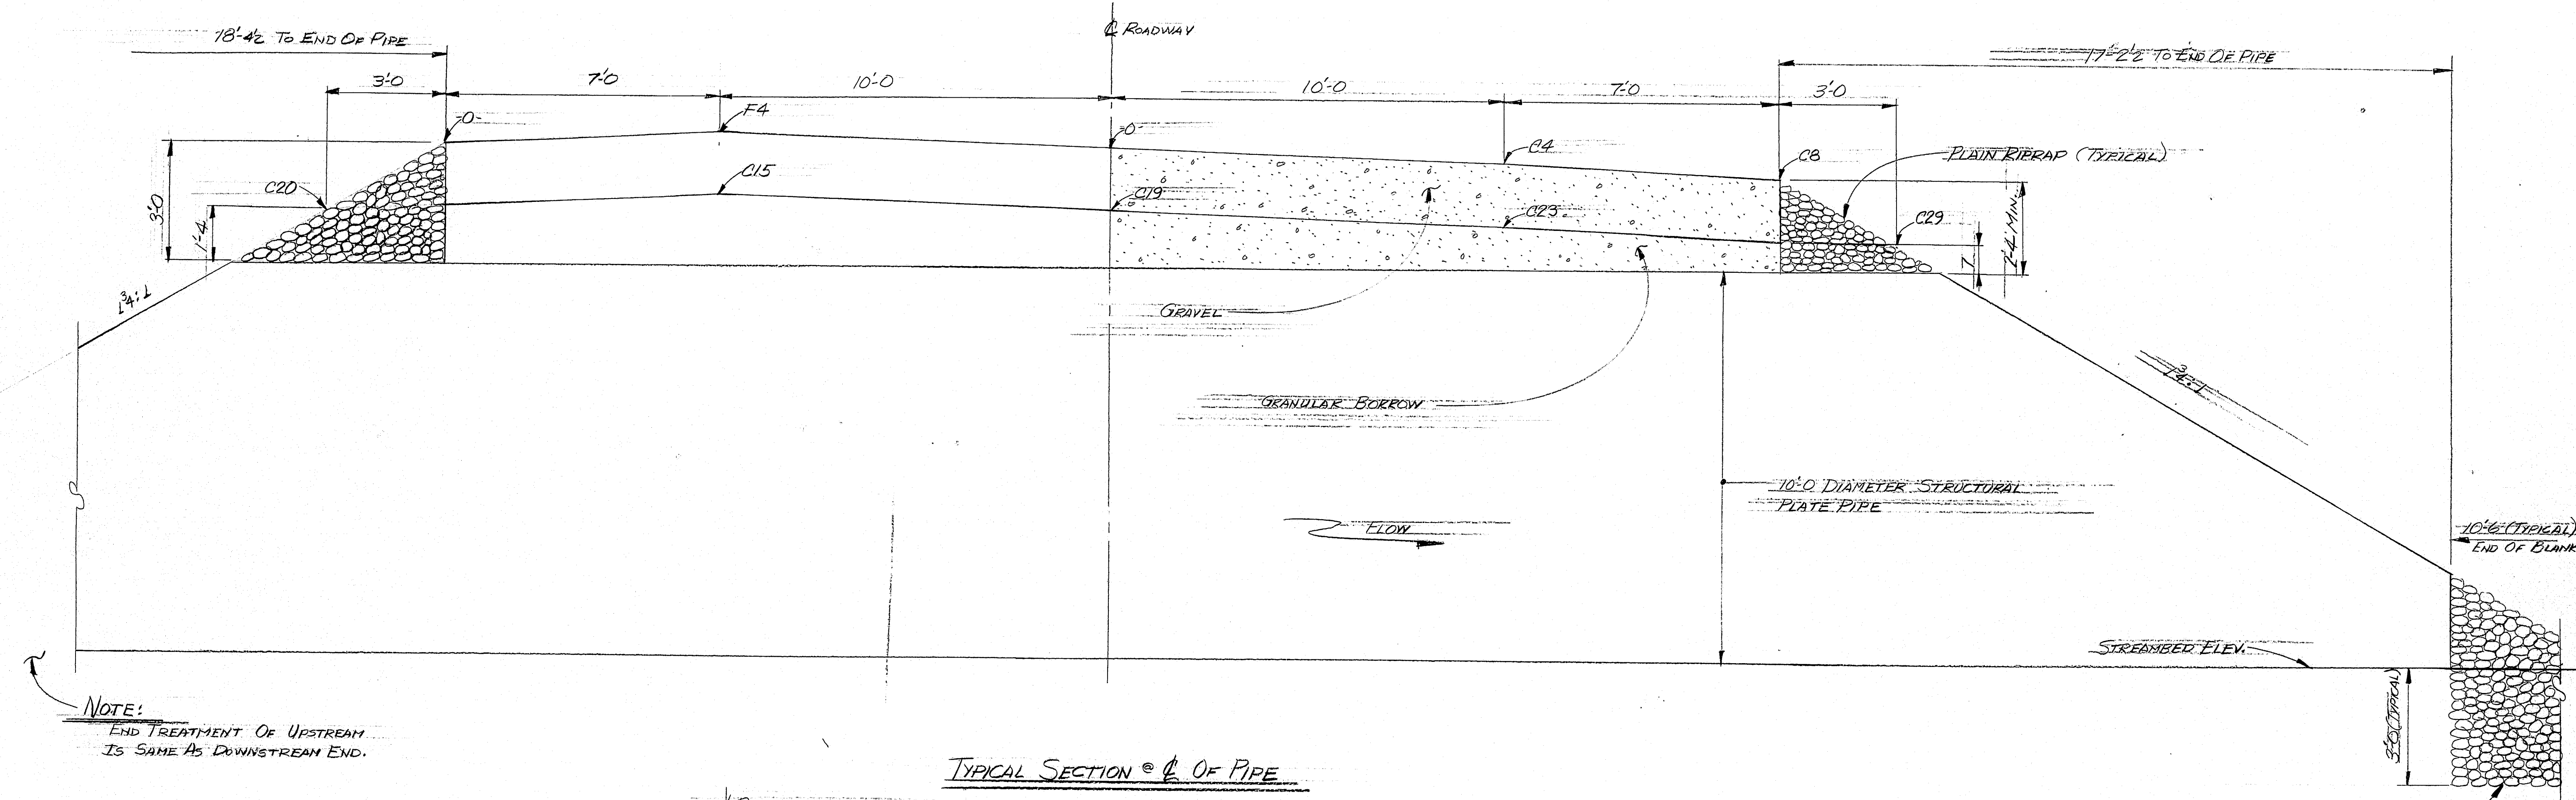

- GENERAL NOTES**
- (1) ONE 10'-0" DIAMETER X 56'-0" (ORDER LENGTH) STRUCTURAL PLATE PIPE REQUIRED. ALL PLATES EXCEPT BOTTOM PLATE TO BE 0.188" (1/16") GAGE. THE BOTTOM PLATE IS TO BE 0.188" (1/16") GAGE.
 - ENDS SHALL BE CUT TO THE SLOPE AS SHOWN.
 - RIPRAP SHALL BE CAREFULLY PLACED AROUND ENDS OF PIPE SO THAT NO DAMAGE WILL RESULT AND IN SUCH A MANNER THAT THE FINISHED SLOPE WILL MATCH THE ENDS OF PIPE.
 - FILL MATERIAL SHALL BE GRANULAR BORROW & SHALL NOT CONTAIN STONES LARGER THAN 3".

PROJECT DESIGN ENGINEER	BY	DATE
PLANS	11/8/80	
DESIGN - DETAILED		
CHECKED		
REVISIONS		
FIELD CHANGES		

STATE OF MAINE
DEPARTMENT OF TRANSPORTATION

3582
CREEK BRIDGE
OVER
CREEK BROOK
IN THE TOWN OF
LOVELL

IN
OXFORD COUNTY
STRUCTURAL PLATE PIPE REPLACEMENT
SHEET 1 OF 1 AUGUSTA, MAINE 11/8/80

178-105