


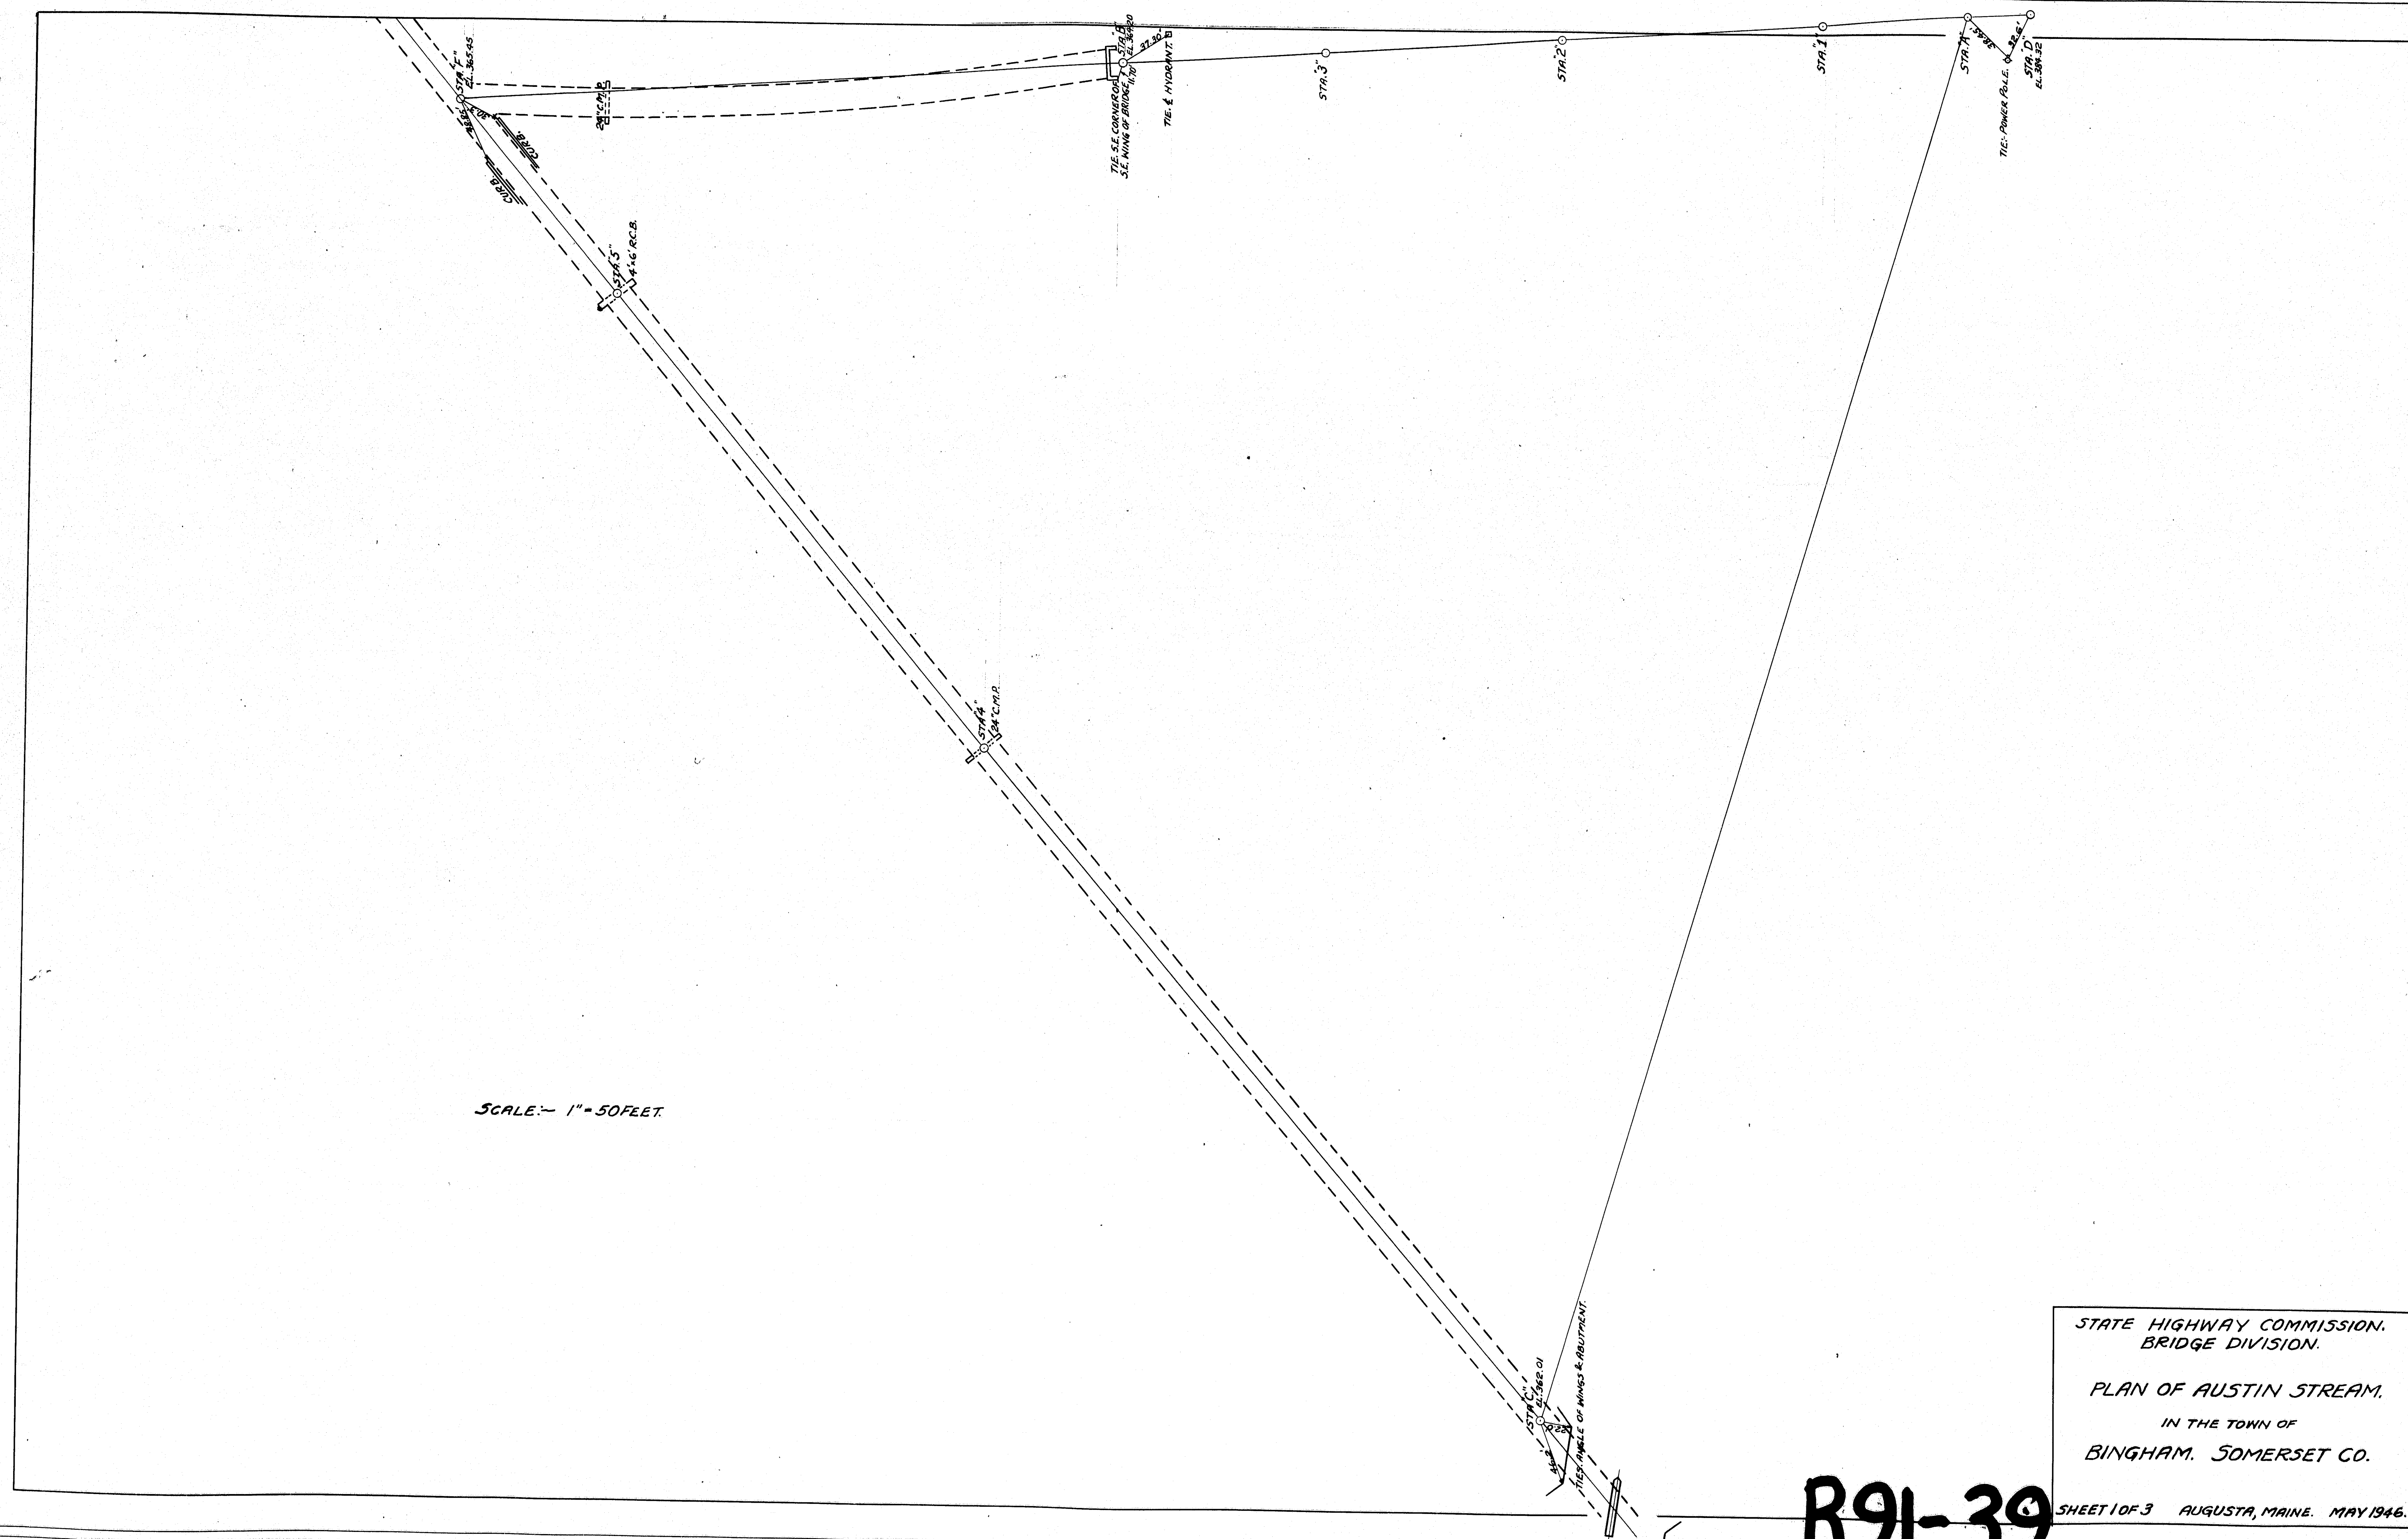

STATE HIGHWAY COMMISSION.  
BRIDGE DIVISION.


PLAN OF AUSTIN STREAM,  
IN THE TOWN OF  
BINGHAM, SOMERSET CO.

SHEET 1 OF 3 AUGUSTA, MAINE. MAY 1946.

R91-39





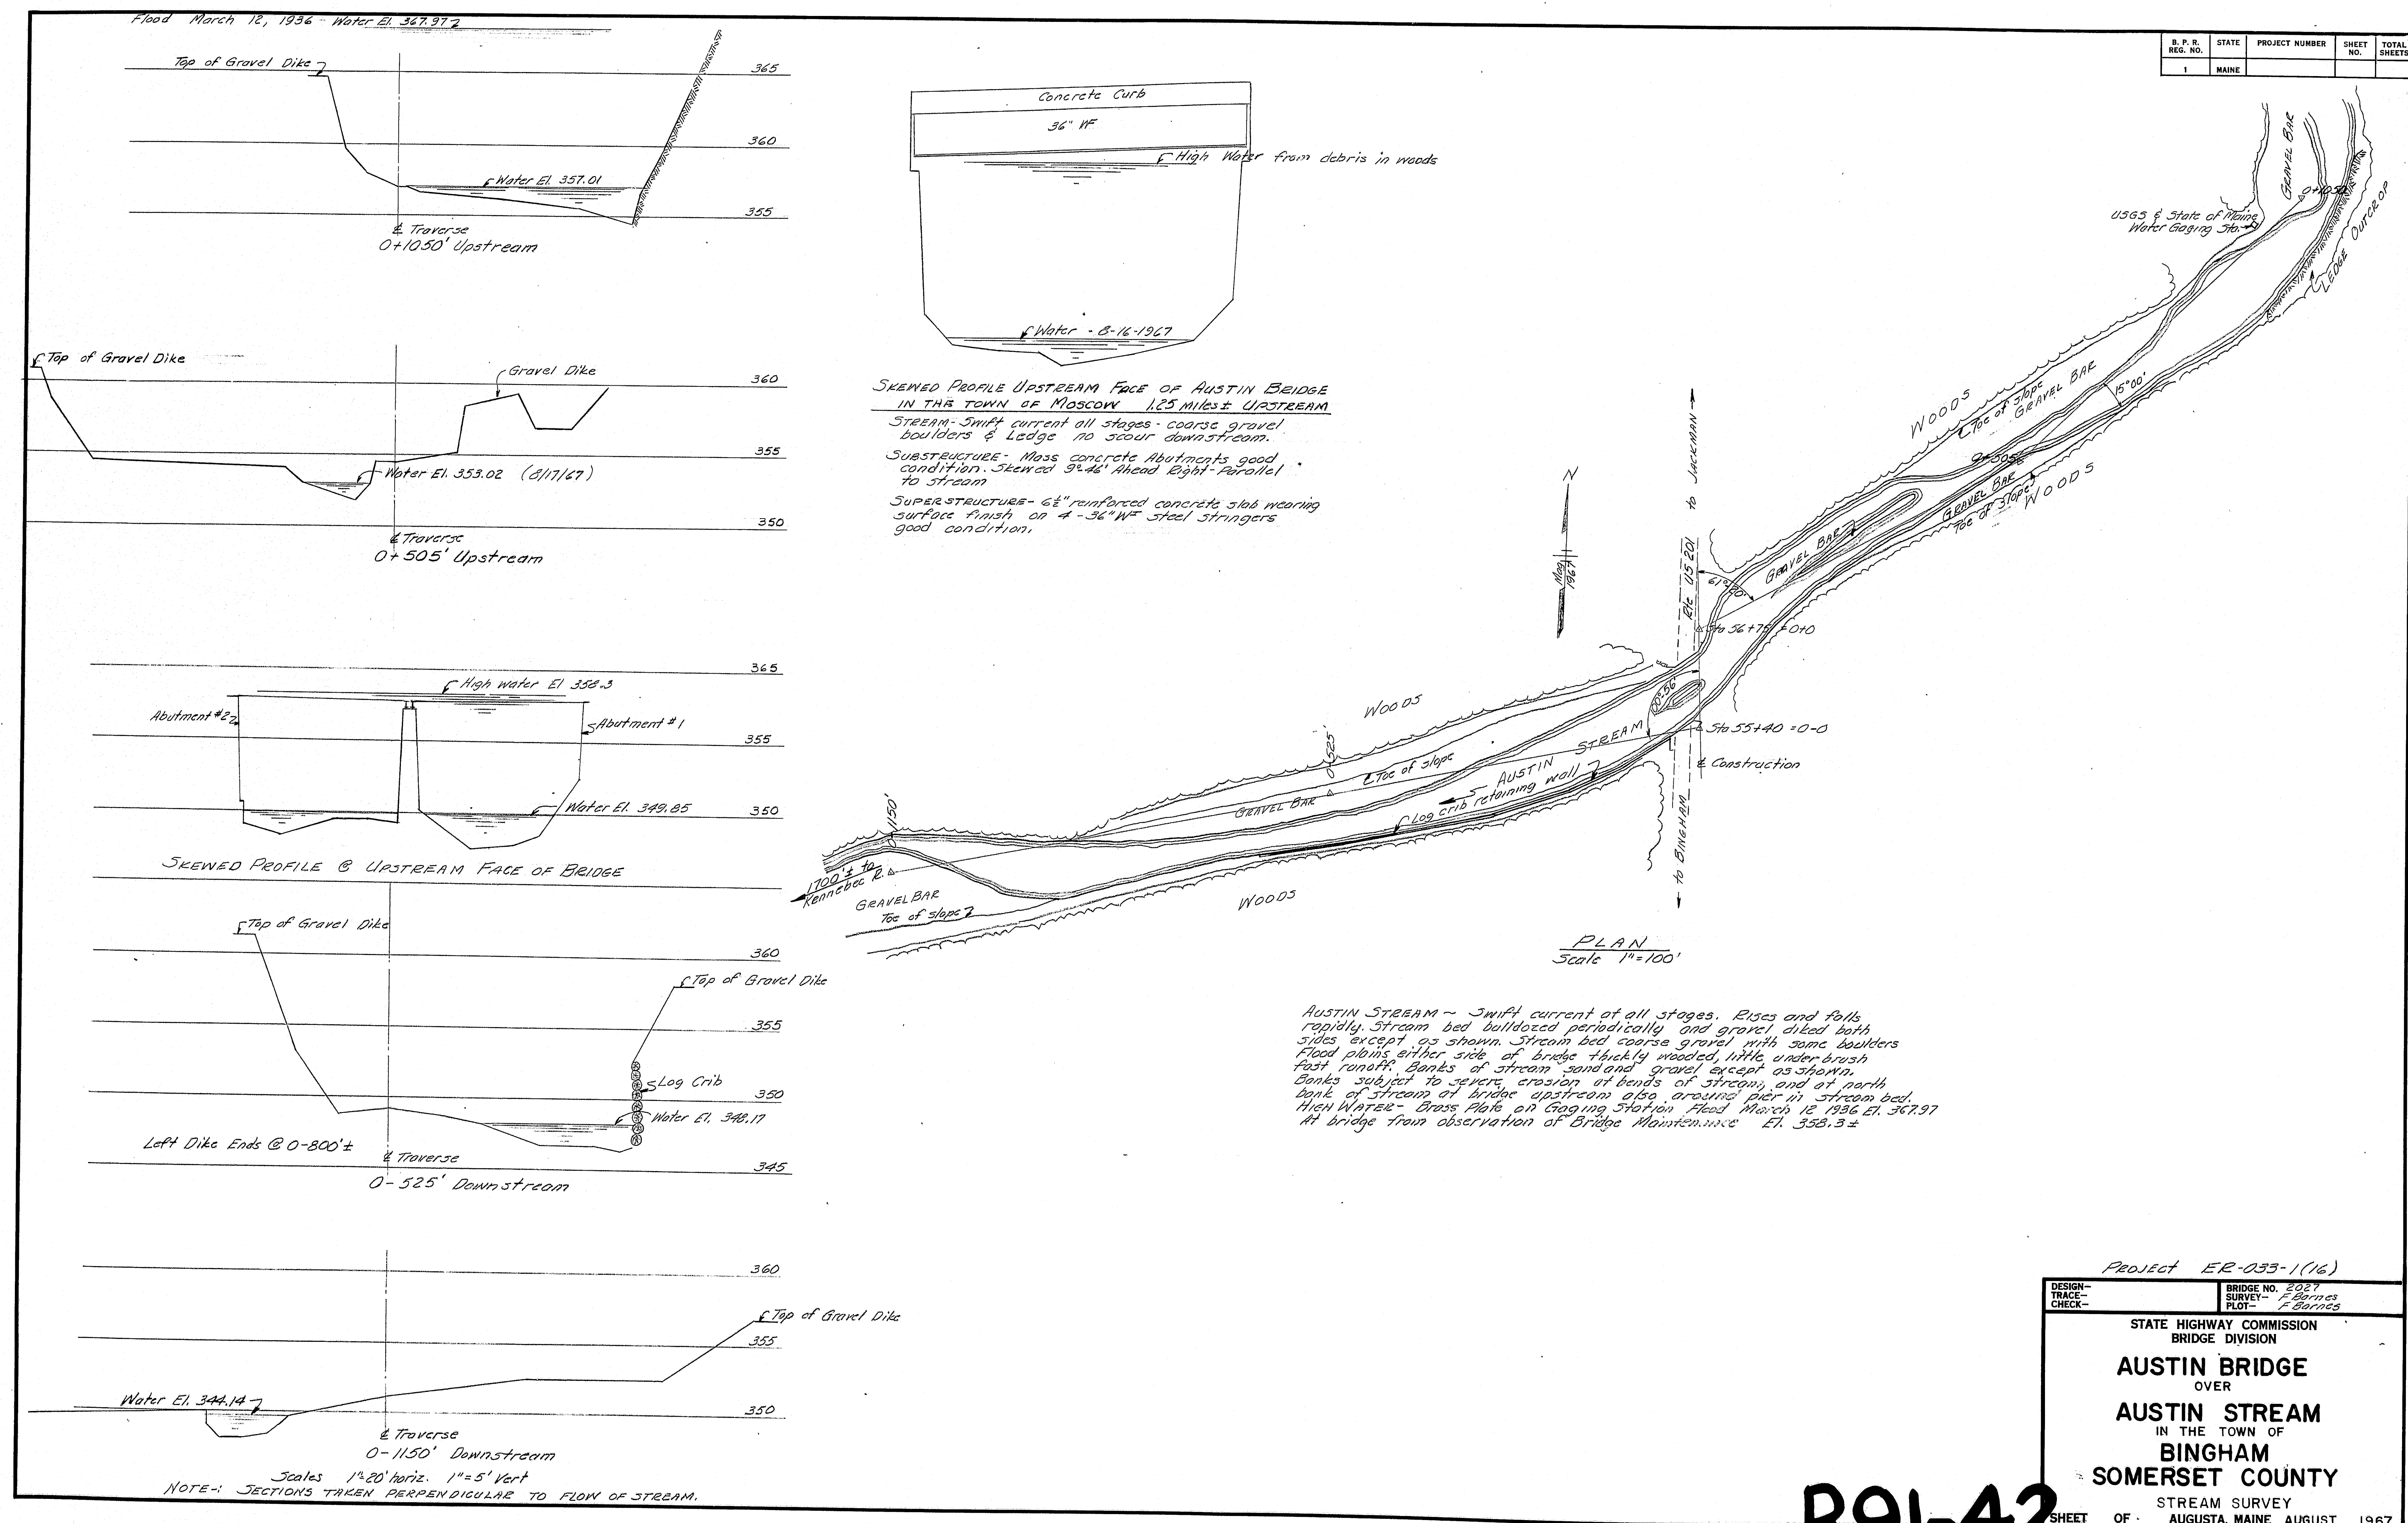

R91-42