

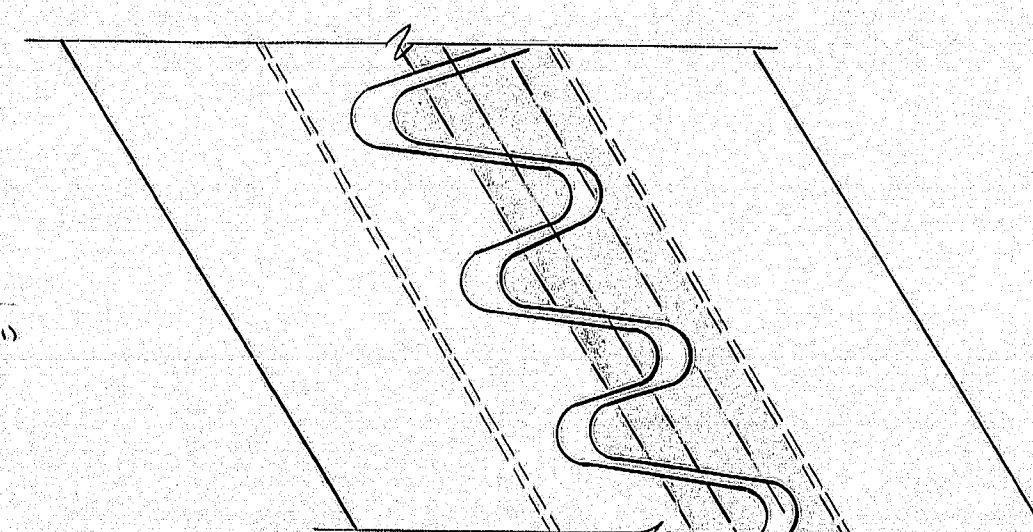


[illegible]

Cut fingers flush as shown at the
 abutment and grind smooth.
 Cut the opposite fingers as
 necessary to meet dimension "B".

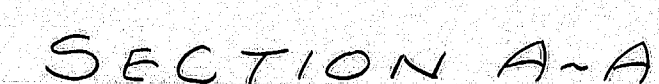

SECTION B-B

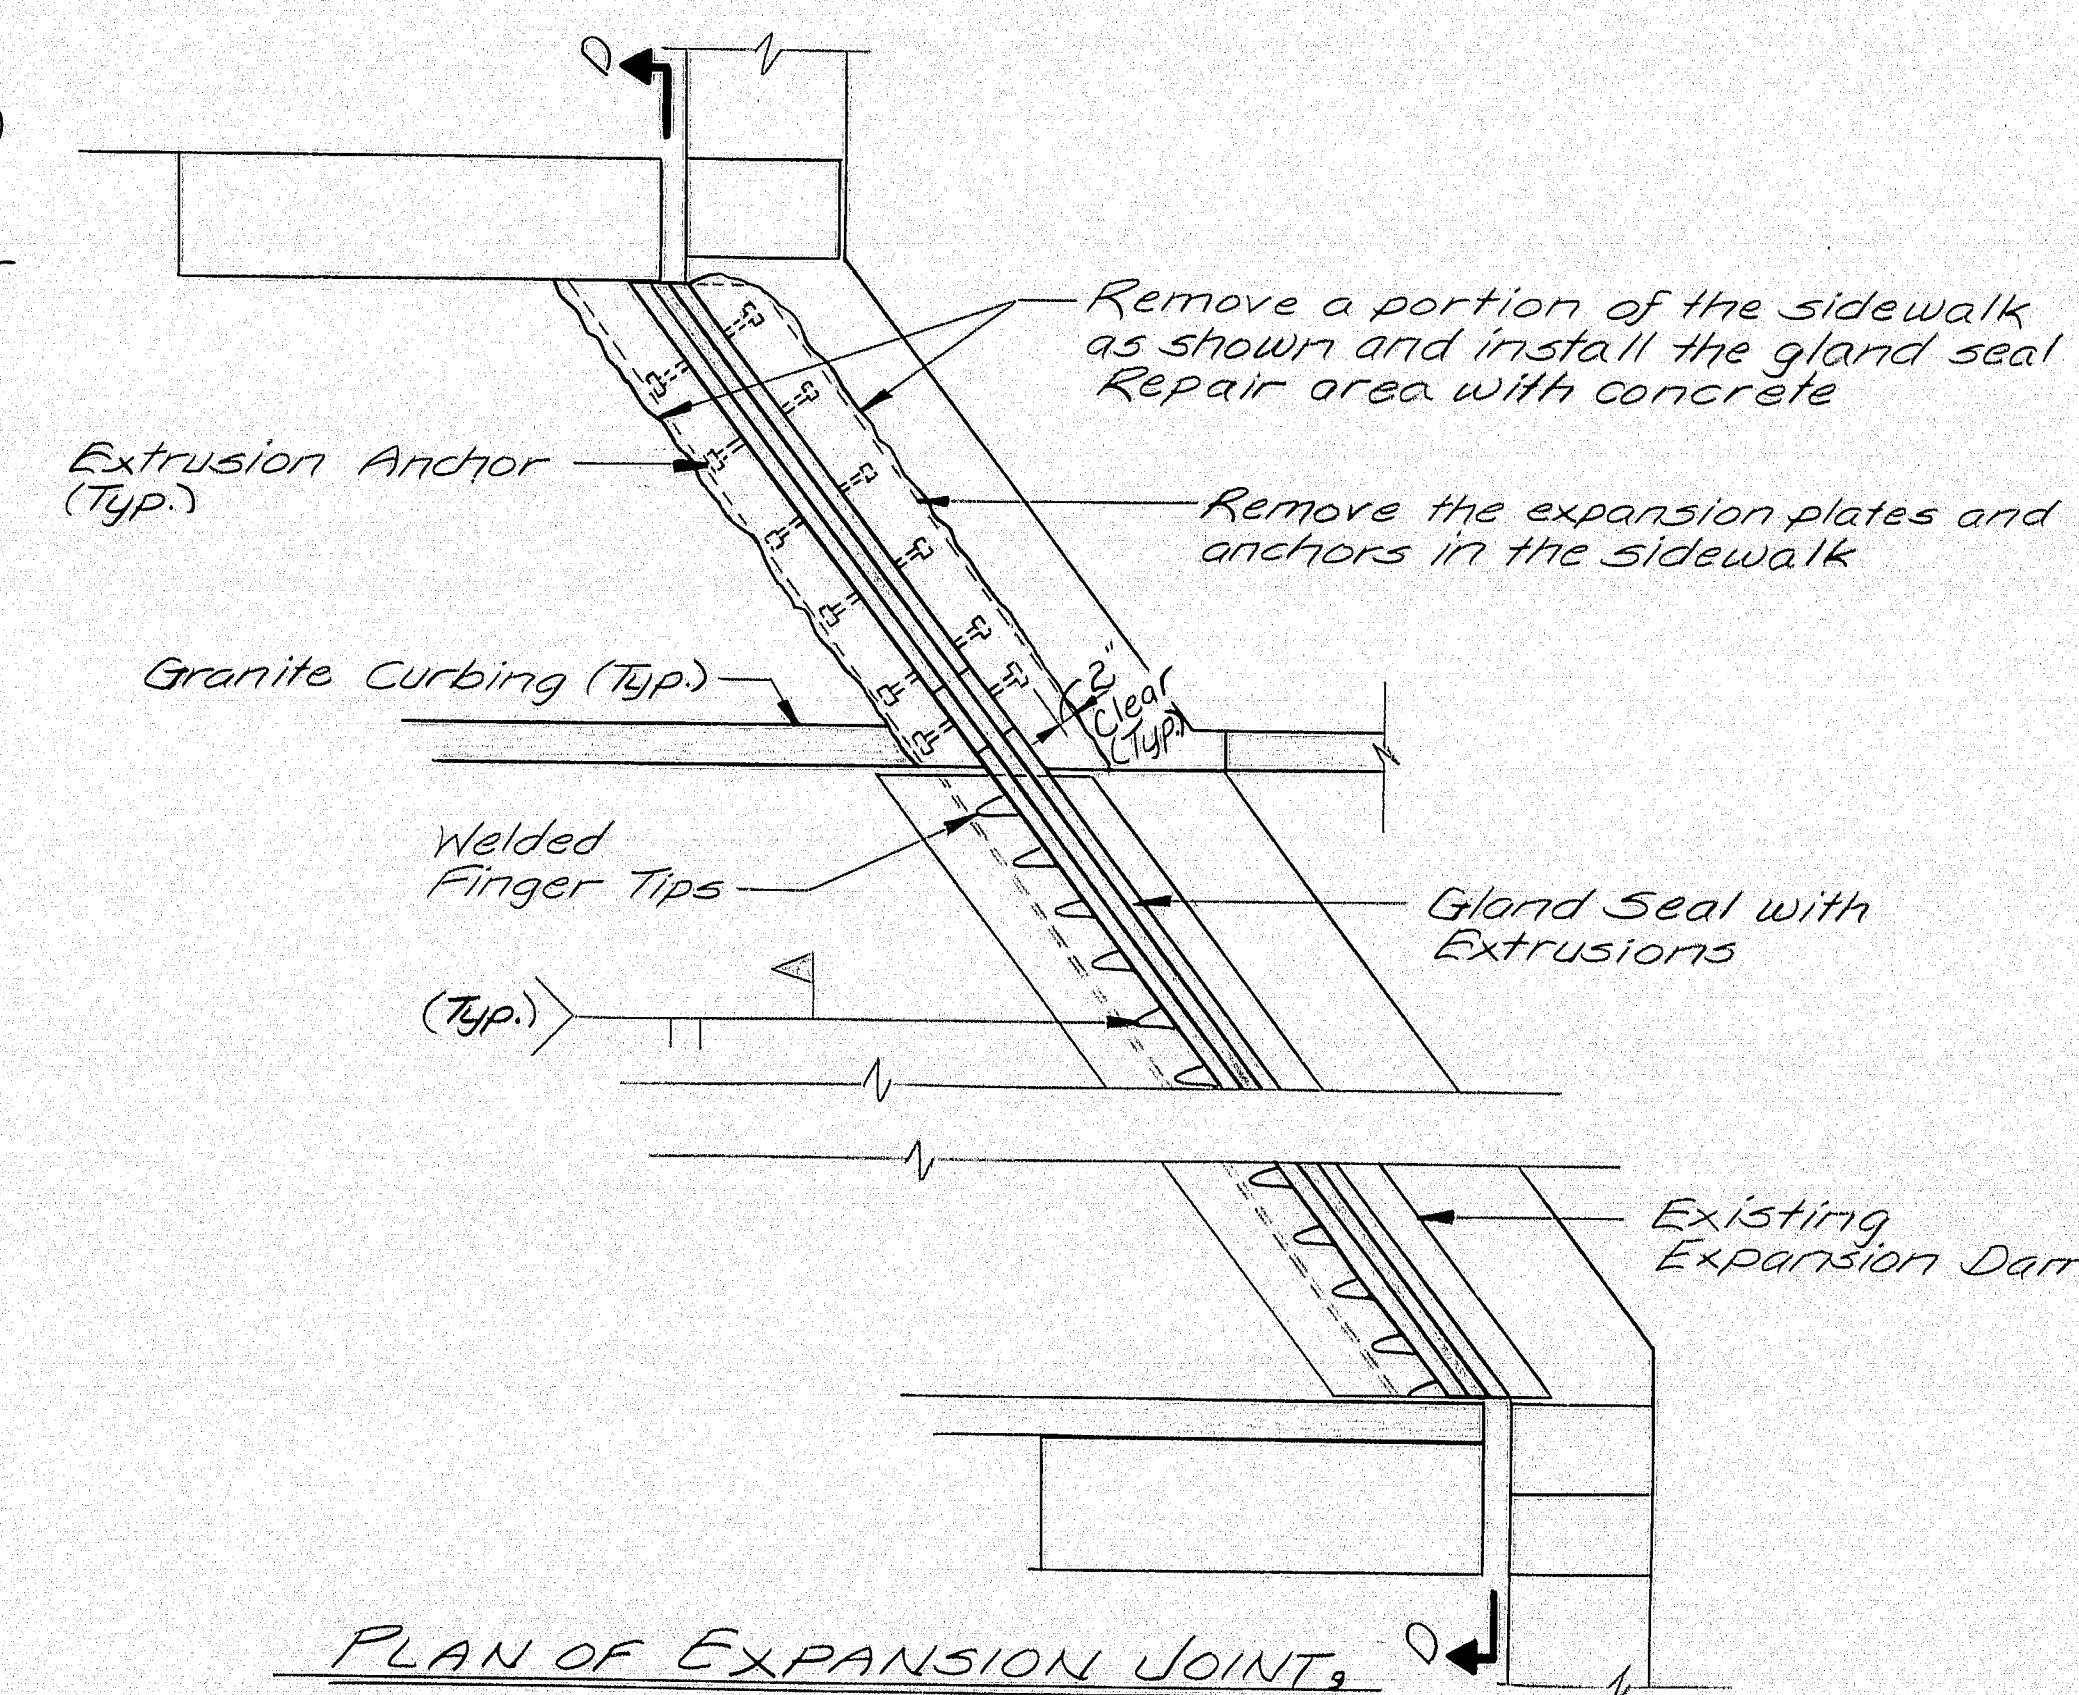

ELEVATION D-D

PLAN OF EXPANSION JOINT,
ABUTMENT #2

111-72

STATE OF MAINE
DEPARTMENT OF TRANSPORTATION

AUSTIN BRIDGE
OVER
AUSTIN STREAM
IN
BINGHAM
SOMERSET COUNTY
JOINT SEAL DETAILS

SHEET 2 OF 2 AUGUSTA, MAINE