


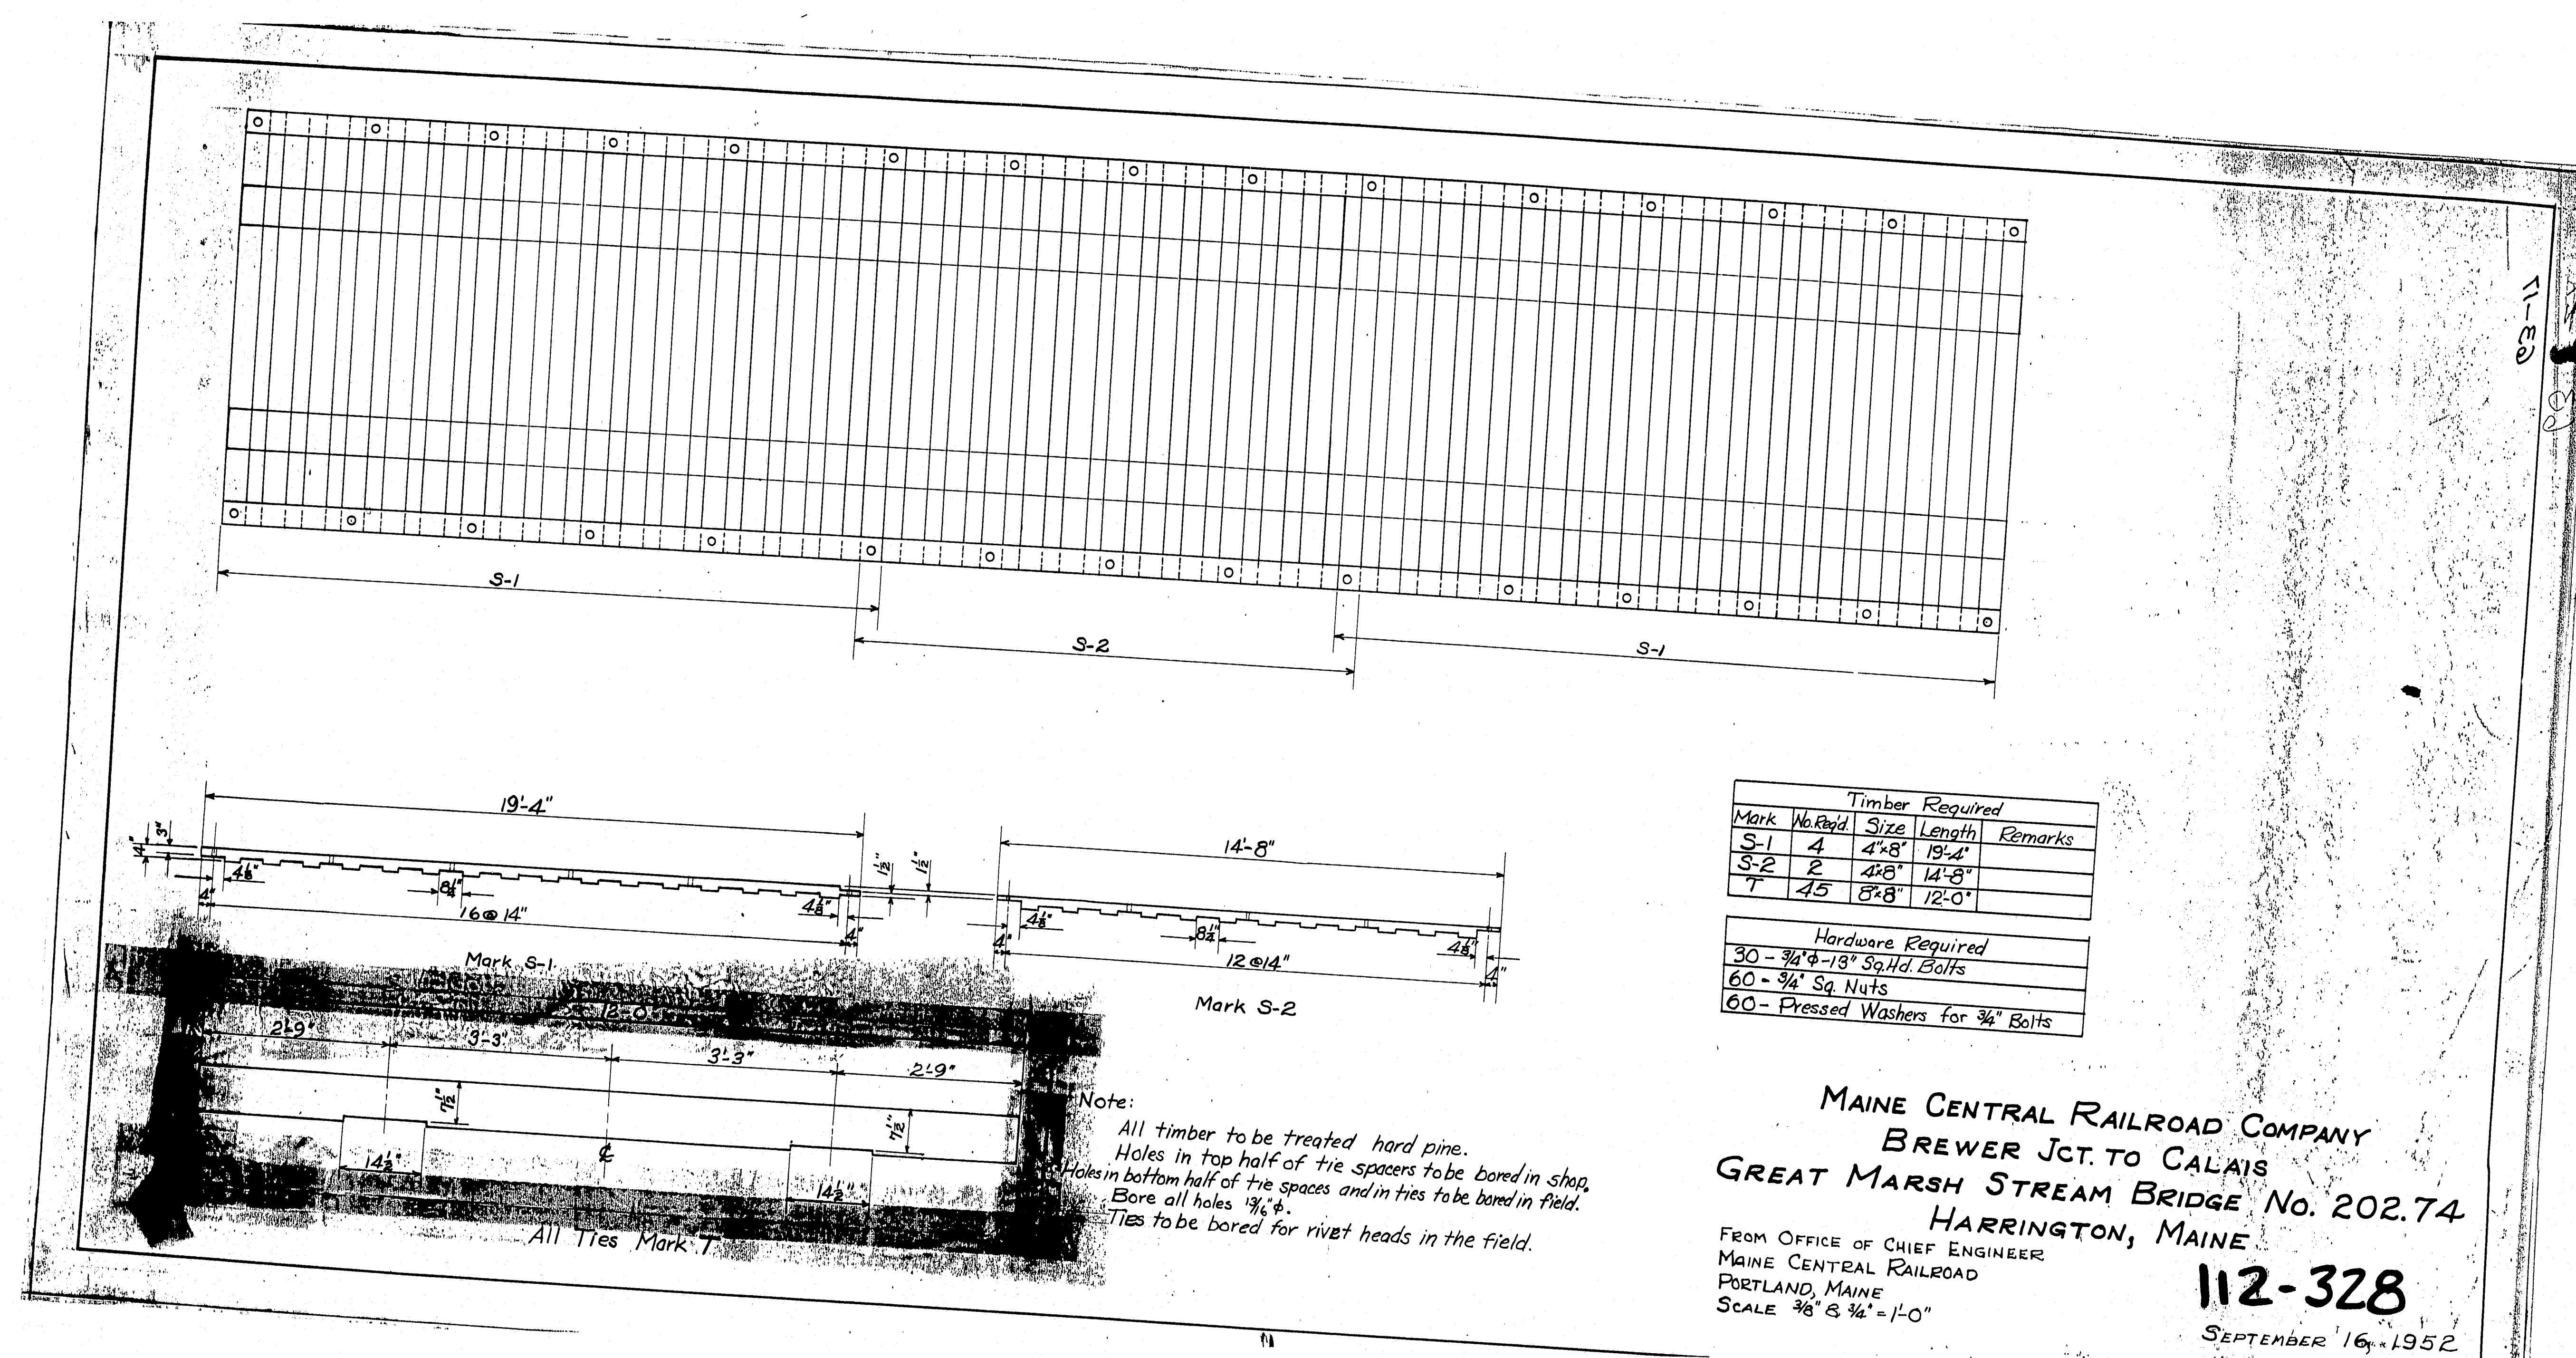

Timber Required			
Mark	No. Req'd	Size	Length
S-1	4	4"x8"	19'-4"
S-2	2	4"x8"	14'-5"
T	45	6"x8"	12'-0"

Hardware Required	
30	$\frac{3}{8}$ " ϕ - 18" Sq Hd. Bolts
60	$\frac{3}{4}$ " Sq Nuts
60	Pressed Washers for $\frac{3}{8}$ " Bolts

MAINE CENTRAL RAILROAD COMPANY
 BREWER JCT. TO CALAIS
 GREAT MARSH STREAM BRIDGE No. 202.74
 HARRINGTON, MAINE

FROM OFFICE OF CHIEF ENGINEER
 MAINE CENTRAL RAILROAD
 PORTLAND, MAINE
 SCALE $\frac{3}{8}$ " & $\frac{1}{4}$ " = 1'-0"

112-328

SEPTEMBER 16, 1952