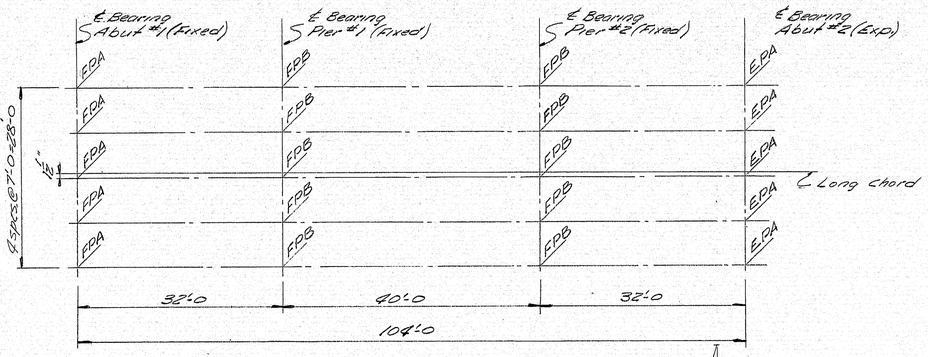

LOCATION OF BEARINGS

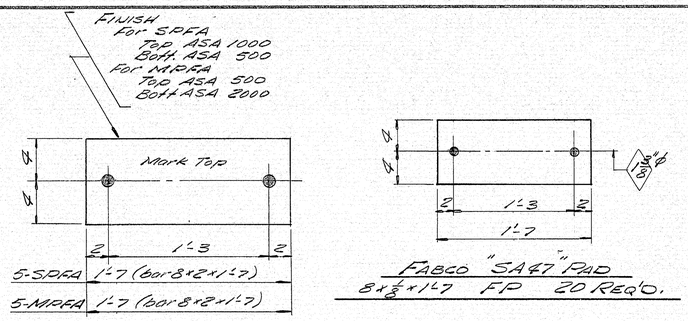

FABCO "SA47" PAD
8x⅝x1'-7 F.P. 20 REQ'D.

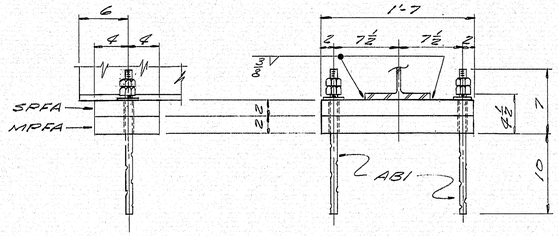

FIXED BEARING ASSEMBLY "FPA"

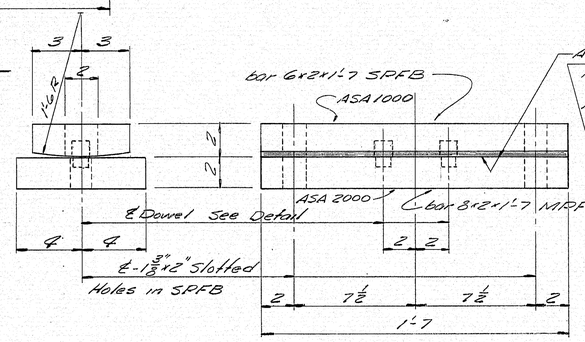

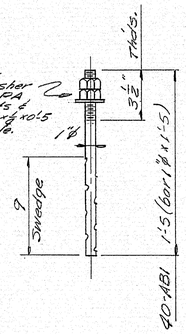

ASSEMBLY FPB 10 REQ'D.

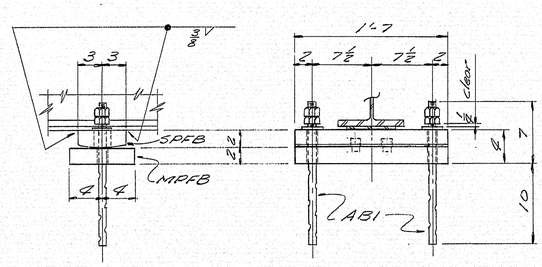

FIXED BEARING ASSEMBLY "FPB"

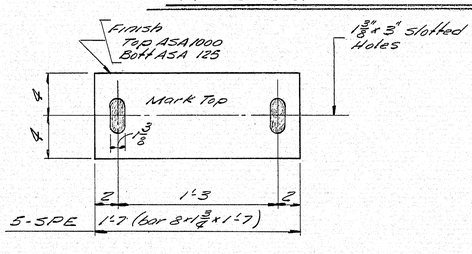

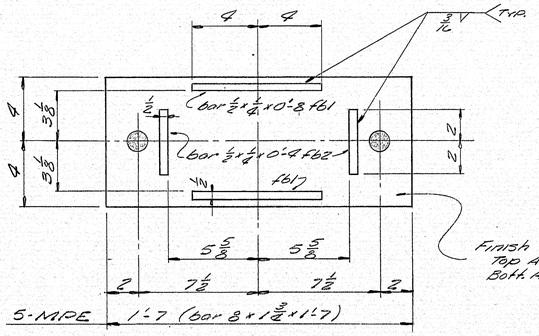

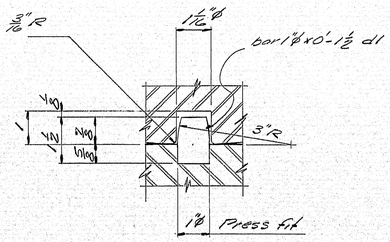

DOWEL DETAIL

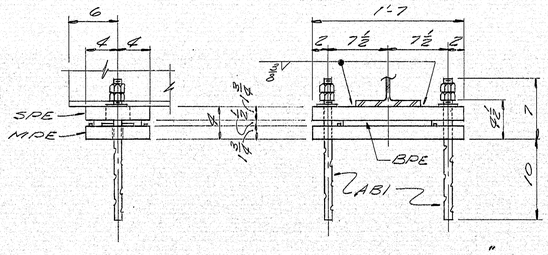

EXPANSION BEARING ASSEMBLY "EPA"

PAINT NOTE:
No paint on Bronze plate.
No paint on areas in contact with Bronze plate. Coat with hot mixture of white lead and tallow.
No paint on Anchor bolts, O.H. Hdls.

SHIP MARK	NO.	MARK	SHAPE	LENGTH	WT.	REMARKS
EPA	5		FIXED BEARING ASS'Y.			
FPB	10		Do	Do	Do	
EPA	5		EXP. BEARING ASS'Y.			
	5	SPFA	bar 8x2	1 7		
	5	MPFA	do	1 7		
	10	SPFB	bar 6x2	1 7		
	10	MPFB	bar 8x2	1 7		
	5	SPE	bar 8x1⅜	1 7		
	5	MPE	do	1 7		
	10	fb1	bar ½x⅞	0 8		
	10	fb2	do	0 4		
	20	dl	bar 1"ϕ	0 1½		
	5	BPE	R 6x1½	0 11		Split lubricating Bronze plate No Fab. Req. No. 2051
ABI	40		bar 1"ϕ	1 5		swedged
	80	shop	1"ϕ Hex nut			
Field	10		1"ϕ Std. washer			
Field	30		bar 3x½	0 5		1⅛"ϕ hole in center
FP	20		Pad 8x⅝	1 7		Fabco "SA47" Pad Rep. # 2022
			Allowance 40 lbs			made for Machining.
			ITEM 702-103			

All steel to be ASTM-A-36
Except Anchor Bolts may be A7.

SCALE WEIGH

SHOP CONNECTIONS: Welded
FIELD CONNECTIONS: Welded, Bolted
HOLES: 1⅜"ϕ, and as noted
PAINT: Red lead and as noted per M.S.H.C. Specs.

Approved 10-17-63

BEARING PEDESTALS

Bancroft & Martin Inc.
South Portland 7, Maine

PARLIN STREAM
BRIDGE NO. 2
LONG POND, MAINE.

CUSTOMER Ciachette Brothers.
DESIGNER M.S.H.C. Bridge Div.

ORDER NO. _____ DWG. NO. 63-290-S1

DRAWN	10-17-63	H.C.
REVISION		
REVISION		
REVISION		

156-194

PRINTED BY SPAULDING-MOSS CO., BOSTON, MASS.

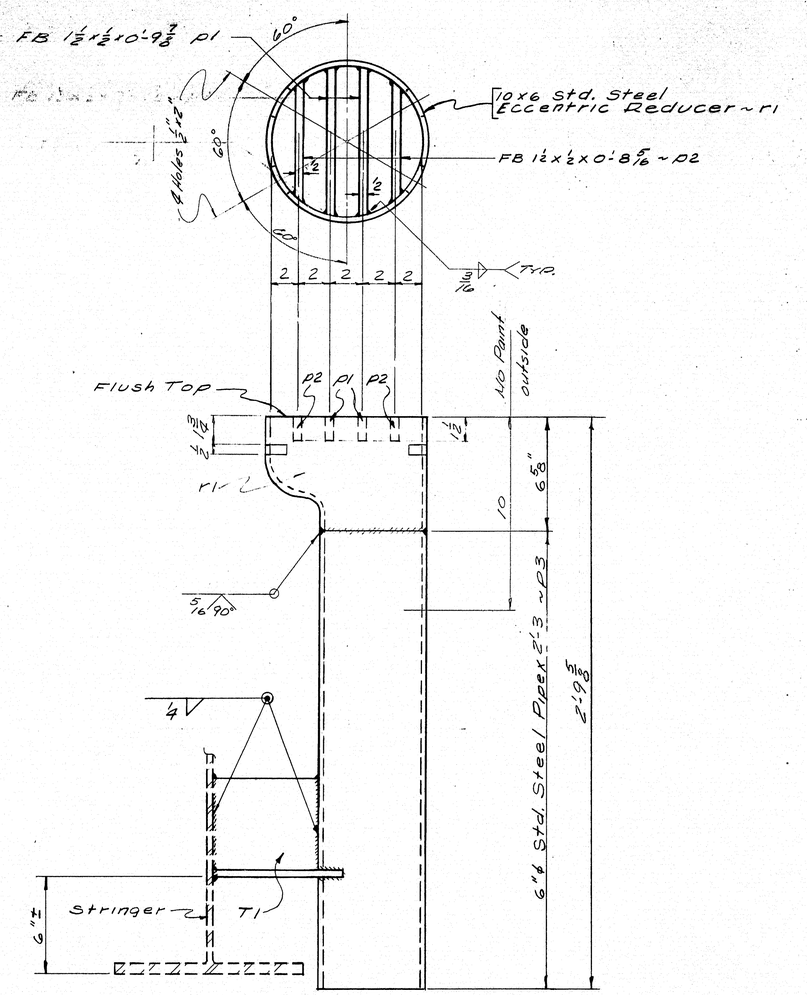

DRAIN DR1 ~ 6 REQ'D.

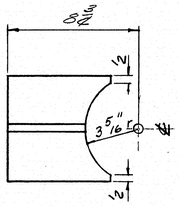

ST 6 WF 13.5 x 0'-5¾ ~ T1
6 REQ'D.

SHIP MARK	NO.	MARK	SHAPE	LENGTH	WT.	REMARKS
DR1	6		Shop Assy	—		
T1	6		ST 6 WF 13.5	0 5¾		
	12	P1	FB 1½x½	0 9⅞		
	12	P2	do	0 8⅝		
	6	P3	6⅝ Std. Pipe	2 3		
	6	R1	10 x 6	0 7		Std. Steel Eccentric Reducer Req. #1100

ITEM NO. 702-X03

BILL OF MATERIAL DWG. NO 63-290-S2

SHOP CONNECTIONS: WELDED
FIELD CONNECTIONS: WELDED
HOLES: ———
PAINT: PER ME. STATE SPECS. RED LEAD & OIL & AS NOTED

NOTE: SEE STATE'S DWGS. FOR DRAIN LOCATION

DRAIN DETAILS

Bancroft & Martin Inc.
South Portland 7, Maine

PARLIN STREAM BRIDGE No. 2
LONG POND, MAINE.

CUSTOMER Giannette Brothers
DESIGNER M.S.H.C. Bridge Div.
ORDER NO. DWG. NO 63-290-S2

DRAWN	10-15-63	M.L.
REVISION		
REVISION		
REVISION		

156-175

touraine paints TRUFLEX ☆ SILKY ☆ TRIPLE WHITE ☆ RYPLEX