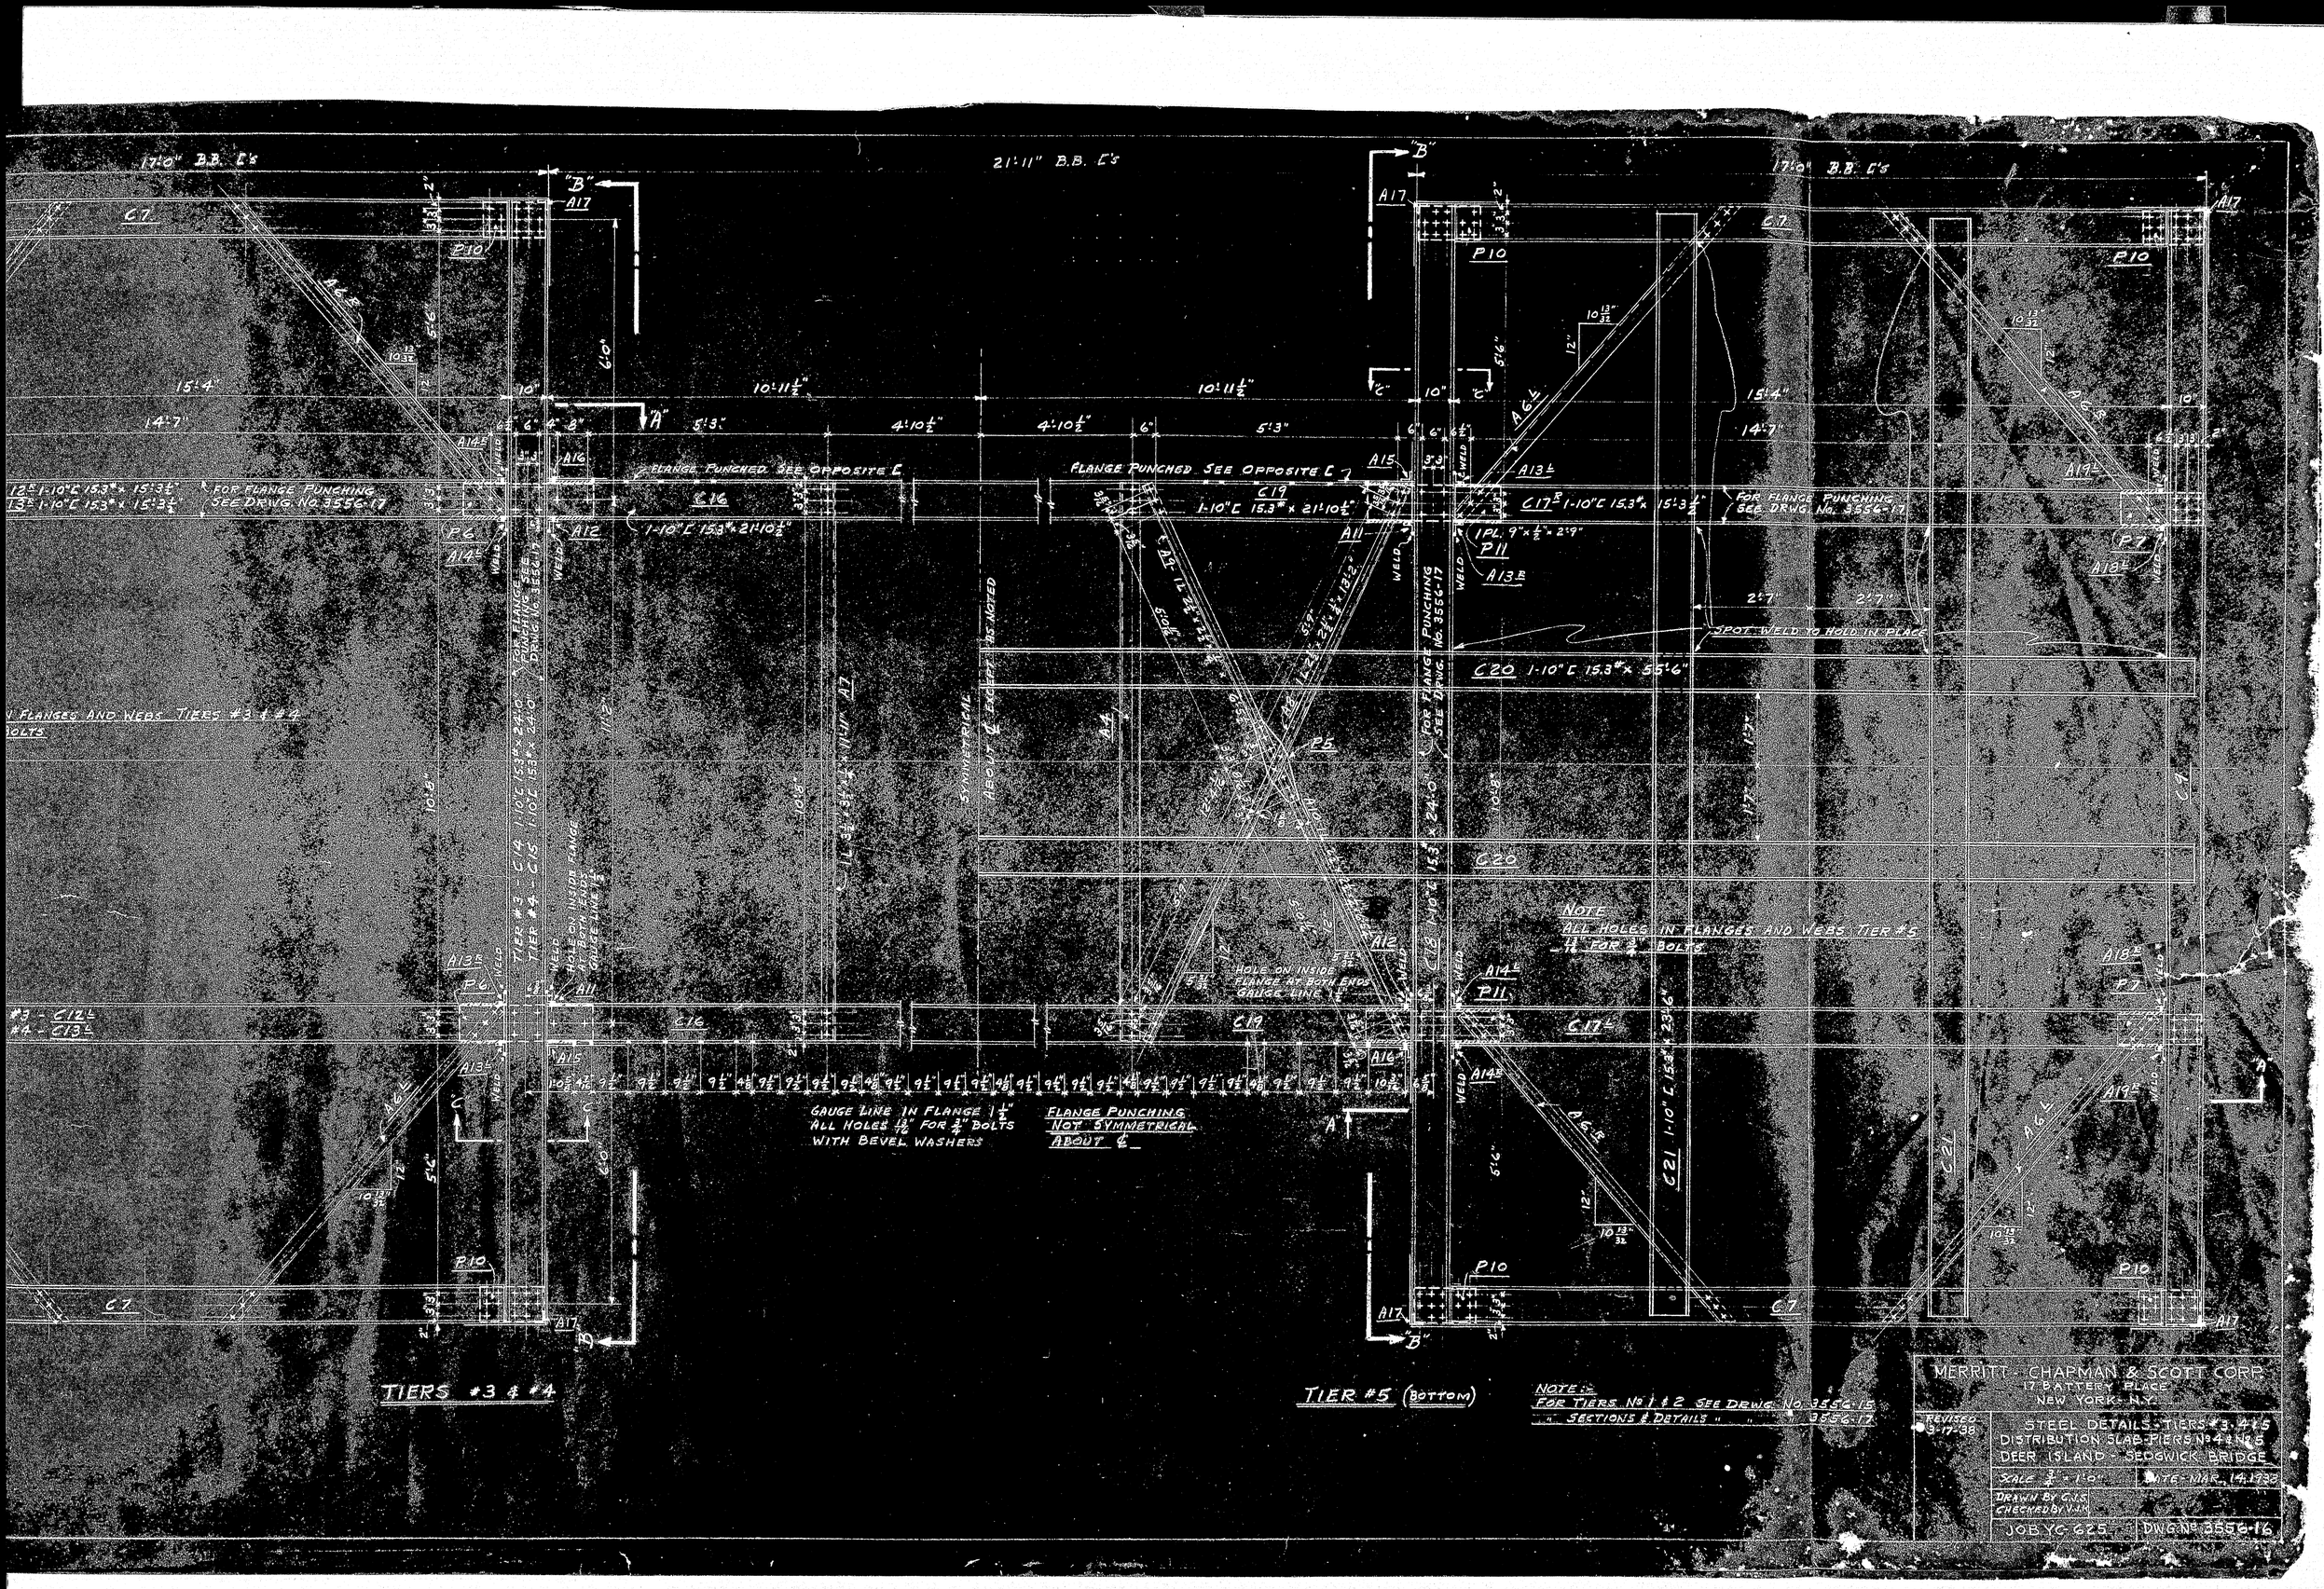

MERRITT - CHAPMAN & SCOTT CORP.
17 BATTERY PLACE
NEW YORK, N.Y.

REVISED 9-17-38

STEEL DETAILS: TIERS #3, #4 & #5
DISTRIBUTION SLAB-PIERS No 4 & No 5
DEER ISLAND - SEDGWICK BRIDGE

SCALE ¾" = 1'0" | DATE - MAR. 14, 1938
DRAWN BY G.I.S.
CHECKED BY V.M.
JOB YC 625 | DWG No 3556-16