


STATE OF MAINE  
DEPARTMENT OF TRANSPORTATION  
VINALHAVEN and NORTH HAVEN  
FERRY TERMINALS  
PROJECT NO: PIN 018109.00

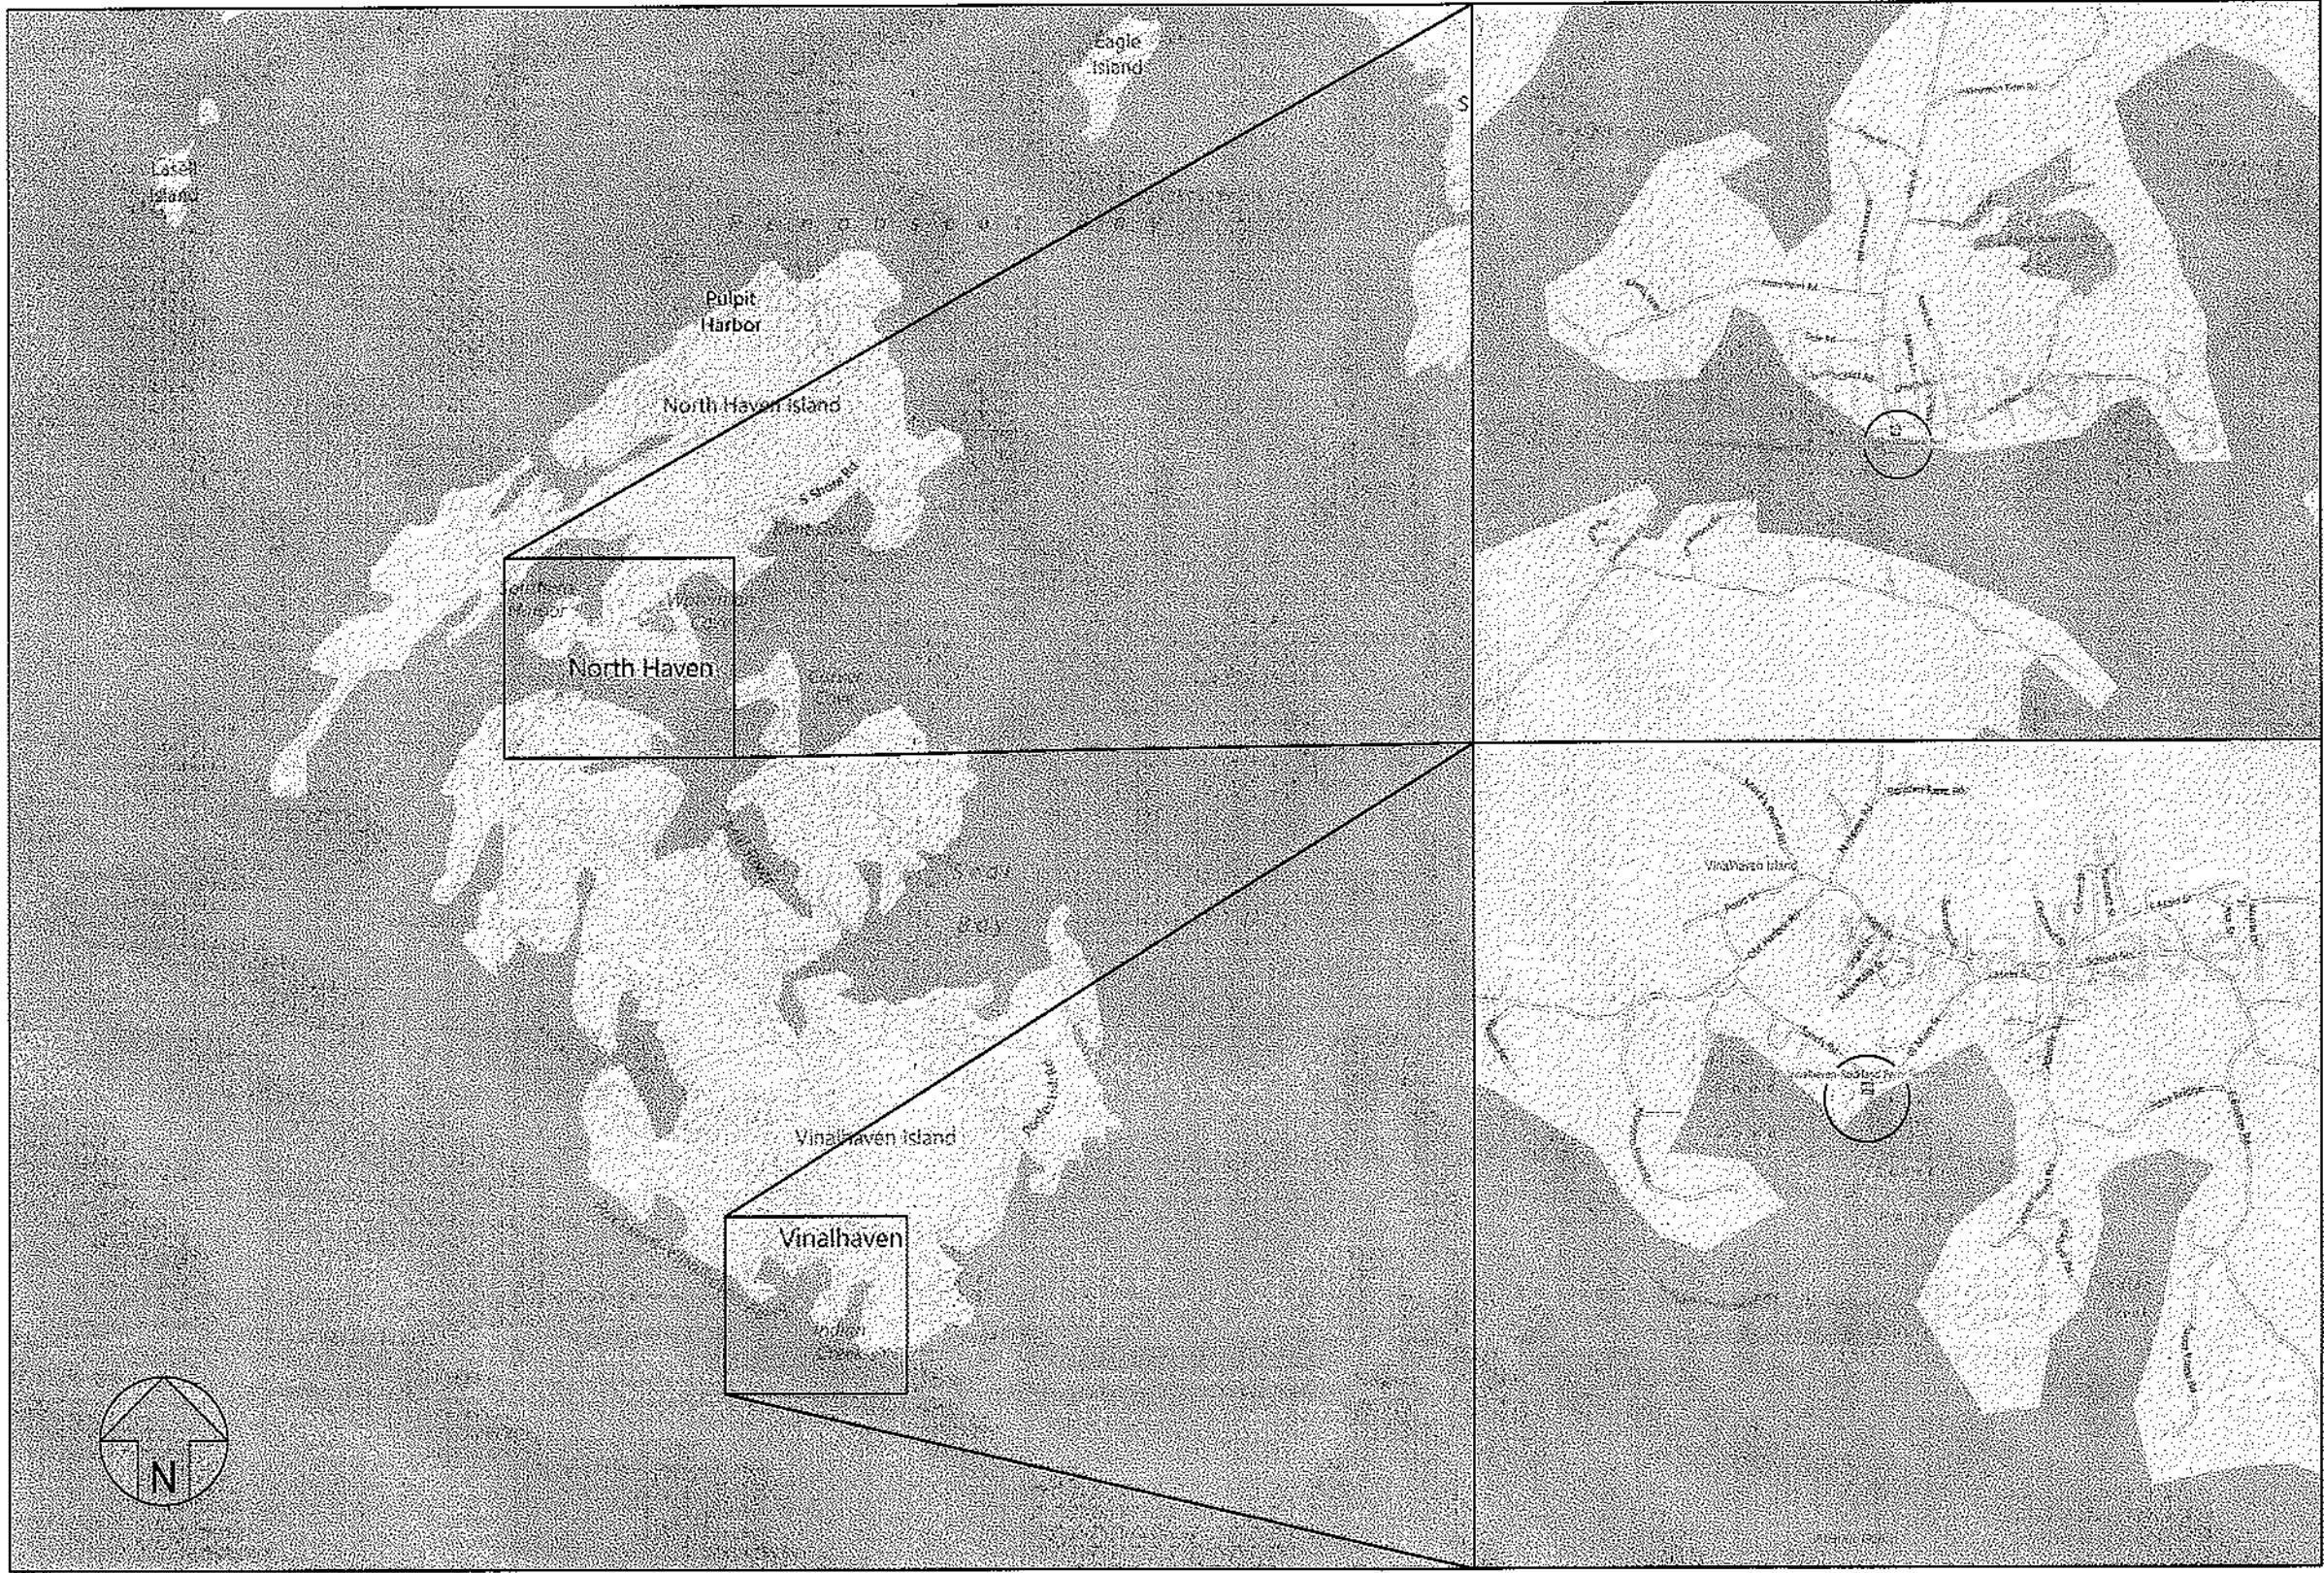


INDEX OF SHEETS

| SHEET No.          | TITLE                                       |
|--------------------|---------------------------------------------|
| X-001              | TITLE SHEET                                 |
| <u>VINALHAVEN</u>  |                                             |
| X-101              | EXISTING CONDITIONS PLAN                    |
| X-102              | DOLPHIN No. 1 & 2 EXISTING CONDITIONS       |
| X-103              | DOLPHIN No. 3 & 4 EXISTING CONDITIONS       |
| X-104              | DOLPHIN No. 5 & 6 EXISTING CONDITIONS       |
| X-105              | PROPOSED PLAN                               |
| X-106              | DOLPHIN No. 1 & 2 PROPOSED DETAILS          |
| X-107              | DOLPHIN No. 3 & 4 PROPOSED DETAILS          |
| X-108              | DOLPHIN No. 5 & 6 PROPOSED DETAILS          |
| X-109              | PROPOSED FENDER PANEL STRENGTHENING DETAILS |
| X-110              | PROPOSED SHEAR CHAIN DETAILS                |
| <u>NORTH HAVEN</u> |                                             |
| X-201              | EXISTING CONDITIONS PLAN                    |
| X-202              | DOLPHIN No. 1 & 2 EXISTING CONDITIONS       |
| X-203              | DOLPHIN No. 3 & 4 EXISTING CONDITIONS       |
| X-204              | DOLPHIN No. 5 & 6 EXISTING CONDITIONS       |
| X-205              | PROPOSED PLAN                               |
| X-206              | DOLPHIN No. 1 & 2 PROPOSED DETAILS          |
| X-207              | DOLPHIN No. 3 & 4 PROPOSED DETAILS          |
| X-208              | DOLPHIN No. 5 & 6 PROPOSED DETAILS          |
| X-209              | PROPOSED FENDER PANEL STRENGTHENING DETAILS |
| X-210              | PROPOSED SHEAR CHAIN DETAILS                |

|                                                |                 |
|------------------------------------------------|-----------------|
| STATE OF MAINE<br>DEPARTMENT OF TRANSPORTATION | DATE<br>10-2-11 |
| APPROVED<br>[Signature]                        |                 |
| Comptroller<br>[Signature]                     |                 |
| Chief Engineer<br>[Signature]                  |                 |


|   |
|---|
| CHILDS ENGINEERING CORPORATION<br>800 333 MEEFIELD, MASSACHUSETTS 02032 U.S.A.<br>Phone: (508) 359-8845 Fax: (508) 359-2751<br>E-mail: mfield@childse.com |
| CHILDS ENGINEERING CORPORATION   |

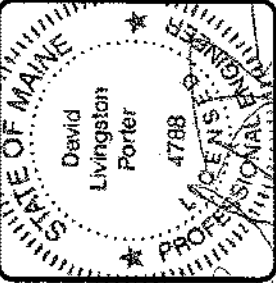

|             |         |
|-------------|---------|
| Date        | 9/30/11 |
| Designed by | DLP     |
| Drawn by    | TEC     |
| Checked by  | DLP     |
| Reviewed by | DLP     |
| Scale       | NONE    |

|                                                                                            |             |
|--------------------------------------------------------------------------------------------|-------------|
| MAINE DEPARTMENT OF TRANSPORTATION<br>VINALHAVEN AND NORTH HAVEN<br>FERRY TERMINAL REPAIRS | TITLE SHEET |
|--------------------------------------------------------------------------------------------|-------------|

|                                                   |
|---------------------------------------------------|
| Sheet reference number:<br>X-001<br>Sheet 1 of 12 |
|---------------------------------------------------|

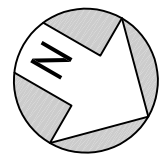


SCALE: 1"=10'-0"



DEPARTMENT OF TRANSPORTATION  
VINALHAVEN TERMINAL  
FENDER SYSTEM REPAIRS

Sheet  
reference  
number:  
**X-101**  
Sheet 2 of 2

|              |     |                 |            |
|--------------|-----|-----------------|------------|
| Designed by: | DLP | Date:           | 9/30/11    |
| Drawn by:    | TEQ | Design file no. | 228311-101 |
| Reviewed by: | DLP | Scale:          |            |

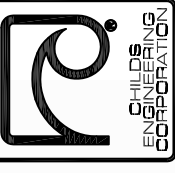[illegible]

**CHILD'S ENGINEERING CORPORATION**  
BOX 333 MEDFIELD, MASSACHUSETTS 02052 U.S.A.  
Phone: (508) 359-8945 Fax: (508) 359-2751  
E-mail: [mail@childseng.com](mailto:mail@childseng.com)

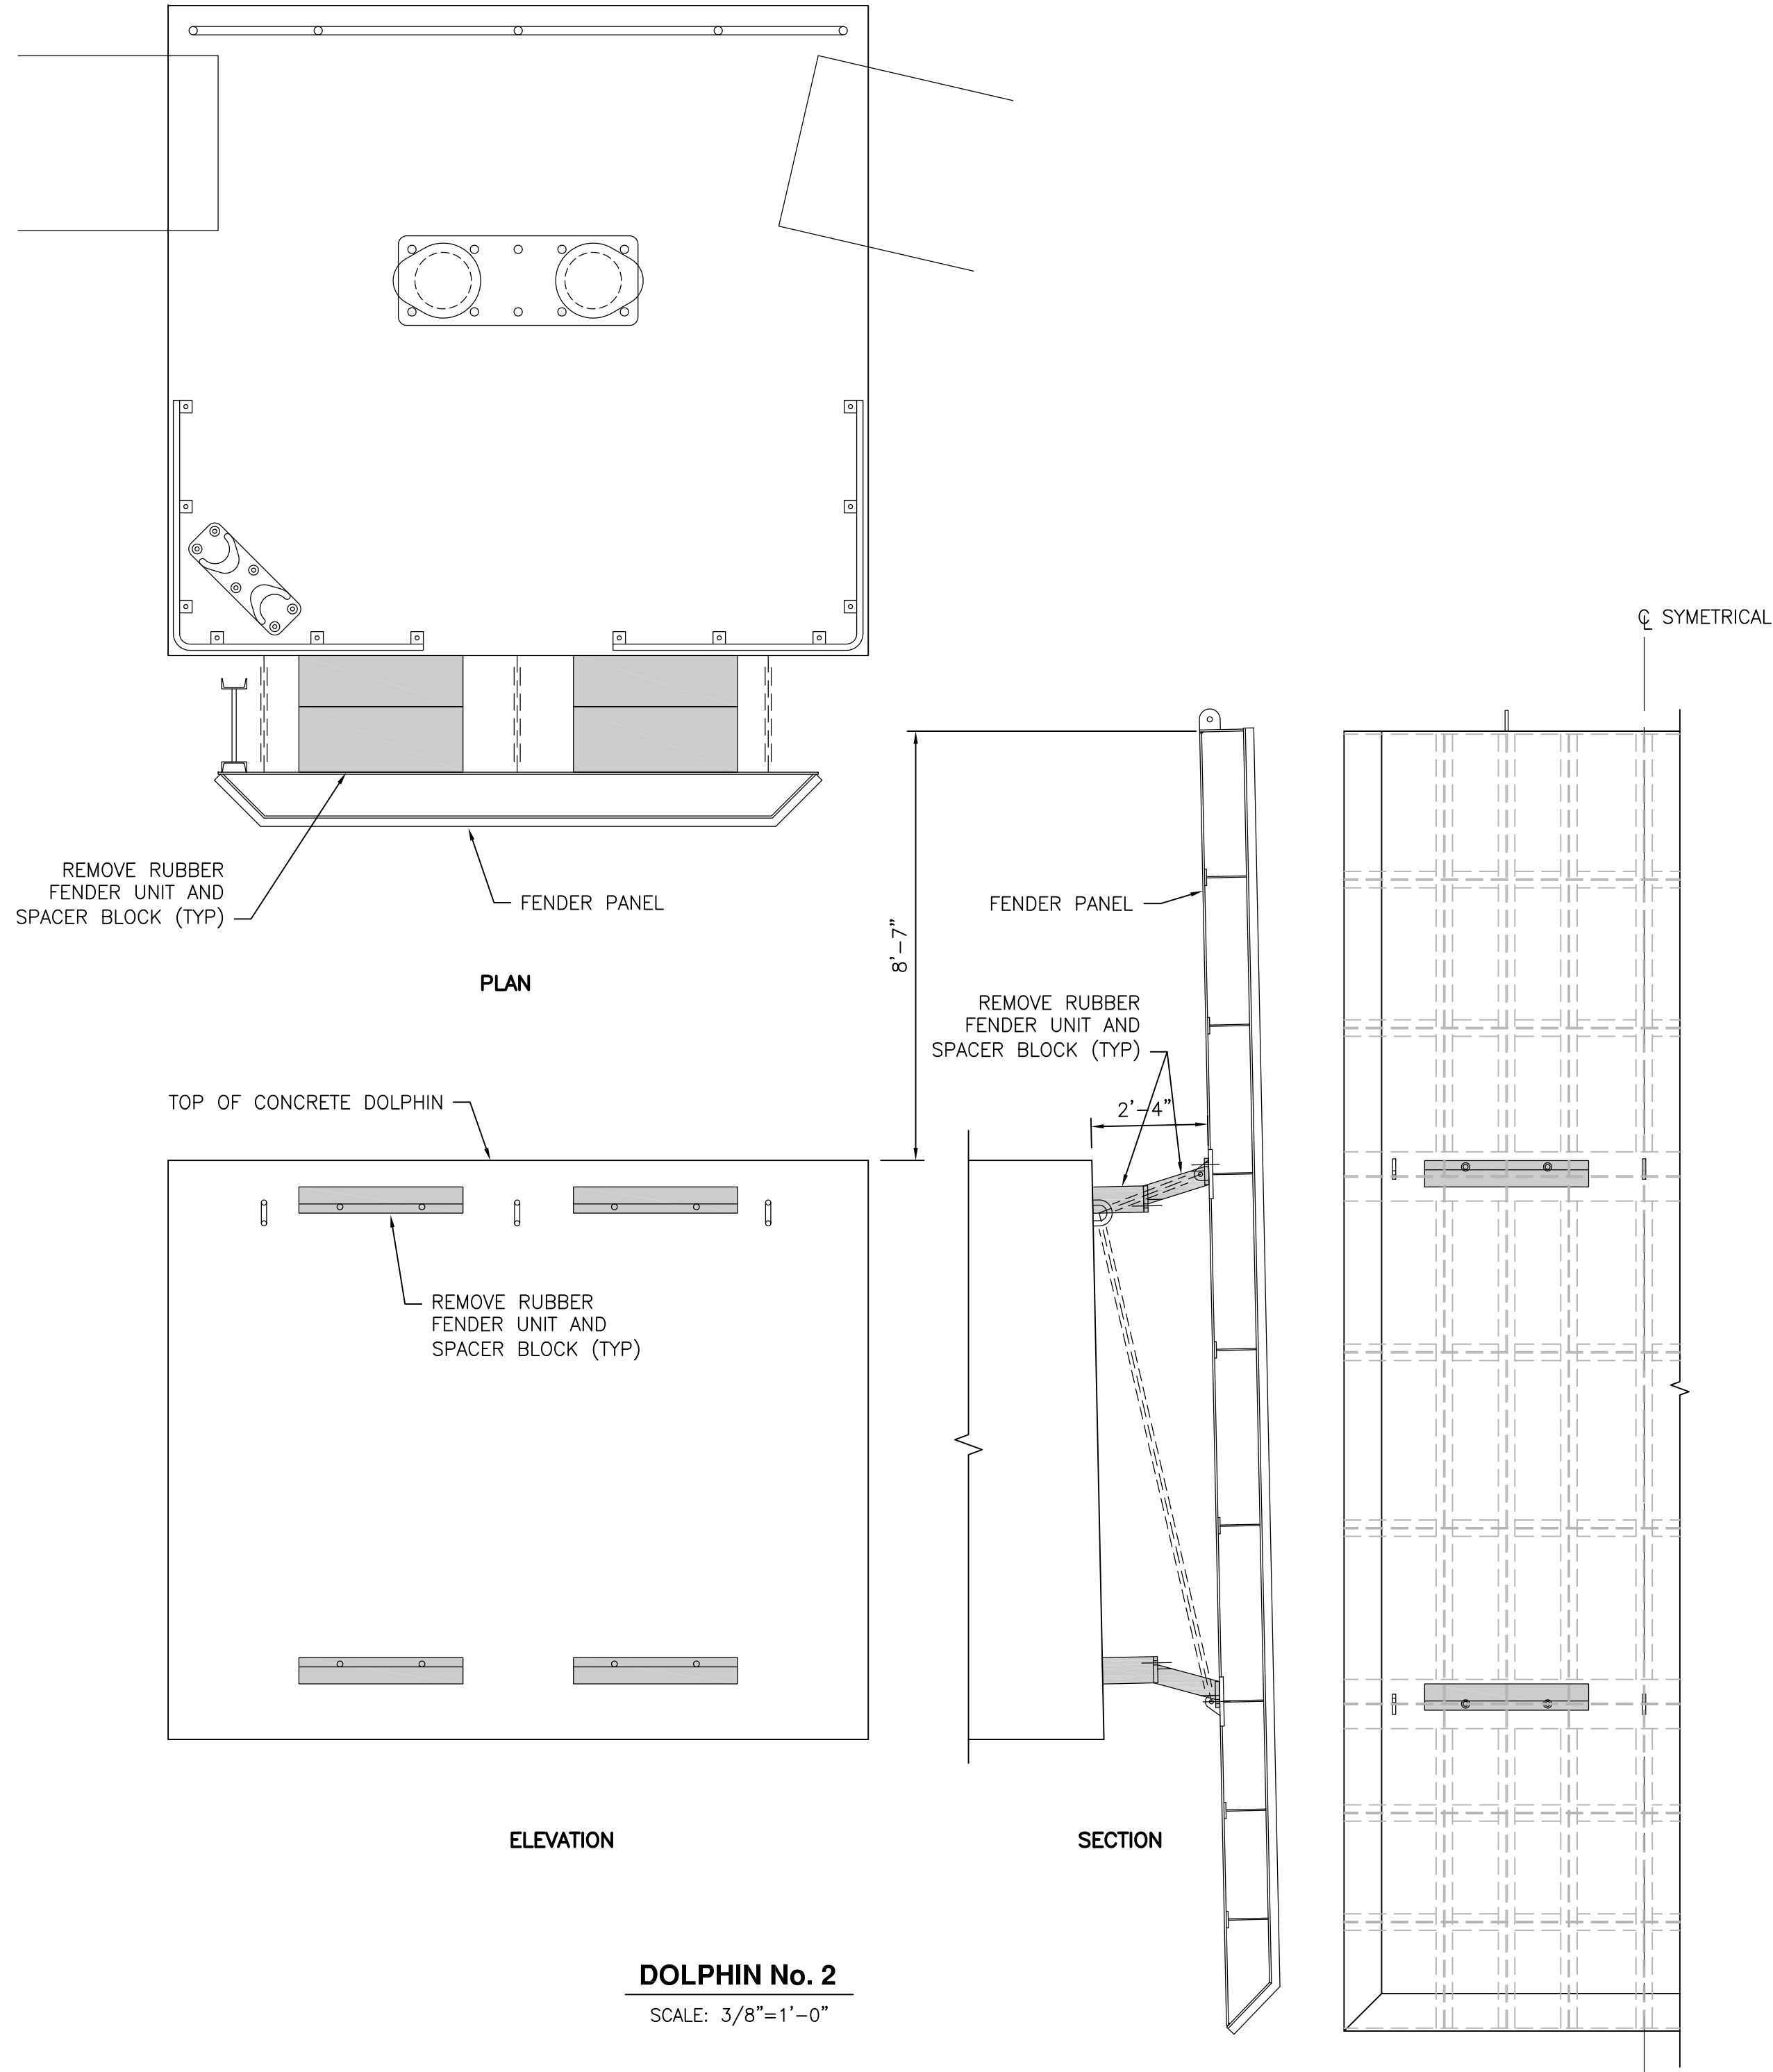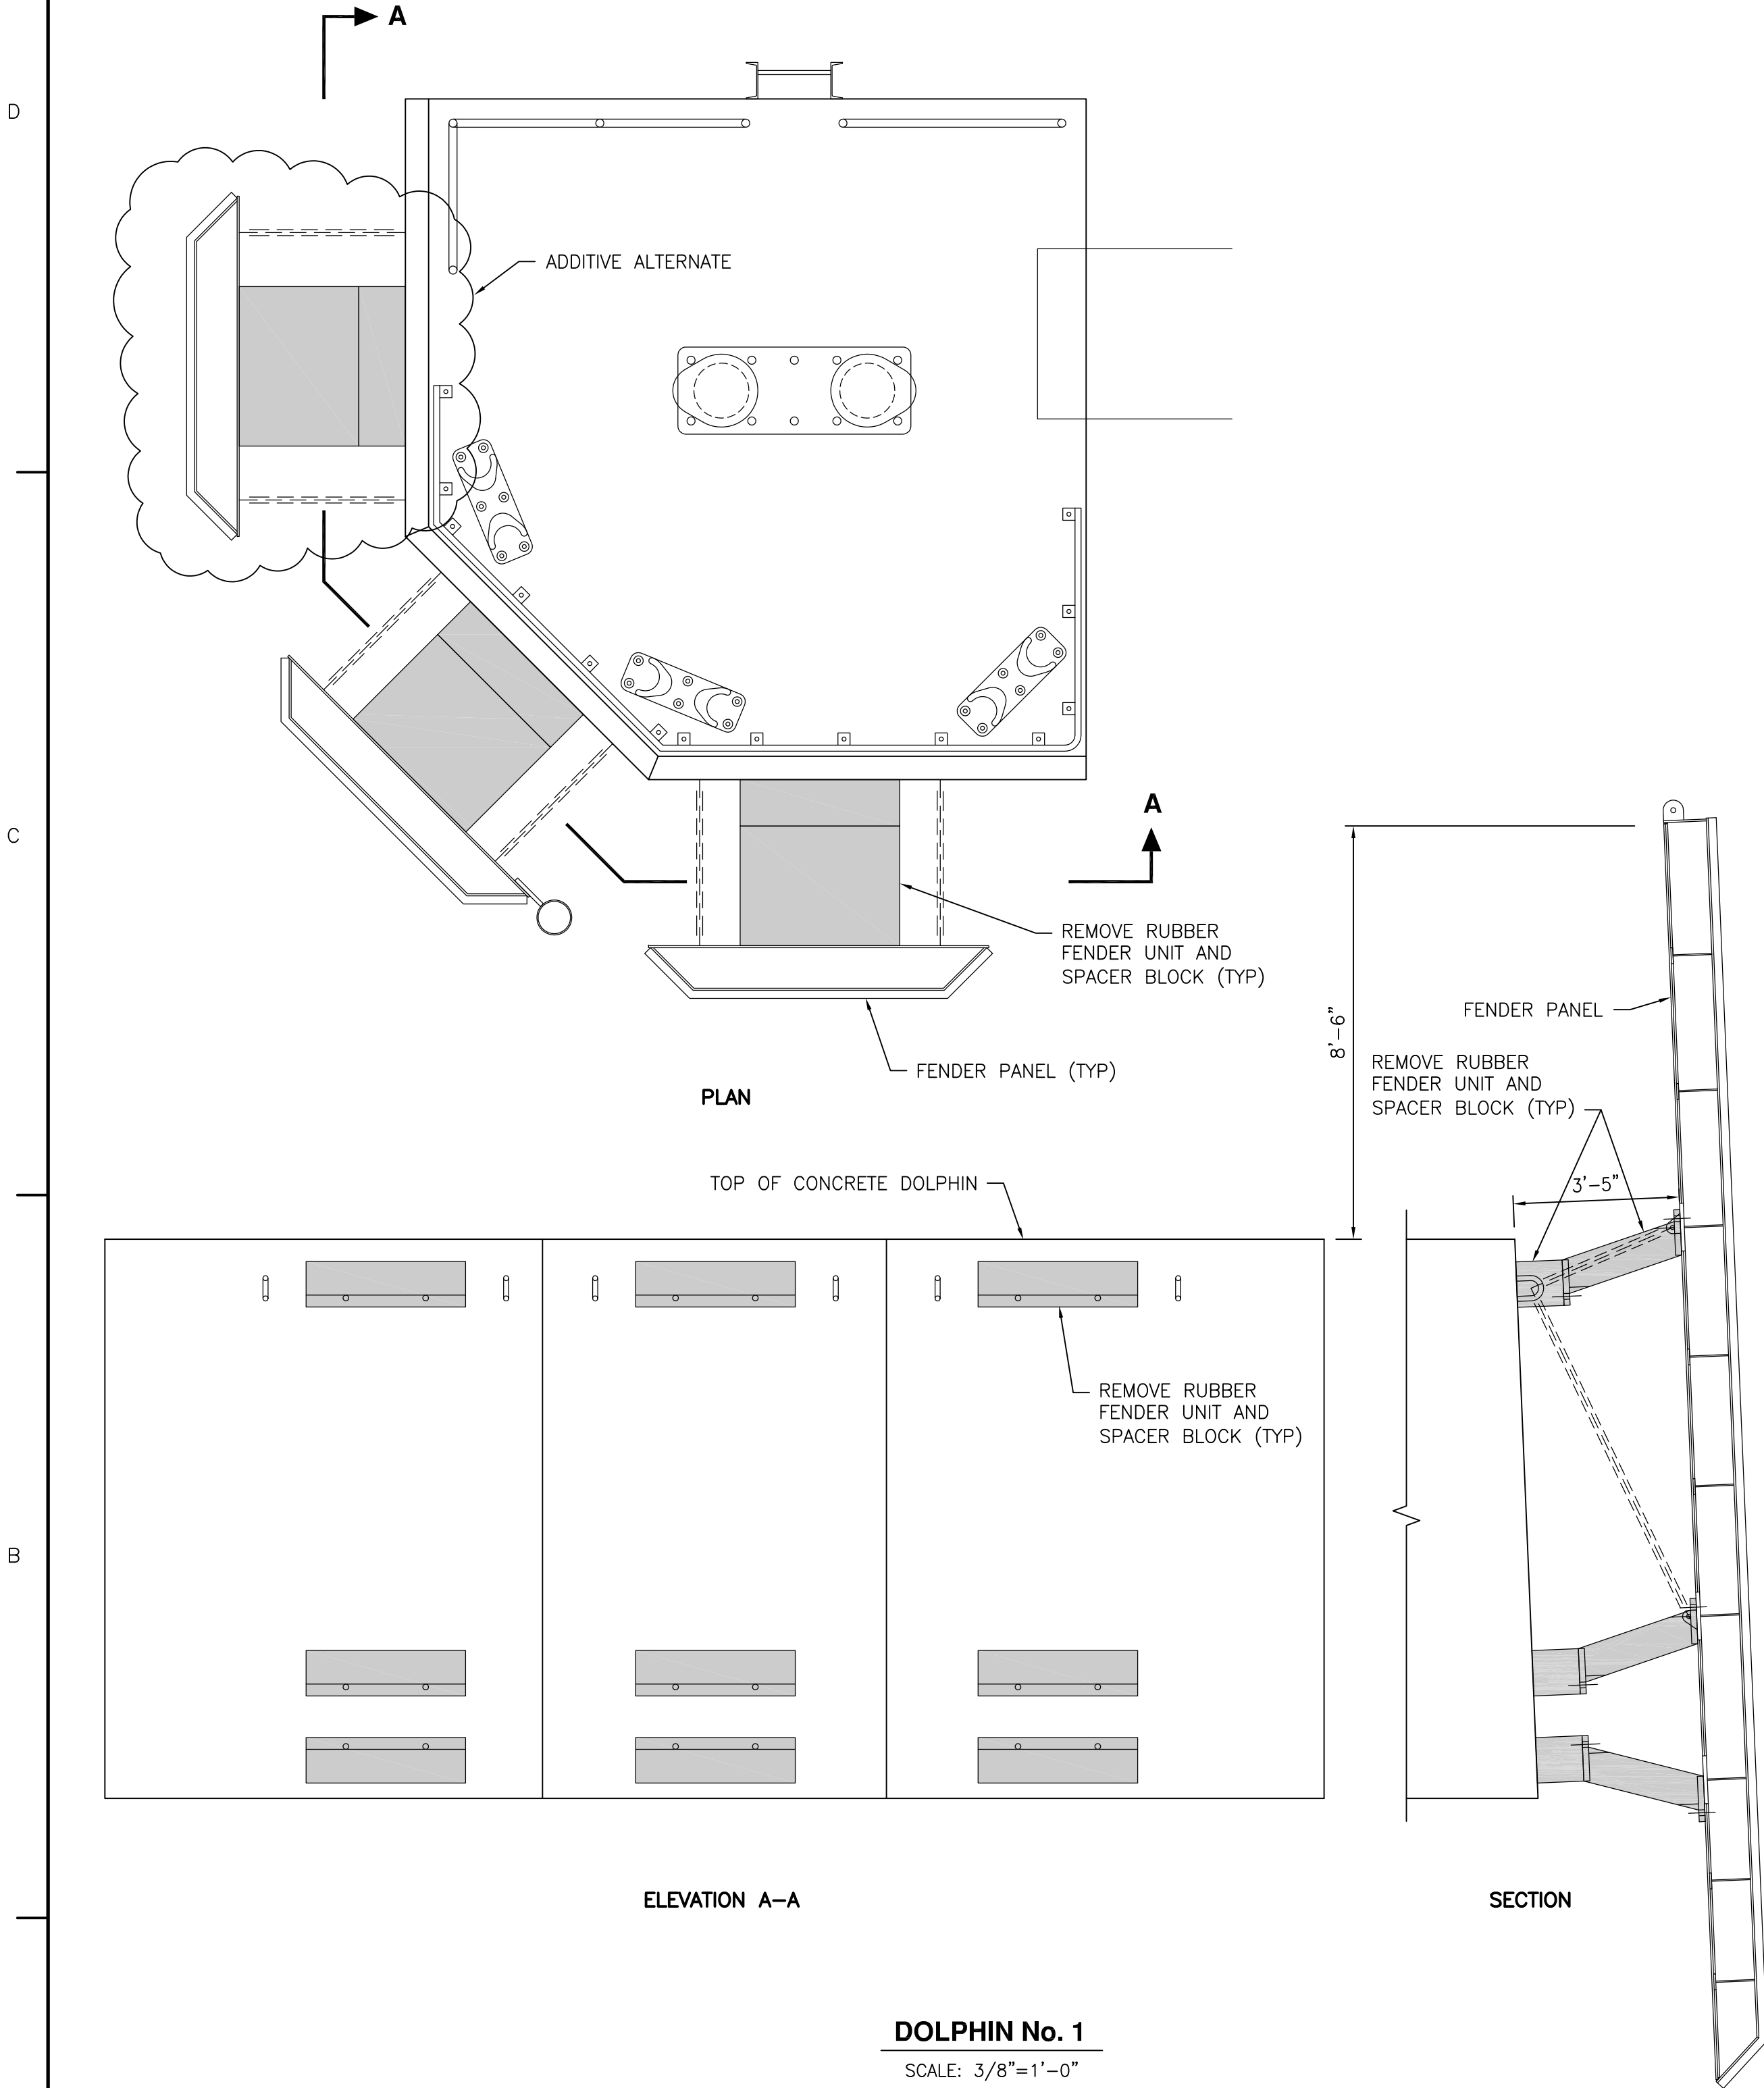


MAINE DEPARTMENT OF TRANSPORTATION  
VINALHAVEN TERMINAL  
FENDER SYSTEM REPAIRS

DOLPHIN No. 1 & 2  
EXISTING CONDITIONS


Sheet  
reference  
number:  
**X-102**  
Sheet 3 of 21

|              |     |                 |            |
|--------------|-----|-----------------|------------|
| Designed by: | DLP | Date:           | 9/30/11    |
| Drawn by:    | TEQ | Design file no. | 228311-102 |
| Reviewed by: | DLP | Scale:          | 3/8"=1'-0" |

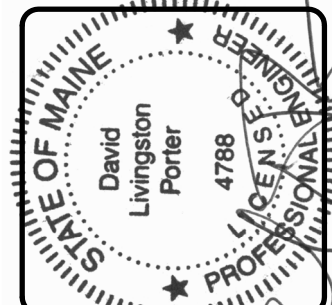
[illegible]

**CHILDS ENGINEERING CORPORATION**  
BOX 333 MEDFIELD, MASSACHUSETTS 02052 U.S.A.  
Phone: (508) 359-8945 Fax: (508) 359-2751  
E-mail: [mail@childseng.com](mailto:mail@childseng.com)

TOM QUINN K:\2283-11.00 VINALHAVEN-NORTH HAVEN FENDER SYSTEM, MDOIT\CADD\CURRENT WORKING DWGS\228311-103 EXIST VH DOLPH-3.4.DWG Oct 07, 2011 - 10:54am

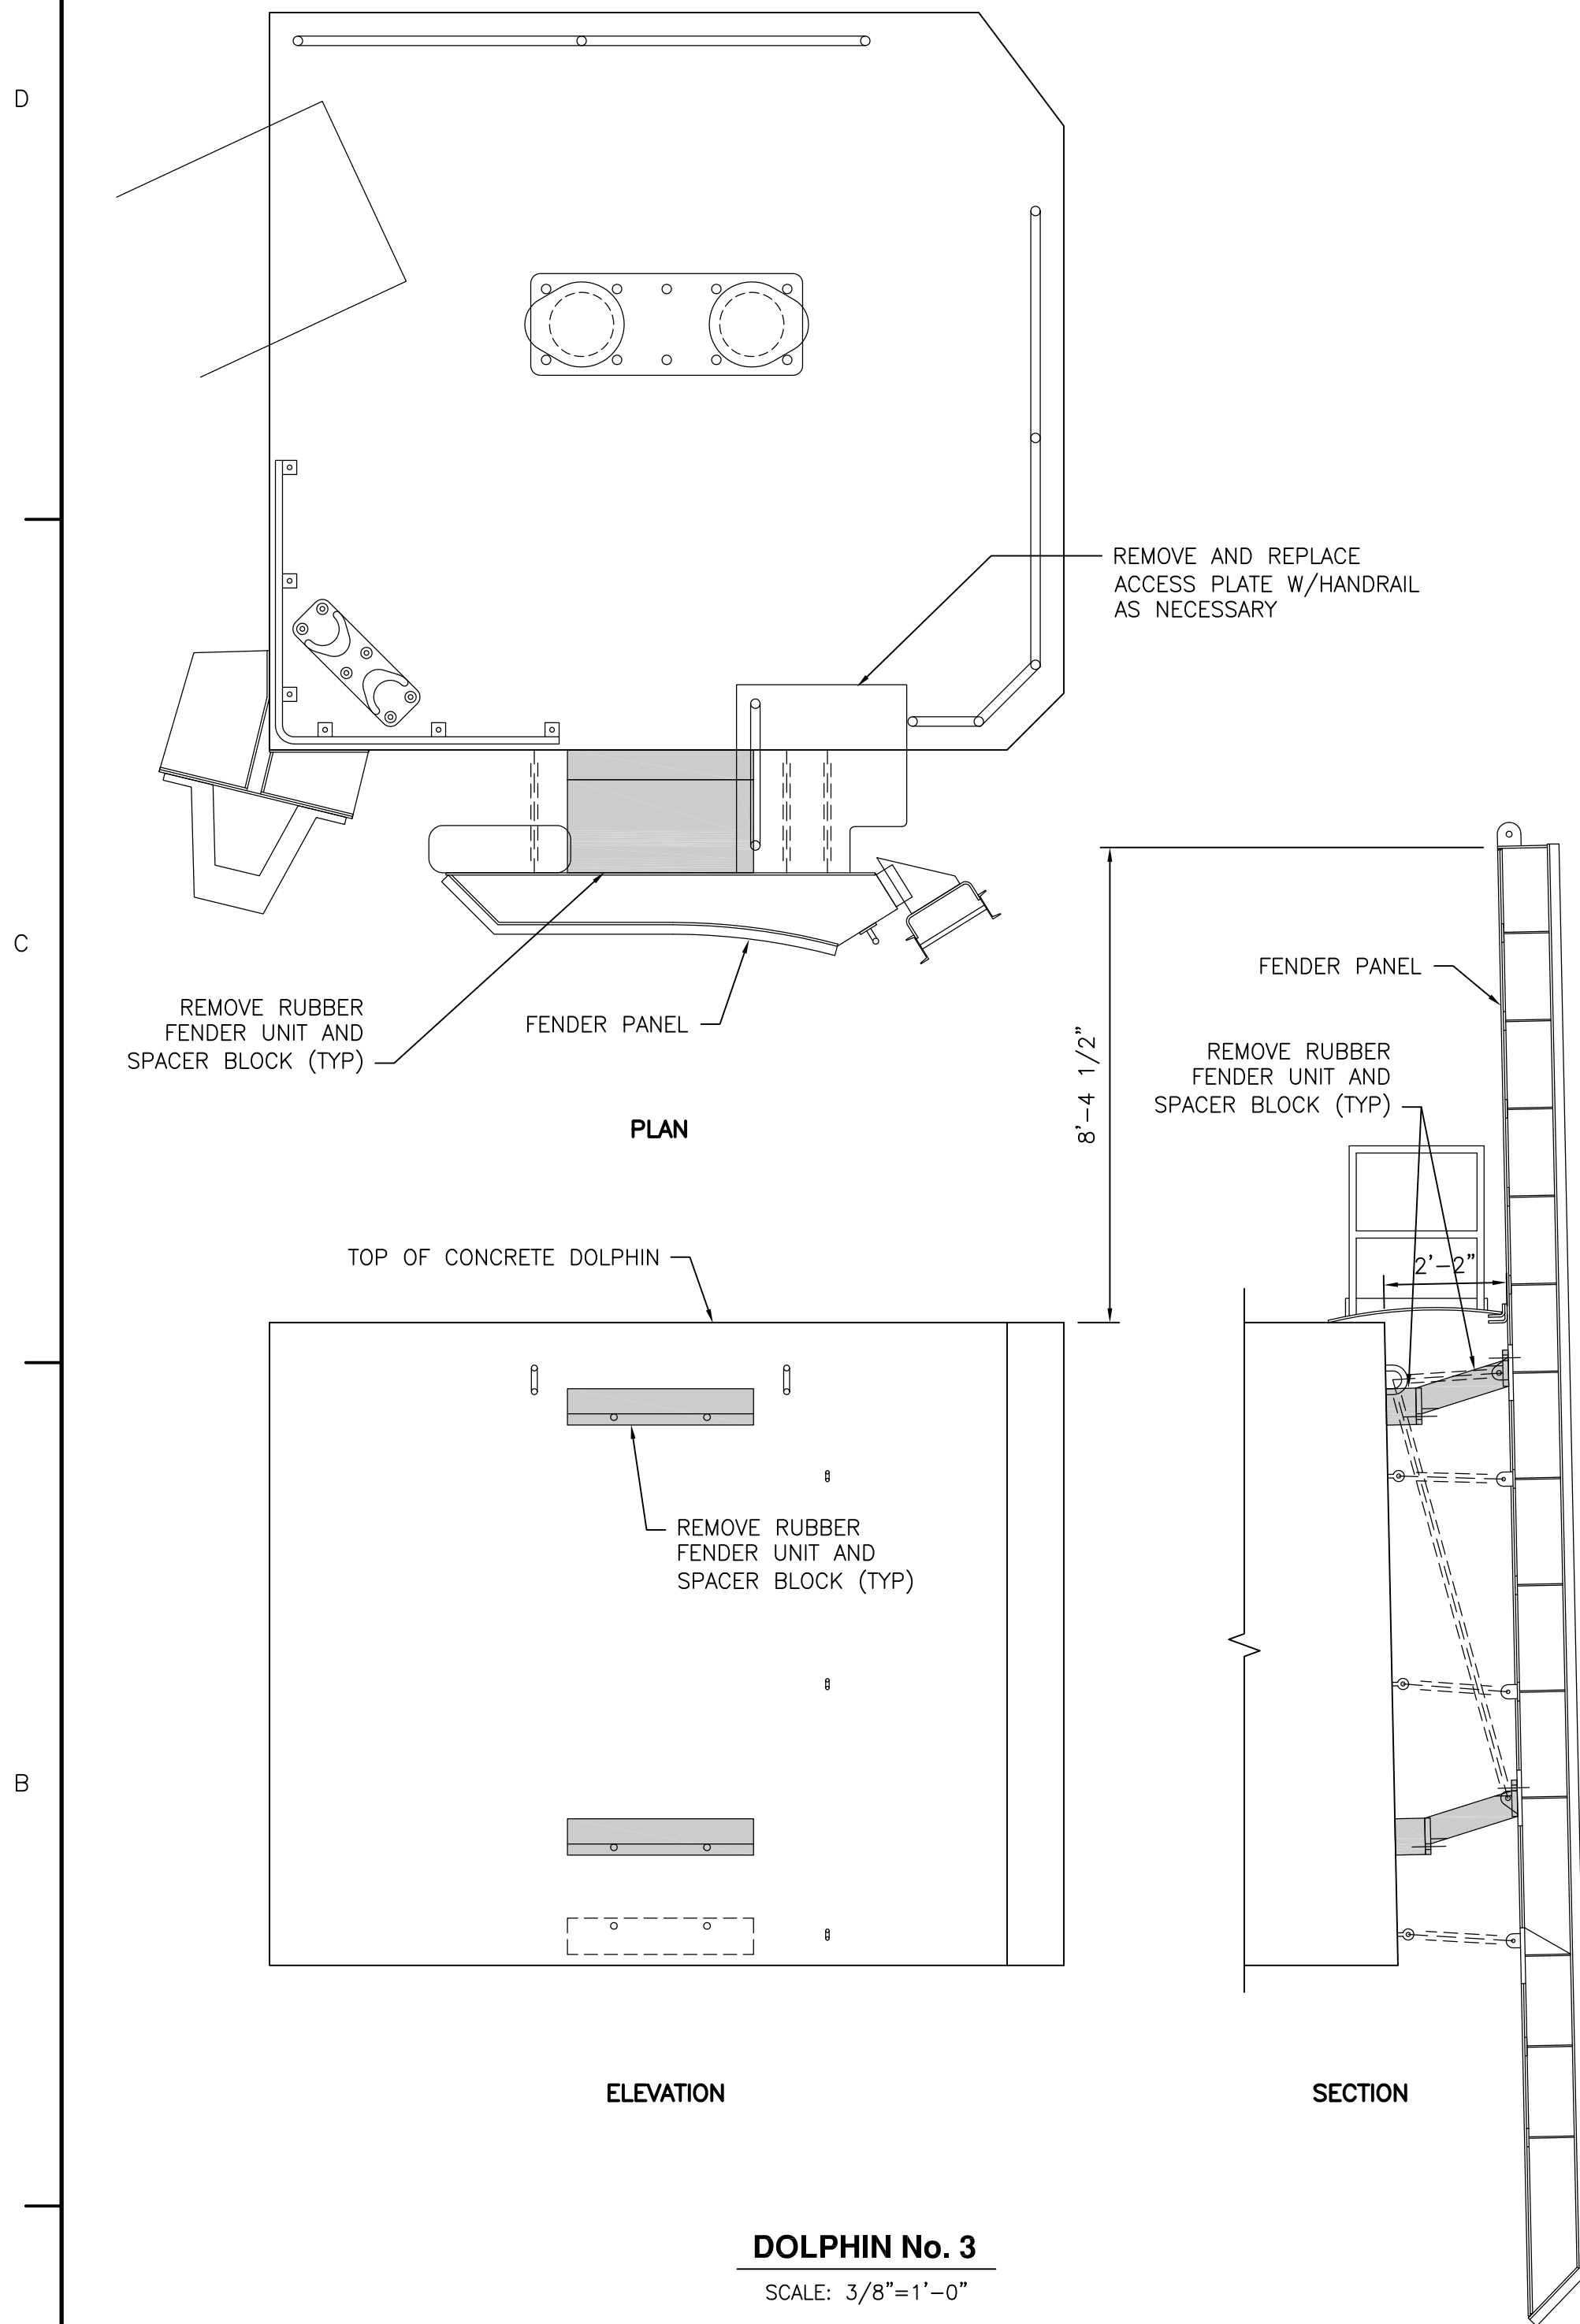



**DOLPHIN No. 3**  
SCALE: 3/8"=1'-0"

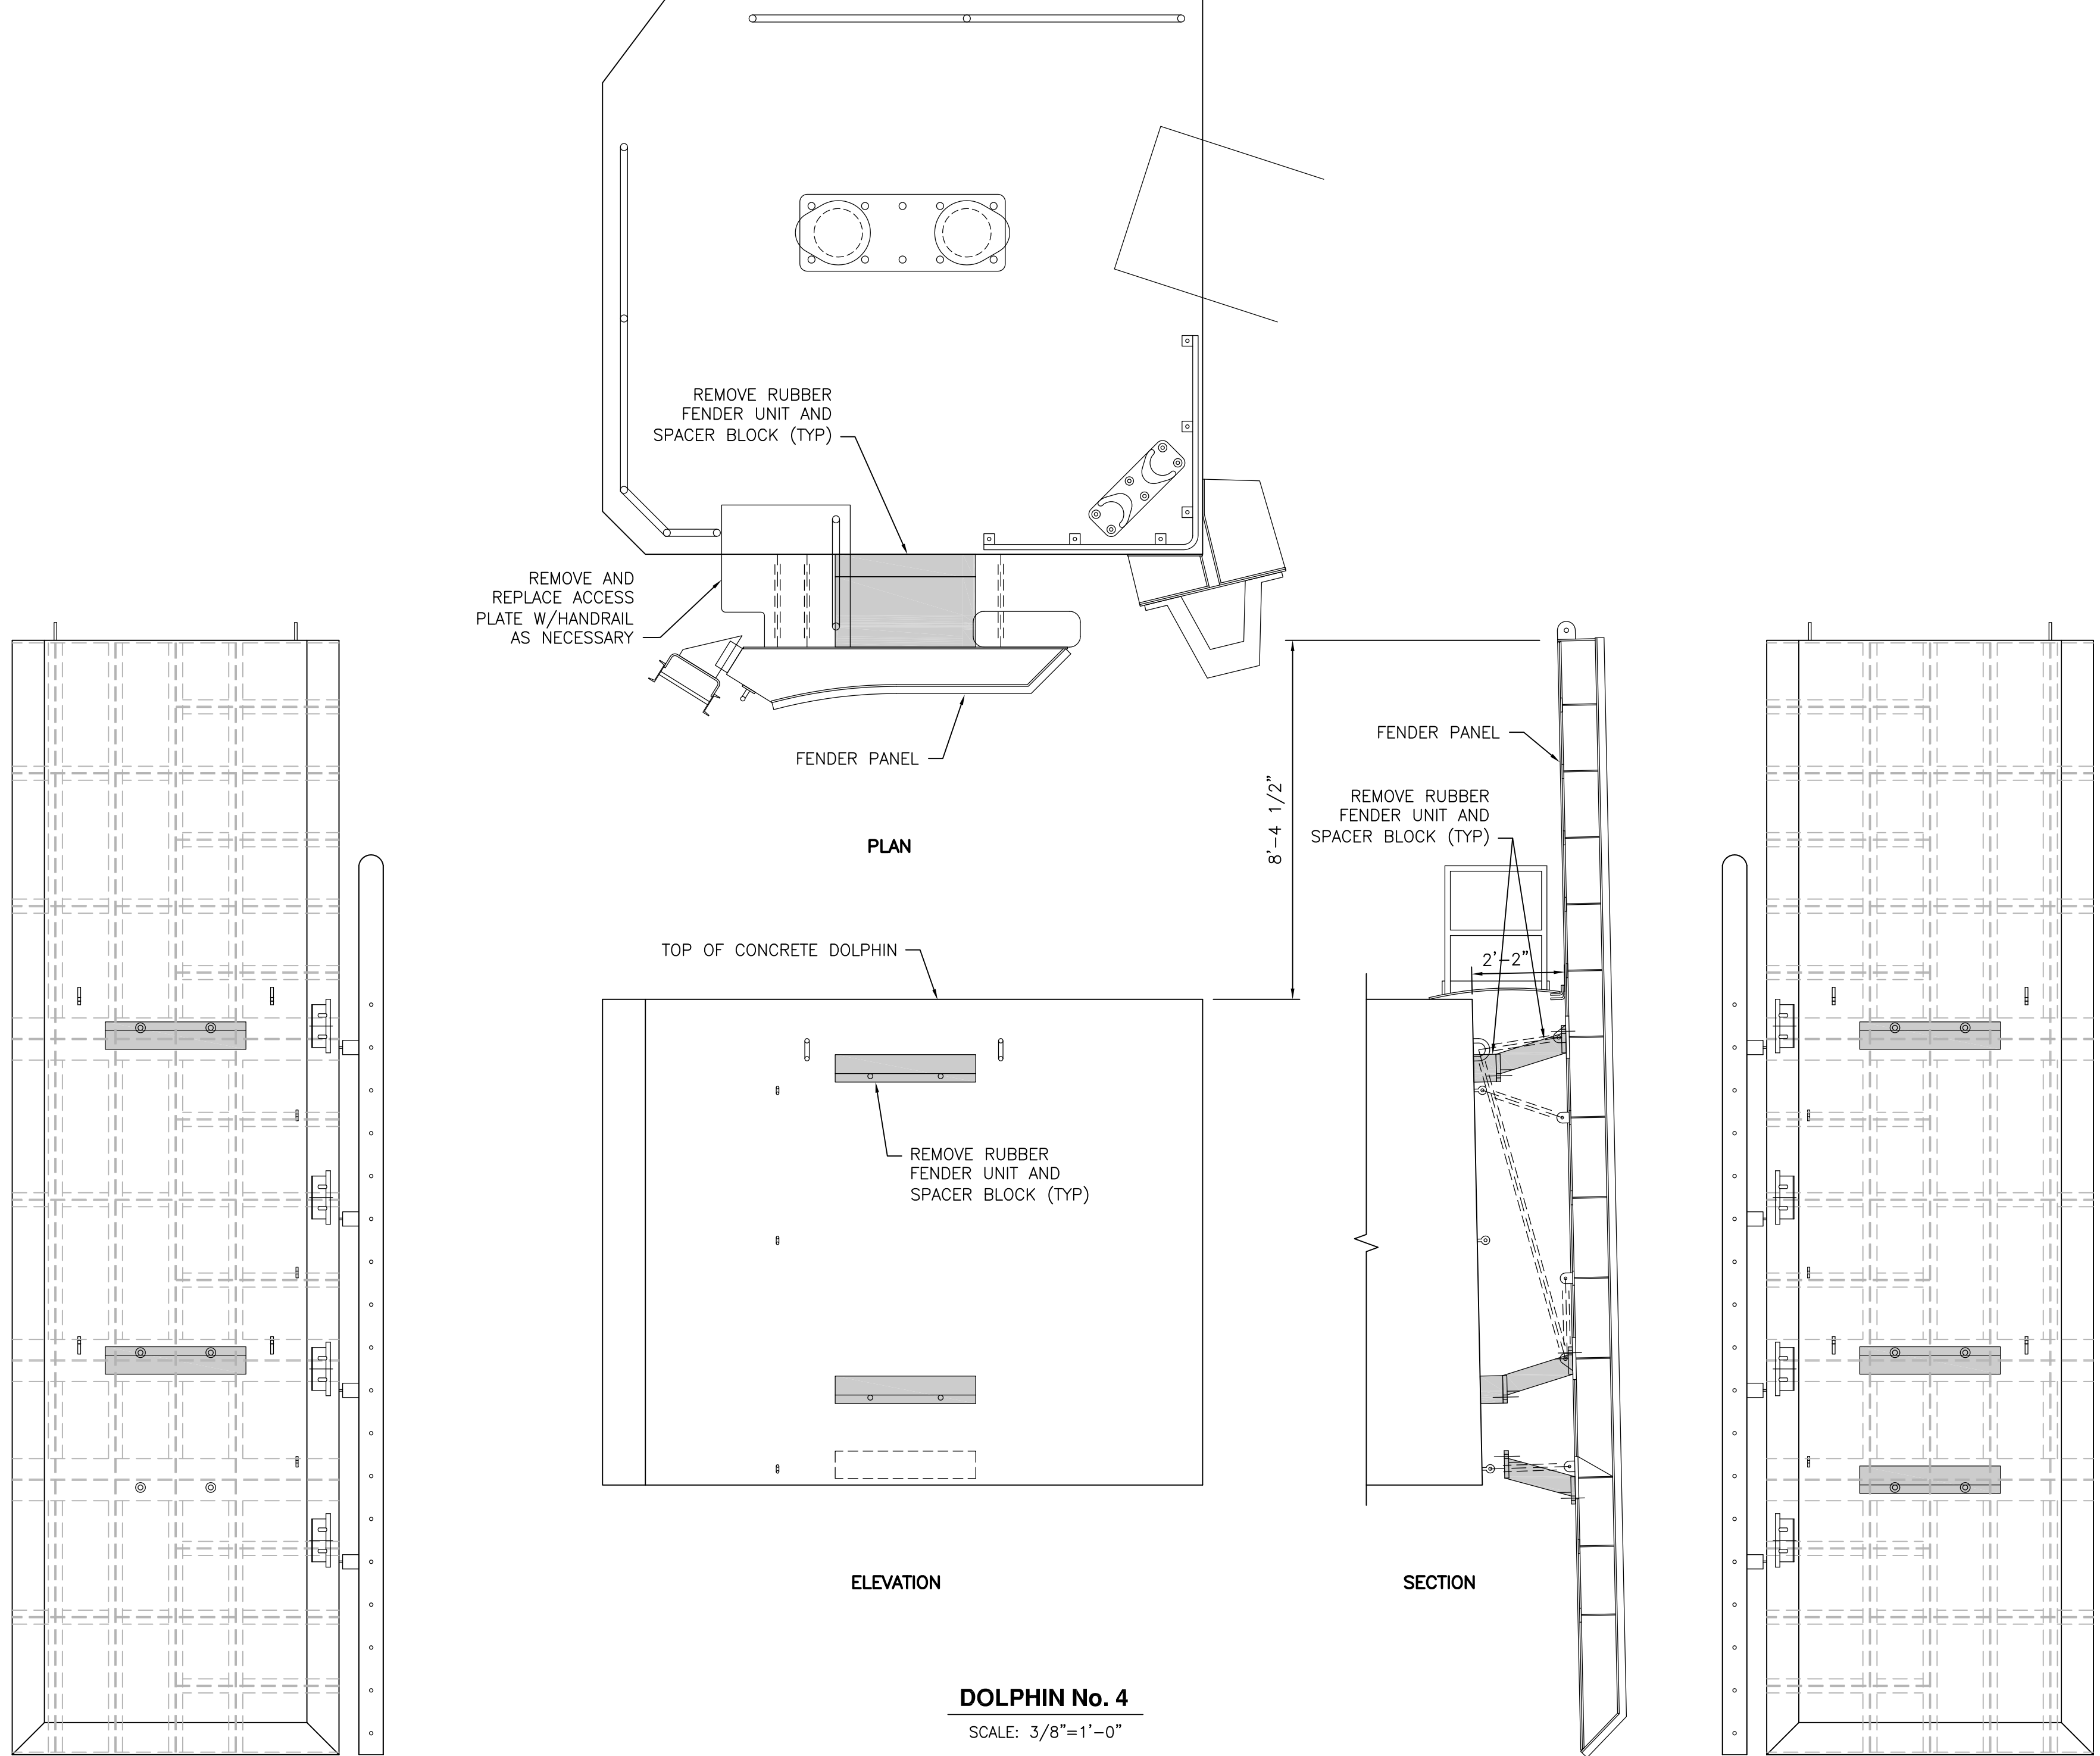

**DOLPHIN No. 4**  
SCALE: 3/8"=1'-0"

CHILD'S ENGINEERING CORPORATION  
BOX 333 MEDFIELD, MASSACHUSETTS 02052 U.S.A.  
Phone: (608) 359-8945 Fax: (608) 359-2751  
E-mail: [net@childseng.com](mailto:net@childseng.com)

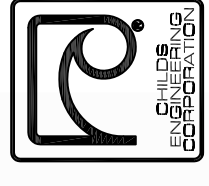


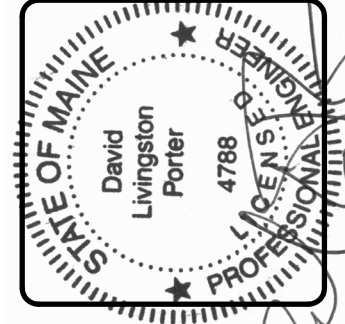


| Designed by: | Date:   | Checked by: | Design file no.: | Scale:     |
|--------------|---------|-------------|------------------|------------|
| DLP          | 9/30/11 | TEQ         | 228311-103       | 3/8"=1'-0" |

MAINE DEPARTMENT OF TRANSPORTATION  
VINALHAVEN TERMINAL  
FENDER SYSTEM REPAIRS  
DOLPHIN No. 3 & 4  
EXISTING CONDITIONS


Sheet reference number:  
**X-103**  
Sheet 4 of 21

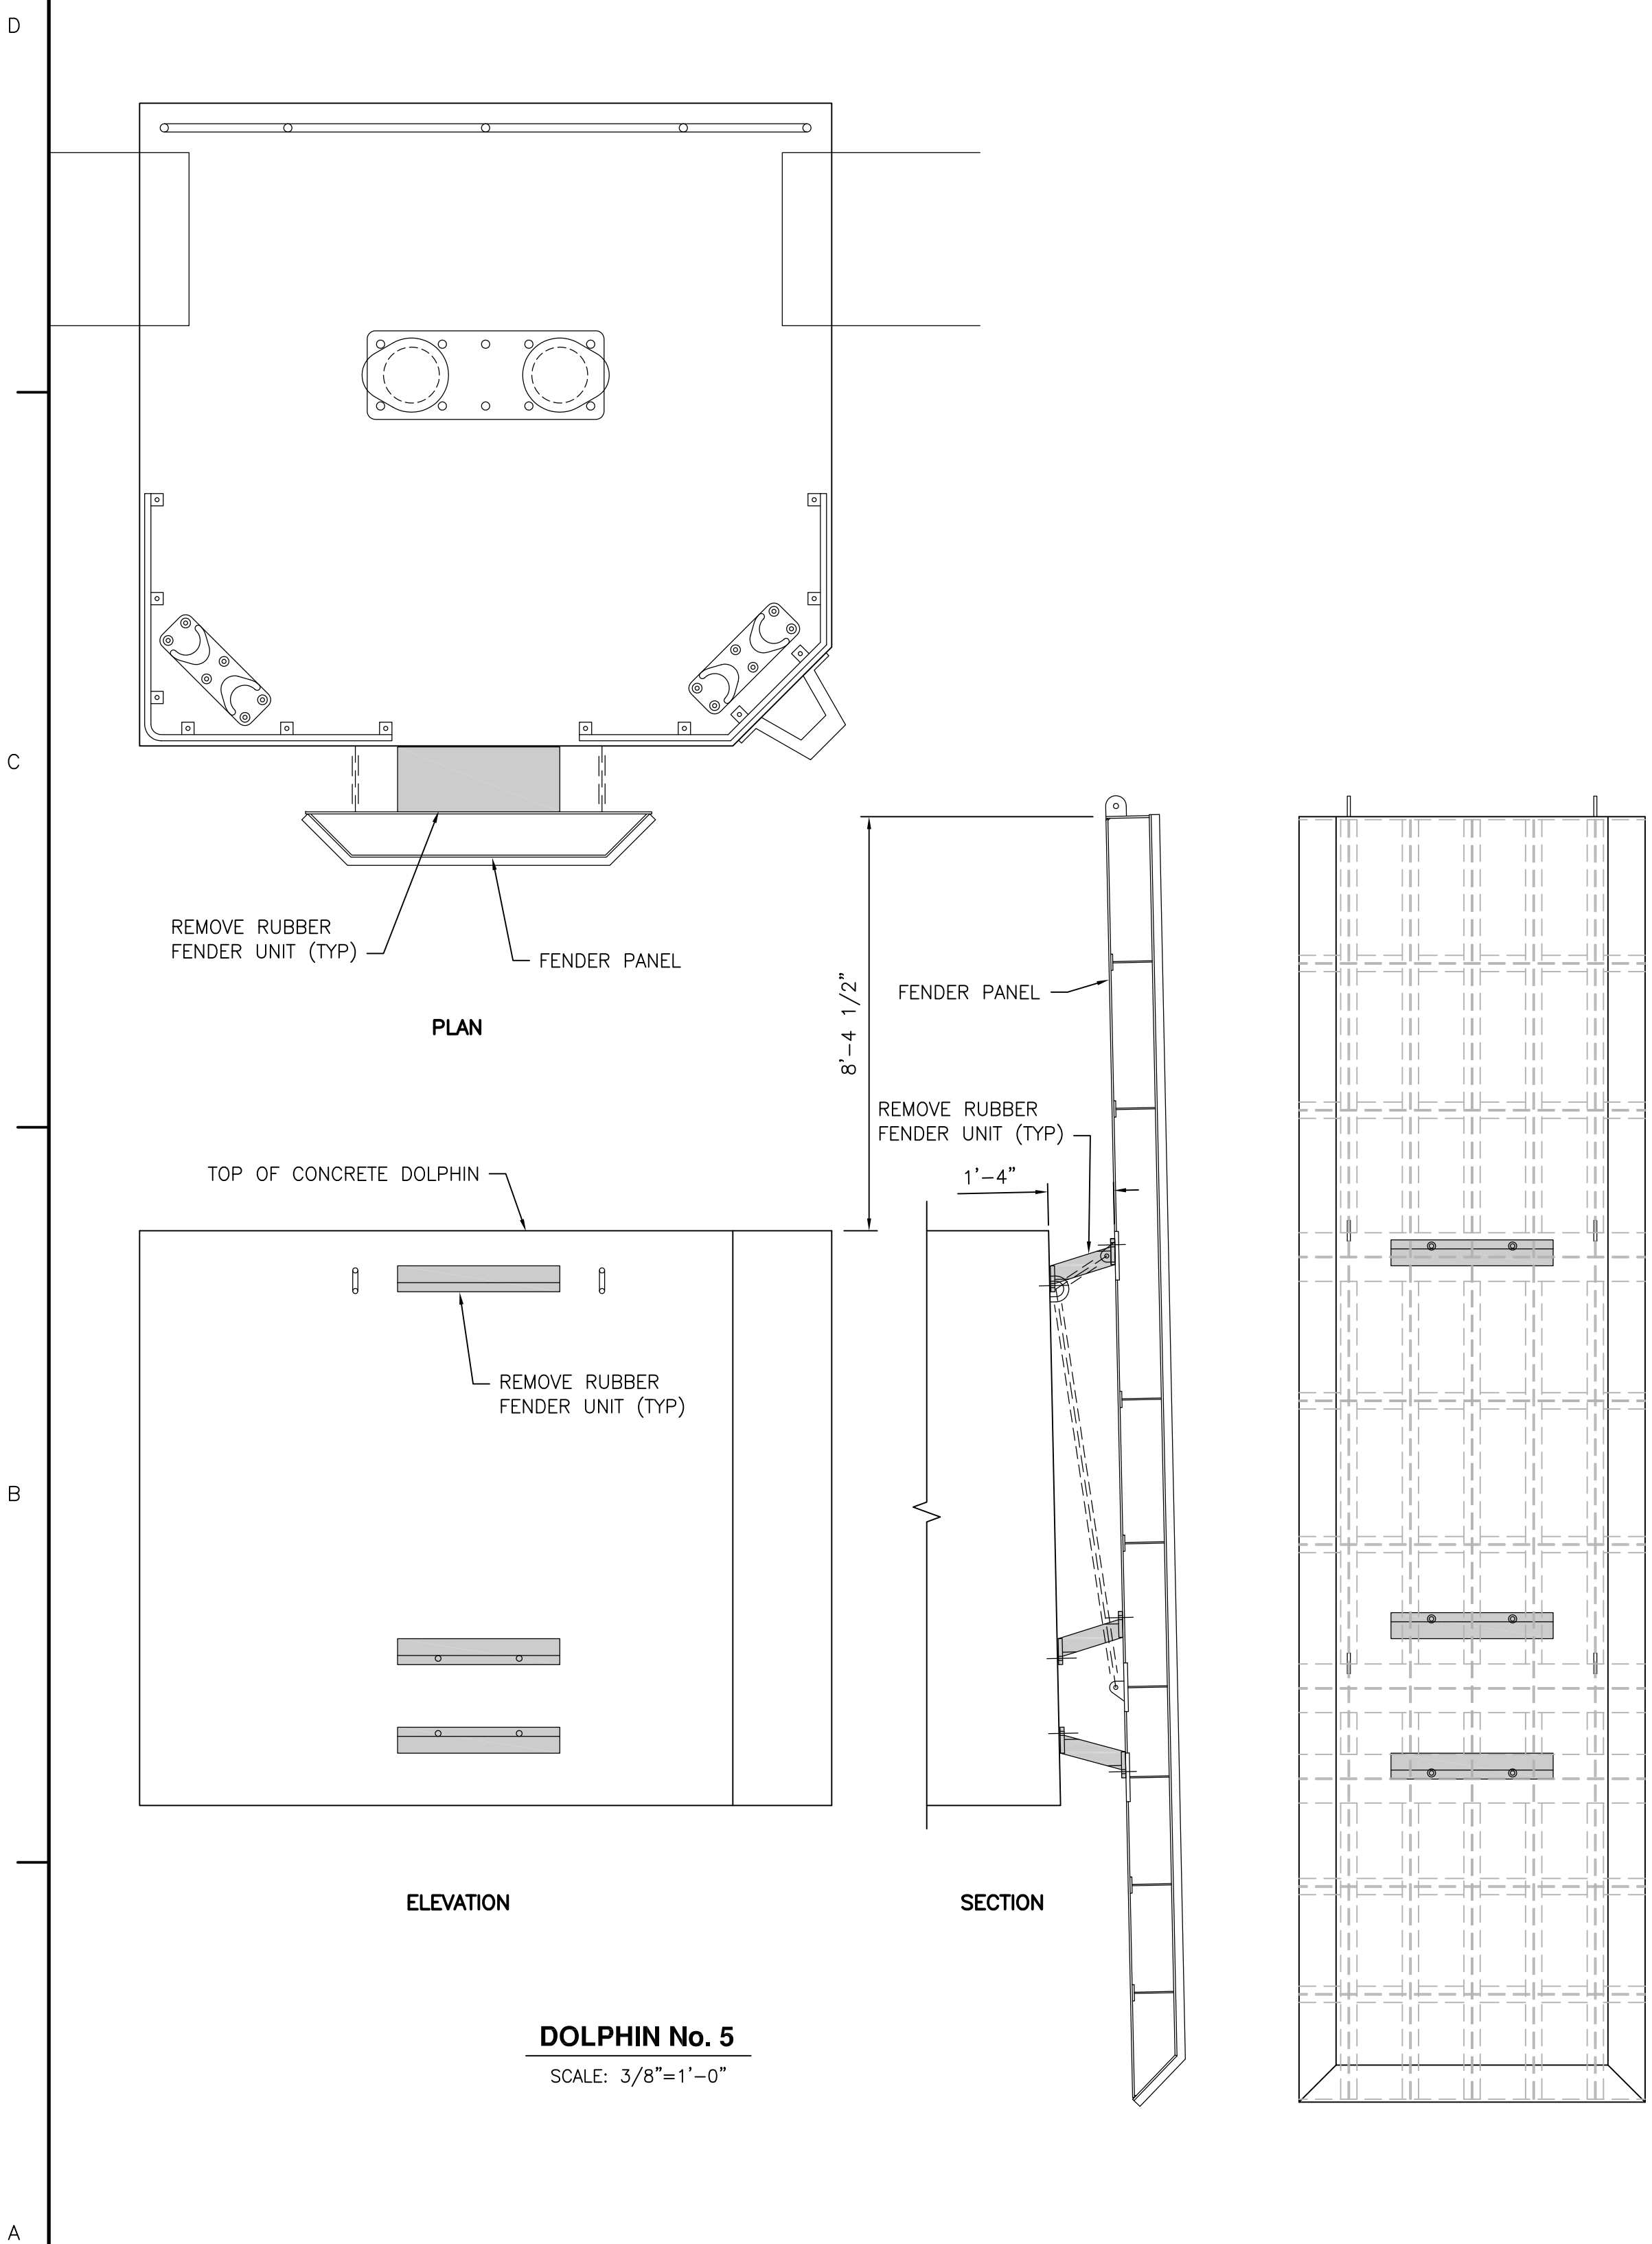


**DOLPHIN No. 5**  
SCALE: 3/8"=1'-0"


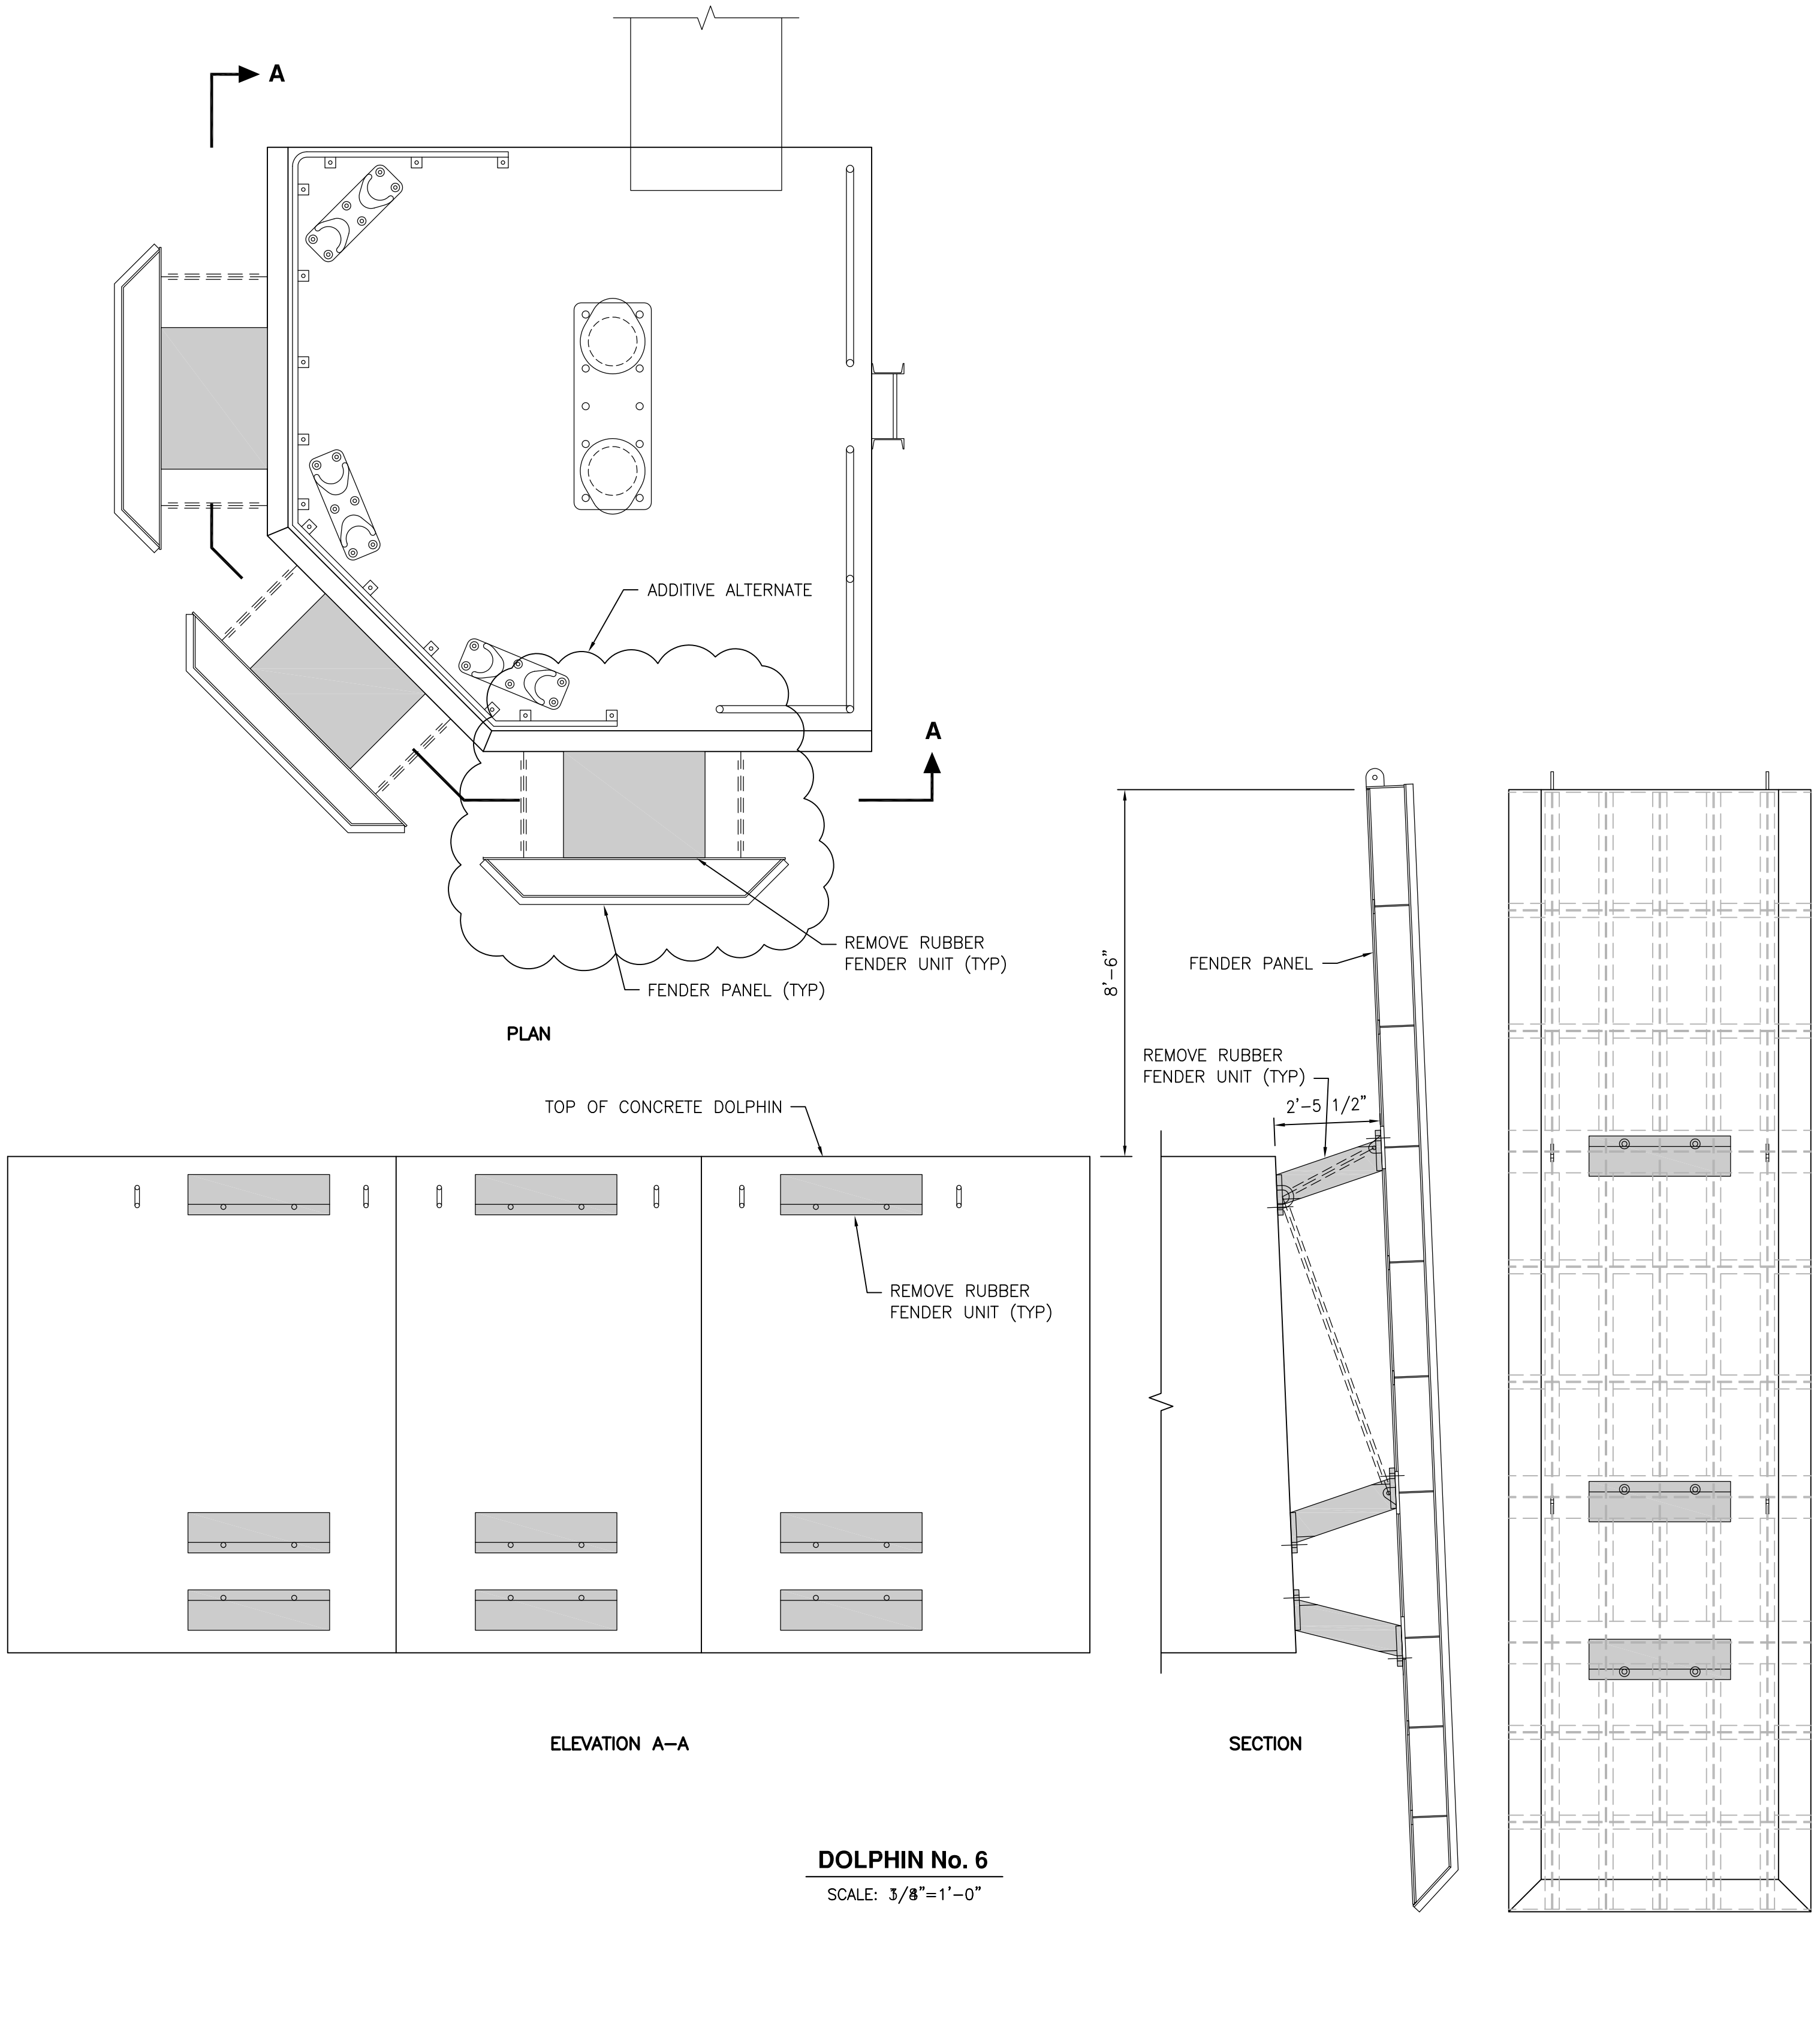


**DOLPHIN No. 0**  
SCALE: 3/8" = 1' - 0"

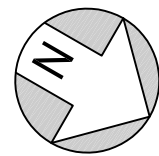

SCALE: 1"=10'-0"

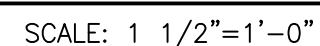

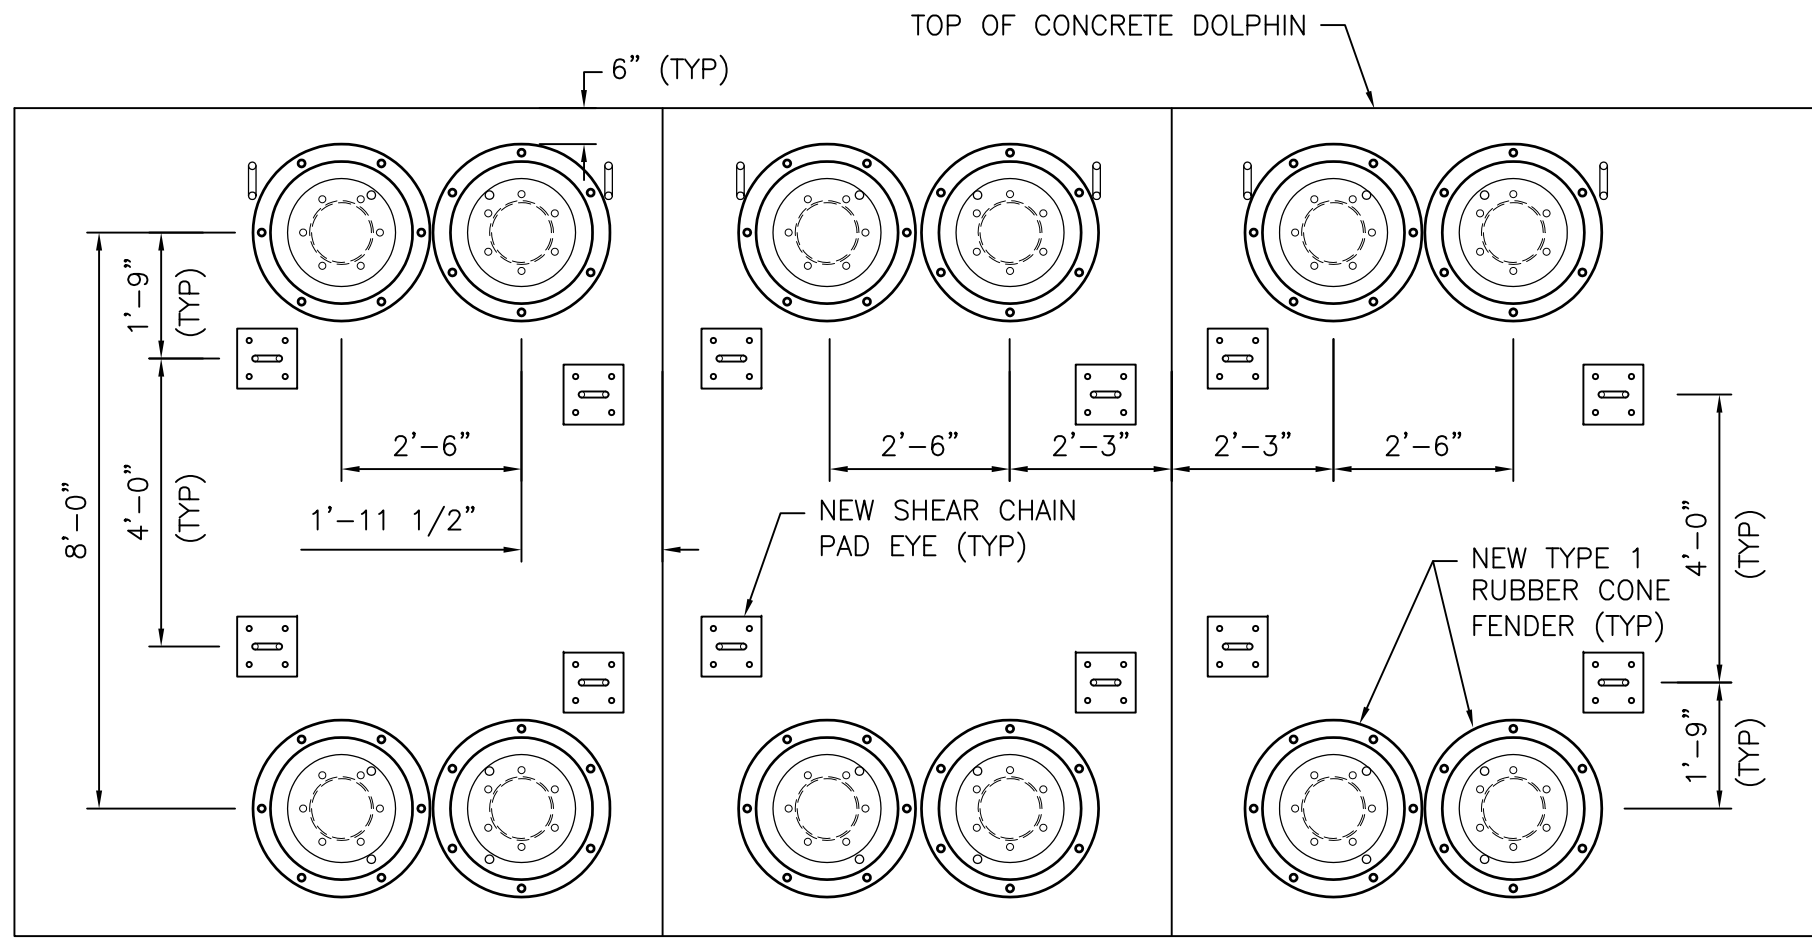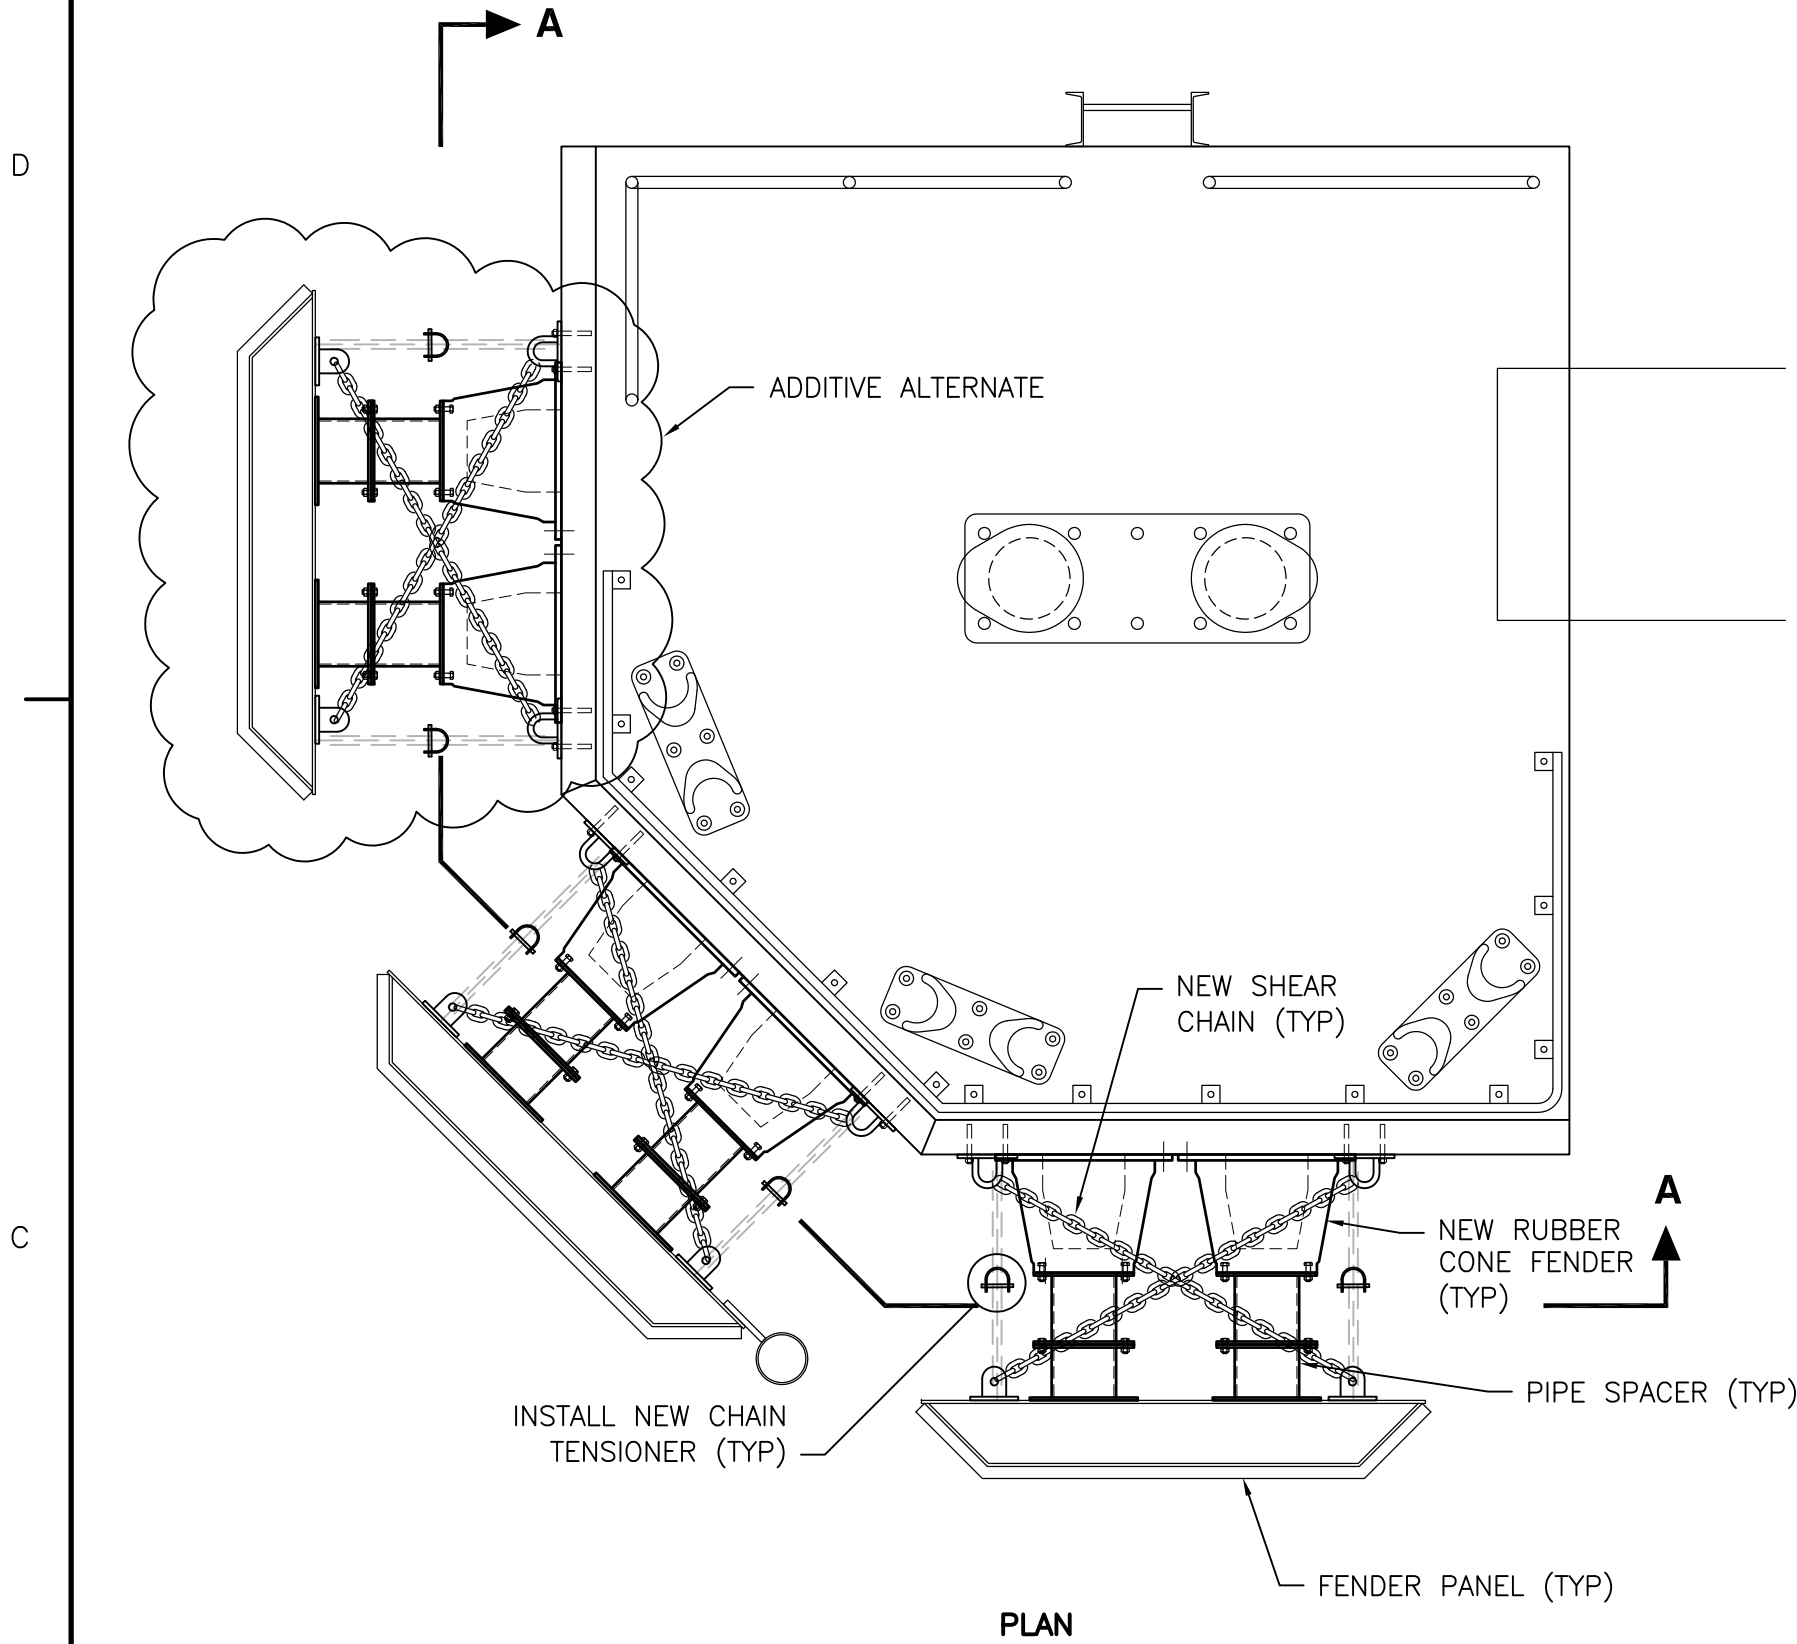




ELEVATION A-A

NOTE WELL:


CONTRACTOR SHALL ADJUST FENDER  
DIMENSIONS TO RESULT IN FENDER  
PANEL SLOPE OF 1:24 AS SHOWN.

DOLPHIN No.

SCALE: 3/8"=1'-0"

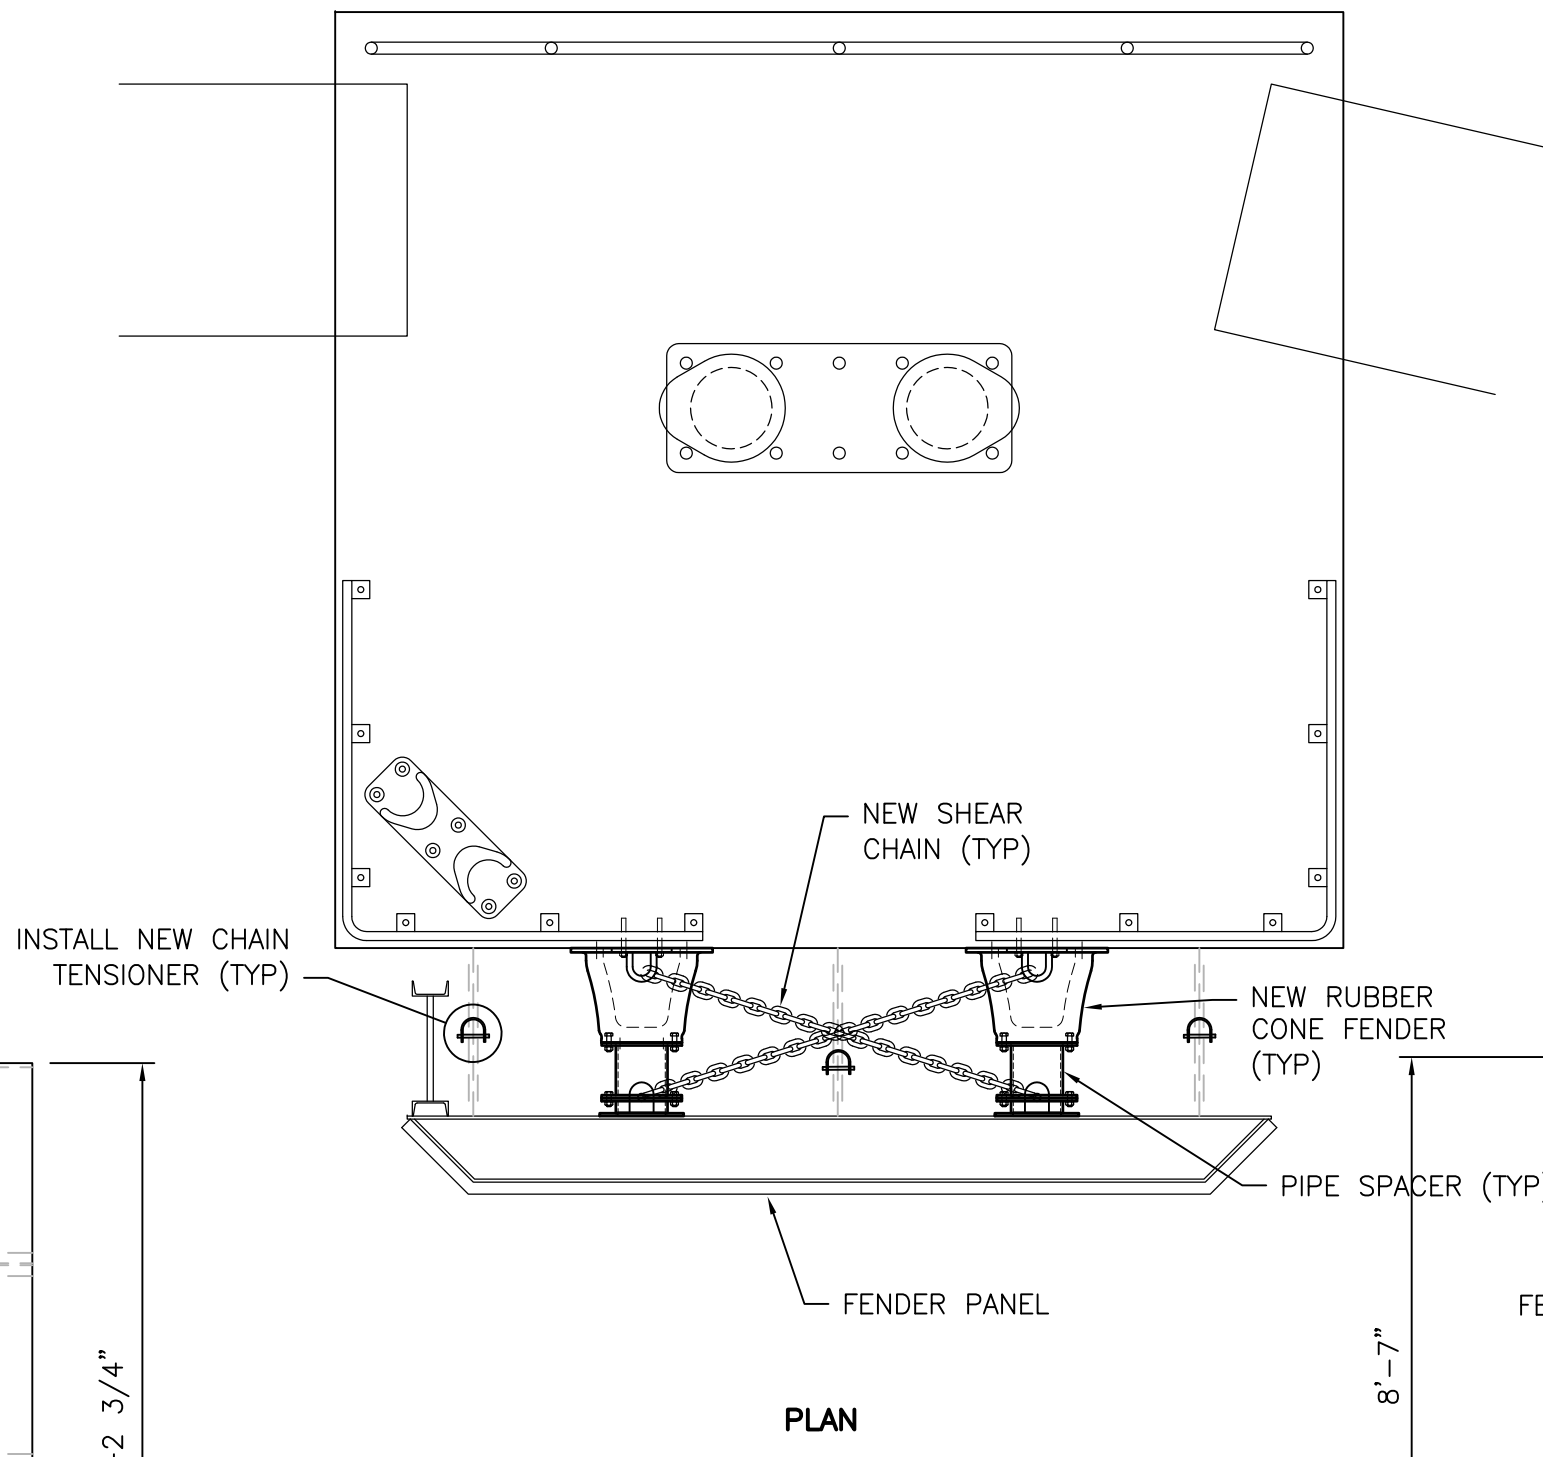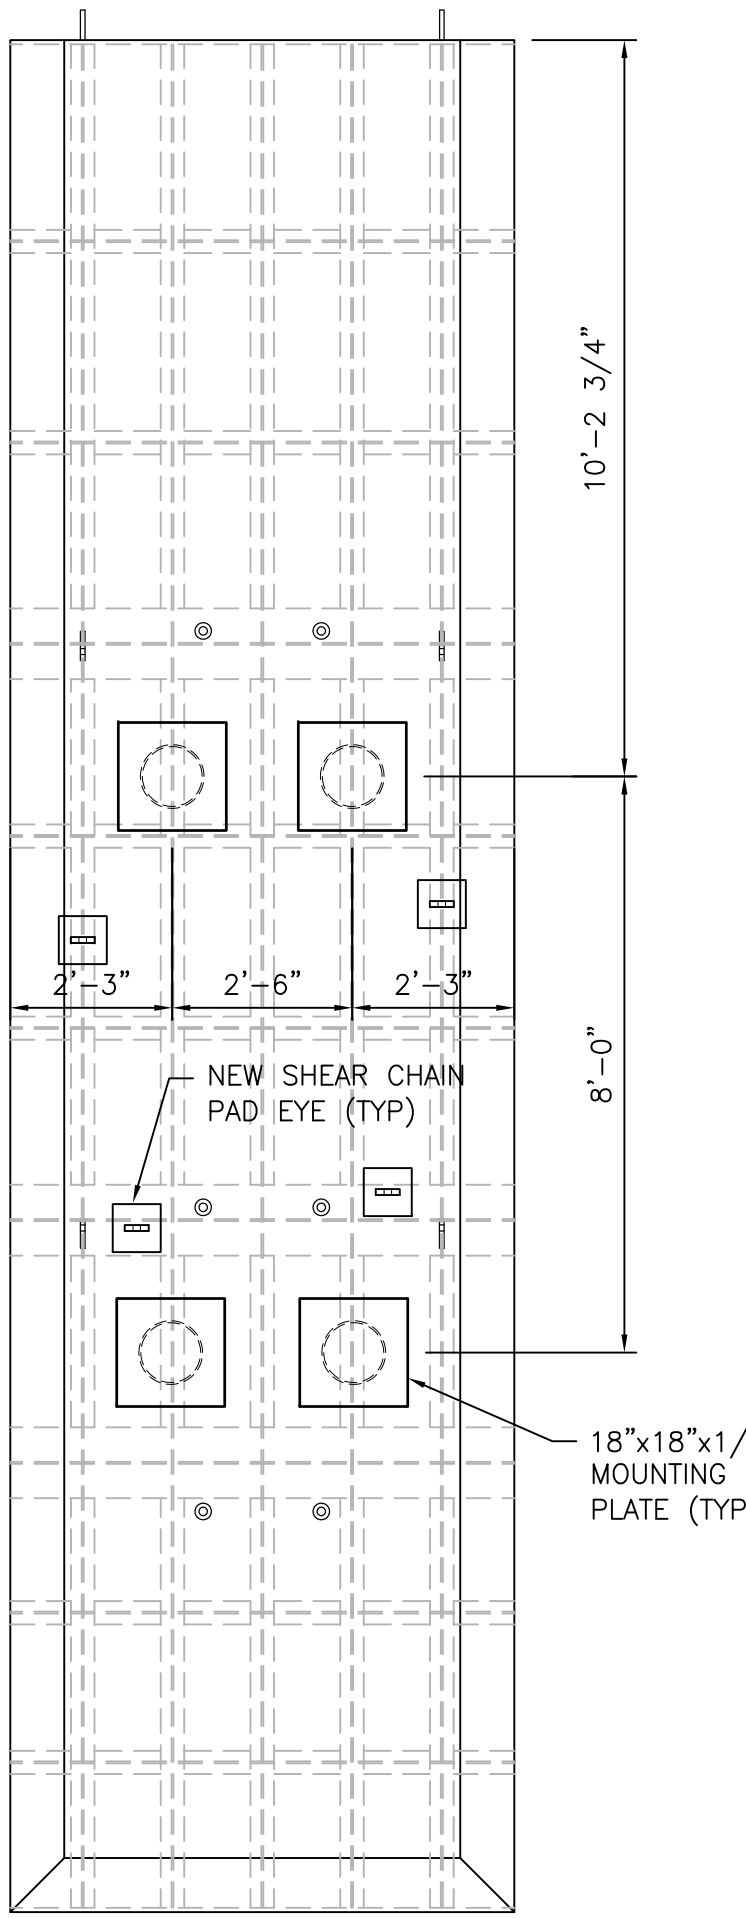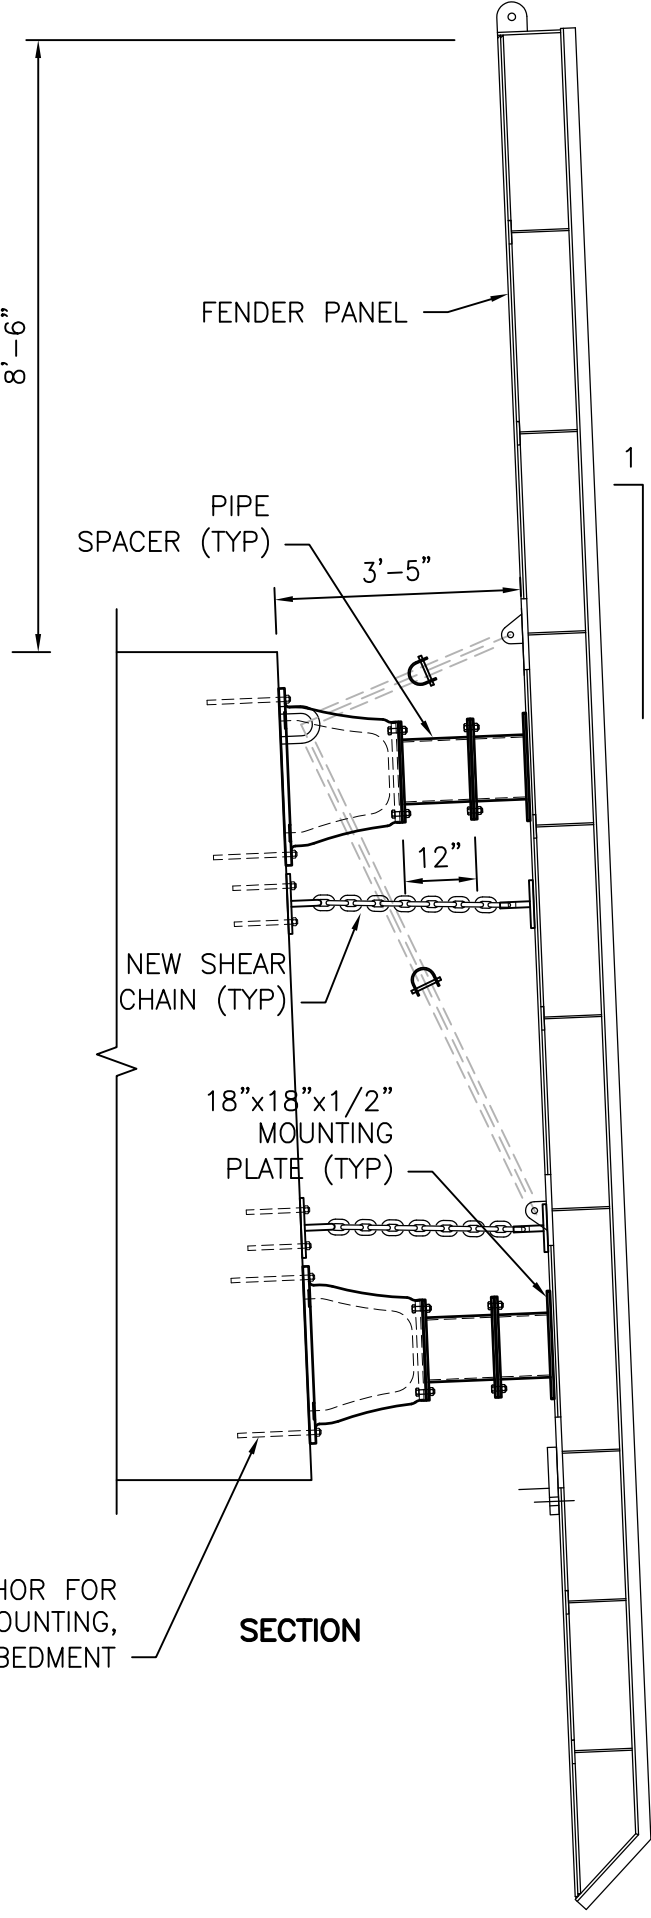

## PLAN

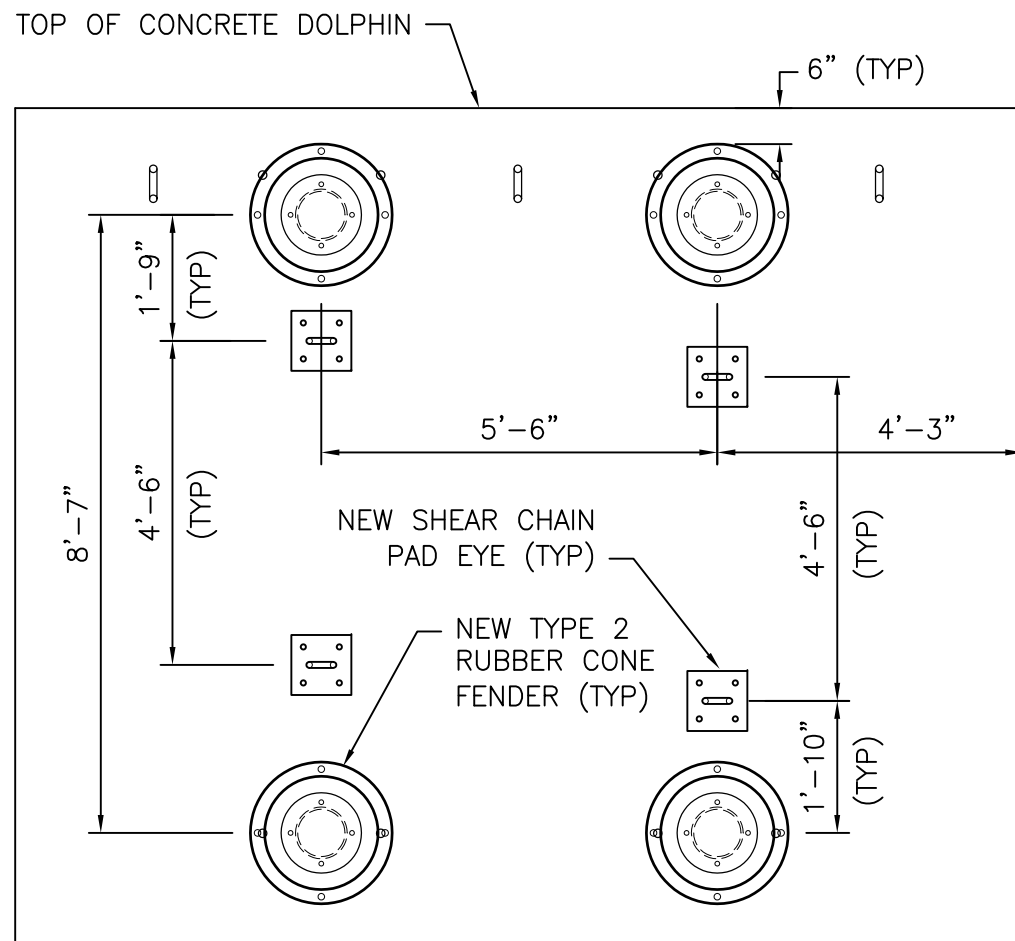


ELEVATION

NOTE WELL

CONTRACTOR SHALL ADJUST FENDER  
DIMENSIONS TO RESULT IN FENDER  
PANEL SLOPE OF 1:24 AS SHOWN.

DOLPHIN No. 2



SCALE:  $3/8"=1'-0"$

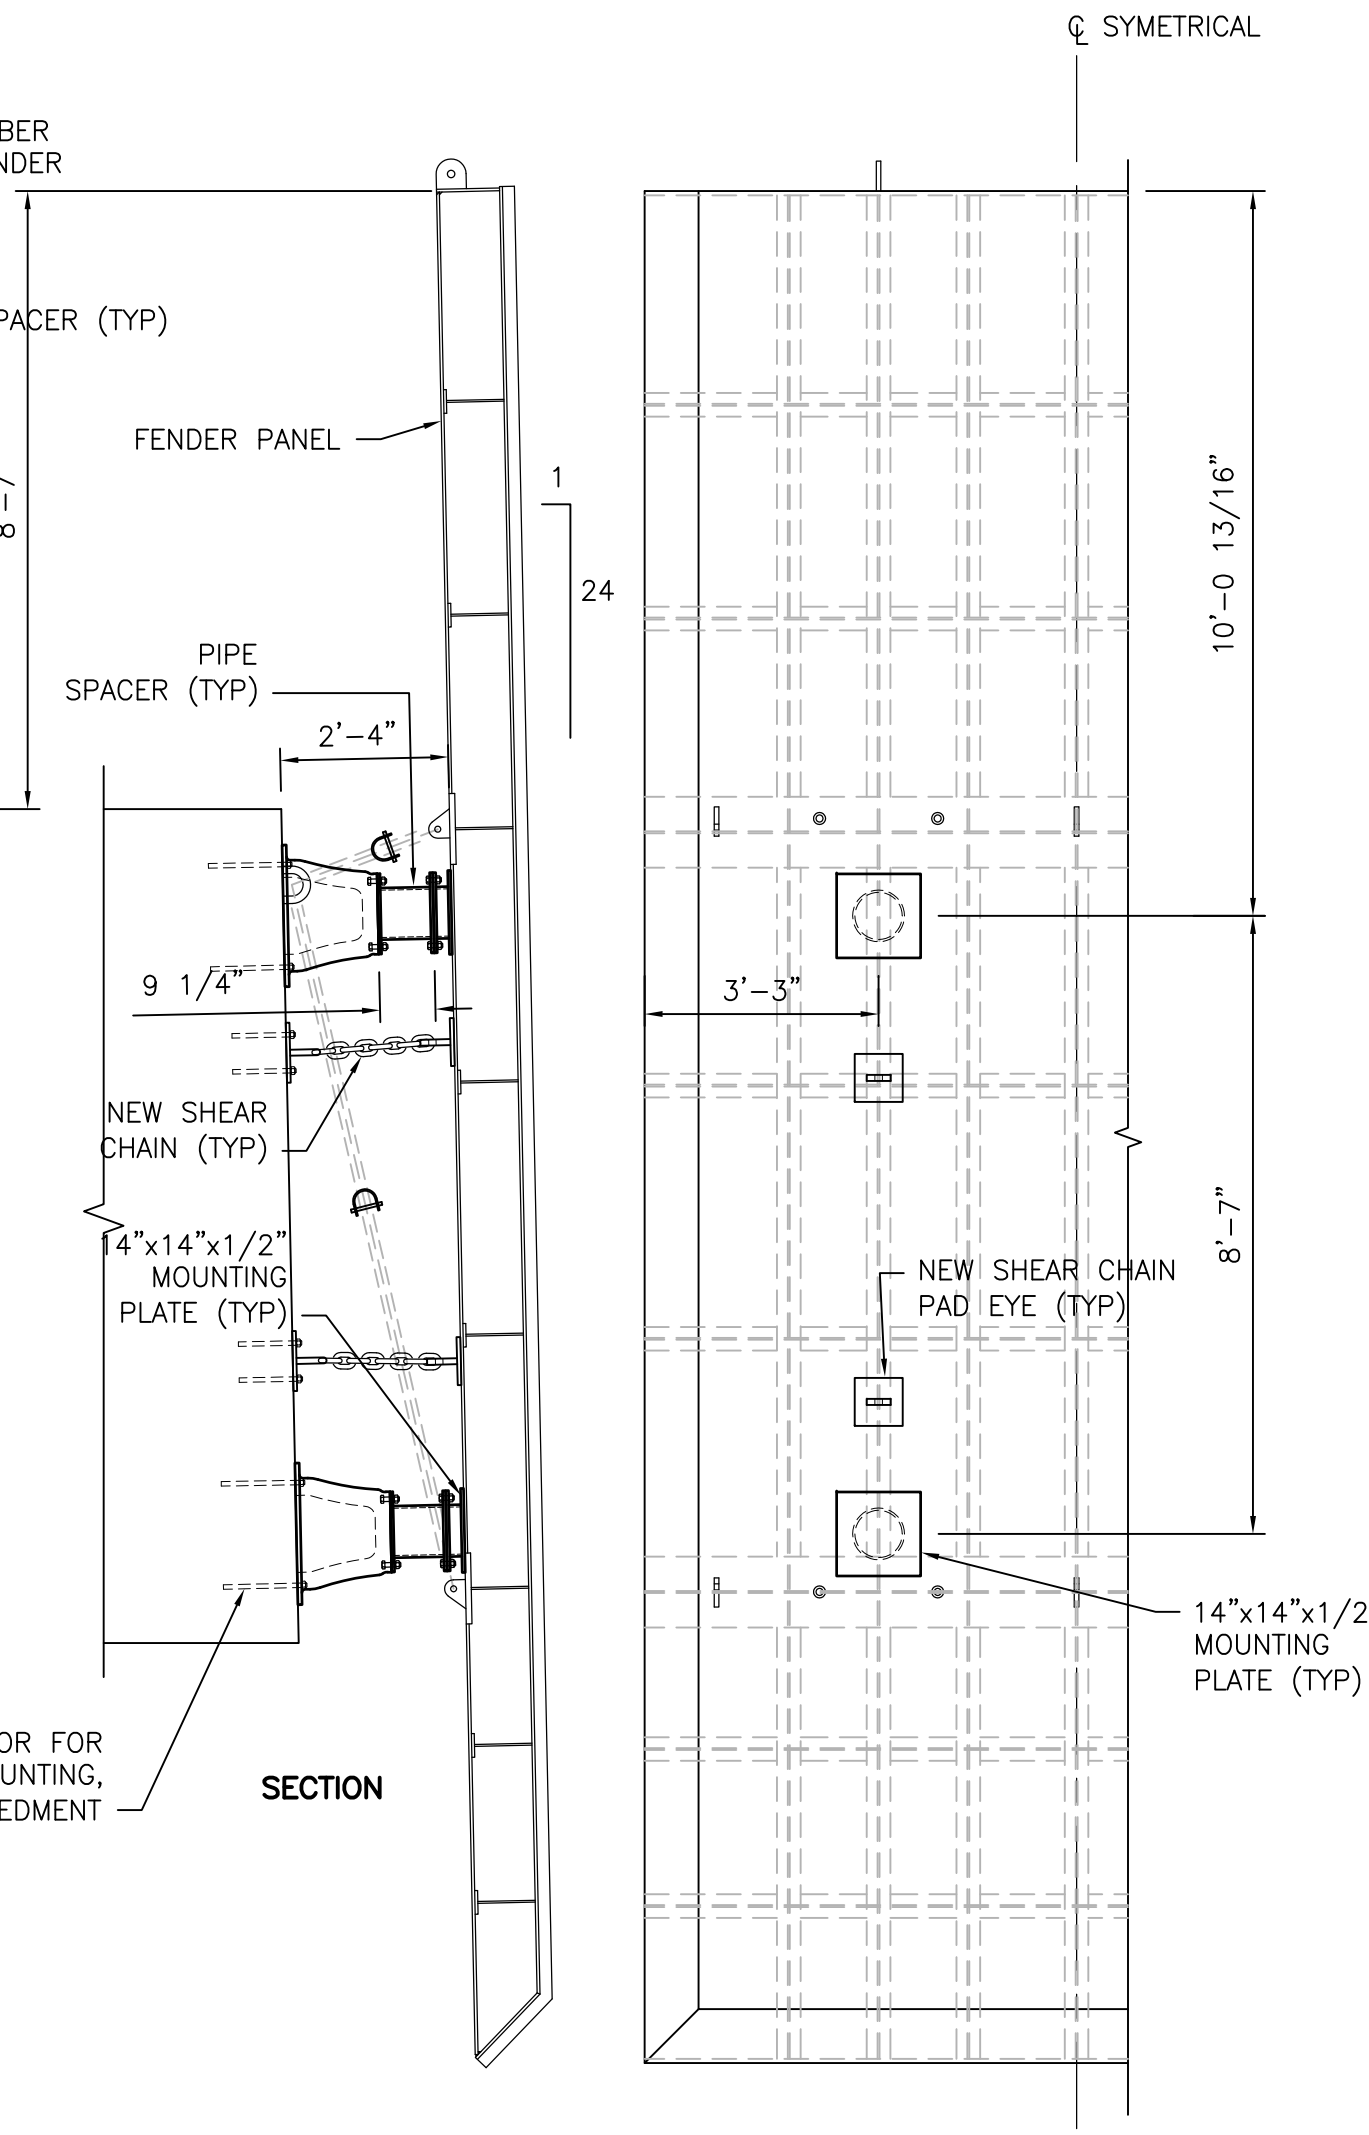

MAINE DEPARTMENT OF TRANSPORTATION  
VINALHAVEN TERMINAL  
FENDER SYSTEM REPAIRS  
DOLPHIN No. 1 & 2  
PROPOSED DETAILS



Sheet  
reference  
number:  
  
X-106  
Sheet 7 of 2

|              |     |                 |            |
|--------------|-----|-----------------|------------|
| Designed by: | DLP | Date:           | 9/30/11    |
| Drawn by:    | TEQ | Design file no. | 228311-106 |
| Reviewed by: | DLP | Scale:          |            |

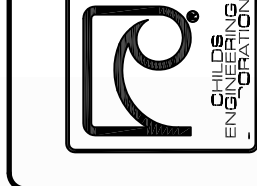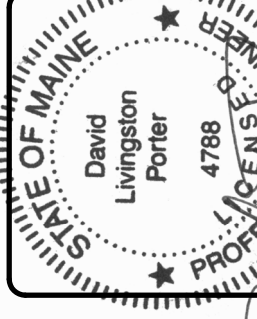[illegible]

**CHILD'S ENGINEERING CORPORATION**  
BOX 333 MEDFIELD, MASSACHUSETTS 02052 U.S.A.  
Phone: (508) 359-8945 Fax: (508) 359-2751  
E-mail: [mail@childsend.com](mailto:mail@childsend.com)

TOM QUINN K:\2283-11.00 VINALHAVEN-NORTH HAVEN FENDER SYSTEM, MDOT\CADD\CURRENT WORKING DWGS\228311-107 PROP VH DOLPH-3.4.DWG Oct 07, 2011 - 1:00pm

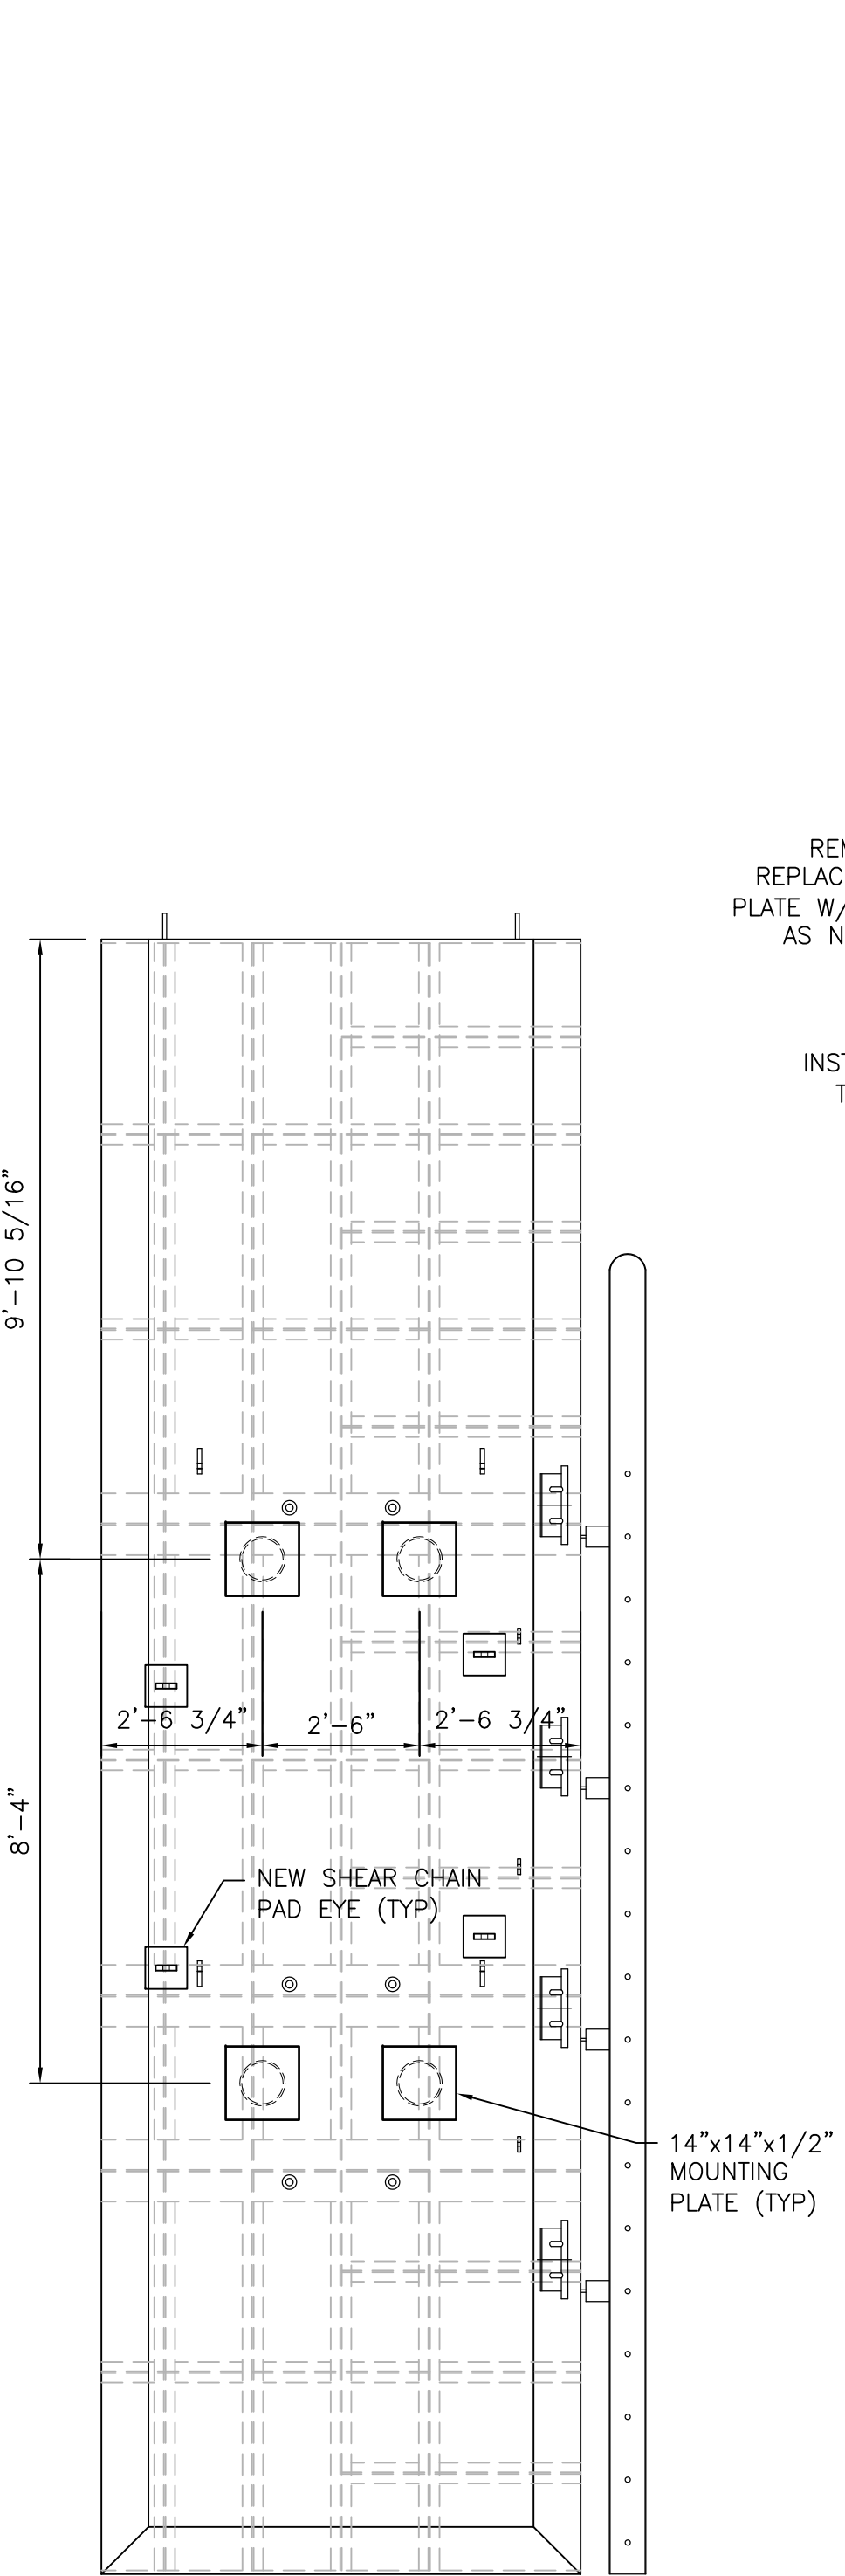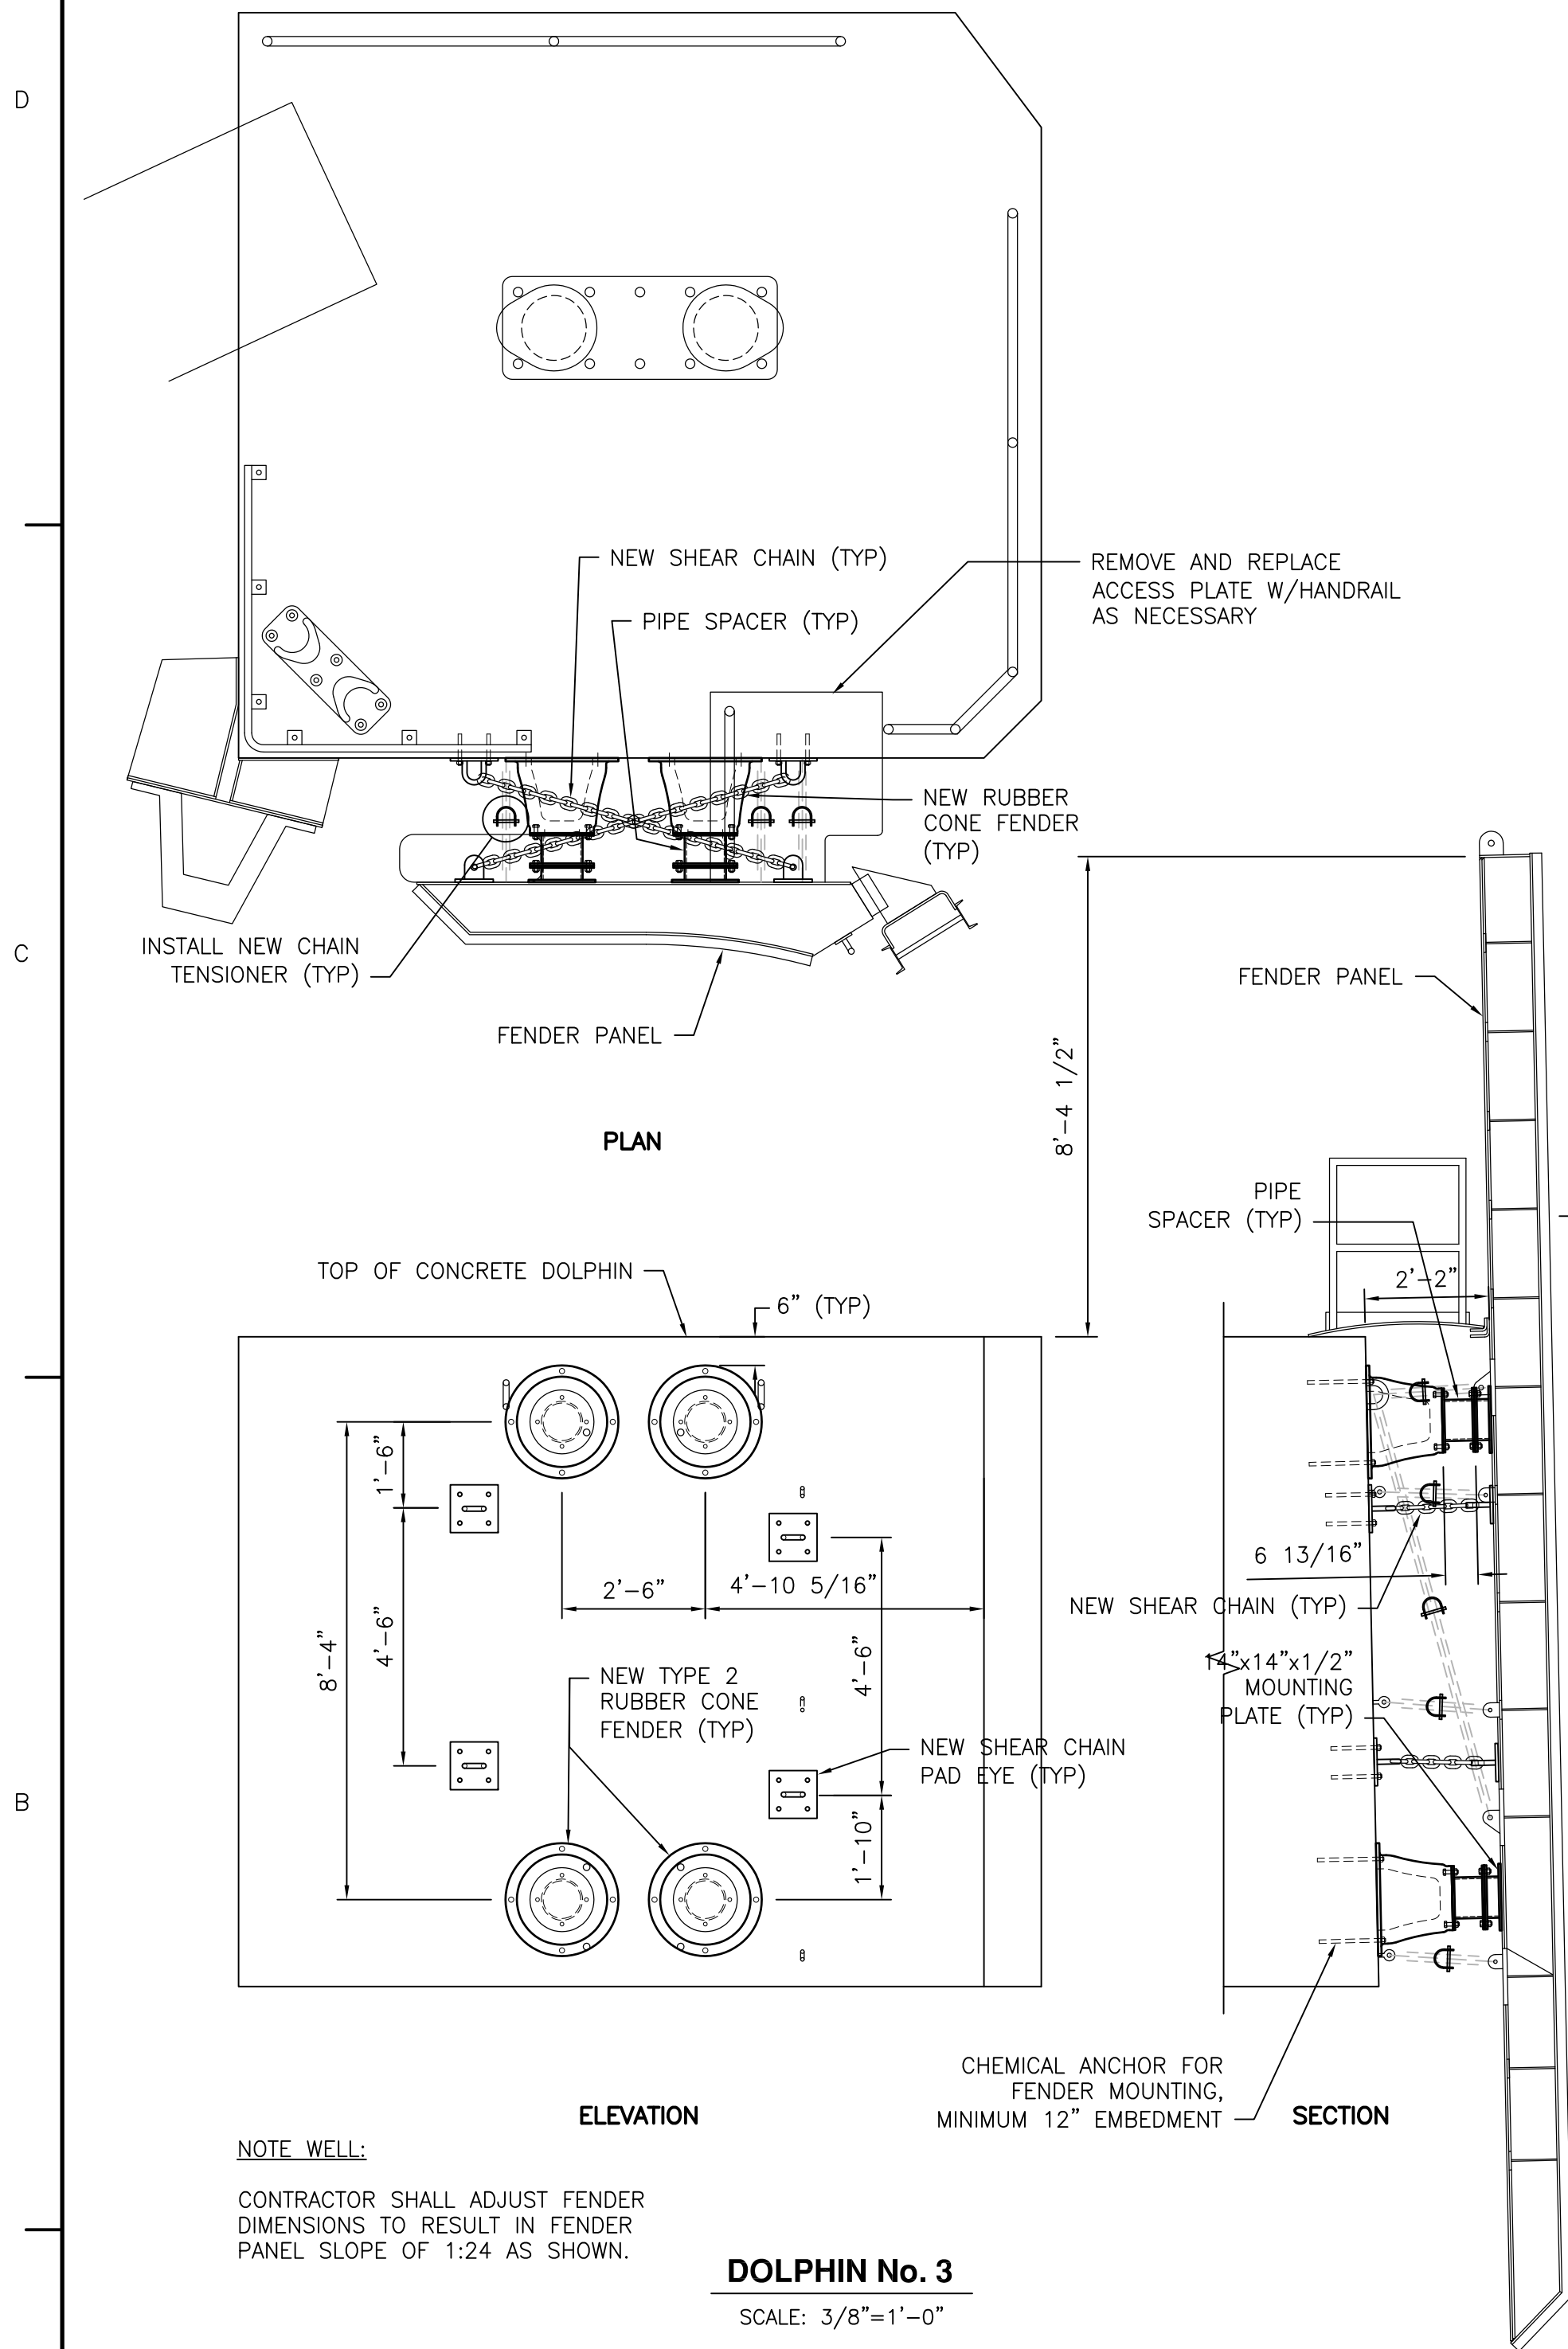



CHILD'S ENGINEERING CORPORATION  
BOX 333 MEDFIELD, MASSACHUSETTS 02052 U.S.A.  
Phone: (608) 359-8945 Fax: (608) 359-2751  
E-mail: [nc@childseng.com](mailto:nc@childseng.com)

MAINE  
David Livingston Porter  
4788  
PROFESSIONAL  
REGISTERED  
10/07/11

| Date    | Design | Check | Draw | Revise |
|---------|--------|-------|------|--------|
| 9/30/11 | DLP    | TEC   | DLP  | DLP    |

MAINE DEPARTMENT OF TRANSPORTATION  
VINALHAVEN TERMINAL  
FENDER SYSTEM REPAIRS  
DOLPHIN No. 3 & 4  
PROPOSED DETAILS



Sheet reference number:  
**X-107**  
Sheet 8 of 21

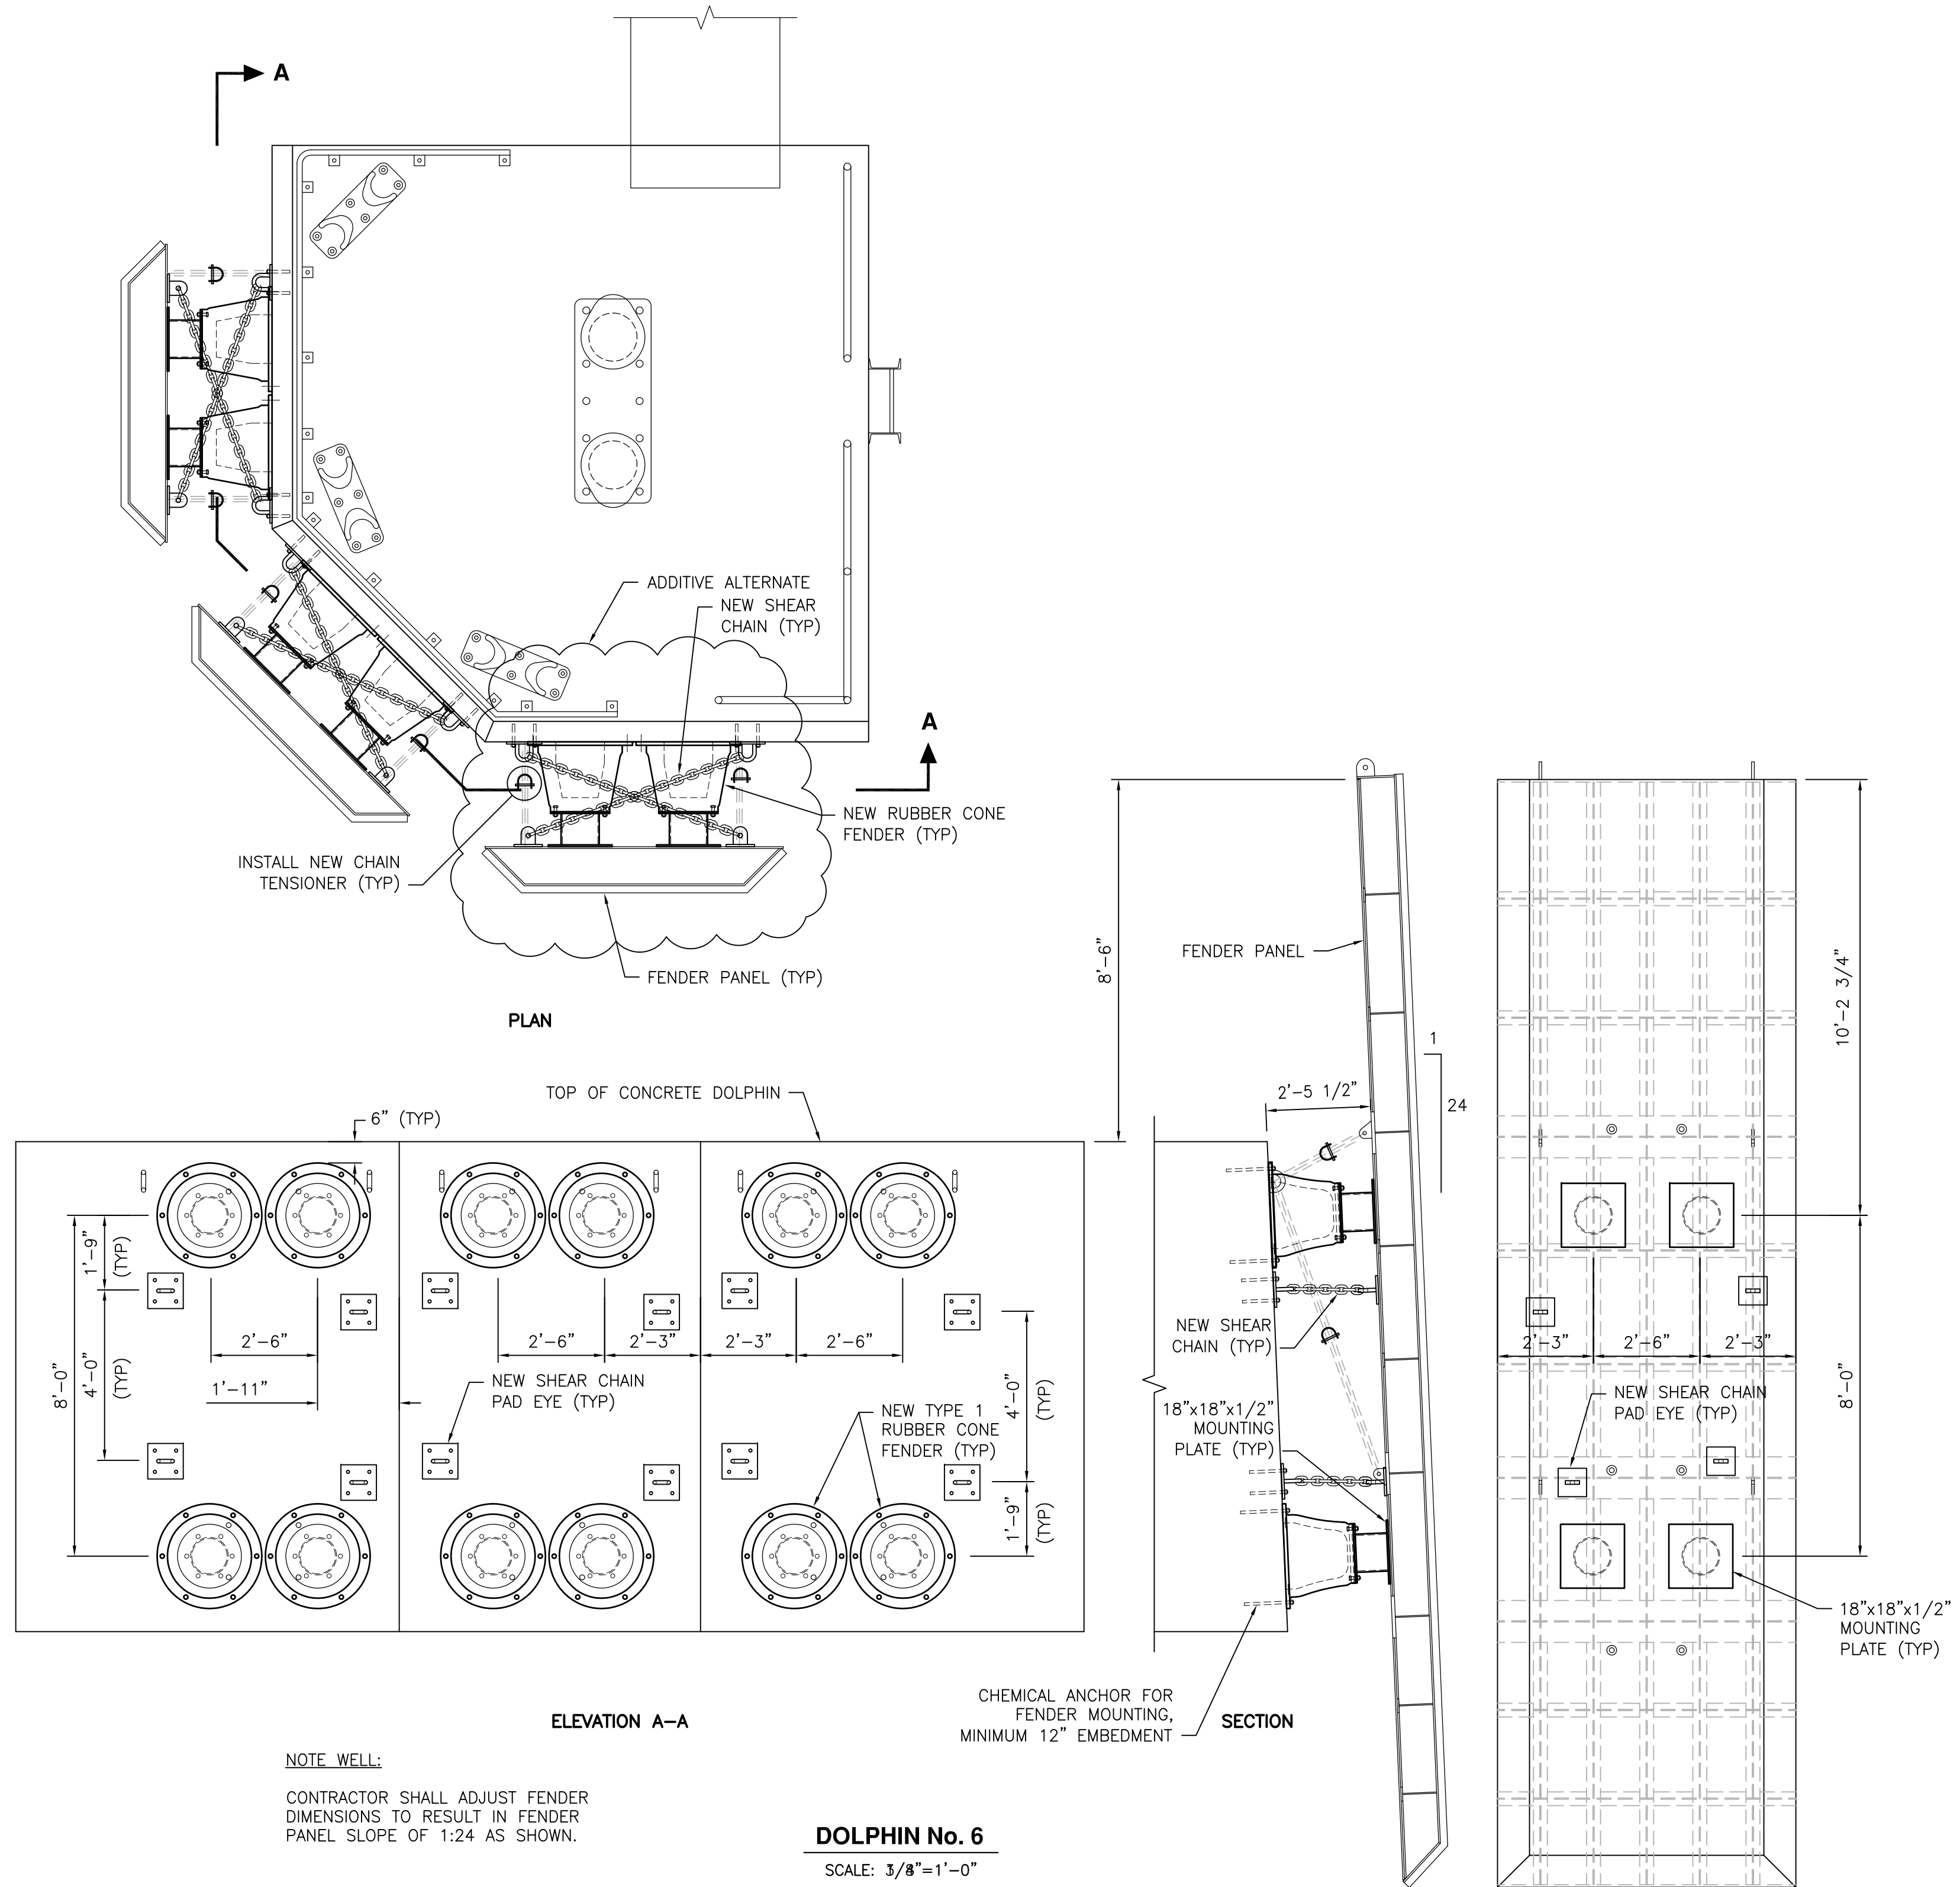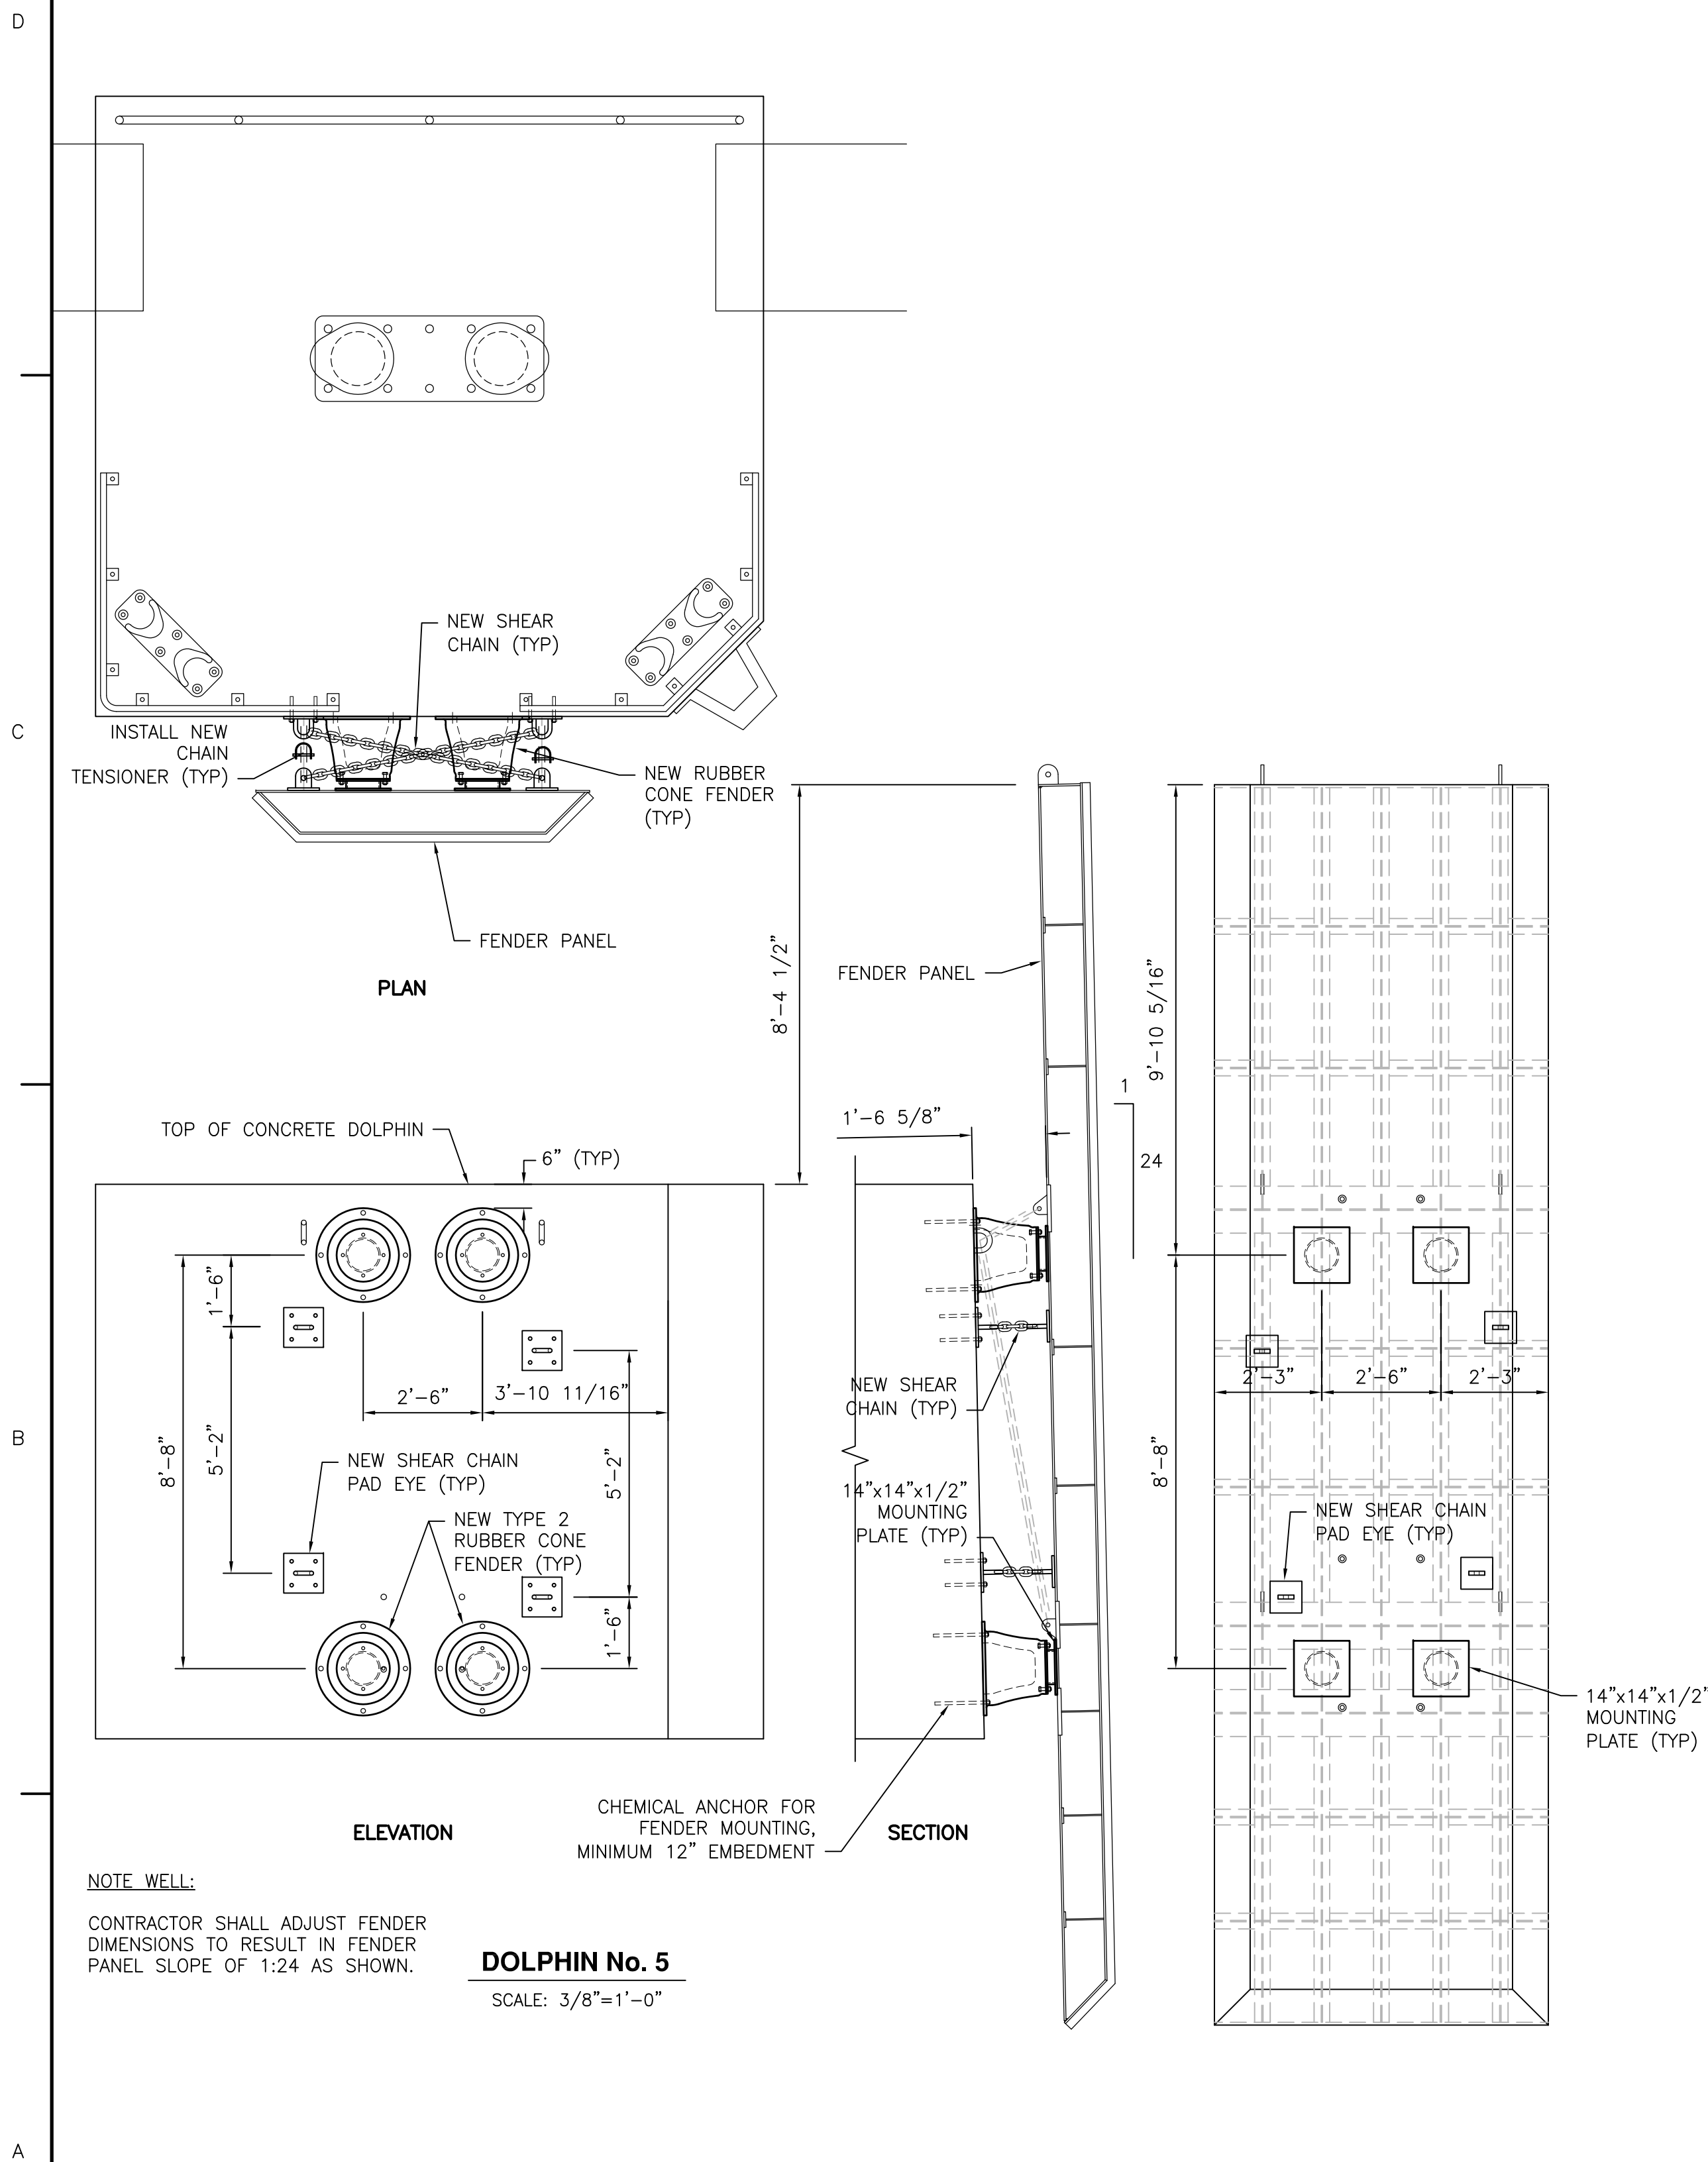


MAINE DEPARTMENT OF TRANSPORTATION  
VINALHAVEN TERMINAL  
FENDER SYSTEM REPAIRS


DOLPHIN No. 5 & 6  
PROPOSED DETAILS

|              |     |         |                               |            |
|--------------|-----|---------|-------------------------------|------------|
| Designed by: | DLP |         | Date:                         | 9/30/11    |
| Drawn by:    | TEQ | Old by: | Design file no.<br>228311-108 |            |
| Reviewed by: | DLP |         | Scale:                        | 3/8"=1'-0" |

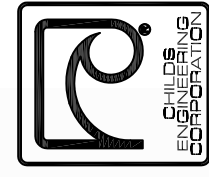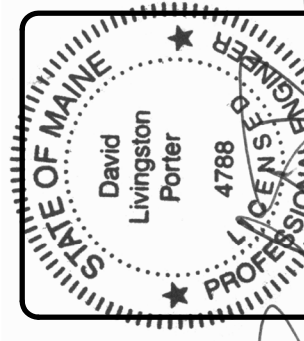[illegible]

**CHILDS ENGINEERING CORPORATION**  
BOX 333 MEDFIELD, MASSACHUSETTS 02052 U.S.A.  
Phone: (508) 359-8945 Fax: (508) 359-2751  
E-mail: [mail@childseeng.com](mailto:mail@childseeng.com)

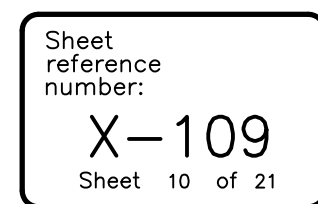

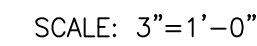



3

4



---

100

Scale: 1

|   |   |
|---|---|
| 1 | 2 |
| 3 | 4 |

|    |    |
|----|----|
| 10 | 11 |
|----|----|

|     |  |
|-----|--|
| by: |  |
|-----|--|

part

Review

|  |  |
|--|--|
|  |  |
|  |  |
|  |  |

7

LAP

a

SN

TIO

NDI-

CON

U  
G

INC.

ISI

EX

---

---

001


201

of 21


---





 


**DOLPHIN No. 5**  
SCALE: 3/8"=1'-0"

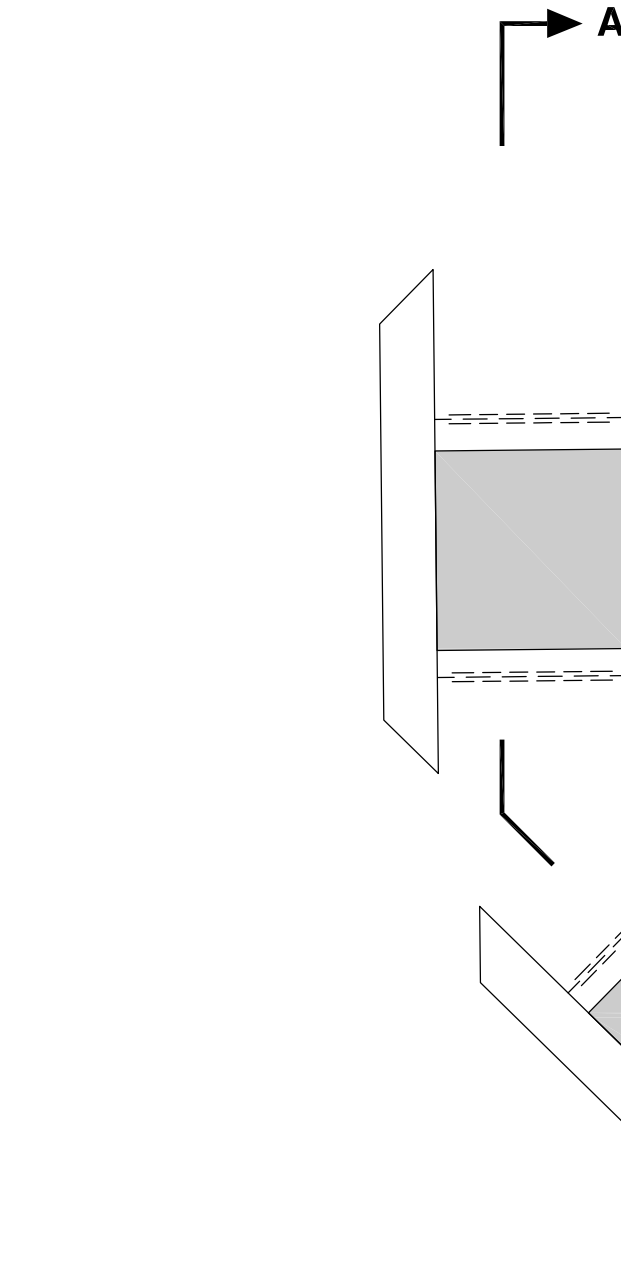


**DOLPHIN No. 6**  
SCALE: 1/4"=1'-0"

[illegible]

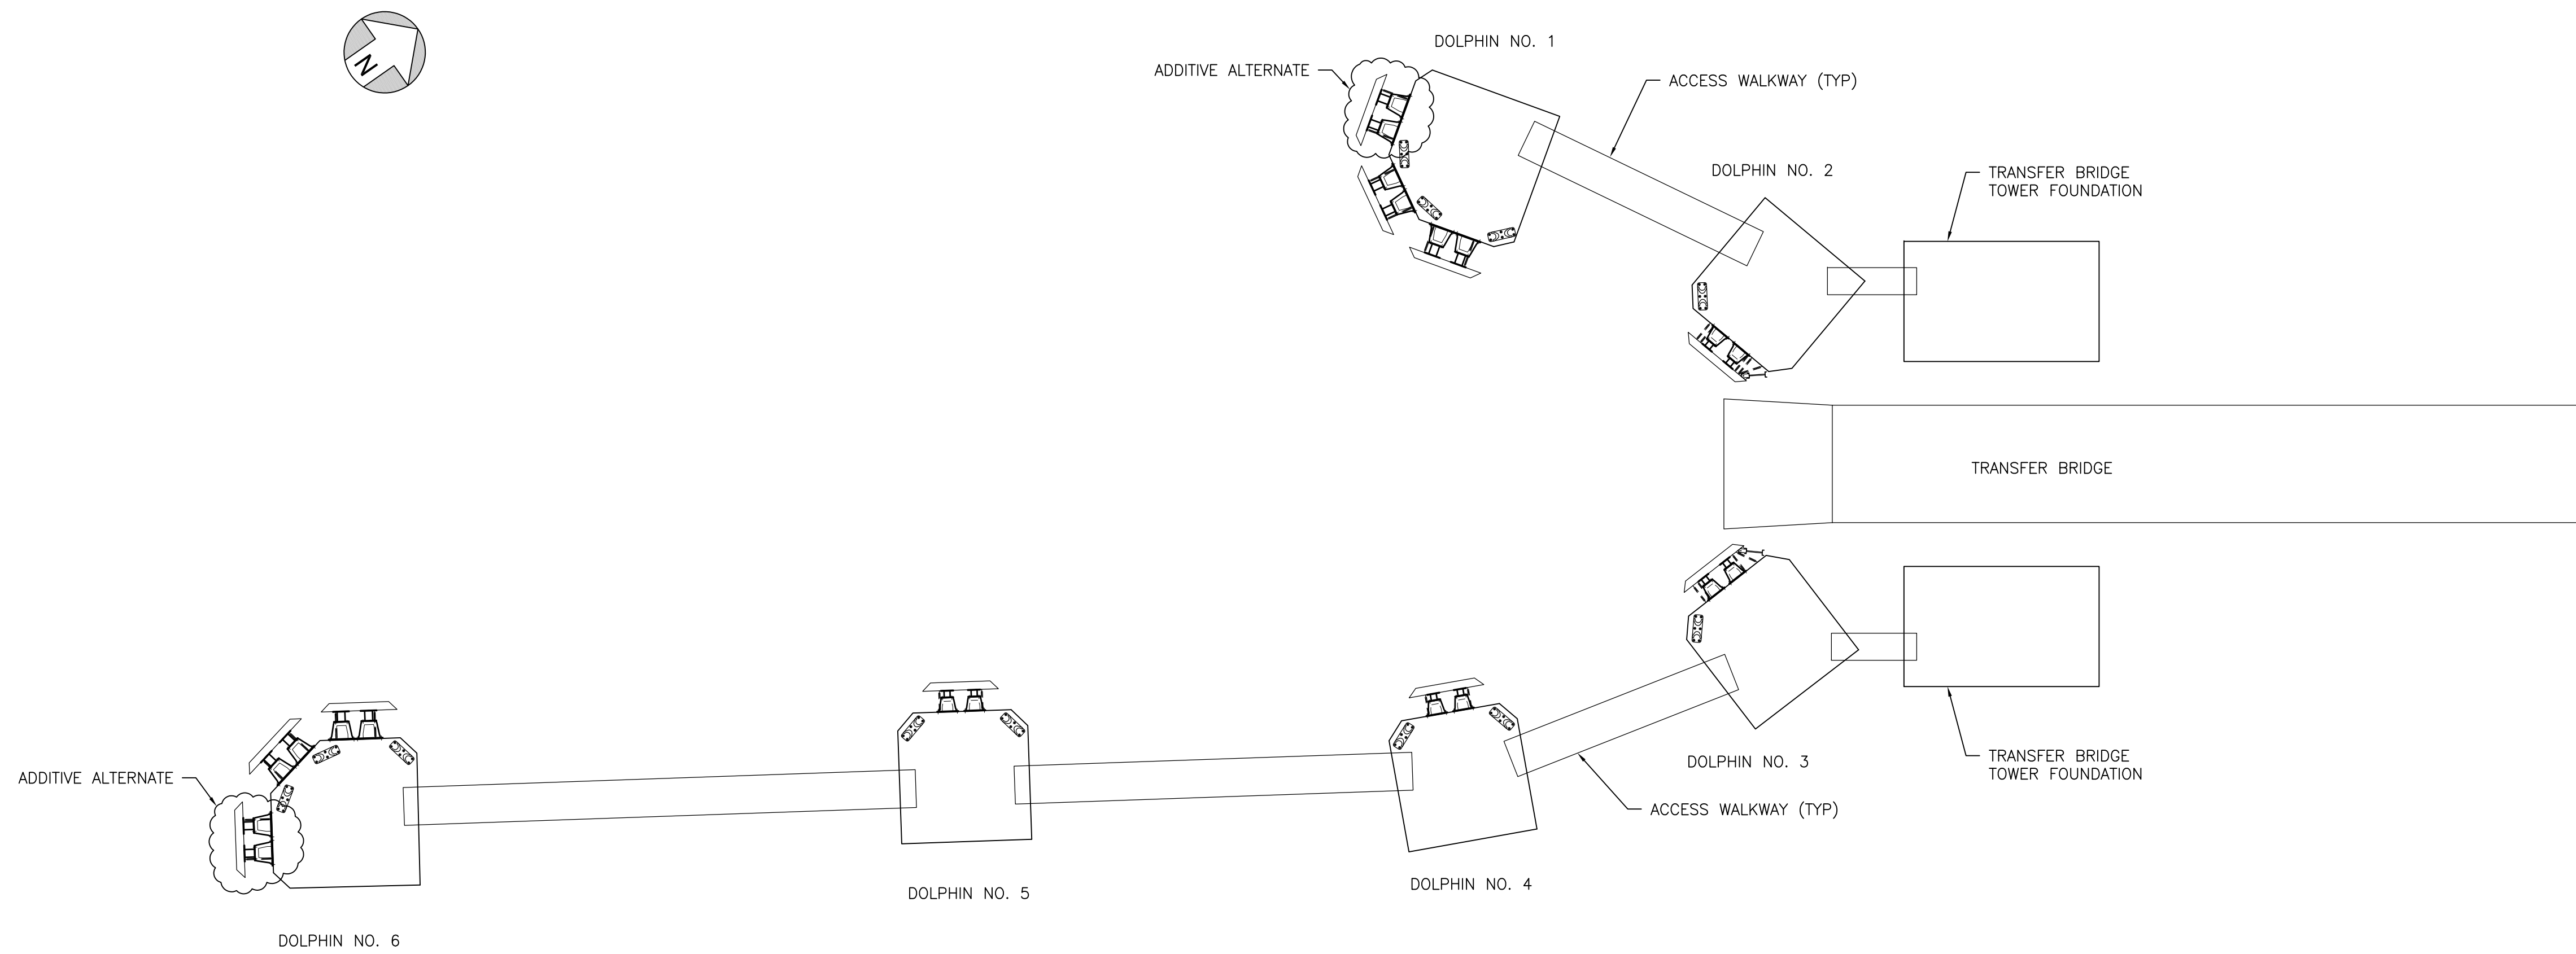



## PROPOSED NORTH HAVEN TERMINAL PLAN

SCALE: 1"=10'-0"

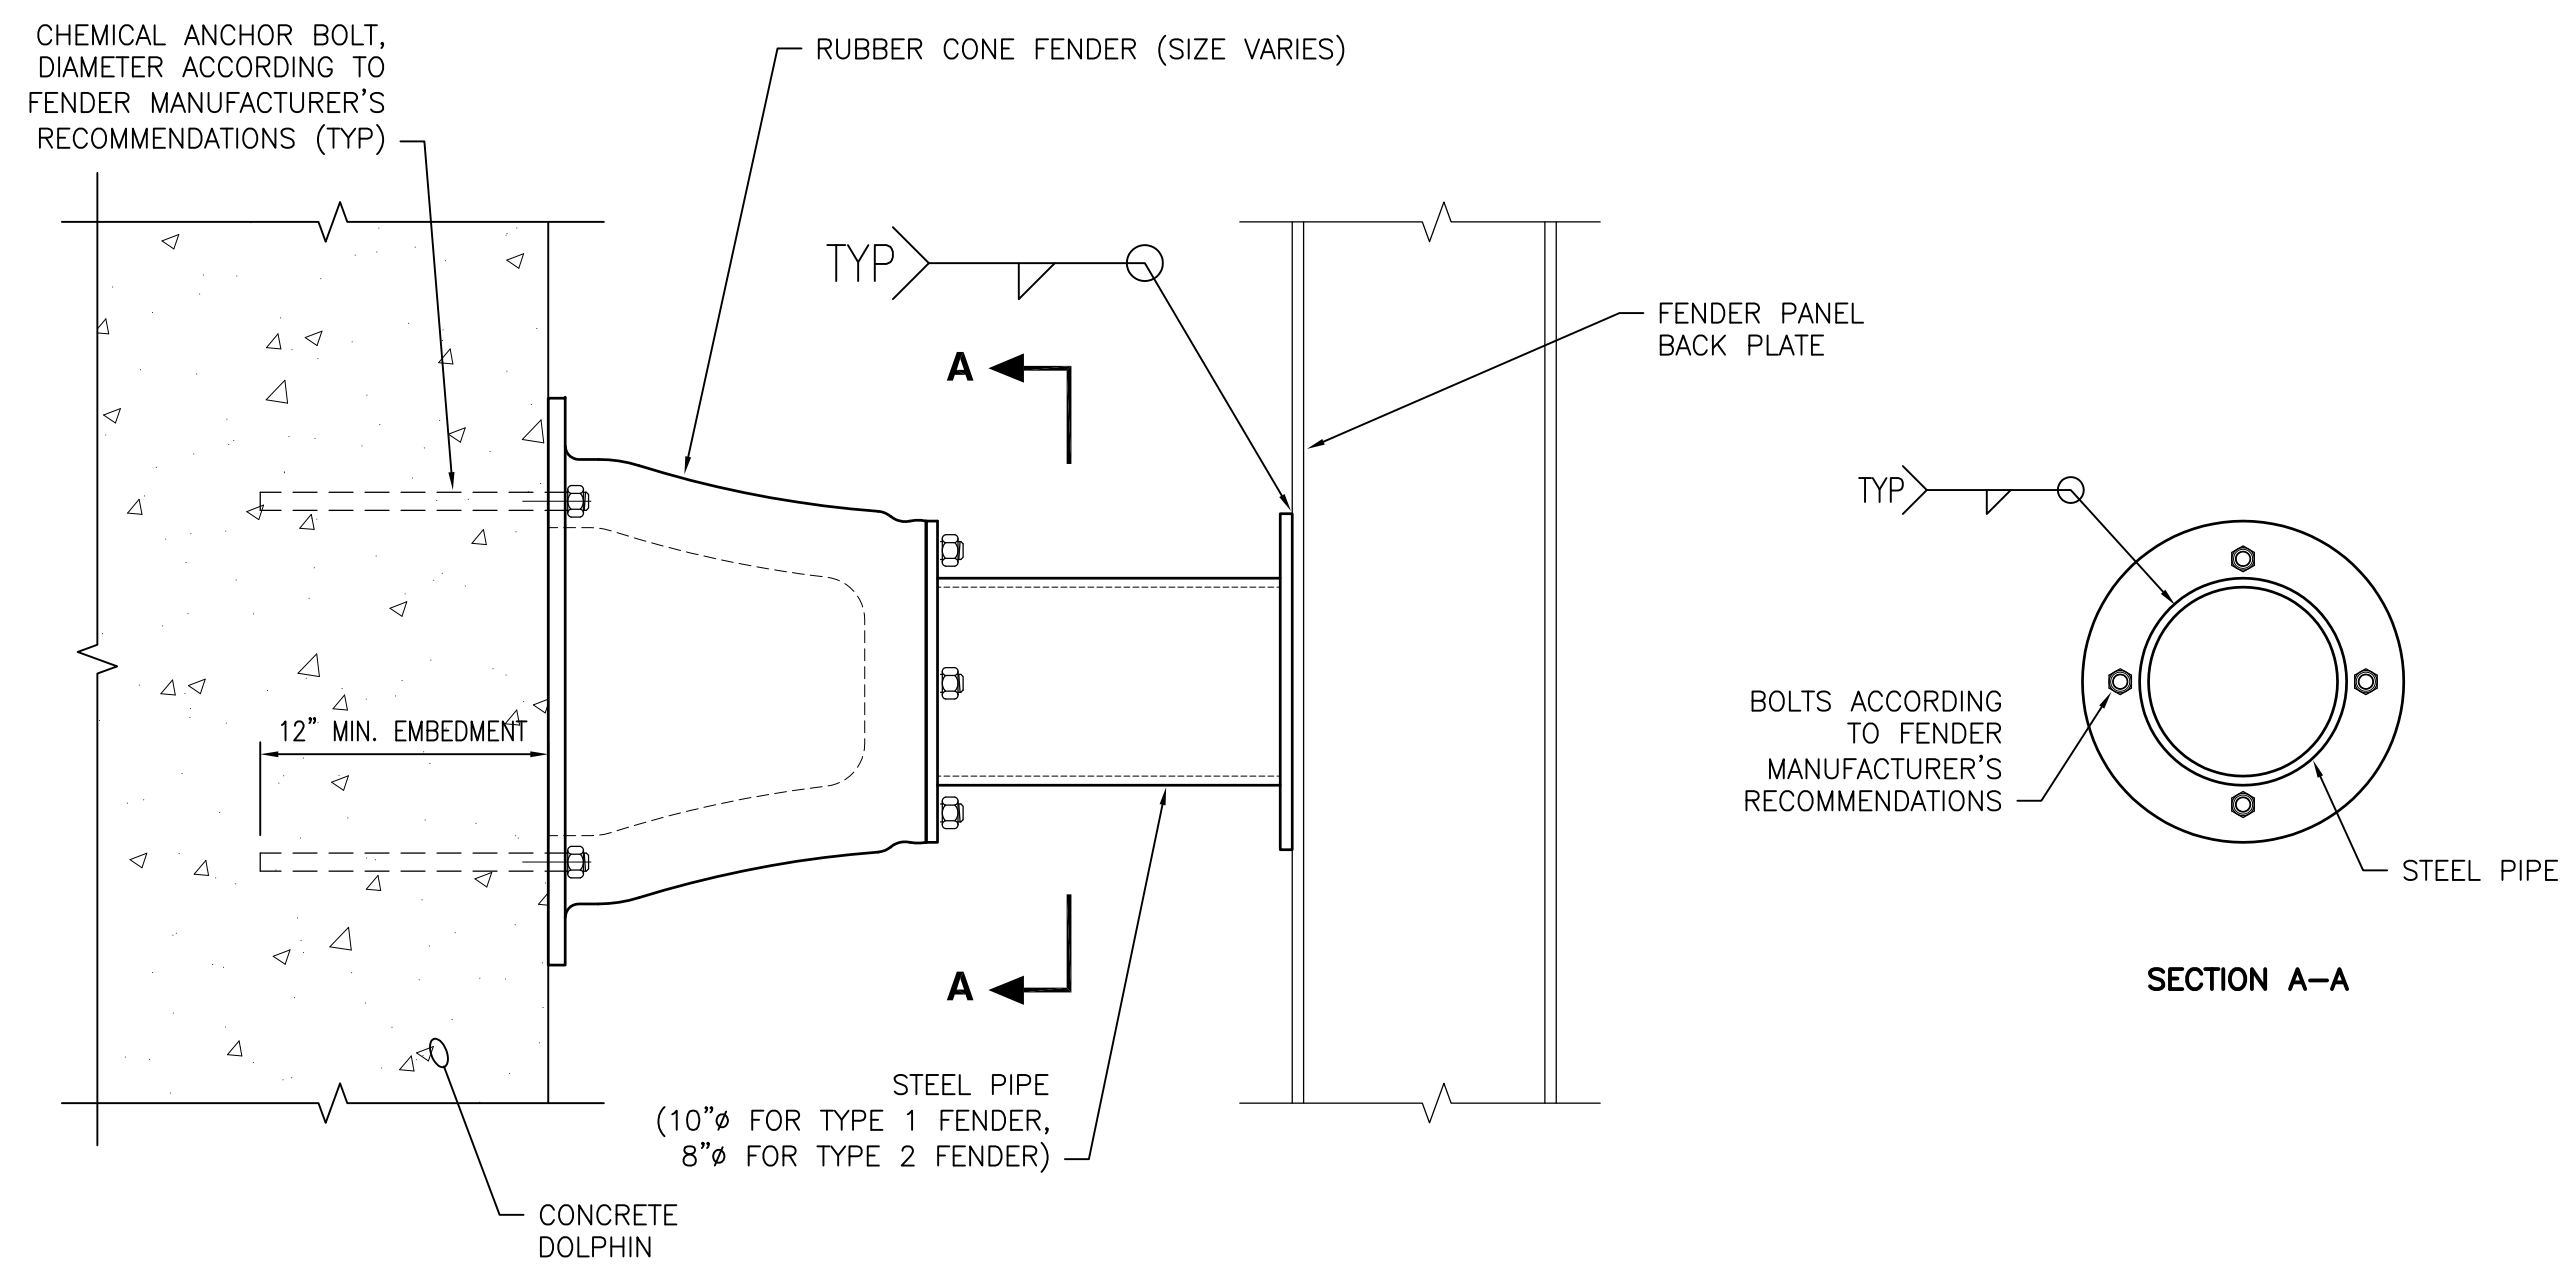

### TYPICAL FENDER ATTACHMENT DETAILS

SCALE: 1 1/2"=1'-0"

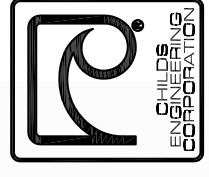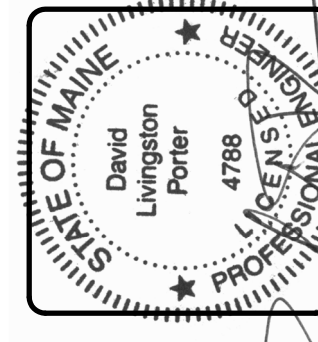
[illegible]




CONTRACTOR SHALL ADJUST FENDER  
DIMENSIONS TO RESULT IN FENDER  
PANEL SLOPE OF 1:24 AS SHOWN.

ELEVATION A-A

**DOLPHIN No. 1**  
SCALE: 3/8"=1'-0"

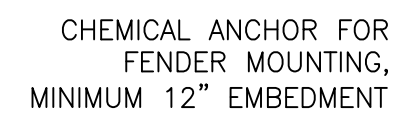


SECTION

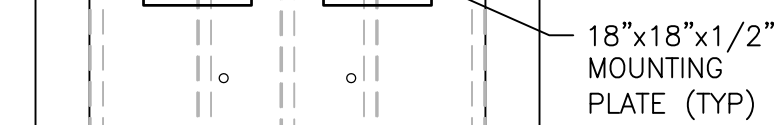


### ELEVATION

CONTRACTOR SHALL ADJUST FENDER  
DIMENSIONS TO RESULT IN FENDER  
PANEL SLOPE OF 1:24 AS SHOWN.

**DOLPHIN No. 2**  
SCALE: 3/8"=1'-0"

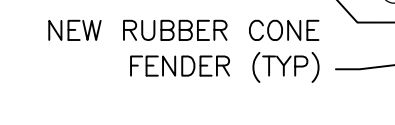

## SECTION


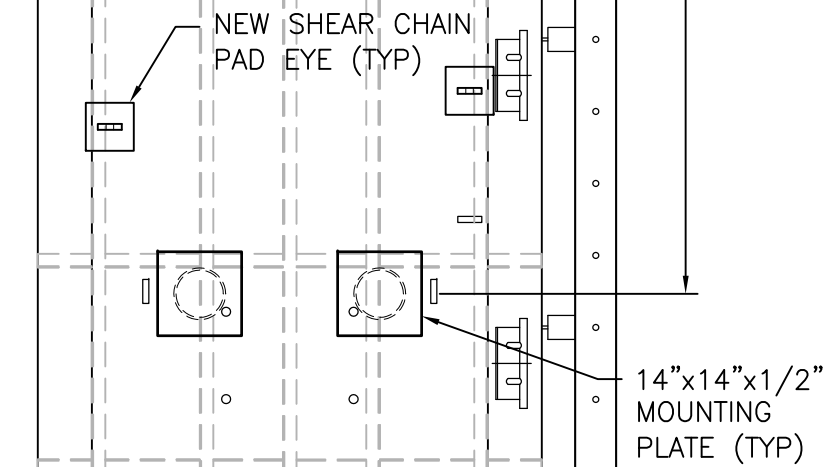


MAINE DEPARTMENT OF TRANSPORTATION  
NORTH HAVEN TERMINAL  
FENDER SYSTEM REPAIRS



DOLPHIN No. 1 & 2  
PROPOSED DETAILS

Sheet  
reference  
number:  
**X-206**  
Sheet 17 of 21



|              |     |                 |            |
|--------------|-----|-----------------|------------|
| Designed by: | DLP | Date:           | 9/30/11    |
| Drawn by:    | TEQ | Design file no. | 228311-206 |
| Reviewed by: | DLP | Scale:          | 3/8"=1'-0" |

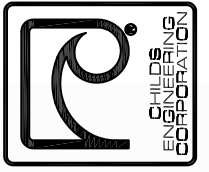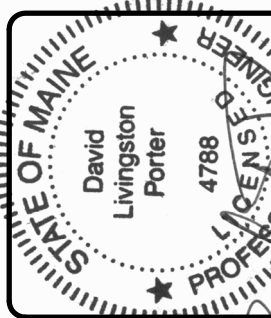[illegible]

**CHILDS ENGINEERING CORPORATION**  
BOX 333 MEDFIELD, MASSACHUSETTS 02052 U.S.A.  
Phone: (508) 359-8945 Fax: (508) 359-2751  
E-mail: [mail@childseeng.com](mailto:mail@childseeng.com)

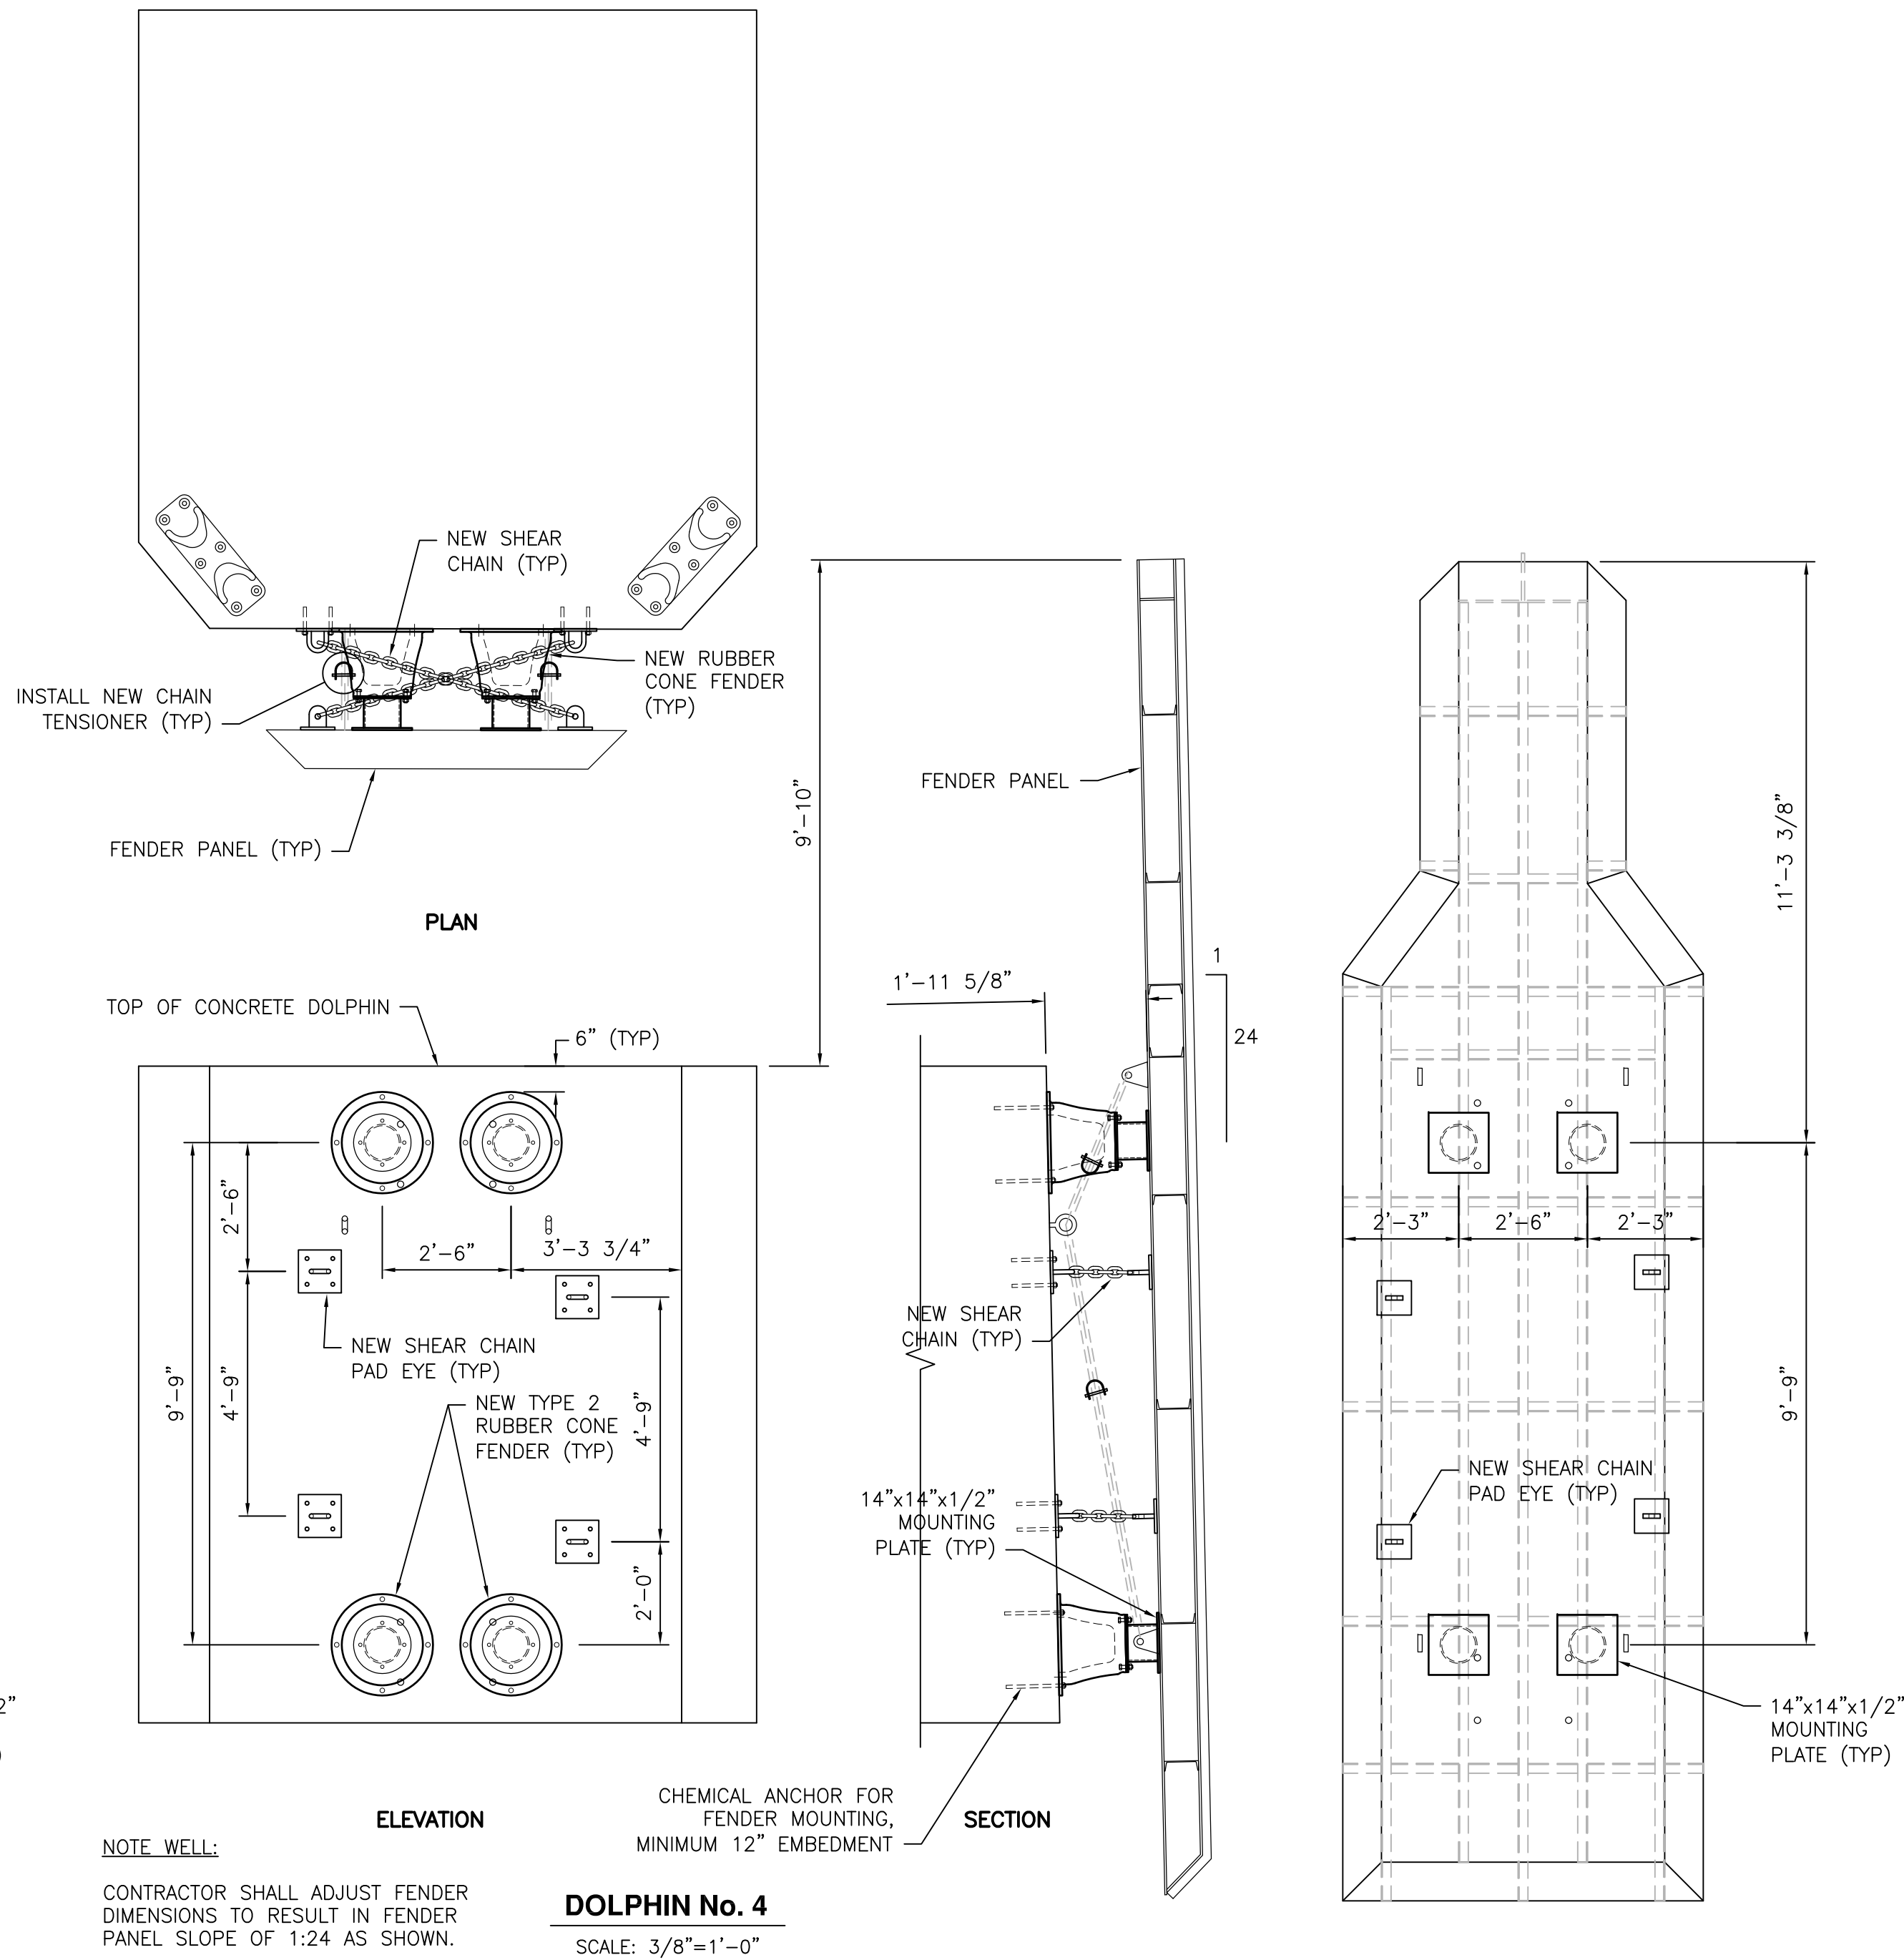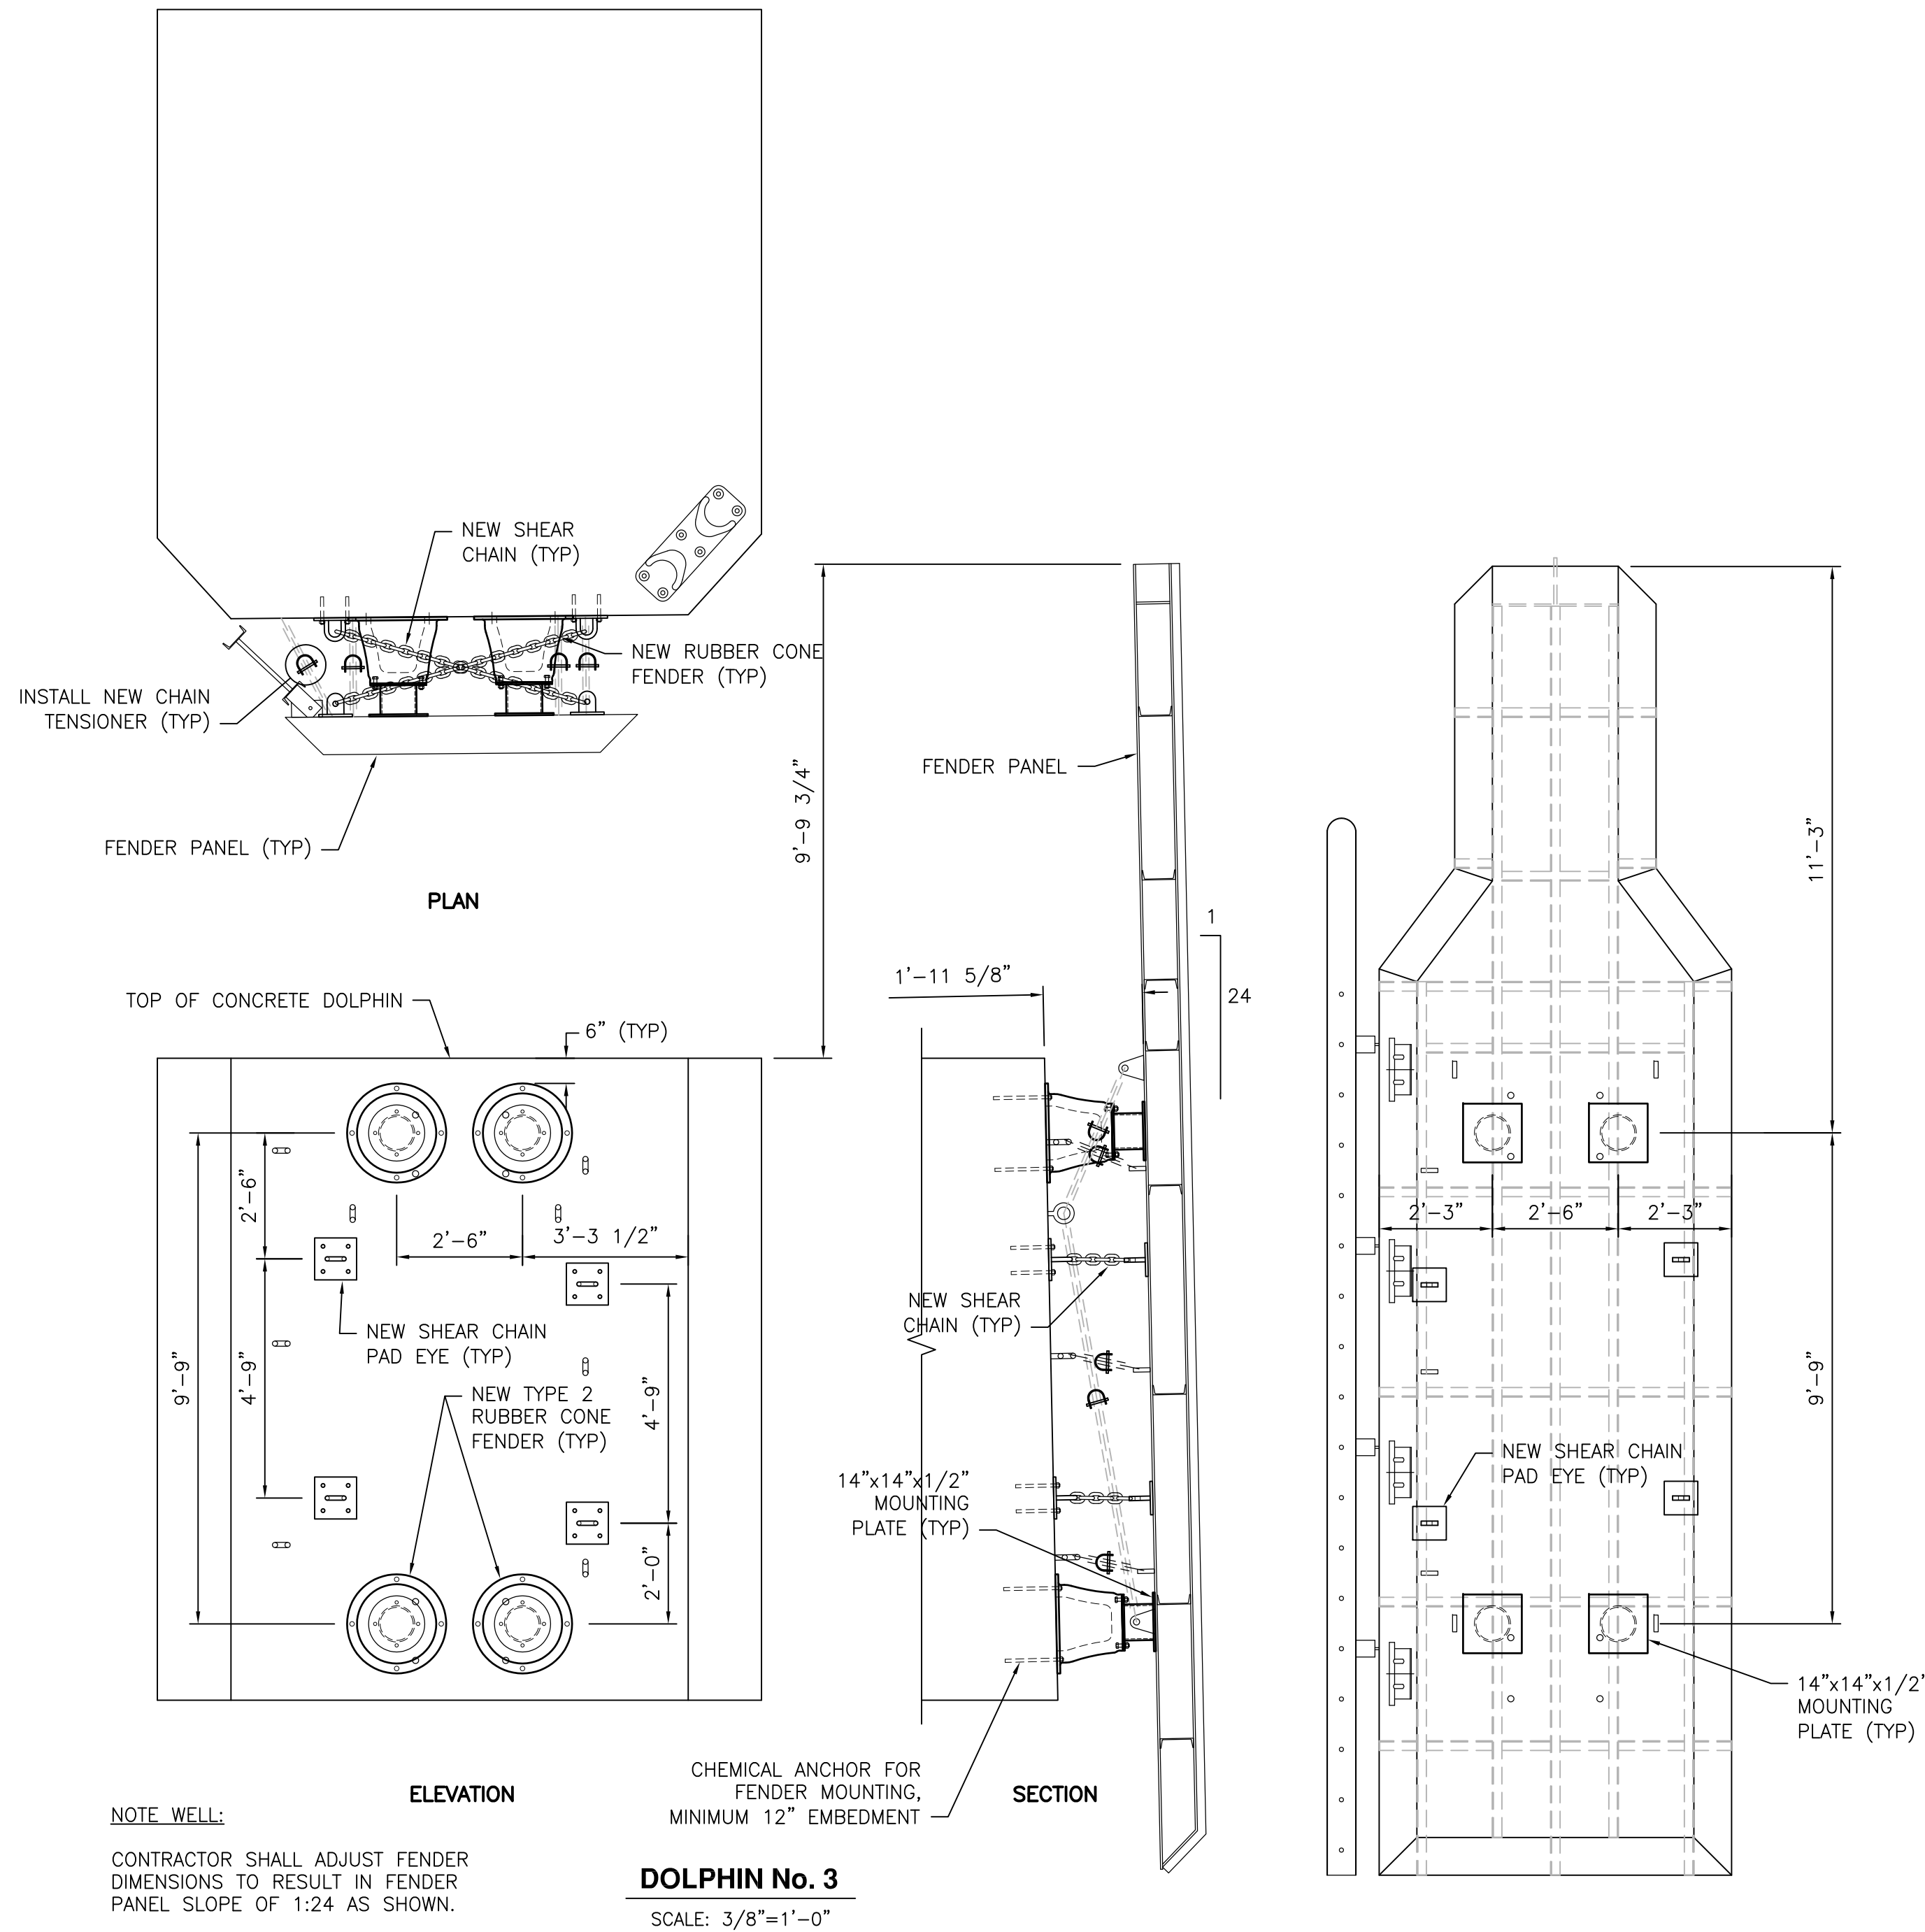

TOM QUINN K:\2283-11.00 VINAHAVEN-NORTH HAVEN FENDER SYSTEM, MDOIT\CADD\CURRENT WORKING DWGS\228311-208 PROP NH DOLPH-5.6.DWG Oct 07, 2011 - 3:17pm

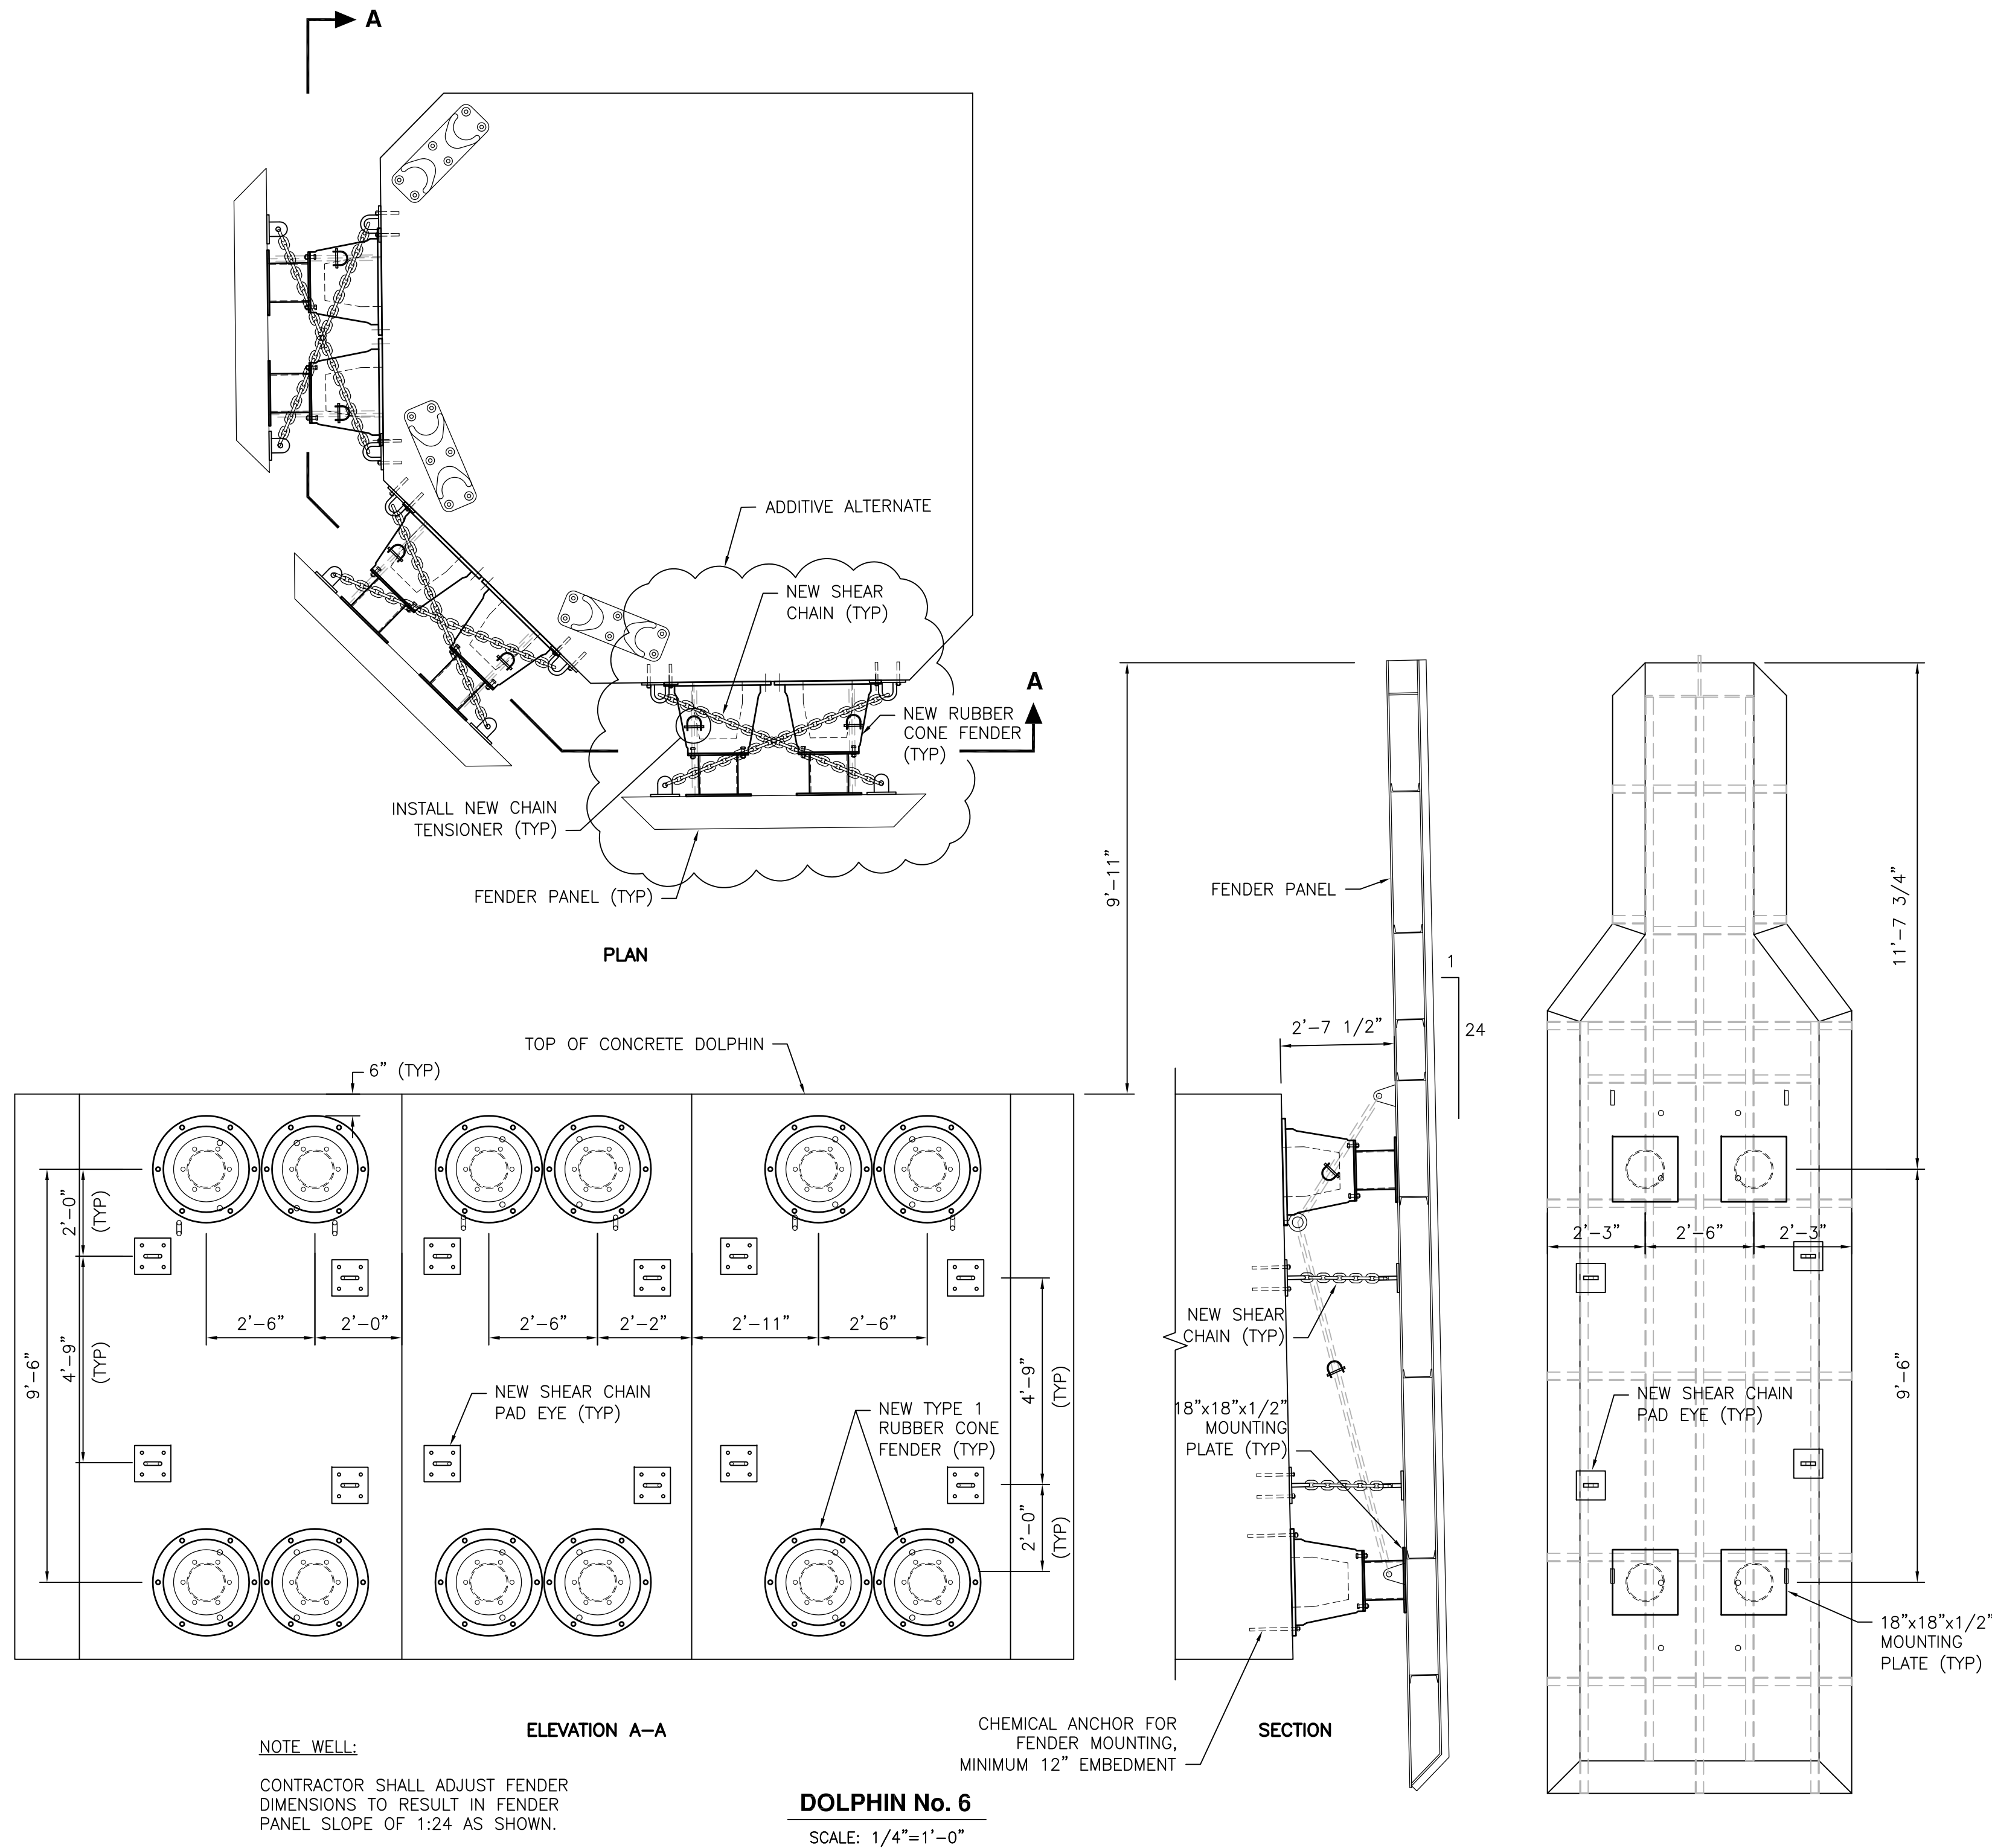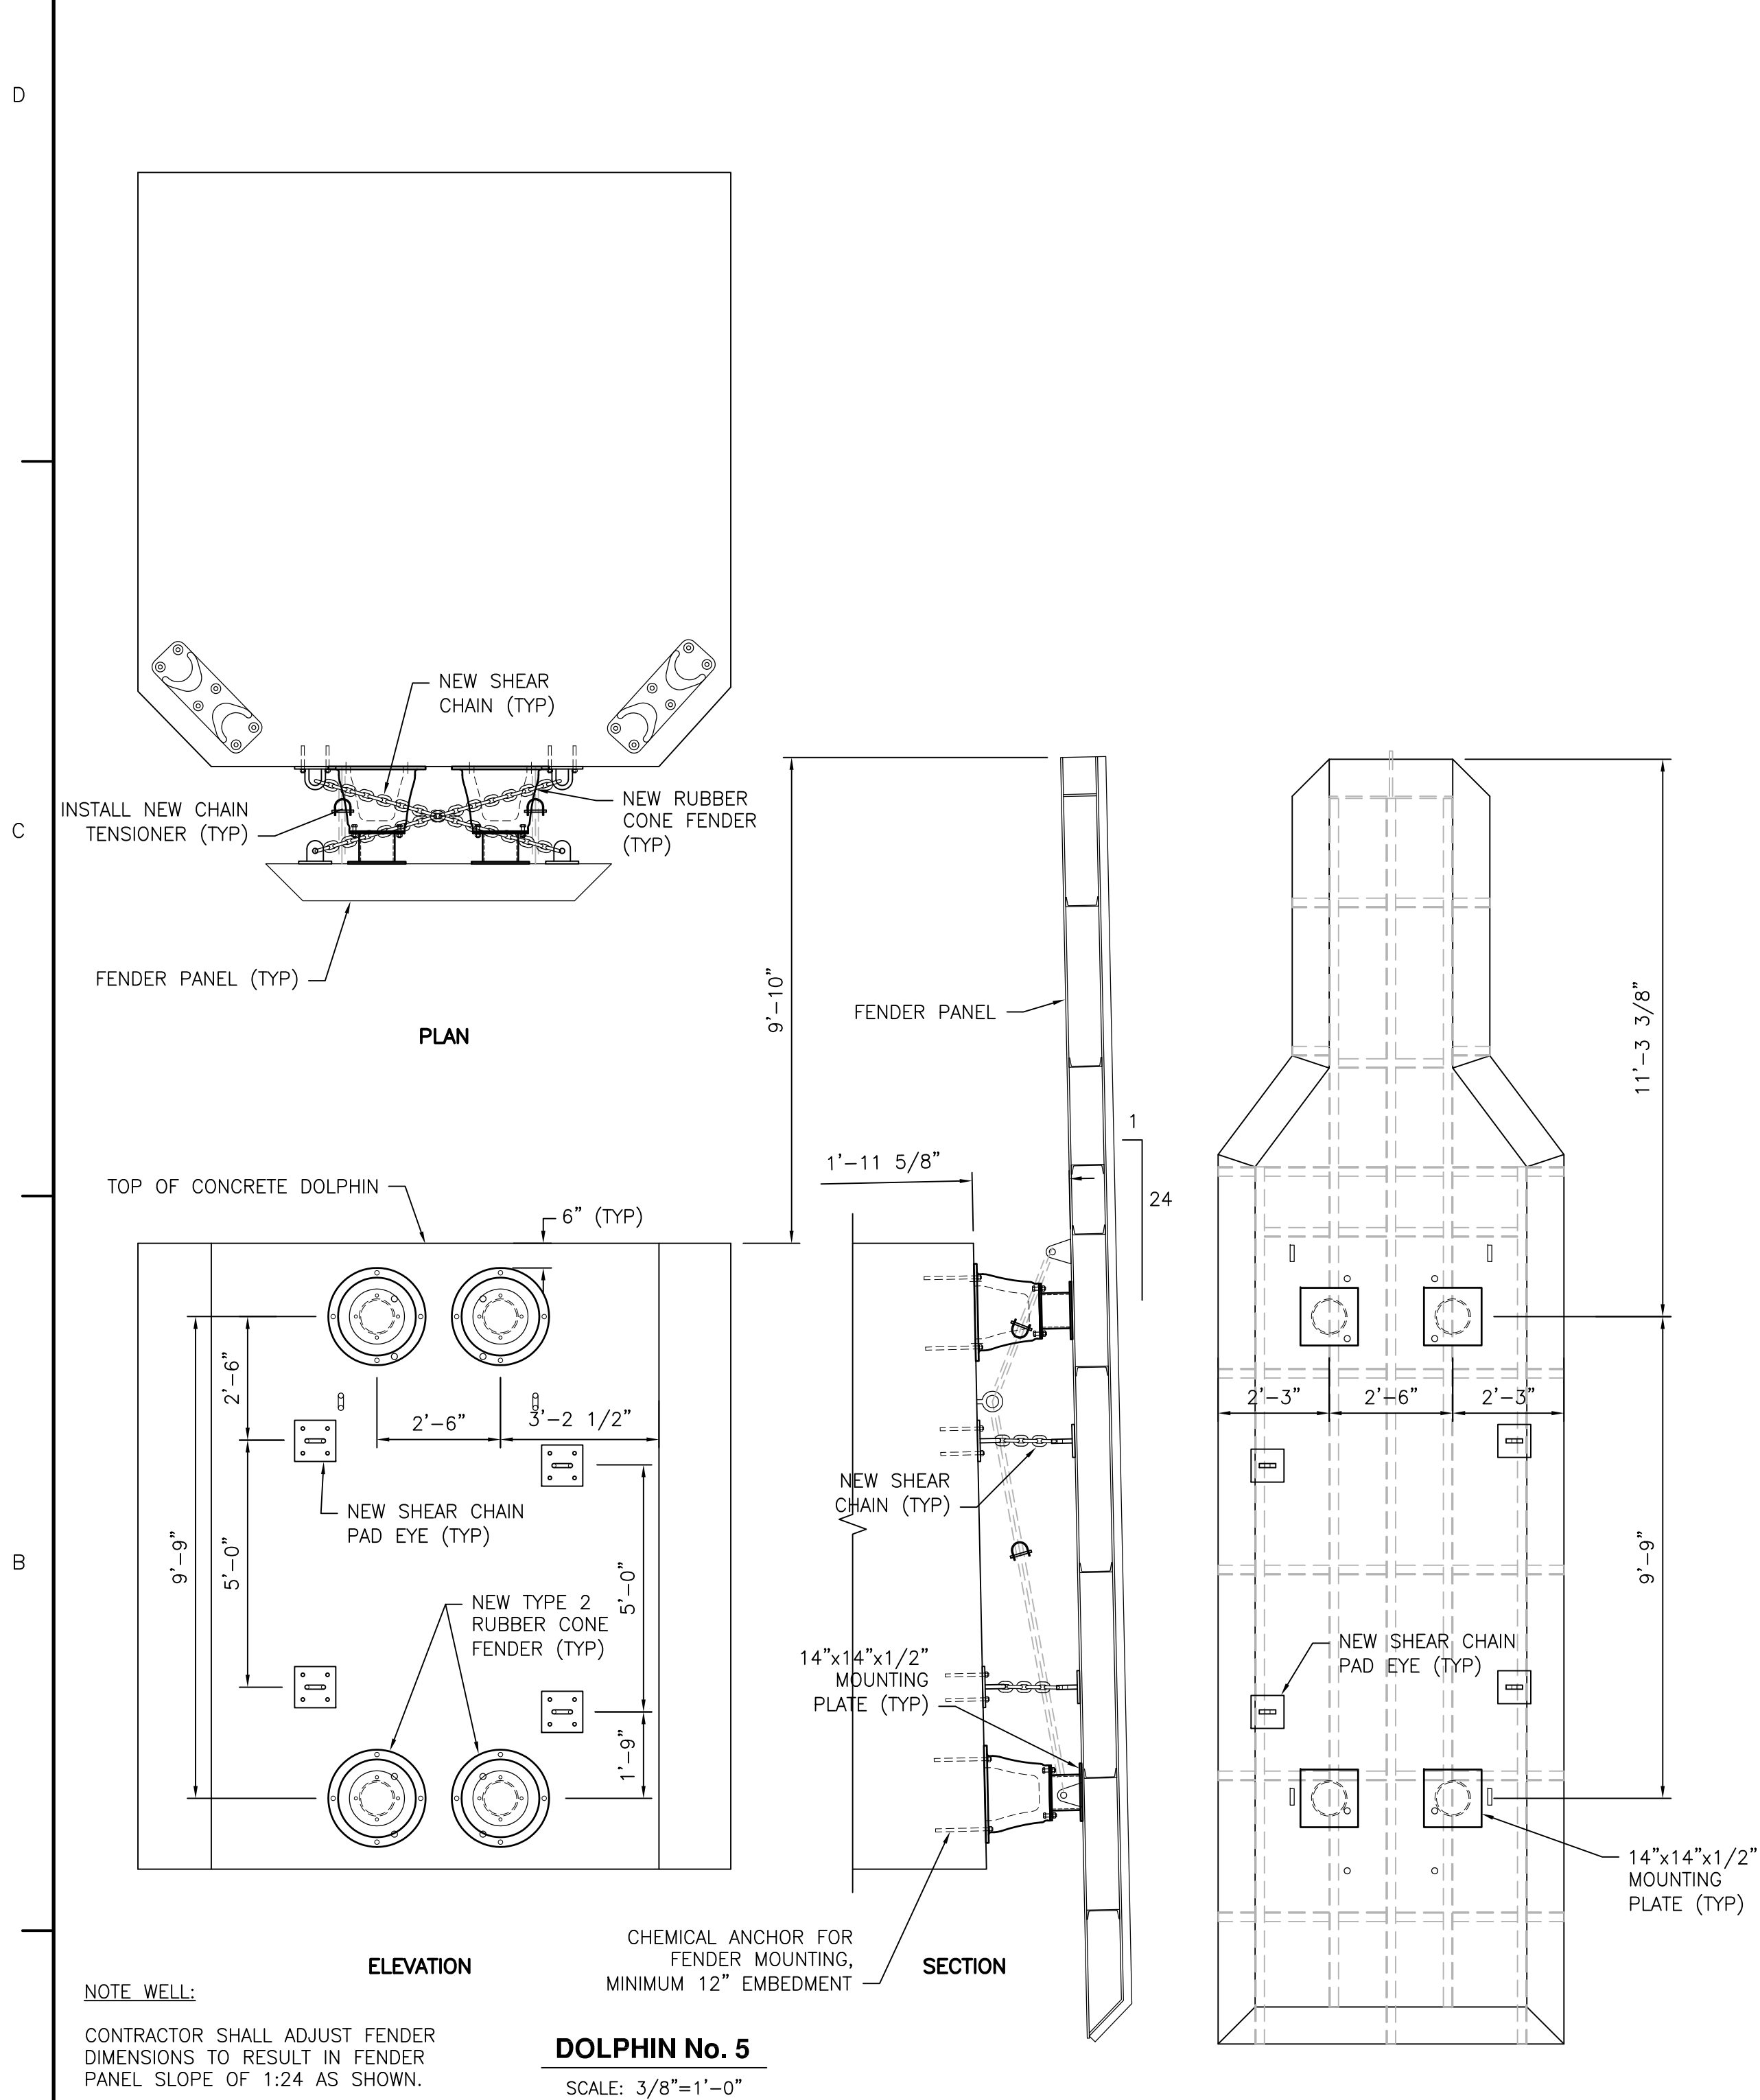


CHILDS ENGINEERING CORPORATION  
BOX 333 MEDFIELD, MASSACHUSETTS 02052 U.S.A.  
Phone: (608) 359-8945 Fax: (608) 359-2751  
E-mail: [net@childseng.com](mailto:net@childseng.com)

STATE OF MAINE  
David Livingston Porter  
4788  
10 OCT 15 2011  
PROFESSIONAL SEAL

| Date    | Design | Check | Draw | Rev | Scale      |
|---------|--------|-------|------|-----|------------|
| 9/30/11 | DLP    | TEC   | DLP  | DLP | 3/8"=1'-0" |


MAINE DEPARTMENT OF TRANSPORTATION  
NORTH HAVEN TERMINAL  
FENDER SYSTEM REPAIRS  
**DOLPHIN No. 5 & 6**  
PROPOSED DETAILS

Sheet reference number:  
**X-208**  
Sheet 19 of 21

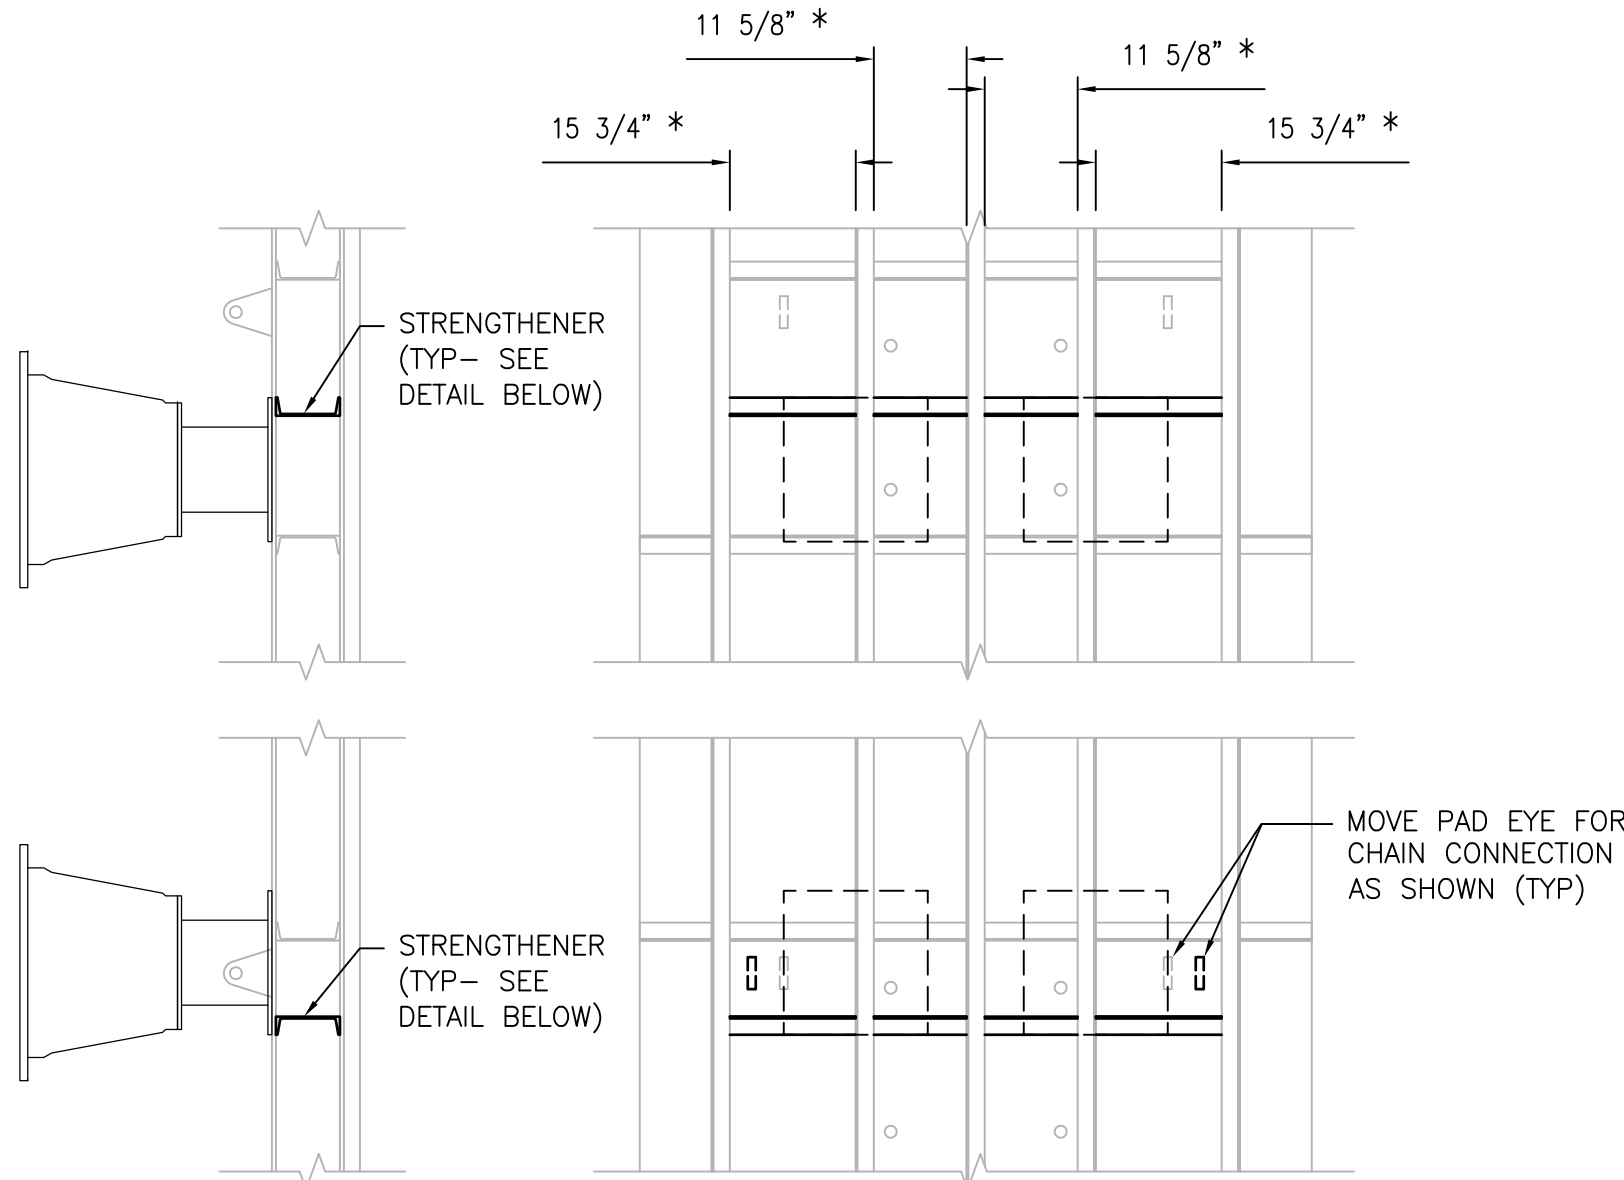


**DOLPHIN 1**  
**FENDER STRENGTHENING DETAIL**

SCALE: 1/2"=1'-0"

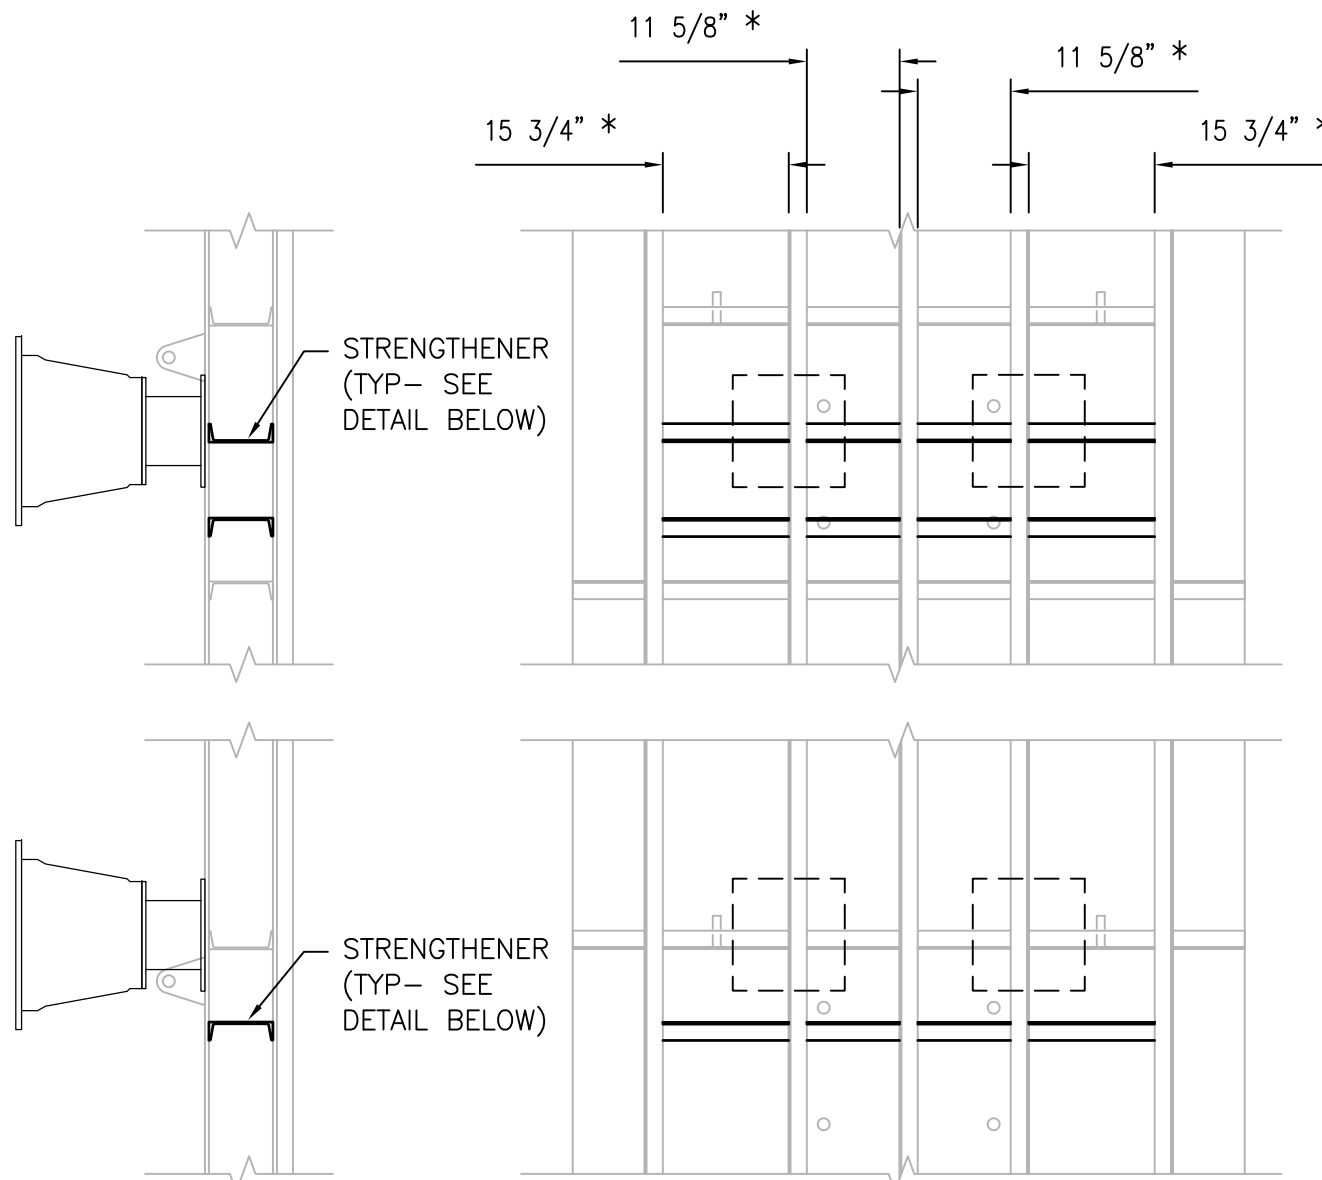


**DOLPHIN 4**  
**FENDER STRENGTHENING DETAIL**

SCALE: 1/2"=1'-0"

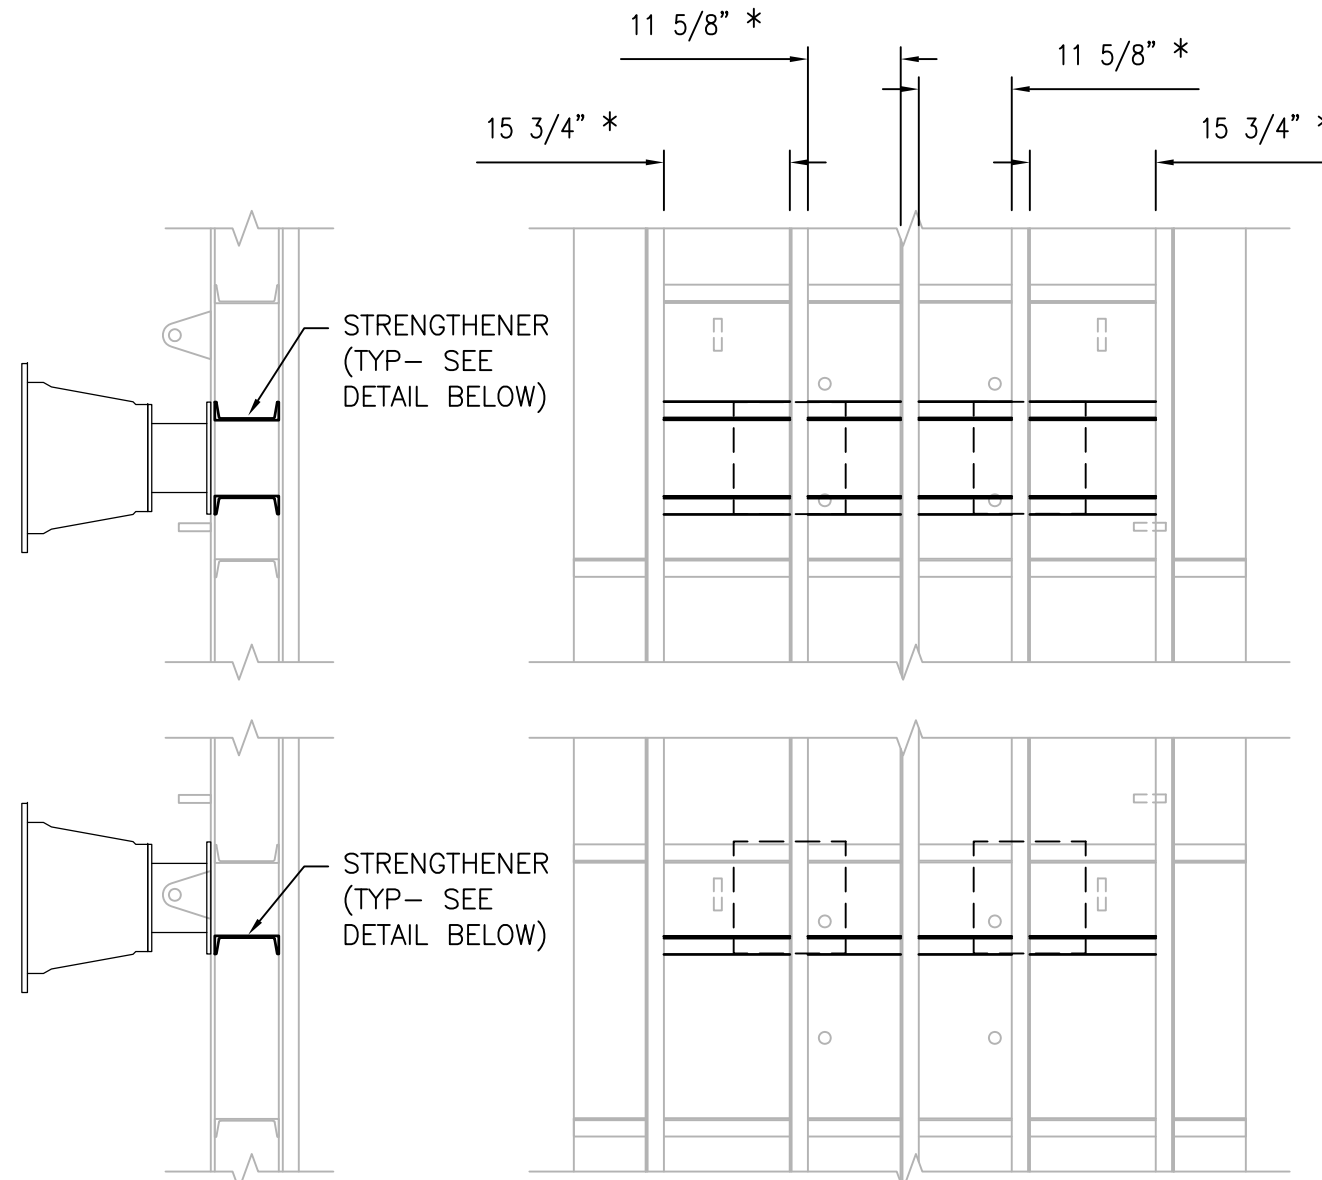


**DOLPHIN 2**  
**FENDER STRENGTHENING DETAIL**

SCALE: 1/2"=1'-0"

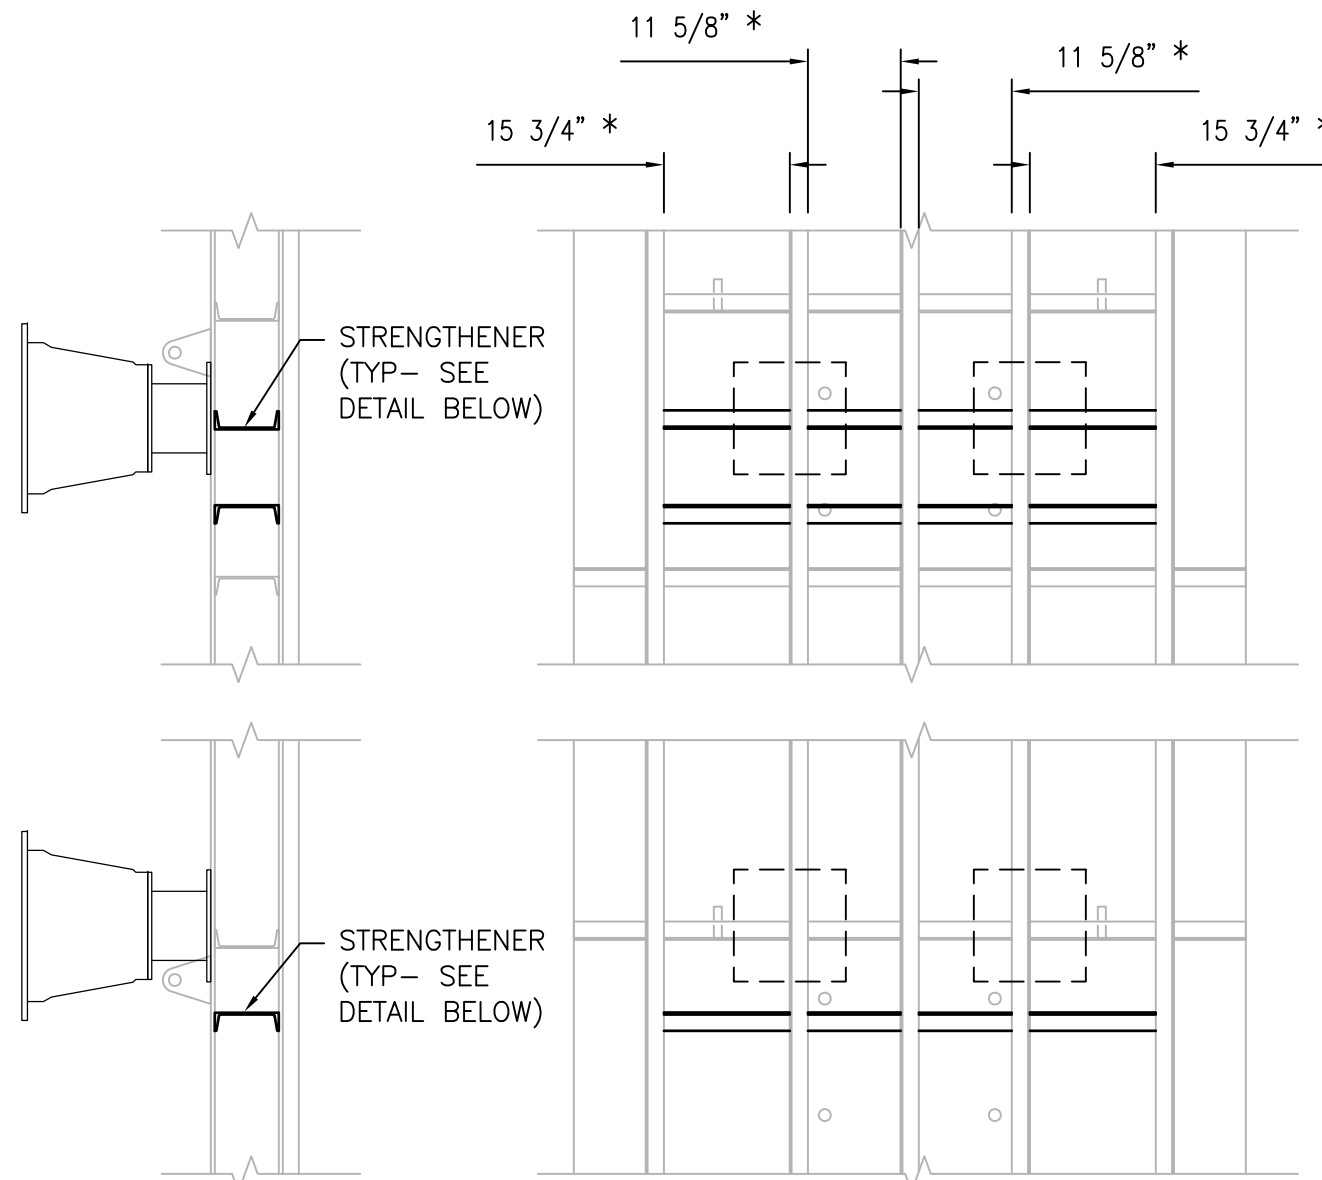


**DOLPHIN 5**  
**FENDER STRENGTHENING DETAIL**

SCALE: 1/2"=1'-0"

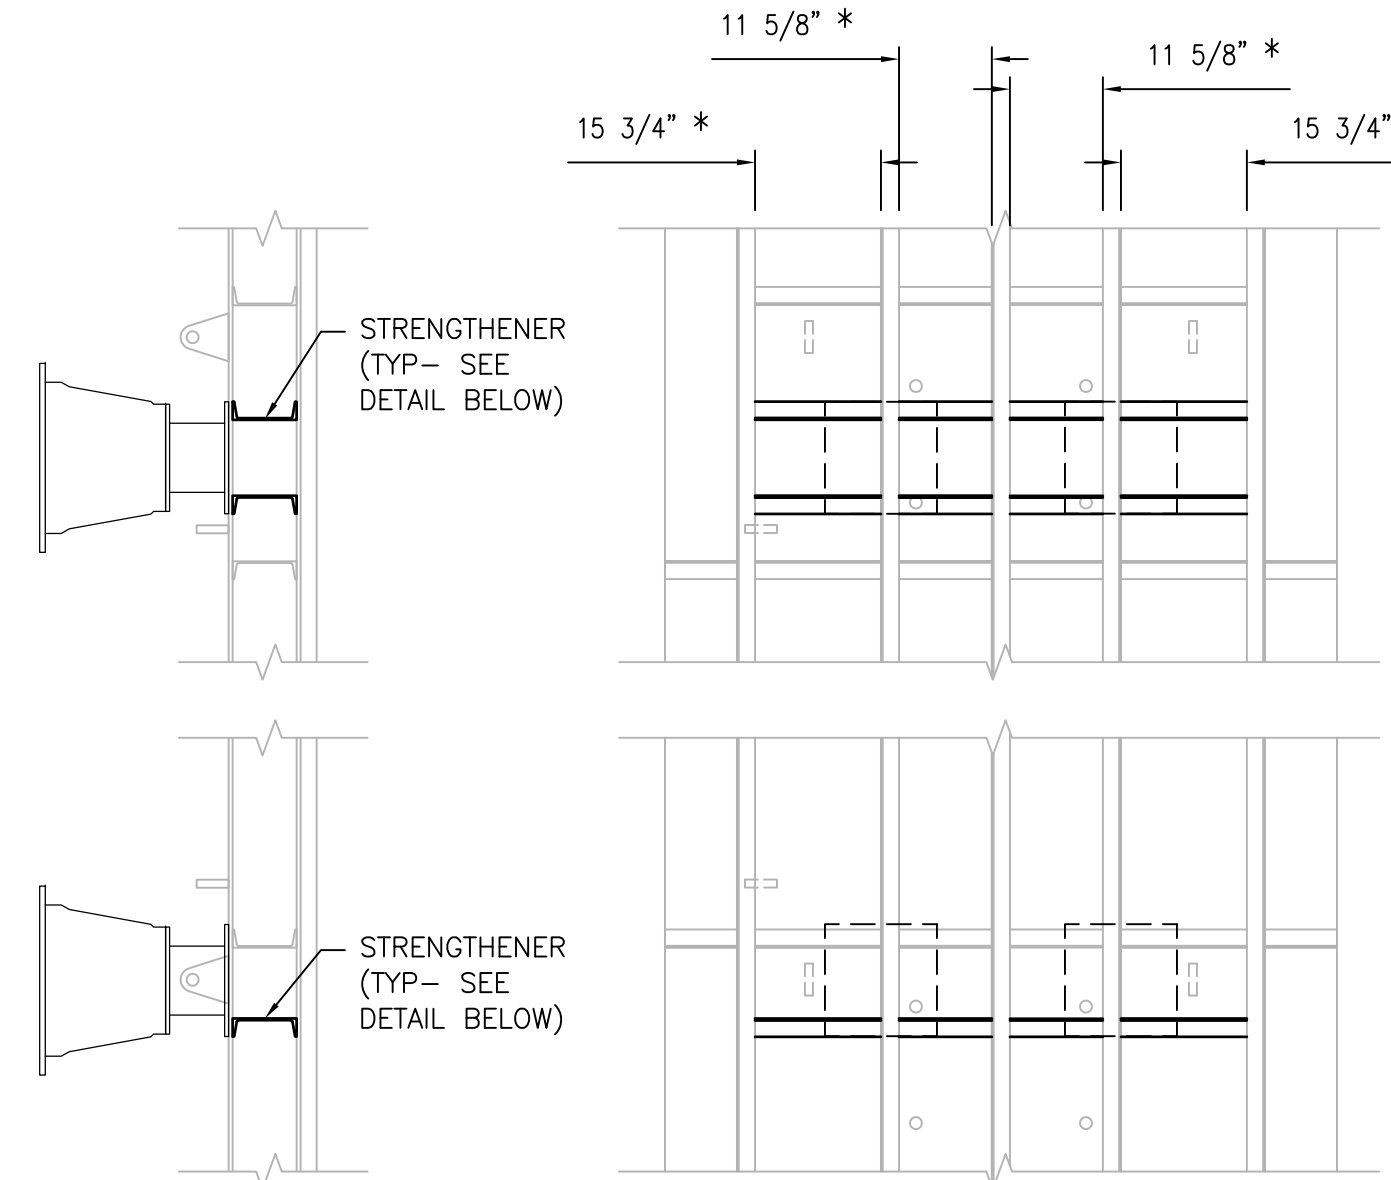


### DOLPHIN 3 FENDER STRENGTHENING DETAILS

SCALE: 1/2"=1'-0"

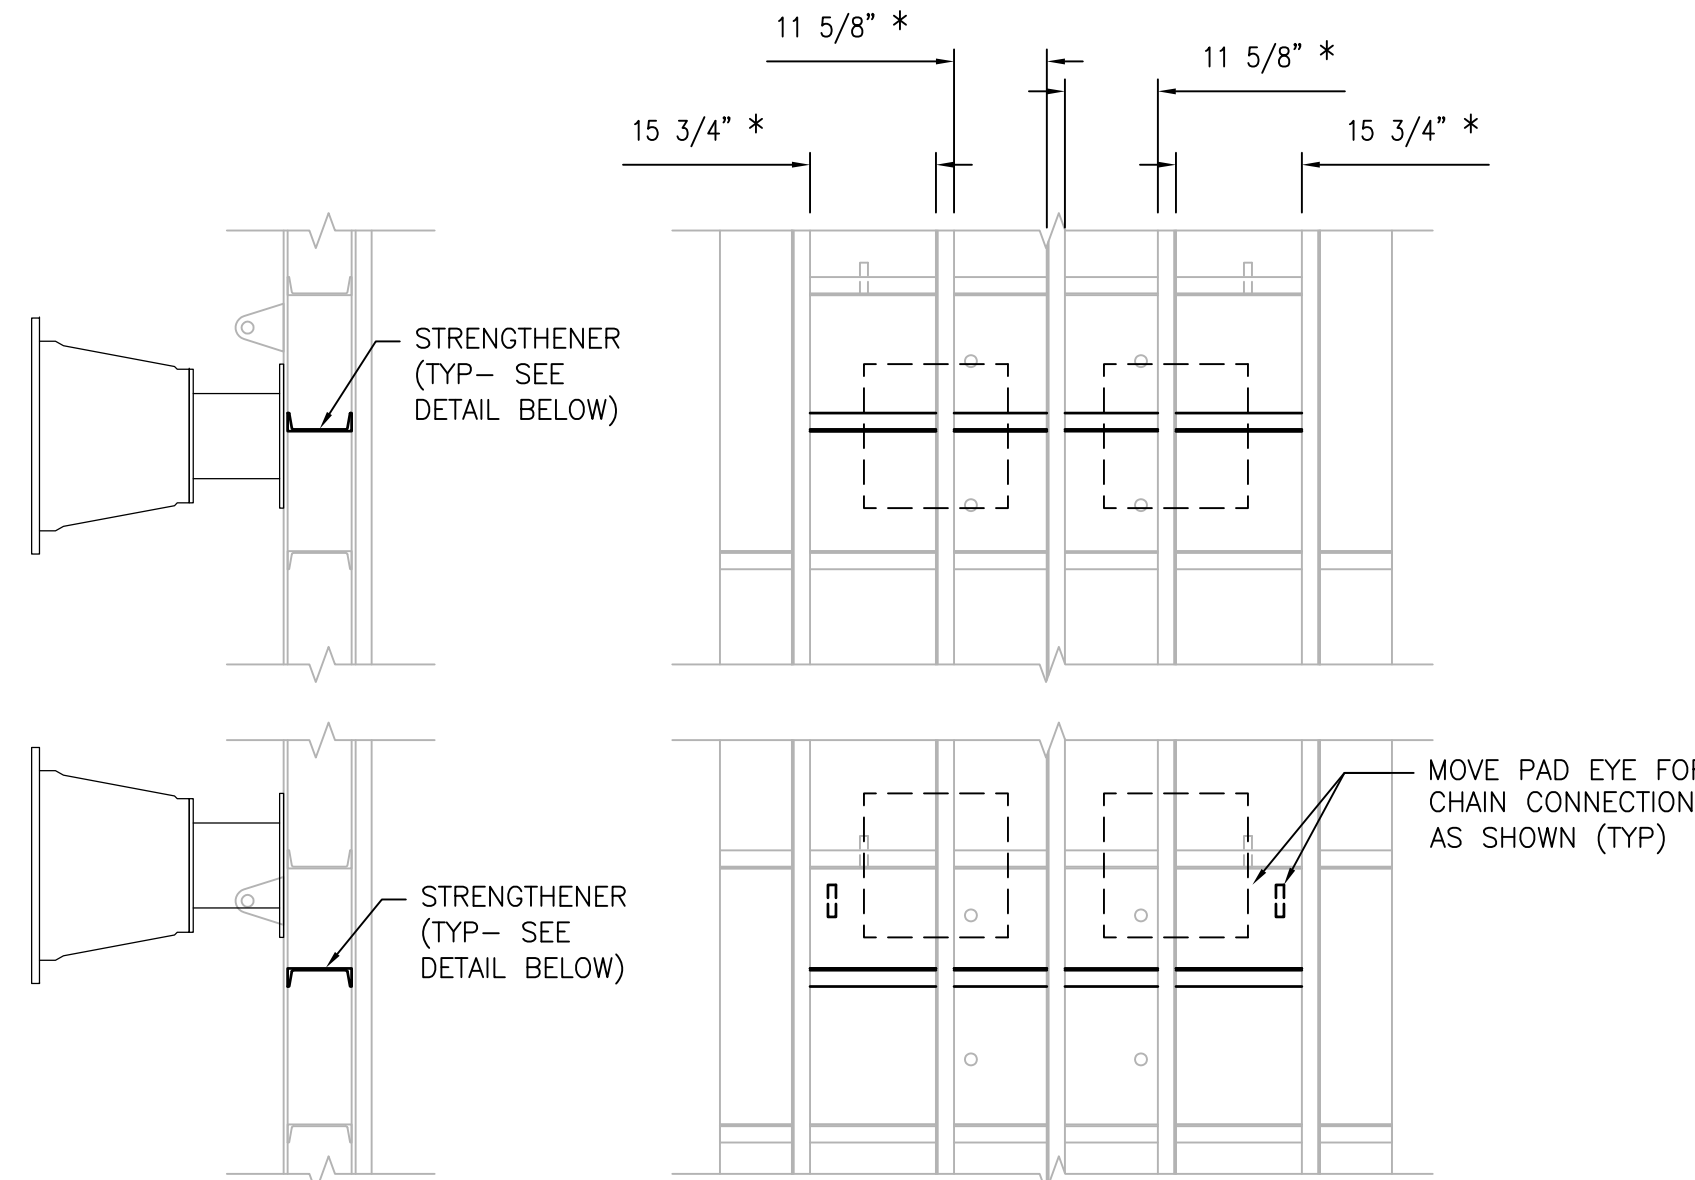

**DOLPHIN 6**  
**FENDER STRENGTHENING DETAIL**

SCALE: 1/2"=1'-0"

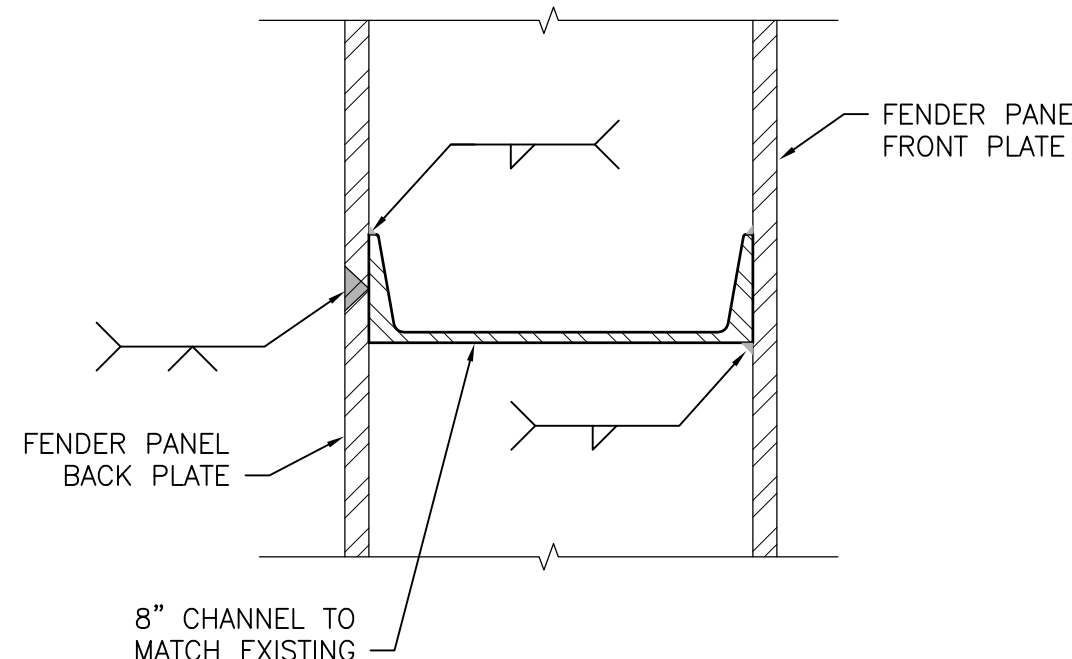

### FENDER PANEL STRENGTHENER DETAIL

SCALE: 3"=1'-0"

\* ESTIMATED LENGTH OF STRENGTHENING ELEMENTS



|              |     |                 |            |
|--------------|-----|-----------------|------------|
| Designed by: | DLP | Date:           | 9/30/11    |
| Drawn by:    | TEQ | Design file no. | 228311-209 |
| Reviewed by: | DLP | Scale:          | AS NOTED   |


MAINE DEPARTMENT OF TRANSPORTATION  
NORTH HAVEN TERMINAL  
FENDER SYSTEM REPAIRS

PROPOSED FENDER  
PANEL STRENGTHENING DETAILS

Sheet  
reference  
number:  
**X-209**  
Sheet 20 of 21

**CHILDS ENGINEERING CORPORATION**  
BOX 333 MEDFIELD, MASSACHUSETTS 02052 U.S.A.  
Phone: (508) 359-8945 Fax: (508) 359-2751  
E-mail: [mail@childseng.com](mailto:mail@childseng.com)


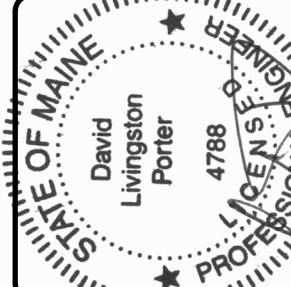
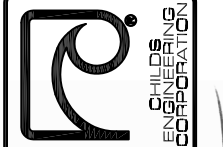


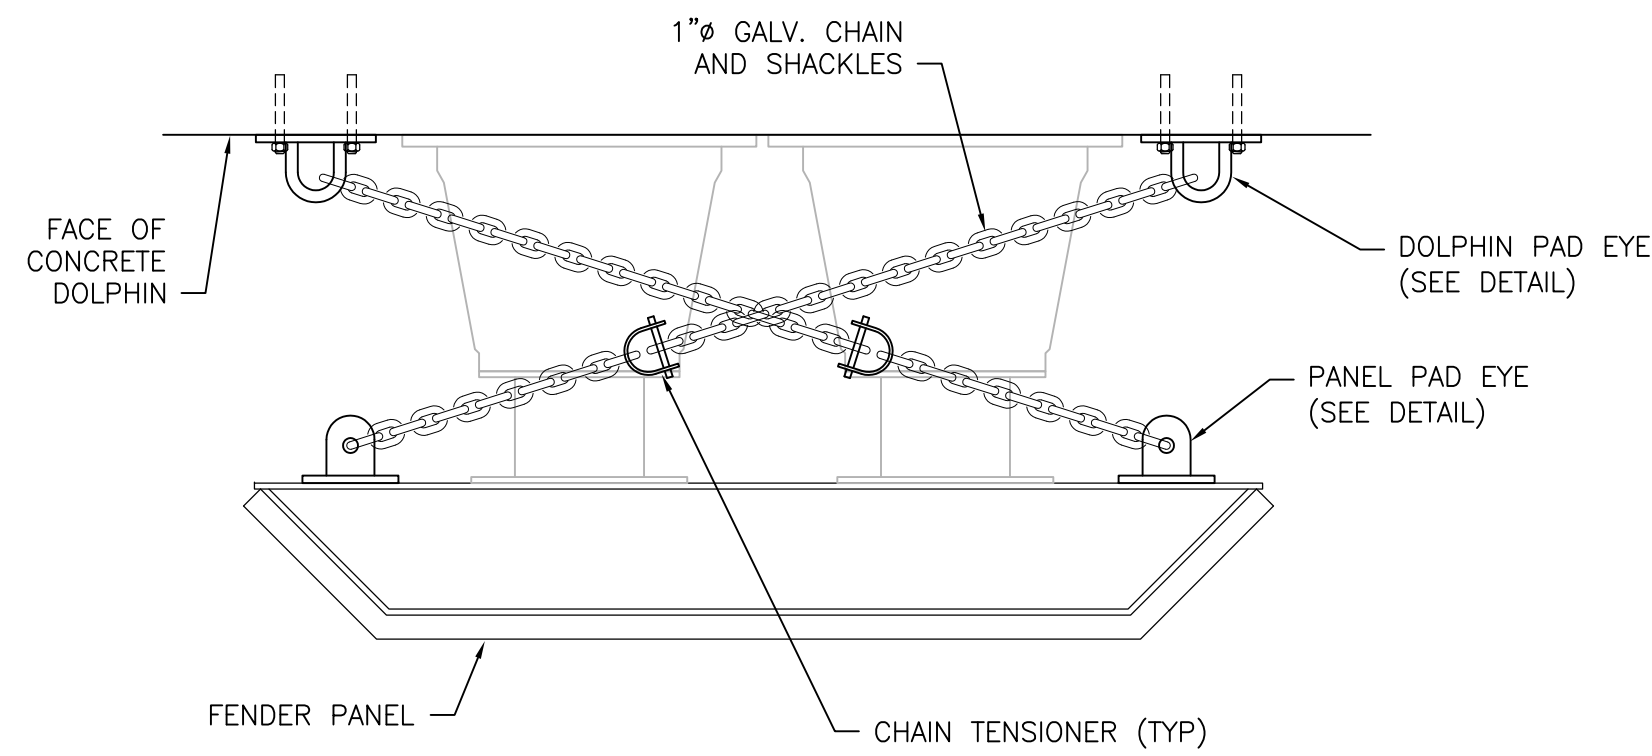

NOTE: TWO (2) LEVELS PER FENDER PANEL.


### SHEAR CHAIN CONFIGURATION

SCALE:  $3/4"=1'-0"$

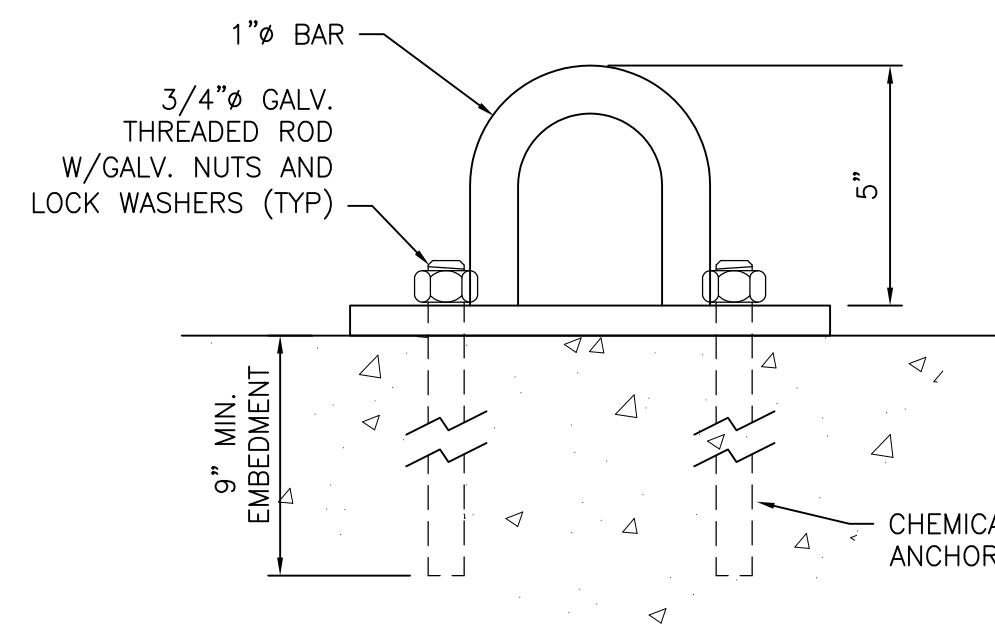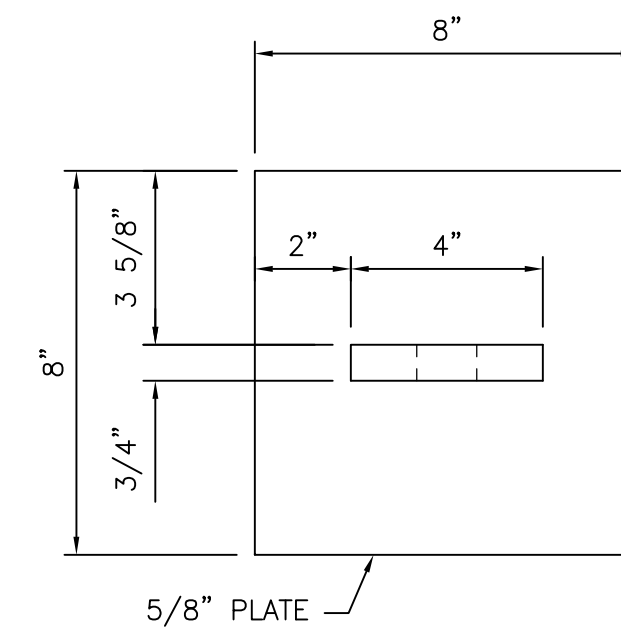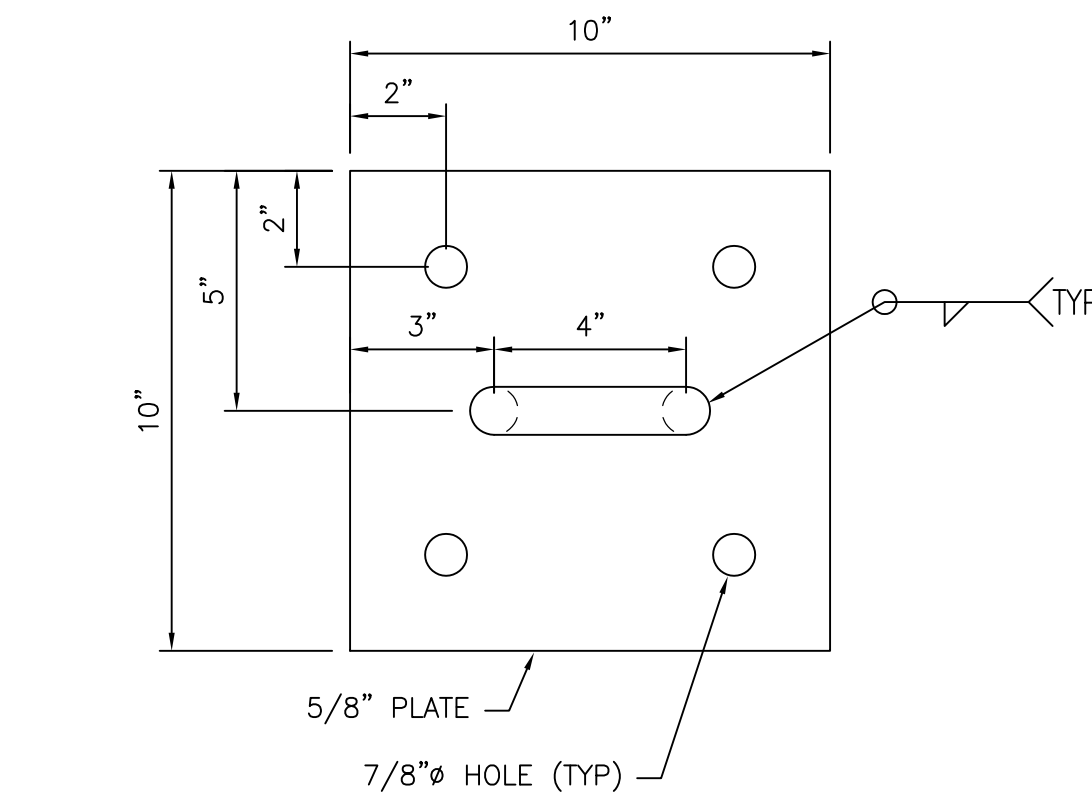

### DOLPHIN PAD EYE DETAIL

SCALE: 3"=1'-0"

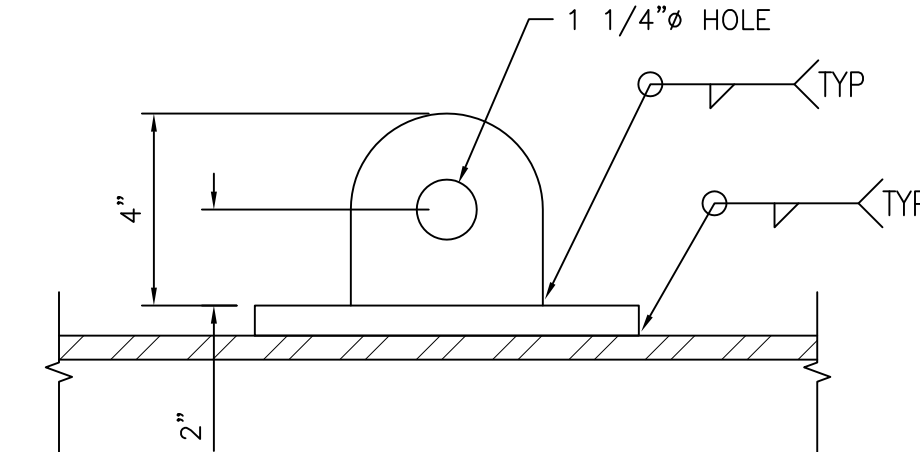

### PANEL PAD EYE DETAIL

SCALE: 3"=1'-0"



[illegible]

|              |     |                 |            |
|--------------|-----|-----------------|------------|
| Designed by: | DLP | Date:           | 9/30/11    |
| Dwn by:      | TEQ | Design file no. | 228311-210 |
| Reviewed by: | DLP | Scale:          | AS NOTED   |

MAINE DEPARTMENT OF TRANSPORTATION  
NORTH HAVEN TERMINAL  
FENDER SYSTEM REPAIRS

PROPOSED  
SHEAR CHAIN DETAILS

Sheet  
reference  
number:  
**X-210**  
Sheet 21 of 21

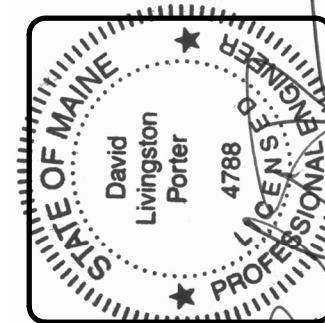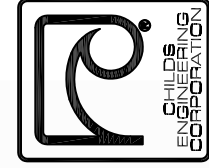

**CHILDS ENGINEERING CORPORATION**  
BOX 333 MEDFIELD, MASSACHUSETTS 02052 U.S.A.  
Phone: (508) 359-8945 Fax: (508) 359-2751  
E-mail: [mail@childsend.com](mailto:mail@childsend.com)