[redacted]

15AUG95-01.00.40

ORIGINAL SURVEY		BY	DATE
NOTE BOOK	SURVEYED		
	PLOTTED	M.P.	06/95
	TEMPLATE	R.C.	06/95
	AREAS		
NO.	AREAS CHECKED		

FINAL SURVEY		BY	DATE
NOTE BOOK	SURVEYED		
	PLOTTED		
	TEMPLATE		
	AREAS		
NO.	AREAS CHECKED		

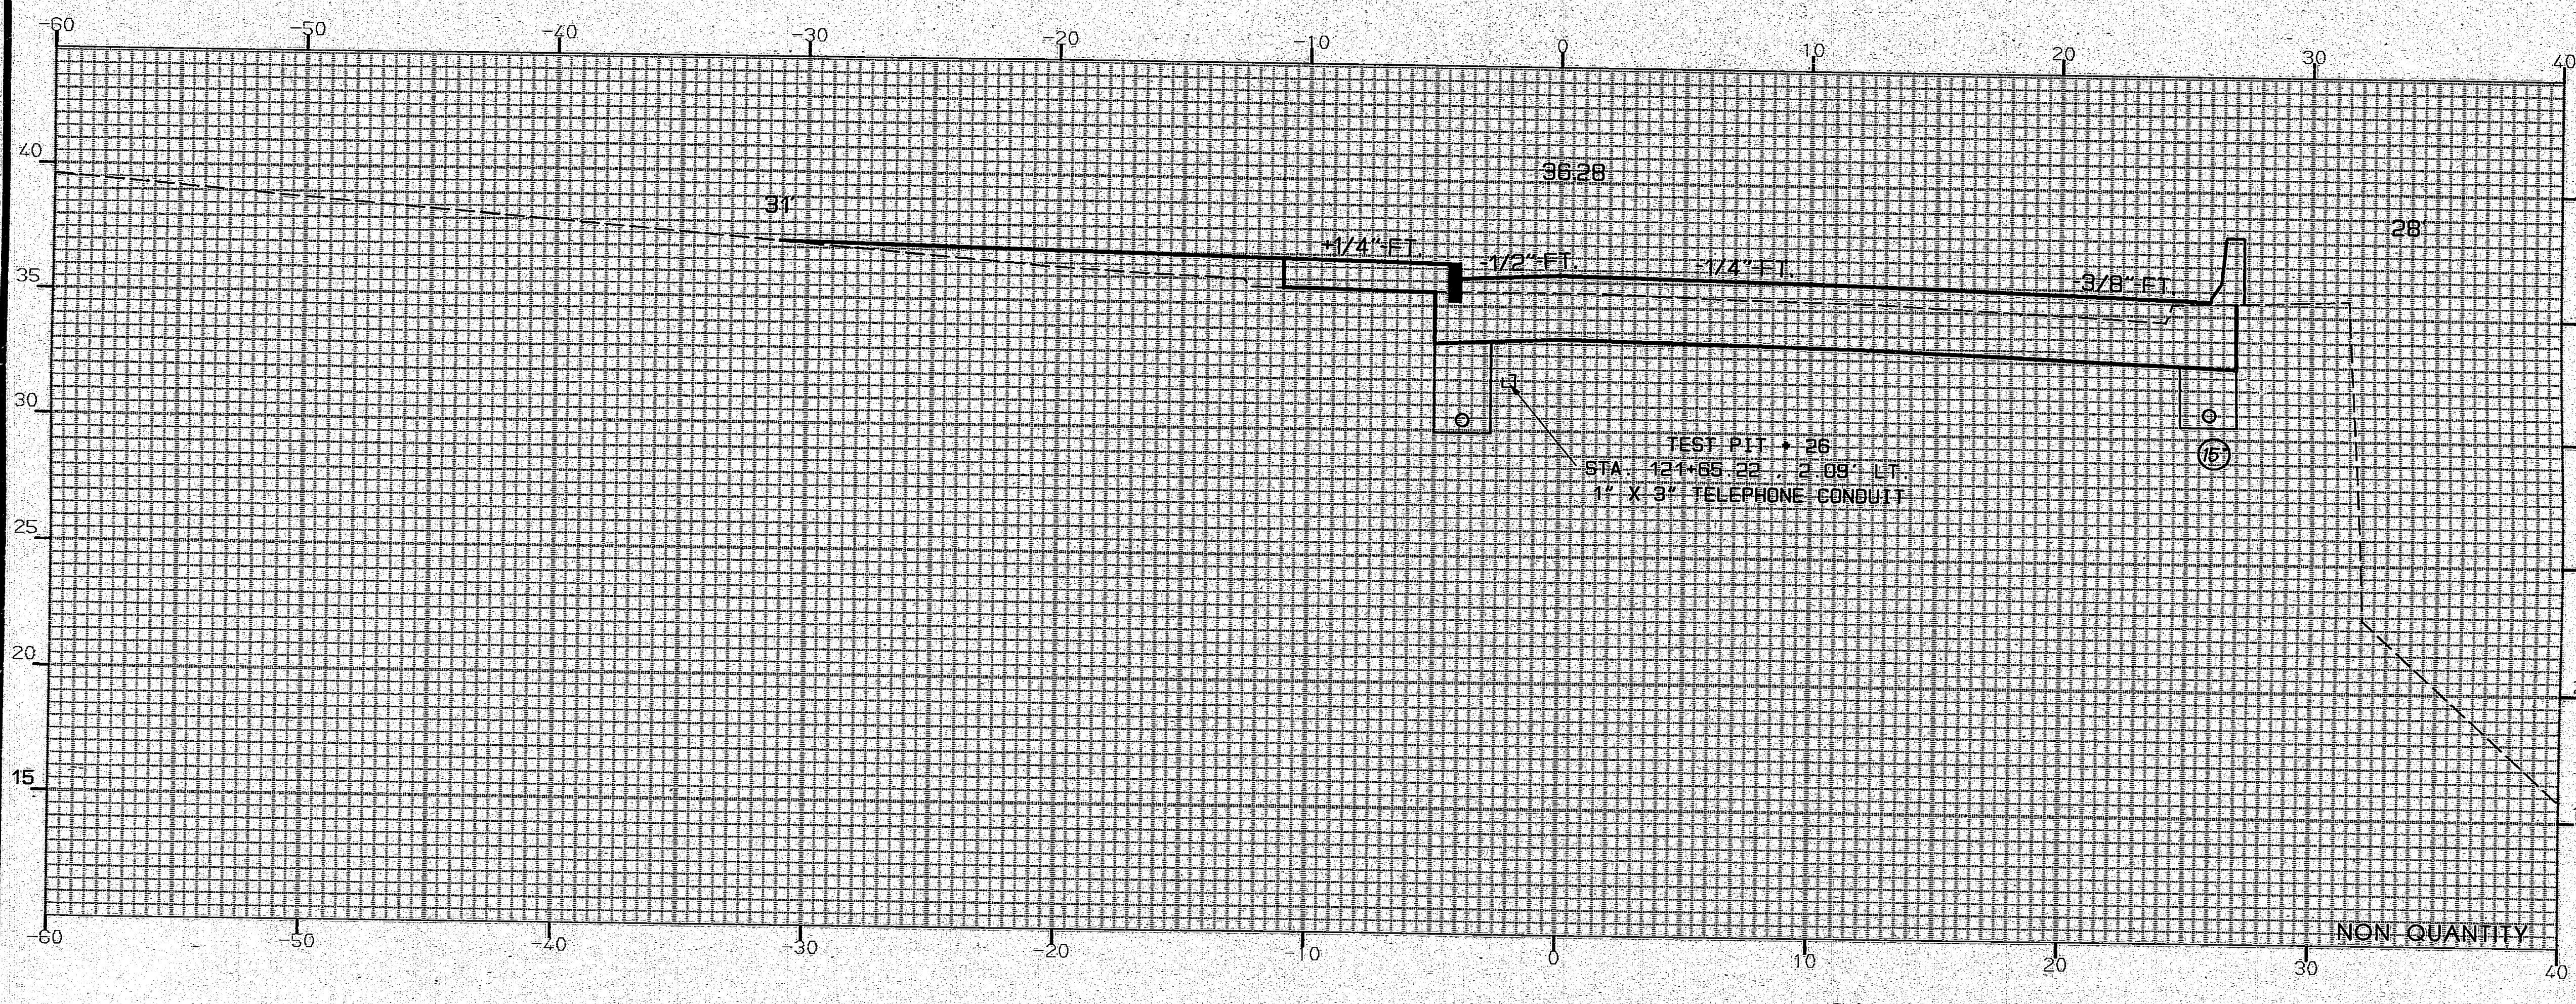

TEST PIT # 26
STA. 121+65.22 , 2.09' LT.
1" X 3" TELEPHONE CONDUIT

121+64

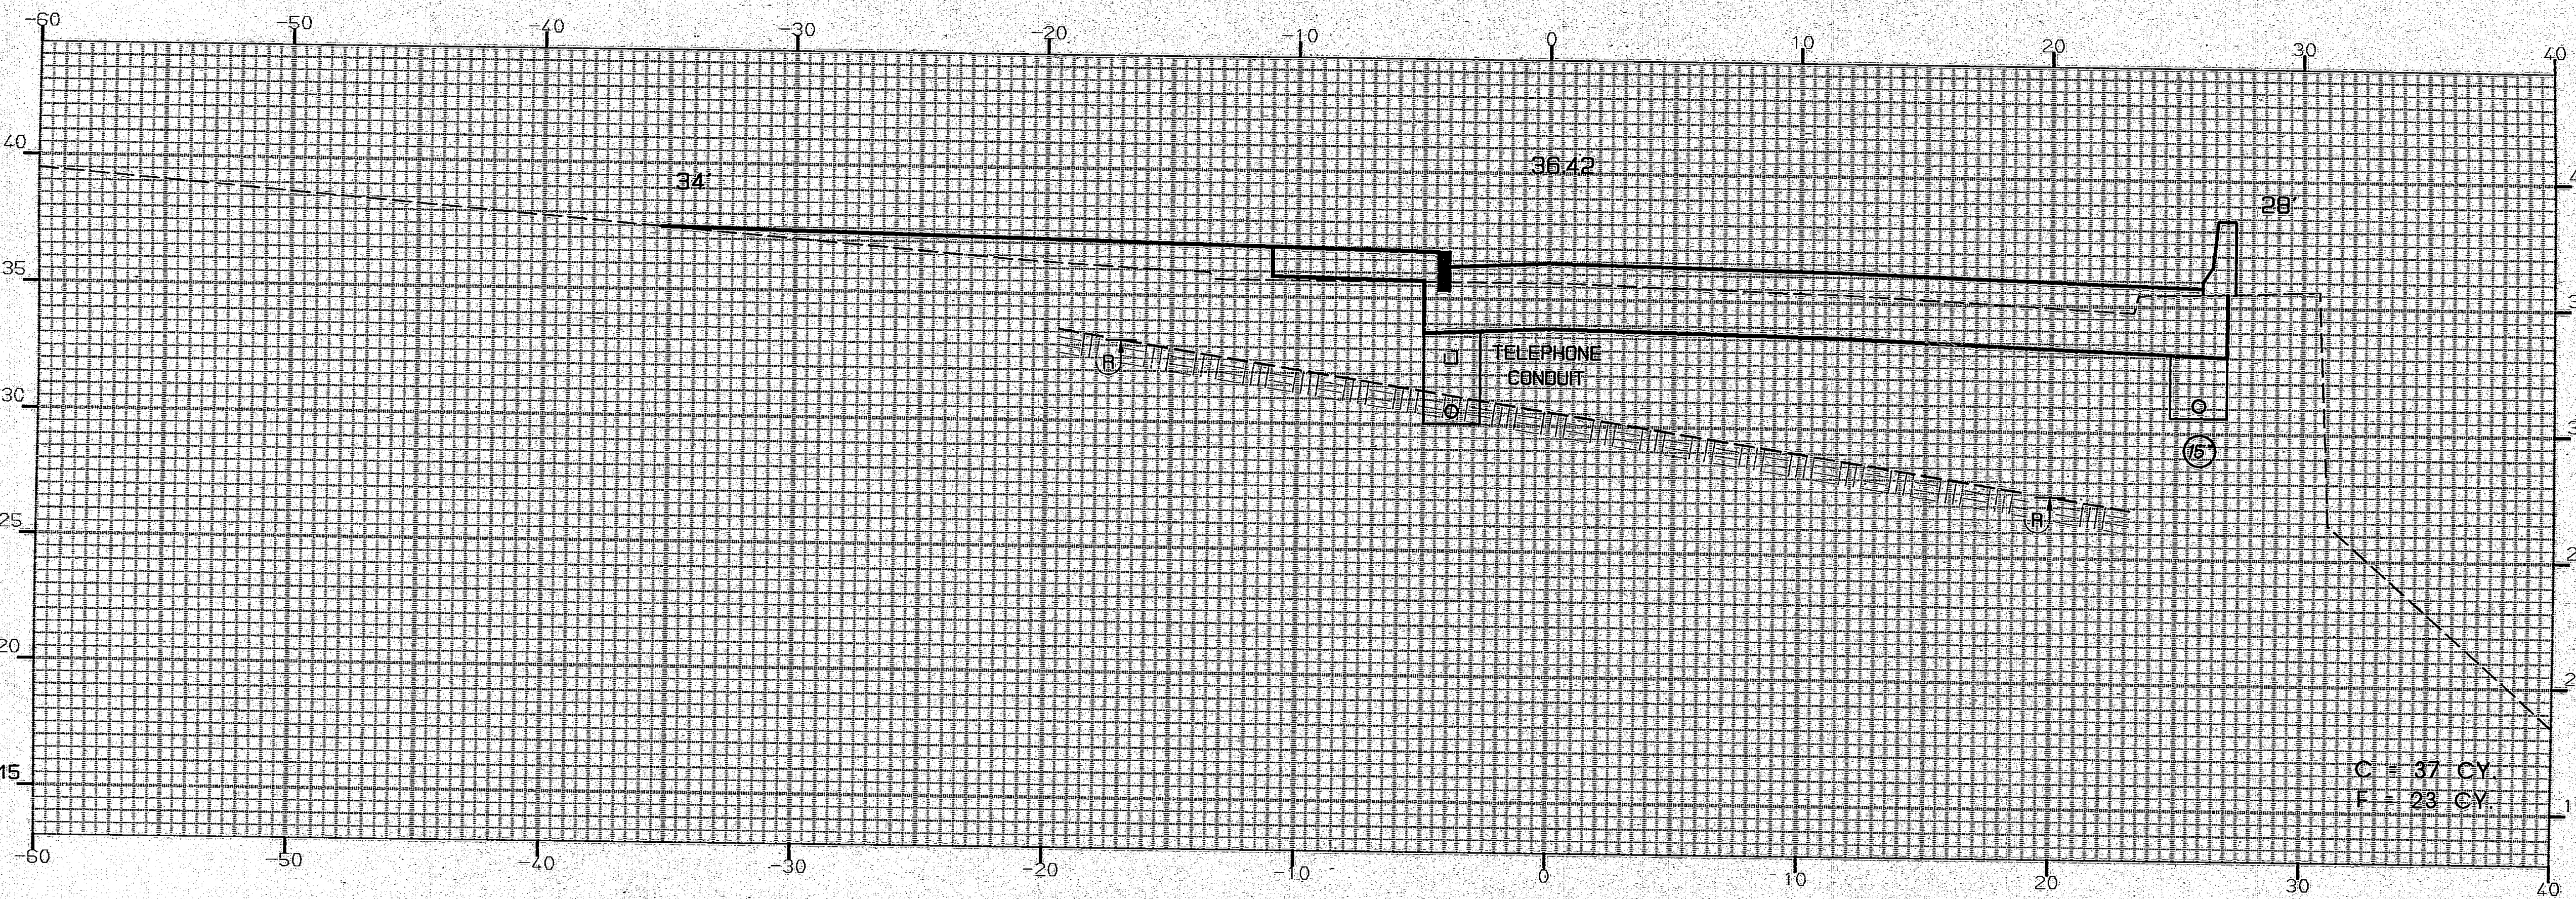

C = 37 CY.
F = 23 CY.

121+50

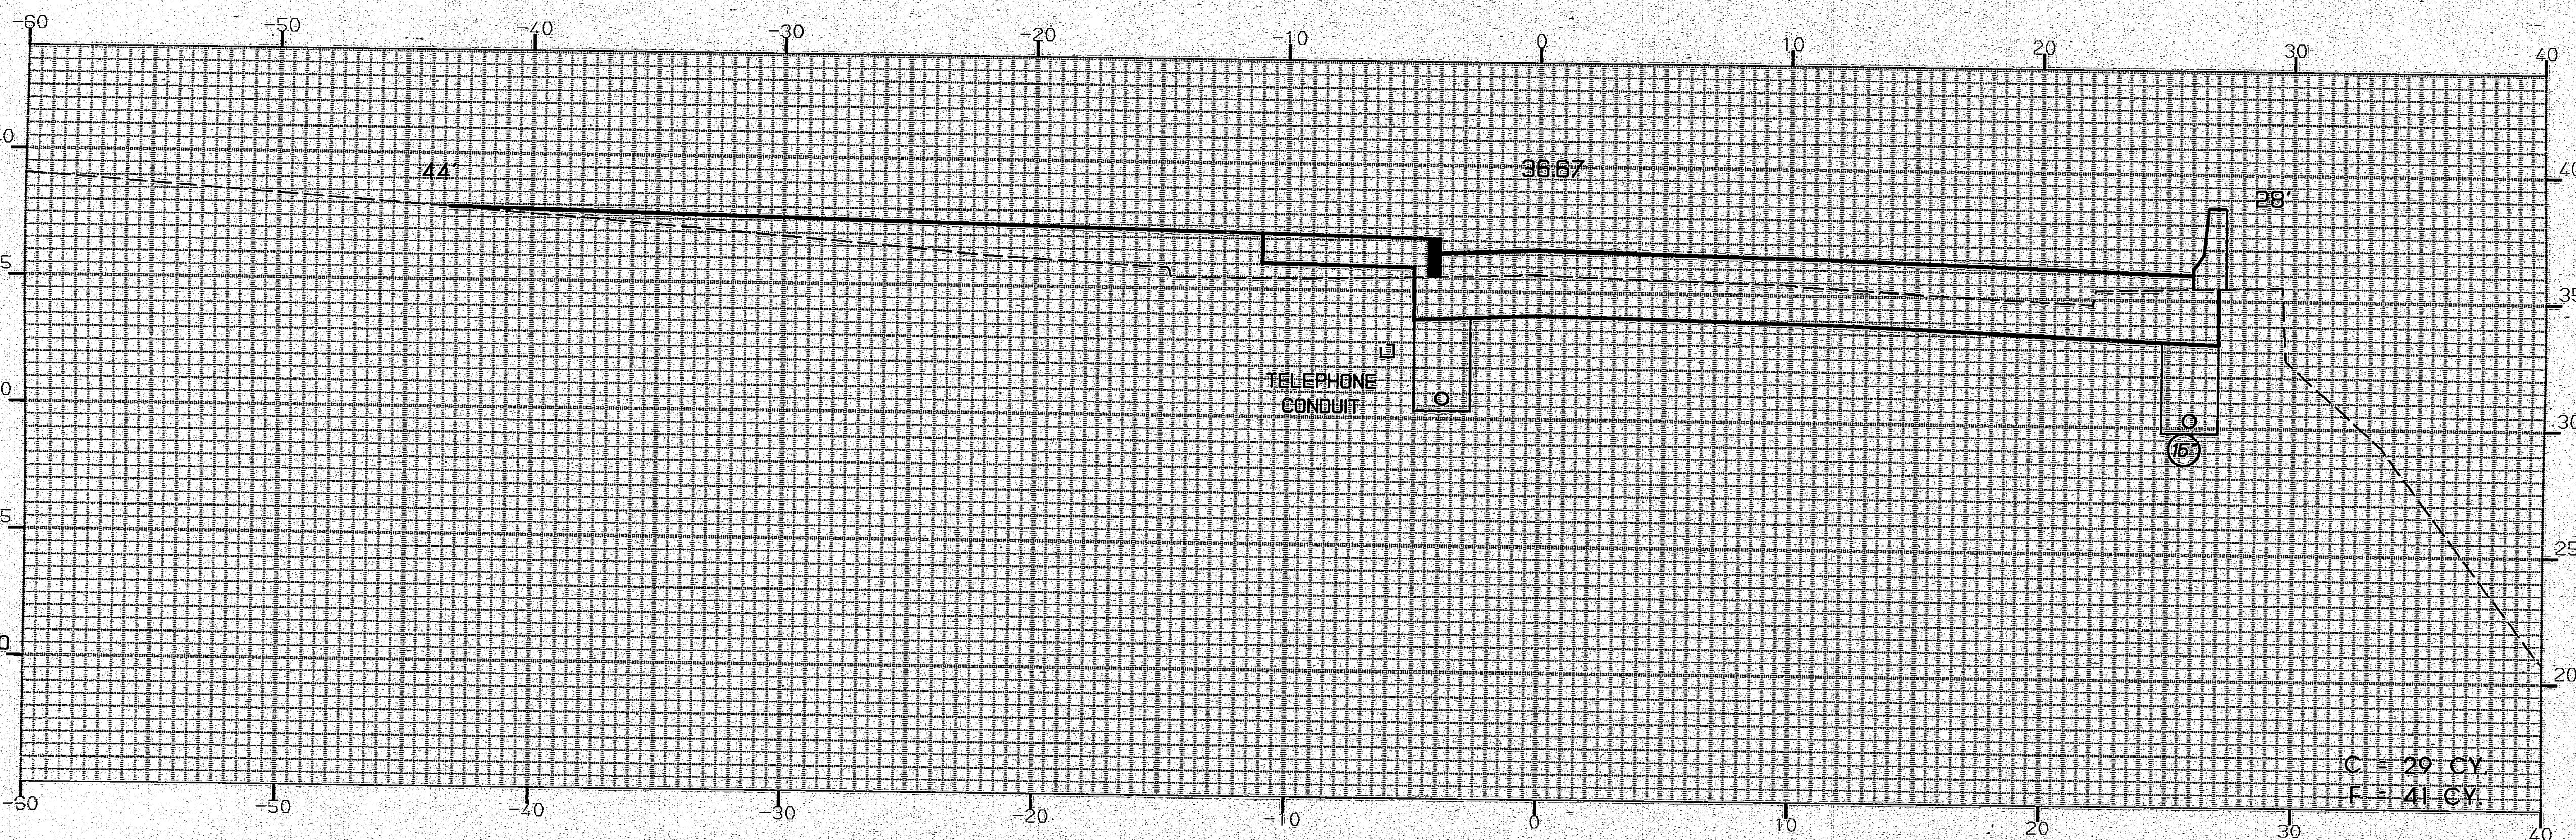

C = 29 CY.
F = 41 CY.

121+25

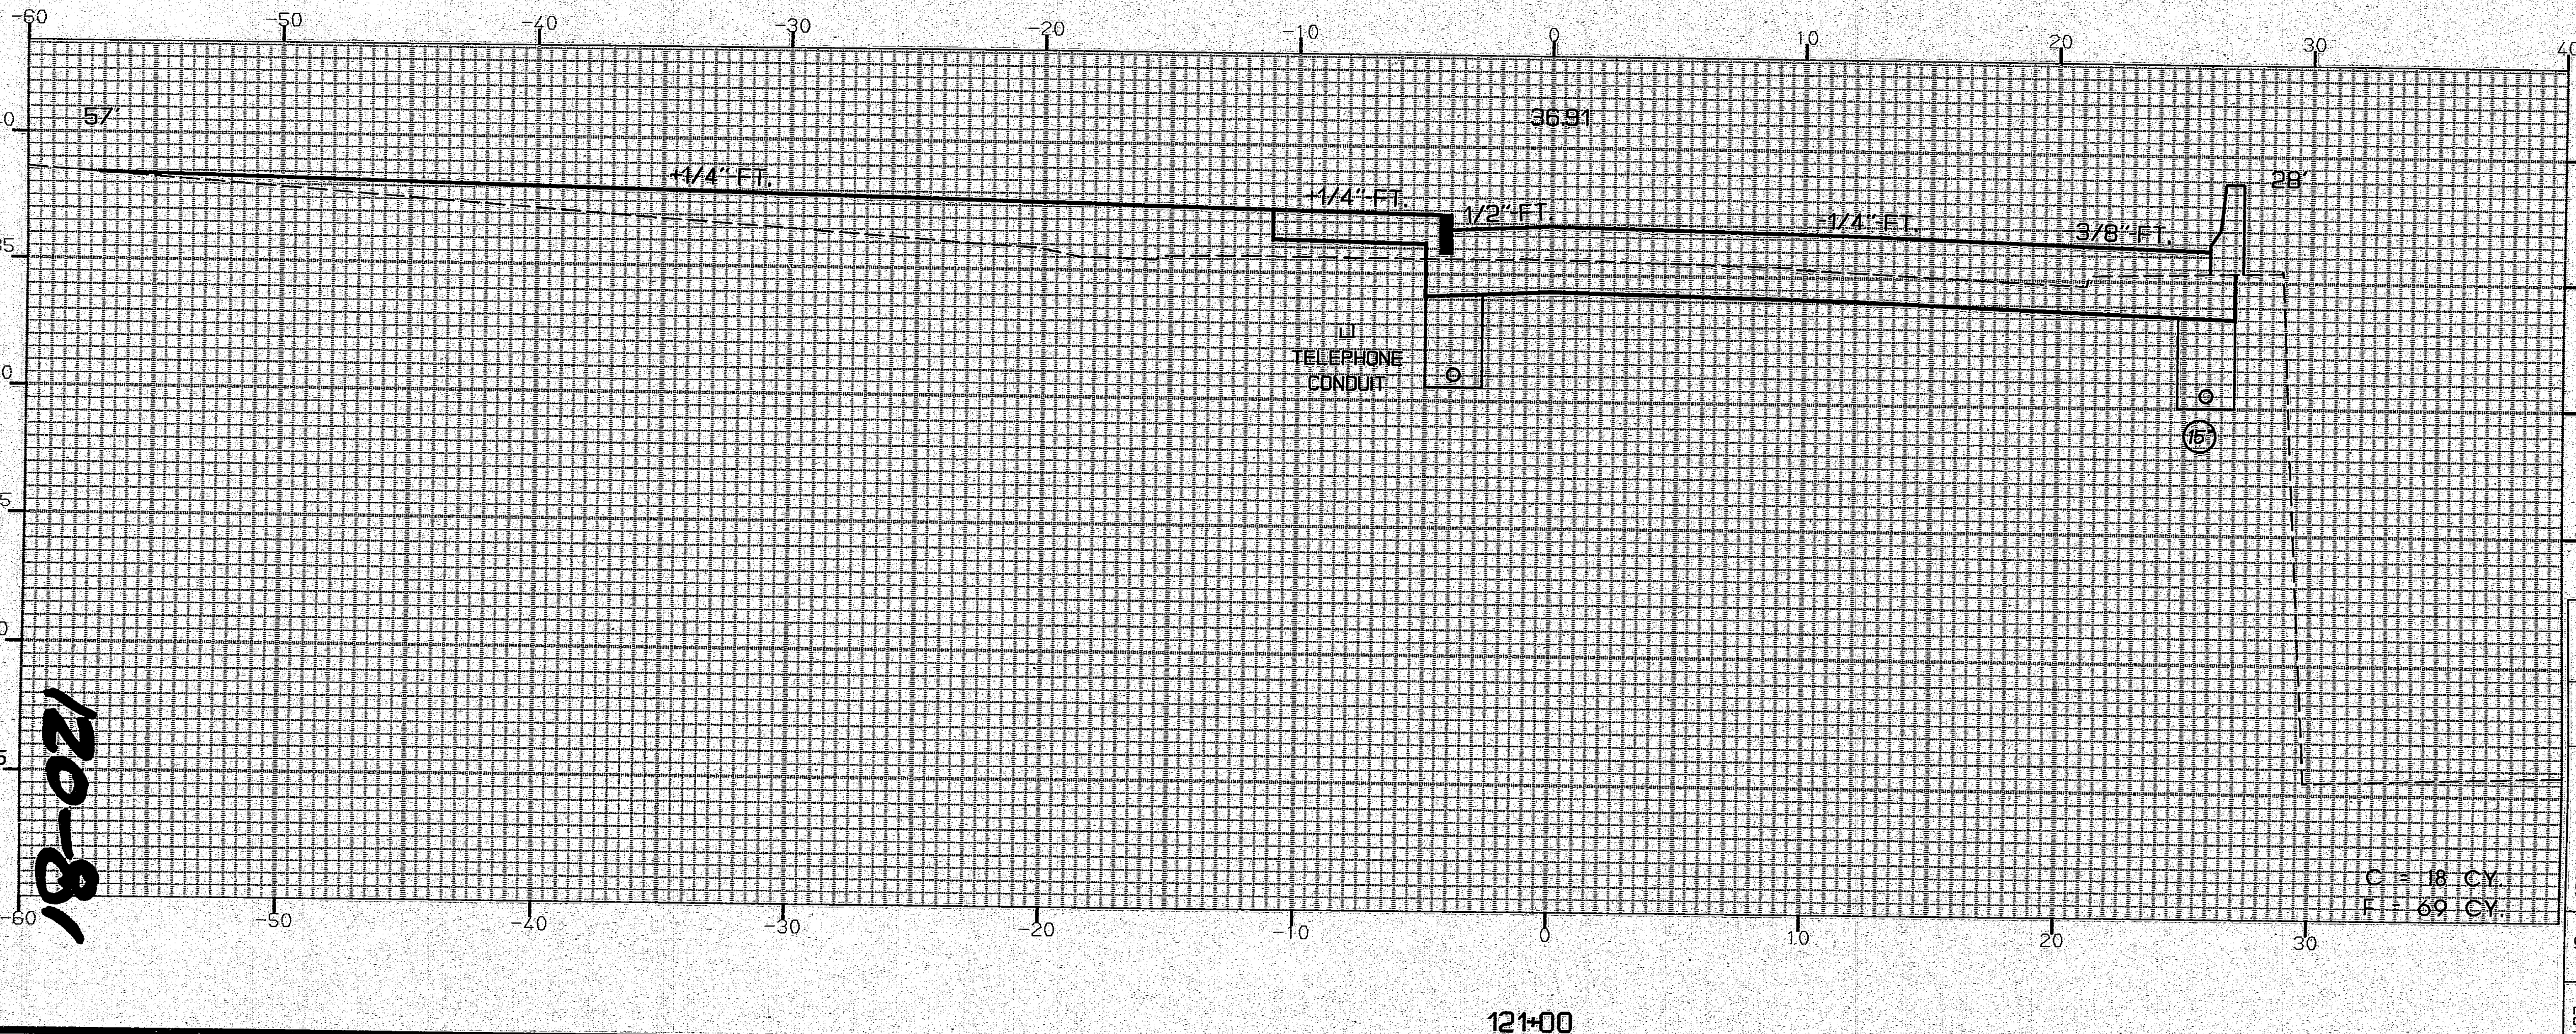

C = 18 CY.
F = 69 CY.

121+00

120-81

PIN # 2672.00 HD 69 - 101

F.H.W.A. REG. NO.	STATE	PROJECT NUMBER	SHEET NO.	TOTAL SHEETS
1	MAINE	BR-BRF-038-1(35)	97	201

WASHINGTON - STREET BANGOR

STA. 121+00 TO STA. 121+64

15AUG95-01.00.40

ORIGINAL SURVEY		BY	DATE
NOTE BOOK	SURVEYED		
	PLOTTED	M.P.	06/95
NO.	TEMPLATE	R.C.	06/95
	AREAS		
	AREAS CHECKED		

FINAL SURVEY		BY	DATE
NOTE BOOK	SURVEYED		
	PLOTTED		
NO.	TEMPLATE		
	AREAS		
	AREAS CHECKED		

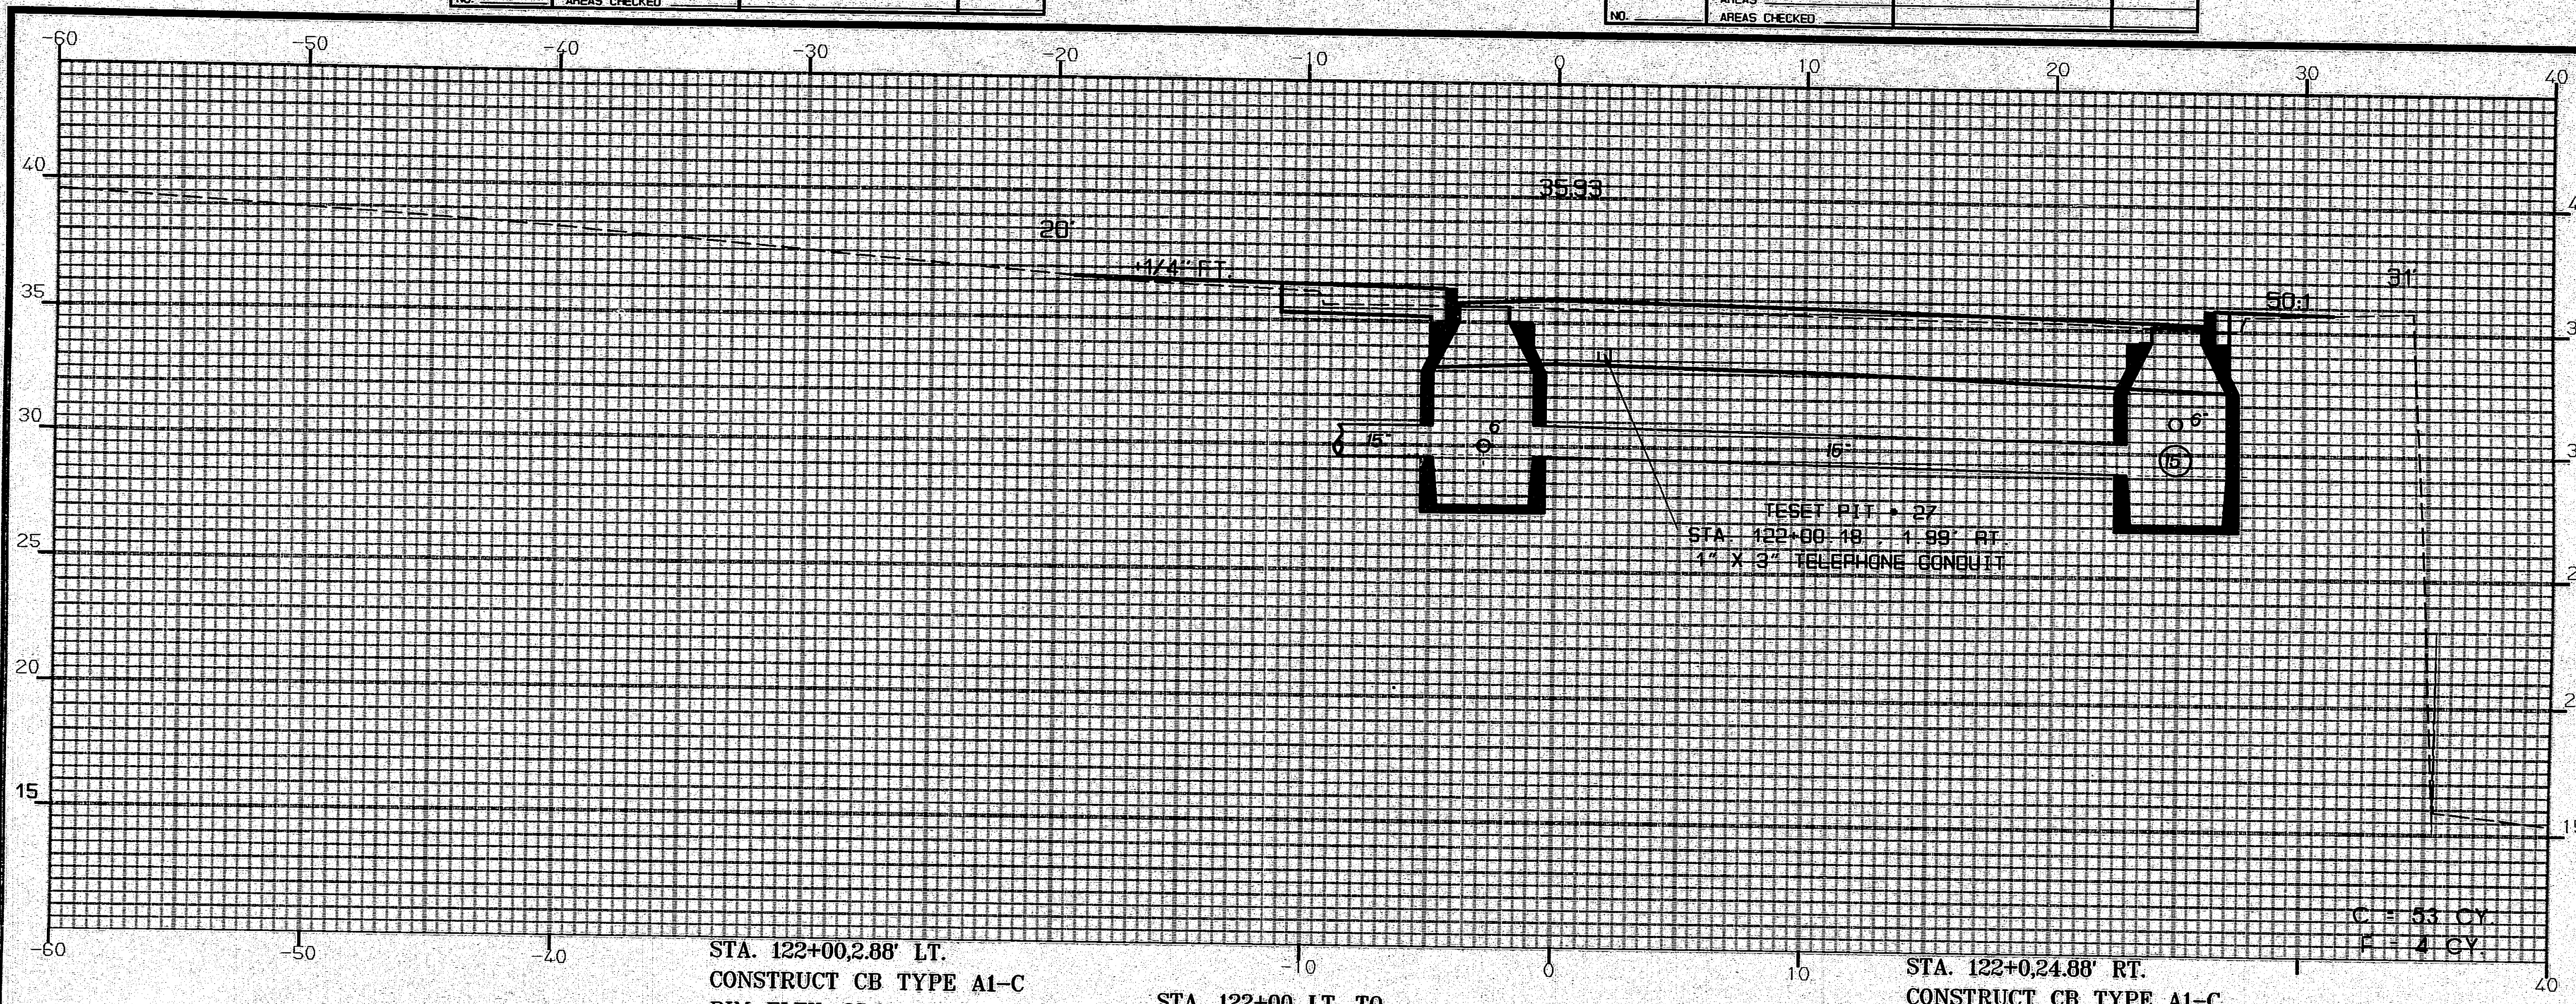

STA. 122+00,2.88' LT.
CONSTRUCT CB TYPE A1–C
RIM ELEV. 35.6'
6" UD. INV. IN 29.75'
15" OPT.I INV. IN 30.0'
15" OPT.III INV. OUT 29.60'

STA. 122+00 LT. TO
STA. 122+00 RT.
INSTALL 24'x15" OPT.III

122+00

STA. 122+0,24.88' RT.
CONSTRUCT CB TYPE A1–C
RIM ELEV. 35.08'
15" OPT.III INV. OUT 29.08'
6" UD. INV. IN 31.08
15" OPT.III INV. IN 29.33'

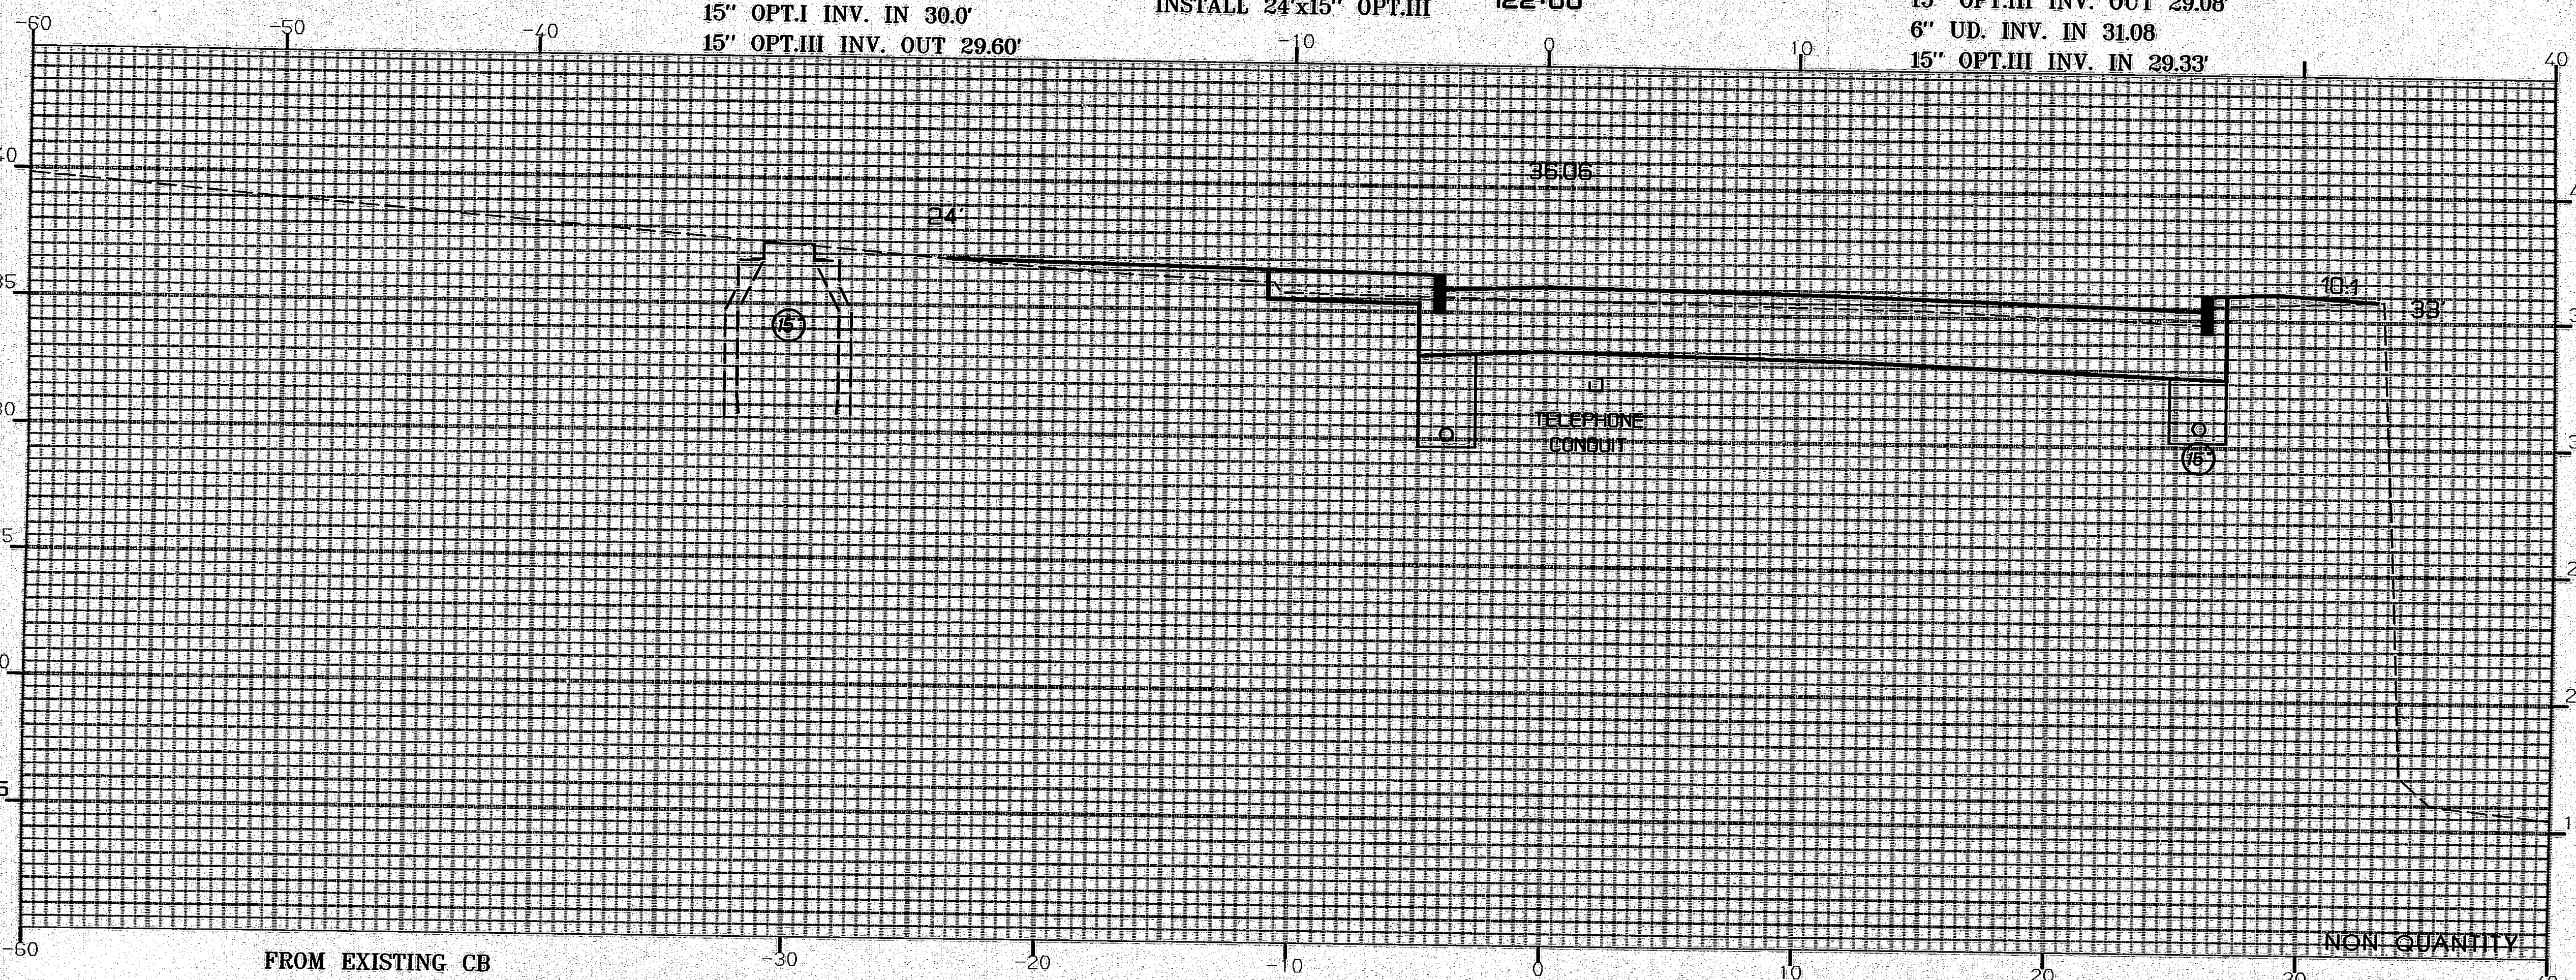

FROM EXISTING CB
STA. 121+87,30' LT. TO
STA. 121+98 LT.
INSTALL 26'x15" OPT.I
15" INV. OUT (EXISTING) 33.13'

121+87

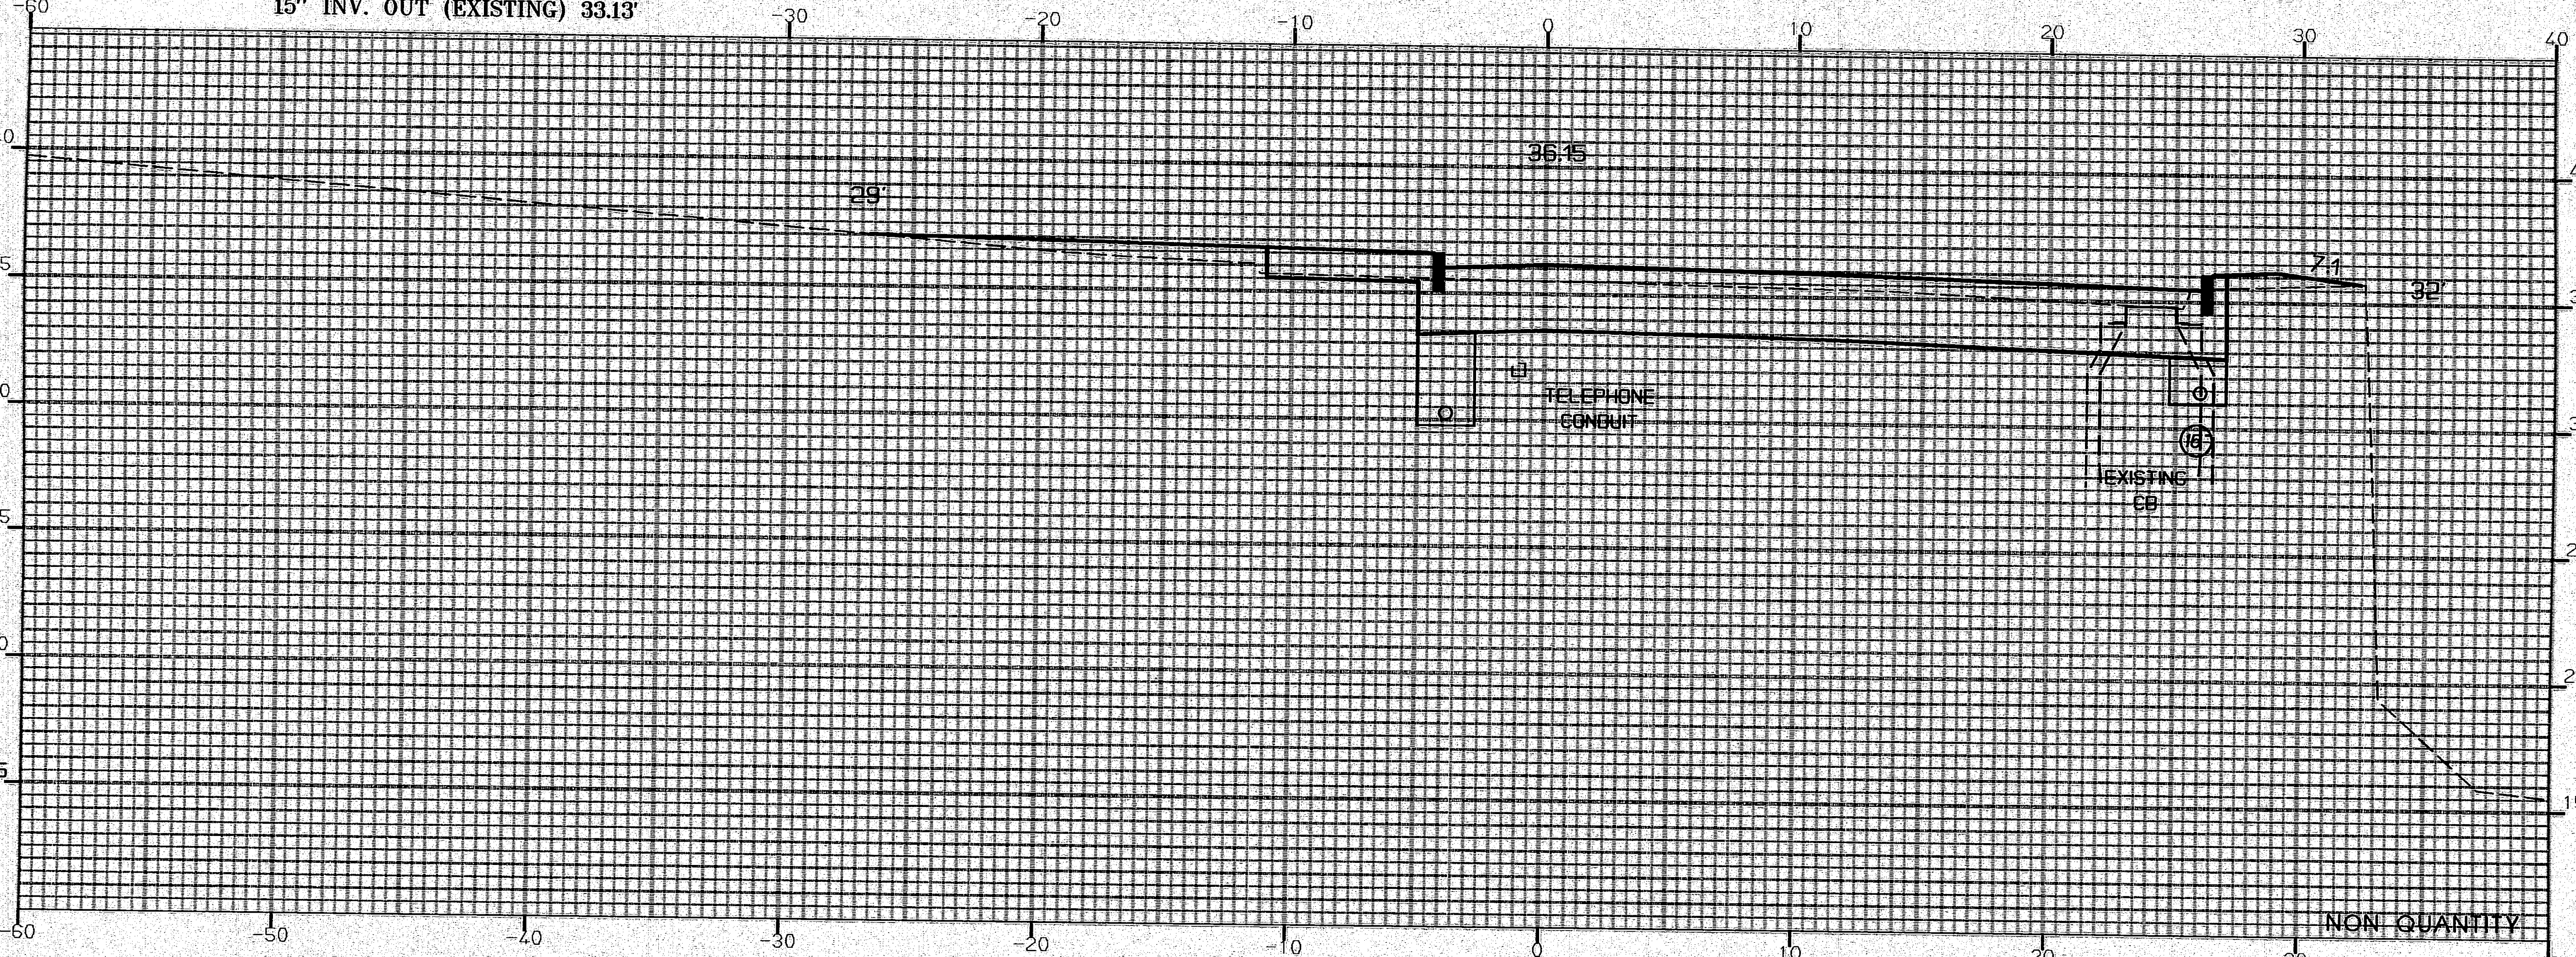

121+78

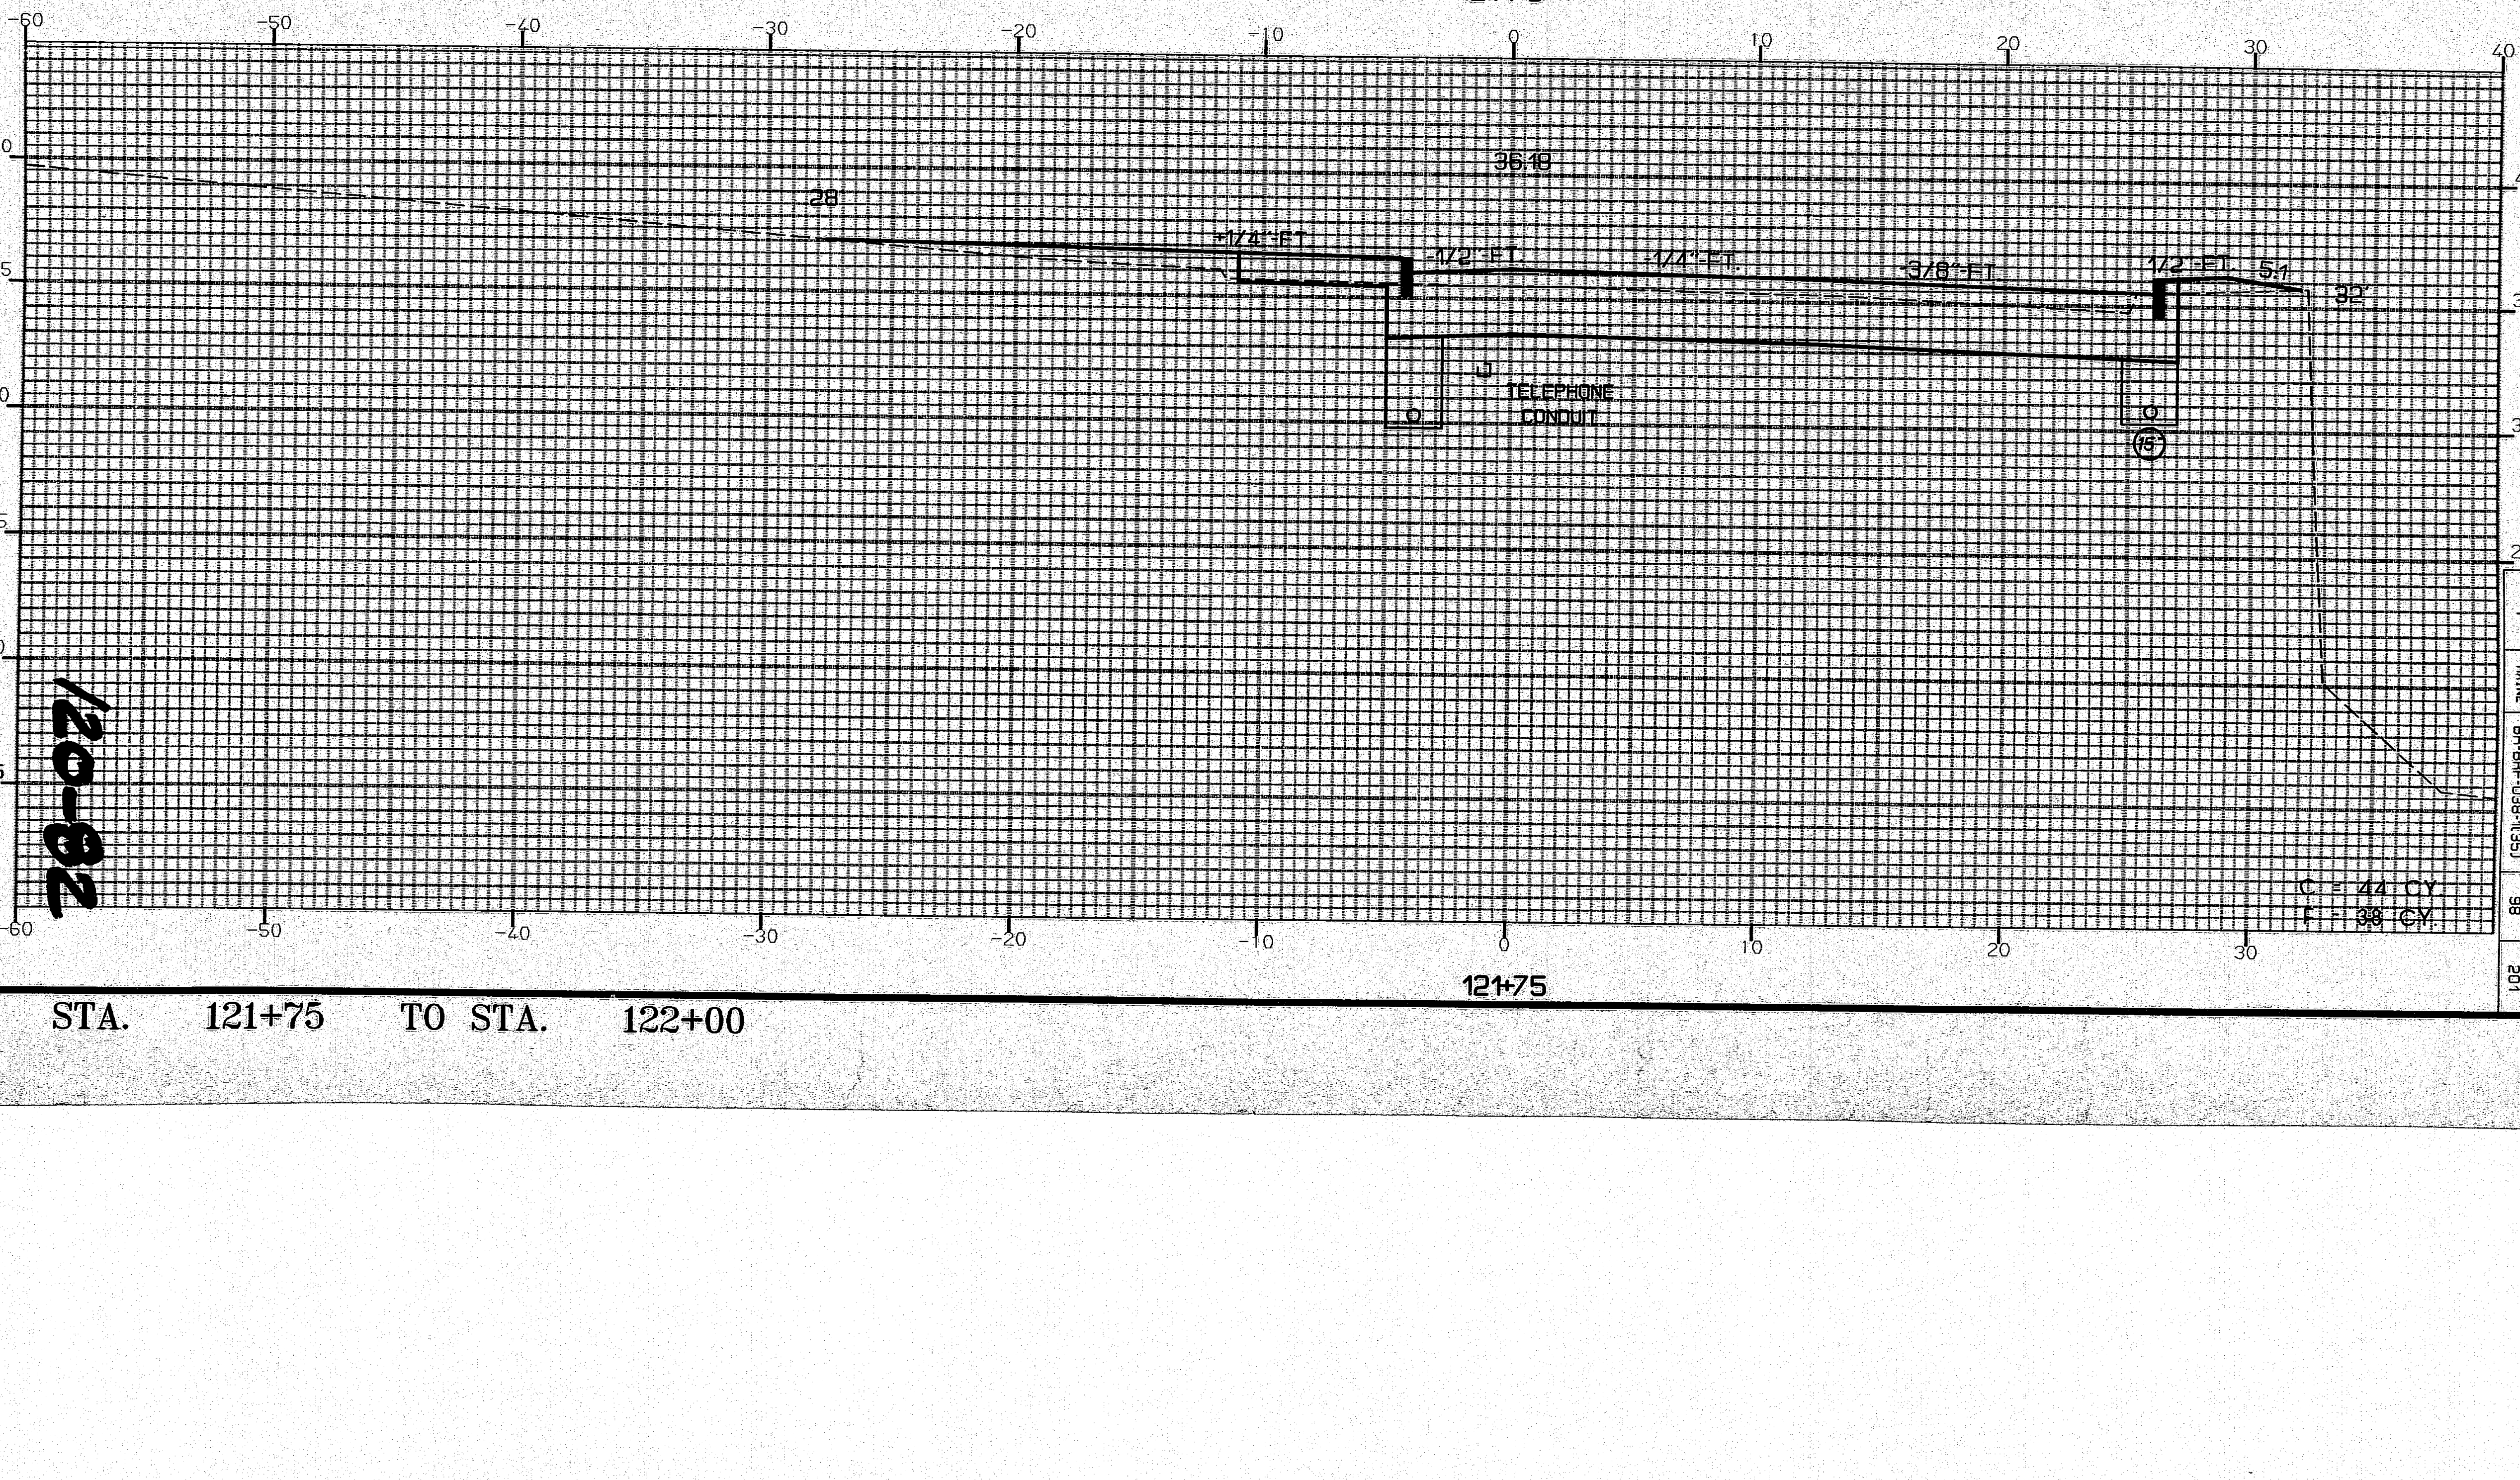

121+75

PIN • 2672.00 HD 70 - 101

F.H.W.A. REG. NO.	STATE	PROJECT NUMBER	SHEET NO.	TOTAL SHEETS
1	MAINE	BR-BRF-038-1(35)	98	201

120-82

WASHINGTON - STREET BANGOR

STA. 121+75 TO STA. 122+00

[redacted]

PIN # 2672.00 HD 71 - 101

F.H.W.A. REG. NO.	STATE	PROJECT NUMBER	SHEET NO.	TOTAL SHEETS
1	MAINE	BR-BRF-038-1(35)	99	201

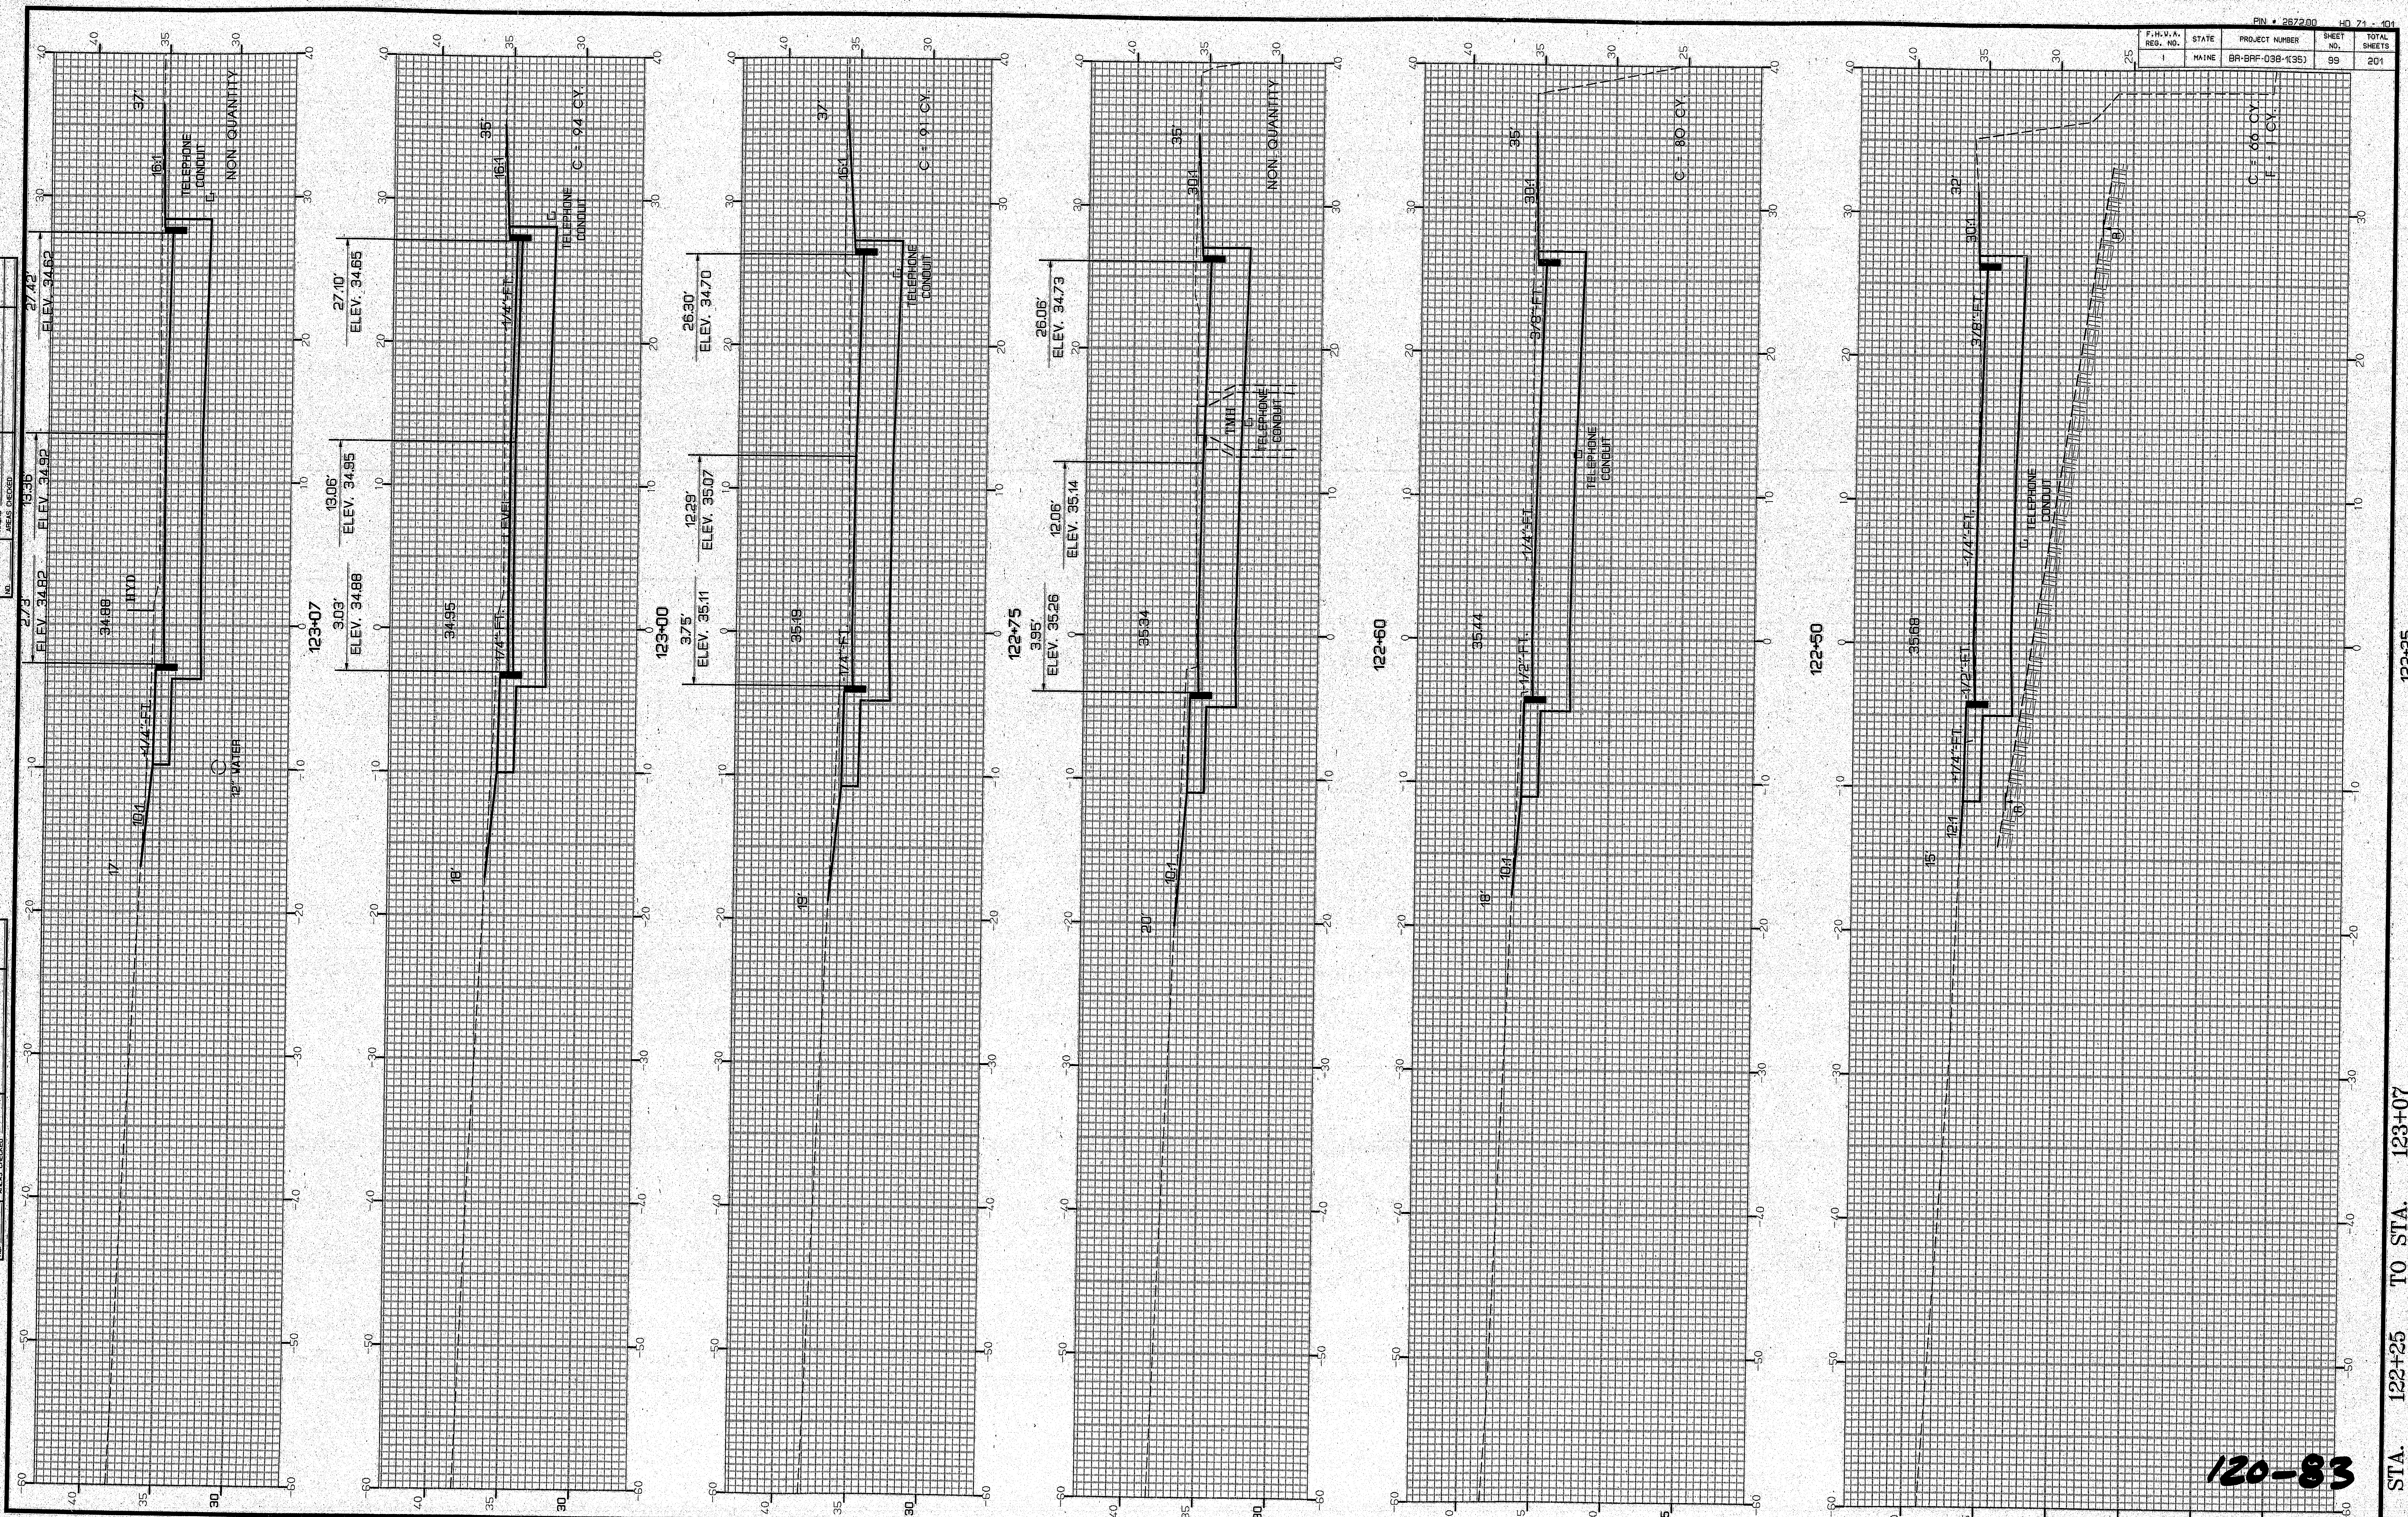

ORIGINAL SURVEY		BY	DATE
SURVEYED			
PLOTTED			
TEMPLATE			
AREAS			
NOTE BOOK			
NO.	AREAS CHECKED		

FINAL SURVEY		BY	DATE
SURVEYED			
PLOTTED			
TEMPLATE			
AREAS			
NOTE BOOK			
NO.	AREAS CHECKED		

15AUG95-010040

120-83

STA. 122+25 TO STA. 123+07

WASHINGTON - STREET BANGOR

[redacted]

15AUG95-01.00.40

ORIGINAL SURVEY		BY	DATE
NOTE BOOK	SURVEYED		
NO.	PLOTTED	M.P.	06/95
	TEMPLATE	R.C.	06/95
	AREAS		
	AREAS CHECKED		

FINAL SURVEY		BY	DATE
NOTE BOOK	SURVEYED		
NO.	PLOTTED		
	TEMPLATE		
	AREAS		
	AREAS CHECKED		

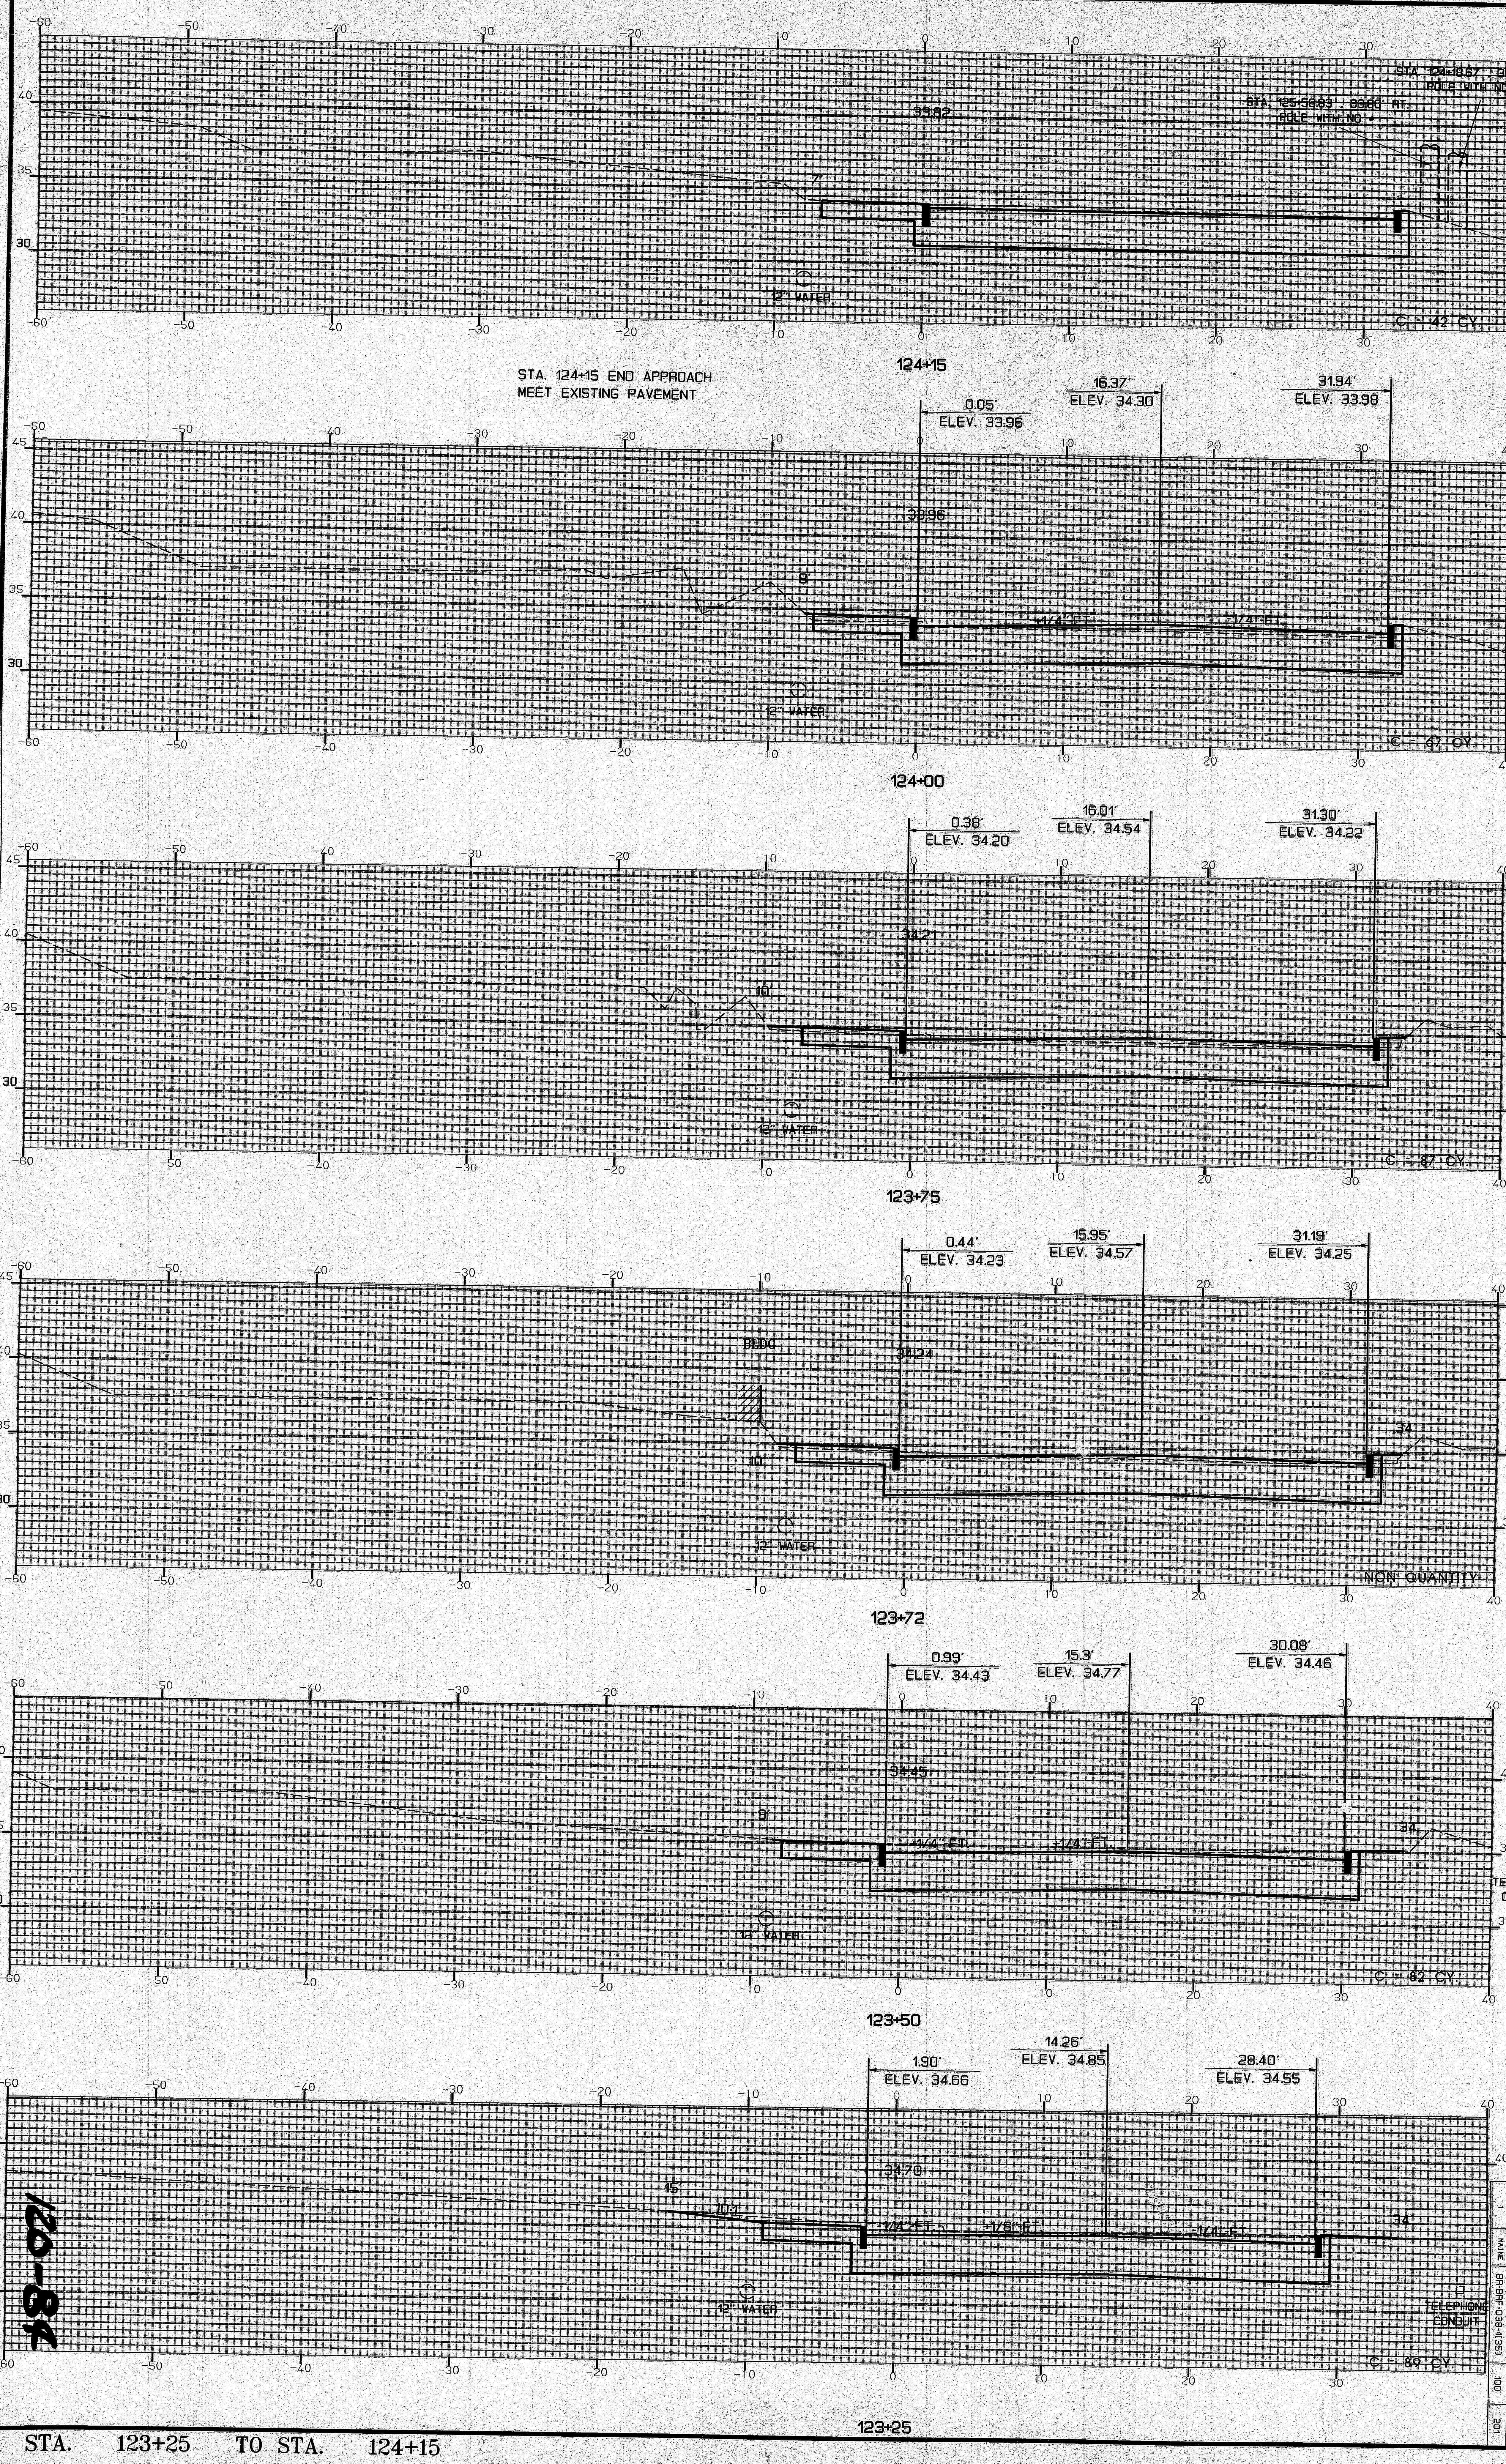

120-84

PIN • 2672.00   HD 72 - 101

F.H.W.A. REG. NO.	STATE	PROJECT NUMBER	SHEET NO.	TOTAL SHEETS
1	MAINE	BR-BRF-038-1(35)	100	201

WASHINGTON - STREET BANGOR

STA. 123+25 TO STA. 124+15

PIN • 2672.00 HD 73 - 101

F.H.W.A. REG. NO.	STATE	PROJECT NUMBER	SHEET NO.	TOTAL SHEETS
1	MAINE	BR-BRE-038-1(35)	101	201

STATION 31+00 END APPROACH
MEET EXISTING PAVEMENT

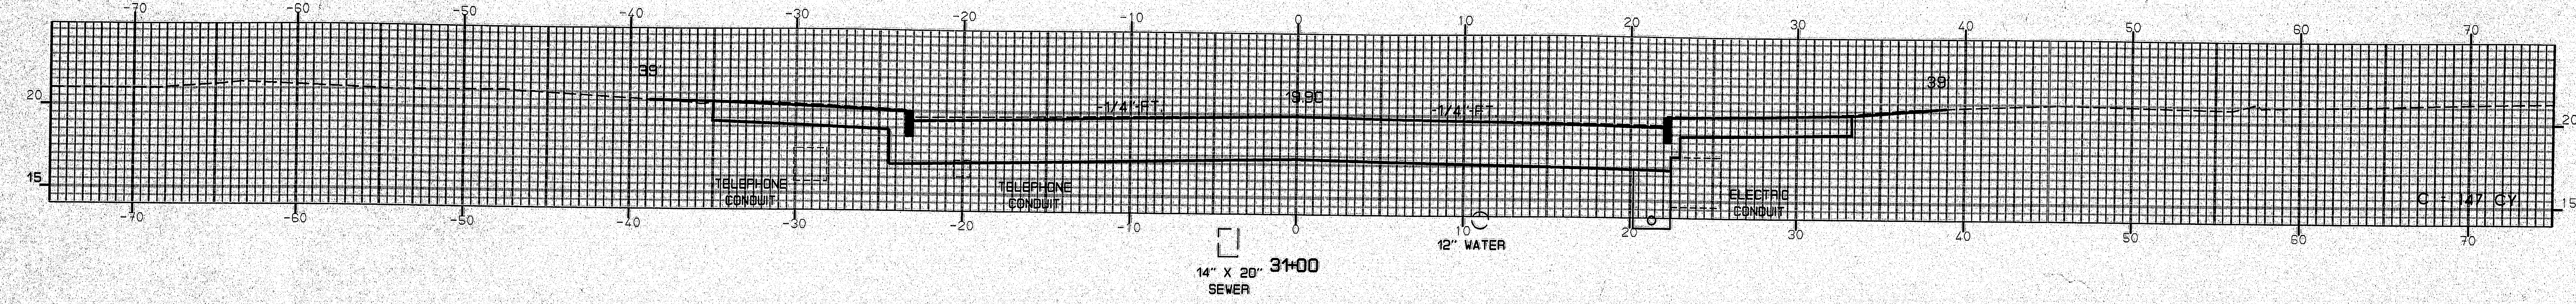

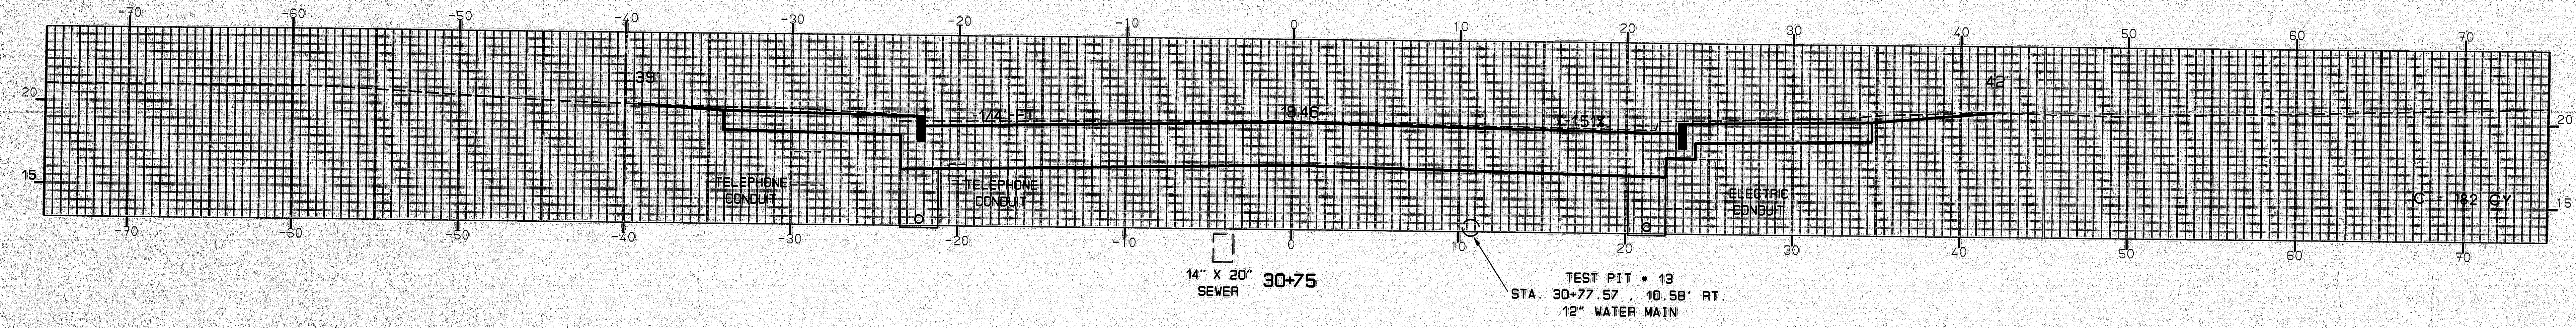

TEST PIT • 13
STA. 30+77.57 , 10.58' RT.
12" WATER MAIN

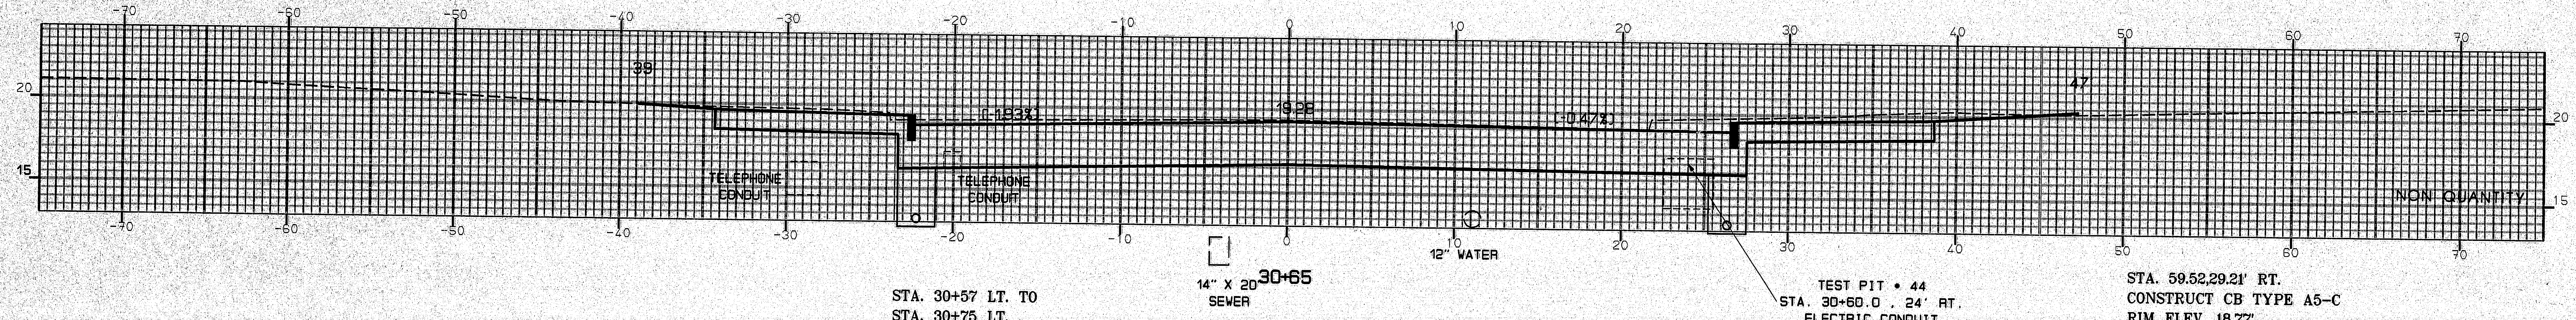

STA. 30+57 LT. TO
STA. 30+75 LT.
INSTALL 6" UD. TYPE-B

TEST PIT • 44
STA. 30+60.0 , 24' RT.
ELECTRIC CONDUIT

STA. 59.52,29.21' RT.
CONSTRUCT CB TYPE A5-C
RIM ELEV. 18.77'
15" U.D. INV. OUT 13.28'
6" U.D. INV. IN 13.50'

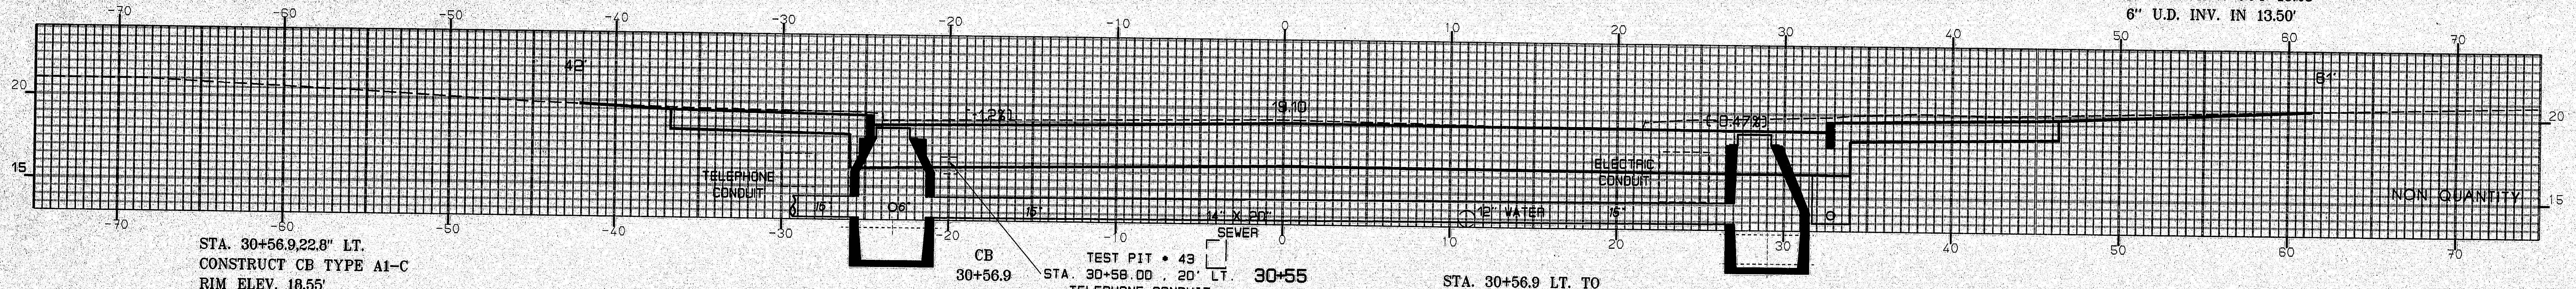

STA. 30+56.9,22.8" LT.
CONSTRUCT CB TYPE A1-C
RIM ELEV. 18.55'
15" OPT.III INV. IN 13.14'
15" OPT.I INV. OUT 13.14'
6" U.D. INV. IN 13.50'

TEST PIT • 43
STA. 30+58.00 , 20' LT.
TELEPHONE CONDUIT

STA. 30+56.9 LT. TO
STA. 30+60 RT.
INSTALL 48'x15" CULVERT PIPE OPT.III

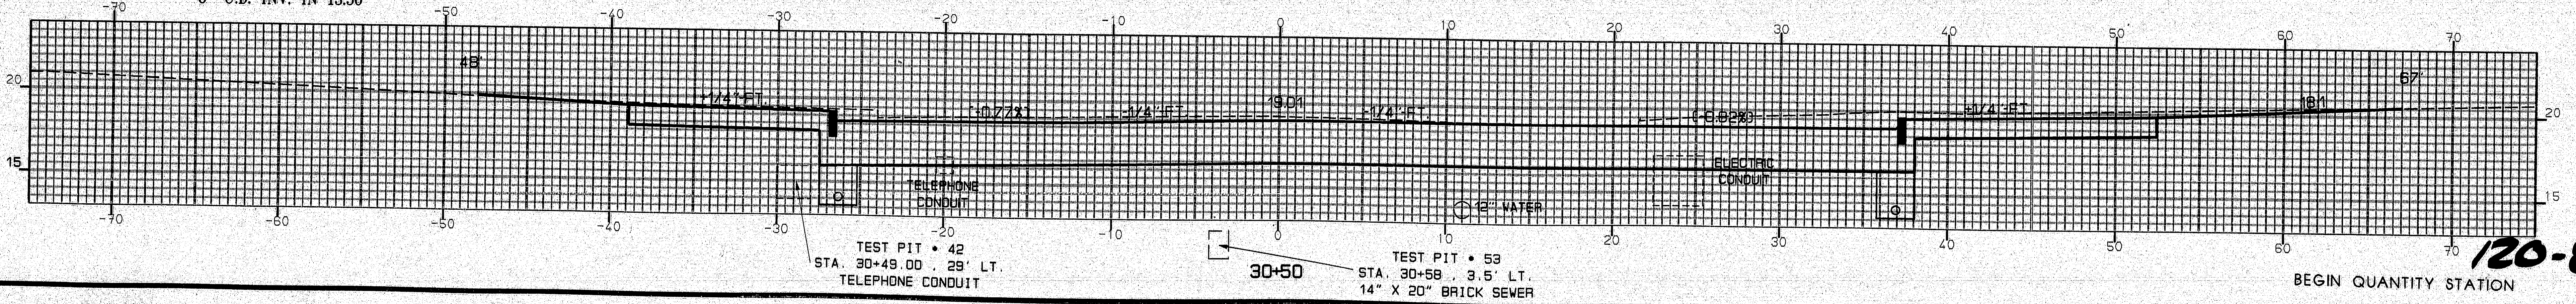

TEST PIT • 42
STA. 30+49.00 , 29' LT.
TELEPHONE CONDUIT

TEST PIT • 53
STA. 30+58 , 3.5' LT.
14" X 20" BRICK SEWER

BEGIN QUANTITY STATION

120-85

STA. 30+50 TO STA. 31+00

EXCHANGE STREET - BANGOR

FINAL SURVEY		BY	DATE
NOTE BOOK	SURVEYED		
	PLOTTED		
	TEMPLATE		
	AREAS		
NO.	AREAS CHECKED		

ORIGINAL SURVEY		BY	DATE
NOTE BOOK	SURVEYED		
	PLOTTED	M.P.	03/96
	TEMPLATE	R.C.	03/96
	AREAS		
NO.	AREAS CHECKED		

15AUG95-0100.40

[redacted]

15AUG95-01.00.40

ORIGINAL SURVEY		BY	DATE
	SURVEYED		
	PLOTTED	M.P.	03/95
NOTE BOOK	TEMPLATE	R.C.	03/95
	AREAS		
NO.	AREAS CHECKED		

FINAL SURVEY		BY	DATE
	SURVEYED		
	PLOTTED		
NOTE BOOK	TEMPLATE		
	AREAS		
NO.	AREAS CHECKED		

STATION 40+69 END APPROACH
MEET EXISTING PAVEMENT

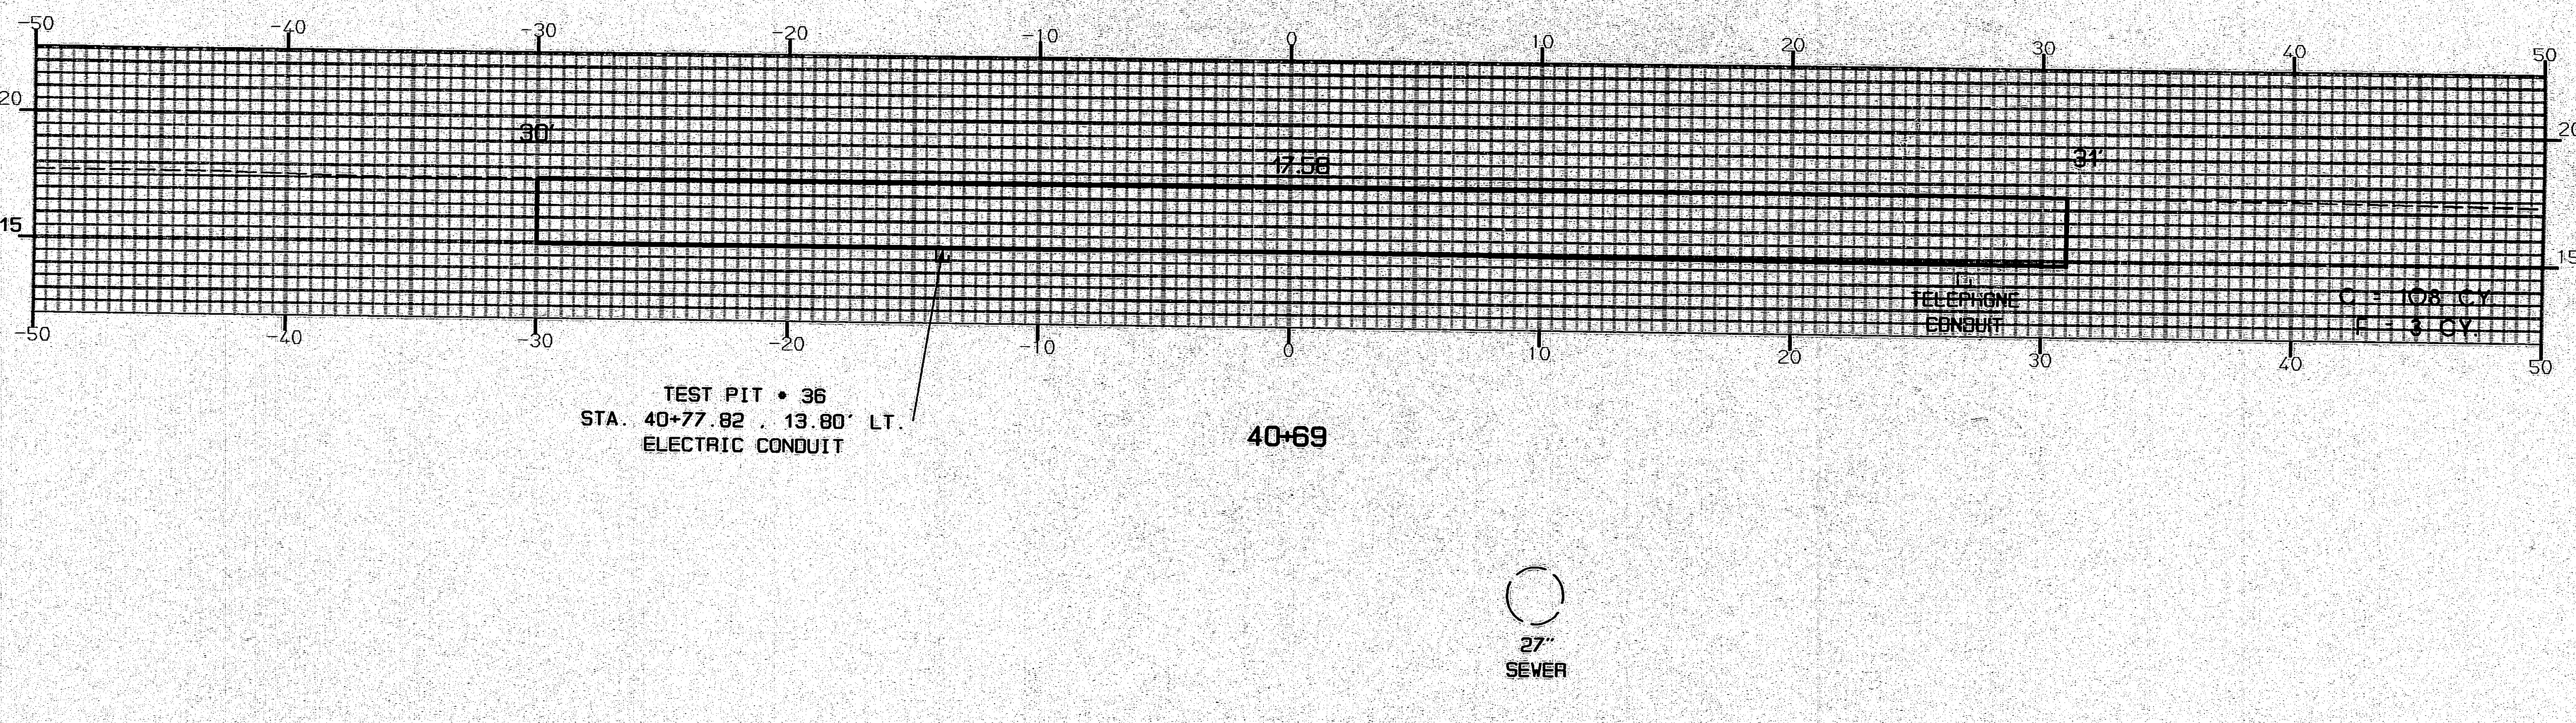

C = 108 C.Y.
F = 3 C.Y.

TEST PIT • 36
STA. 40+77.82 , 13.80' LT.
ELECTRIC CONDUIT

40+69

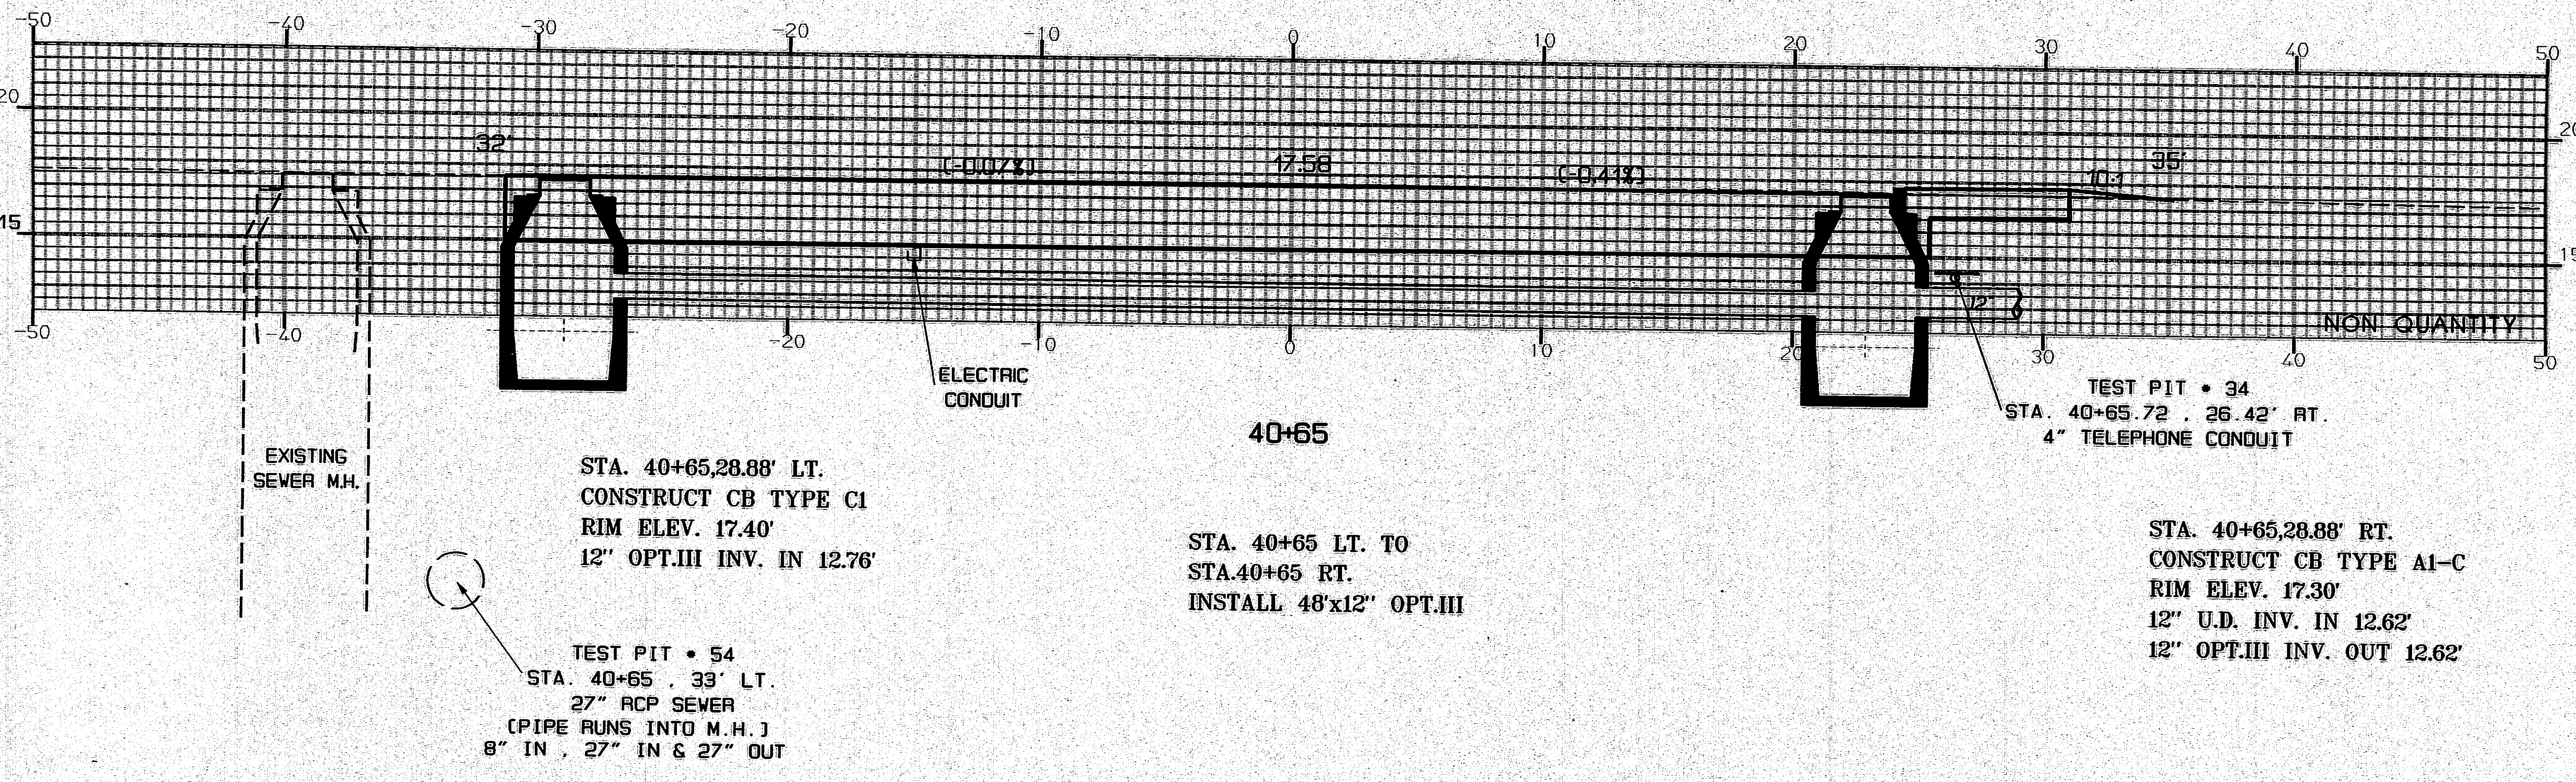

TEST PIT • 34
STA. 40+65.72 , 26.42' RT.
4" TELEPHONE CONDUIT

40+65

STA. 40+65,28.88' LT.
CONSTRUCT CB TYPE C1
RIM ELEV. 17.40'
12" OPT.III INV. IN 12.76'

STA. 40+65 LT. TO
STA.40+65 RT.
INSTALL 48'x12" OPT.III

STA. 40+65,28.88' RT.
CONSTRUCT CB TYPE A1-C
RIM ELEV. 17.30'
12" U.D. INV. IN 12.62'
12" OPT.III INV. OUT 12.62'

TEST PIT • 54
STA. 40+65 , 33' LT.
27" RCP SEWER
(PIPE RUNS INTO M.H.)
8" IN , 27" IN & 27" OUT

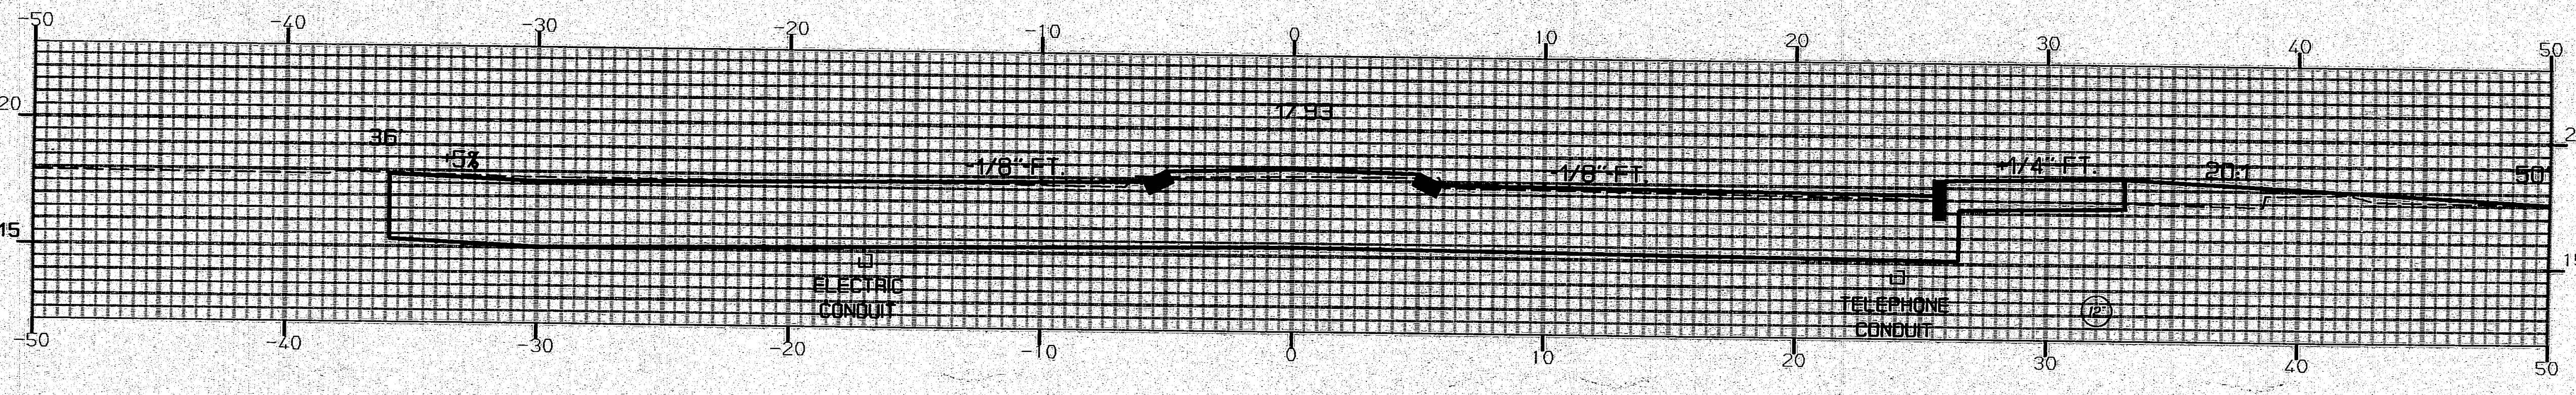

40+50

BEGIN QUANTITY STATION

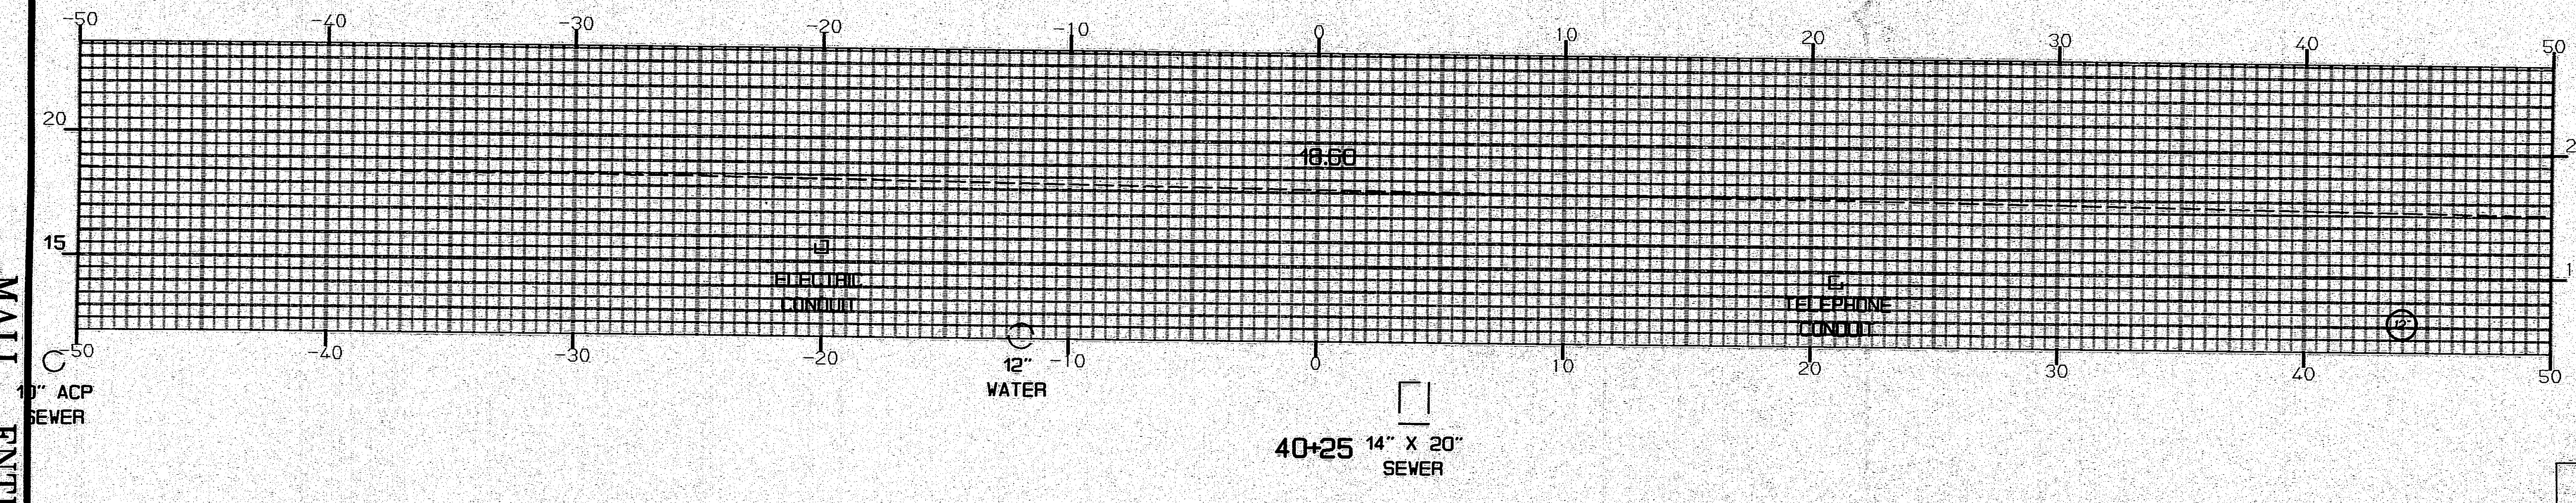

40+25

MALL ENTRANCE - BANGOR

120-86

STA. 40+25 TO STA. 40+69

PIN • 2672.00 HD 74 - 101

F.H.W.A. REG. NO.	STATE	PROJECT NUMBER	SHEET NO.	TOTAL SHEETS
1	MAINE	BR-BRF-038-1(35)	102	201

PIN • 267200 HD 75 - 101

F.H.W.A. REG. NO.	STATE	PROJECT NUMBER	SHEET NO.	TOTAL SHEETS
1	MAINE	BR-BRF-038-1(35)	103	201

FINAL SURVEY		BY	DATE
NOTE BOOK	SURVEYED		
	PLOTTED		
	TEMPLATE		
	AREAS		
NO.	AREAS CHECKED		

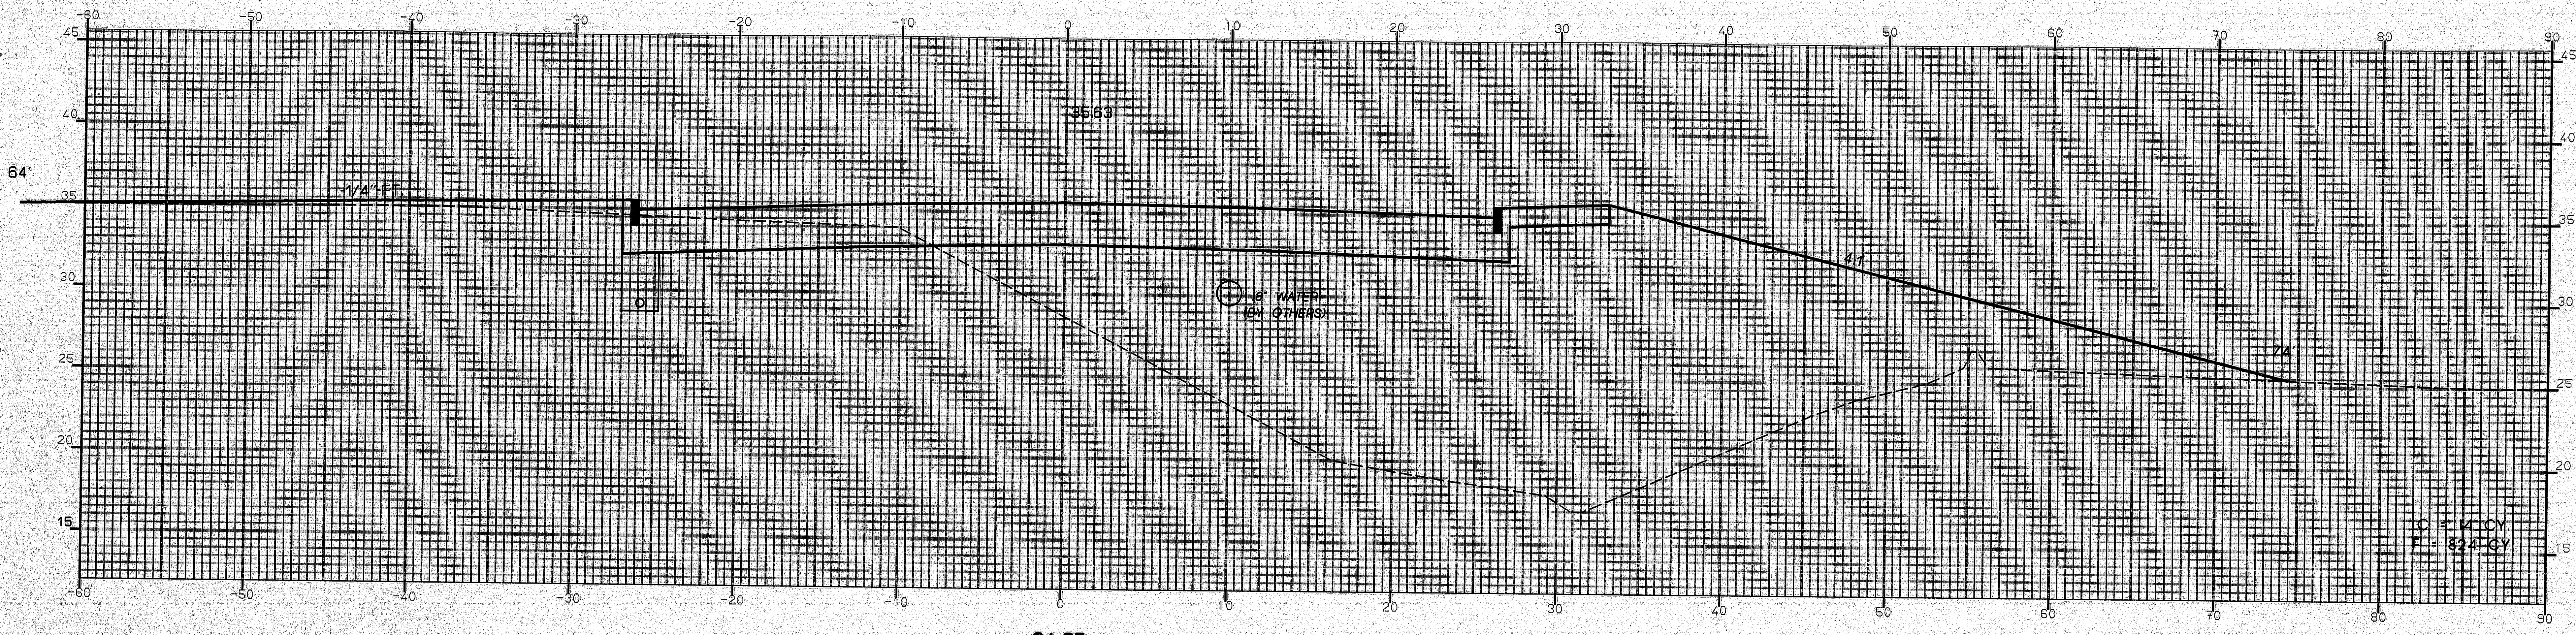

24+25

STA. 24+25 LT. TO
STA. 24+63 LT.
INSTALL 38'x6" UD. TYPE-B

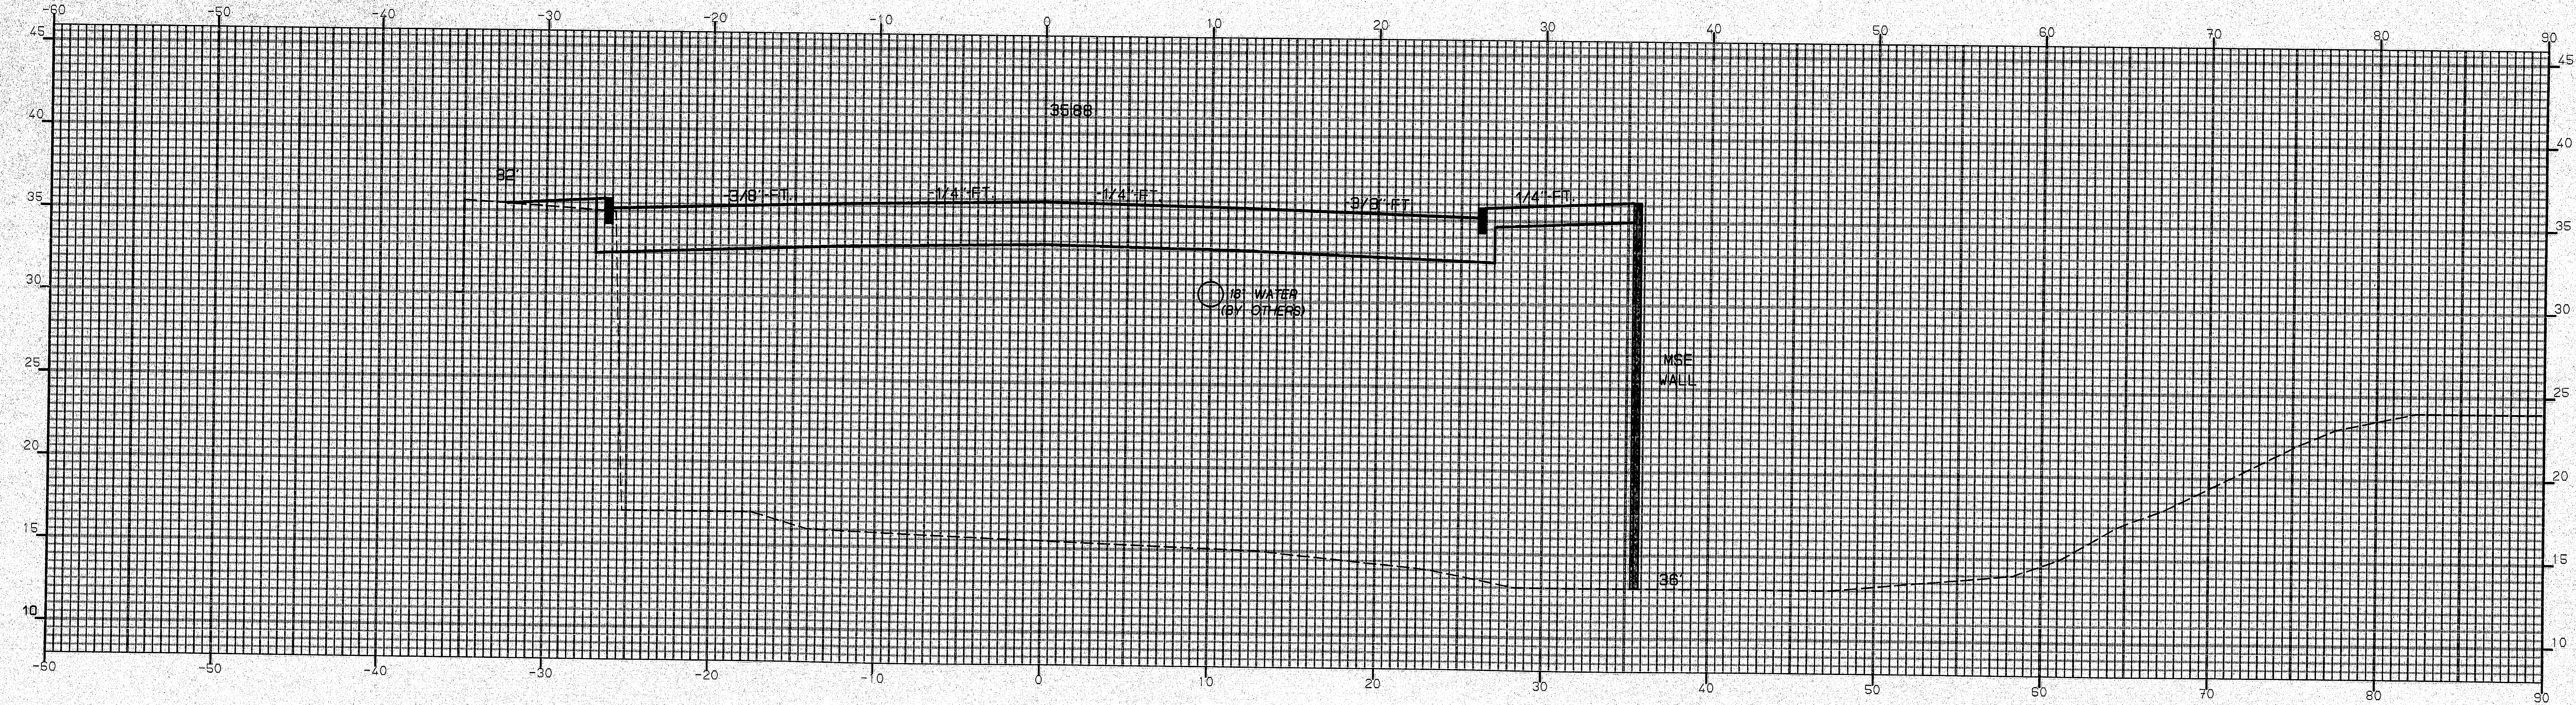

24+00

ORIGINAL SURVEY		BY	DATE
NOTE BOOK	SURVEYED		
	PLOTTED	M.P.	05/95
	TEMPLATE	R.C.	05/95
	AREAS		
NO.	AREAS CHECKED		

15AUG95-01.00.40

SEE BRIDGE PLANS FOR
MSE WALL DETAILS

STA. 24+00 TO STA. 24+25

120-87

STATE STREET - BREWER

[redacted]

PIN • 2672.00 HD 76 - 101

F.H.W.A. REG. NO.	STATE	PROJECT NUMBER	SHEET NO.	TOTAL SHEETS
1	MAINE	BR-BRF-038-1(35)	104	201

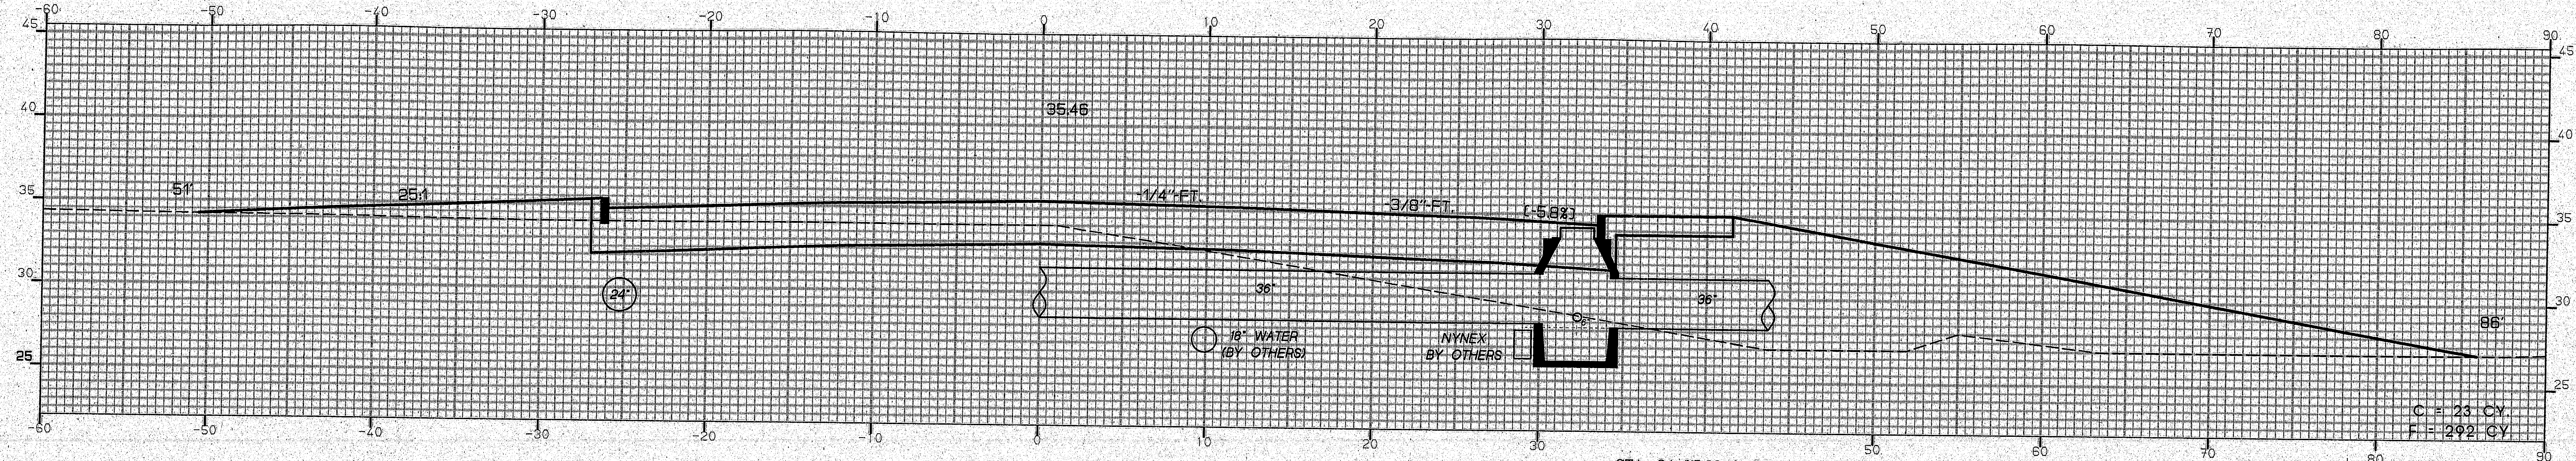

STA. 24+67 LT. TO
STA. 26+18 LT.
INSTALL 153'x24" RCP CLASS V

24+75

STA. 24+75,32.19' RT.
CONSTRUCT CB TYPE A1-C
RIM ELEV. 34.17'
36" OPT.III INV. IN 28.17'
36" OPT.III INV. OUT 28.17'
6" UD. INV. IN. 28.65'

STA. 24+75 RT. TO STA. 51+37 RT.
INSTALL 90'x36" OPT.I

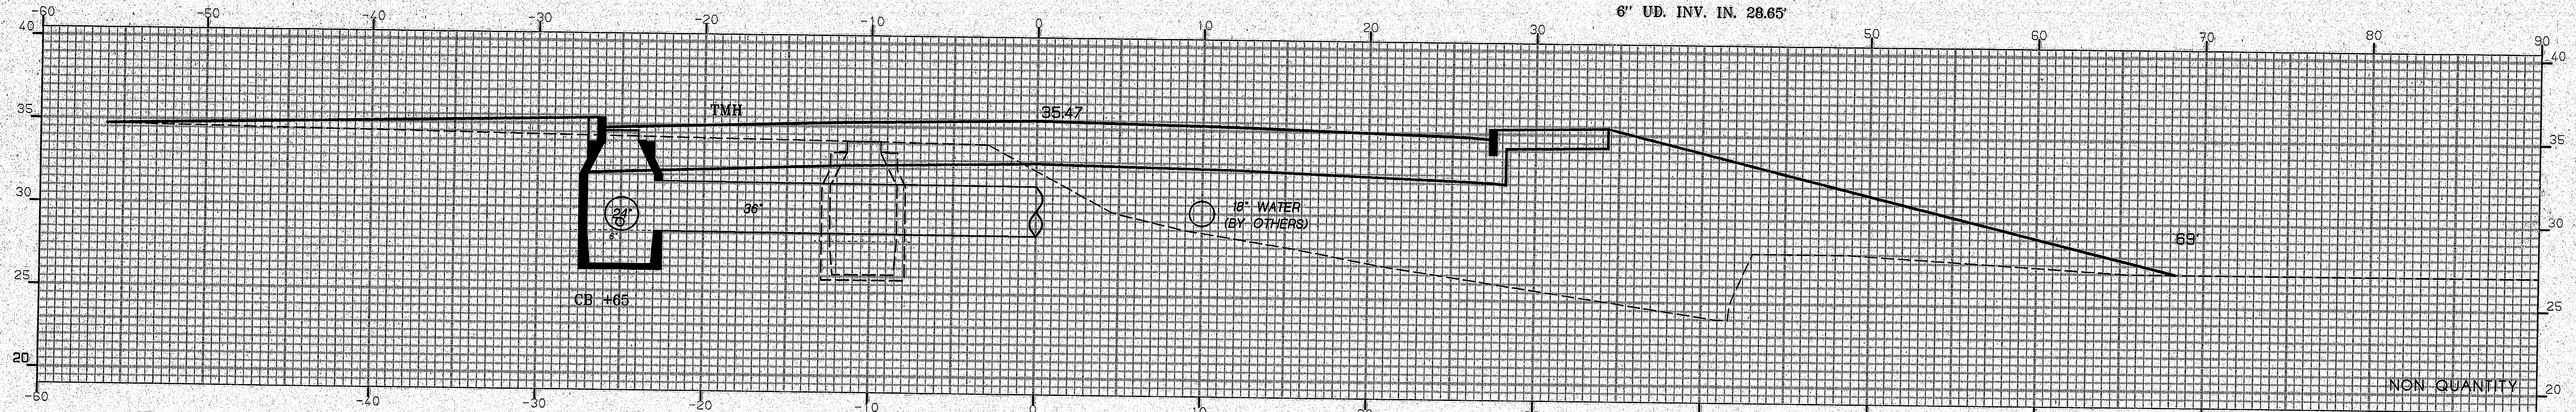

STA. 24+65,24.88' LT.
CONSTRUCT CB TYPE A1-C
RIM ELEV. 34.61'
36" OPT.III INV. OUT 28.61'
24" RCP INV. IN 28.61'
6" UD. INV. IN 28.85'

24+58

STA. 24+65 LT. TO
STA. 24+75 RT.
INSTALL 55'x36" OPT.III

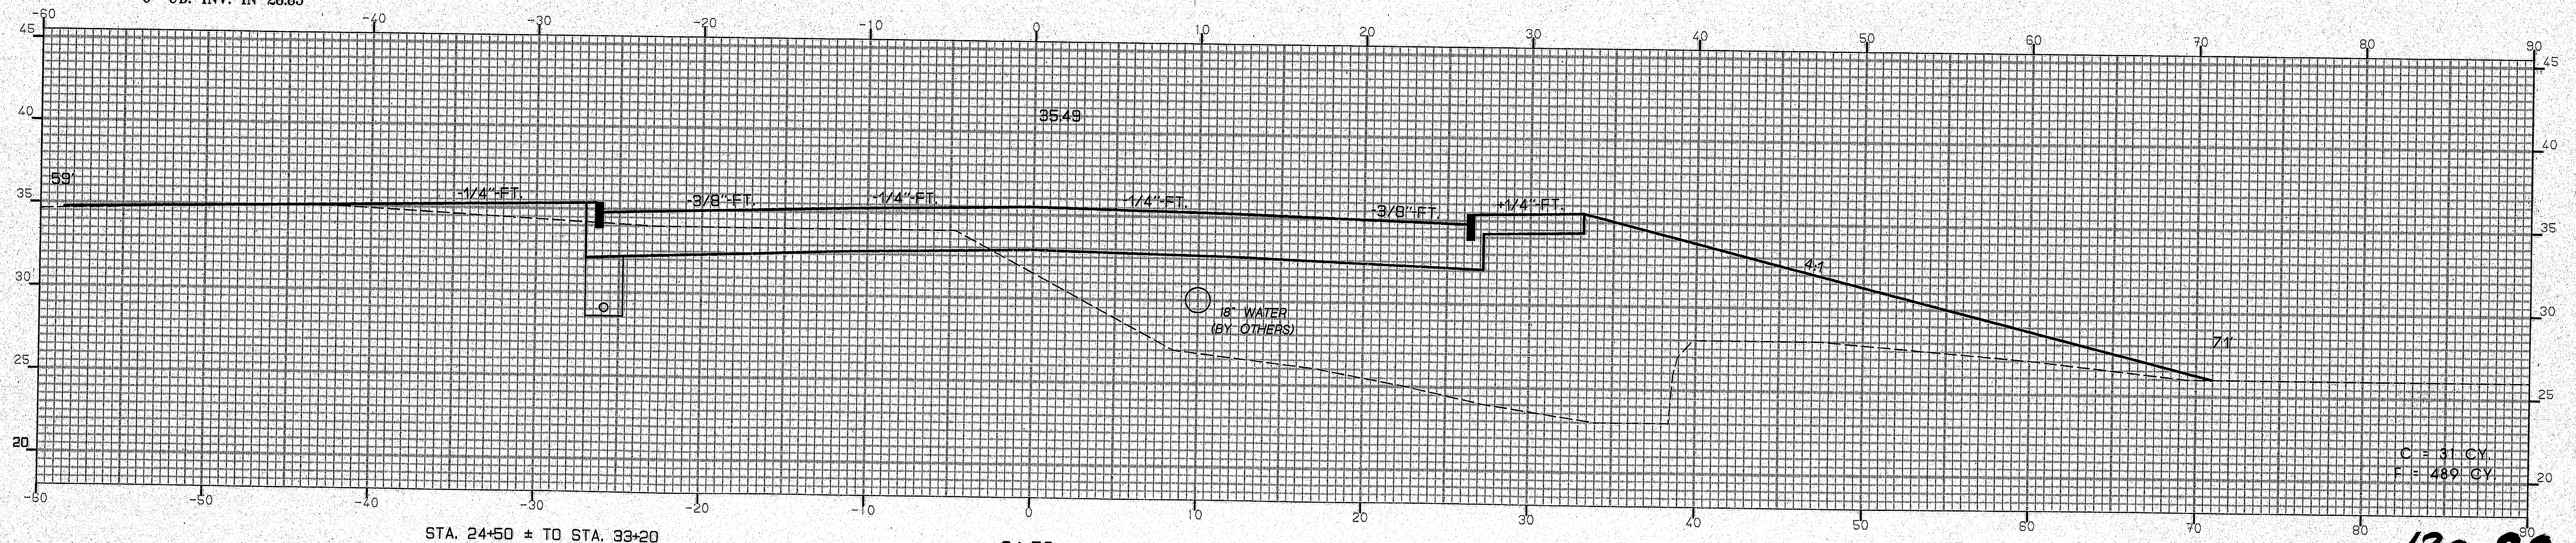

STA. 24+50 ± TO STA. 33+20
REMOVE PORTLAND CEMENT CONCRETE PAVEMENT

24+50

FINAL SURVEY		BY	DATE
NOTE BOOK	SURVEYED		
	PLOTTED		
	TEMPLATE		
	AREAS		
NO.	AREAS CHECKED		

Rev. NYNEX 9-95

ORIGINAL SURVEY		BY	DATE
NOTE BOOK	SURVEYED		
	PLOTTED	M.P.	06/95
	TEMPLATE	R.C.	05/95
	AREAS		
NO.	AREAS CHECKED		

15AUG95-01:00:40

STA. 24+50 TO STA. 24+75

120-88
Rev 11-7-95

STATE STREET - BREWER

[redacted]

PIN • 2672.00 HD 77 - 101

F.H.W.A. REG. NO.	STATE	PROJECT NUMBER	SHEET NO.	TOTAL SHEETS
1	MAINE	BR-BRF-038-1(35)	105	201

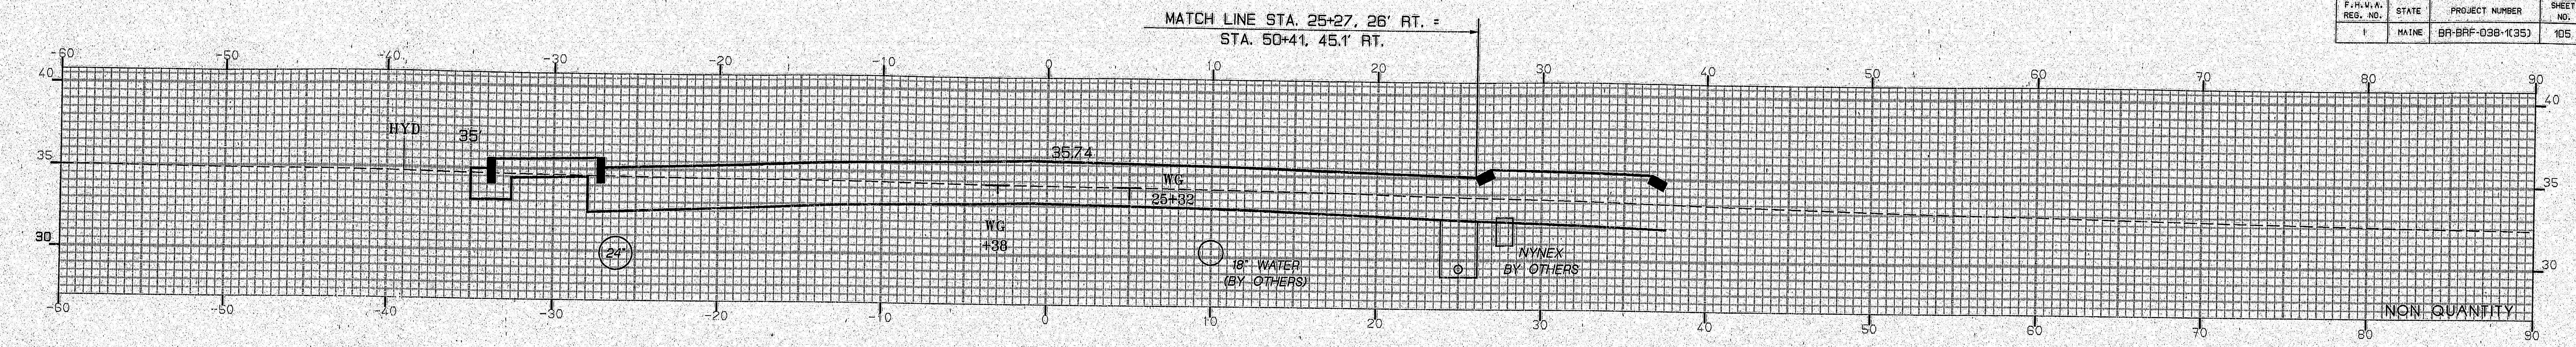

25+27

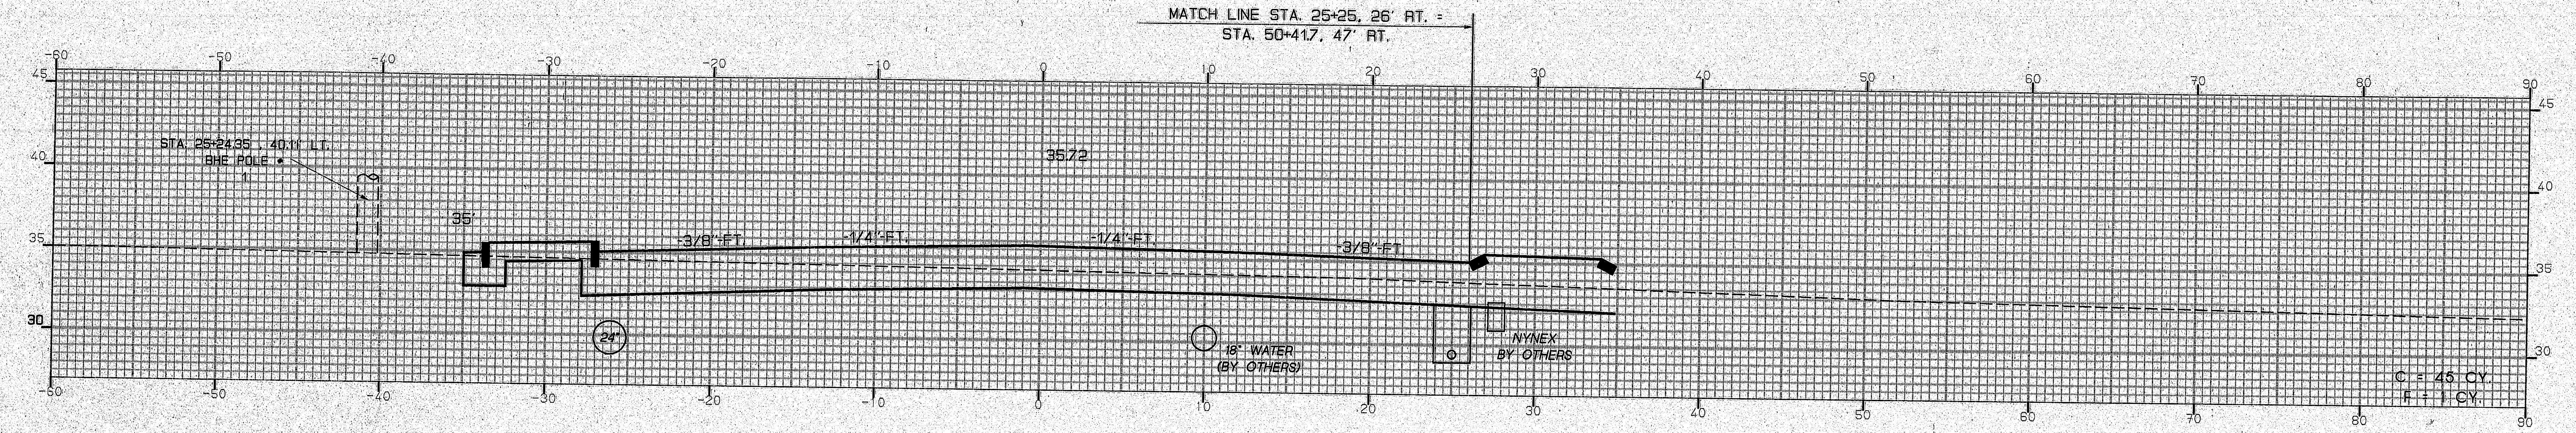

25+25

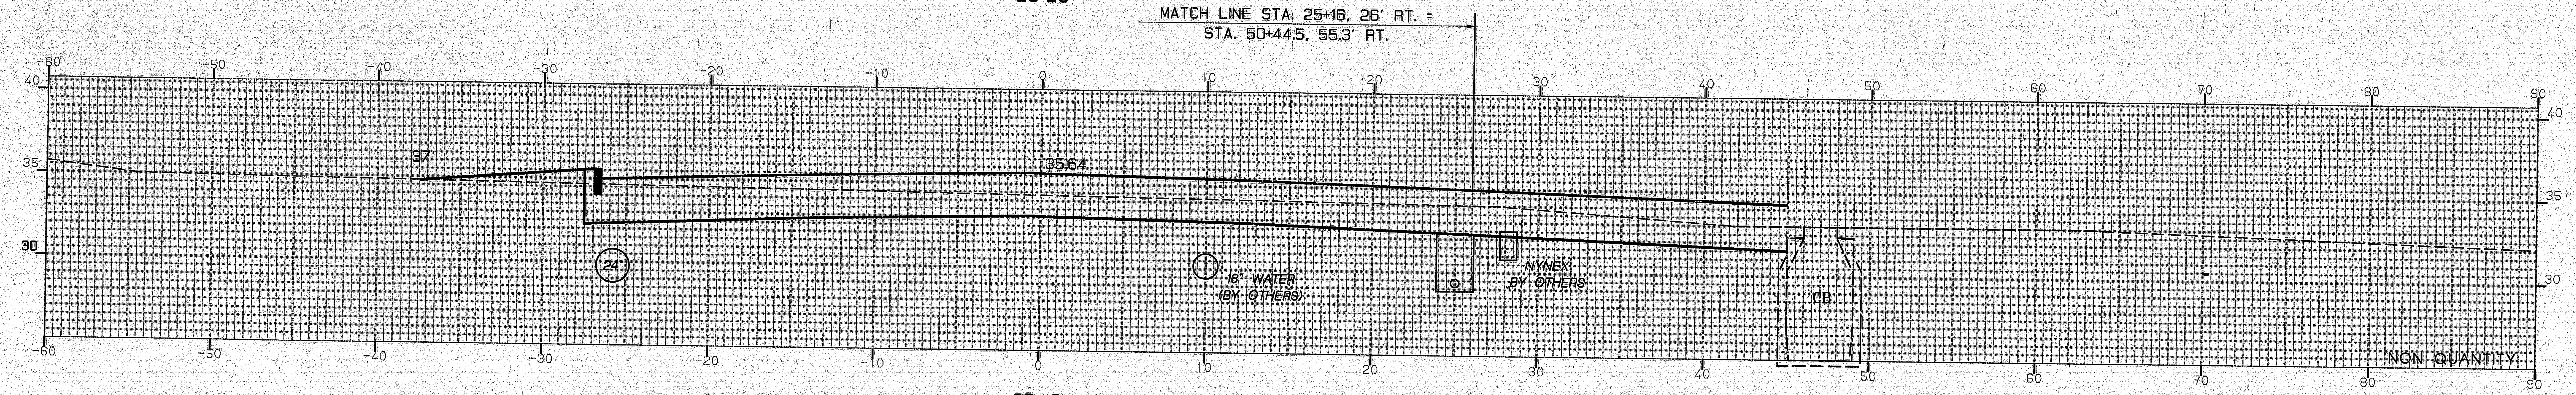

25+16

STA. 24+77 RT. TO
STA. 26+25 RT.
INSTALL 193'x6" UD. TYPE-B

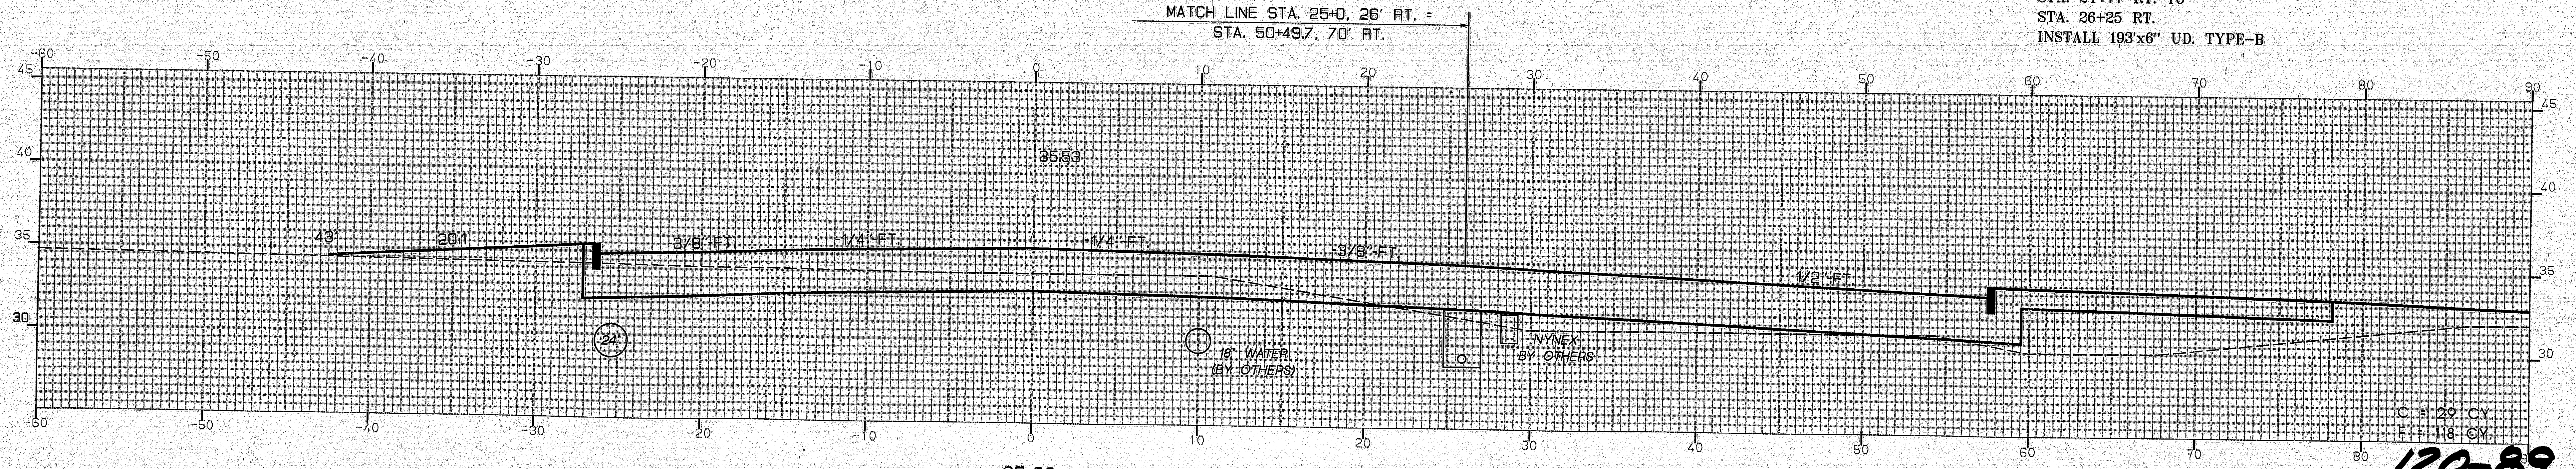

25+00

120-89
Rev 11-7-95

STA. 25+00 TO STA. 25+27

STATE STREET - BREWER

FINAL SURVEY		BY	DATE
NOTE BOOK	SURVEYED		
	PLOTTED		
	TEMPLATE		
	AREAS		
NO.	AREAS CHECKED		

Rev. NYNEX 9-95

ORIGINAL SURVEY		BY	DATE
NOTE BOOK	SURVEYED		
	PLOTTED	M.P.	06/95
	TEMPLATE	R.C.	06/95
	AREAS		
NO.	AREAS CHECKED		

15AUG95-01:00:40

[redacted]

PIN # 267200 HD 78 - 101

F.H.W.A. REG. NO.	STATE	PROJECT NUMBER	SHEET NO.	TOTAL SHEETS
1	MAINE	BR-BRF-038-1(35)	106	201

MATCH LINE STA. 25+97, 26' RT. =
STA. 50+21.4, 20.4' LT.

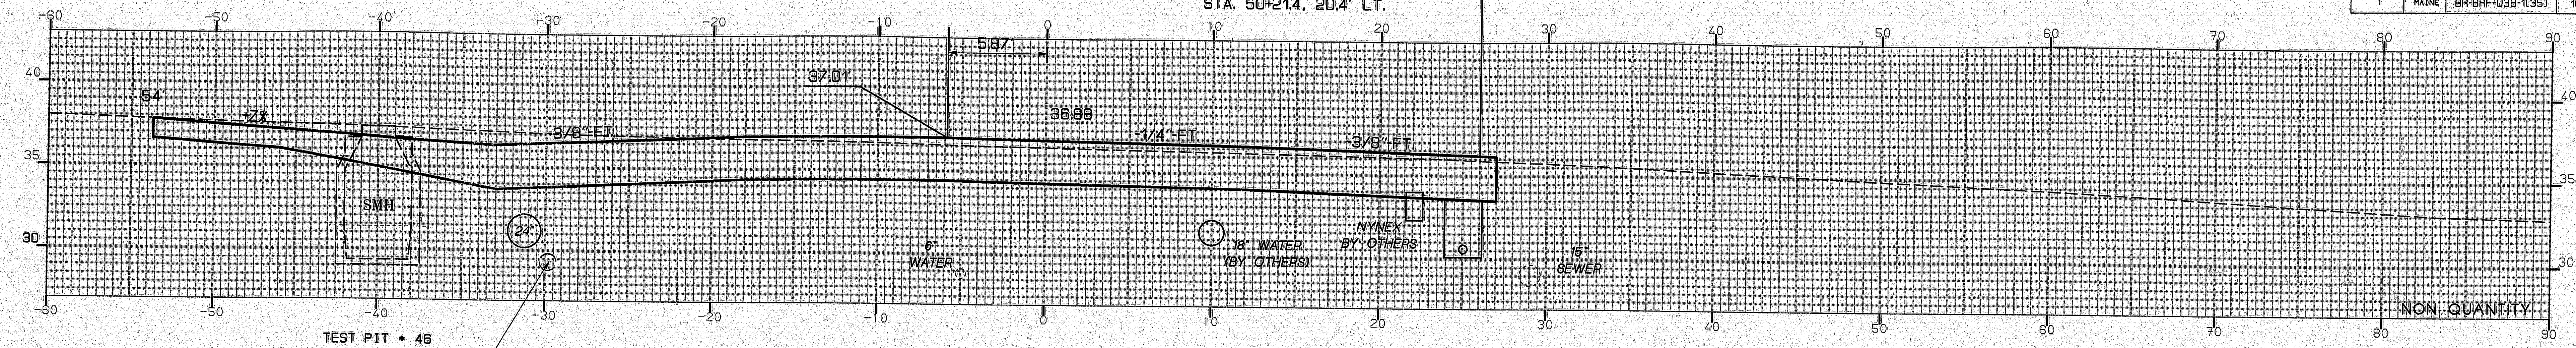

TEST PIT # 46
STA. 25+96.59 , 29.89' LT.
SEWER MAIN

STA. 25+92 LT.
CONSTRUCT PAVED DRIVE

25+97

MATCH LINE STA. 25+85, 26' RT. =
STA. 50+24.5, 9.1' LT.

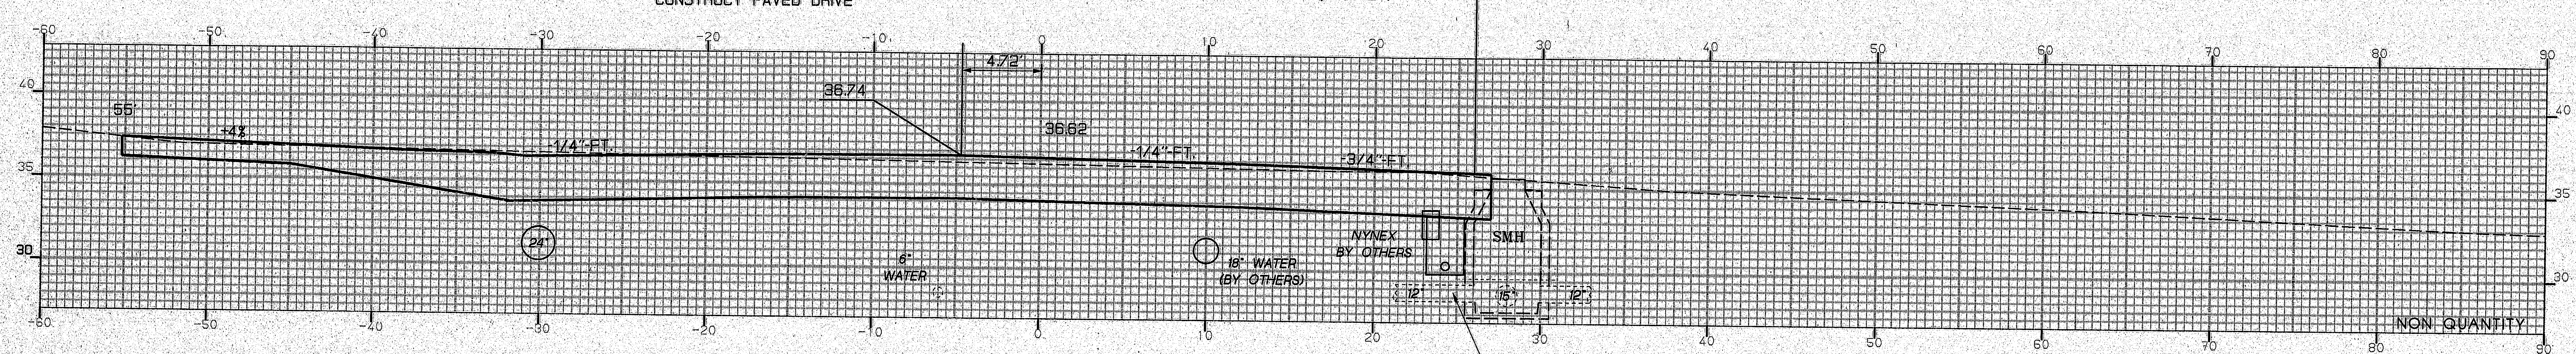

TEST PIT # 45
STA. 25+83.66 , 24.89' RT.
SEWER MAIN

25+85

MATCH LINE STA. 25+75, 26' RT. =
STA. 50+27.1, 0.3' RT.

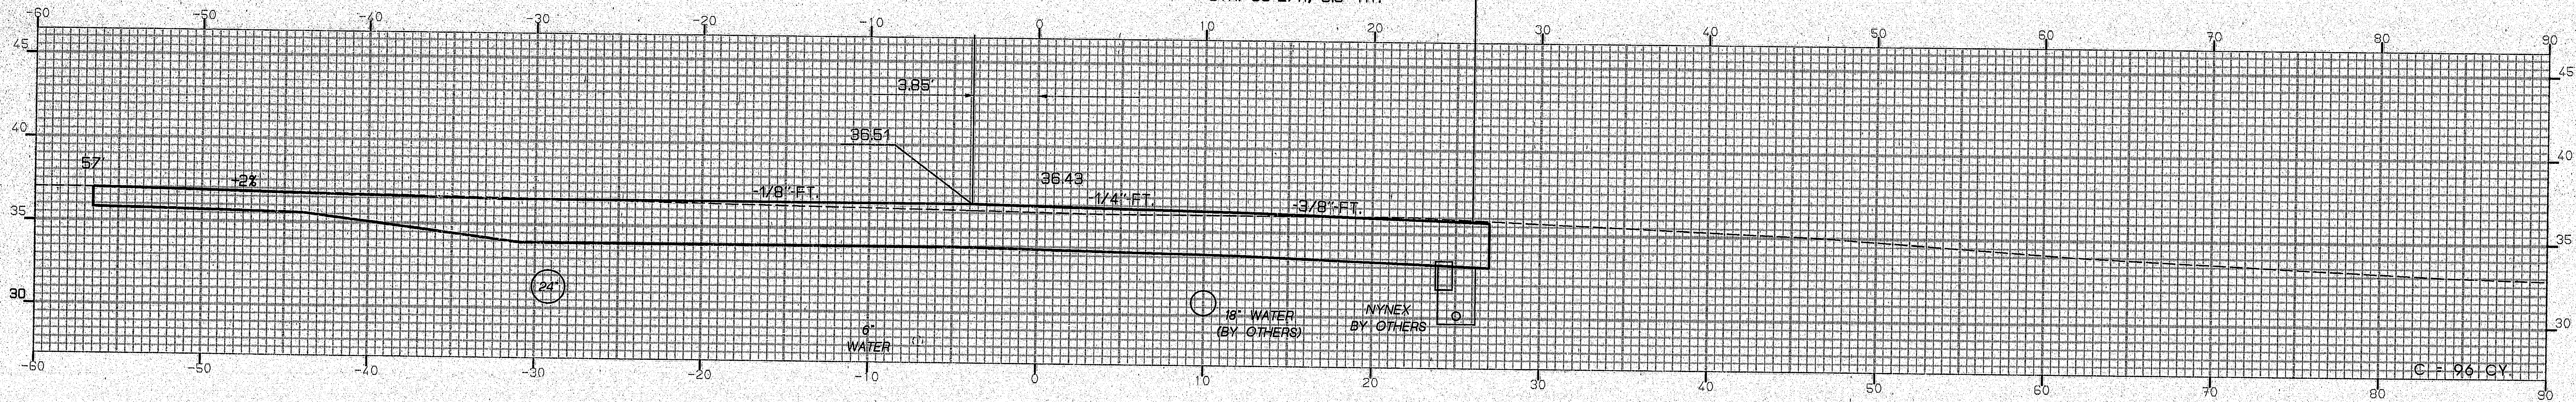

25+75

MATCH LINE STA. 25+50, 26' RT. =
STA. 50+34.1, 23.7' RT.

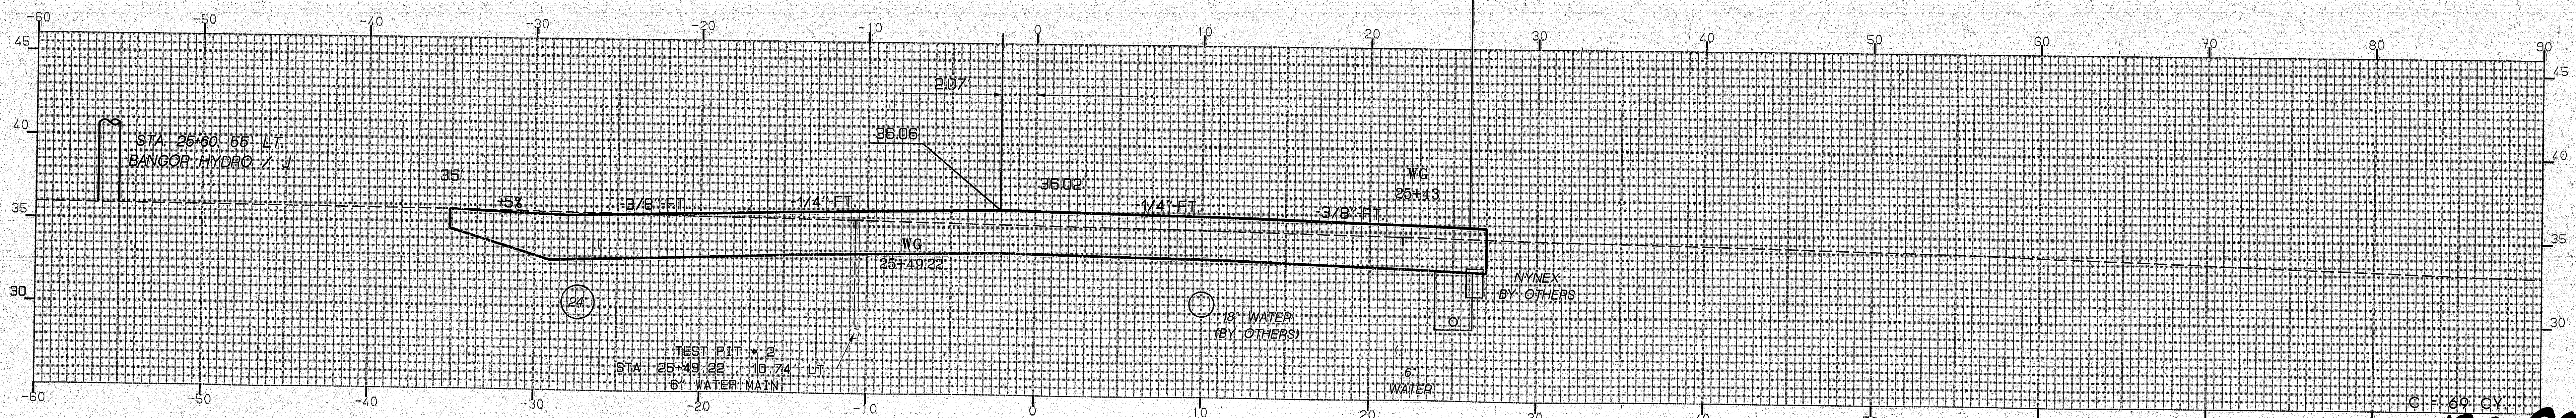

25+50

120-90
Rev 11-7-95

STA. 25+50 TO STA. 25+97

STATE STREET - BREWER

FINAL SURVEY		BY	DATE
NOTE BOOK	SURVEYED		
	PLOTTED		
	TEMPLATE		
NO.	AREAS		
	AREAS CHECKED		

Rev. NYNEX 9-95

ORIGINAL SURVEY		BY	DATE
NOTE BOOK	SURVEYED		
	PLOTTED		
	TEMPLATE	M.P.	05/95
NO.	AREAS	R.C.	05/95
	AREAS CHECKED		

15AUG95-01:00:40

[redacted]

PIN • 2672.00 HD 79 - 101

F.H.W.A. REG. NO.	STATE	PROJECT NUMBER	SHEET NO.	TOTAL SHEETS
1	MAINE	BR-BRF-038-1(35)	107	201

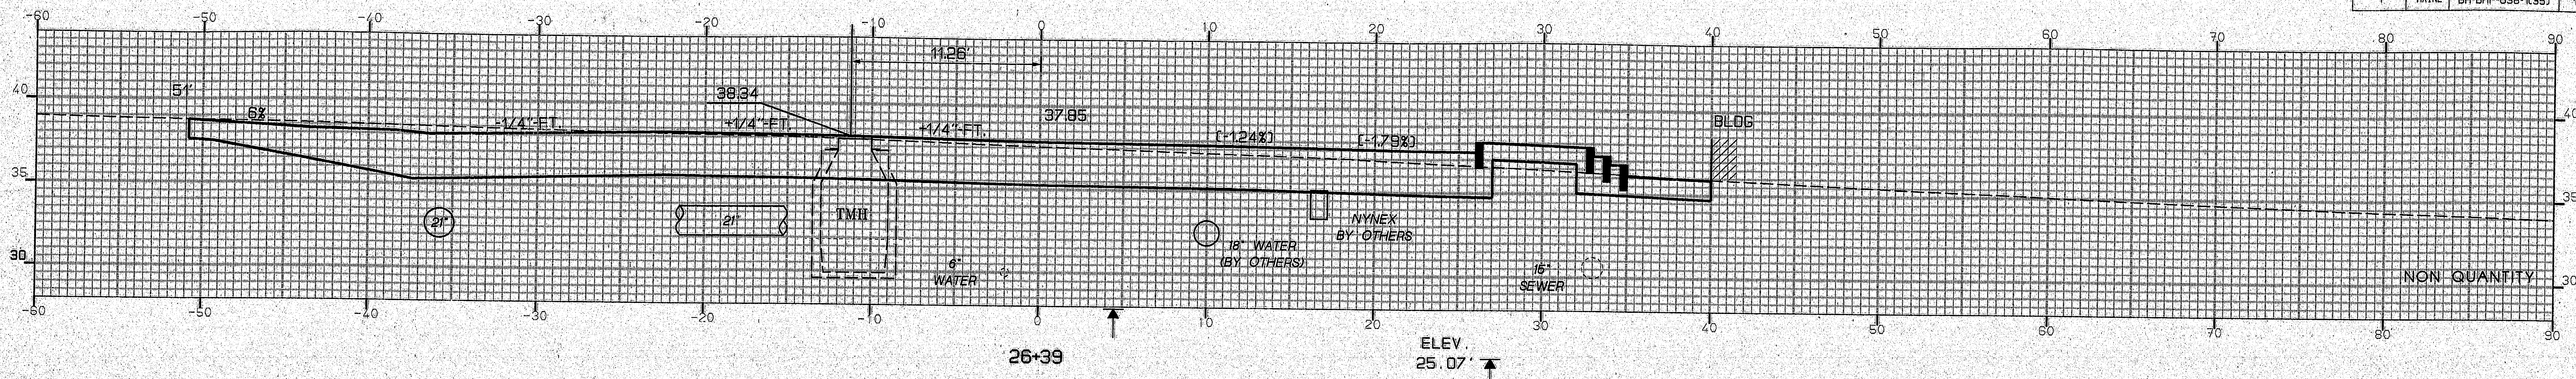

ELEV.
25.07'

MATCH LINE STA. 26+29, 37.6' RT. =
STA. 50+25, 53.4' LT.

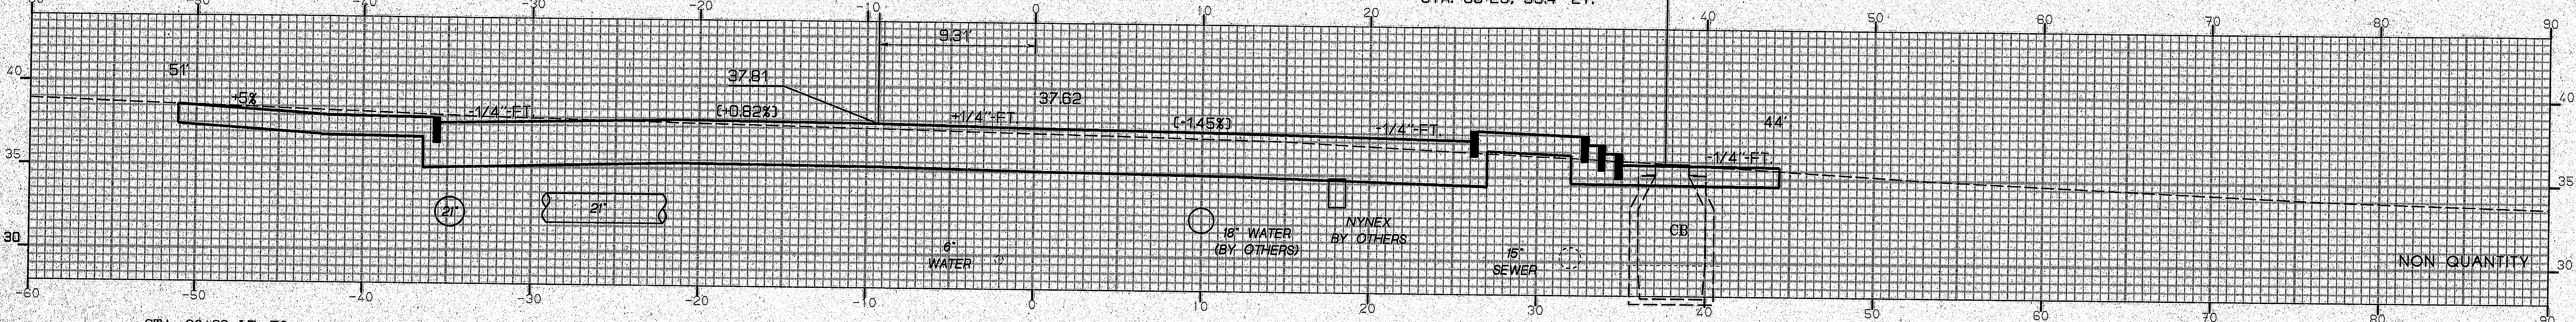

26+29

STA. 26+22 LT. TO
STA. 27+73 LT.
INSTALL 160'x21" UD. TYPE-C

STA. 26+22 LT. TO
STA. 26+48 LT.
INSTALL 36'x21" OPT.III

MATCH LINE STA. 26+25, 36.7' RT. =
STA. 50+25, 49.4' LT.

STA. 26+29 RT.
ALTER CATCH BASIN TO MANHOLE

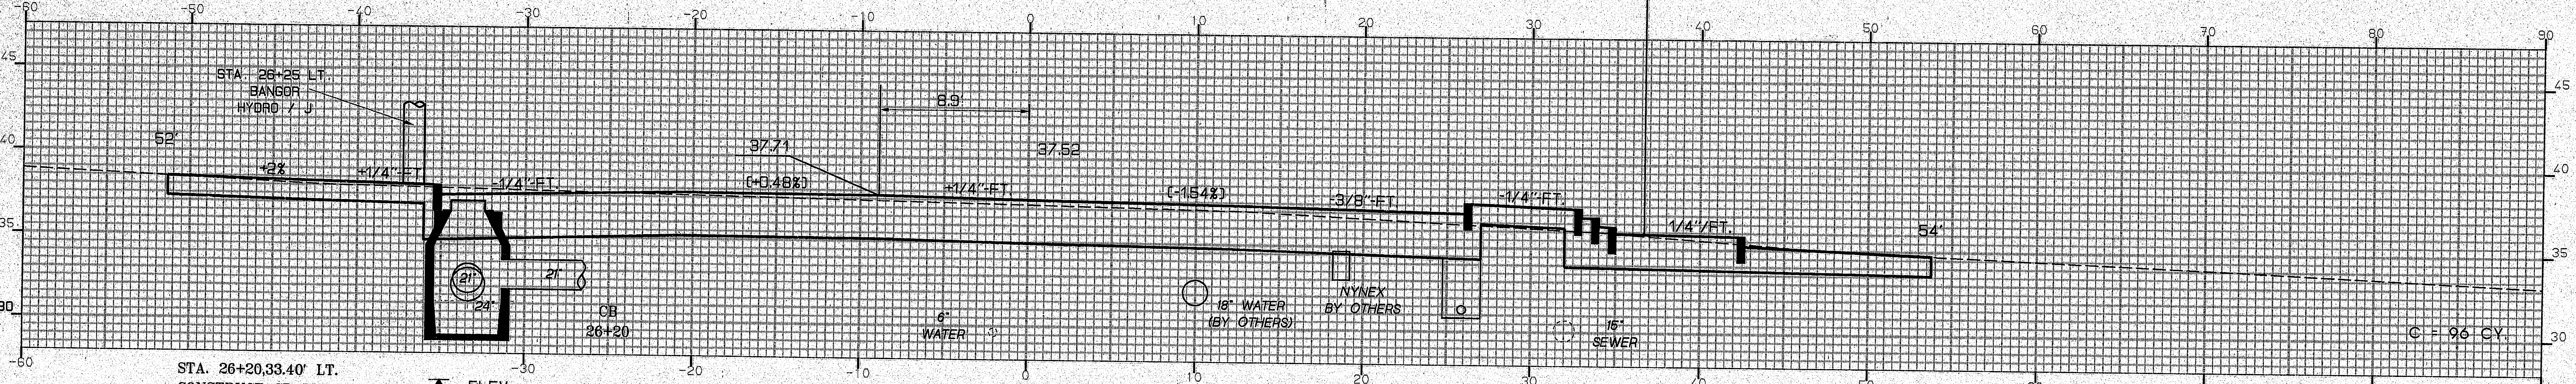

STA. 26+20,33.40' LT.
CONSTRUCT CB TYPE A1-C
RIM ELEV. 37.11'
24" RCP INV. OUT 31.11'
21" OPT.III INV. IN 31.61'
21" OPT.III INV. IN 31.86'

ELEV.
26.39'

26+25

MATCH LINE STA. 26+0, 30.5' RT. =
STA. 50+25, 24.4' LT.

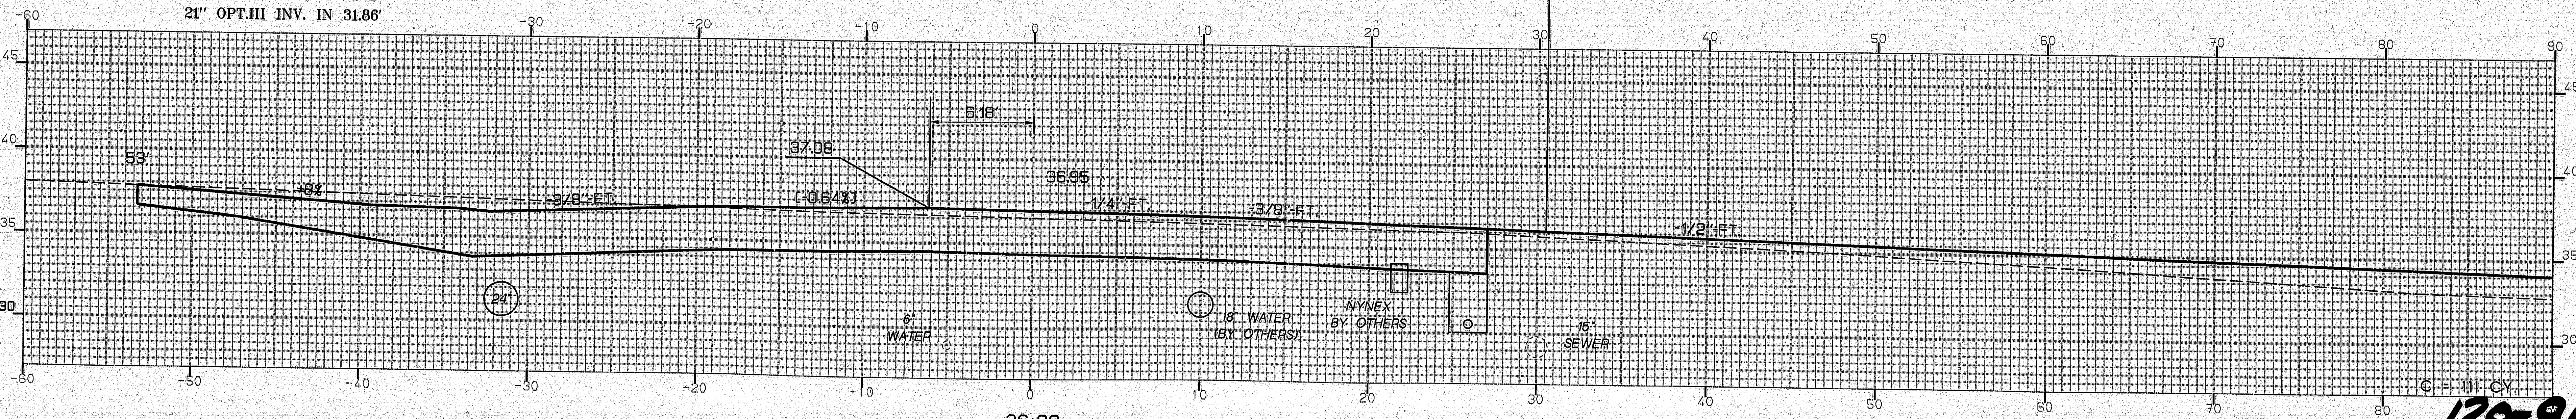

26+00

STA. 26+00 TO STA. 26+39

120-91
Rev 11-7-95

STATE STREET - BREWER

FINAL SURVEY		BY	DATE
NOTE BOOK	SURVEYED		
NO.	PLOTTED		
	TEMPLATE		
	AREAS		
	AREAS CHECKED		

rev. NYNEX 9-95

ORIGINAL SURVEY		BY	DATE
NOTE BOOK	SURVEYED		
NO.	PLOTTED	M.P.	05/95
	TEMPLATE	R.C.	05/95
	AREAS		
	AREAS CHECKED		

15AUG95-01.00.40

[redacted]

PIN # 2672.00 HD 80 - 101

F.H.W.A. REG. NO.	STATE	PROJECT NUMBER	SHEET NO.	TOTAL SHEETS
1	MAINE	BR-BRF-038-1(35)	108	201

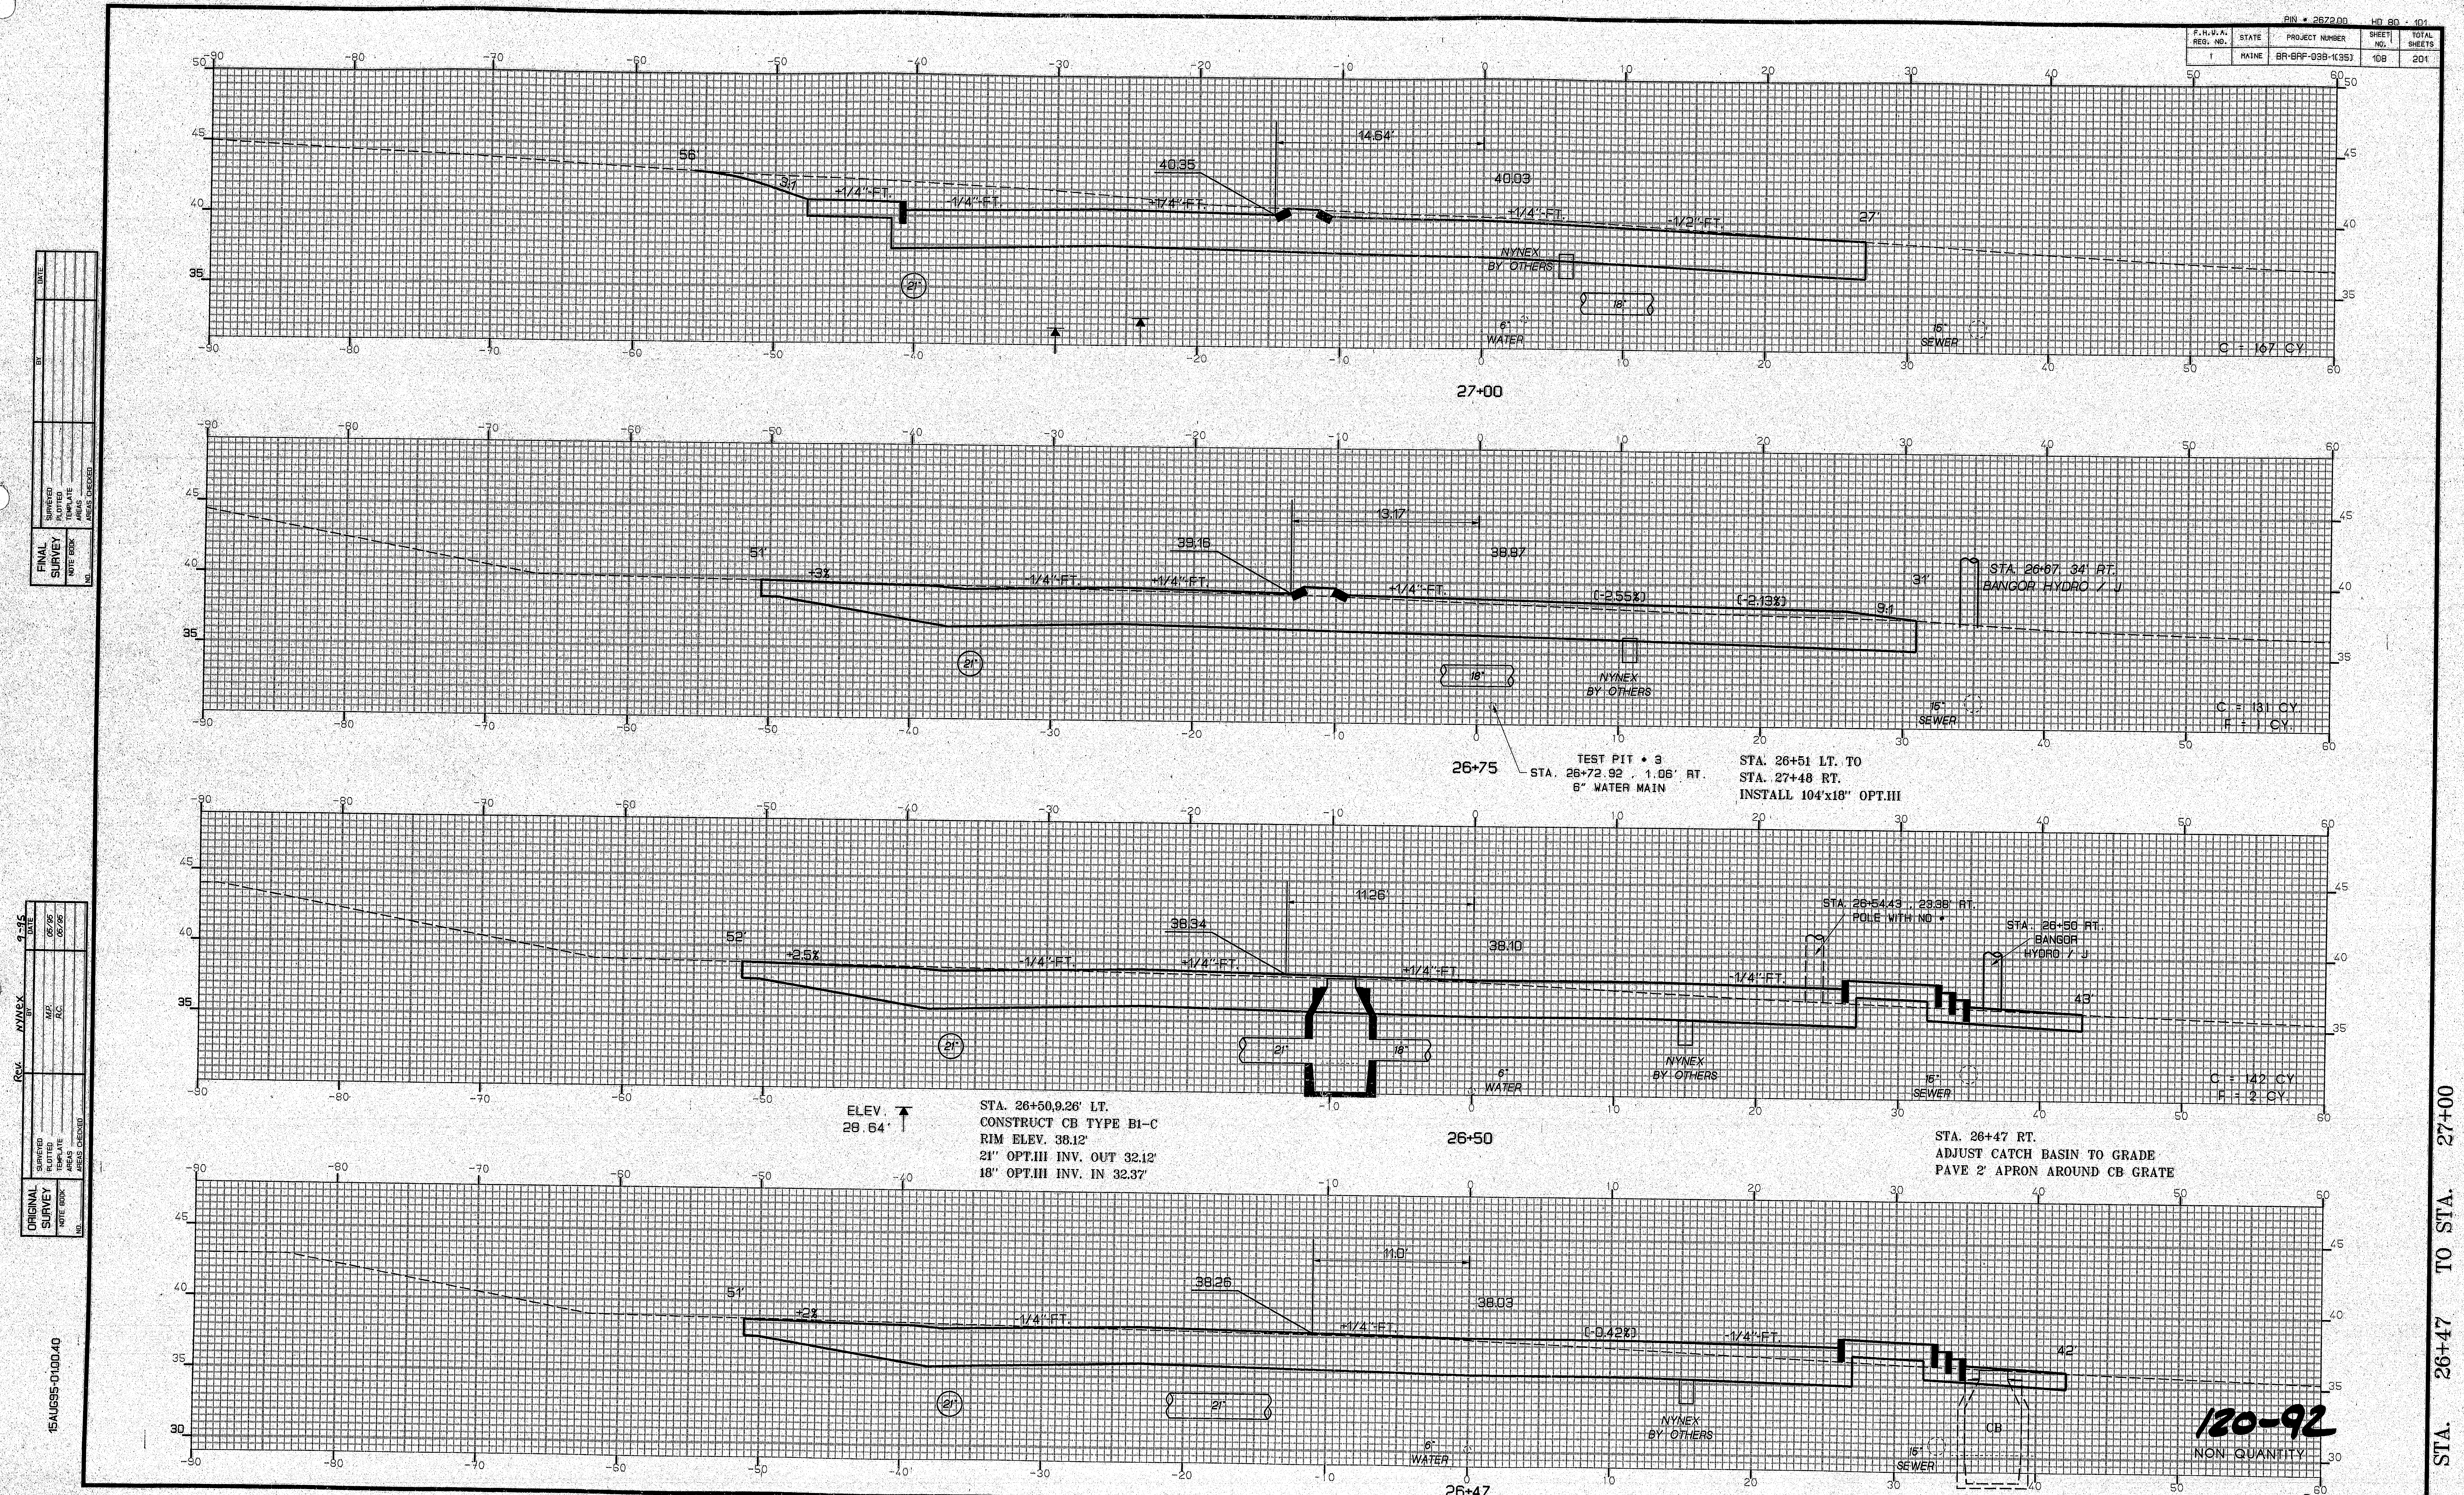

TEST PIT # 3
STA. 26+72.92 , 1.06' RT.
6" WATER MAIN

STA. 26+51 LT. TO
STA. 27+48 RT.
INSTALL 104'x18" OPT.III

STA. 26+50,9.26' LT.
CONSTRUCT CB TYPE B1-C
RIM ELEV. 38.12'
21" OPT.III INV. OUT 32.12'
18" OPT.III INV. IN 32.37'

STA. 26+47 RT.
ADJUST CATCH BASIN TO GRADE
PAVE 2' APRON AROUND CB GRATE

120-92
NON QUANTITY

Rev 11-7-95

STA. 26+47 TO STA. 27+00

STATE STREET - BREWER

[redacted]

PIN • 2672.00 HD 81 - 101

F.H.W.A. REG. NO.	STATE	PROJECT NUMBER	SHEET NO.	TOTAL SHEETS
1	MAINE	BR-BRF-038-1(35)	109	201

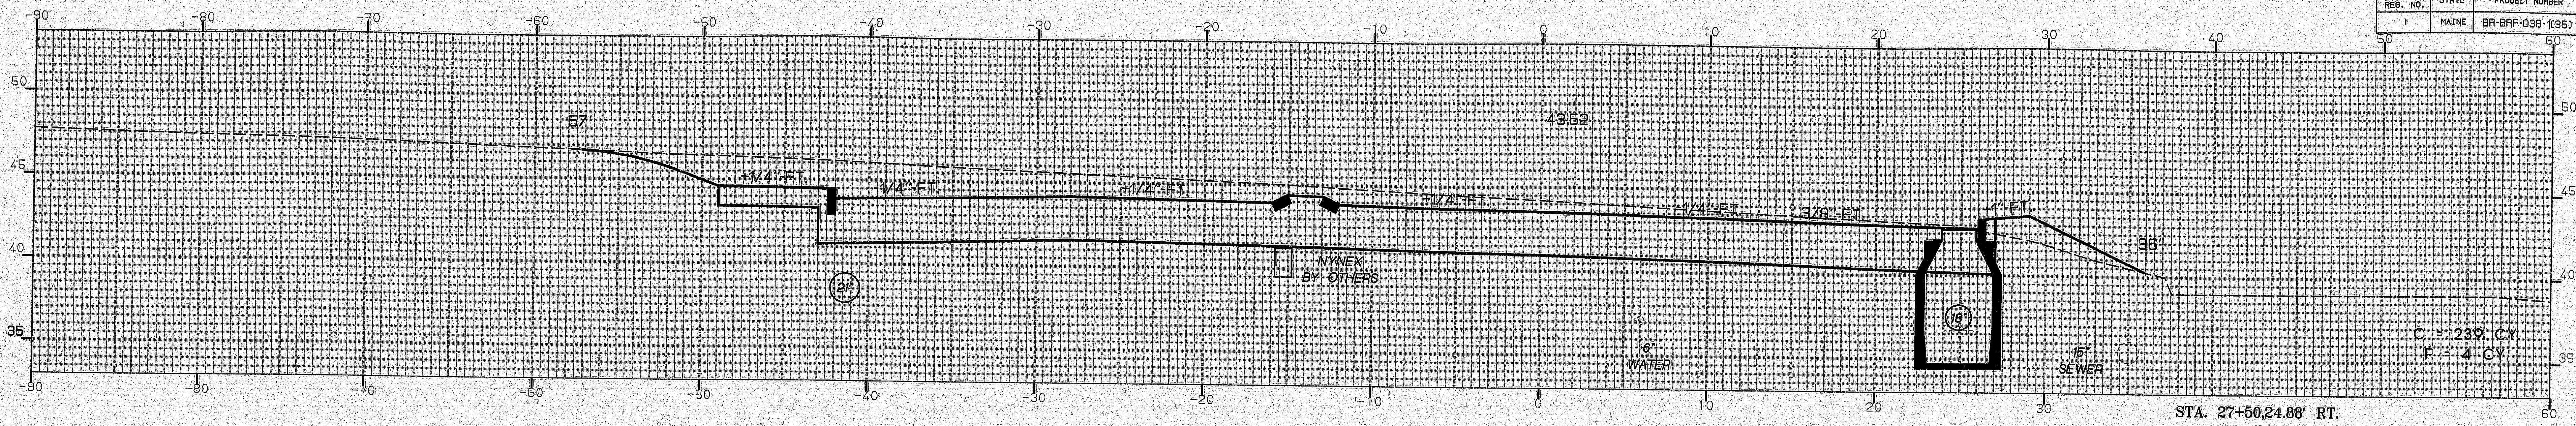

27+50

STA. 27+50,24.88' RT.
CONSTRUCT CB TYPE A1-C
RIM ELEV. 42.73'
18" OPT.III INV. OUT 36.73'
18" UD. INV. IN 36.72'

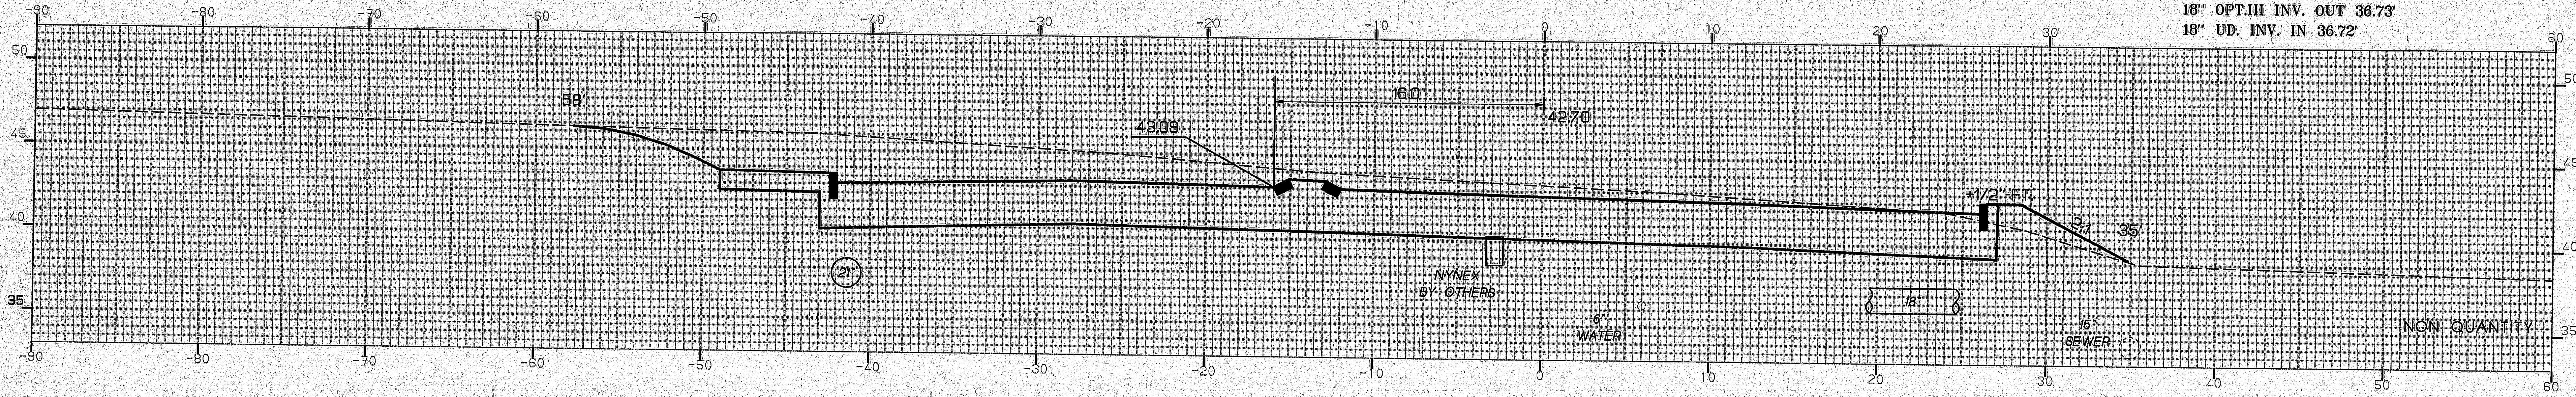

27+40

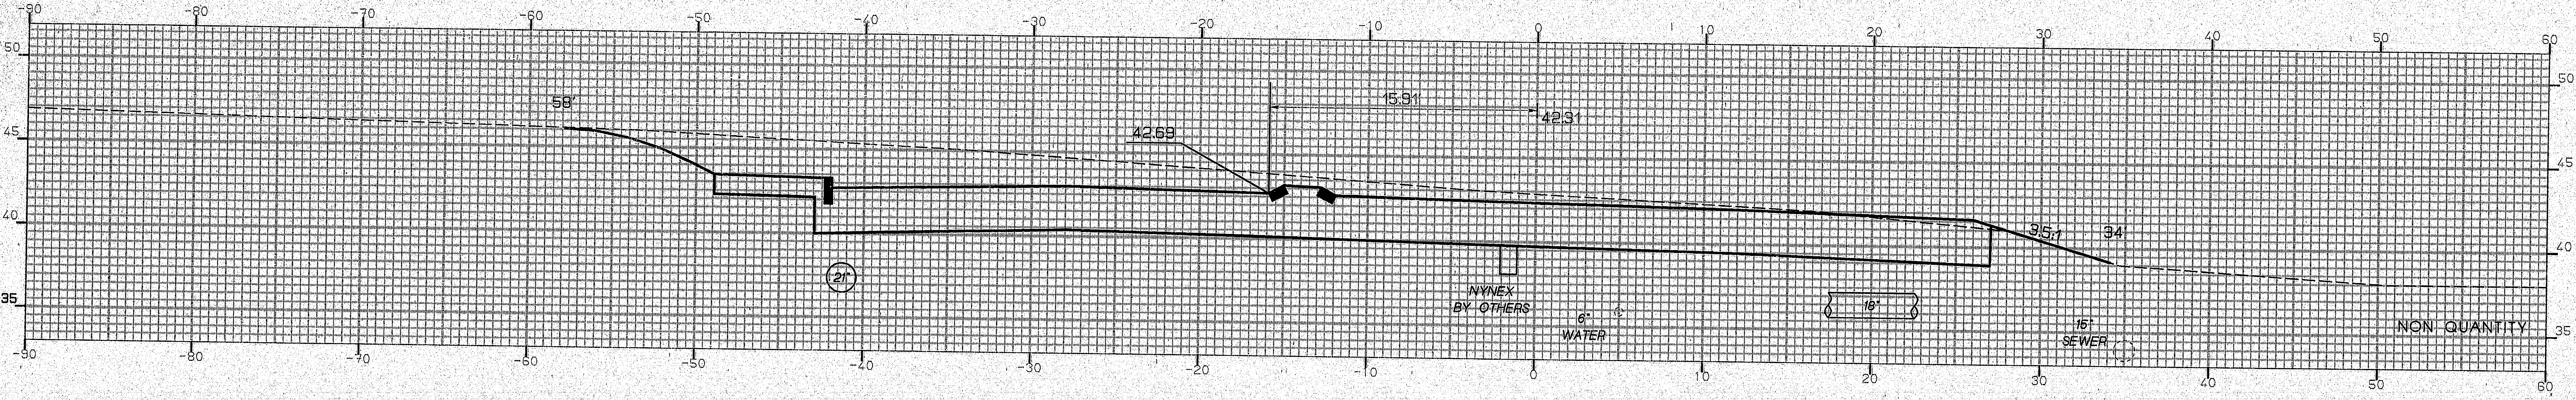

27+35

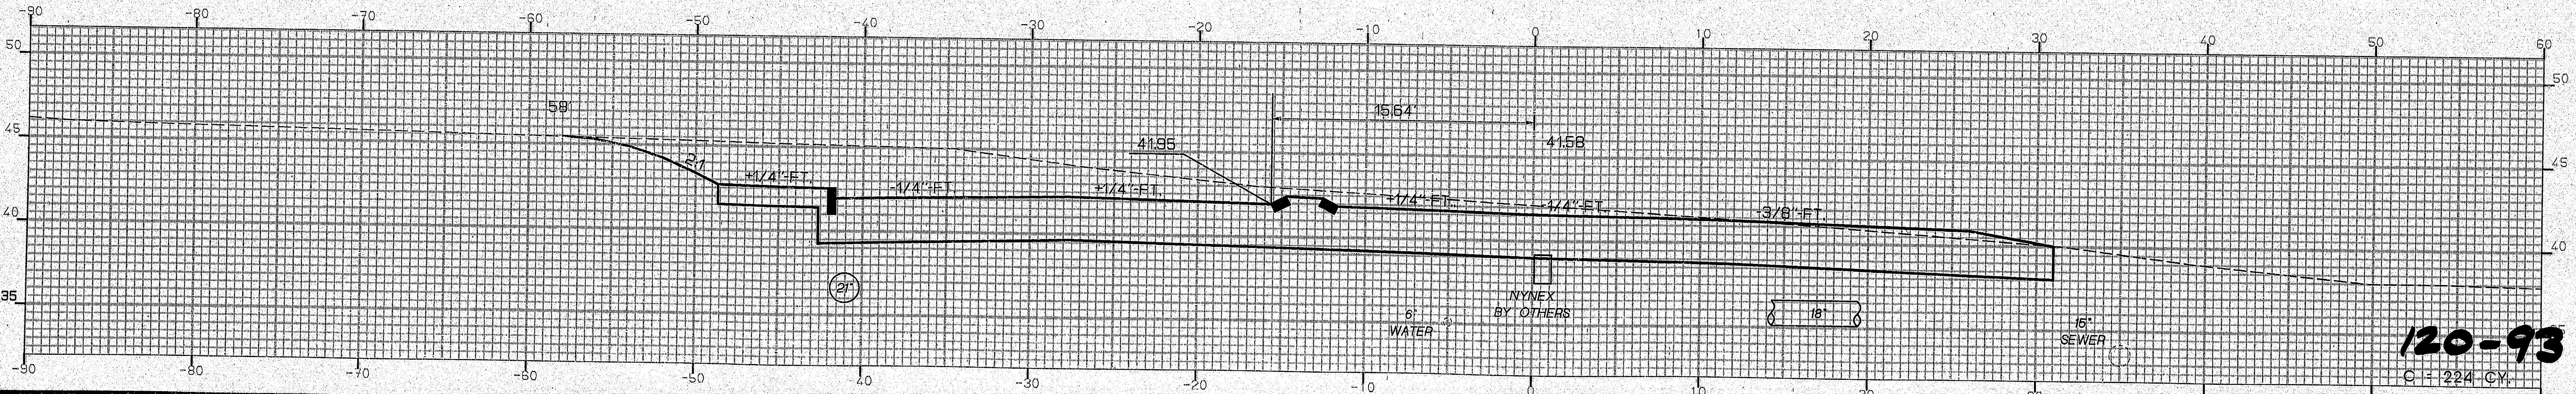

27+25

120-93

Rev 11-7-95

STA. 27+25 TO STA. 27+50

STATE STREET - BREWER

FINAL SURVEY		BY	DATE
NOTE BOOK	SURVEYED		
NO.	PLOTTED		
	TEMPLATE		
	AREAS		
	AREAS CHECKED		

Rev. NYNEX 9-95

ORIGINAL SURVEY		BY	DATE
NOTE BOOK	SURVEYED		
NO.	PLOTTED	M.P.	05/95
	TEMPLATE	R.C.	05/95
	AREAS		
	AREAS CHECKED		

15AUG95-01:00:40

[redacted]

PIN • 2672.00 HD 82 - 101

F.H.W.A. REG. NO.	STATE	PROJECT NUMBER	SHEET NO.	TOTAL SHEETS
1	MAINE	BR-BRF-038-1(35)	110	201

FINAL SURVEY		BY	DATE
NOTE BOOK	SURVEYED		
	PLOTTED		
	TEMPLATE		
NO.	AREAS		
	AREAS CHECKED		

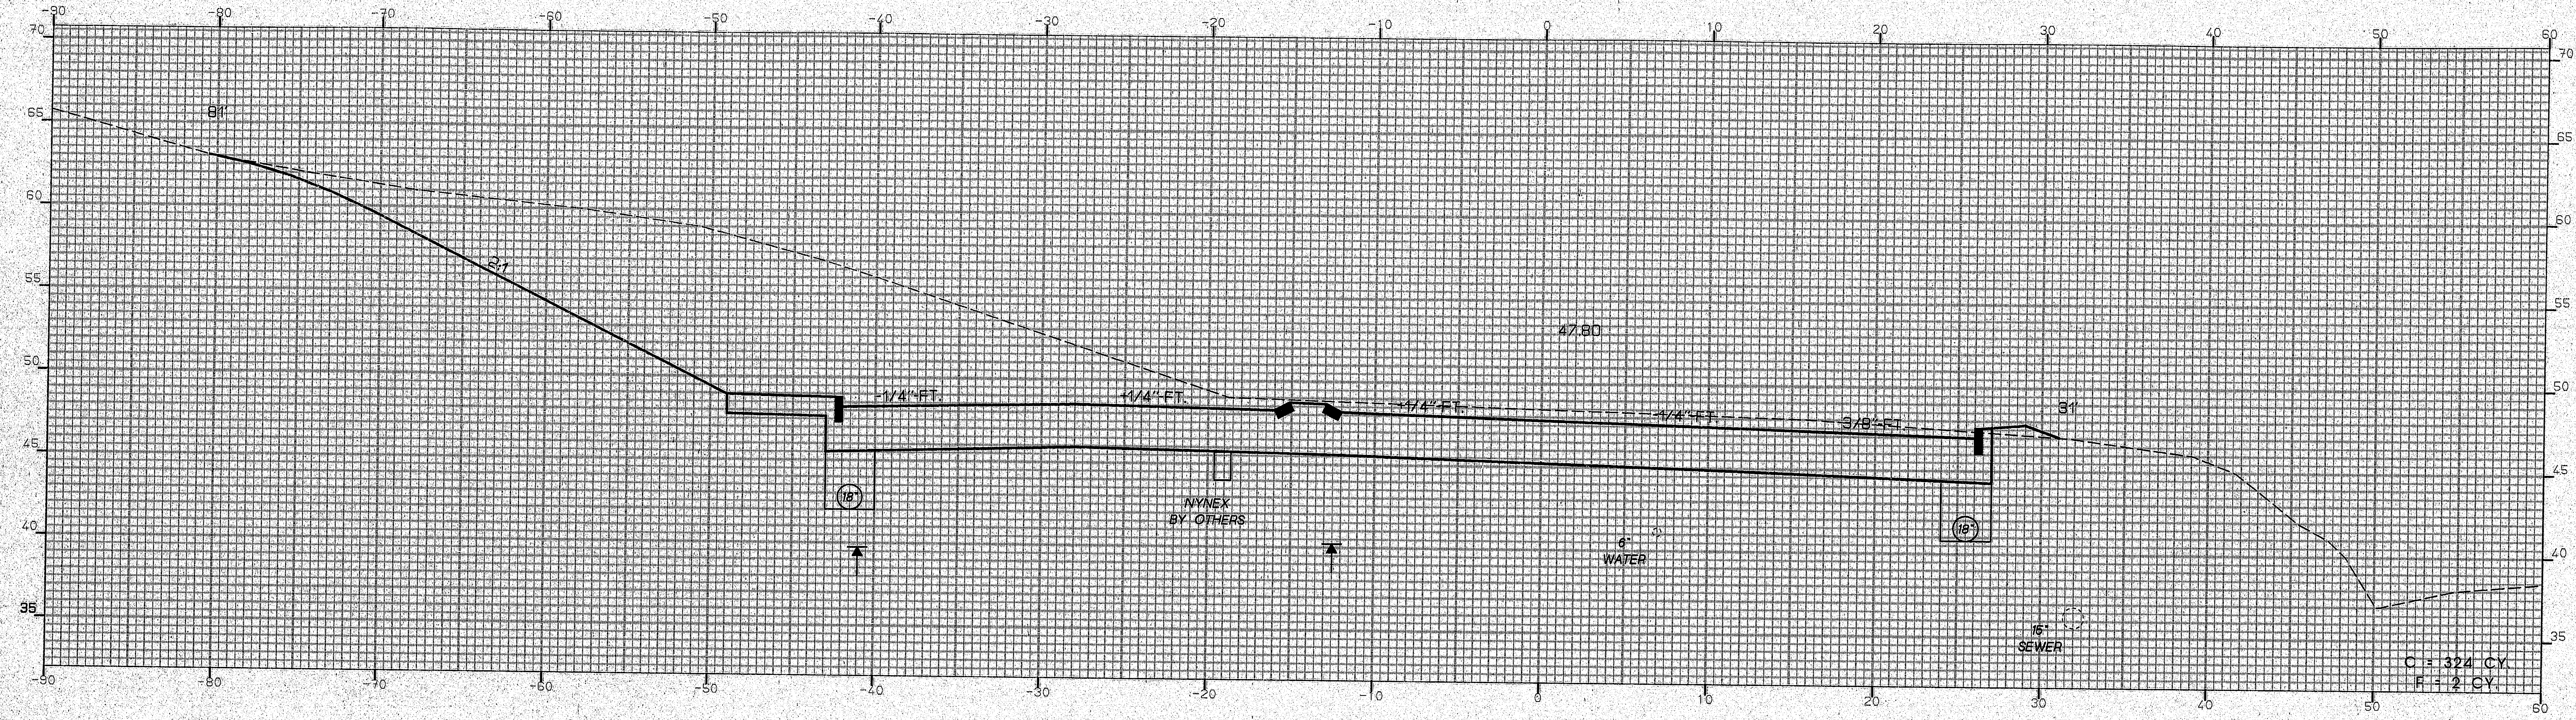

28+00

STA. 27+77 LT. TO
STA. 4+73 RT..
INSTALL 158'x18'' UD. TYPE-C

Rev. NYNEX 9-95

ORIGINAL SURVEY		BY	DATE
NOTE BOOK	SURVEYED		
	PLOTTED	M.P.	05/95
	TEMPLATE	R.C.	05/95
NO.	AREAS		
	AREAS CHECKED		

15AUG95-01:00:40

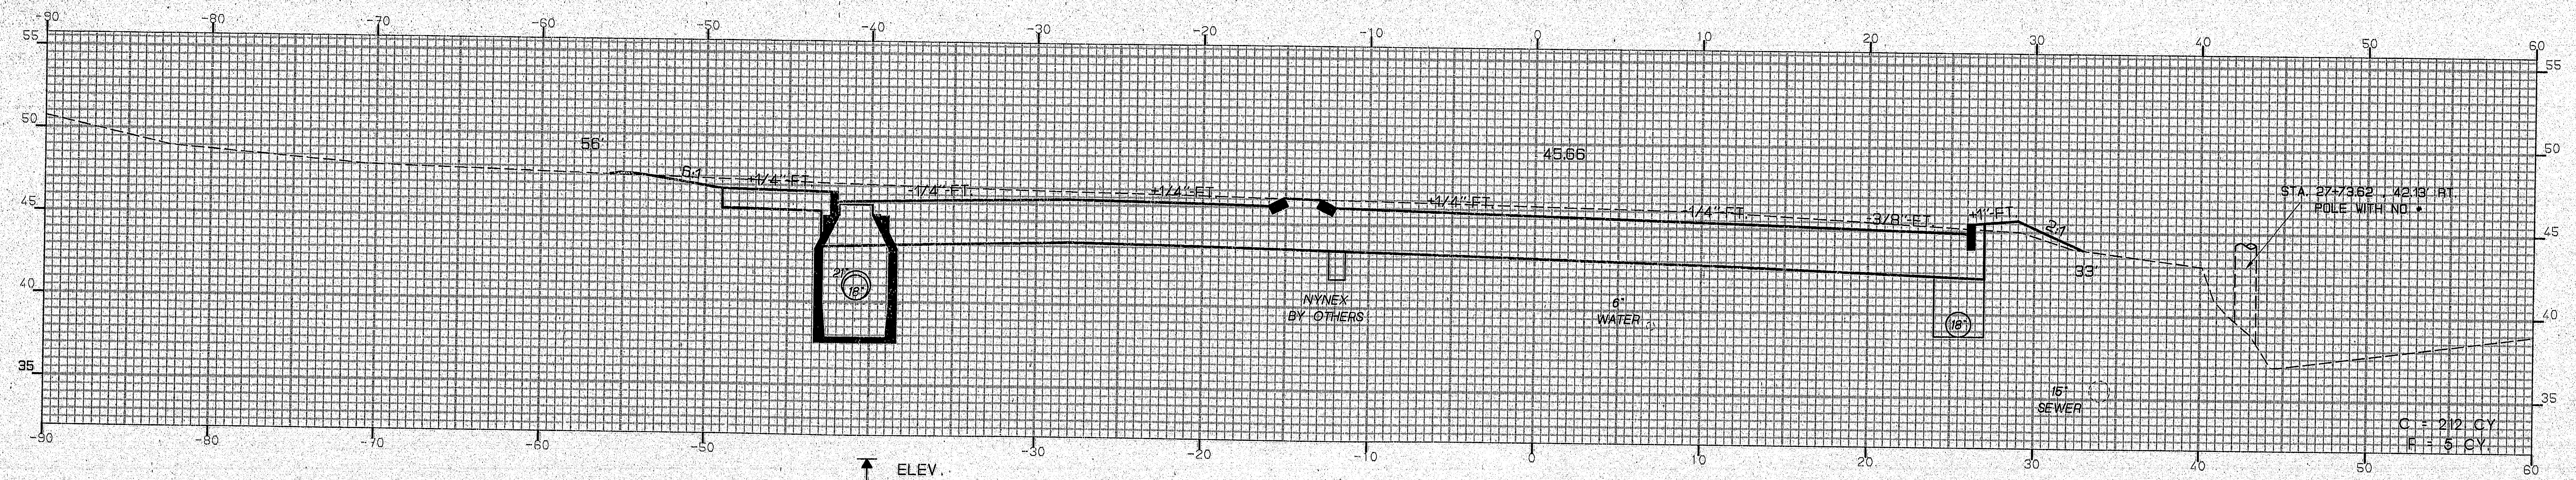

STA. 27+75,40.88' LT.
CONSTRUCT CB TYPE A1-C
RIM ELEV. 45.88'
21'' OPT.III INV. OUT 39.88'
18'' UD. INV. IN 40.13'

27+75

STA. 27+52 RT. TO
STA. 29+22 RT.
INSTALL 169'x18'' UD. TYPE-C

120-94

Rev 11-7-95

STA. 27+75 TO STA. 28+00

STATE STREET - BREWER

[redacted]

PIN # 2672.00 HD 83 - 101

F.H.W.A. REG. NO.	STATE	PROJECT NUMBER	SHEET NO.	TOTAL SHEETS
1	MAINE	BR-BRF-038-1(35)	111	201

FINAL SURVEY
NOTE BOOK
NO.
SURVEYED
PLOTTED
TEMPLATE
AREAS
AREAS CHECKED
BY
DATE

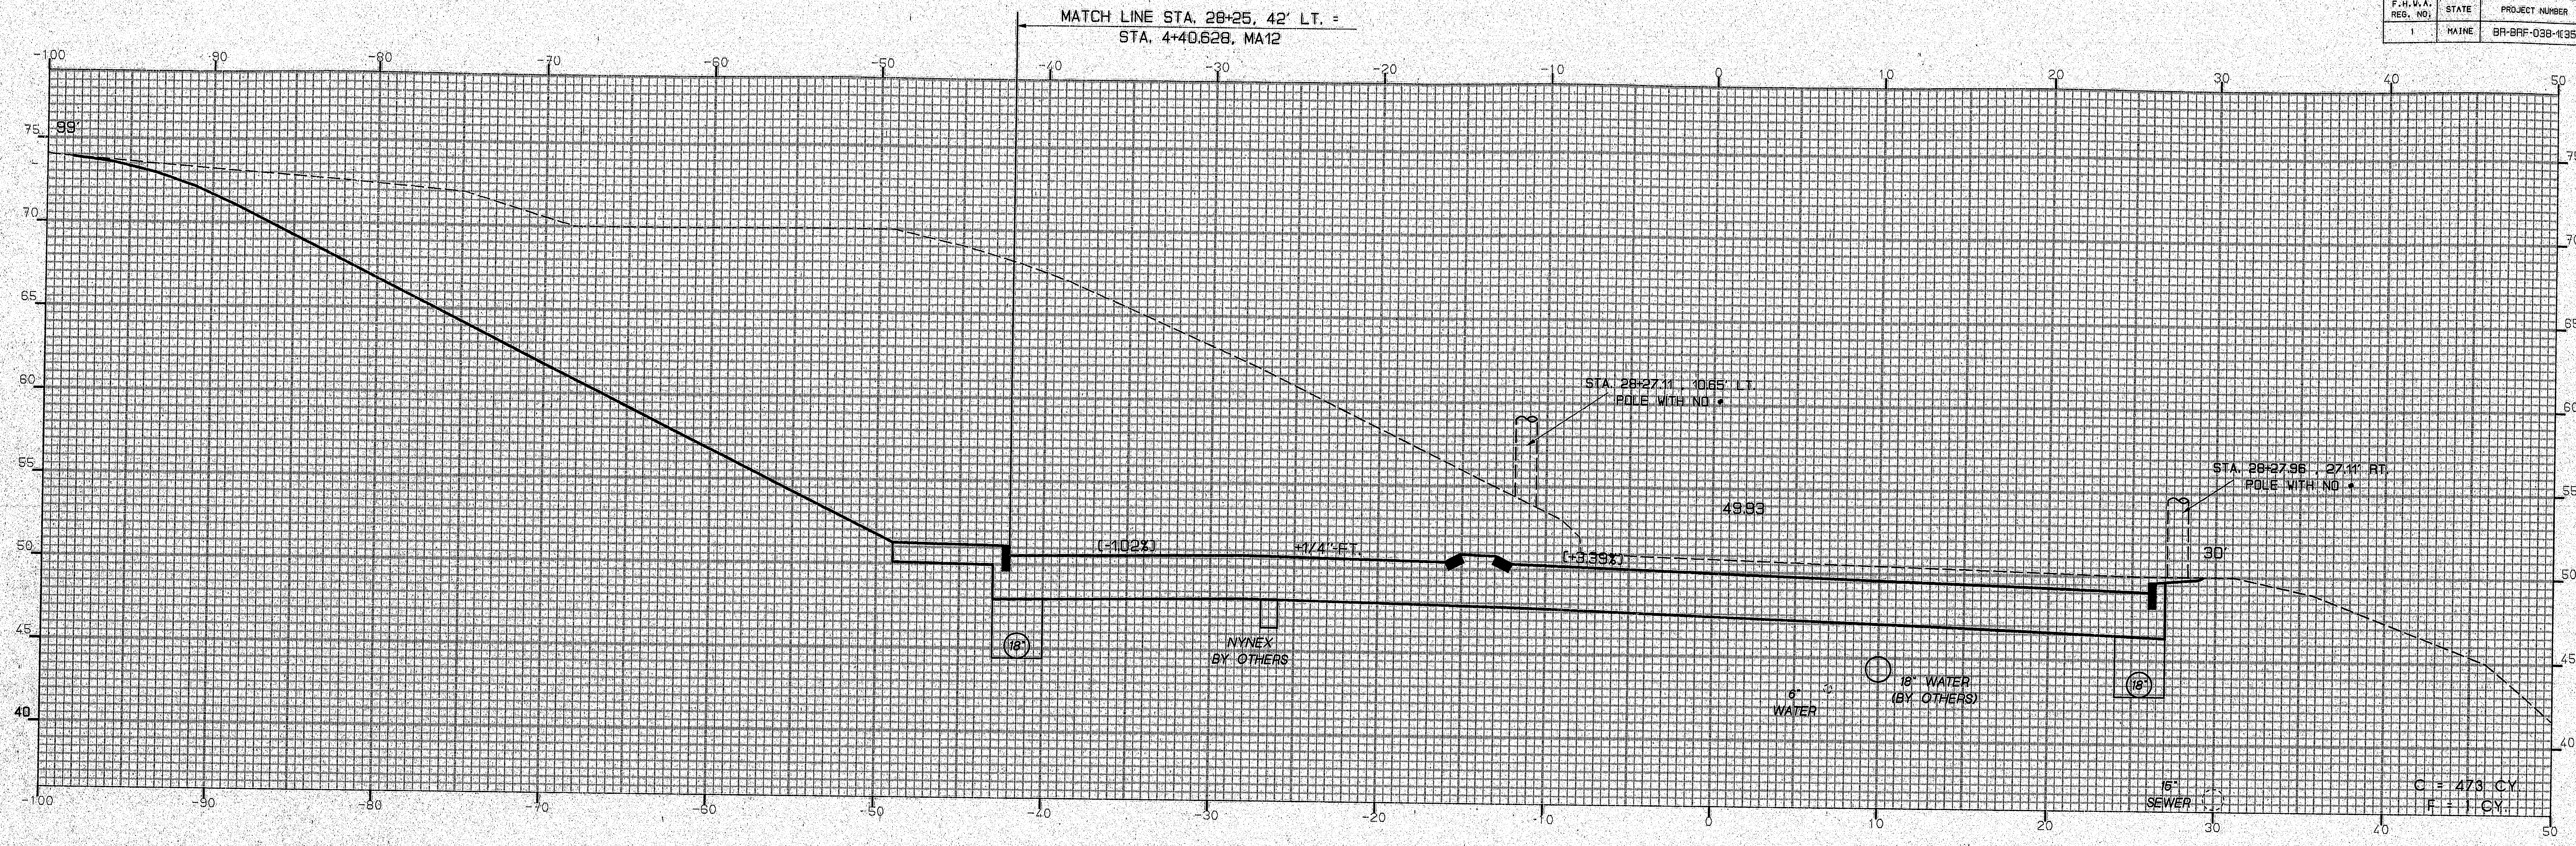

28+25

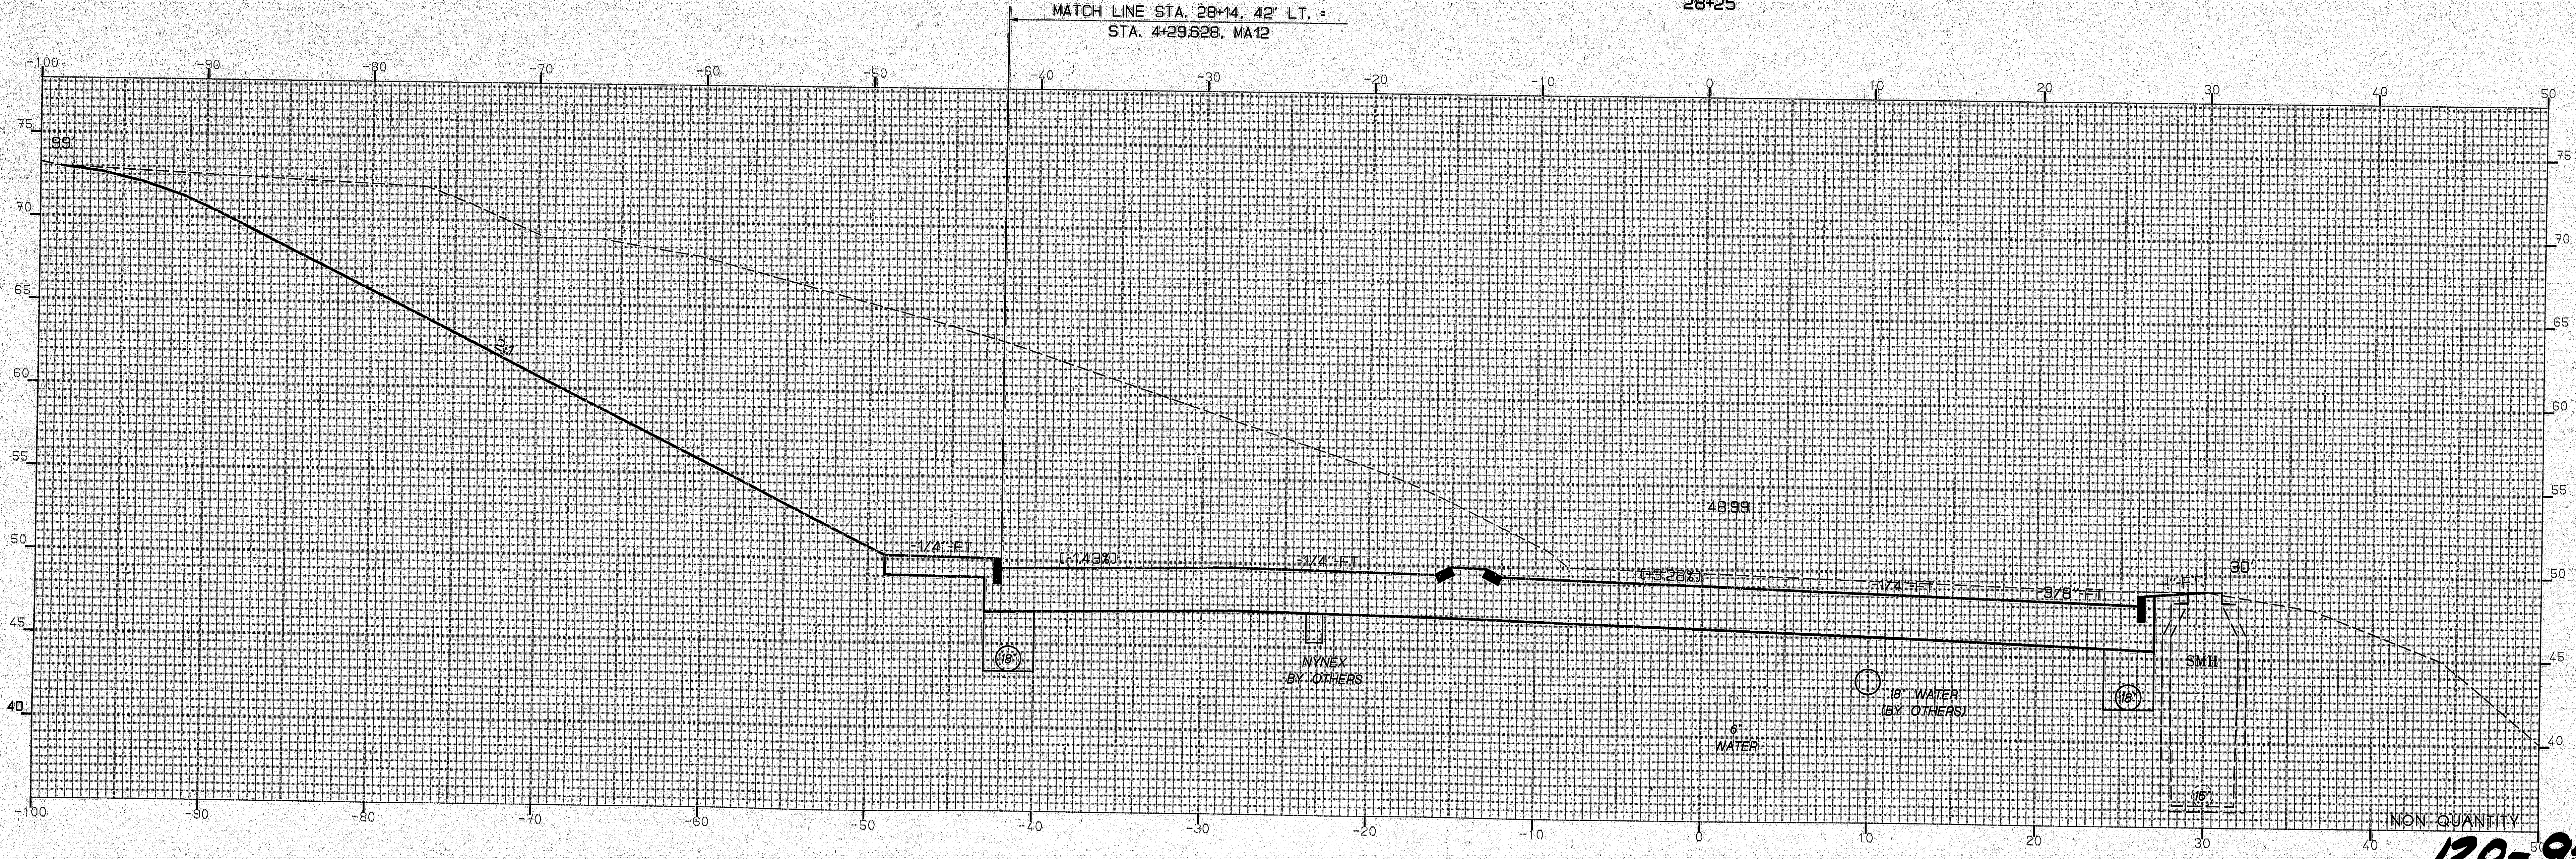

28+14

Rev. NYNEX 7-95

ORIGINAL SURVEY
NOTE BOOK
NO.

	BY	DATE
SURVEYED		
PLOTTED	M.P.	05/95
TEMPLATE	R.C.	05/95
AREAS		
AREAS CHECKED		

15AUG95-01:00:40

120-95
Rev 11-7-95

STA. 28+14 TO STA. 28+25

STATE STREET - BREWER

[redacted]

[redacted]

15AUG95-01.00.40

ORIGINAL SURVEY	Rev.	BY NYNex	DATE 9-95
NOTE BOOK	SURVEYED		
	PLOTTED	M.P.	05/95
	TEMPLATE	R.C.	05/95
	AREAS		
NO.	AREAS CHECKED		

FINAL SURVEY		BY	DATE
NOTE BOOK	SURVEYED		
	PLOTTED		
	TEMPLATE		
	AREAS		
NO.	AREAS CHECKED		

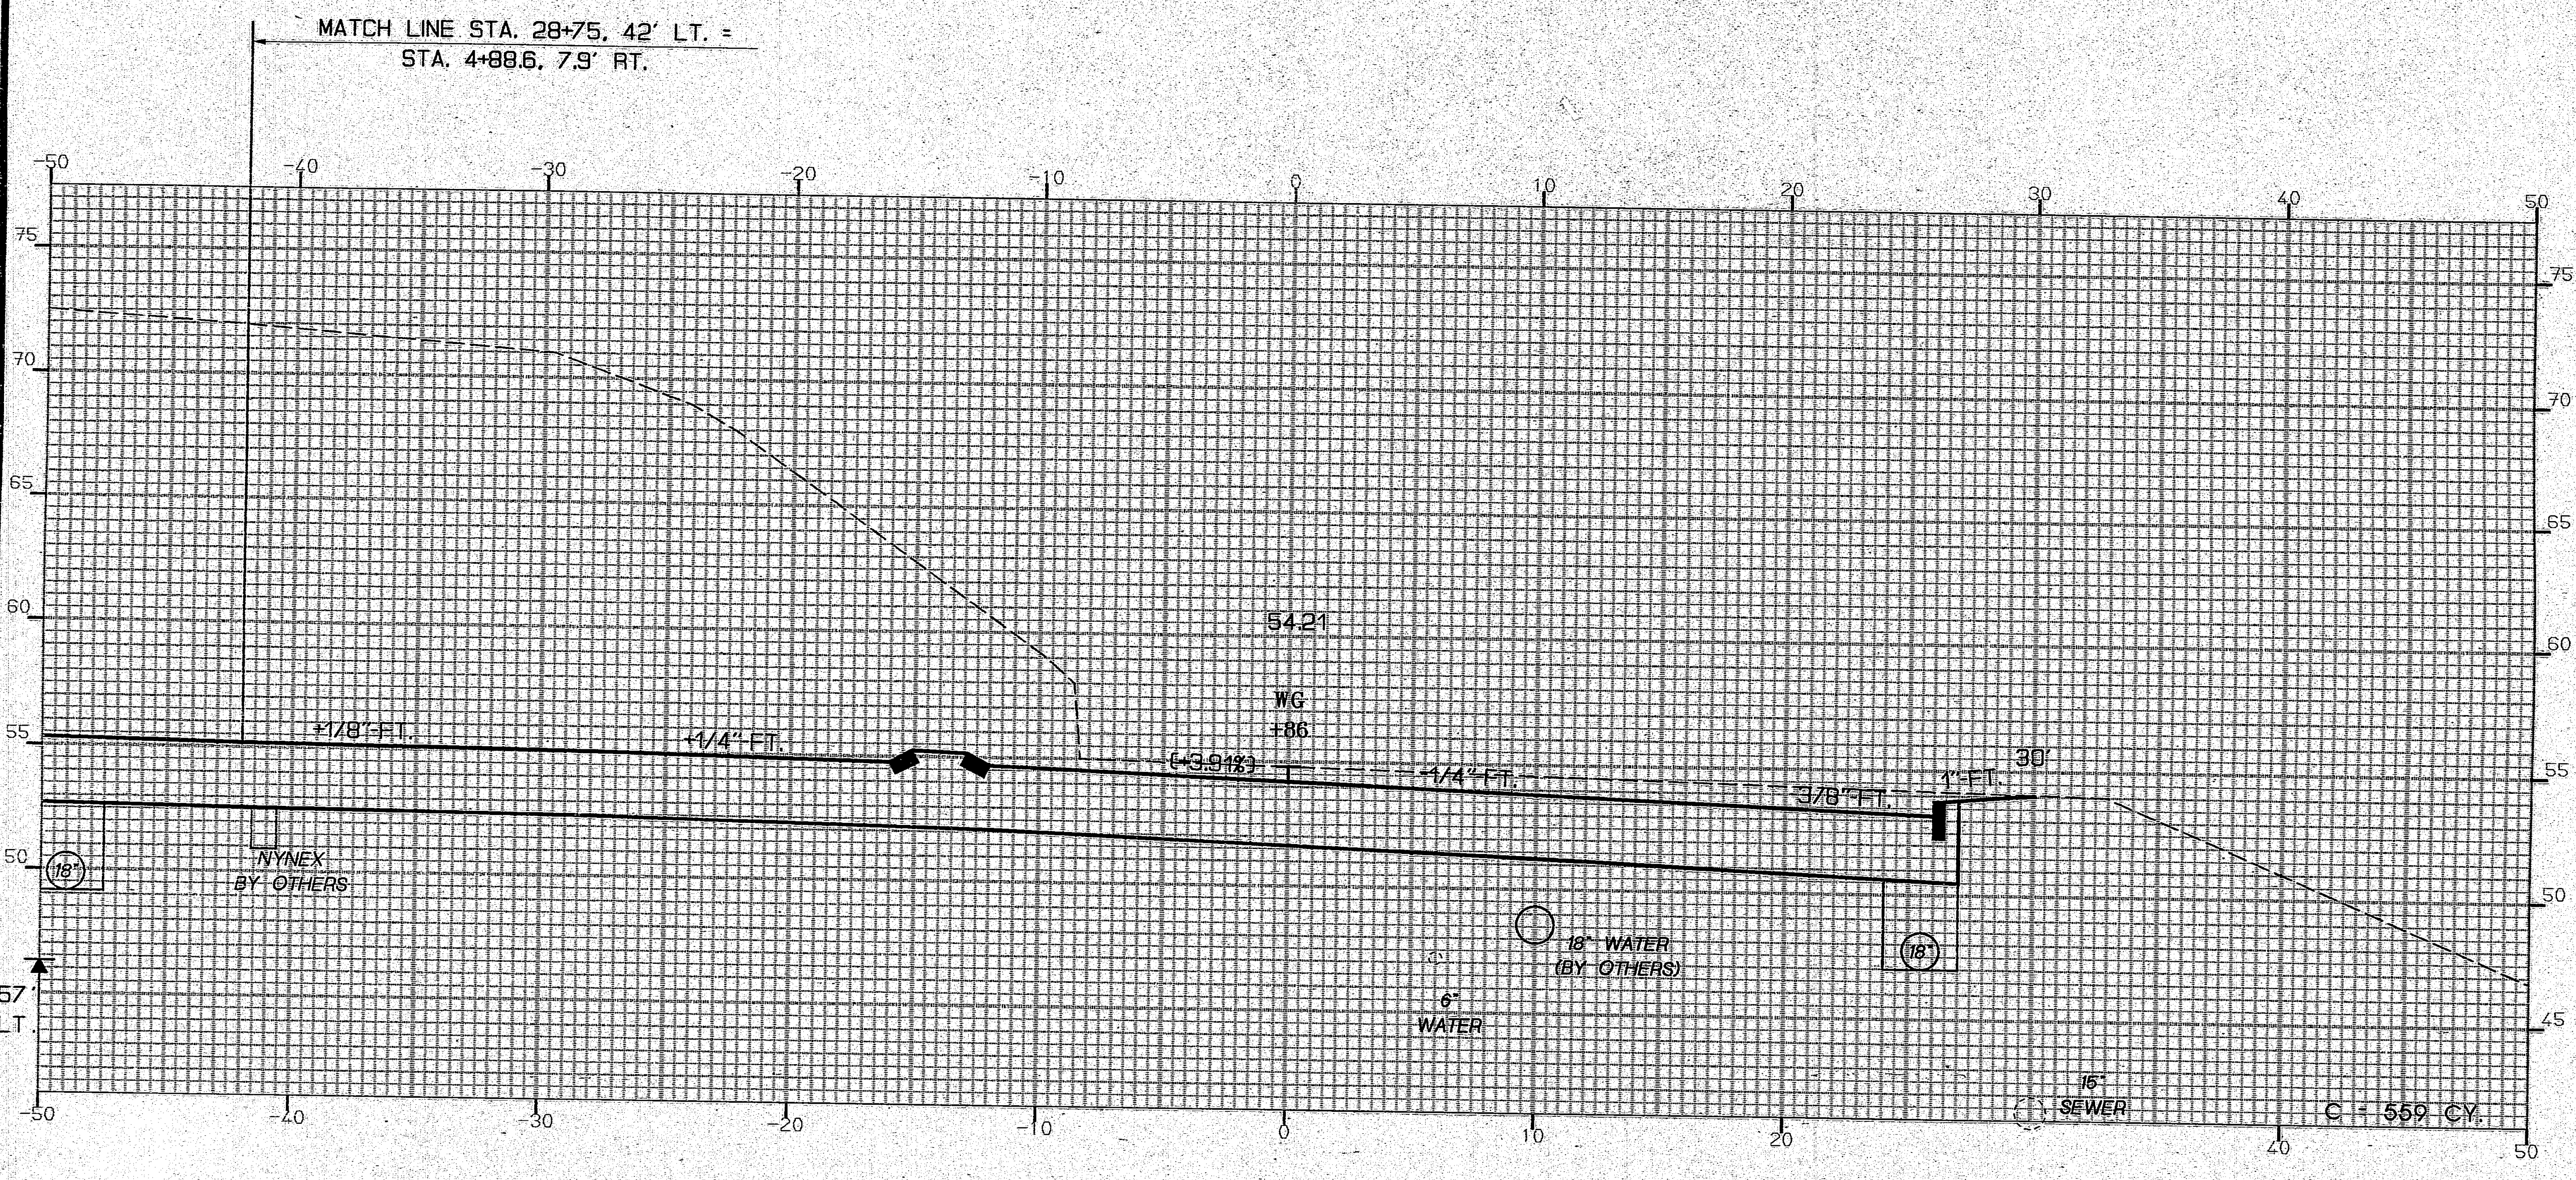

28+75

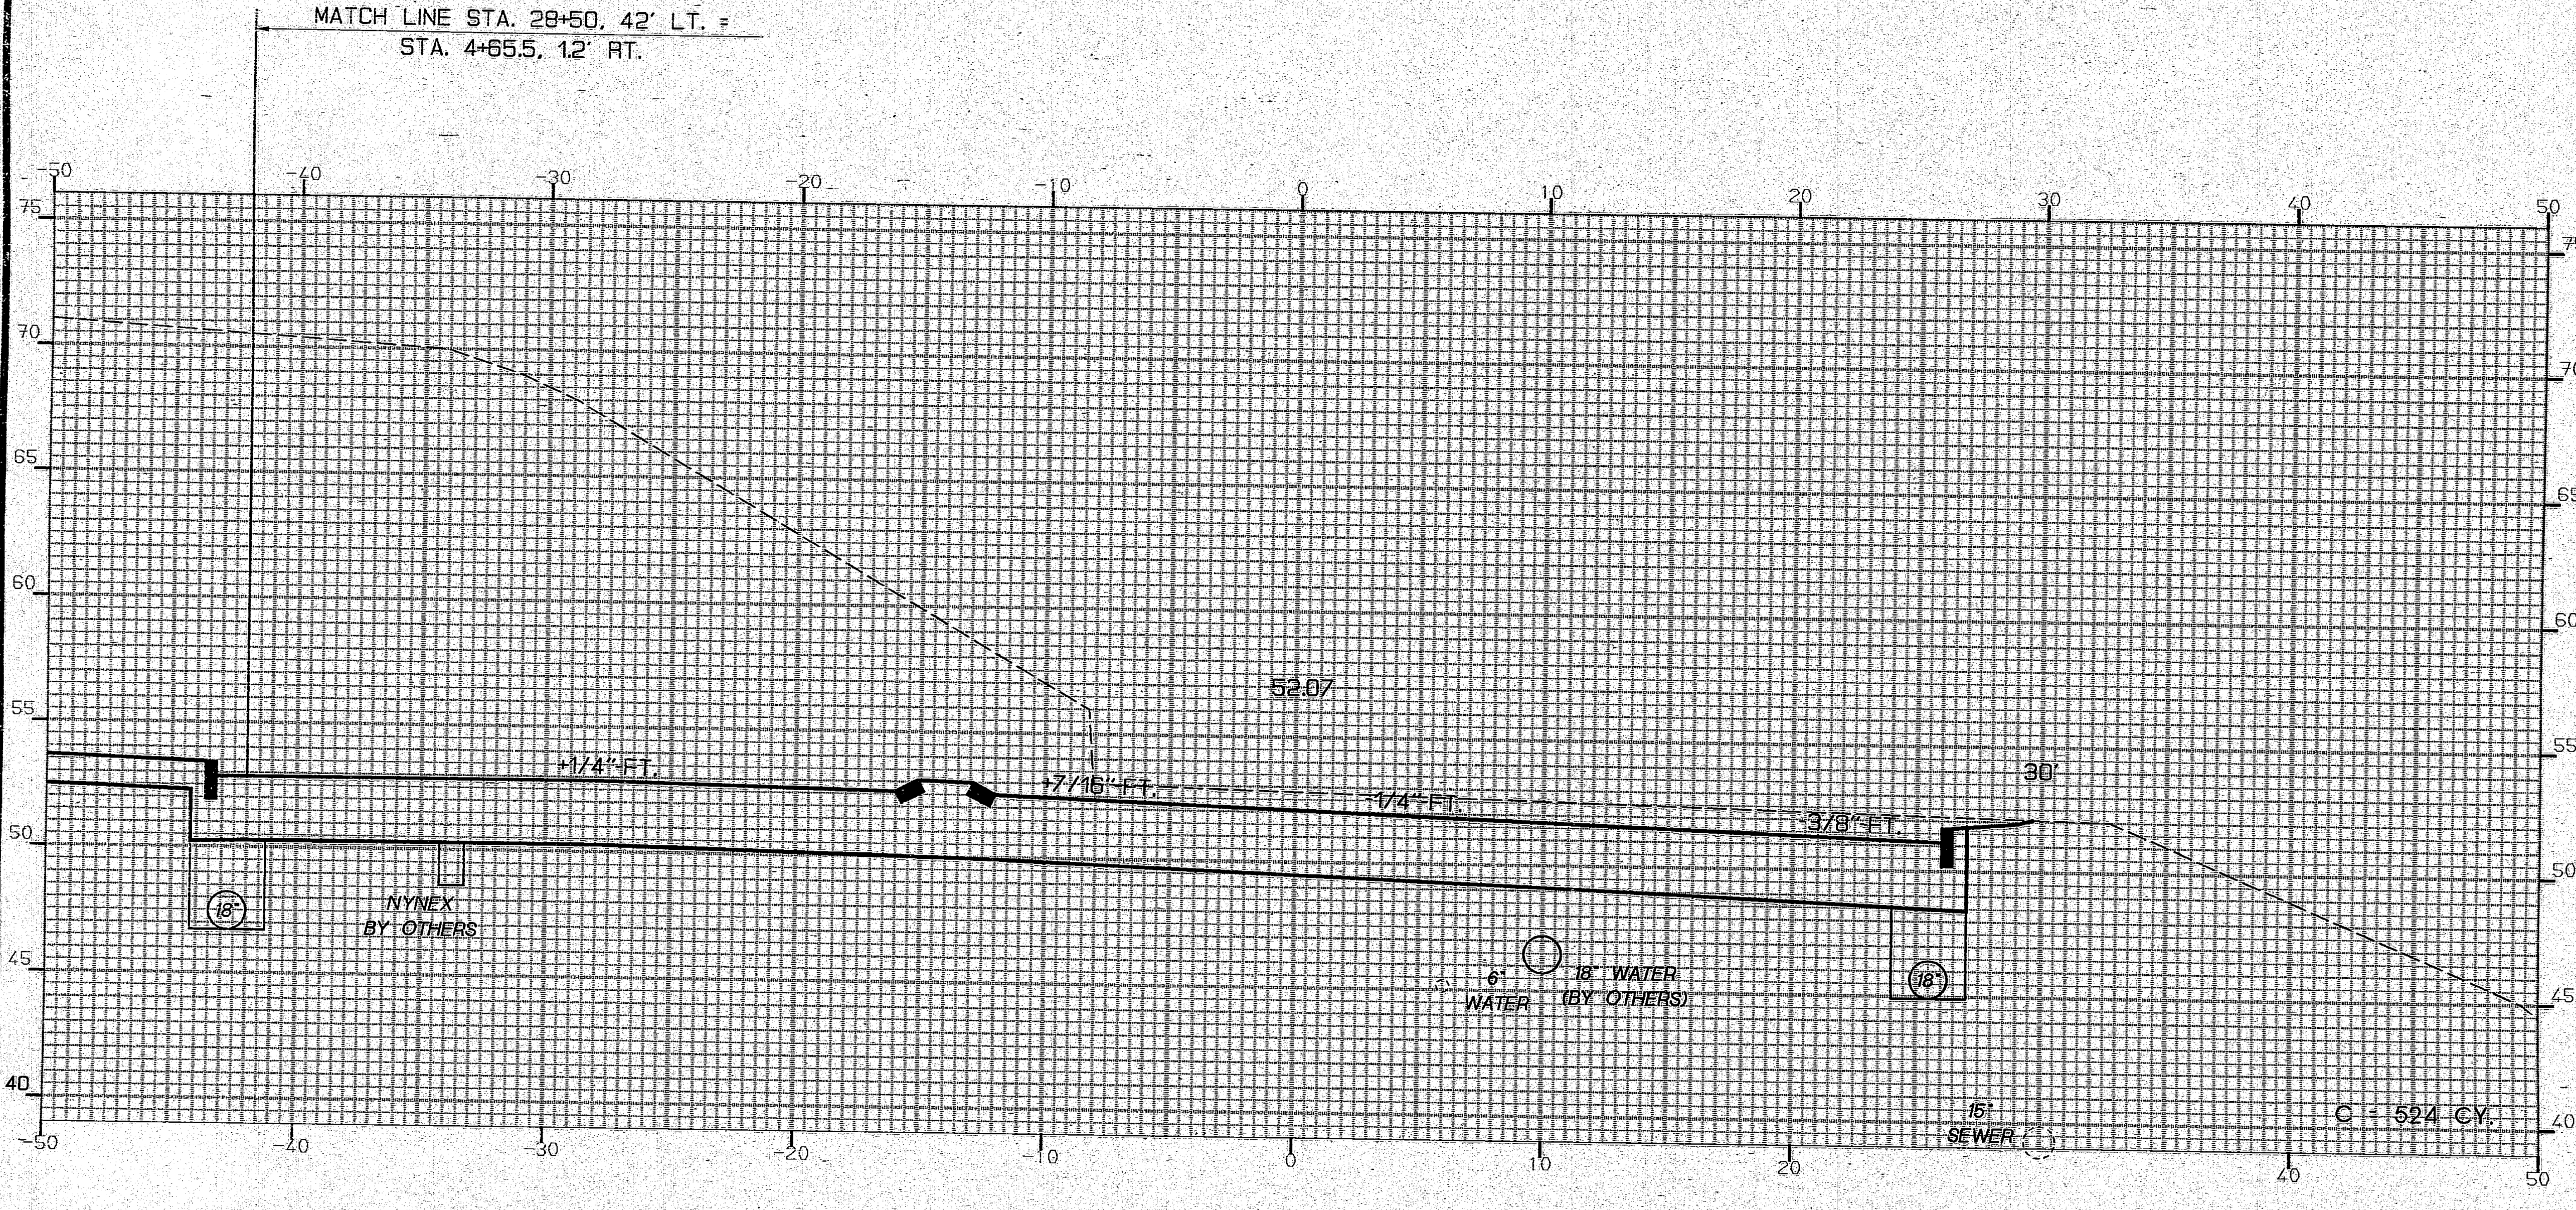

28+50

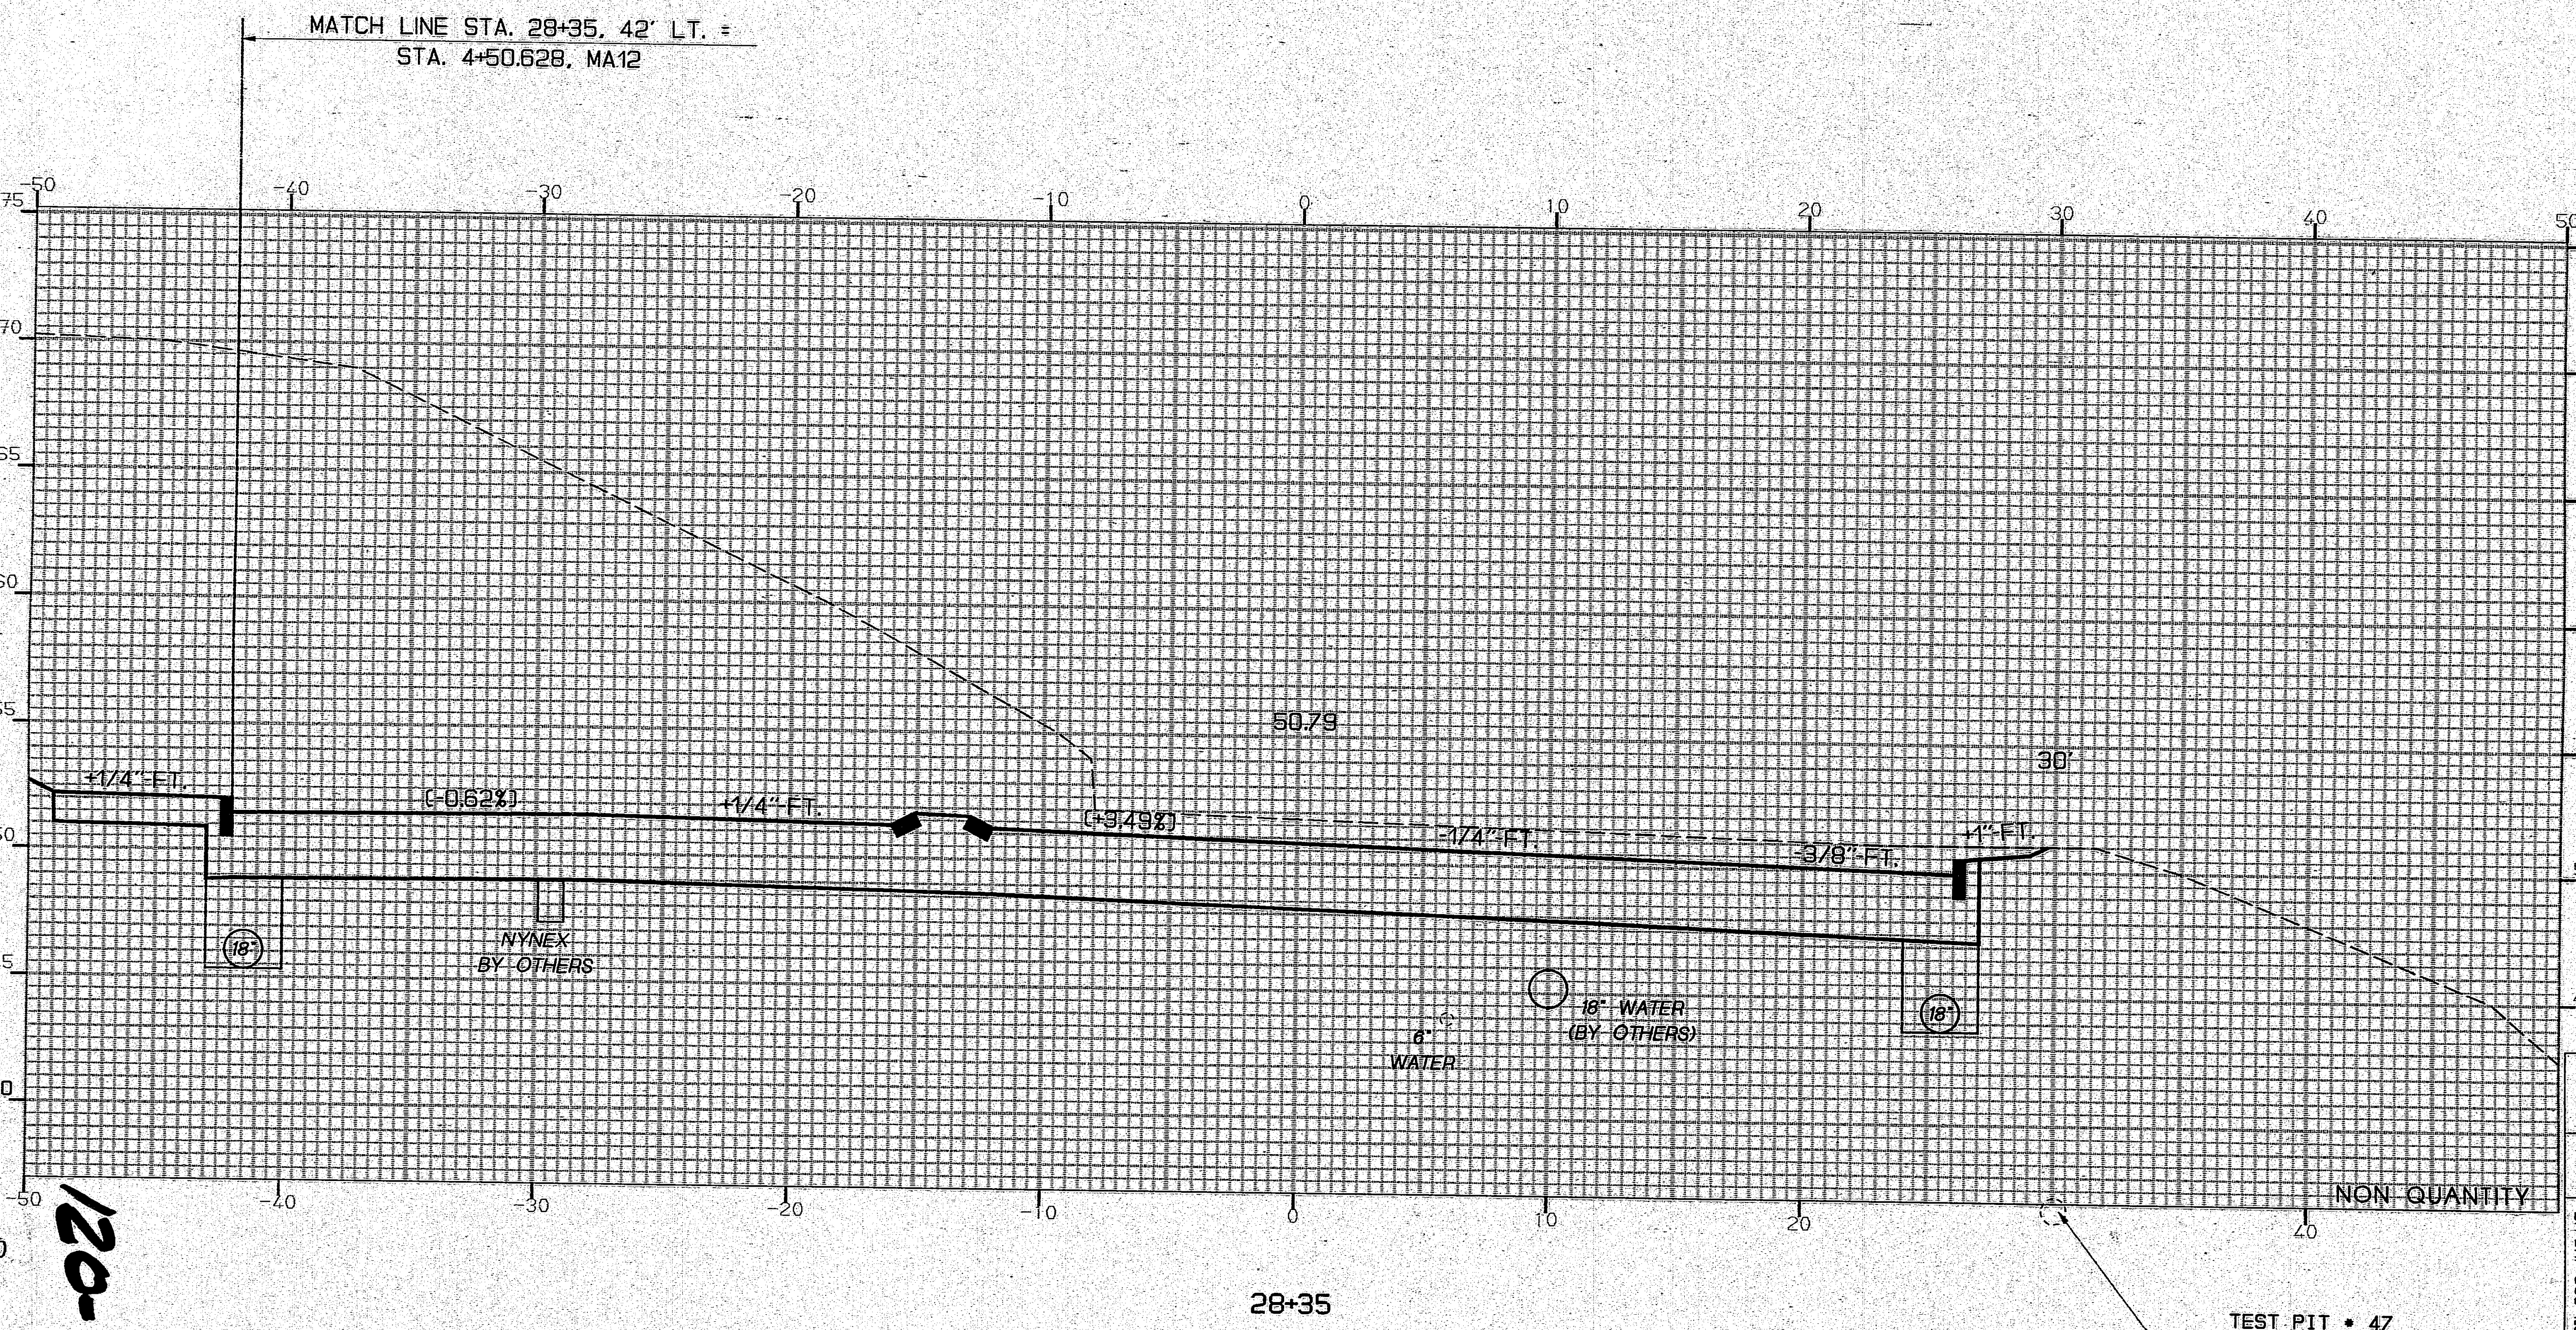

28+35

TEST PIT • 47
STA. 28+19.00 , 30' RT.
SEWER MAIN

PIN • 2672.00
HD 84 - 101

F.H.W.A. REG. NO.	STATE	PROJECT NUMBER	SHEET NO.	TOTAL SHEETS
1	MAINE	BR-BRF-038-1(35)	112	201

STA. 28+35 TO STA. 28+75

STATE STREET - BREWER

120-96

Rev-11-7-95

[redacted]

15AUG95-01.00.40

Rev. NYNEX 9-95

ORIGINAL SURVEY		BY	DATE
	SURVEYED		
	PLOTTED	M.P.	05/95
NOTE BOOK	TEMPLATE	R.C.	05/95
	AREAS		
NO.	AREAS CHECKED		

FINAL SURVEY		BY	DATE
	SURVEYED		
	PLOTTED		
NOTE BOOK	TEMPLATE		
	AREAS		
NO.	AREAS CHECKED		

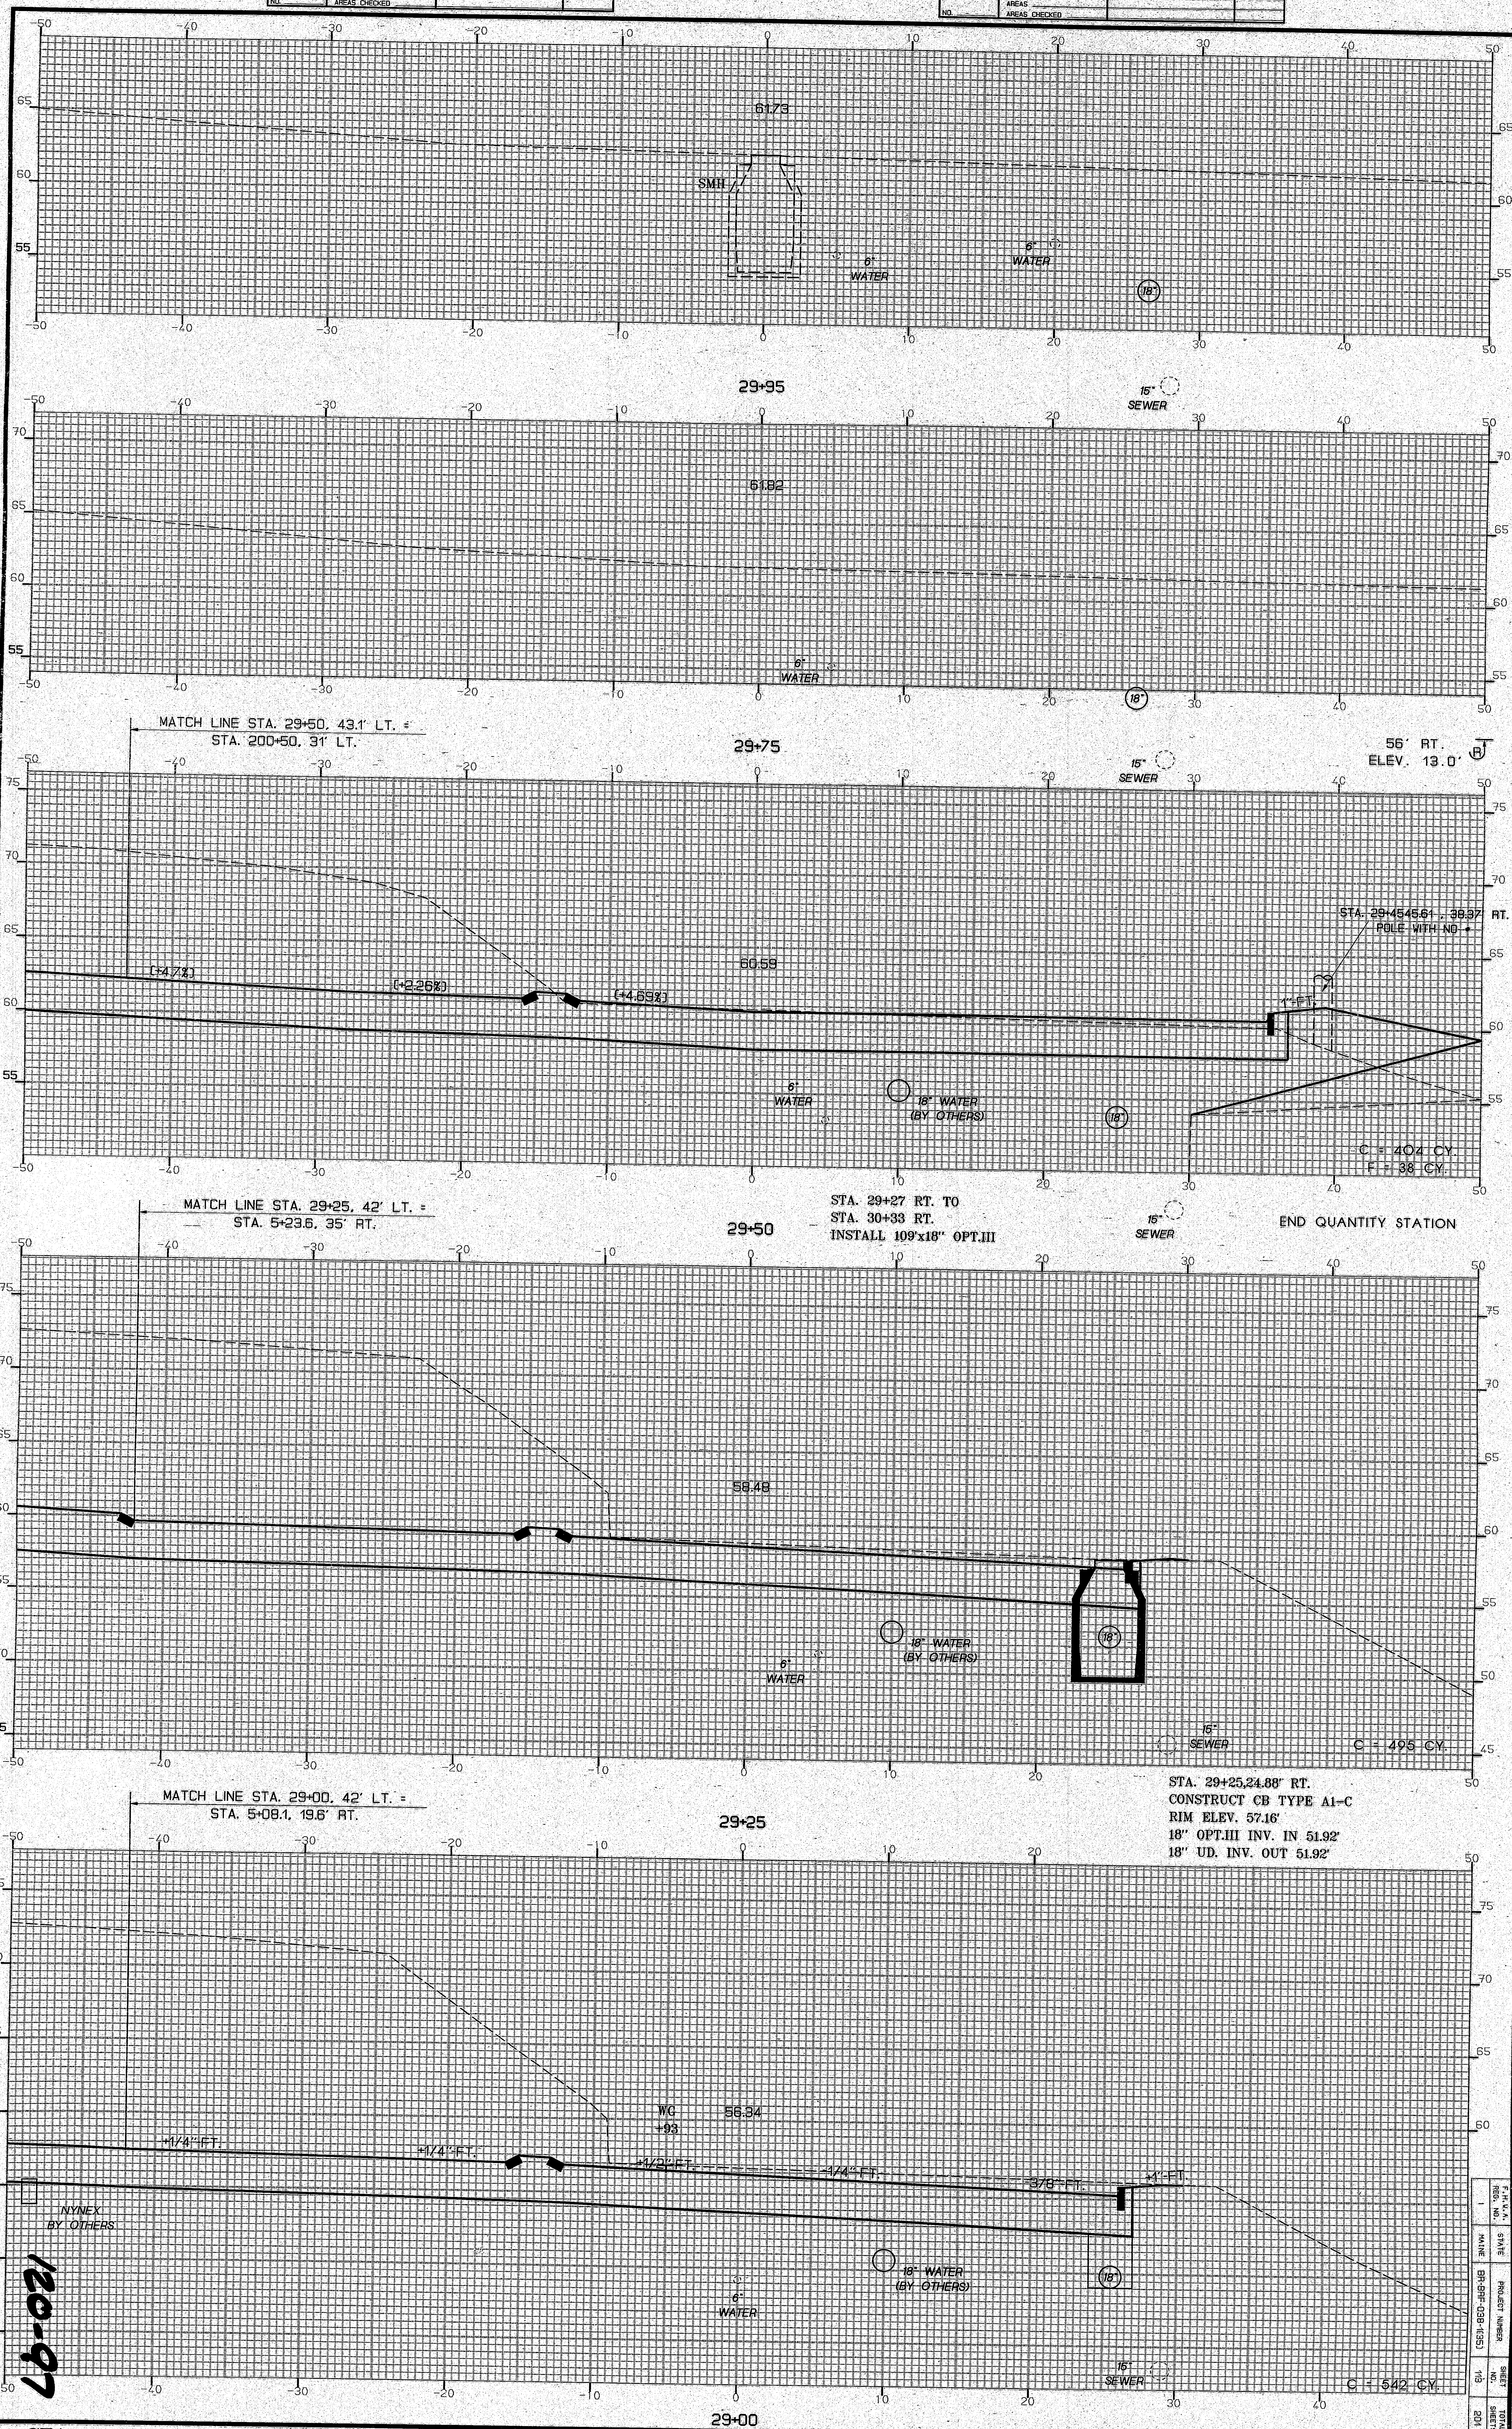

PIN • 2672.00 HD 85 - 101

F.H.W.A. REG. NO.	STATE	PROJECT NUMBER	SHEET NO.	TOTAL SHEETS
1	MAINE	BR-BRF-038-1(35)	113	201

STATE STREET - BREWER

STA. 29+00 TO STA. 29+95

120-97

Rev 11-7-95

PIN • 2672.00 HD 86 - 101

F.H.W.A. REG. NO.	STATE	PROJECT NUMBER	SHEET NO.	TOTAL SHEETS
1	MAINE	BR-BRF-038-1(35)	114	201

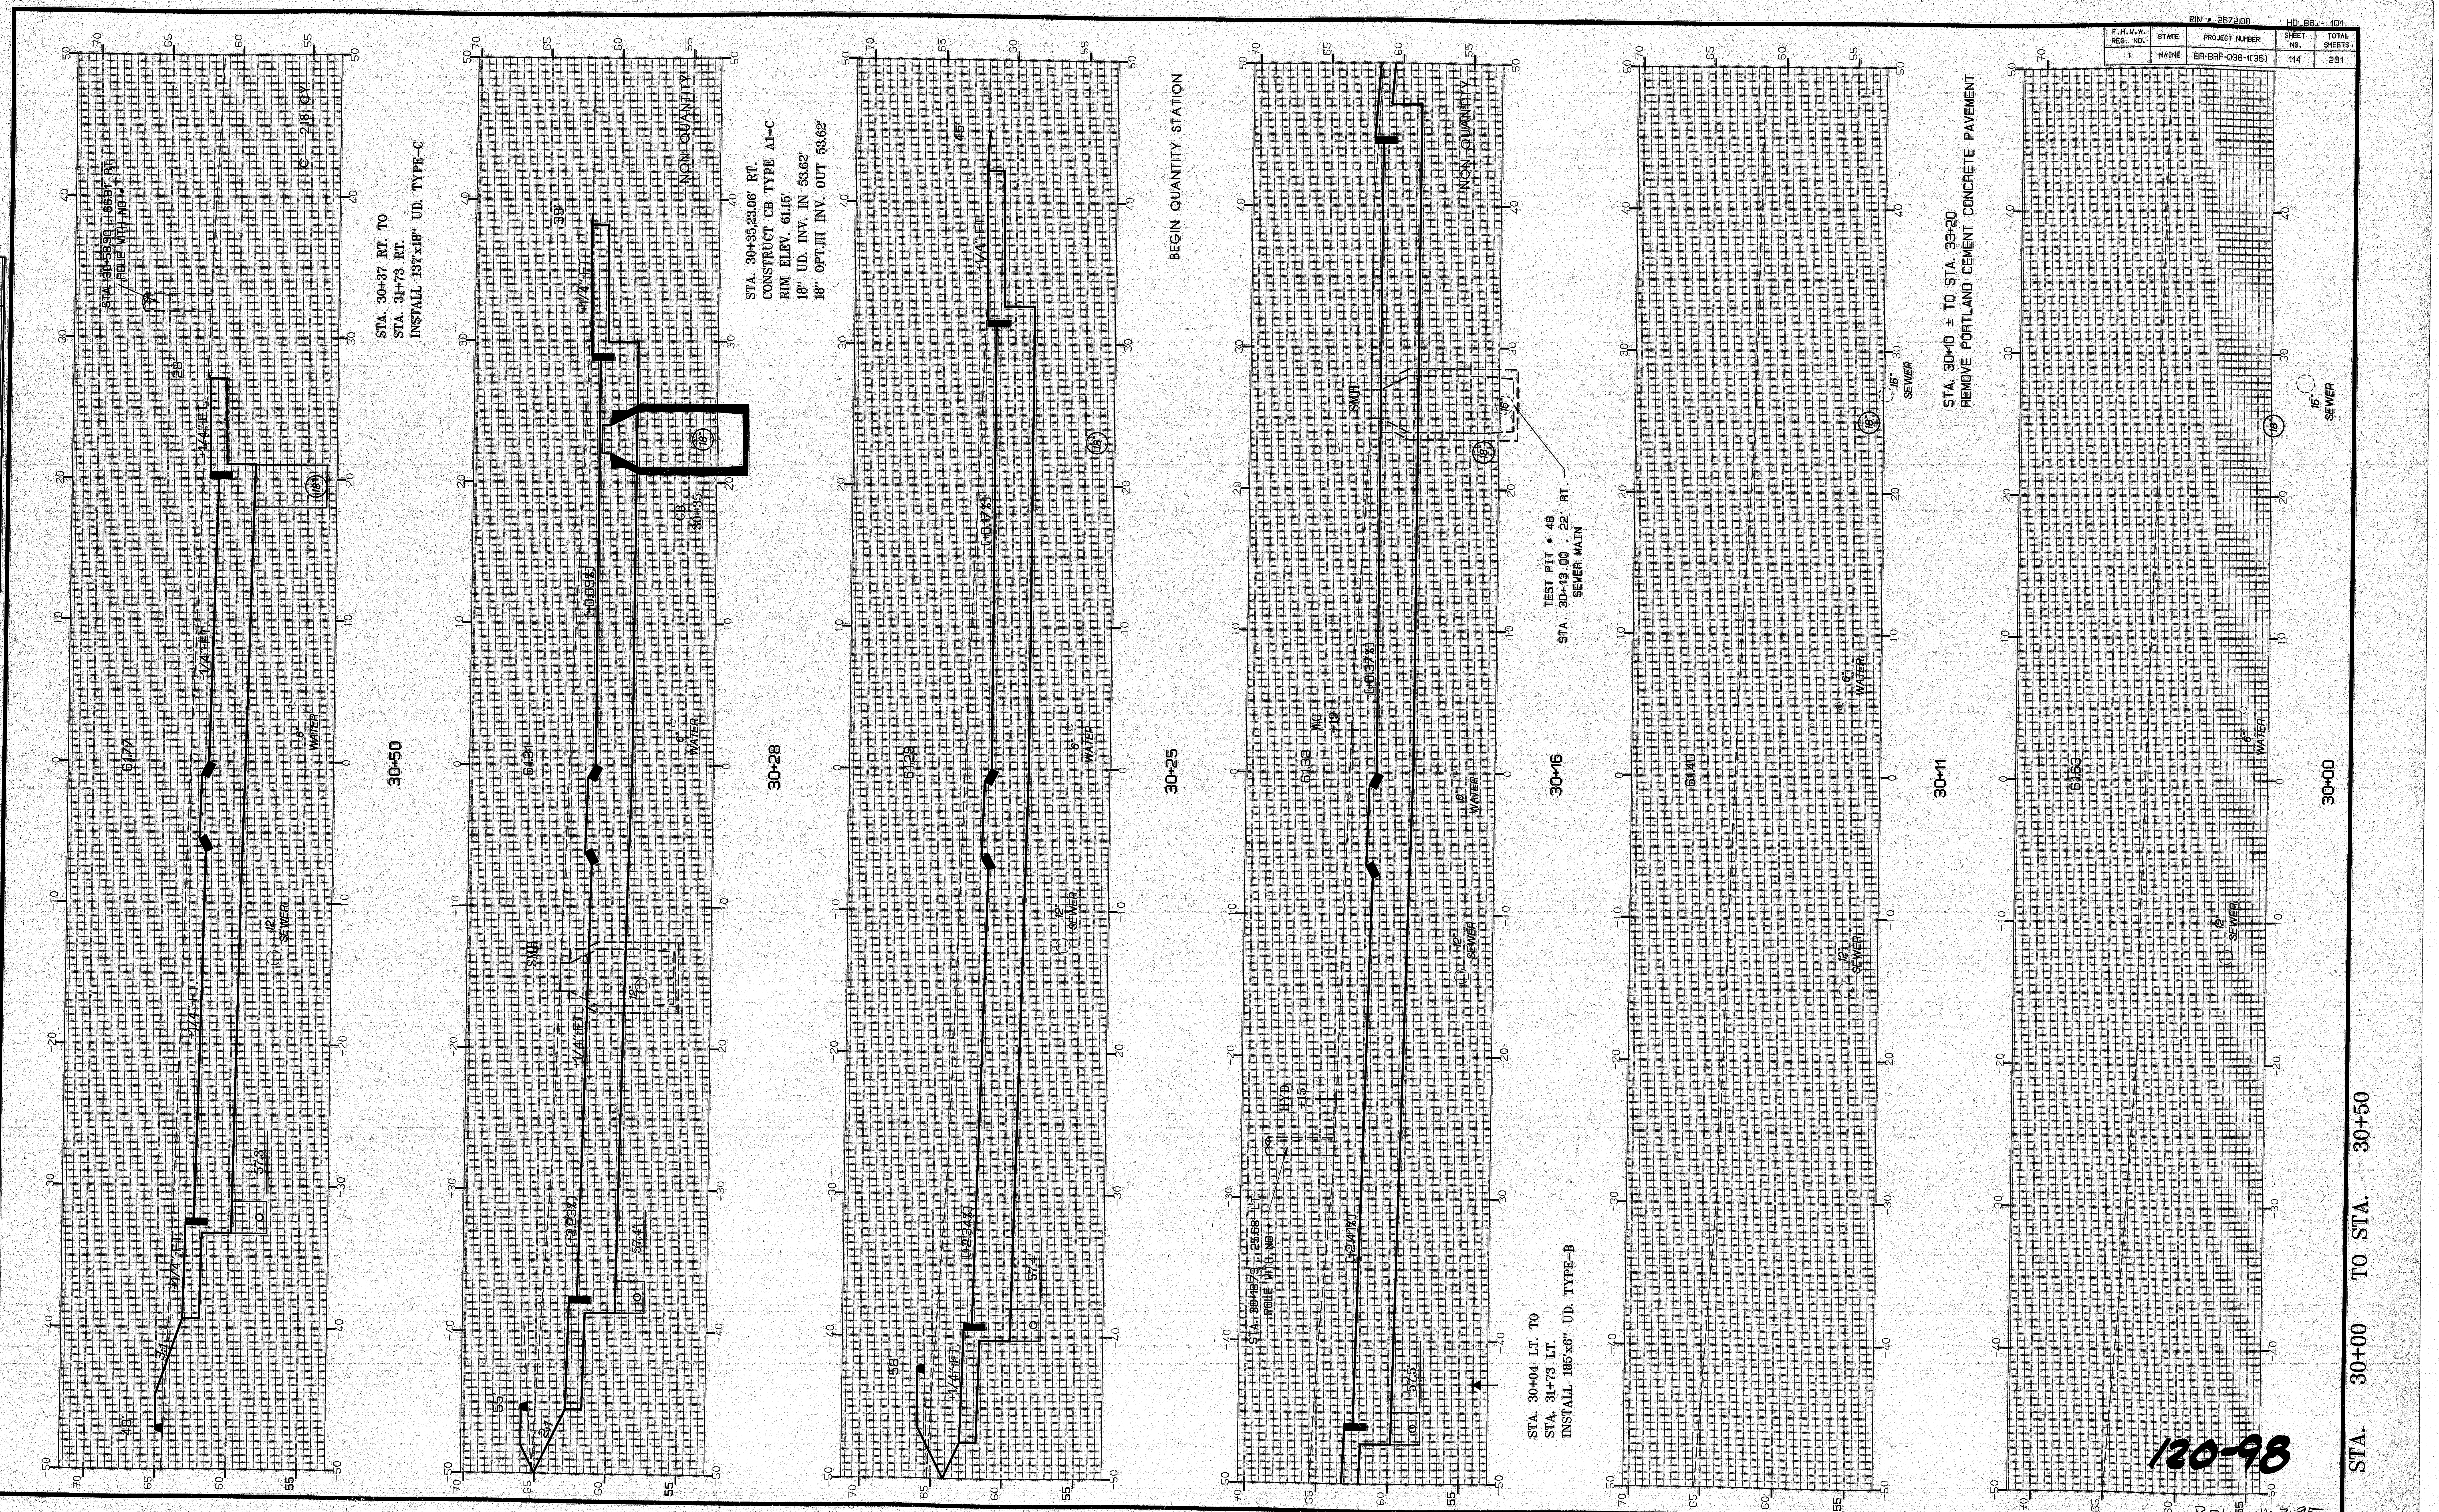

120-98

REV 11-7-95

STATE STREET - BREWER

ORIGINAL SURVEY

REV. EXISTING 12" SEWER 9-95

	BY	DATE
SURVEYED		
PLOTTED	M.P.	05/95
TEMPLATE	R.C.	05/95
AREAS		
AREAS CHECKED		

NOTE BOOK NO.

FINAL SURVEY

	BY	DATE
SURVEYED		
PLOTTED		
TEMPLATE		
AREAS		
AREAS CHECKED		

NOTE BOOK NO.

15AUG95-0100.40

[redacted]

15AUG95-01.00.40

ORIGINAL SURVEY		BY	DATE
		REV. EXISTING 12" SEWER	9-95
NOTE BOOK	SURVEYED		
	PLOTTED	M.P.	05/95
	TEMPLATE	R.C.	05/95
	AREAS		
NO.	AREAS CHECKED		

FINAL SURVEY		BY	DATE
NOTE BOOK	SURVEYED		
	PLOTTED		
	TEMPLATE		
	AREAS		
NO.	AREAS CHECKED		

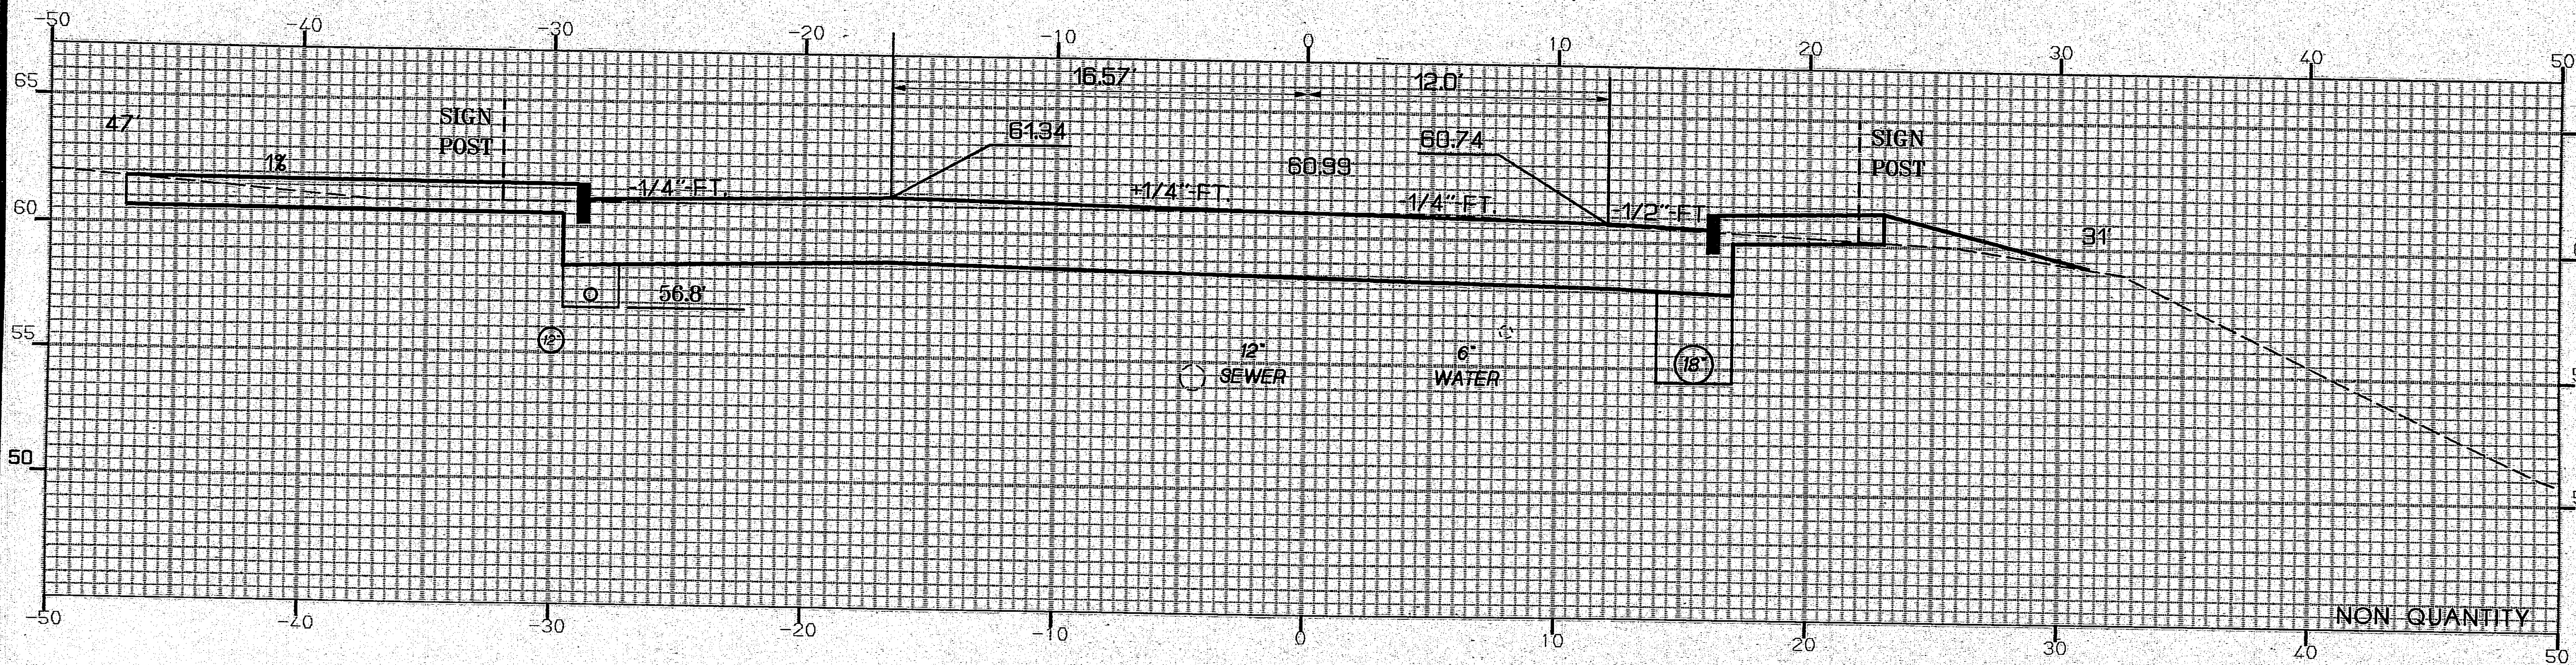

ELEV. 26.2'

31+70

ELEV. 33.69'

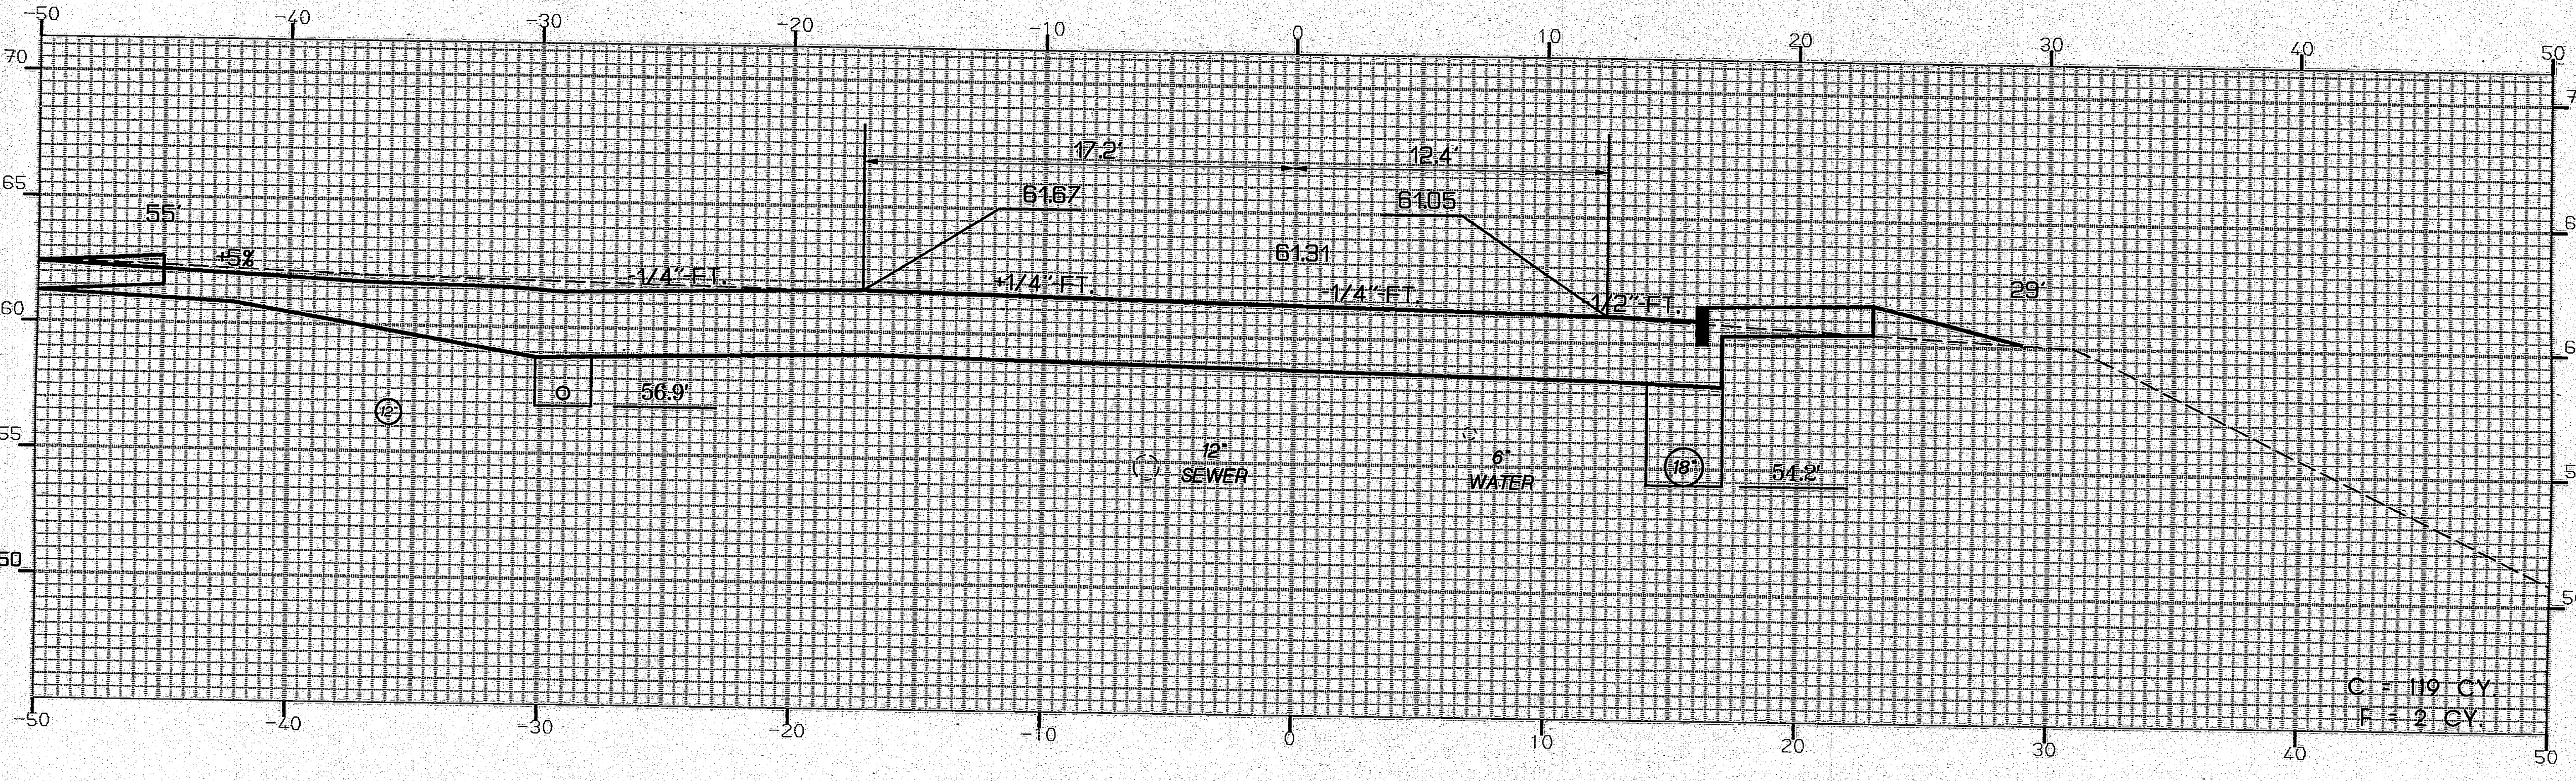

STA. 31+16 LT. TO
STA. 31+73 LT.
INSTALL 62"x16" OPT.I

STA. 31+47 LT.
CONSTRUCT PAVED DRIVE

31+50

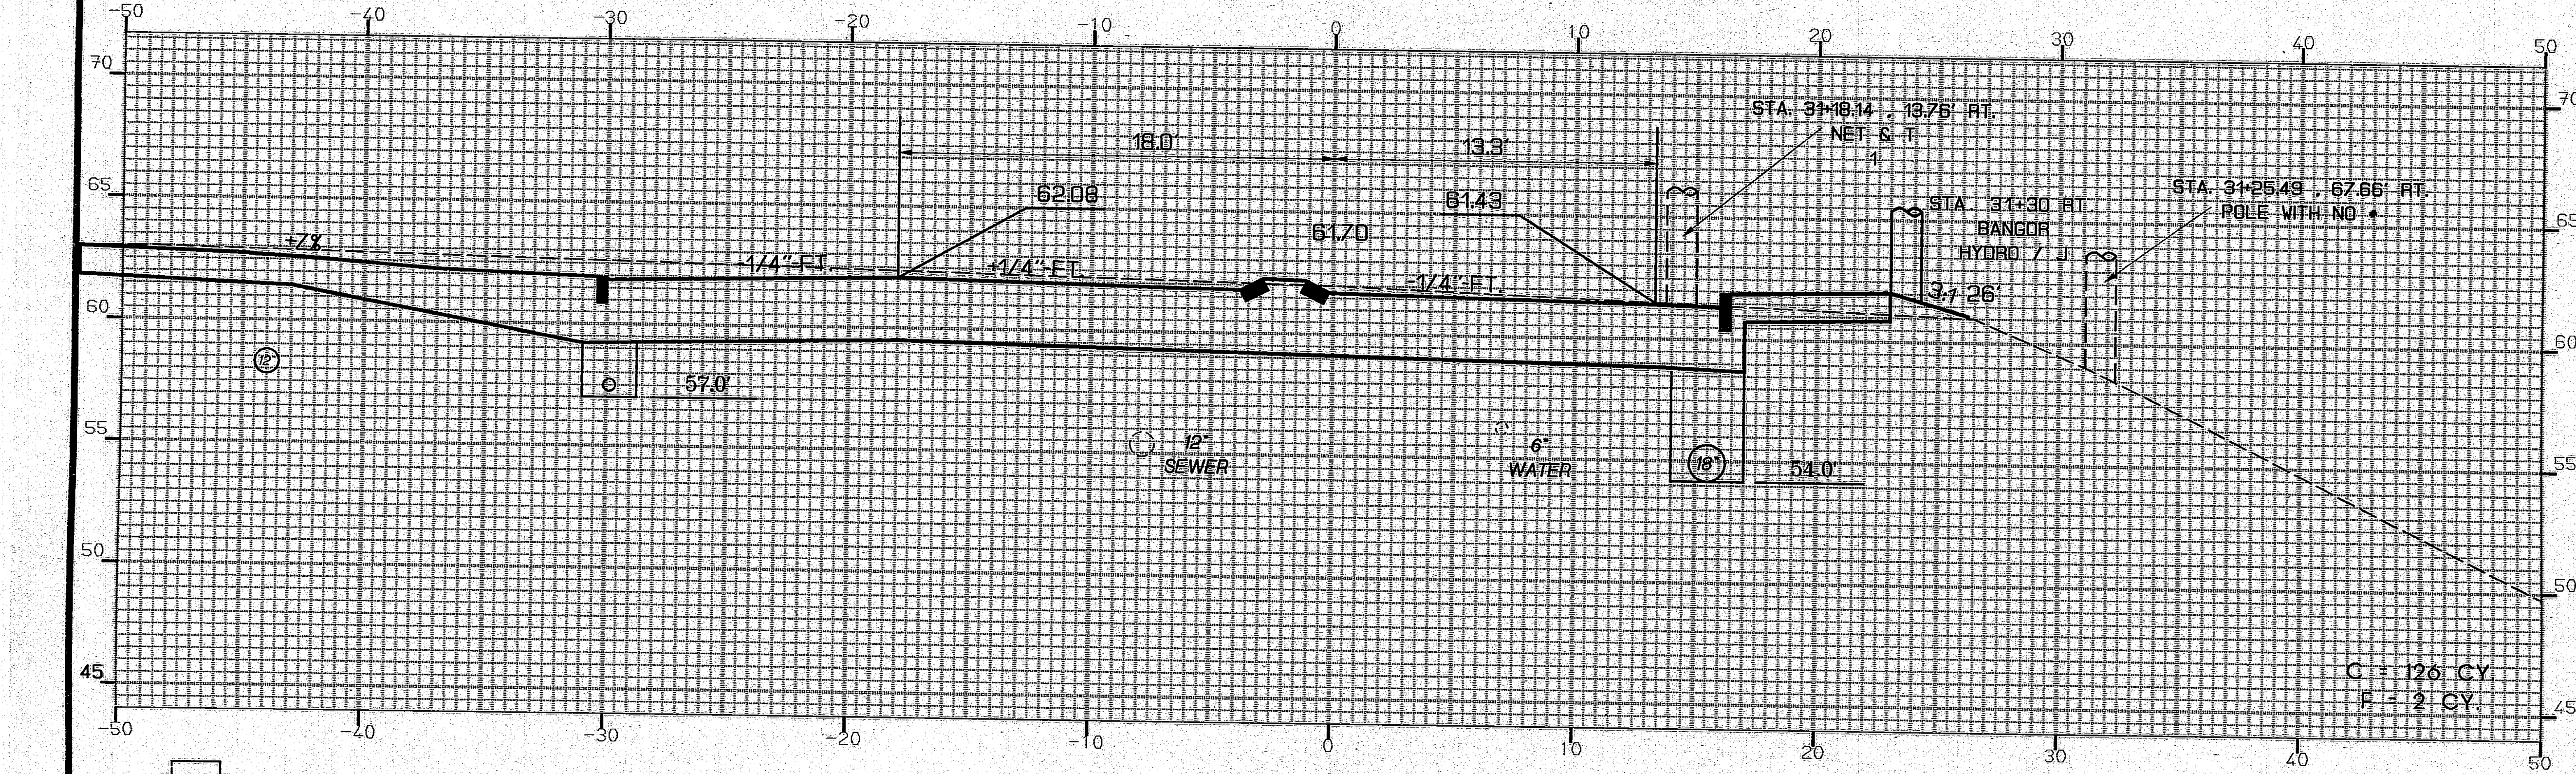

STA. 31+15,46.59' LT.
CONSTRUCT CB TYPE F6-C
RIM ELEV. 63.02'
12" UD. INV. OUT 57.02'

31+25

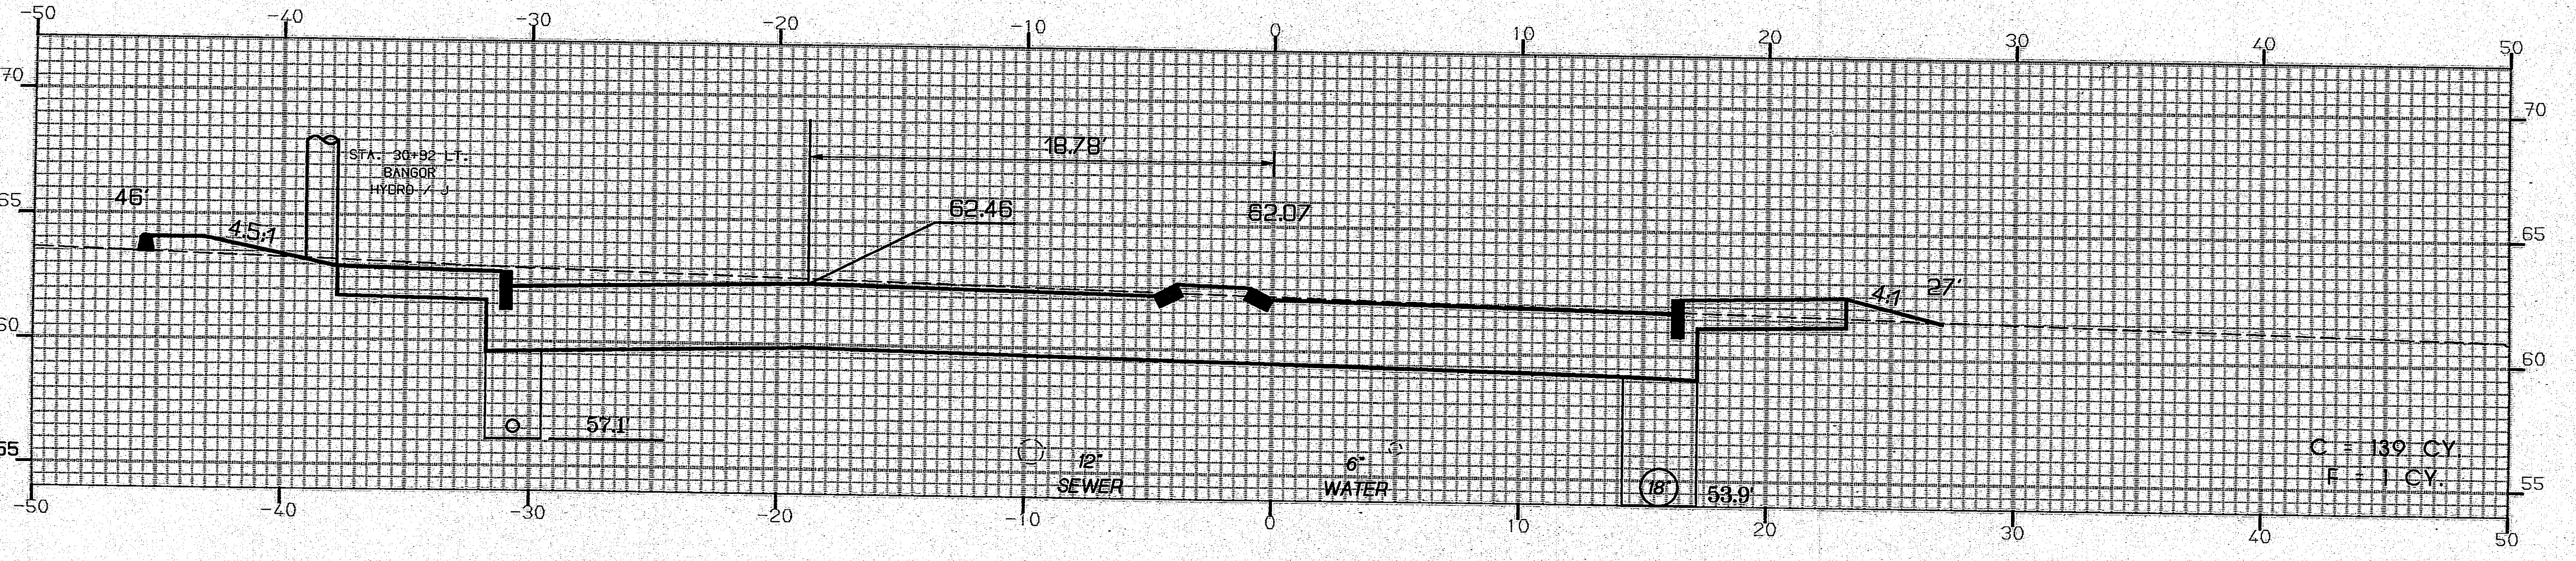

31+00

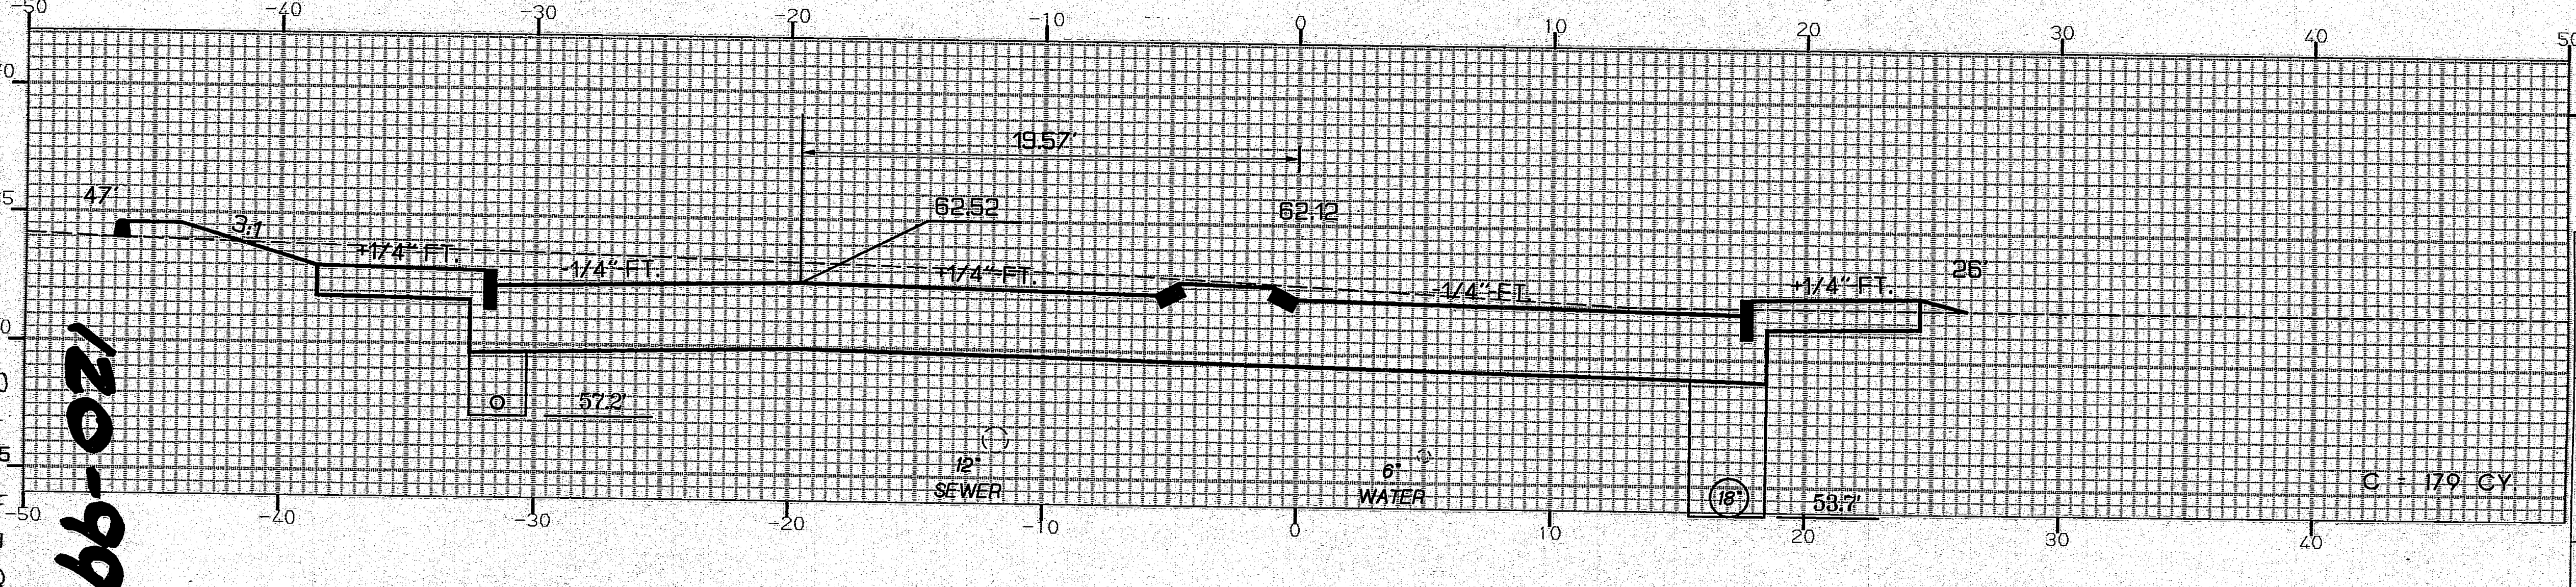

30+75

ELEV. 51.4'

PIN # 2672.00 HD 87 - 101

F.H.W.A. REG. NO.	STATE	PROJECT NUMBER	SHEET NO.	TOTAL SHEETS
1	MAINE	BR-BRF-038-1(35)	115	201

STATE STREET - BREWER

STA. 30+75 TO STA. 31+70

120-99

Rev 11-7-95

15AUG95-01.00.40

ORIGINAL SURVEY		BY	DATE
NOTE BOOK	SURVEYED		
NO.	PLOTTED	M.P.	05/95
	TEMPLATE	R.C.	05/95
	AREAS	–	
	AREAS CHECKED		

REV. EXISTING 12" SEWER 9-95

FINAL SURVEY		BY	DATE
NOTE BOOK	SURVEYED		
NO.	PLOTTED		
	TEMPLATE		
	AREAS		
	AREAS CHECKED		

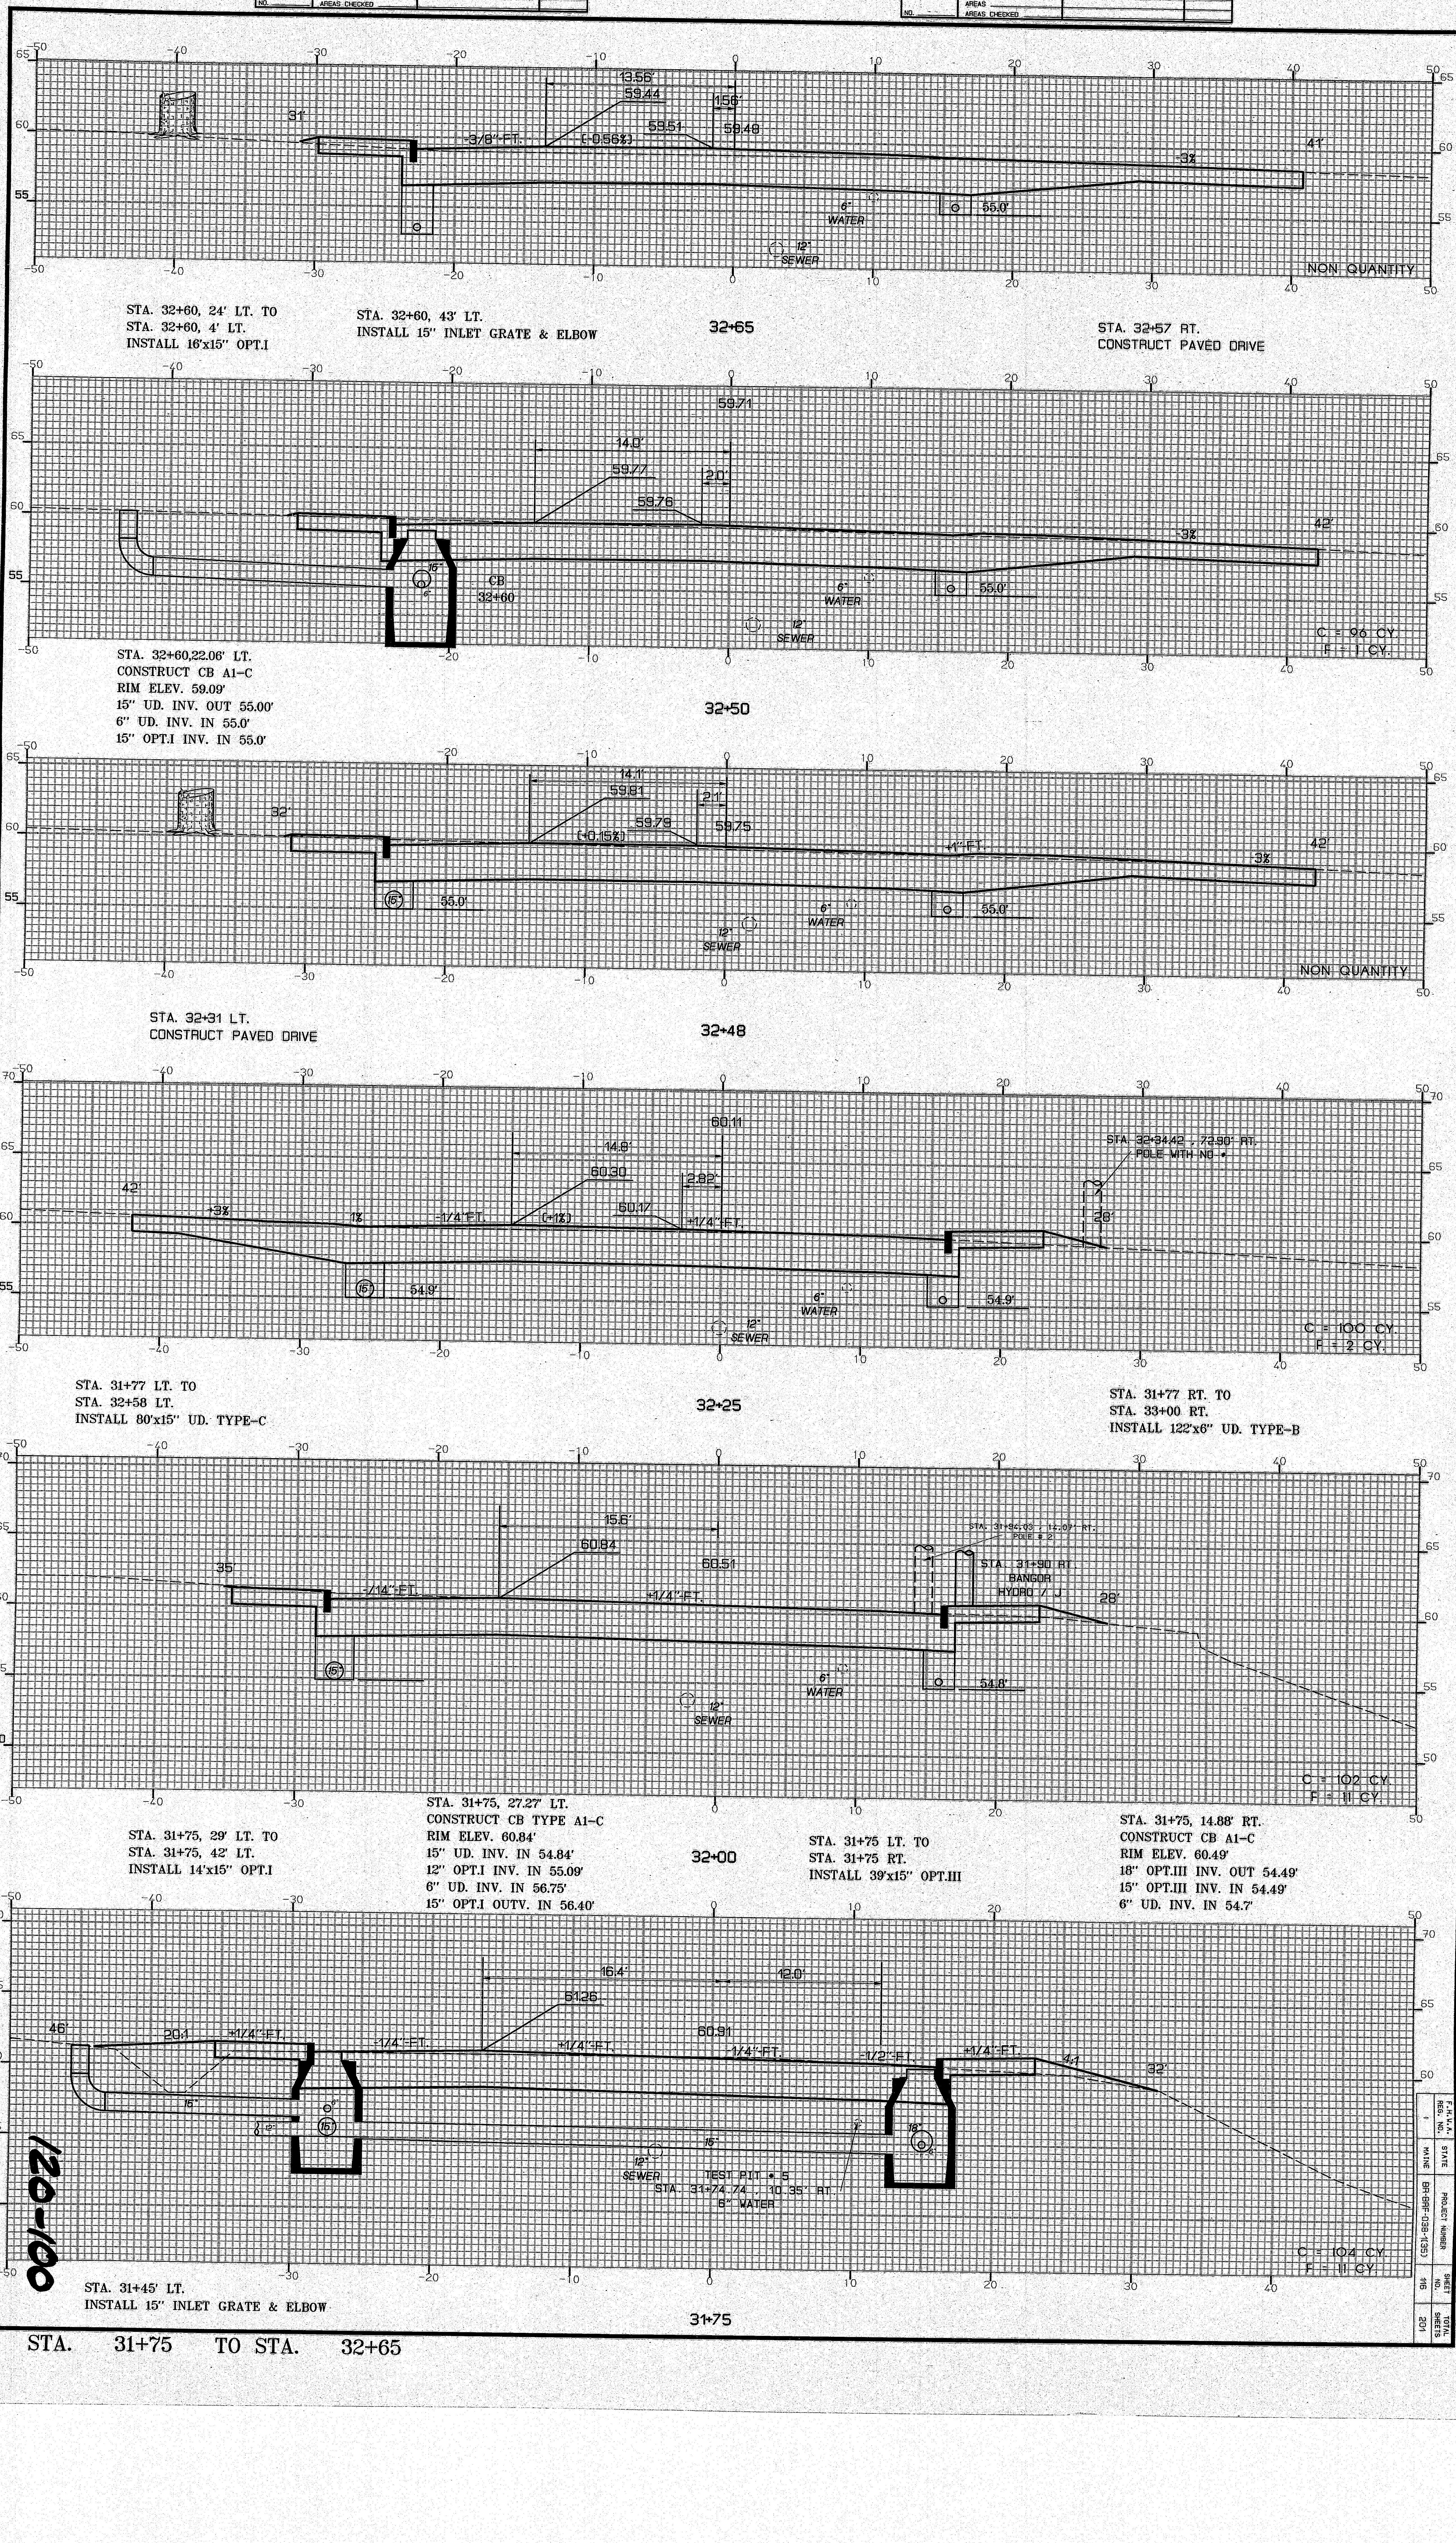

32+65

STA. 32+60, 24' LT. TO
STA. 32+60, 4' LT.
INSTALL 16'x15" OPT.I

STA. 32+60, 43' LT.
INSTALL 15" INLET GRATE & ELBOW

STA. 32+57 RT.
CONSTRUCT PAVED DRIVE

STA. 32+60,22.06' LT.
CONSTRUCT CB A1-C
RIM ELEV. 59.09'
15" UD. INV. OUT 55.00'
6" UD. INV. IN 55.0'
15" OPT.I INV. IN 55.0'

32+50

STA. 32+31 LT.
CONSTRUCT PAVED DRIVE

32+48

STA. 31+77 LT. TO
STA. 32+58 LT.
INSTALL 80'x15" UD. TYPE-C

STA. 31+77 RT. TO
STA. 33+00 RT.
INSTALL 122'x6" UD. TYPE-B

32+25

STA. 31+75, 29' LT. TO
STA. 31+75, 42' LT.
INSTALL 14'x15" OPT.I

STA. 31+75, 27.27' LT.
CONSTRUCT CB TYPE A1-C
RIM ELEV. 60.84'
15" UD. INV. IN 54.84'
12" OPT.I INV. IN 55.09'
6" UD. INV. IN 56.75'
15" OPT.I OUTV. IN 56.40'

STA. 31+75 LT. TO
STA. 31+75 RT.
INSTALL 39'x15" OPT.III

STA. 31+75, 14.88' RT.
CONSTRUCT CB A1-C
RIM ELEV. 60.49'
18" OPT.III INV. OUT 54.49'
15" OPT.III INV. IN 54.49'
6" UD. INV. IN 54.7'

32+00

STA. 31+45' LT.
INSTALL 15" INLET GRATE & ELBOW

31+75

120-100
Rev 11-7-95

PIN # 2672.00 HD 88 - 101

F.H.W.A. REG. NO.	STATE	PROJECT NUMBER	SHEET NO.	TOTAL SHEETS
1	MAINE	BR-BRF-038-1(35)	116	201

STA. 31+75 TO STA. 32+65

STATE STREET - BREWER