







FINAL SURVEY NOTE BOOK	SUMMITED	BY	DATE
	PLOTTED TEMPLATE MEAS.		

F.H.W.A. REG. NO.		STATE	PROJECT NUMBER	SHEET NO.	TOTAL SHEETS
7		MAINE	BR-BRF-038-1(35)	77	201

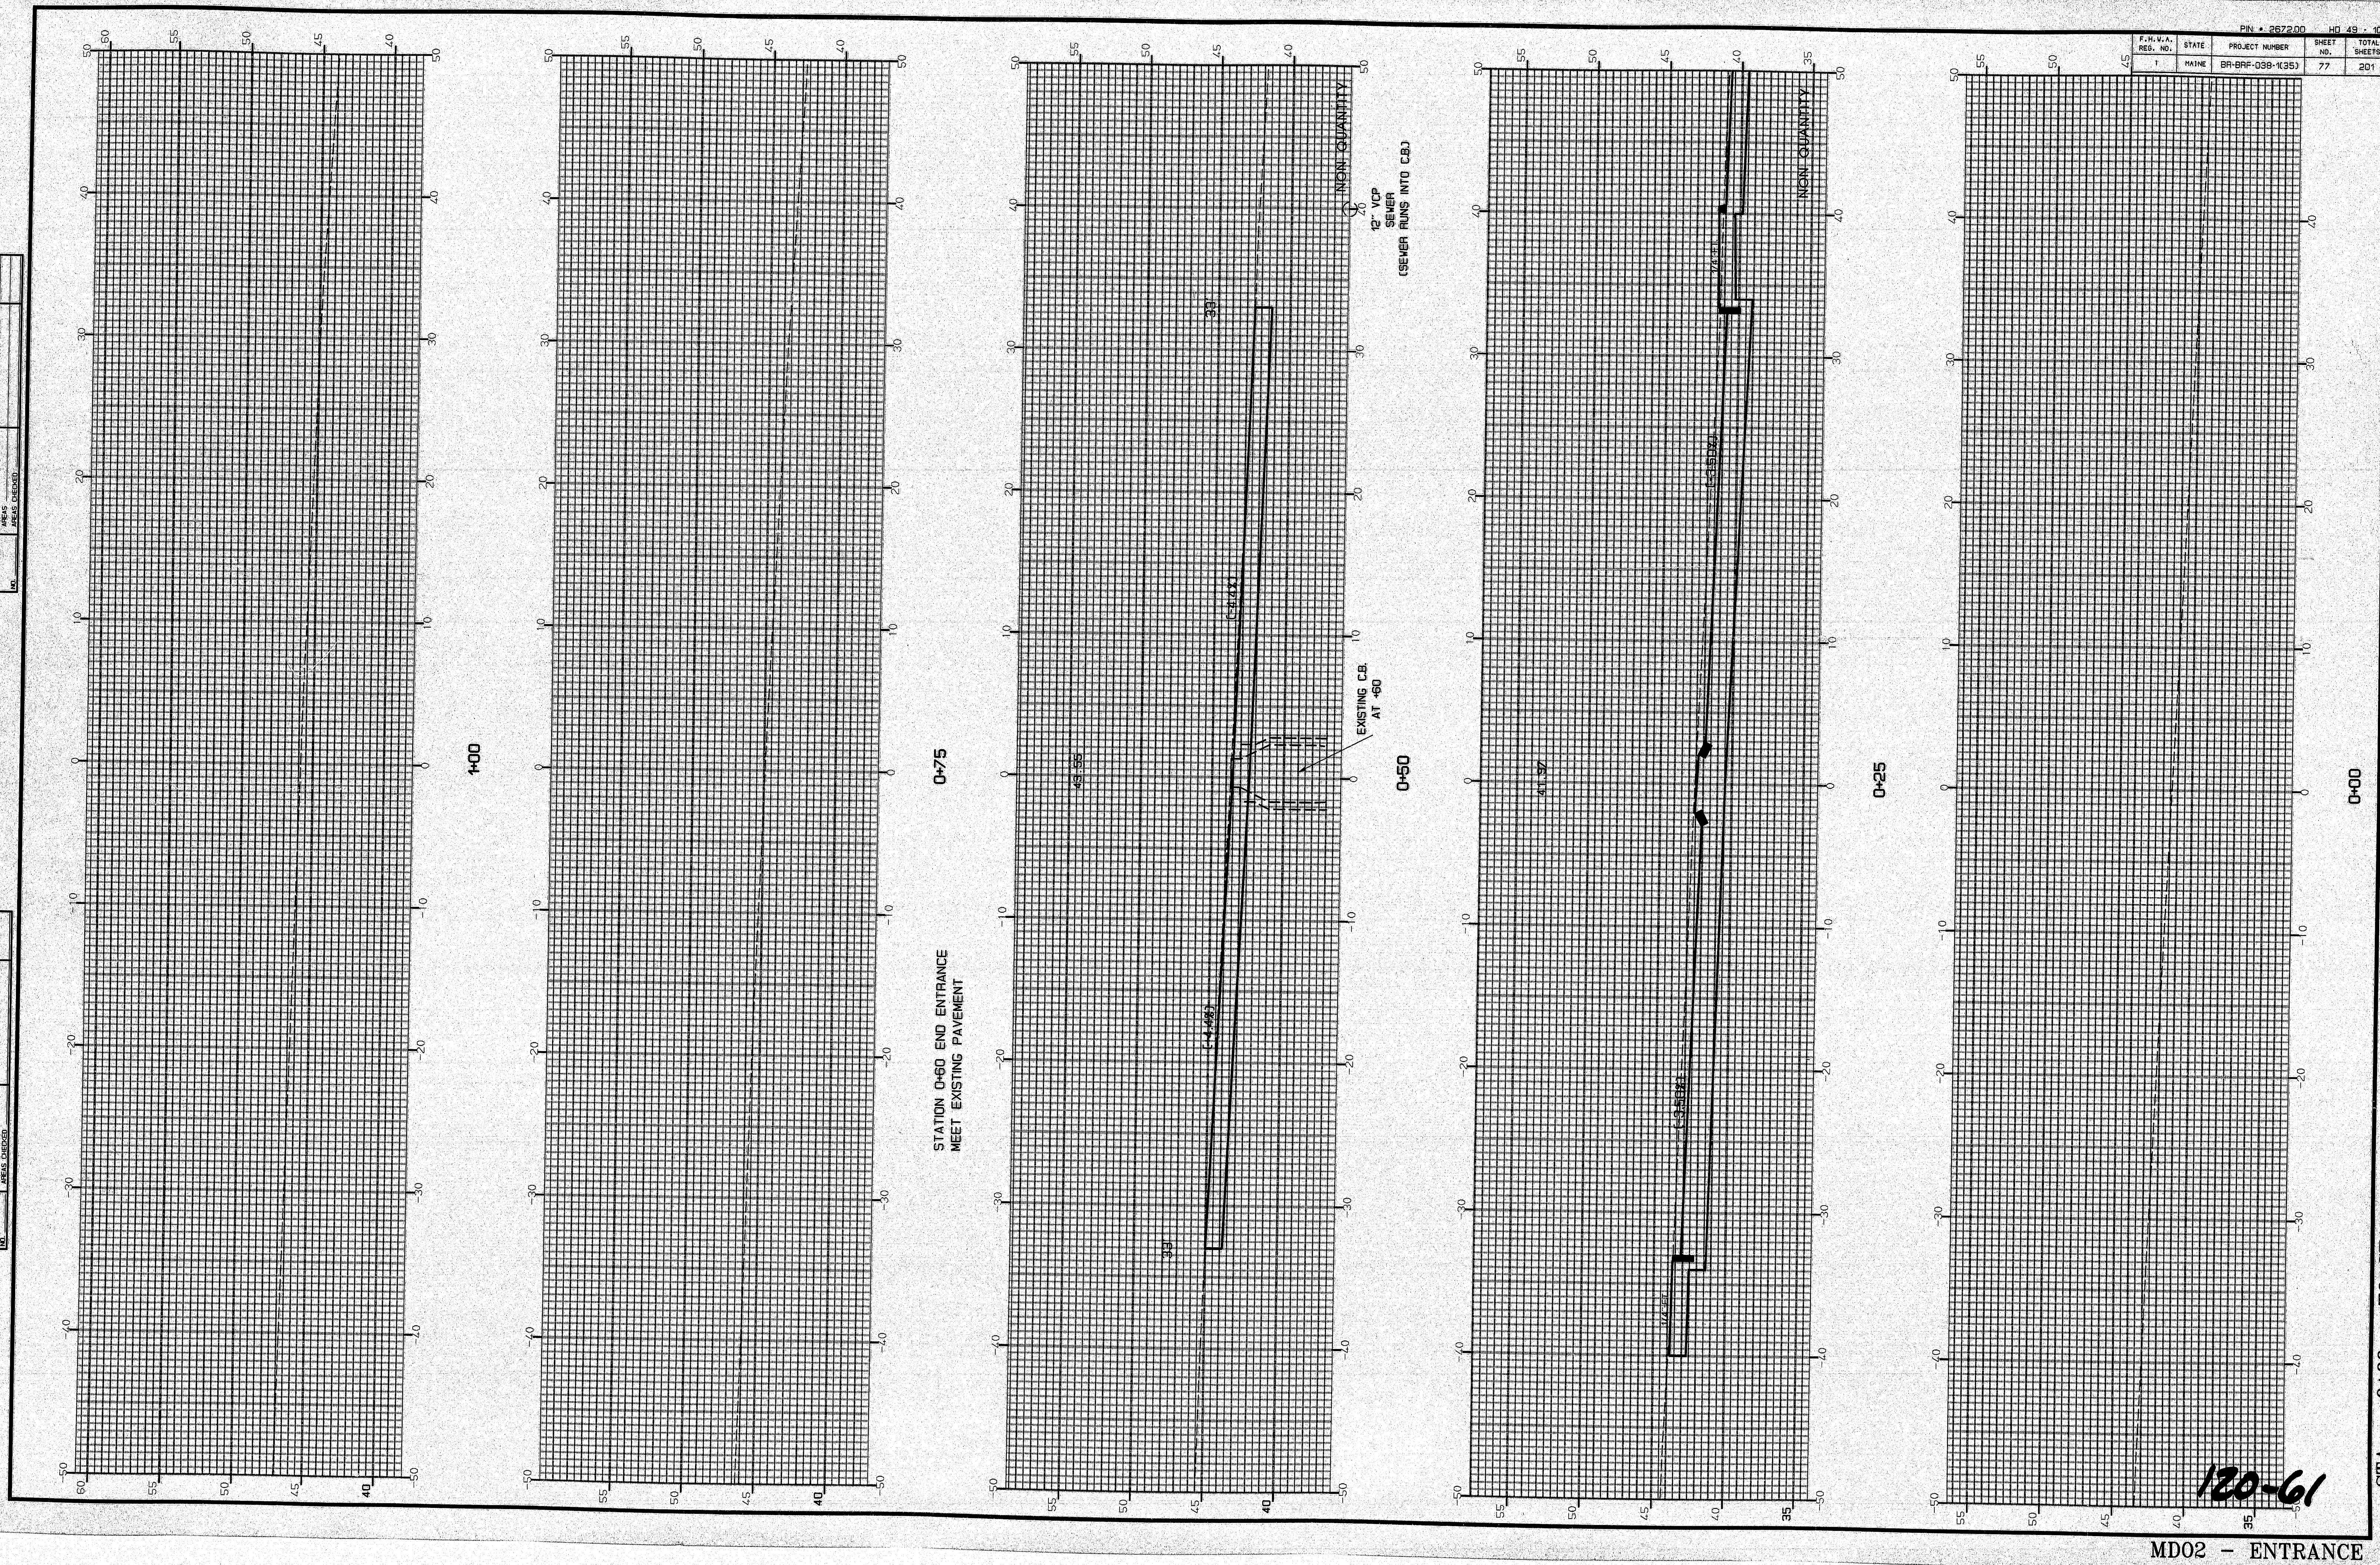

FINAL SURVEY		BY	DATE
NOTE BOOK	SURVEYED		
	PLOTTED		
	TEMPLATE		
	INCHES		

15AUG95-01.00.40

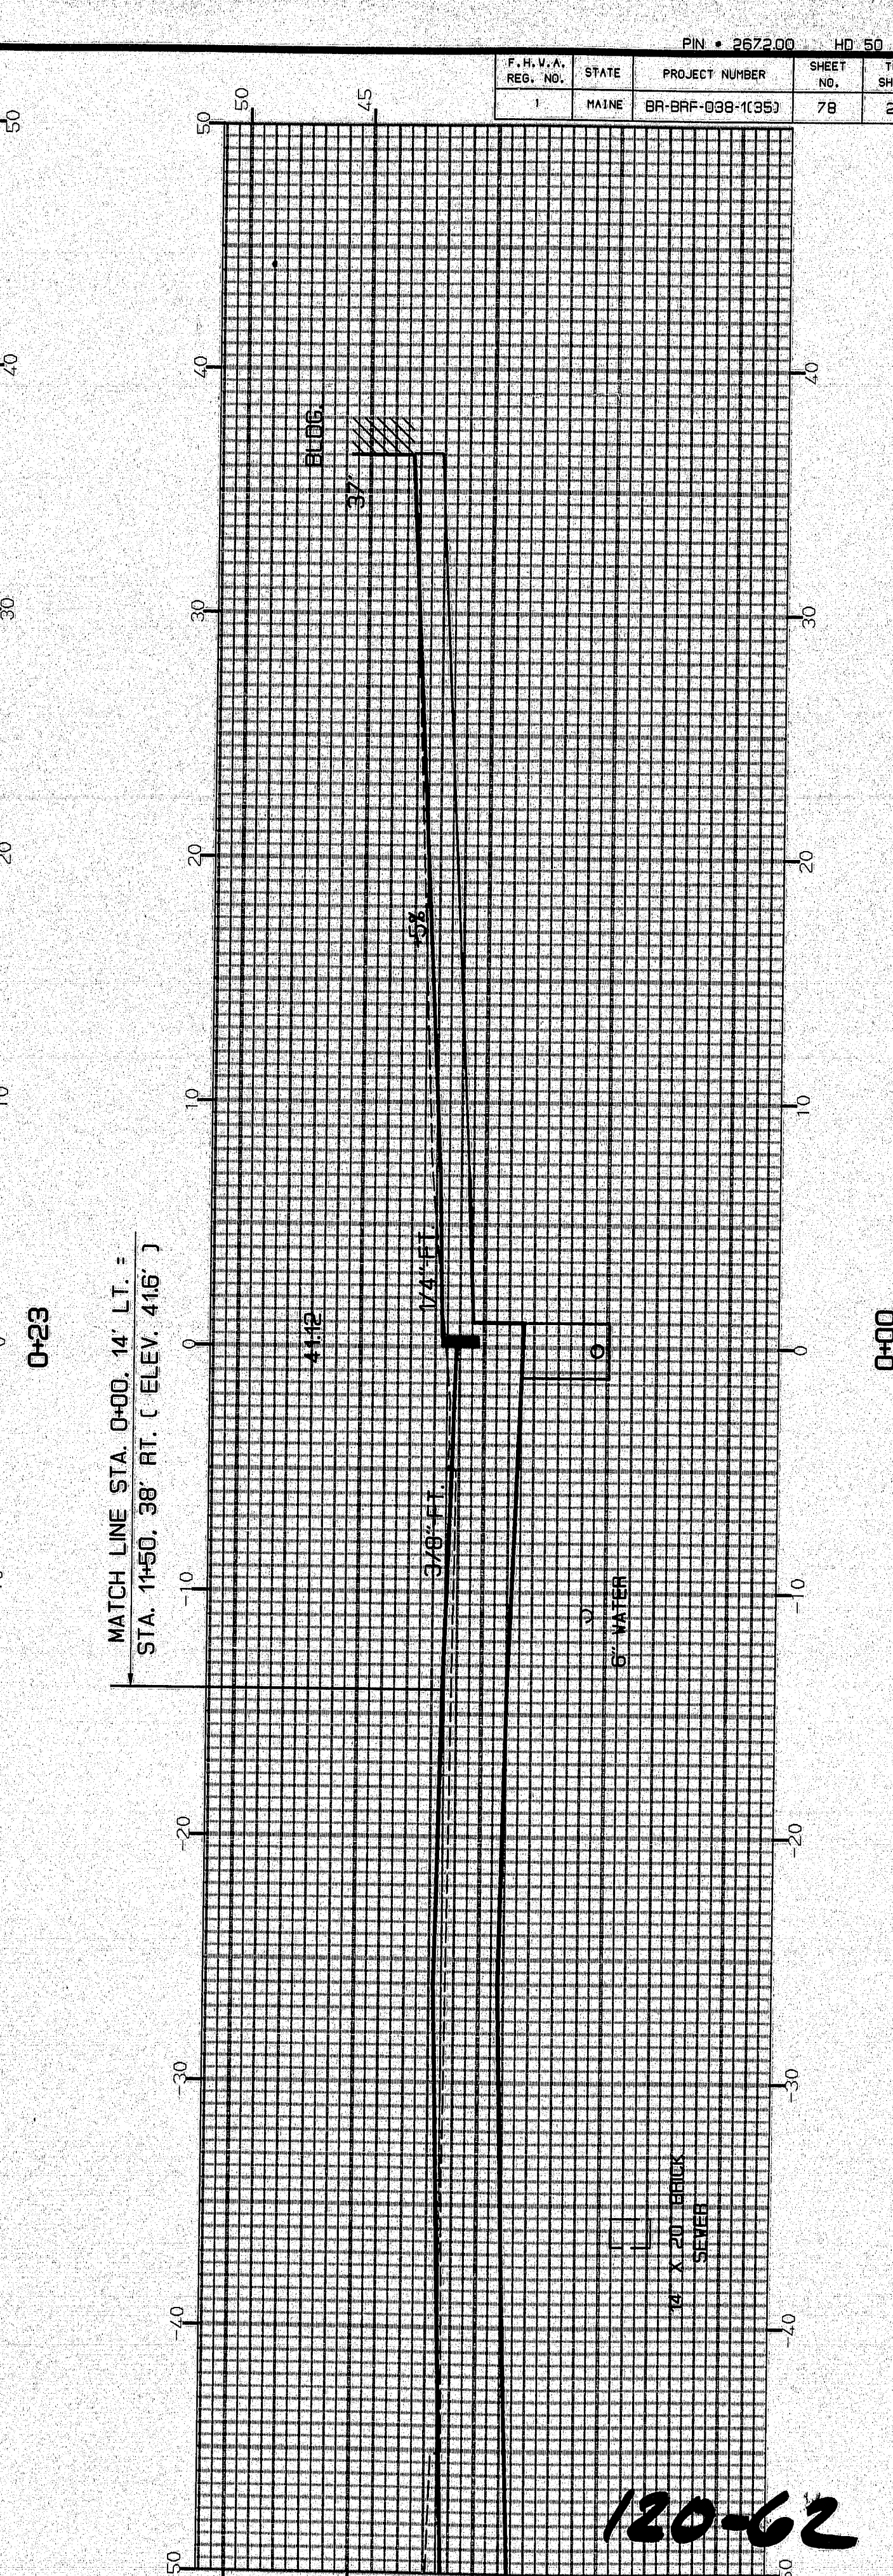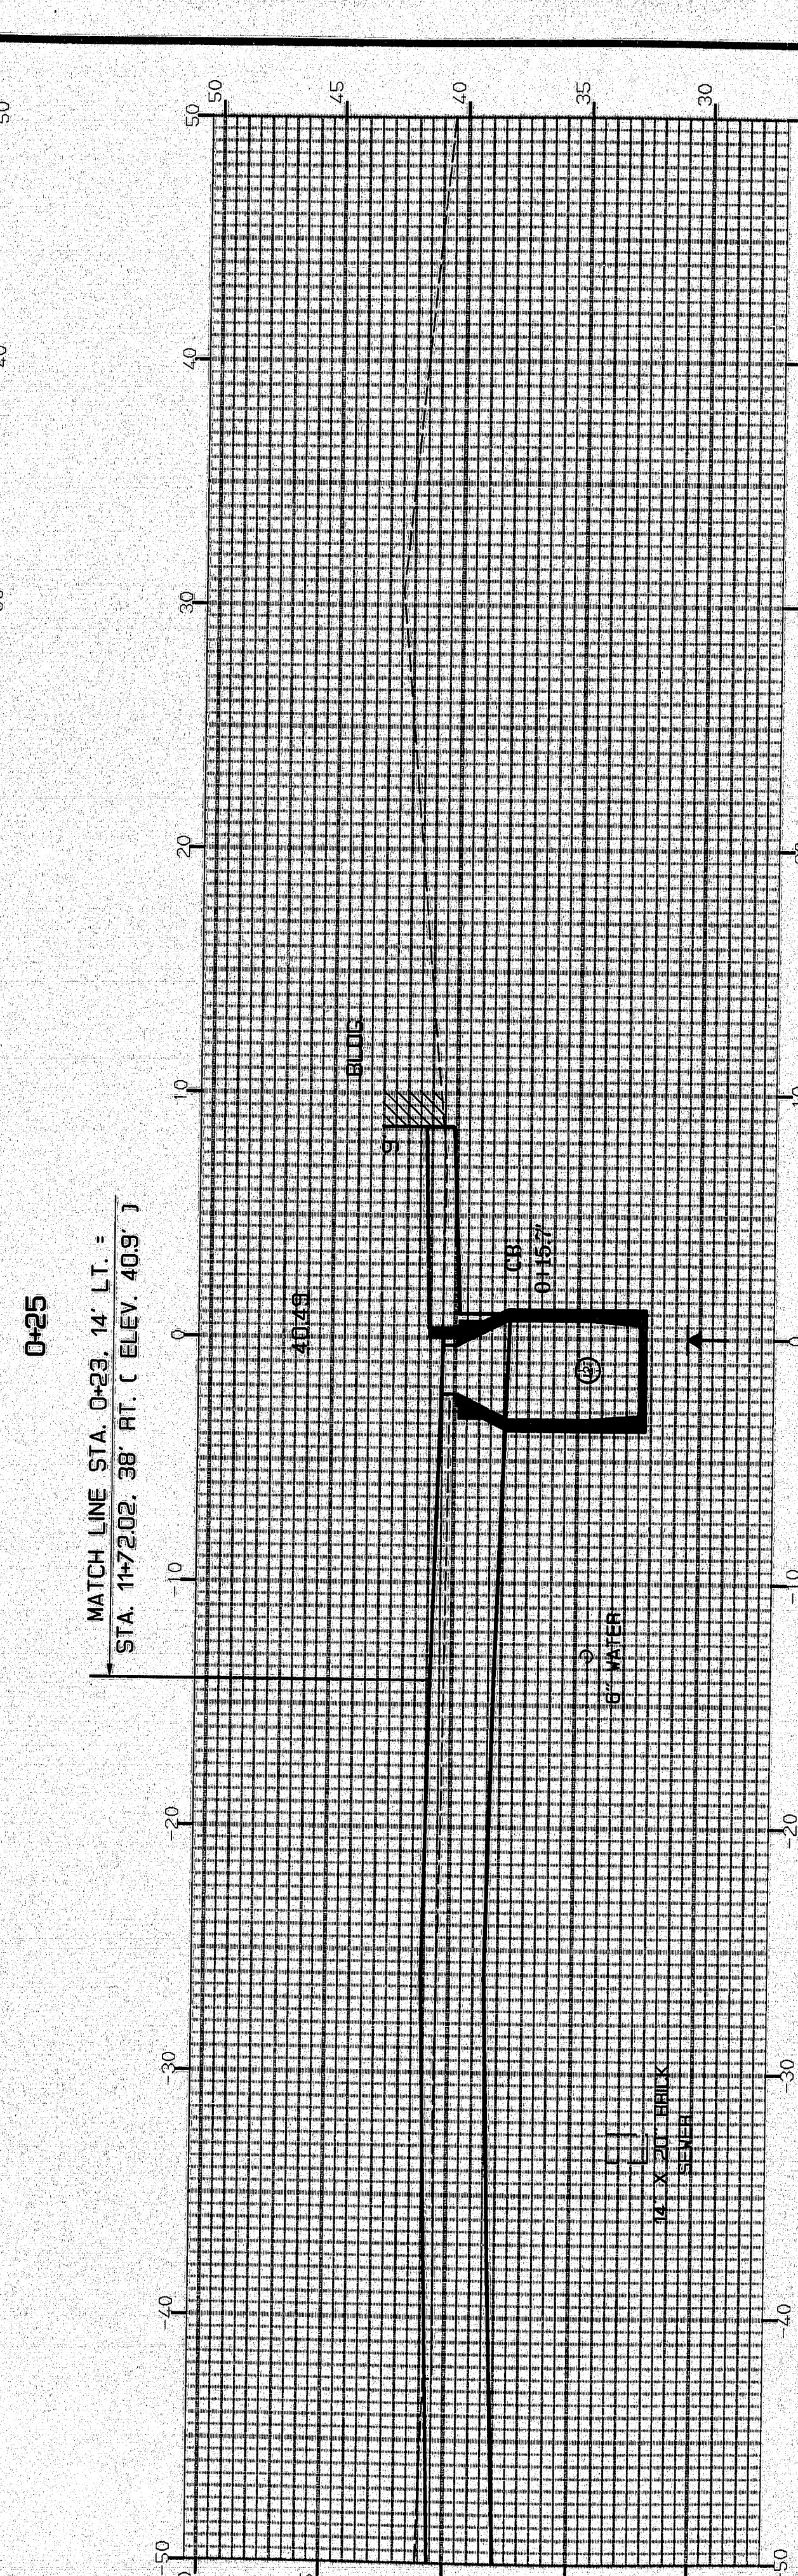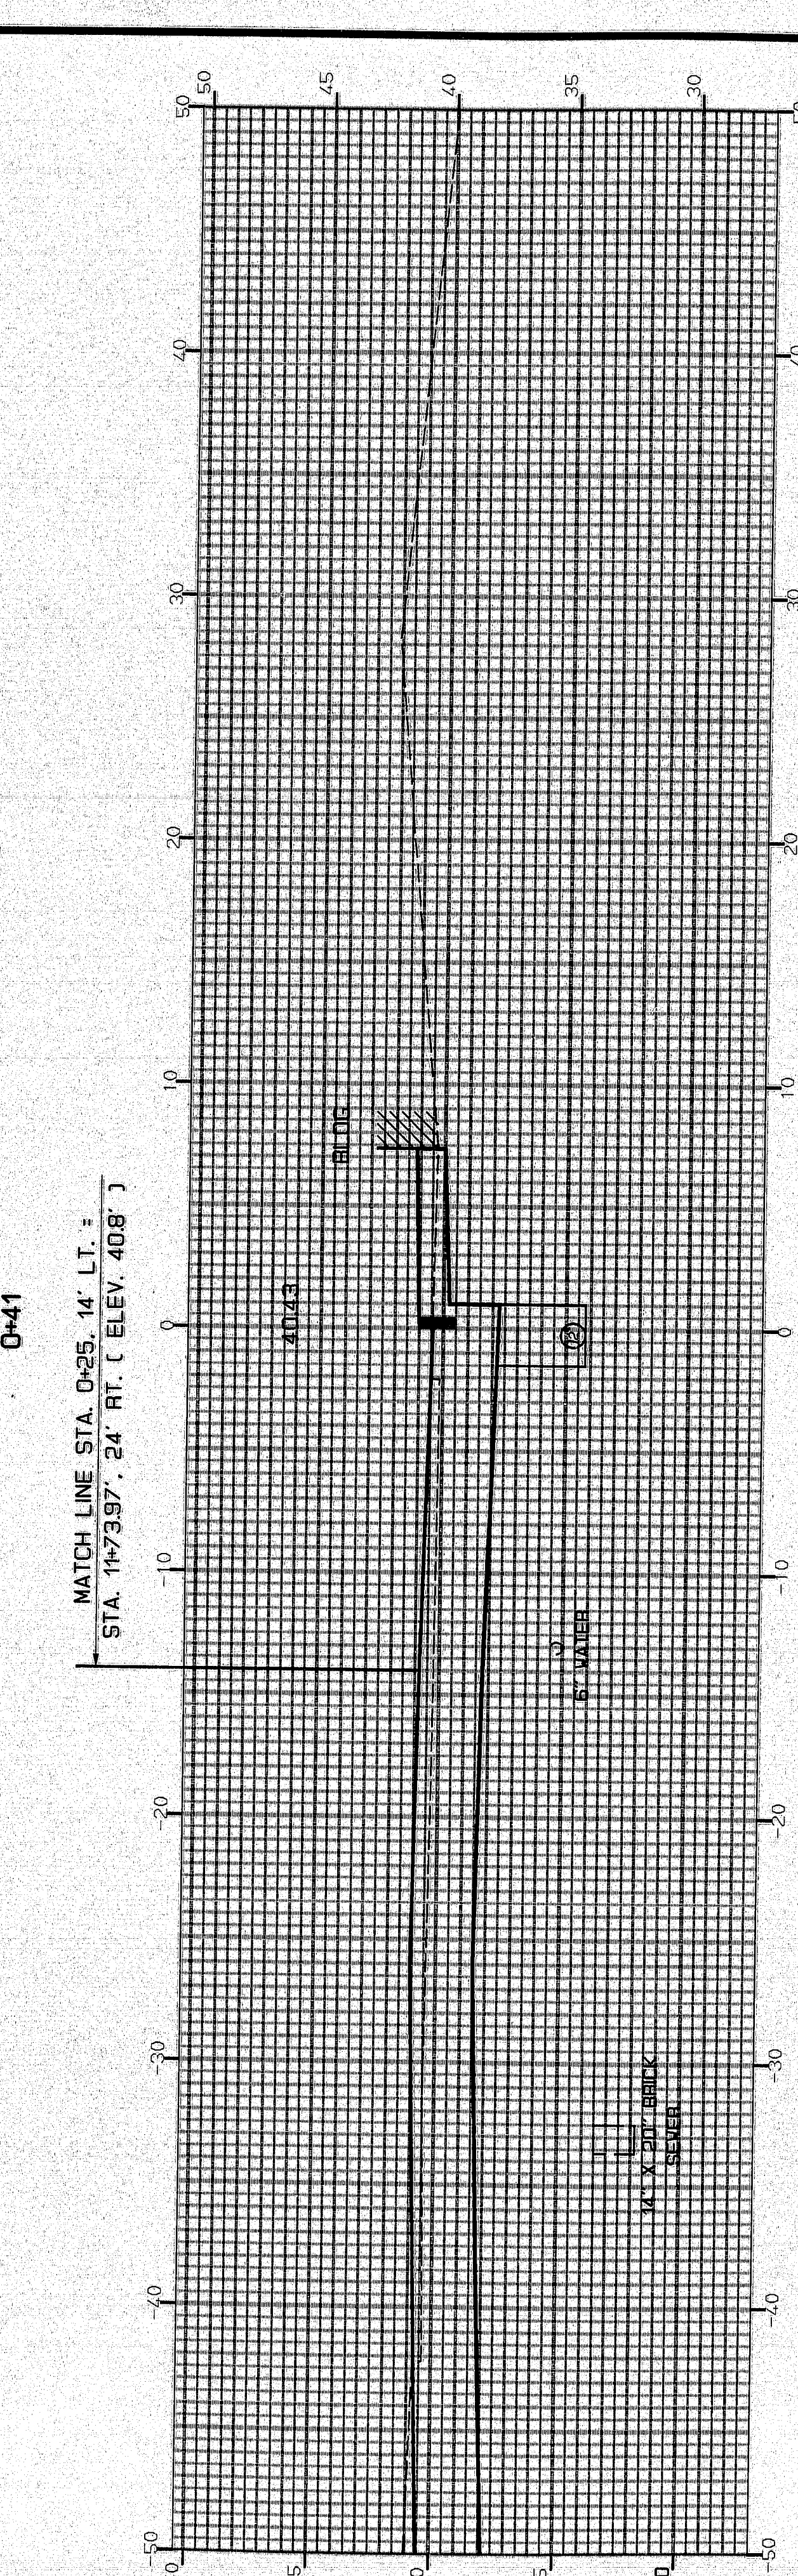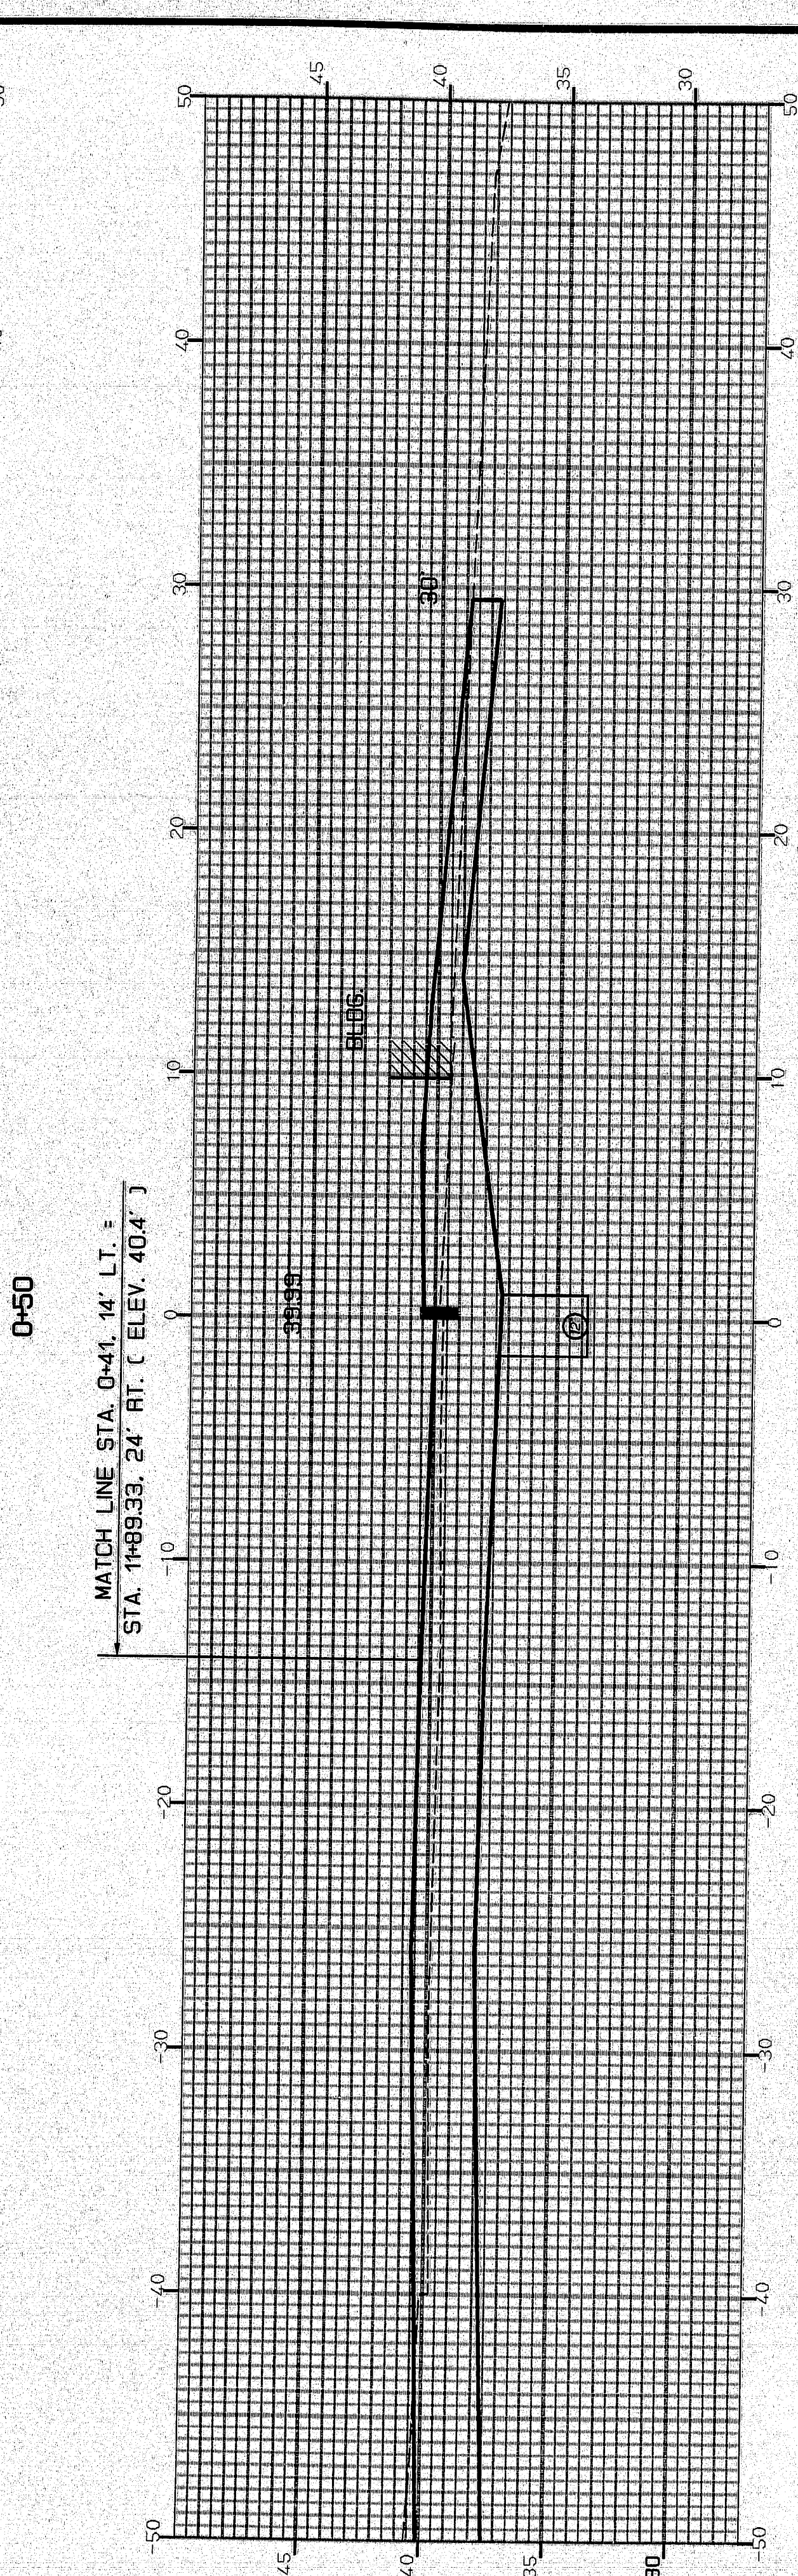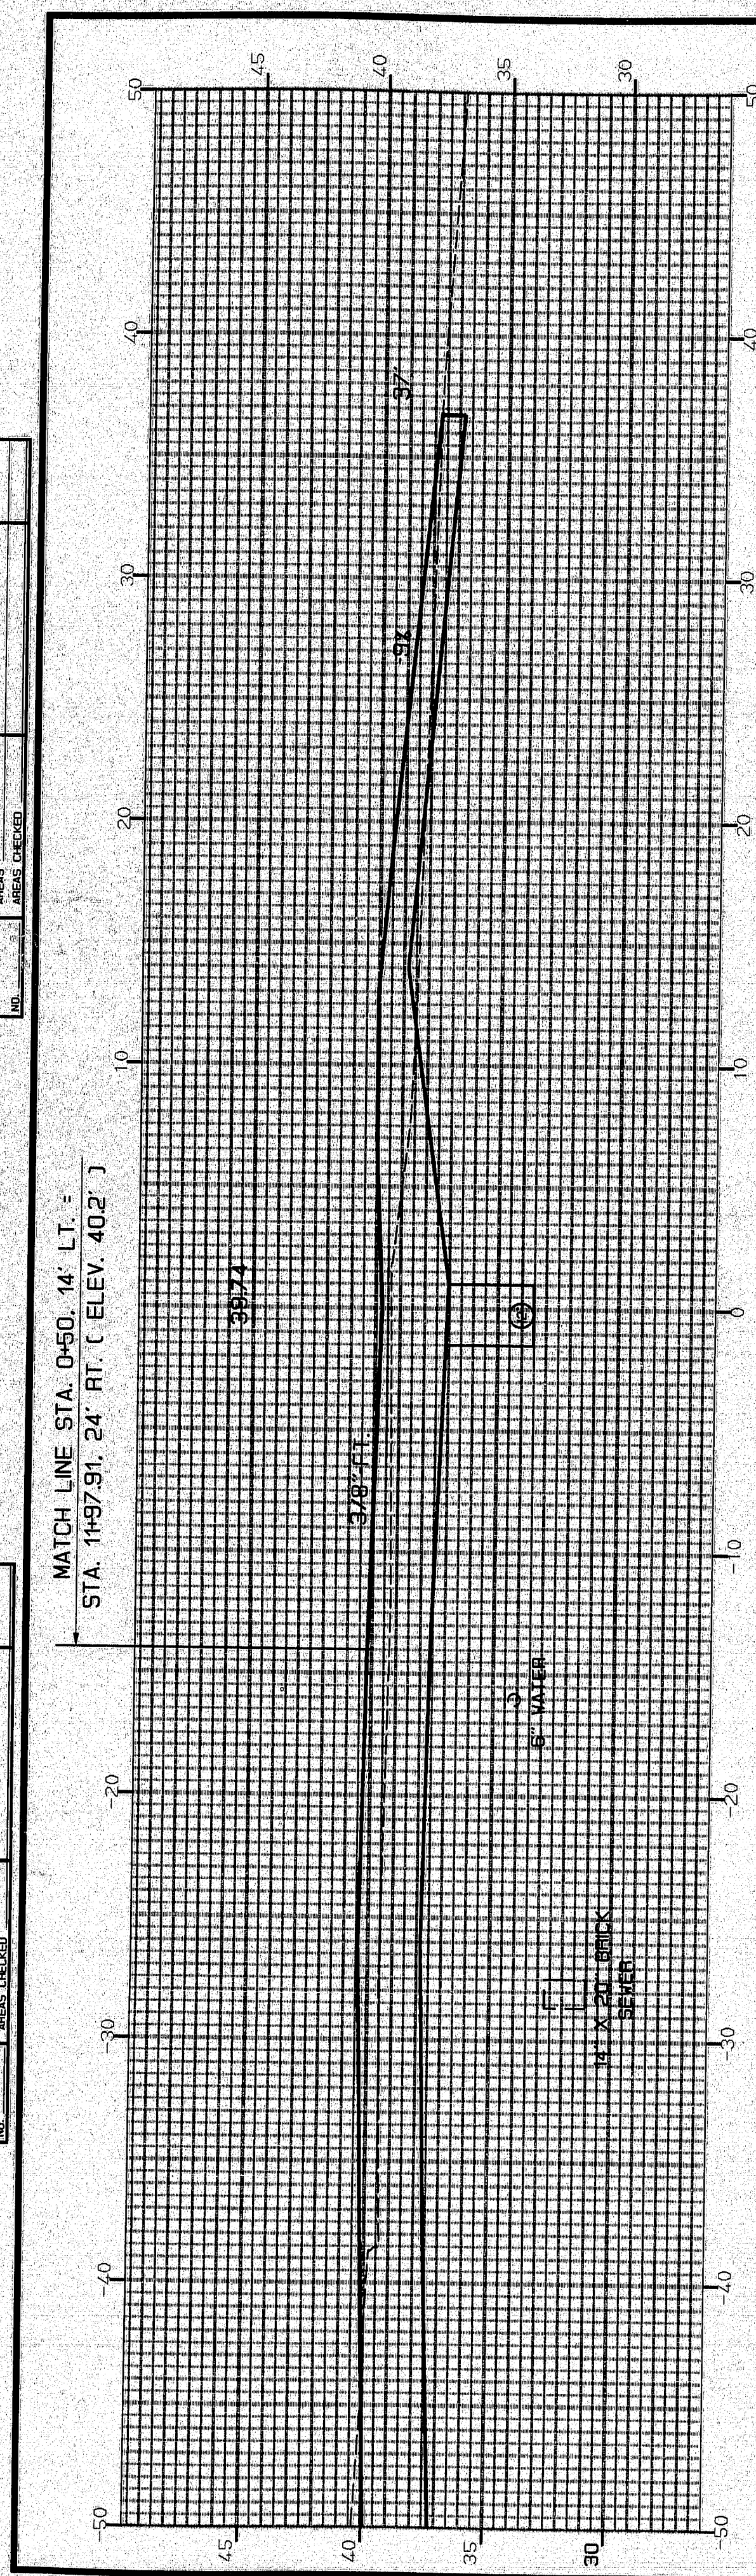

RAMP MA11 - BANGOR

120-62






STA.	0+00	TO STA.	0+50
------	------	---------	------

PIN • 267200 HQ 50 - 1				
F.R.V.A. REG. NO.	STATE	PROJECT NUMBER	SHEET NO.	TOTAL SHEETS
1	MAINE	BR-BRF-038-1(35)	78	201

15AUG85-0100.40

ORIGINAL SURVEY DATE BY	DATE BY	DATE BY

FINAL SURVEY DATE BY	DATE BY	DATE BY

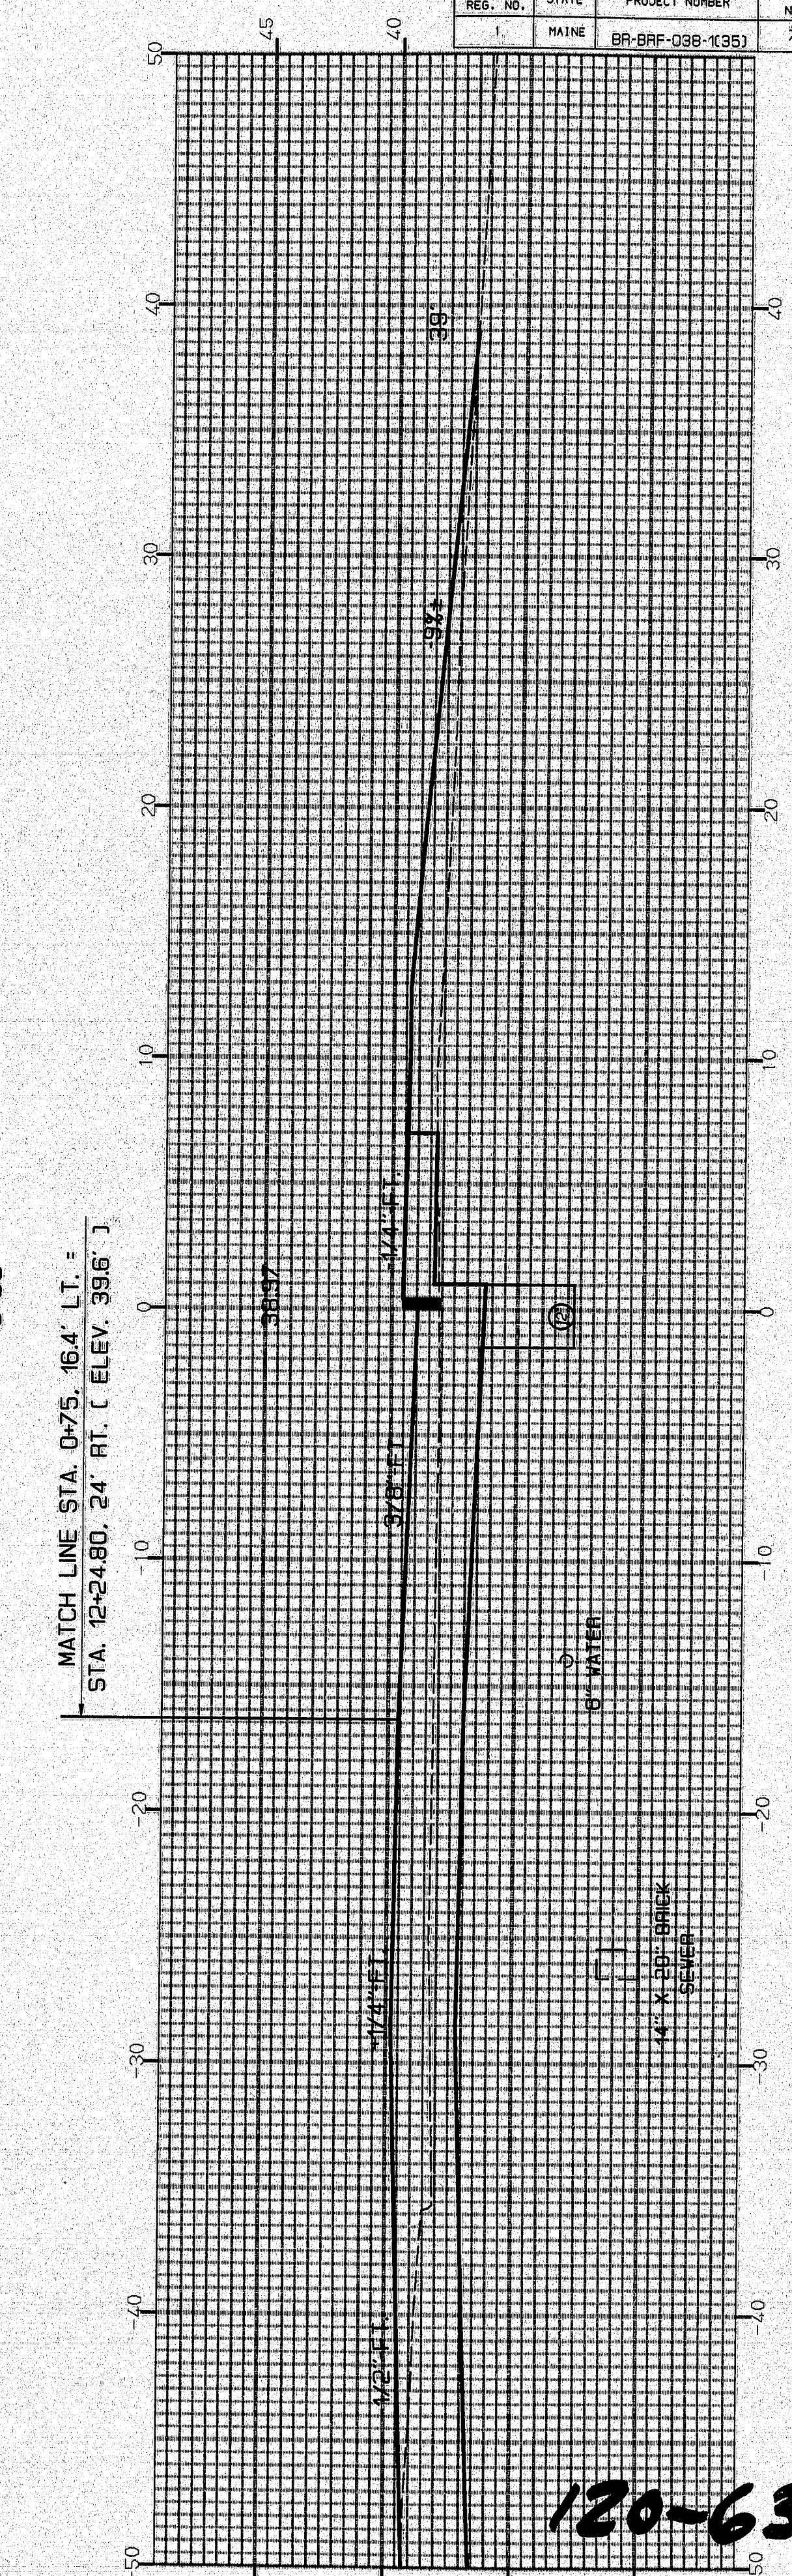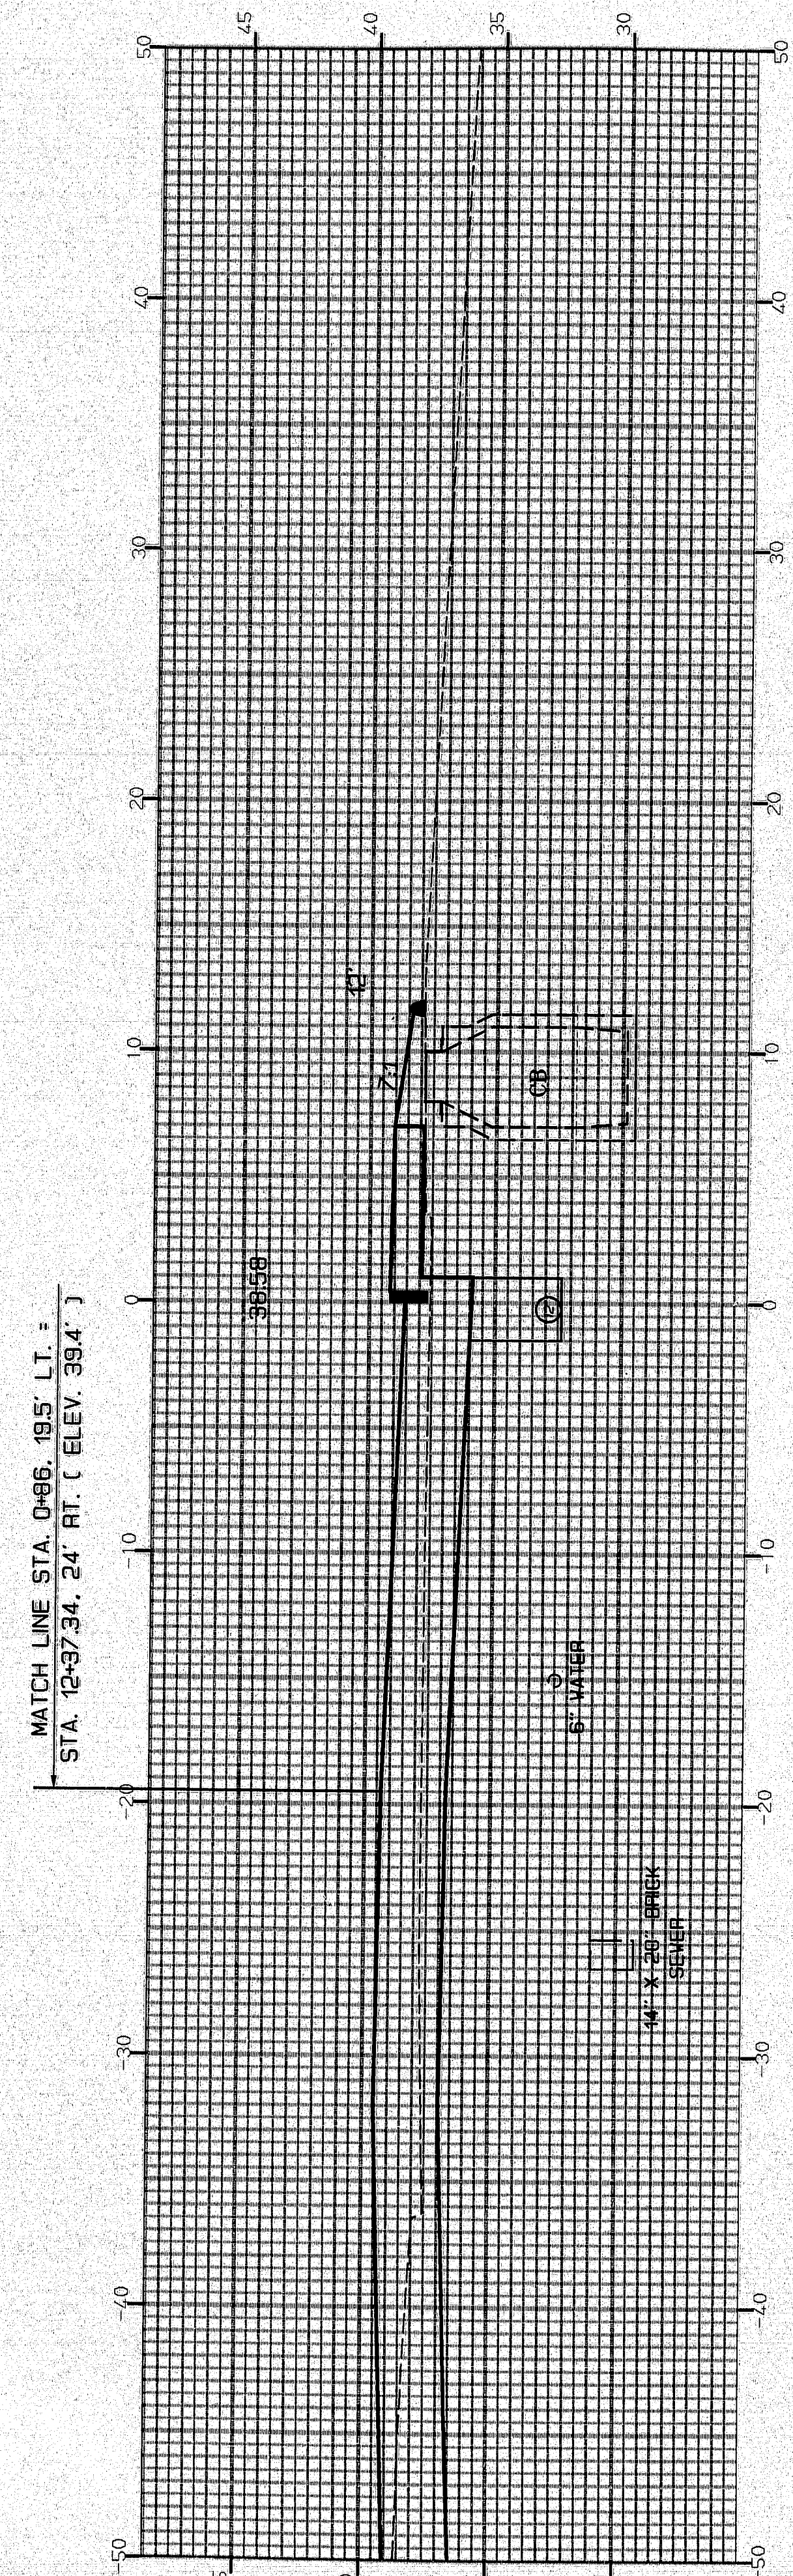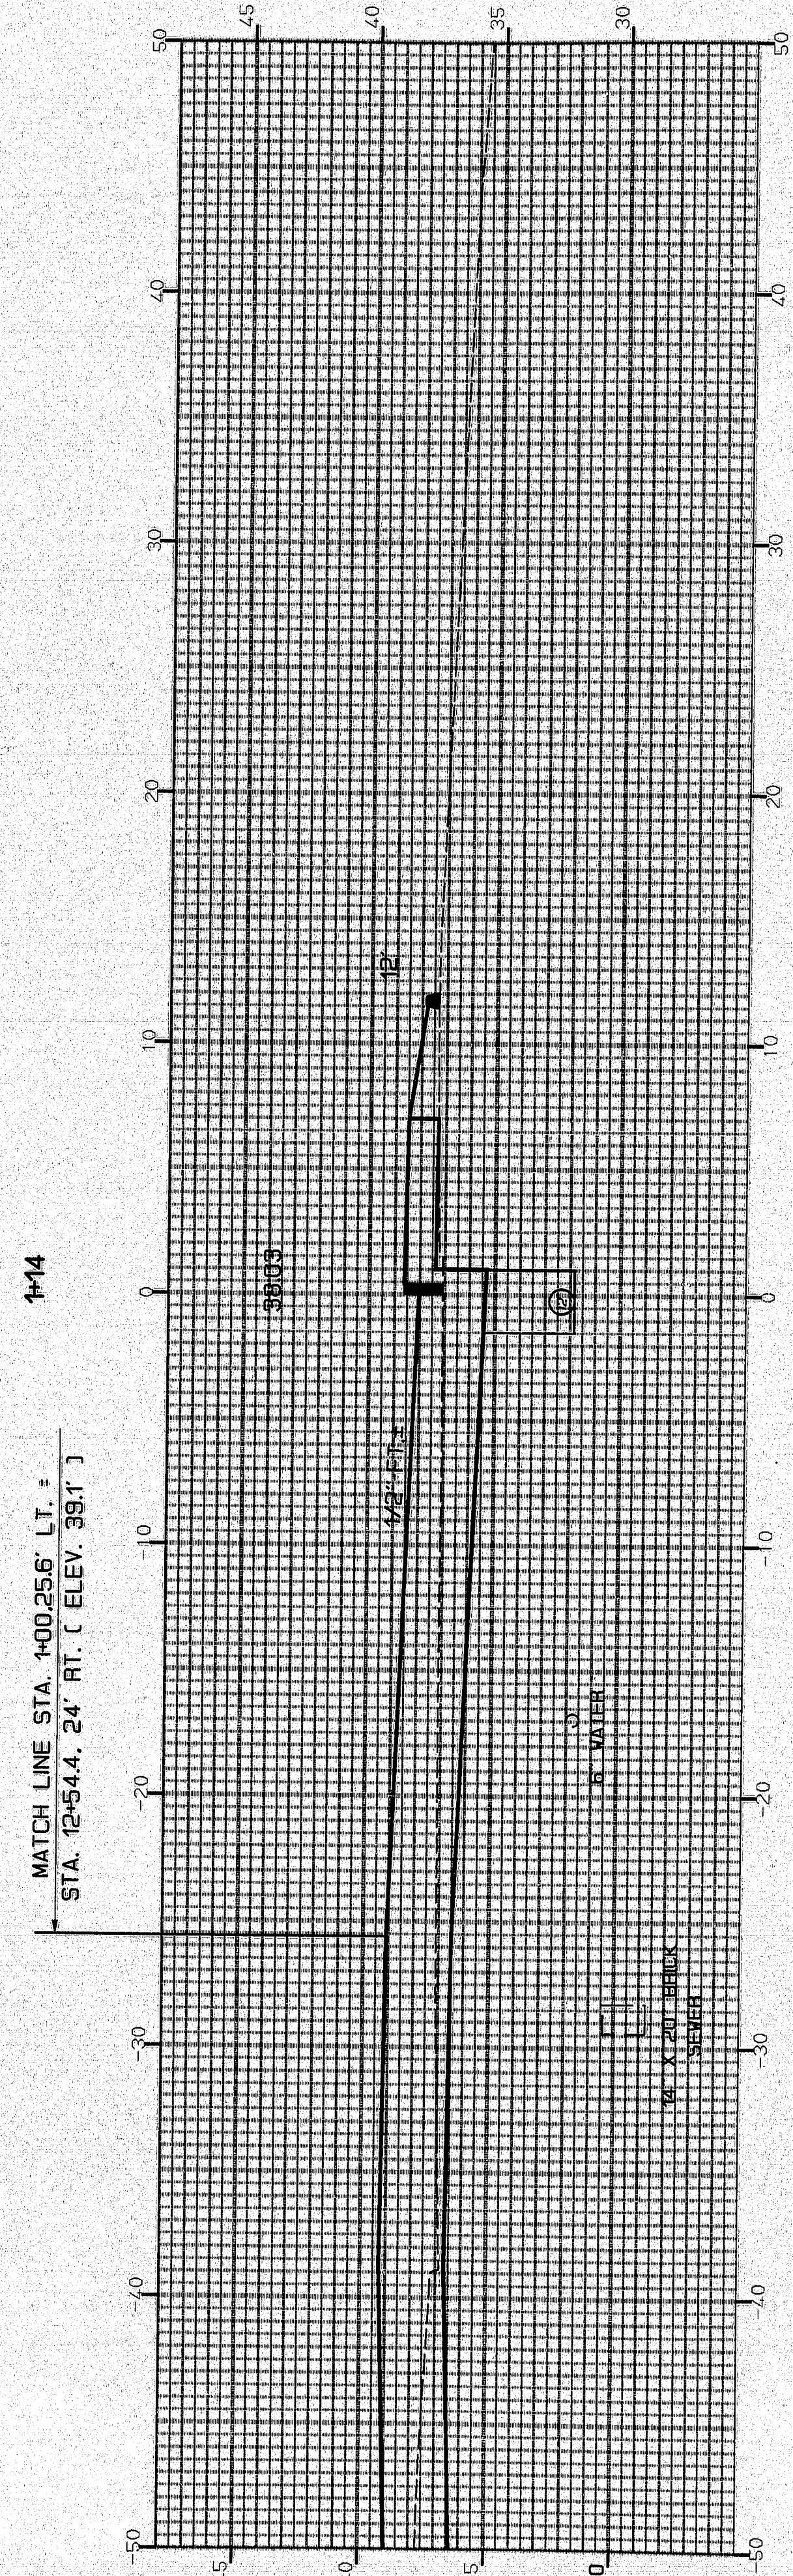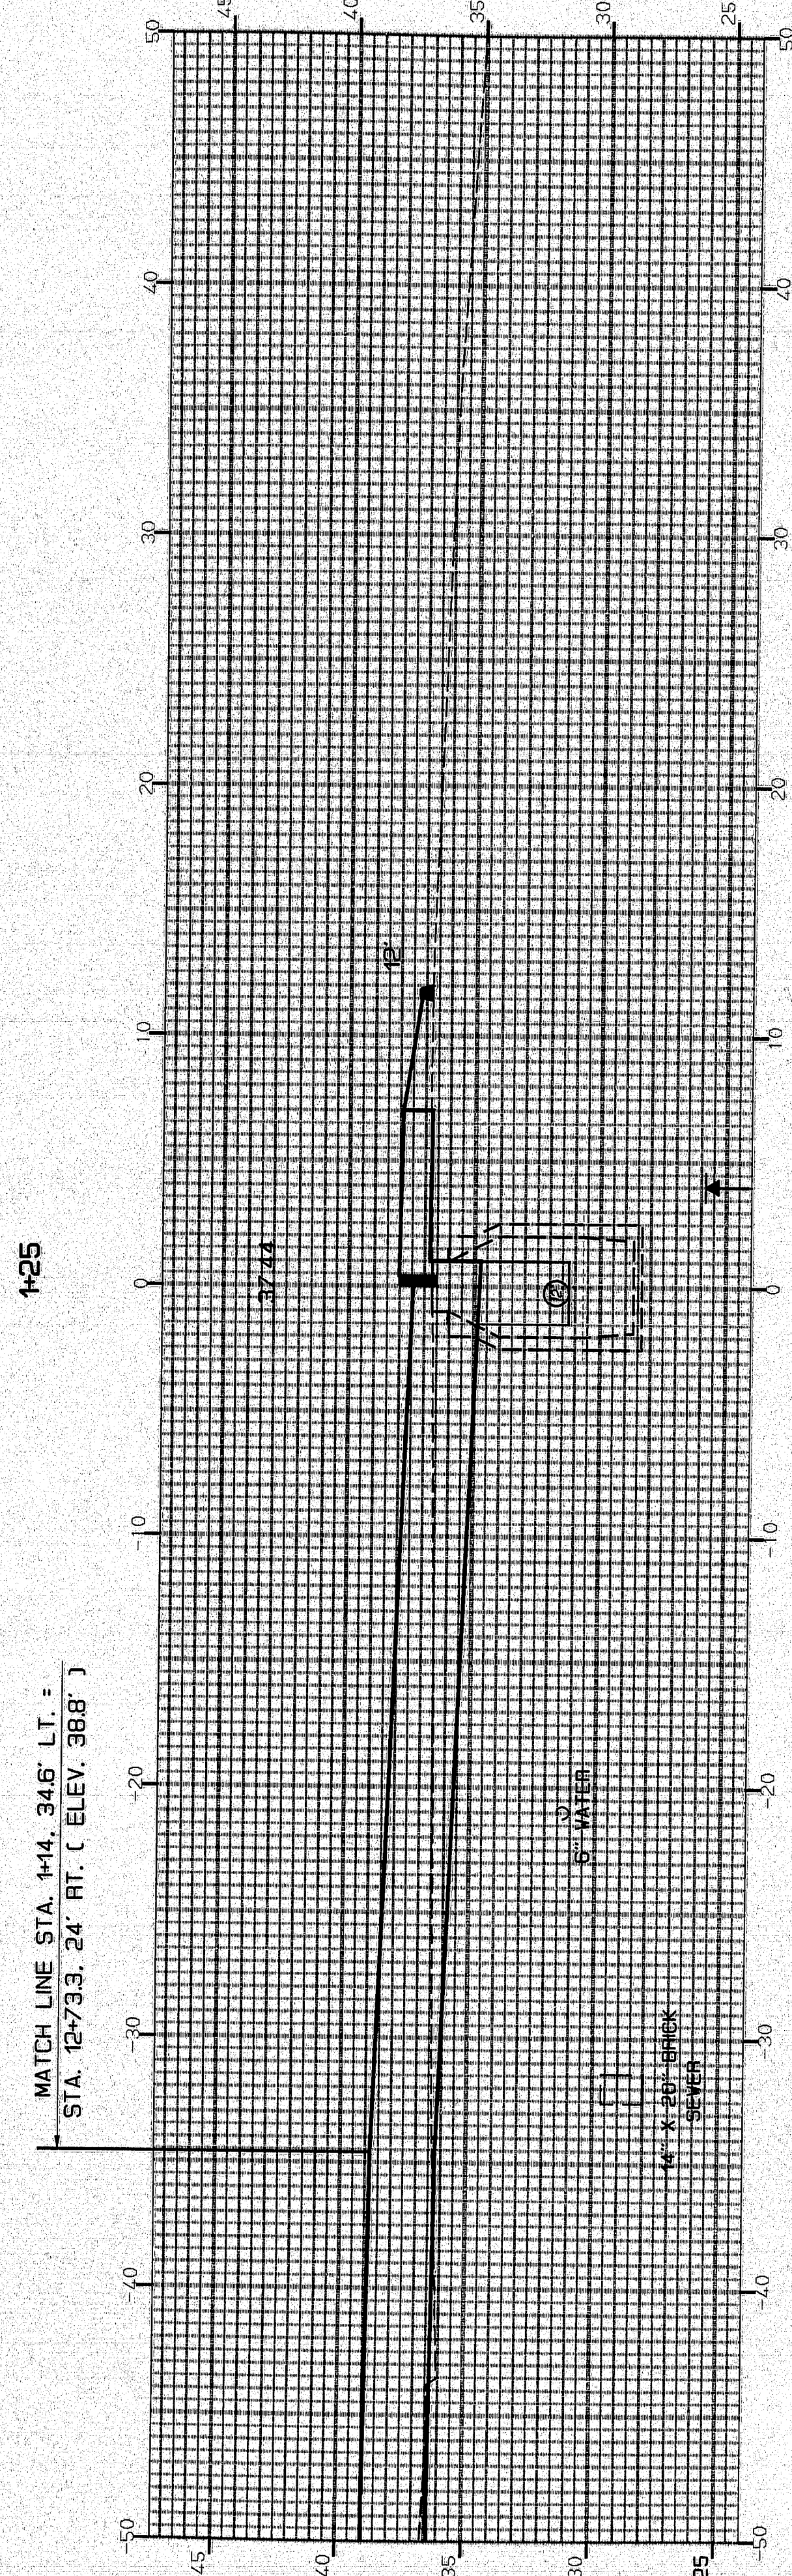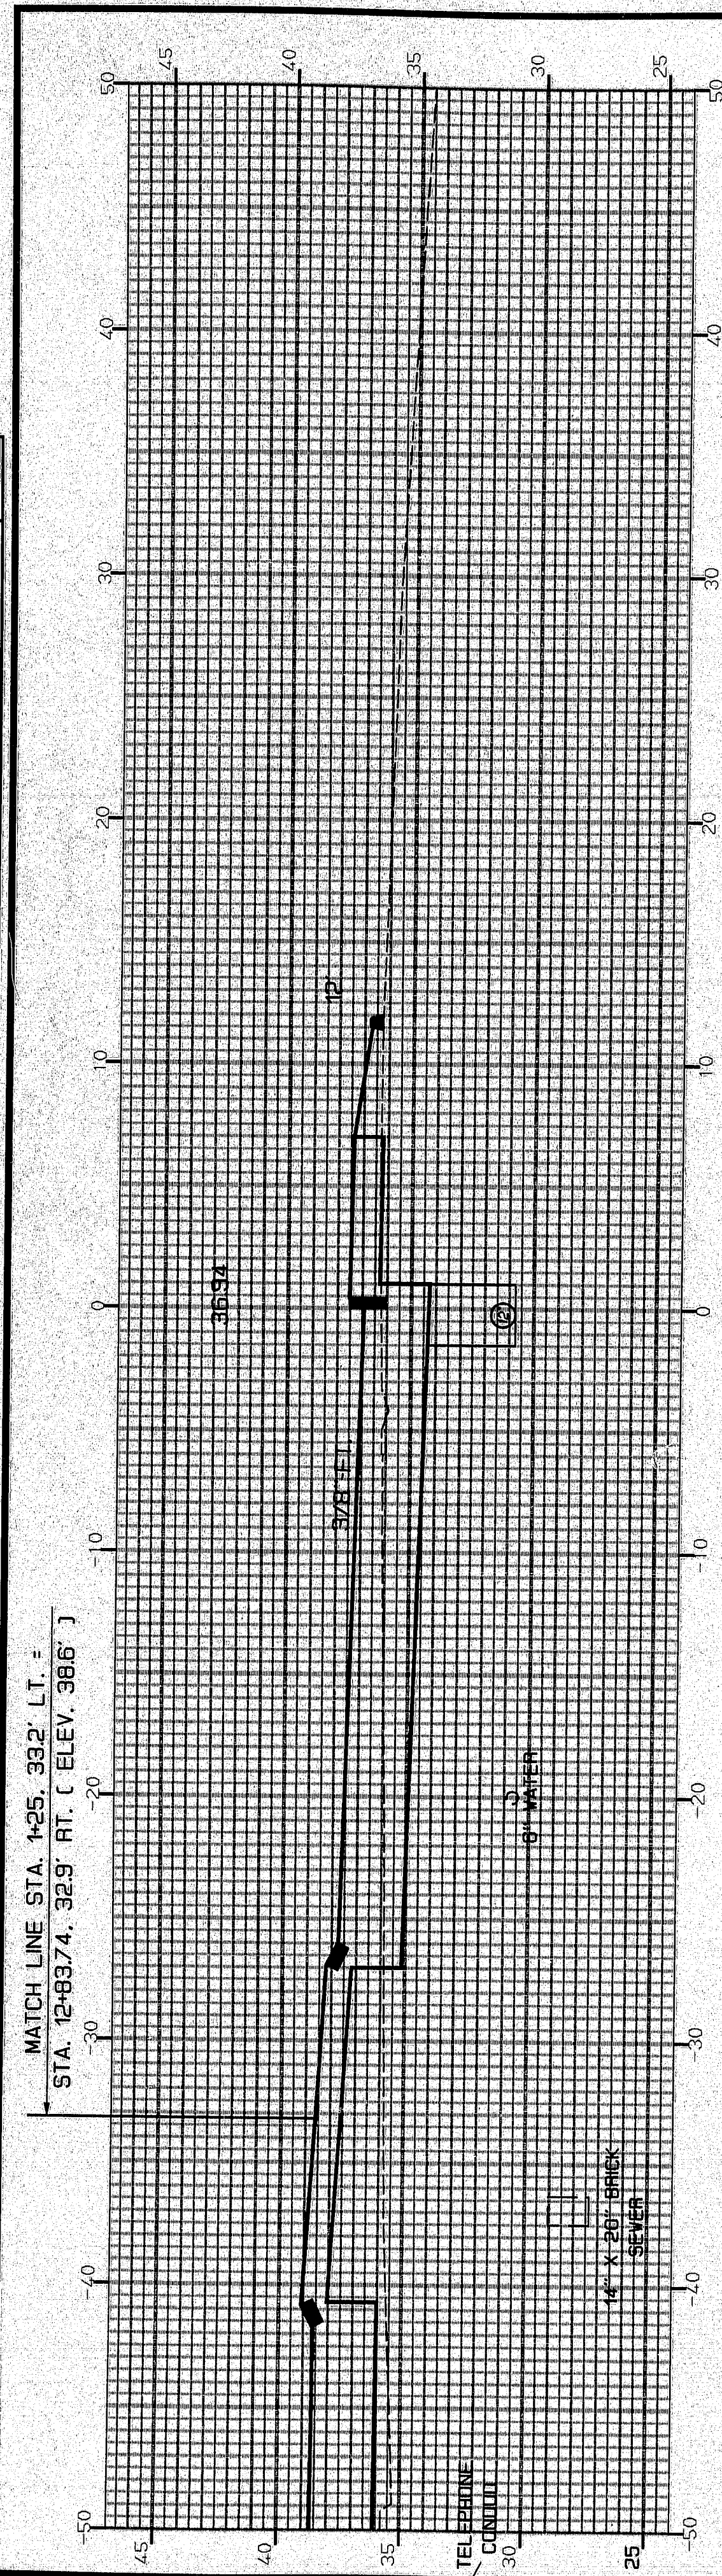

RAMP MA11 - BANGOR

STA. 0+75 TO STA. 1+25


F.H.V.A. REG. NO.	STATE	PROJECT NUMBER	SHEET NO.	TOTAL SHEETS
	MAINE	BR-89F-038-K353	79	201

FINAL SURVEY	NOTE BOOK	NO. _____	SURVEYED _____	BY _____	DATE _____
			PLOTTED _____ TEMPLATE _____ AREAS _____ BASIS CHECKED _____		

STA. 2+27 LT. TO
STA. 118+50 LT.
INSTALL 37"x21" OPT.III

2450


MATCH LINE STA. 2+25.35.5' LT. =
STA. 118+35.91', 8.75' LT. (ELEV. 33.0')

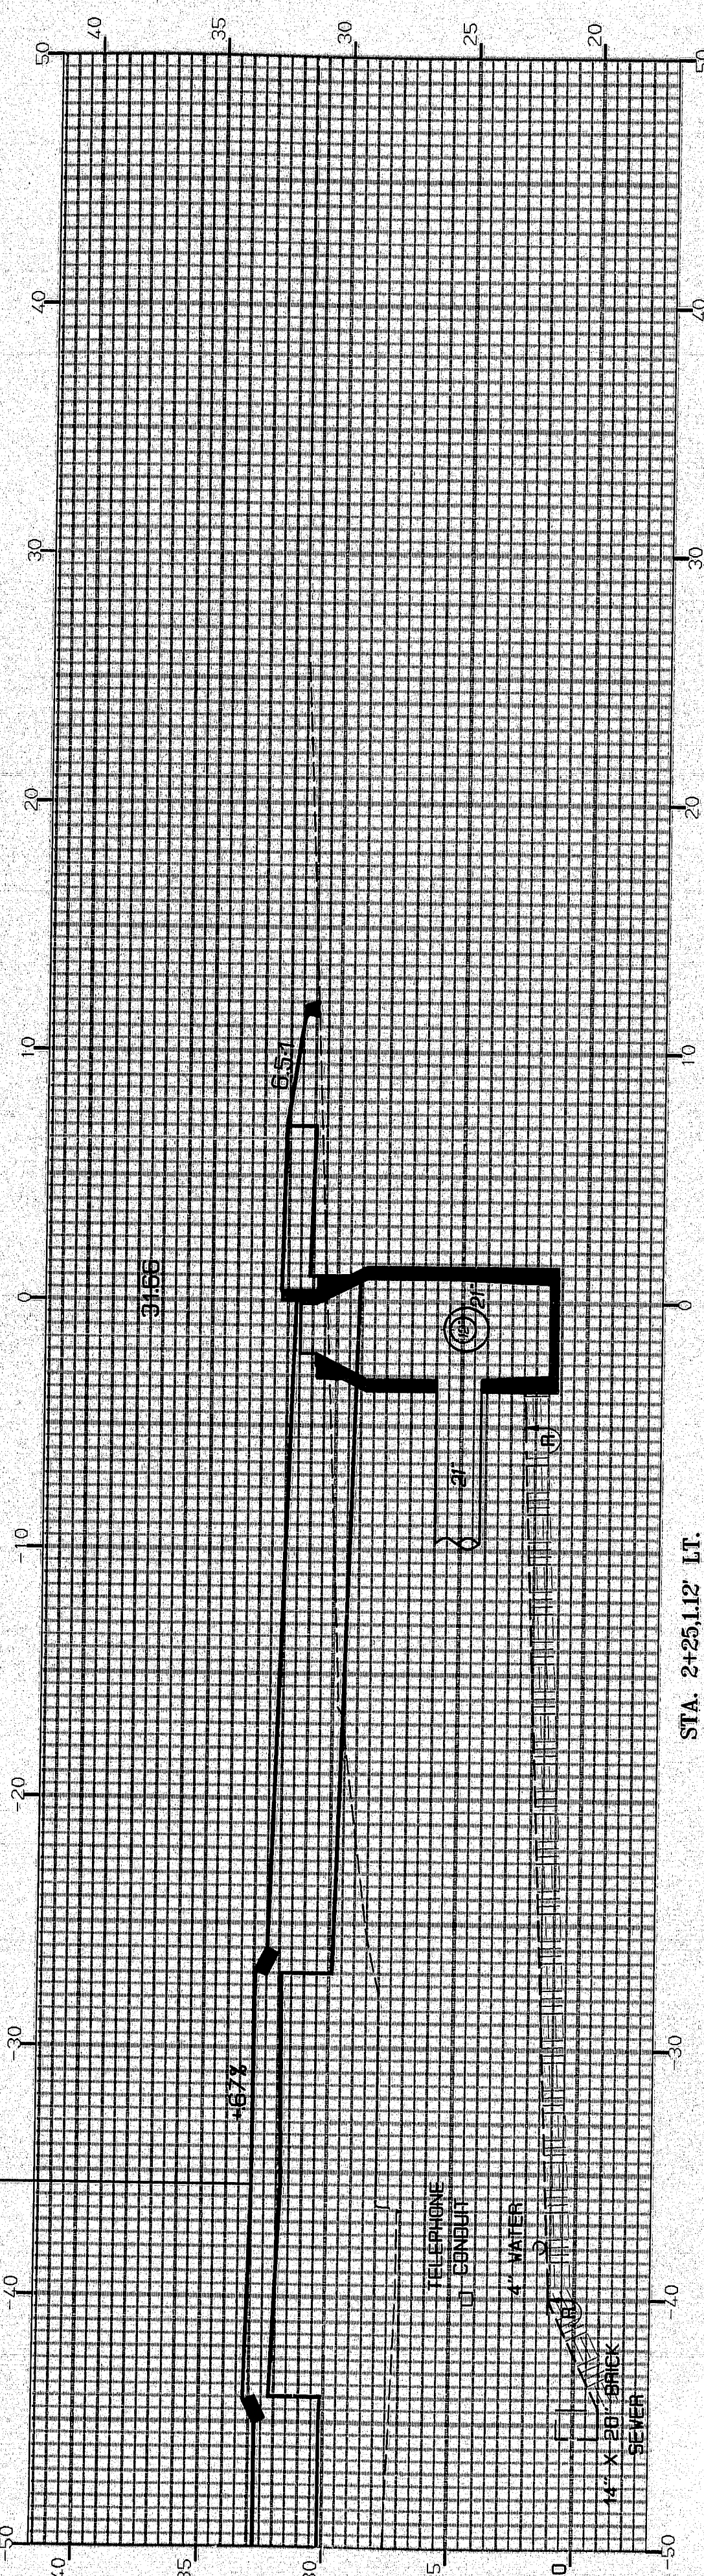

STA. 2+25.112' LT.
CONSTRUCT CB TYPE A1-C
RIM ELEV. 31.50'
12" UD. INV. IN 24.50'
21" UD. INV. OUT 24.00
21" OPT.III INV. IN 24.25'


MATCH LINE STA. 2+00, 42.3' LT. =
A. 118+57.48, 18.8' LT. (ELEV. 34.2')

RIM ELEV. 31.50'
12" UD. INV. IN 24.50'
21" UD. INV. OUT 24.00
21" OPT.III INV. IN 24.25'

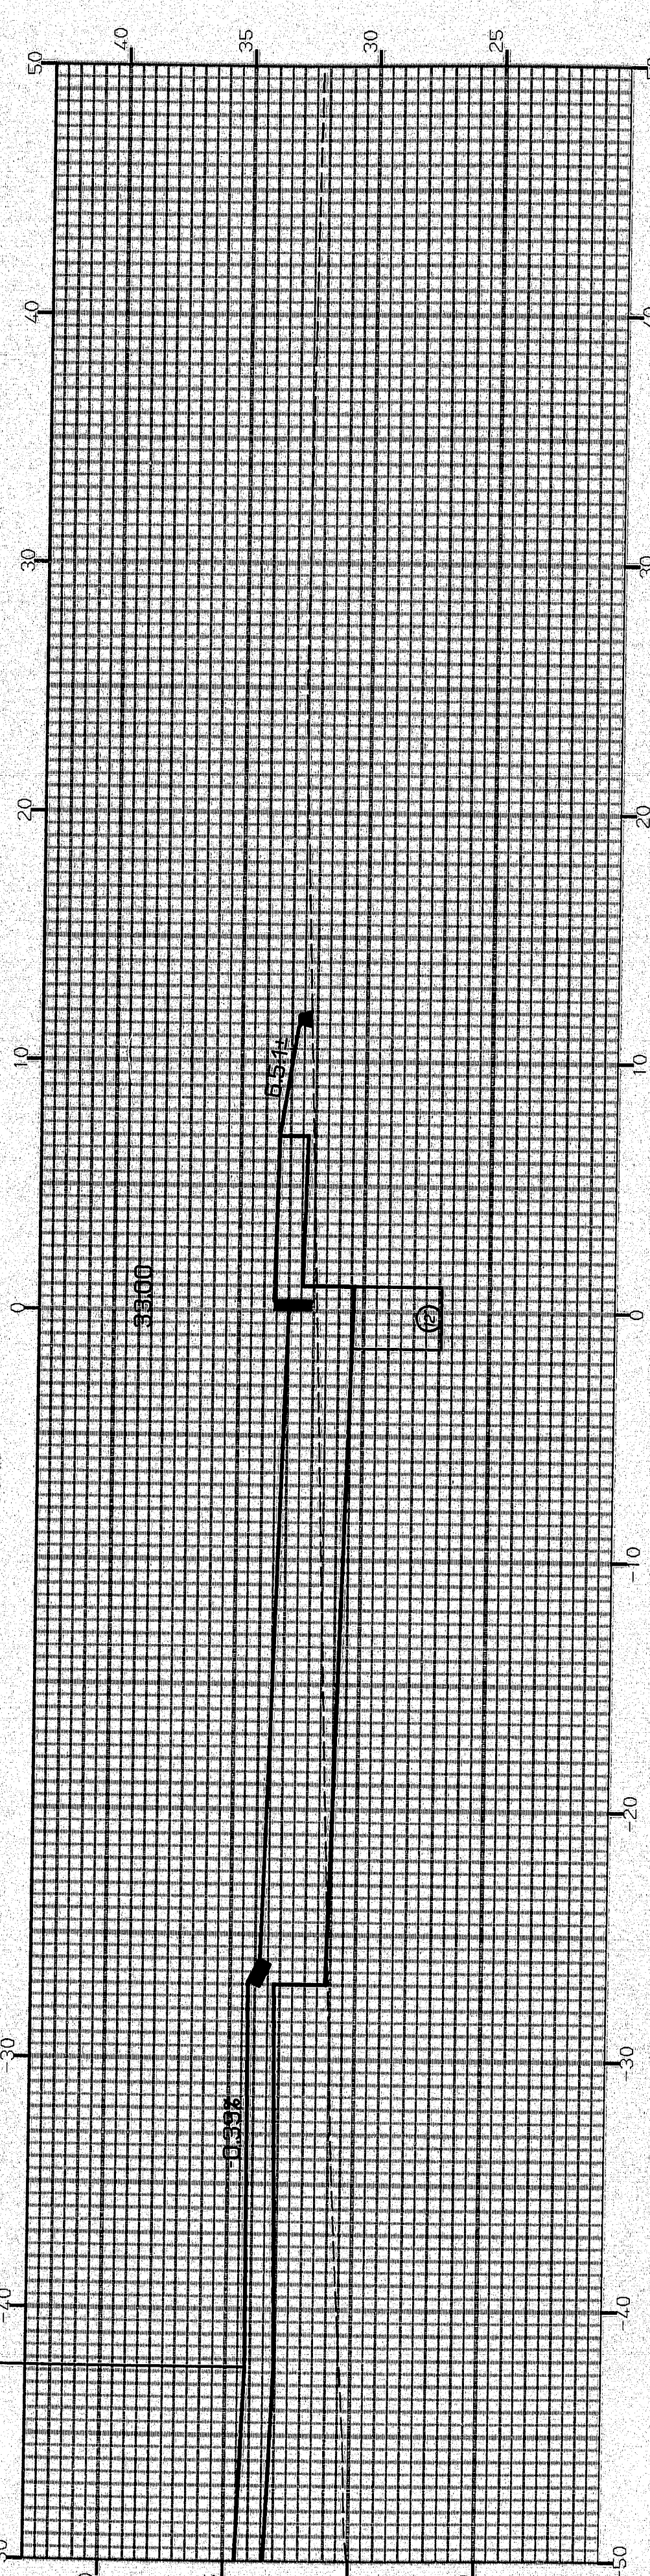


MATCH LINE STA. 1+75.517' L.T. =
STA. 118+99.42. 33.7' L.T. (ELEV. 35.6')

200

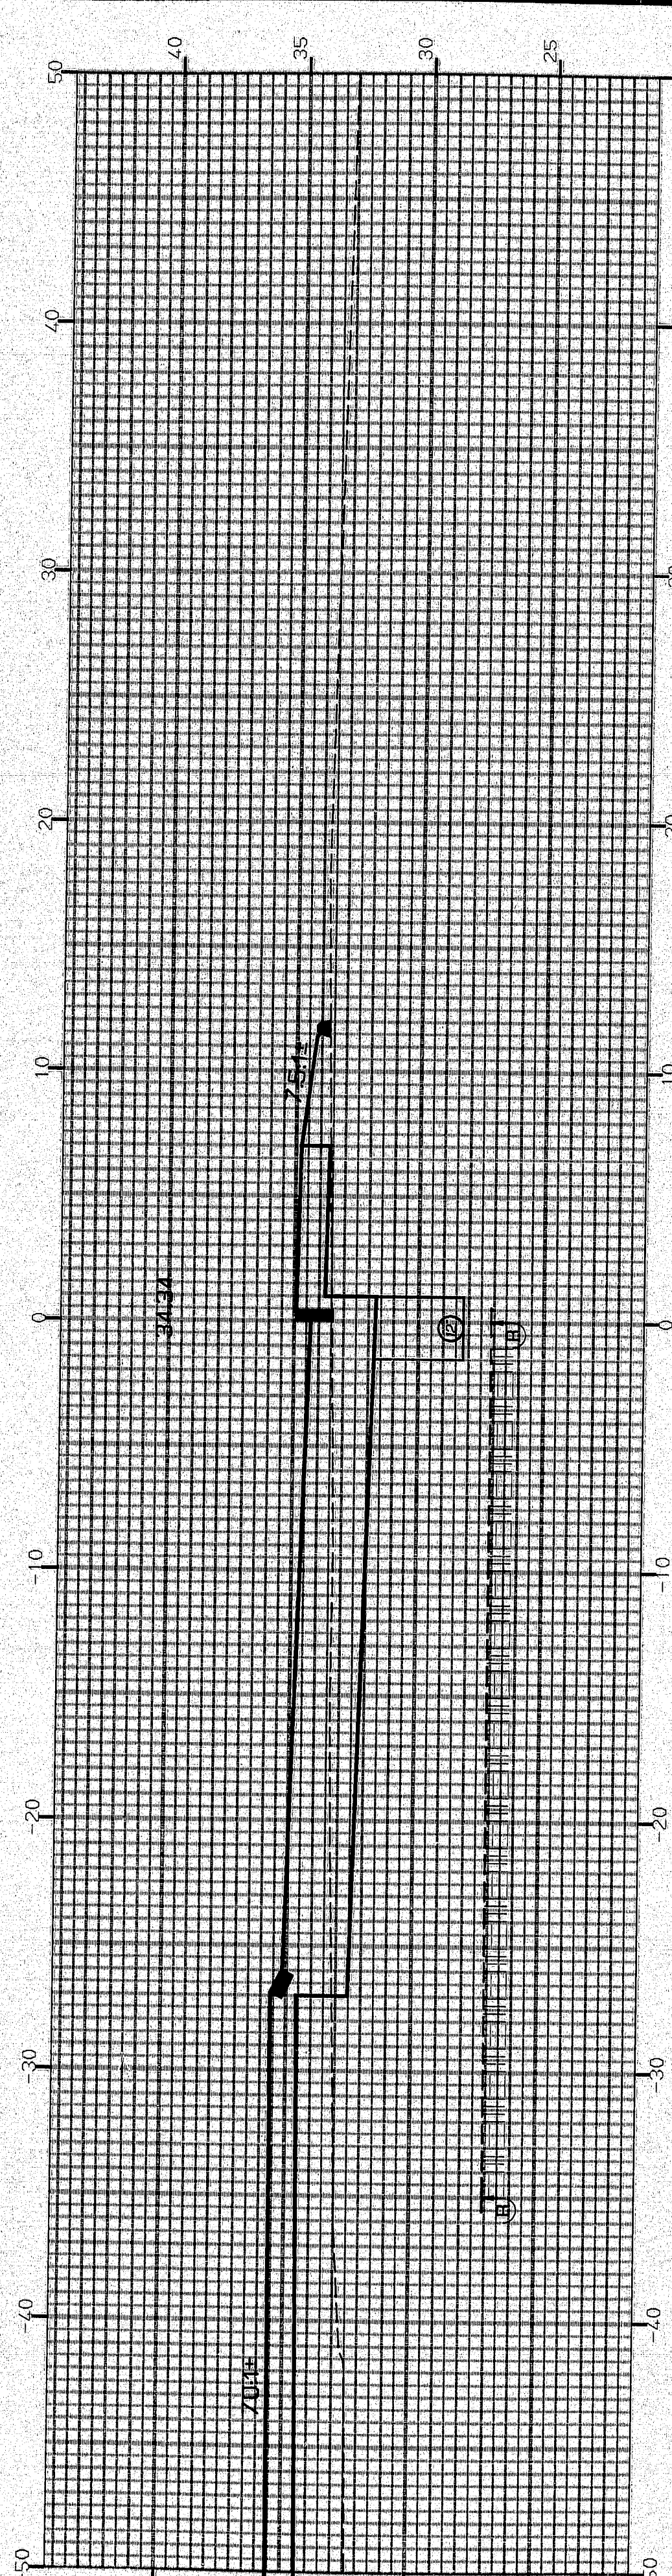

MATCH LINE STA. 1+50.496' L.T. =
STA. 13+17.438' RT. (ELEV. 37.4')

1475

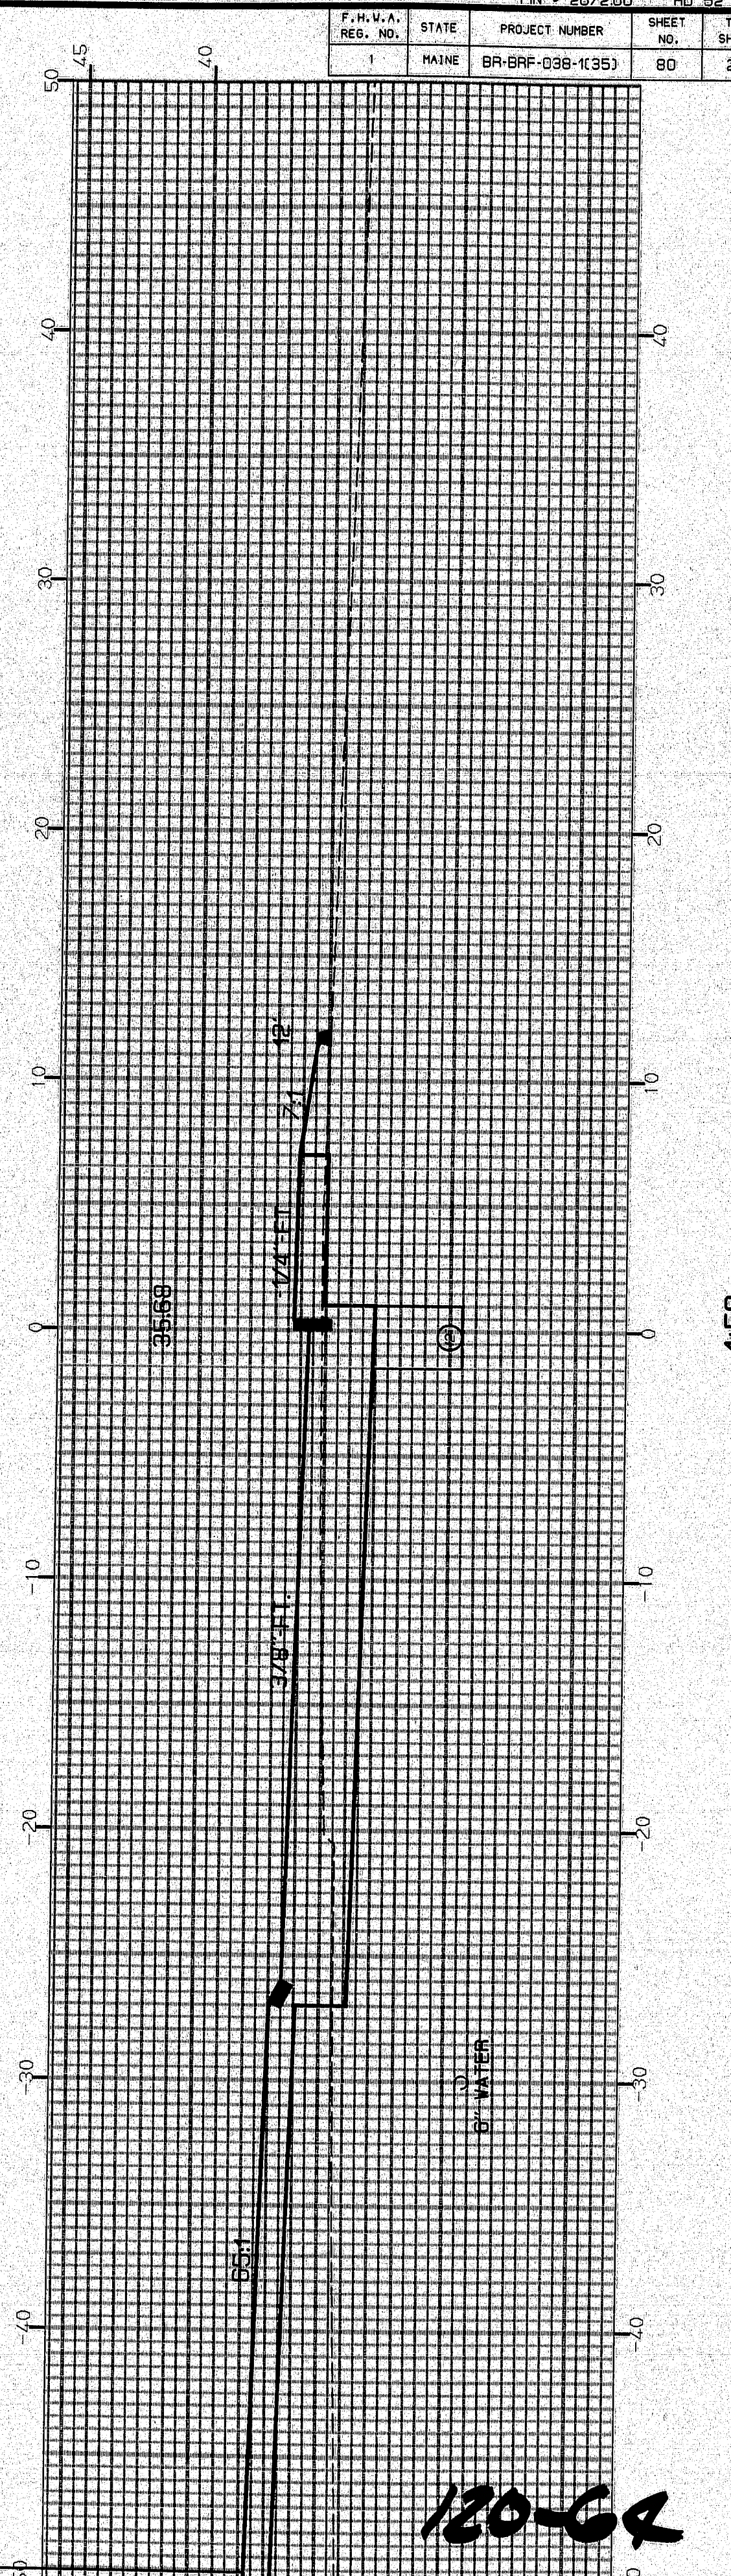

RAMP MA11 - BANGOR



STA.	1+50	TO STA.	2+50

PIN • 267200 HD 52 - 1				
F.H.U.A. REG. NO.	STATE	PROJECT NUMBER	SHEET NO.	TOTAL SHEET
1	MAINE	BR-BRF-038-1(35)	80	201

DATE	BY	REVISION	DATE
		1. REVISED	
		2. REVISED	
DATE	BY	REVISION	DATE
		1. REVISED	
		2. REVISED	
15AUC85-0100.40

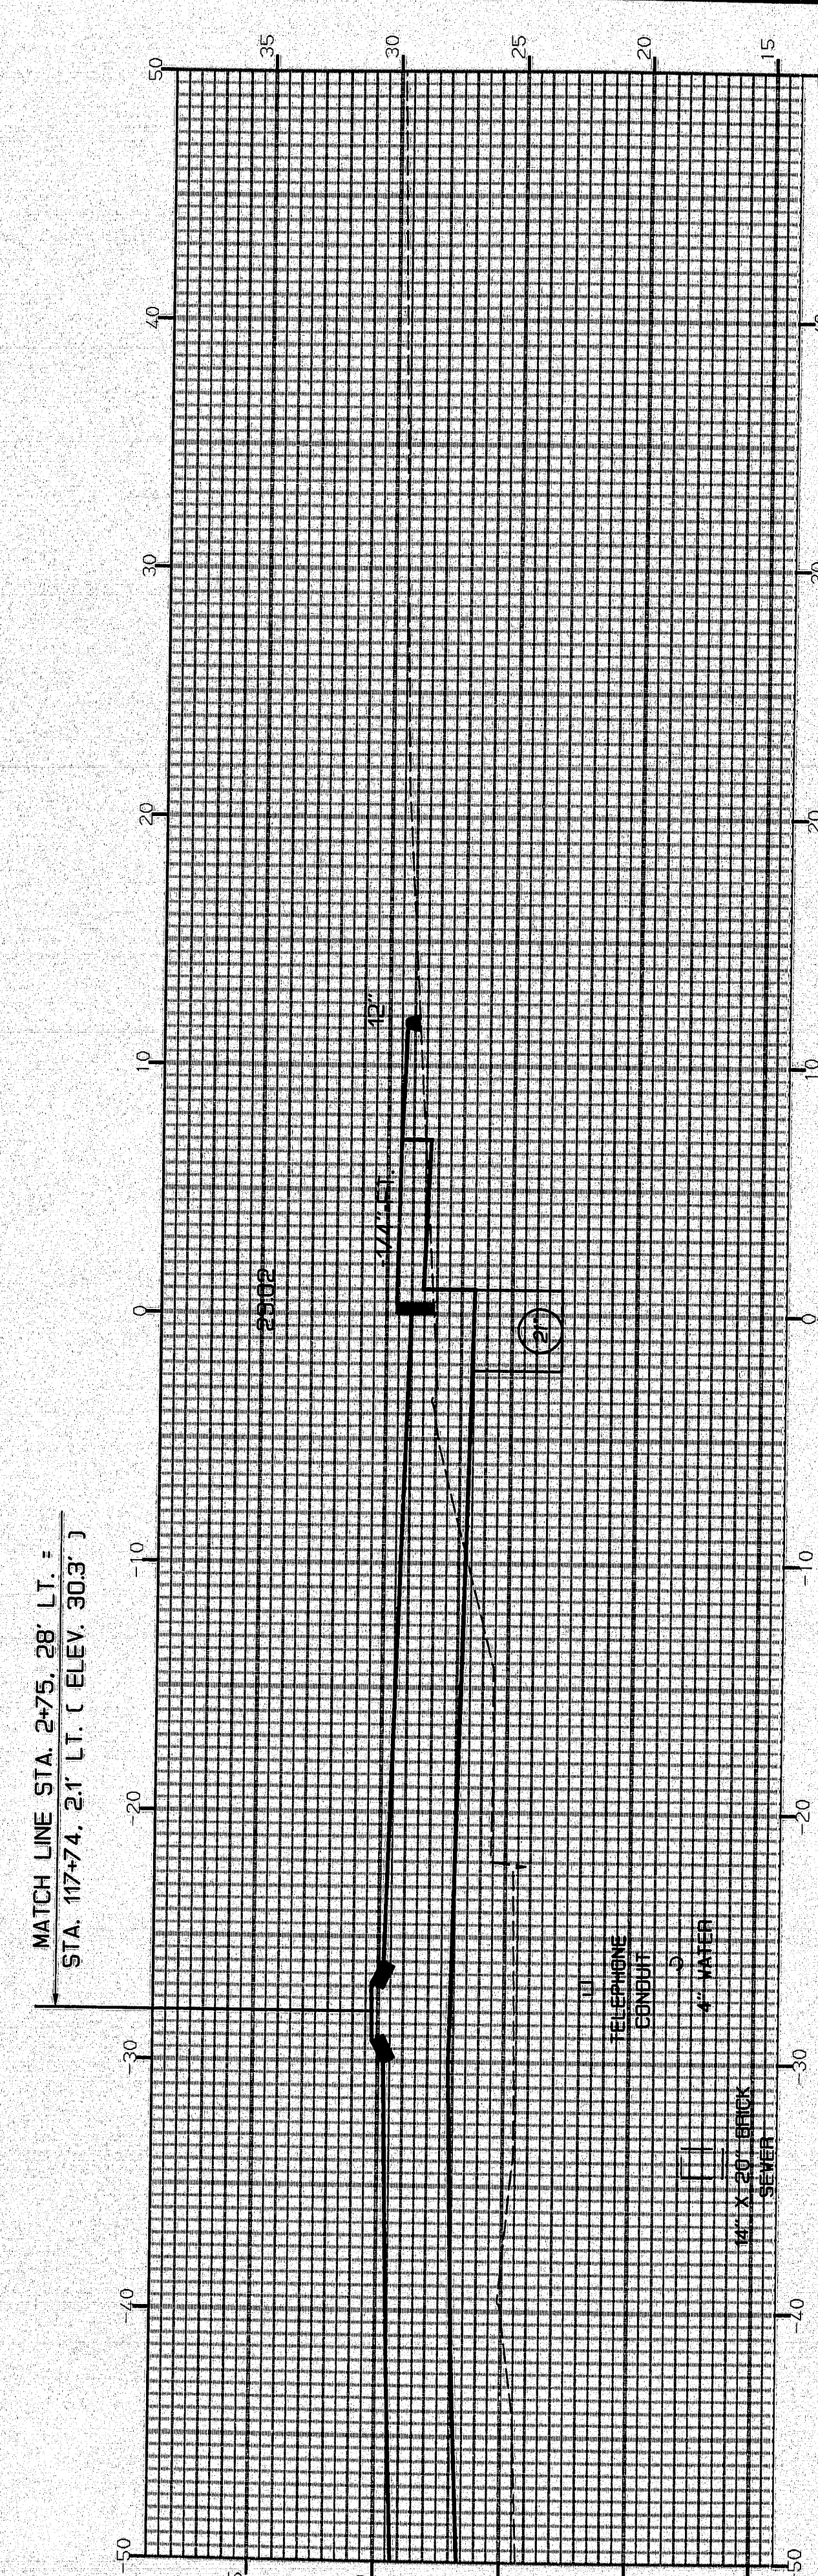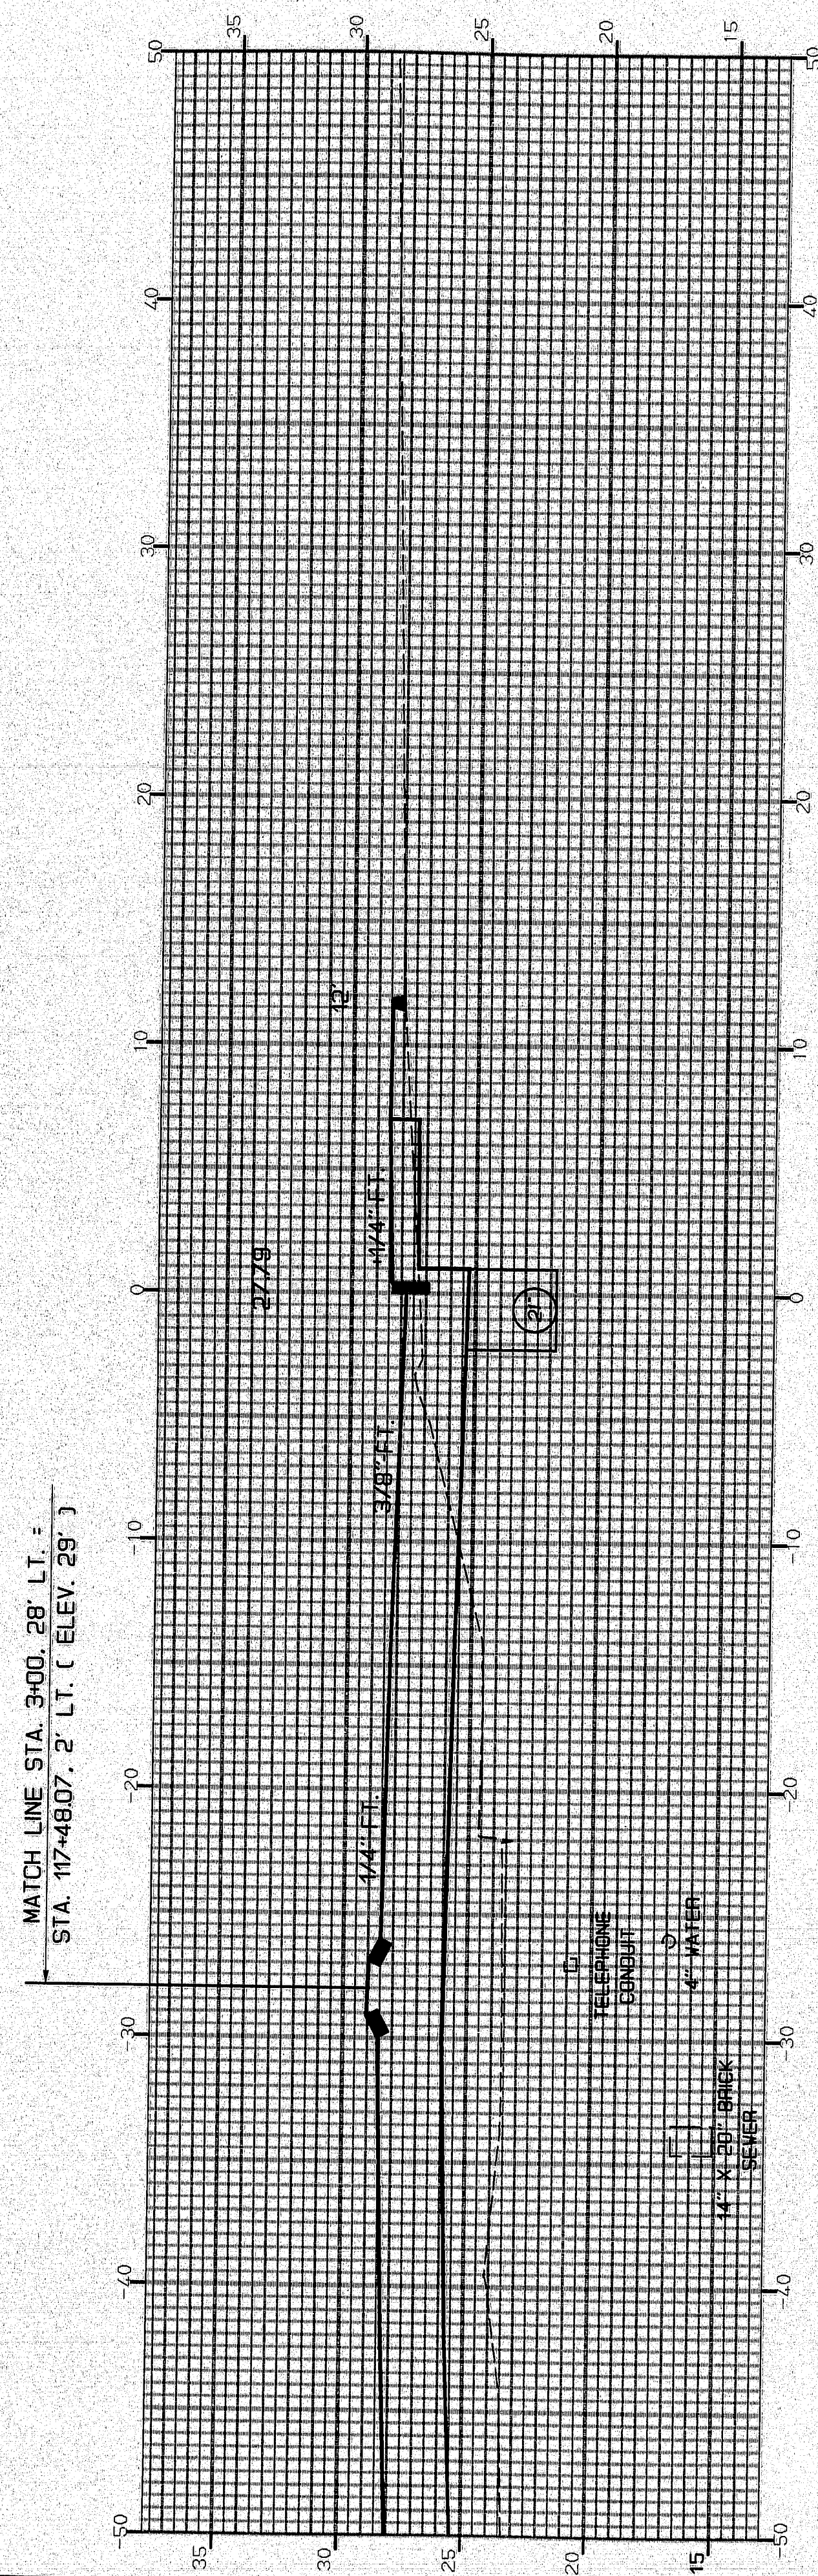

ELEV. 9.56


STATE	PROJECT NUMBER	SHEET NO.	TOTAL SHEETS
MAINE	BR-BRF-038-1(35)	81	201

120-65


RAMP MA11 - BANGOR

STA. 2+75 TO STA. 3+00


F.H.V.A. NO.	STATE	PROJECT NUMBER	SHEET NO.	TOTAL SHEETS
1	MAINE	BR-BRF-038-K351	B2	201

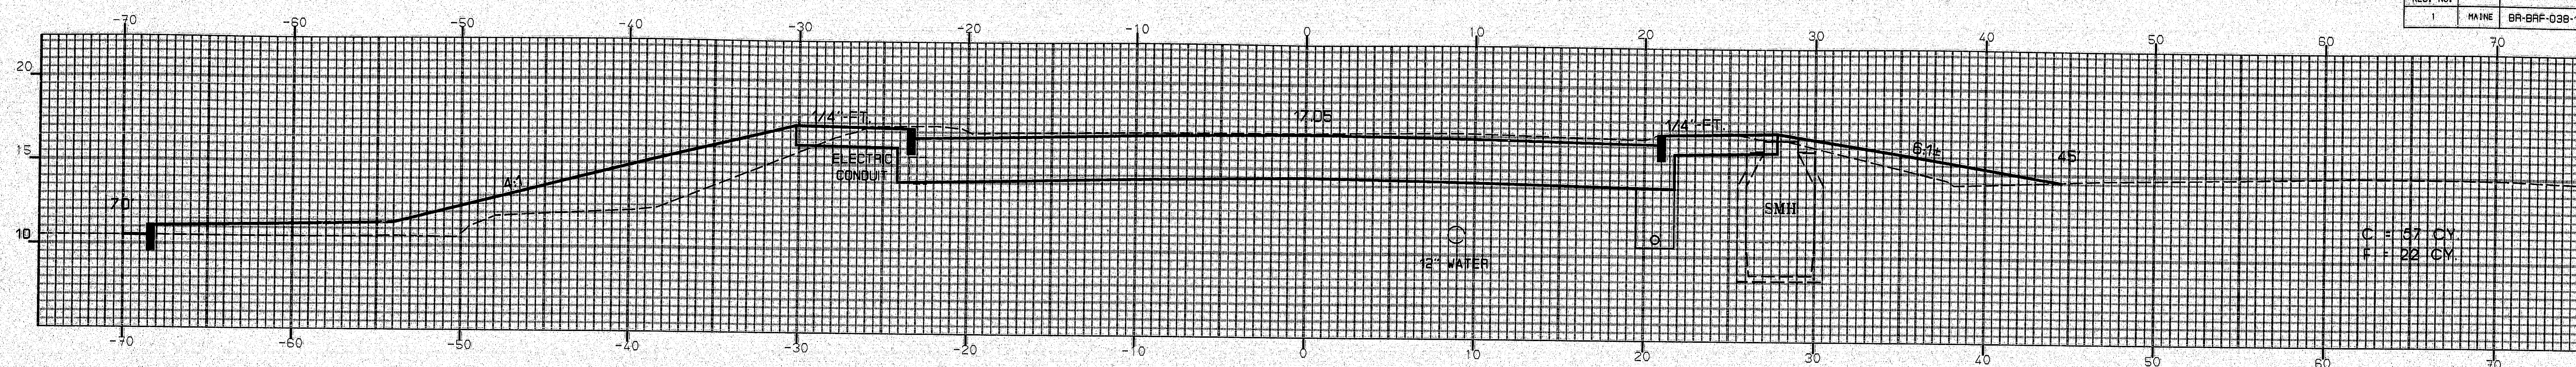

111+87

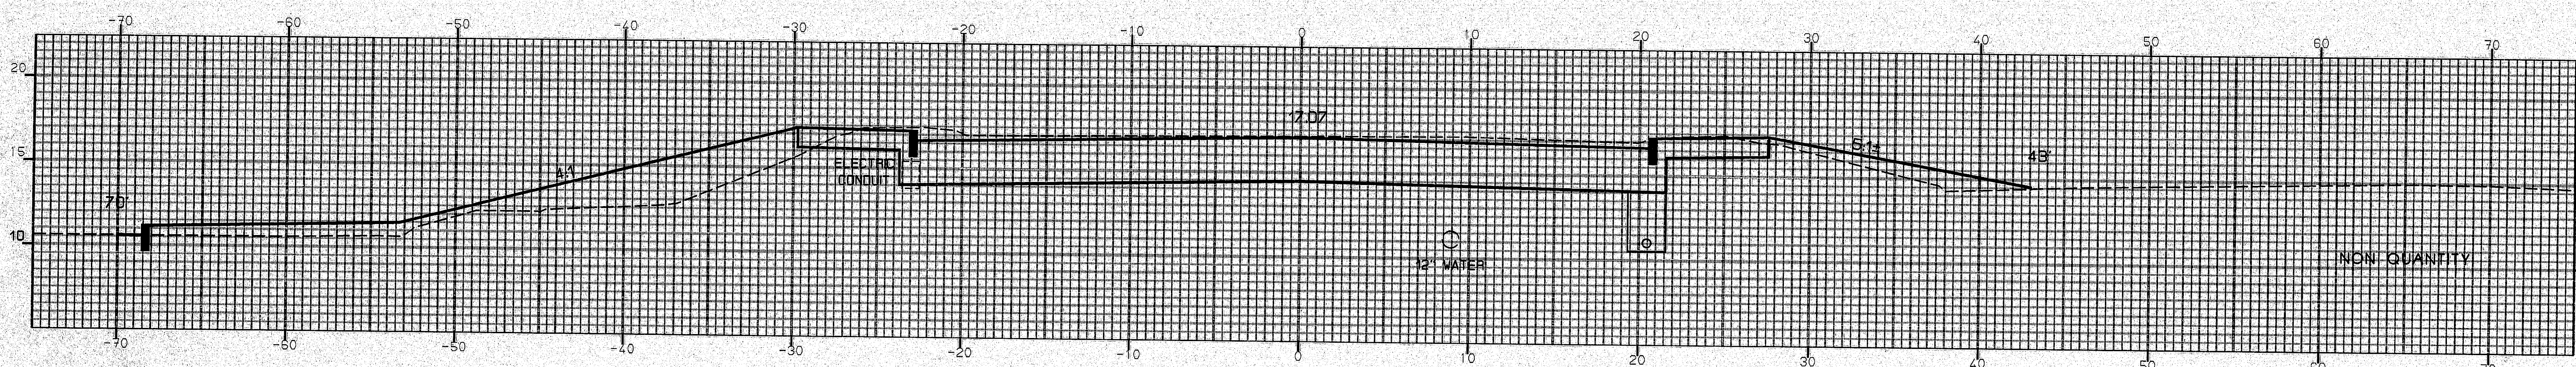


111+83

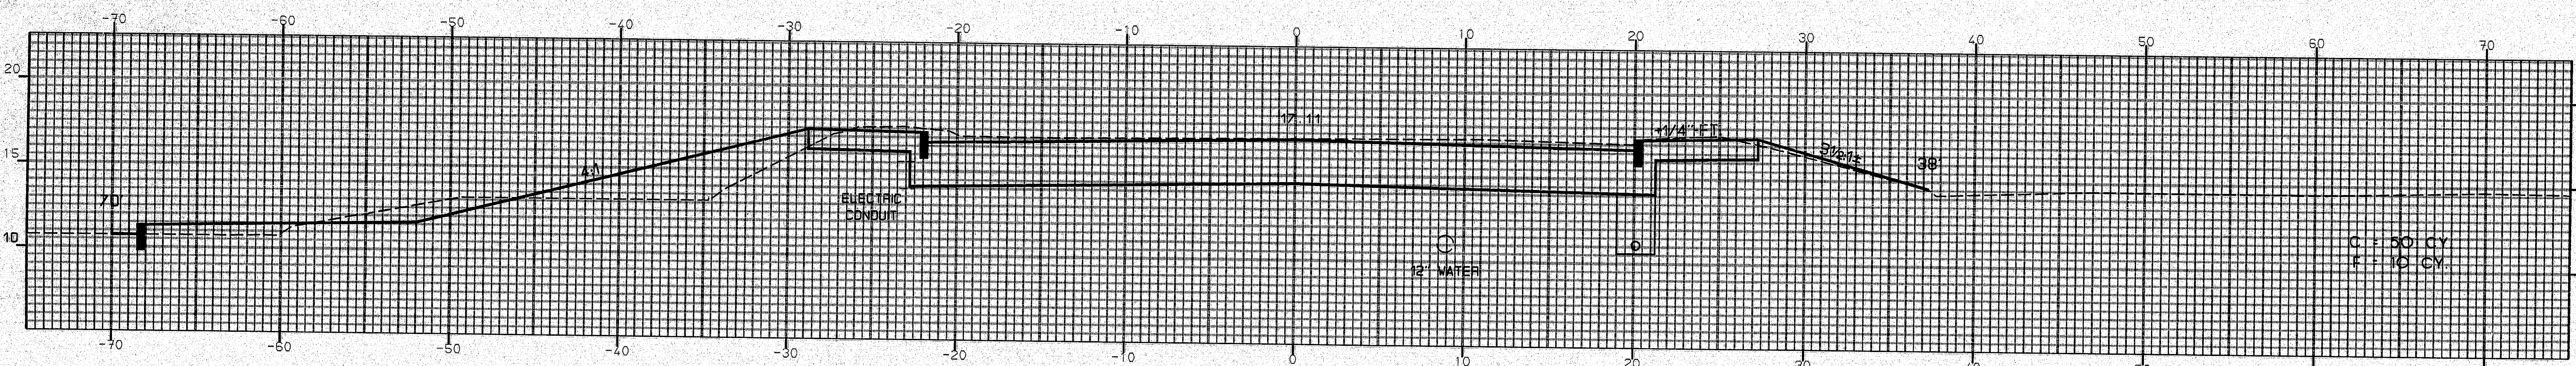

111+75

STA. 111+65+ TO STA. 117+00
REMOVE PORTLAND CEMENT CONCRETE PAVEMENT

STA. 111+69 RT. TO
STA. 111+88 RT.
INSTALL 21"x6" UD. TYPE-B

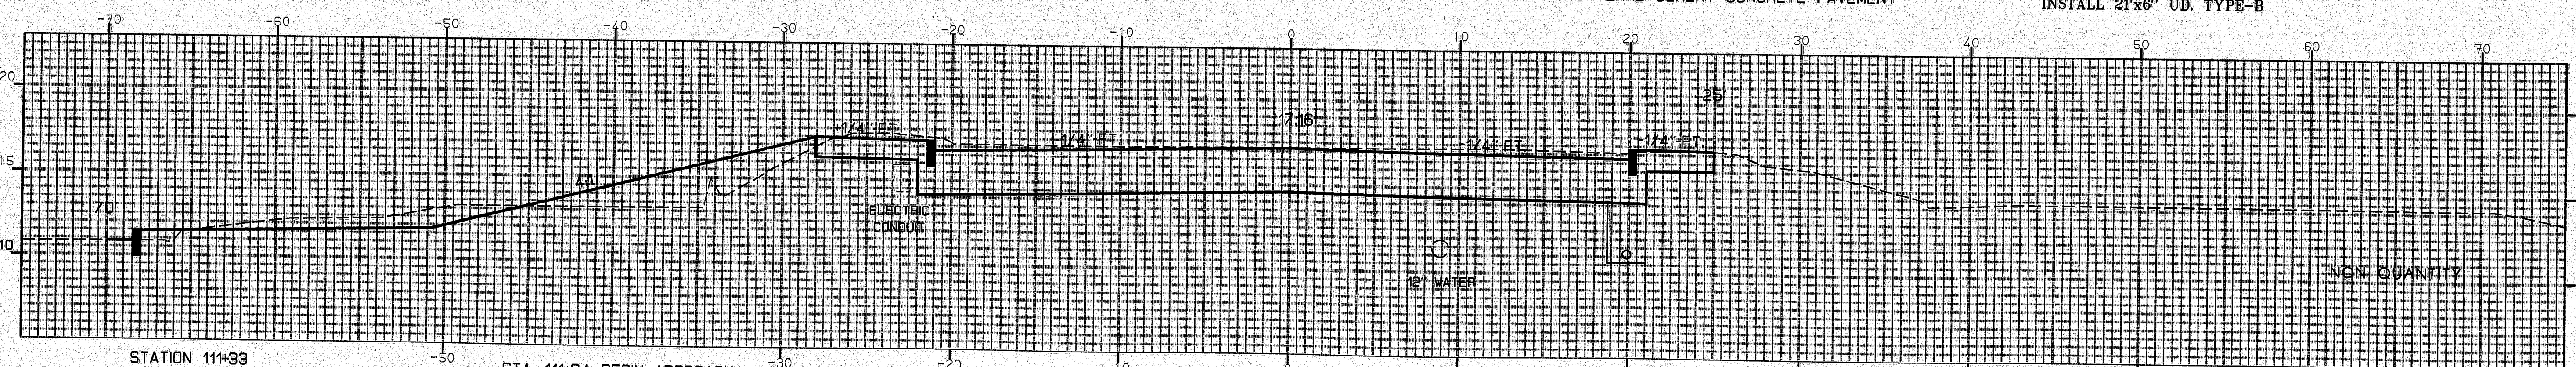

111+69

STATION 111+33
LIMIT OF WORK

STA. 111+64 BEGIN APPROACH
MEET EXISTING PAVEMENT.

WASHINGTON STREET - BANGOR

120-66


STA. 111+69 TO STA. 111+87

DATE	BY	REVISION


DATE	BY	REVISION

15AUG95-0100-40


F.R.V.A. REV. NO.	STATE	PROJECT NUMBER	SHEET NO.	TOTAL SHEETS
1	MAINE	BR-BRP-038-11353	84	201

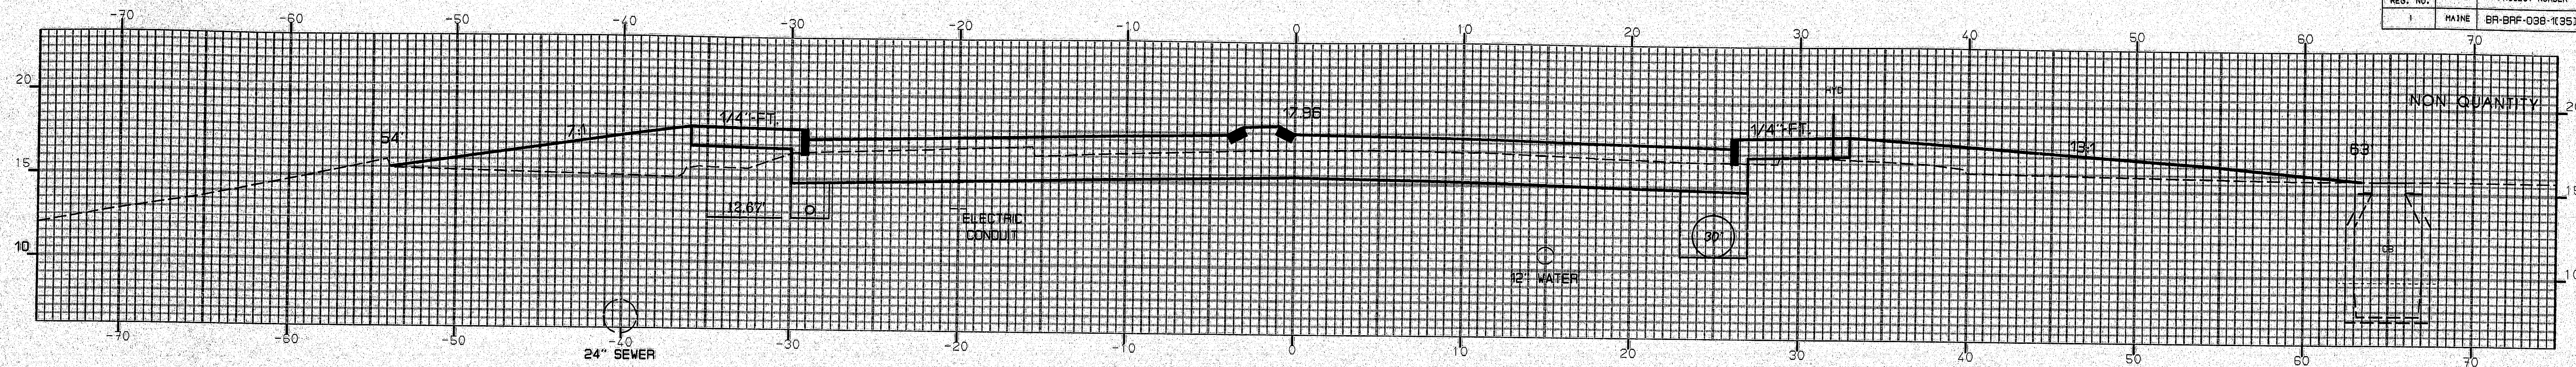


112+65

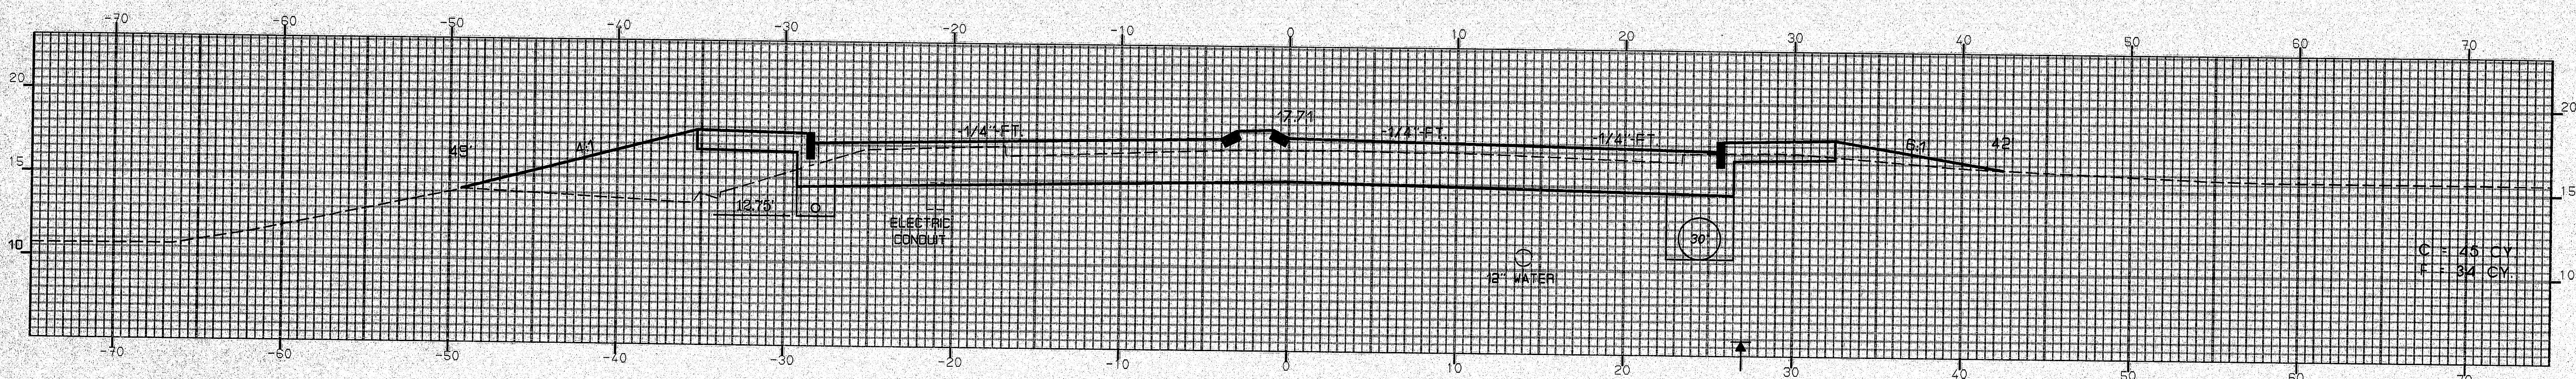

112+50

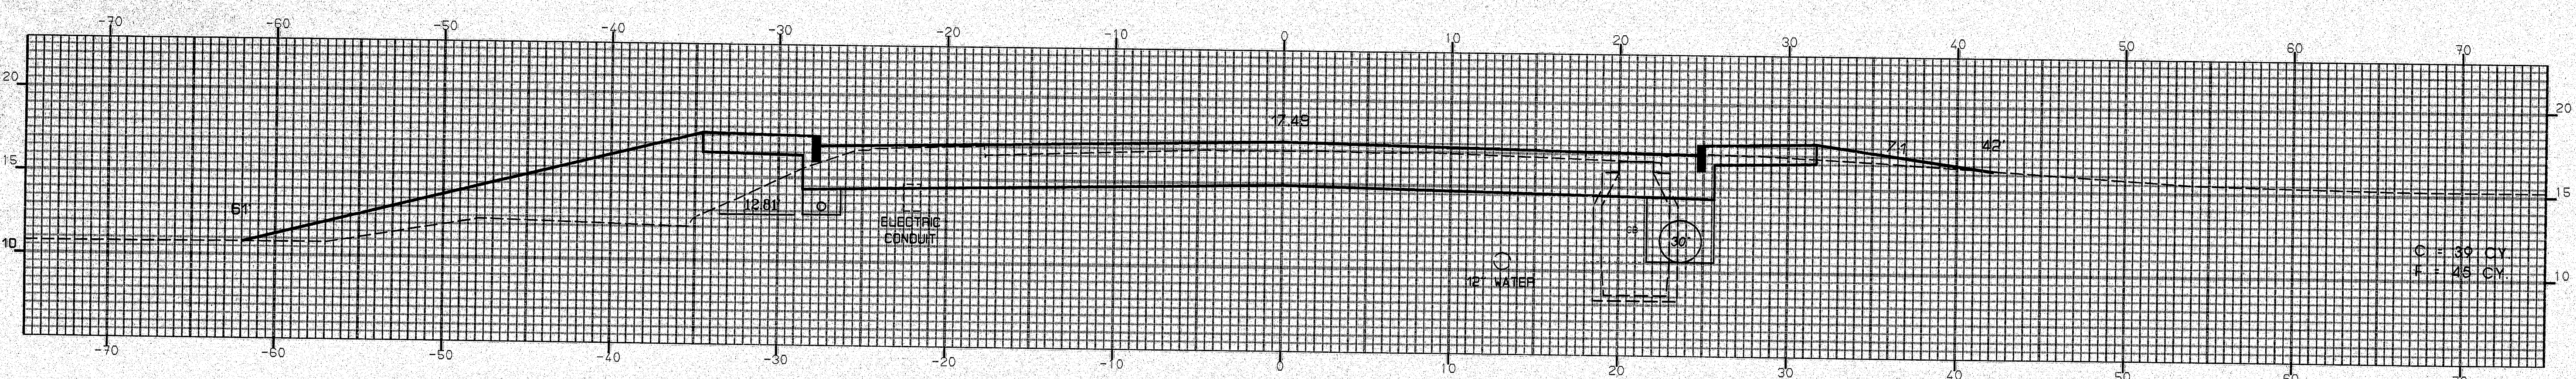

112+38

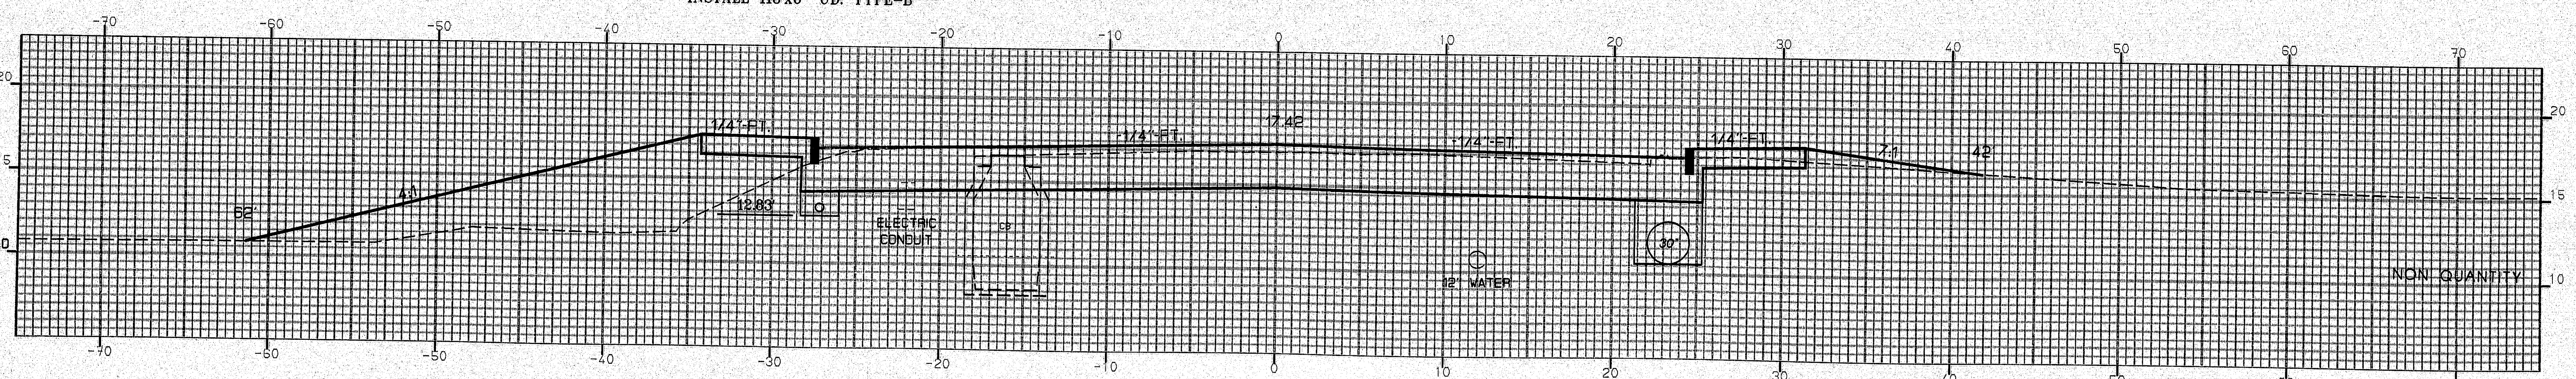

112+34

STA. 112+30 LT. TO
STA. 113+48 LT.
INSTALL 118"x8" UD. TYPE-B

120-68

WASHINGTON STREET - BANGOR


STA. 112+34 TO STA. 112+65

DATE	BY	REVIEWED	DATE


DATE	BY	REVIEWED	DATE

15AUG95-0:00:40


P.H.W.A. SHEET NO.	STATE	PROJECT NUMBER	SHEET NO.	TOTAL SHEETS
1	MAINE	BR-BRF-038-K35	85	201

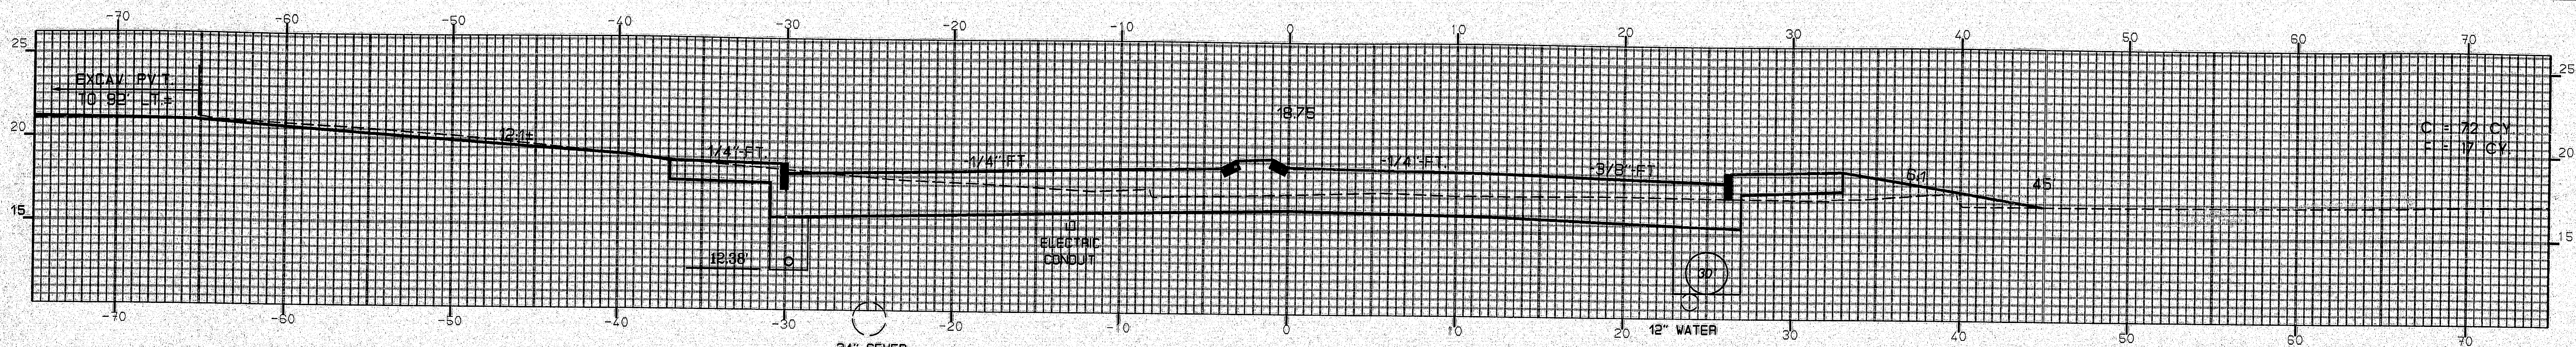


113+25

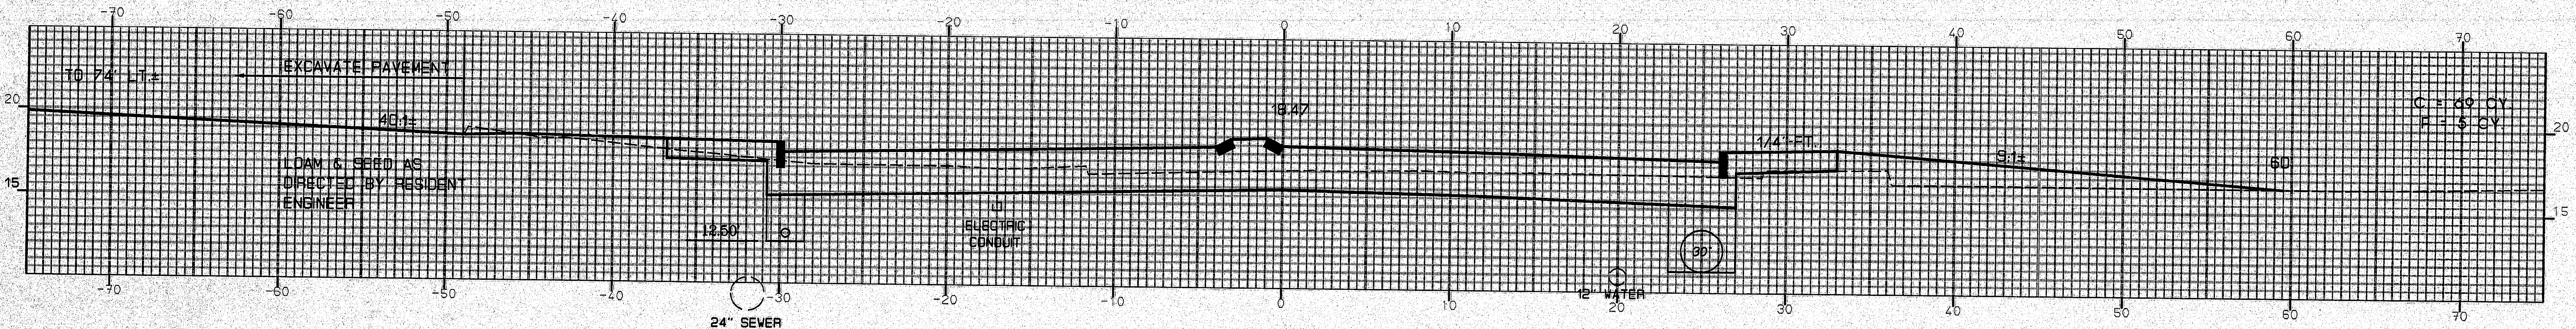

113+00

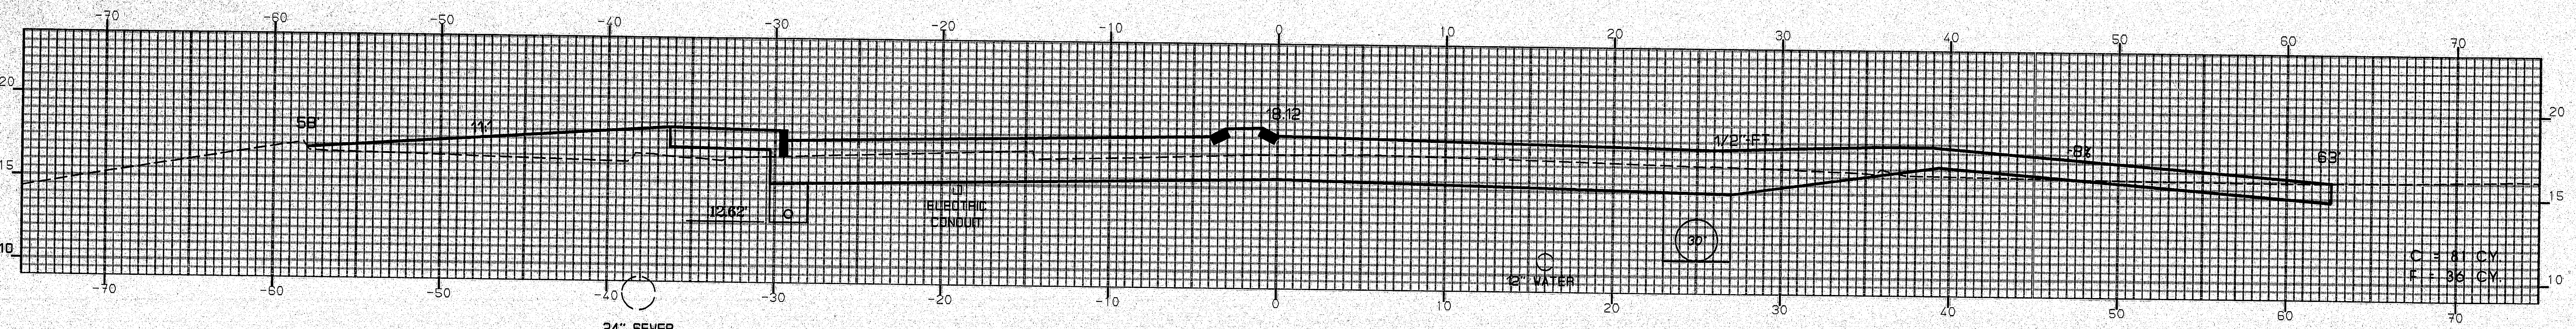

112+75

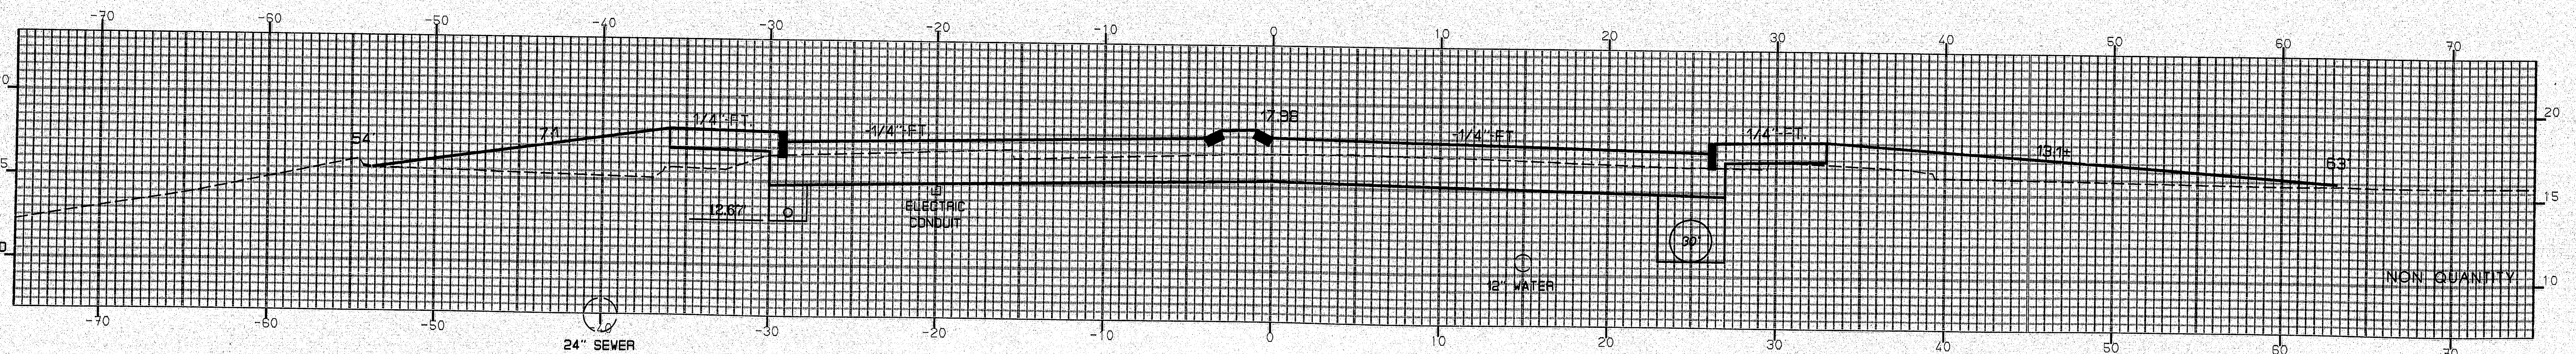

112+66

120-69

WASHINGTON STREET - BANGOR

STA. 112+66 TO STA. 113+35

DATE	BY	DATE	BY

DATE	BY	DATE	BY

15AUG95 0100.40

FINAL SURVEY	NOTE BOOK	SURVEYED	BY	DATE
		PLOTTED		
		TEMPLATE		
		AREAS		
		AREAS COUNDED		

ORIGINAL	BT	DATE
SURVEYED		
PLOTTED	MP	06/95
TEMPLATE	R.C.	06/95
AREAS		
AREAS CLOSURED		

15AUG95-010040




WASHINGTON STREET - BANGOR

STA. 113+50 TO STA. 113+81

15AUG95-0100.40

ORIGINAL	SURVEY	DATE	BY	CHK


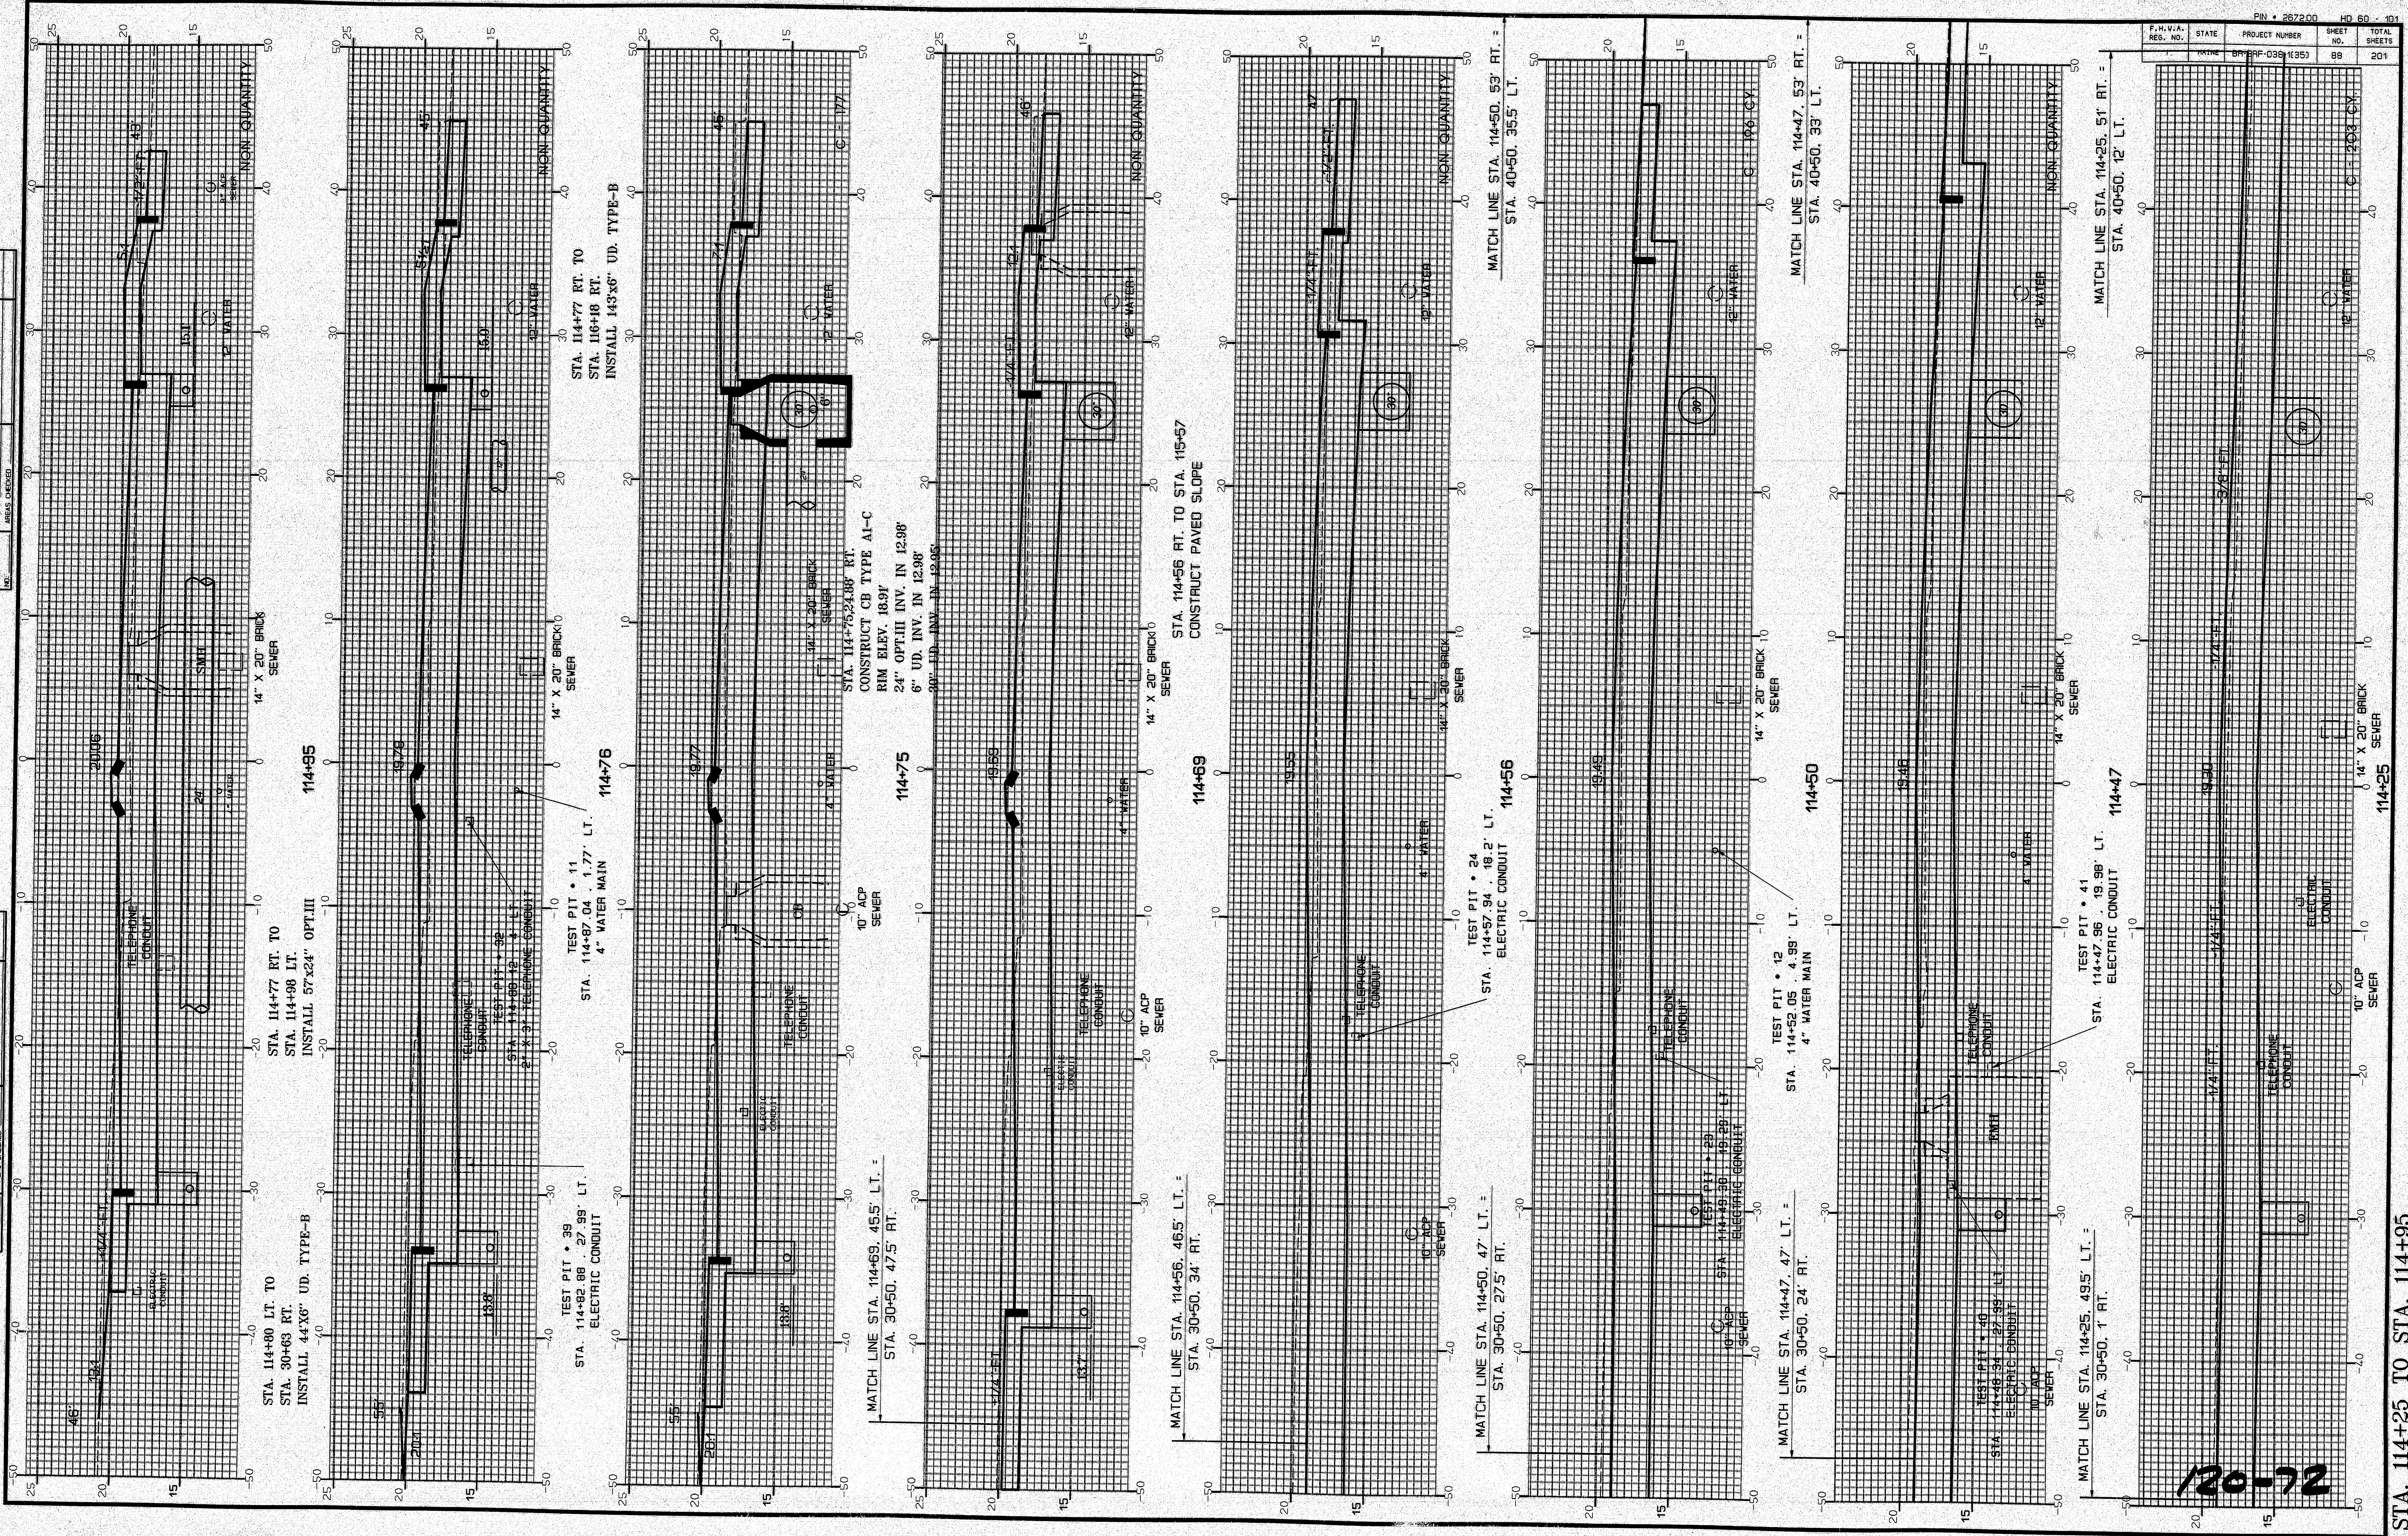

120-72


WASHINGTON STREET - BANGOR

STA. 114+25 TO STA. 114+95

PROJECT NUMBER	267200	SHEET NO.	88	TOTAL SHEETS	201
DATE	08-03-95	BY	WES	CHK	WES


FINAL SURVEY	BY _____	DATE _____	SURVEYED _____
			PLOTTED _____
NOTE BOOK	BY _____	DATE _____	TEMPLATE _____
			ADJAC _____

FINAL SURVEY	SURVEYED	BY	DATE
NOTE BOOK	PILOTTED		
	TEMPLATE		
	ADJUST		

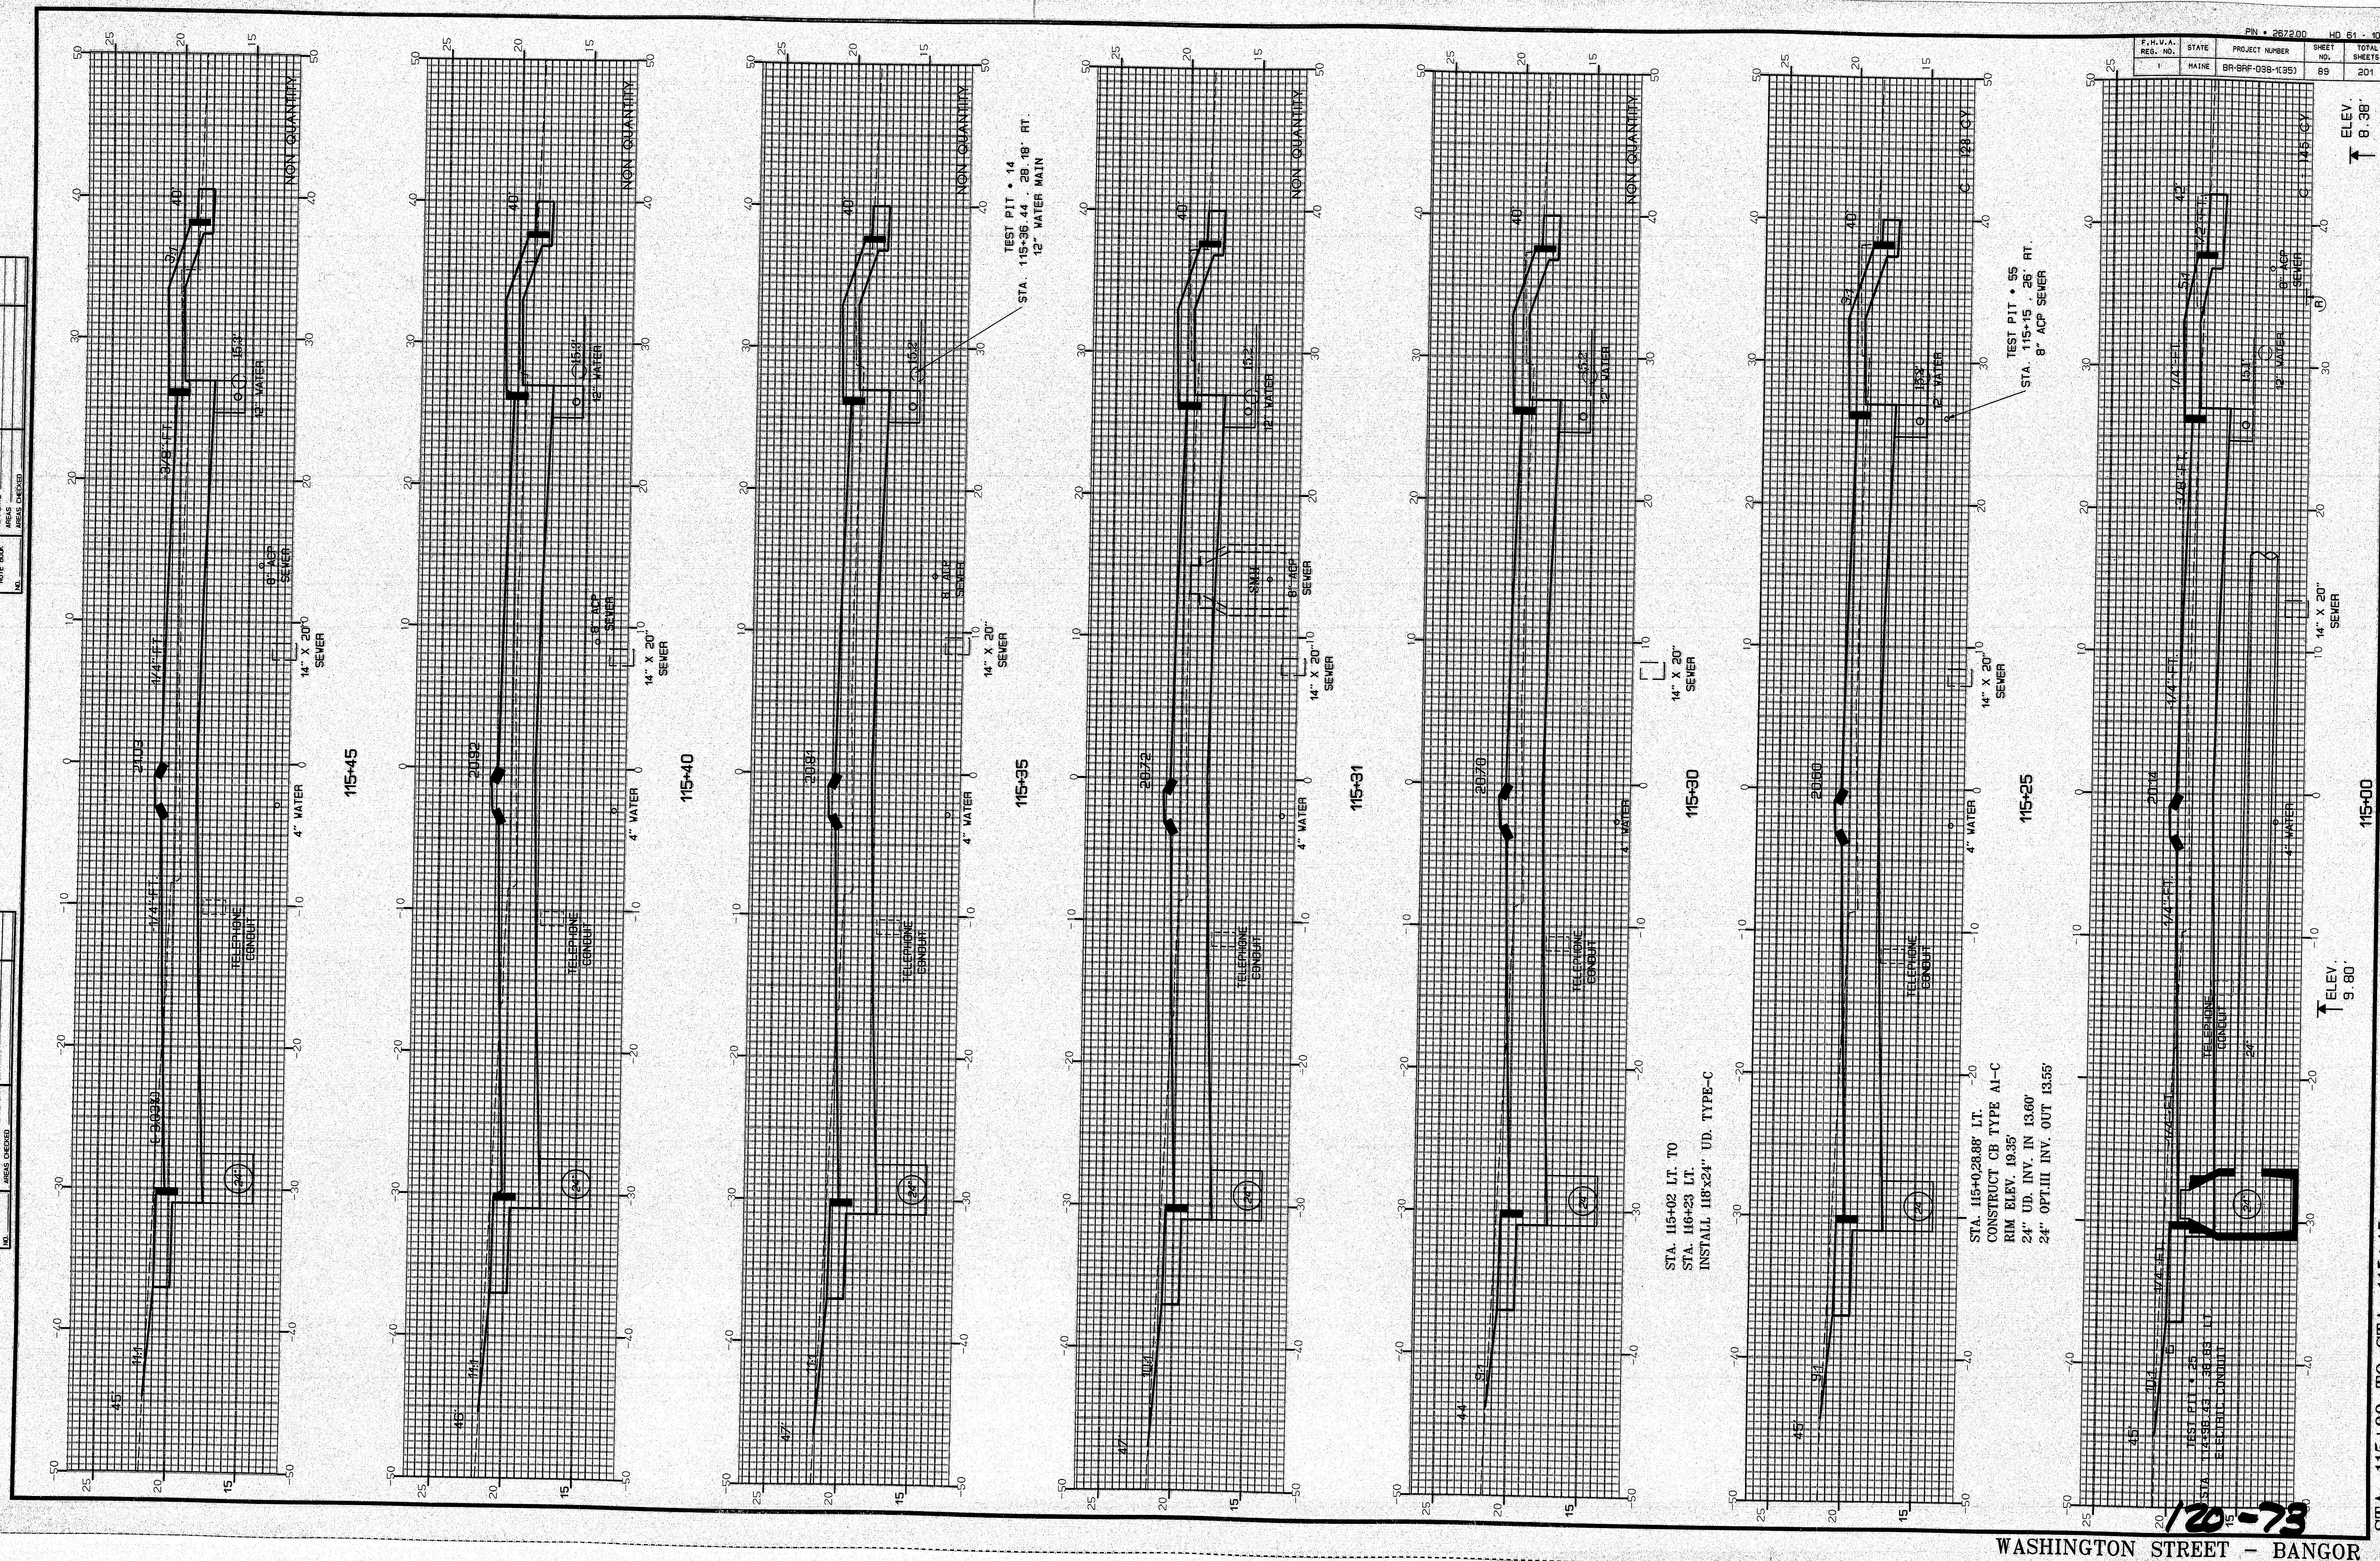

STA. 115+00 TO STA. 115+45

FINAL SURVEY NOTE BOOK	SURVEYED	BY	DATE
	PLOTTED		
	TEMPLATE		
	AREAS		

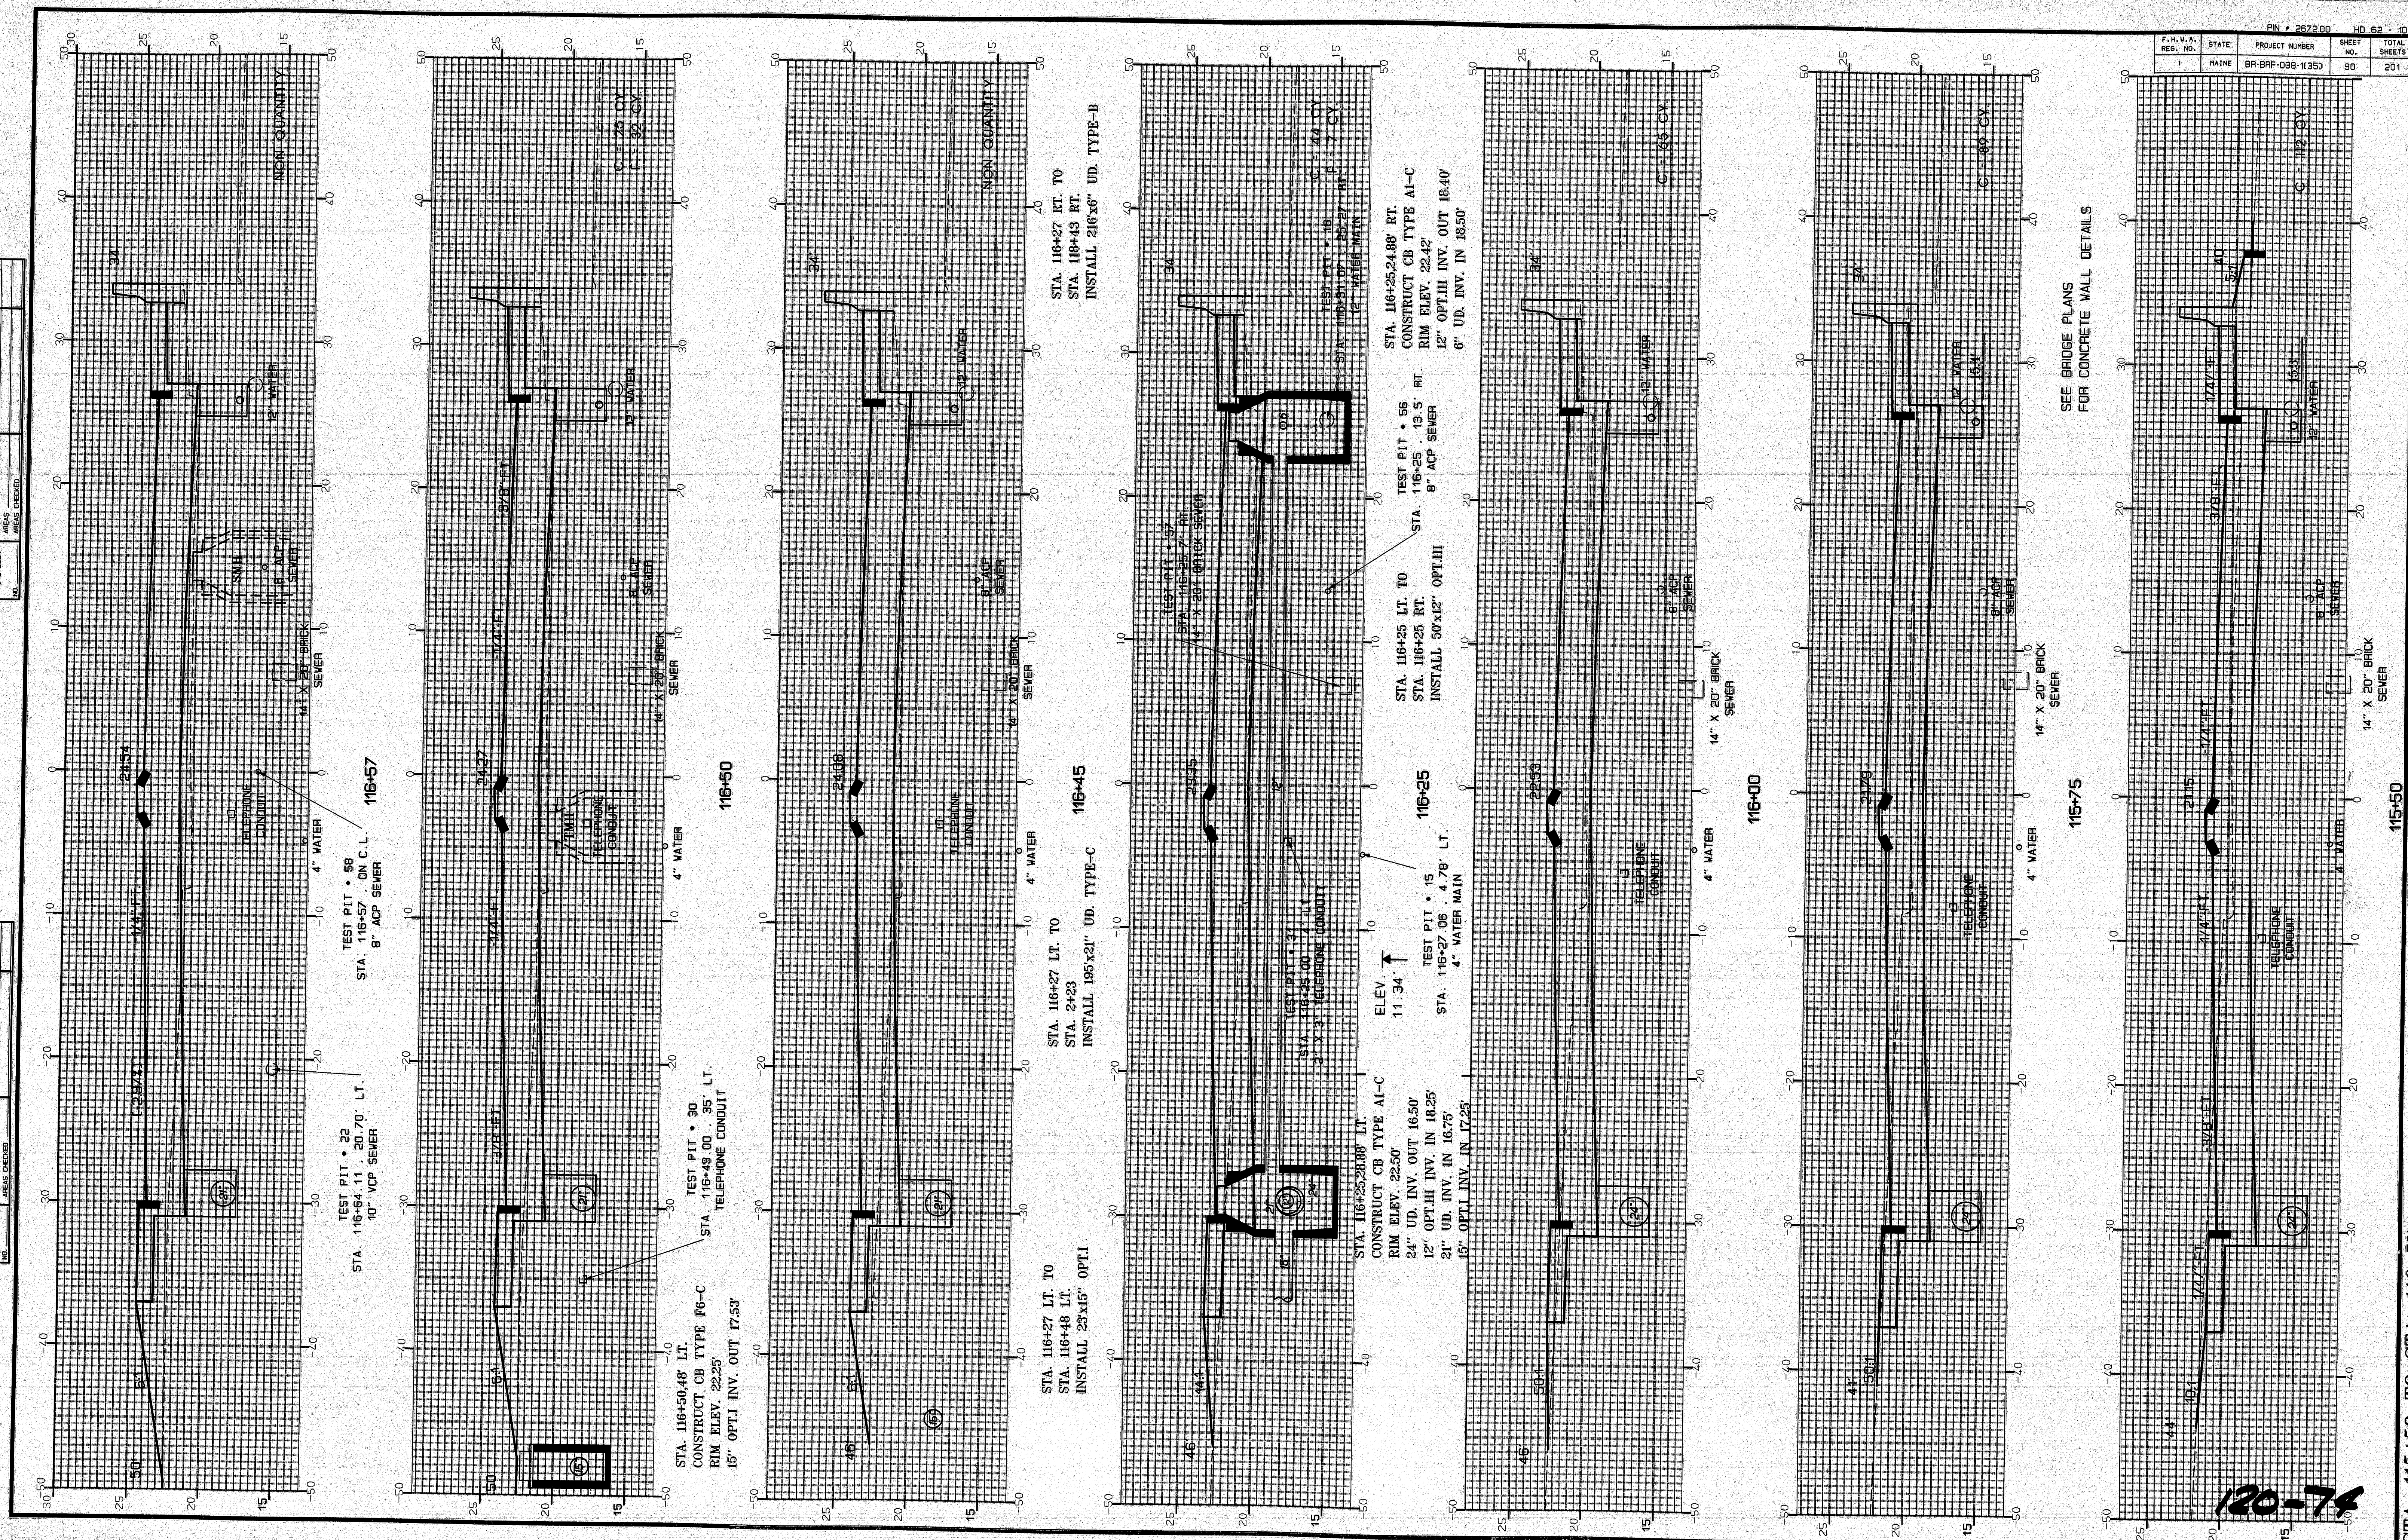


STA. 115+50 TO STA. 116+57

WASHINGTON STREET - BANGOR





15 AUG 95-0100.40

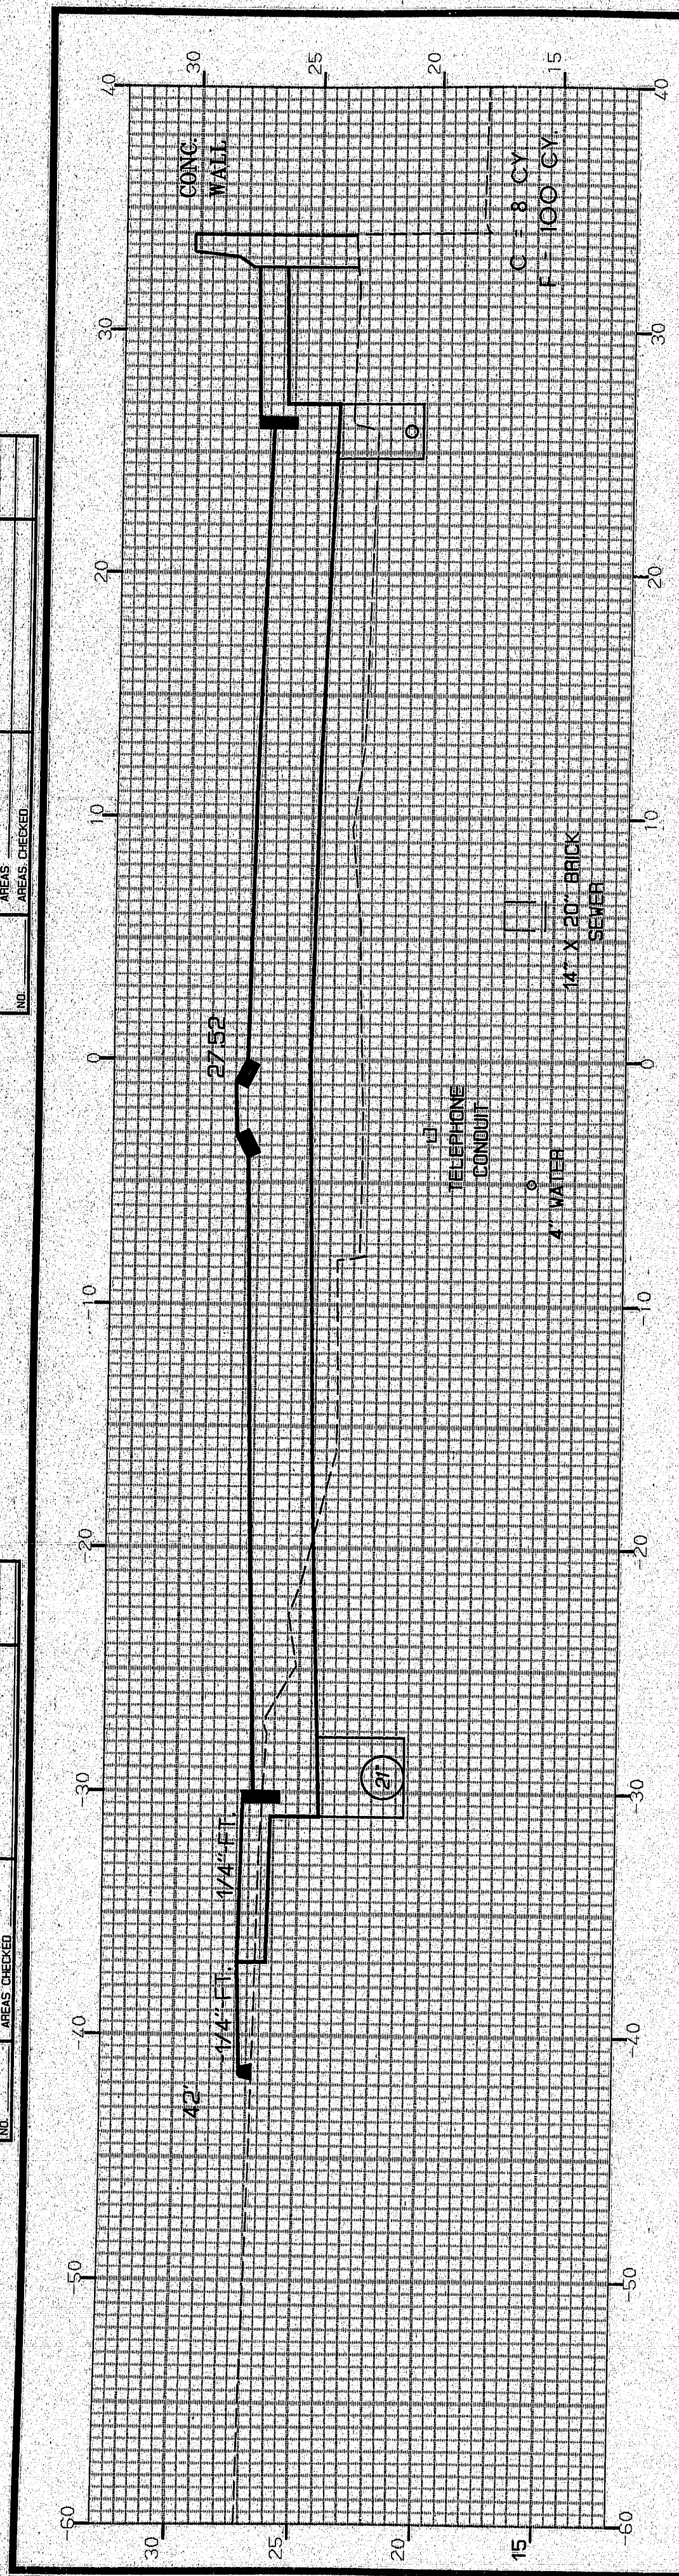


117+25

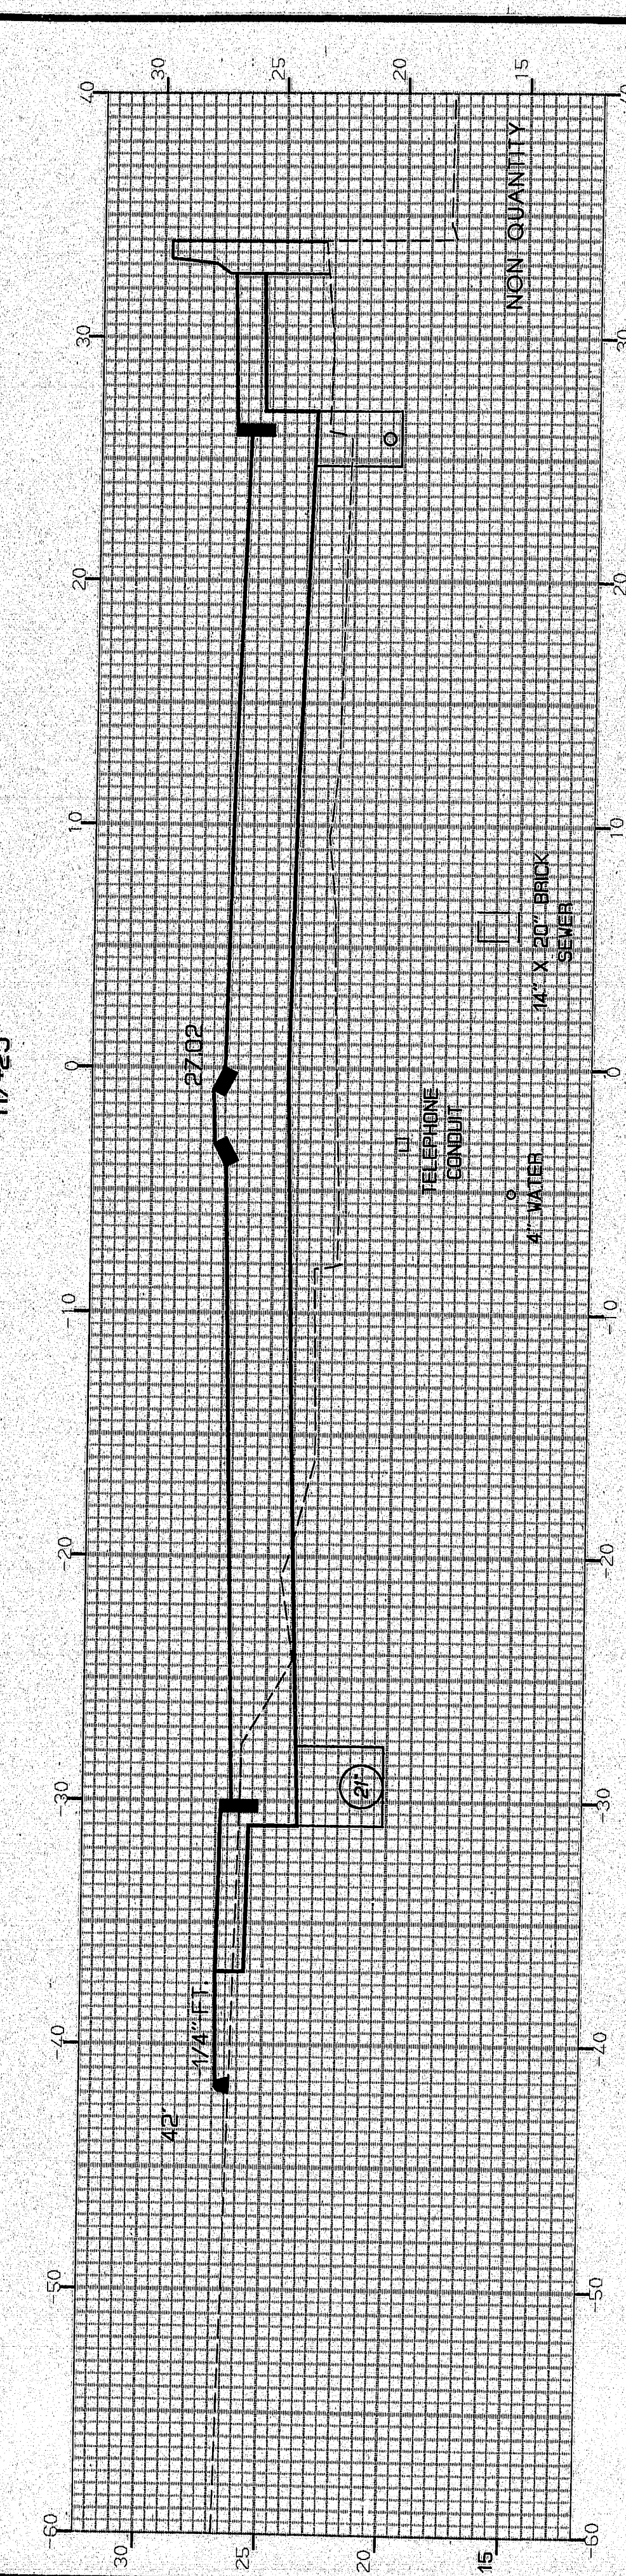


117+14

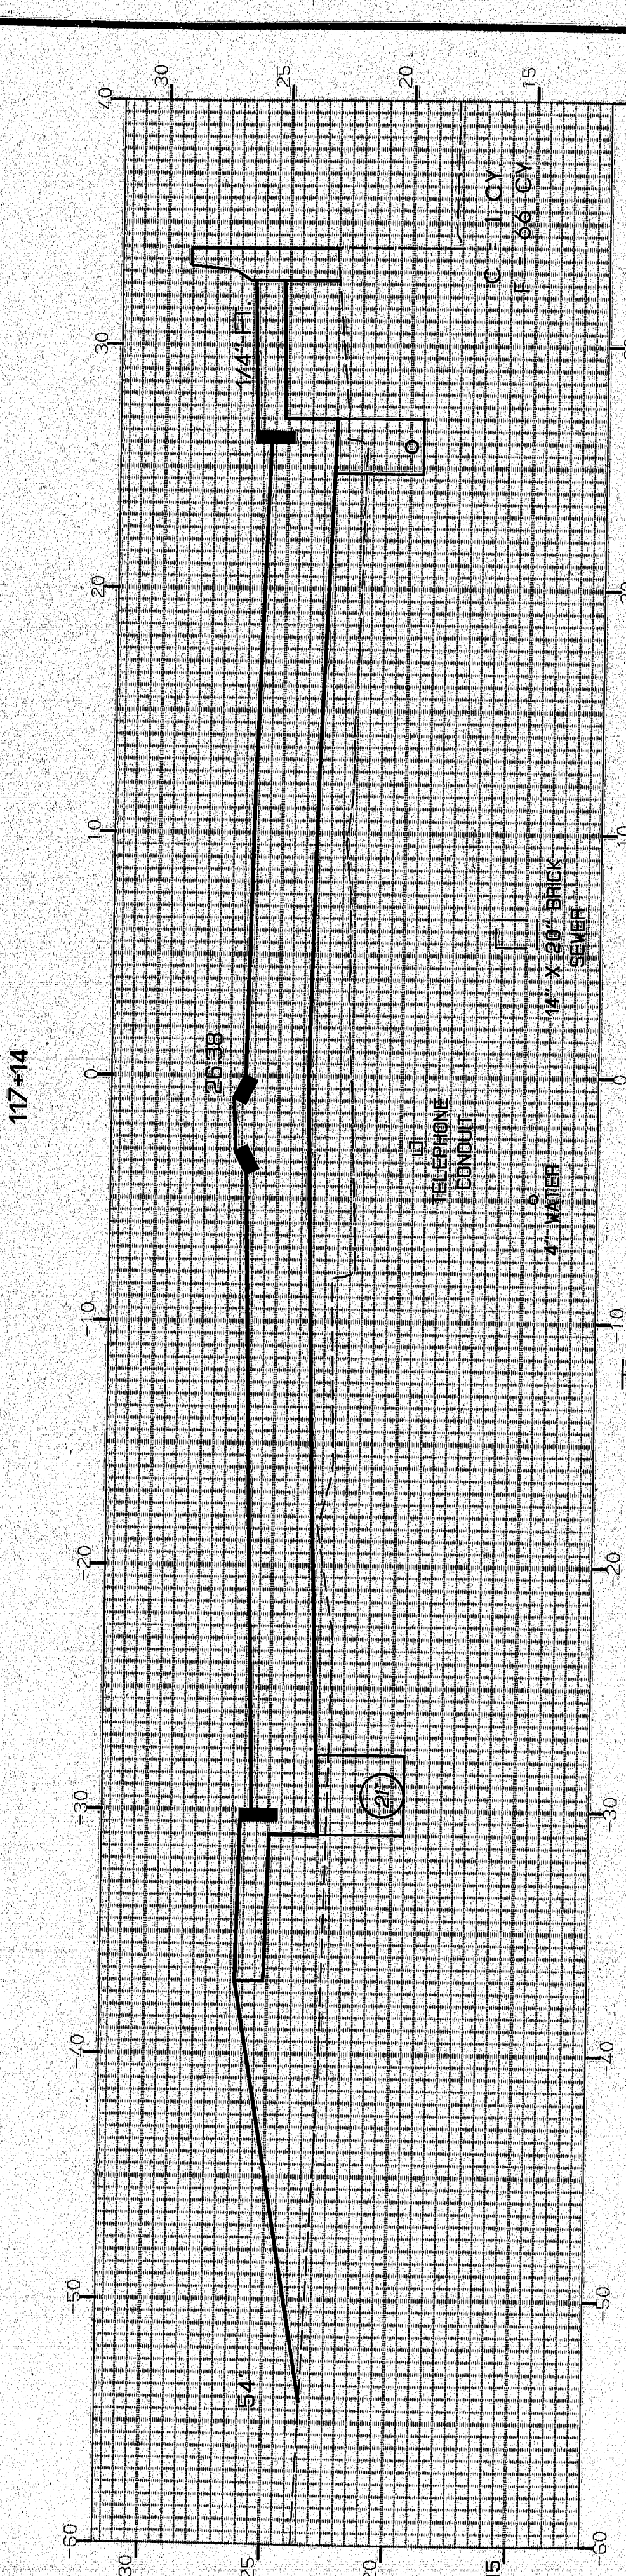


117+00

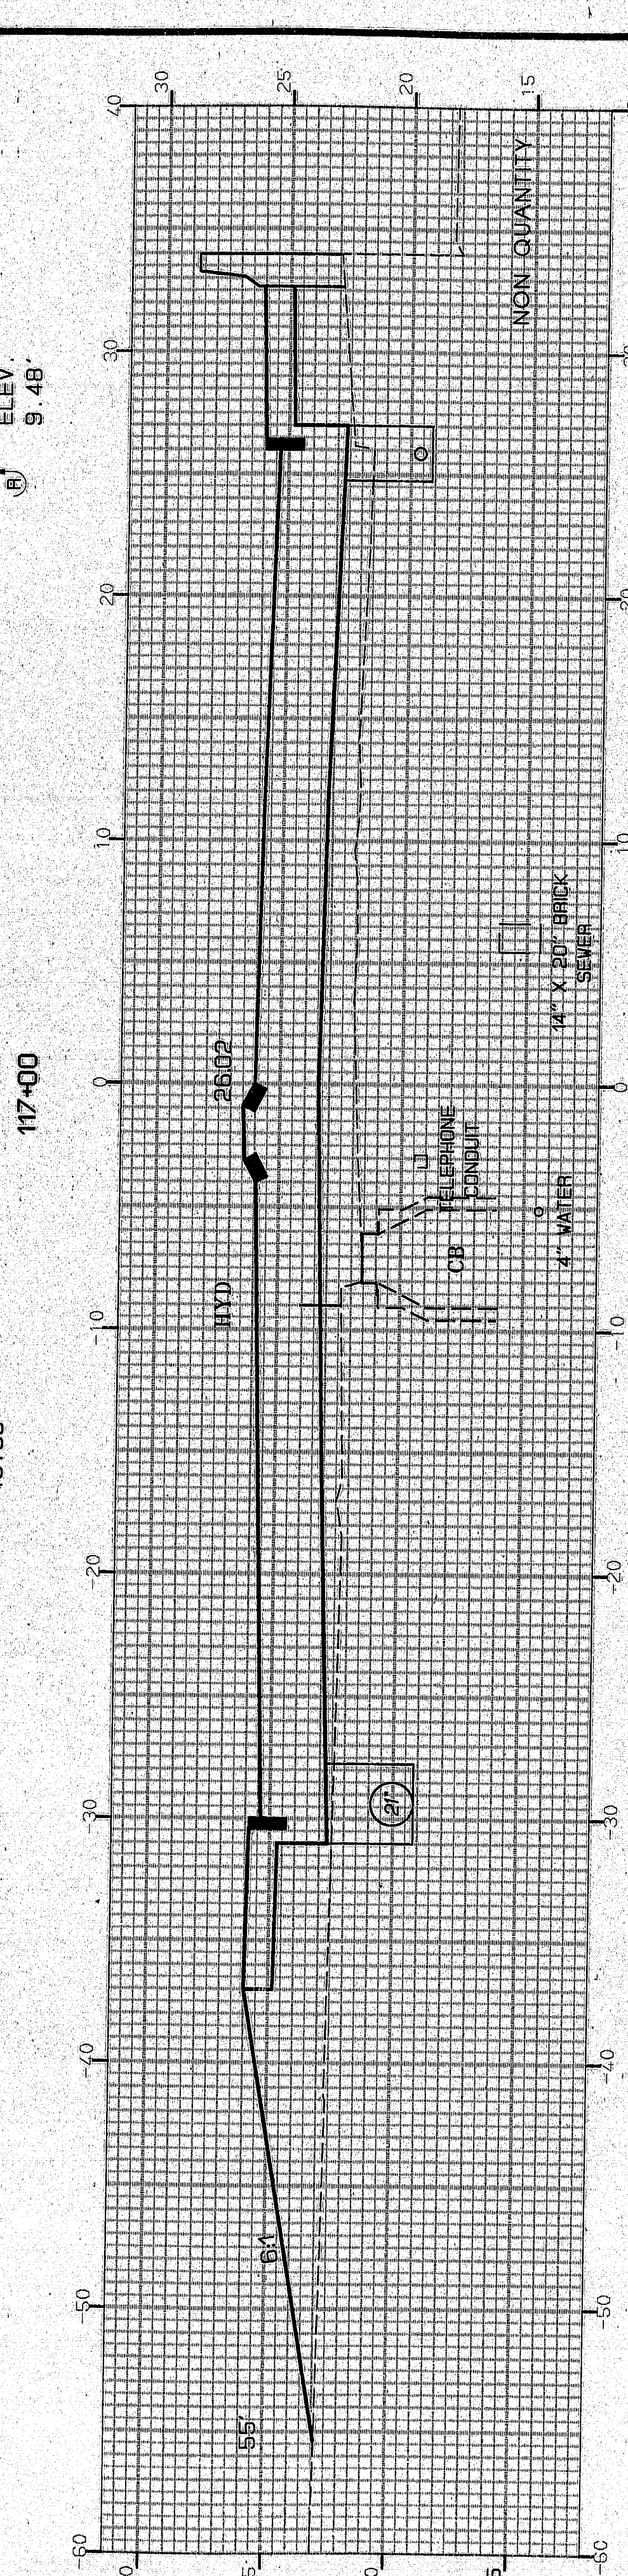

116+92

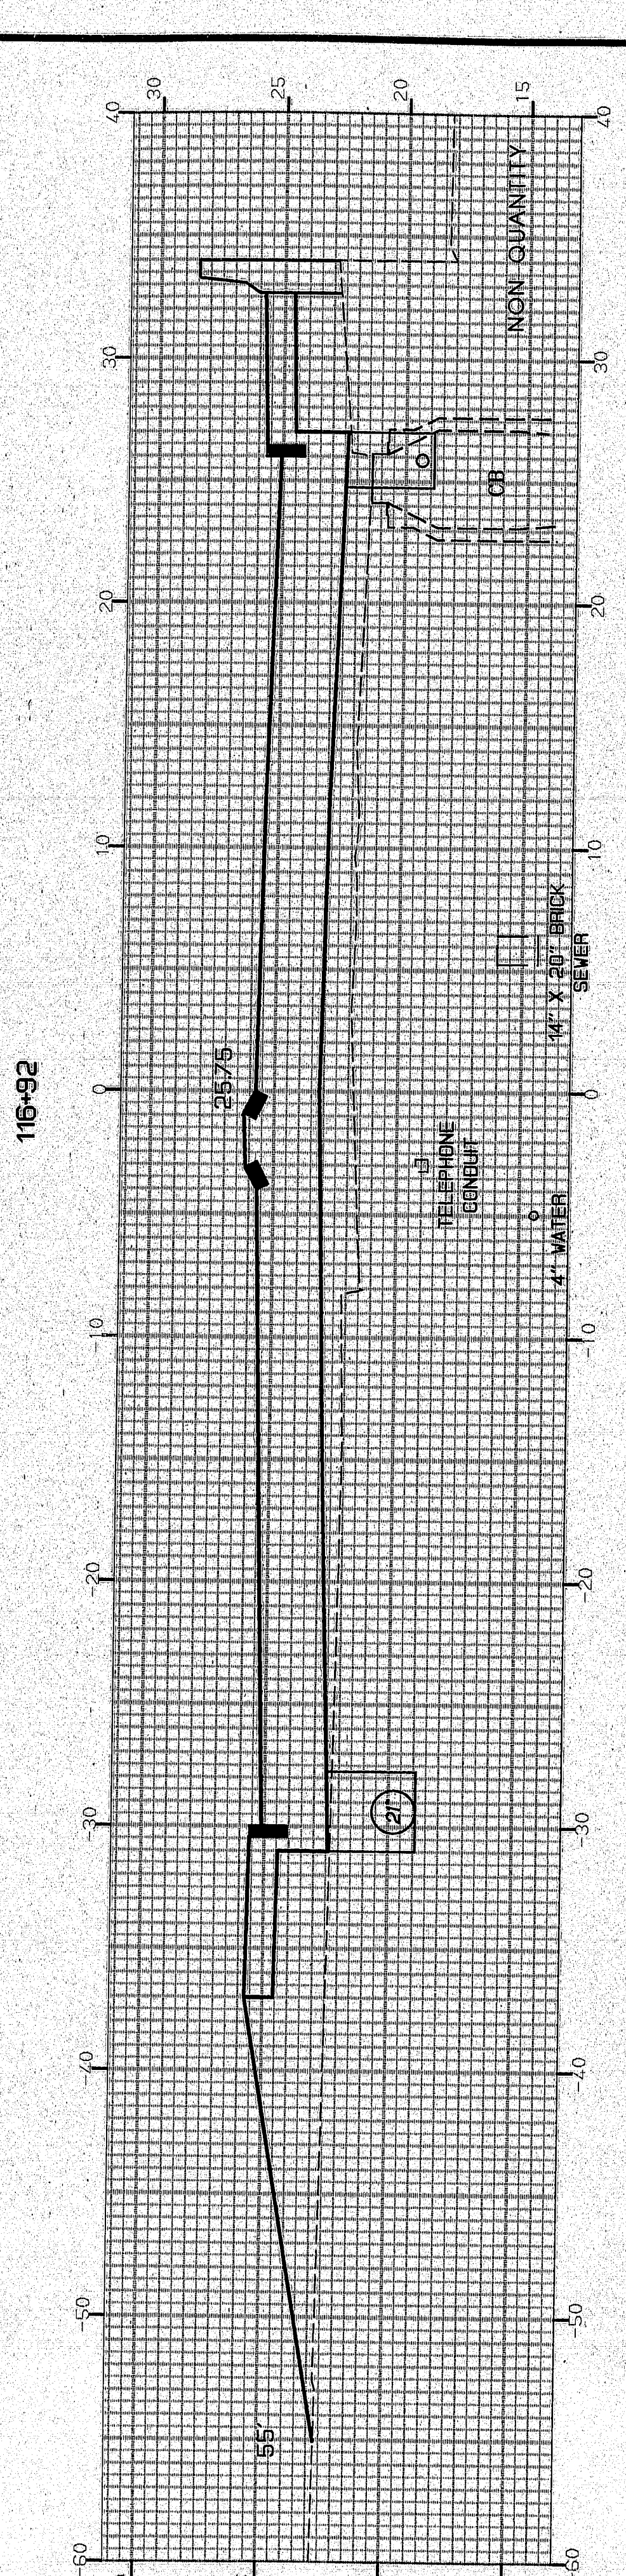

116+86

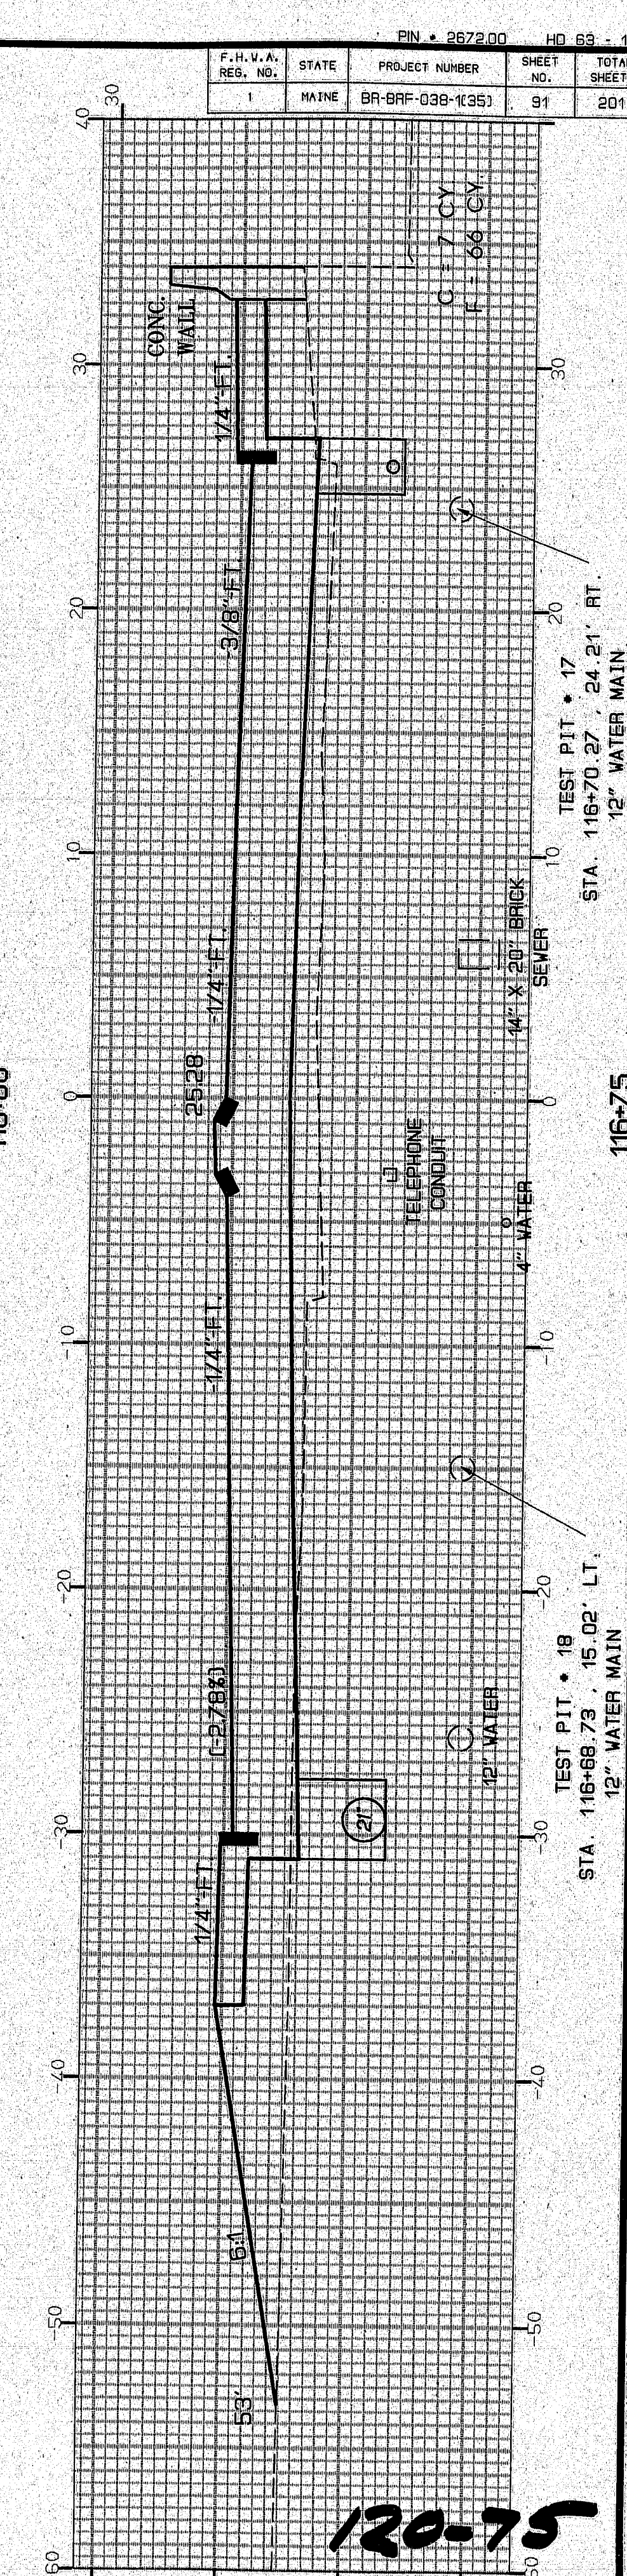

116+75

STATE	PROJECT NUMBER	SHEET NO.	TOTAL SHEETS
MAINE	BR-GRF-038-135	91	201


STA. 116+75 TO STA. 117+25

WASHINGTON STREET - BANGOR

120-75

FINAL SURVEY NOTE BOOK	SKETCHED	BY	DATE
	PLANNED TEMPLATE AREAS		

F.H.V.A. REG. NO.		STATE	PROJECT NUMBER	SHEET NO.	TOTAL SHEETS
1		MAINE	BR-BRF-039-(35)	92	201

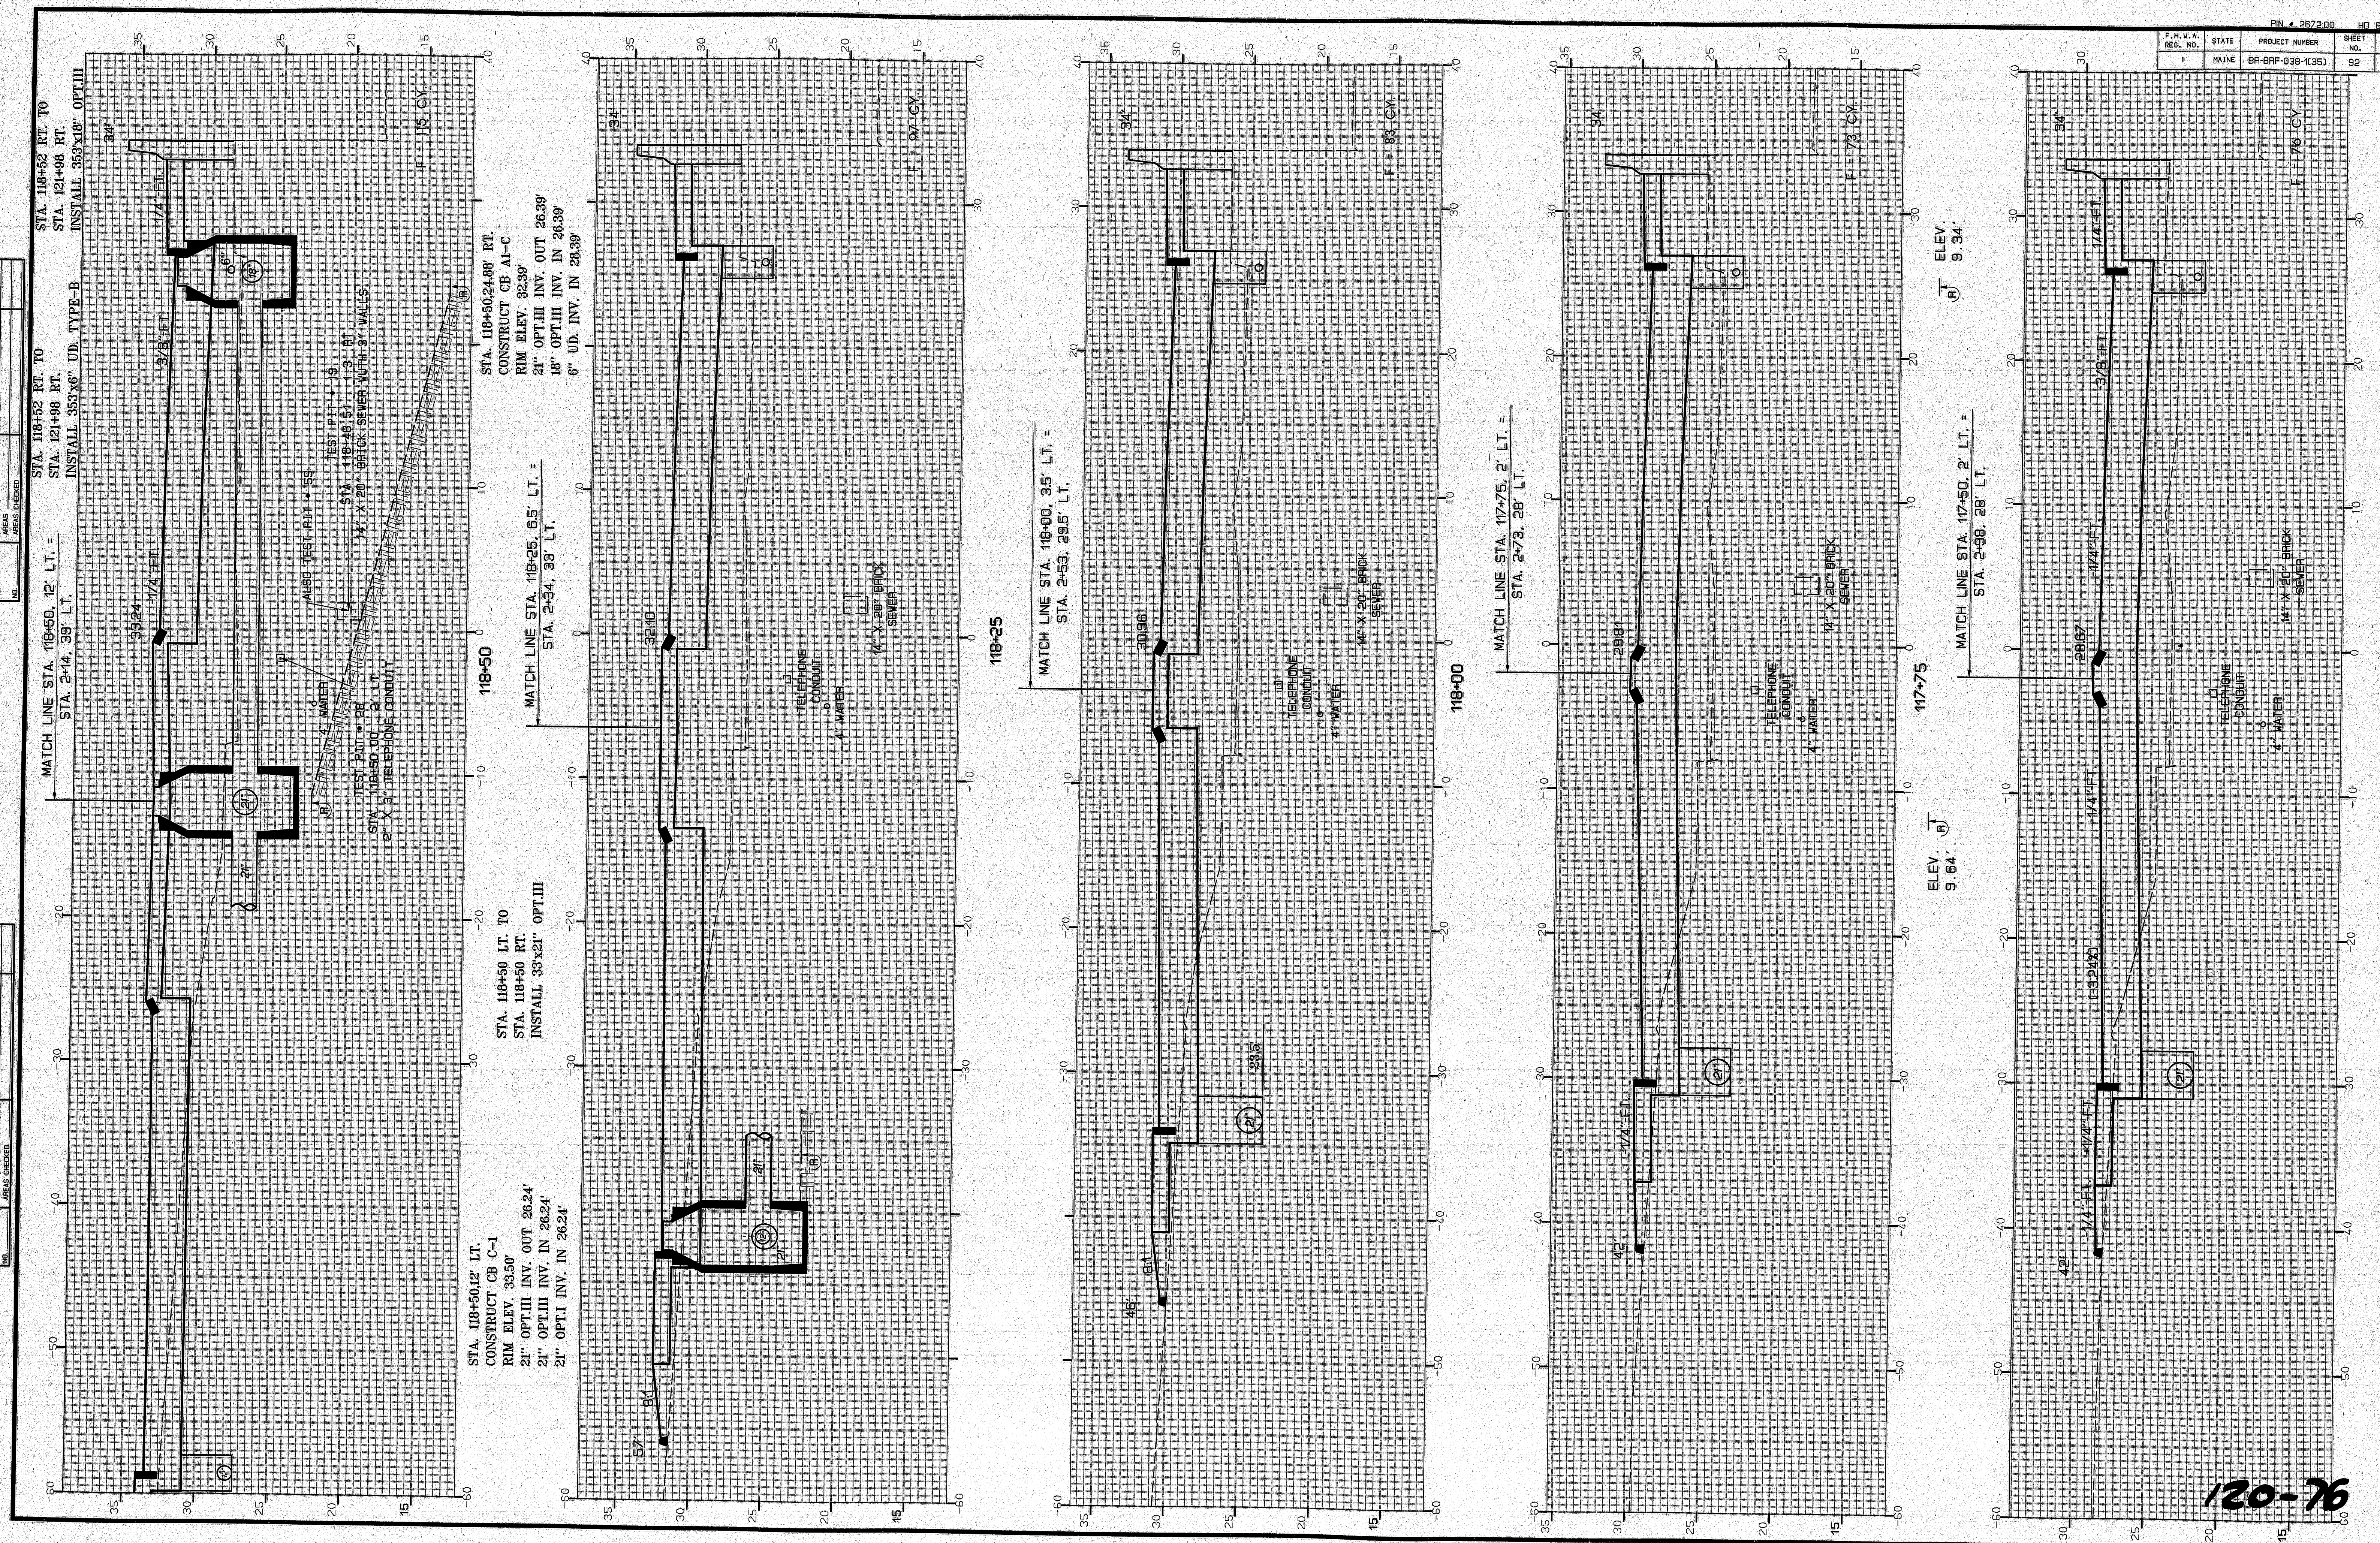


STA. 117+50 TO STA. 118+50

WASHINGTON STREET - BANGOR


FINAL SURVEY NOTE BOOK	SURVEYED	BY	DATE
	PLANNED		
	TEMPLATE		
	AREAS		
	AREAS INCHES		

MATCH LINE STA. 119+20, 44' LT. =
STA. 1460, 60' LT. (ELEV. 378')

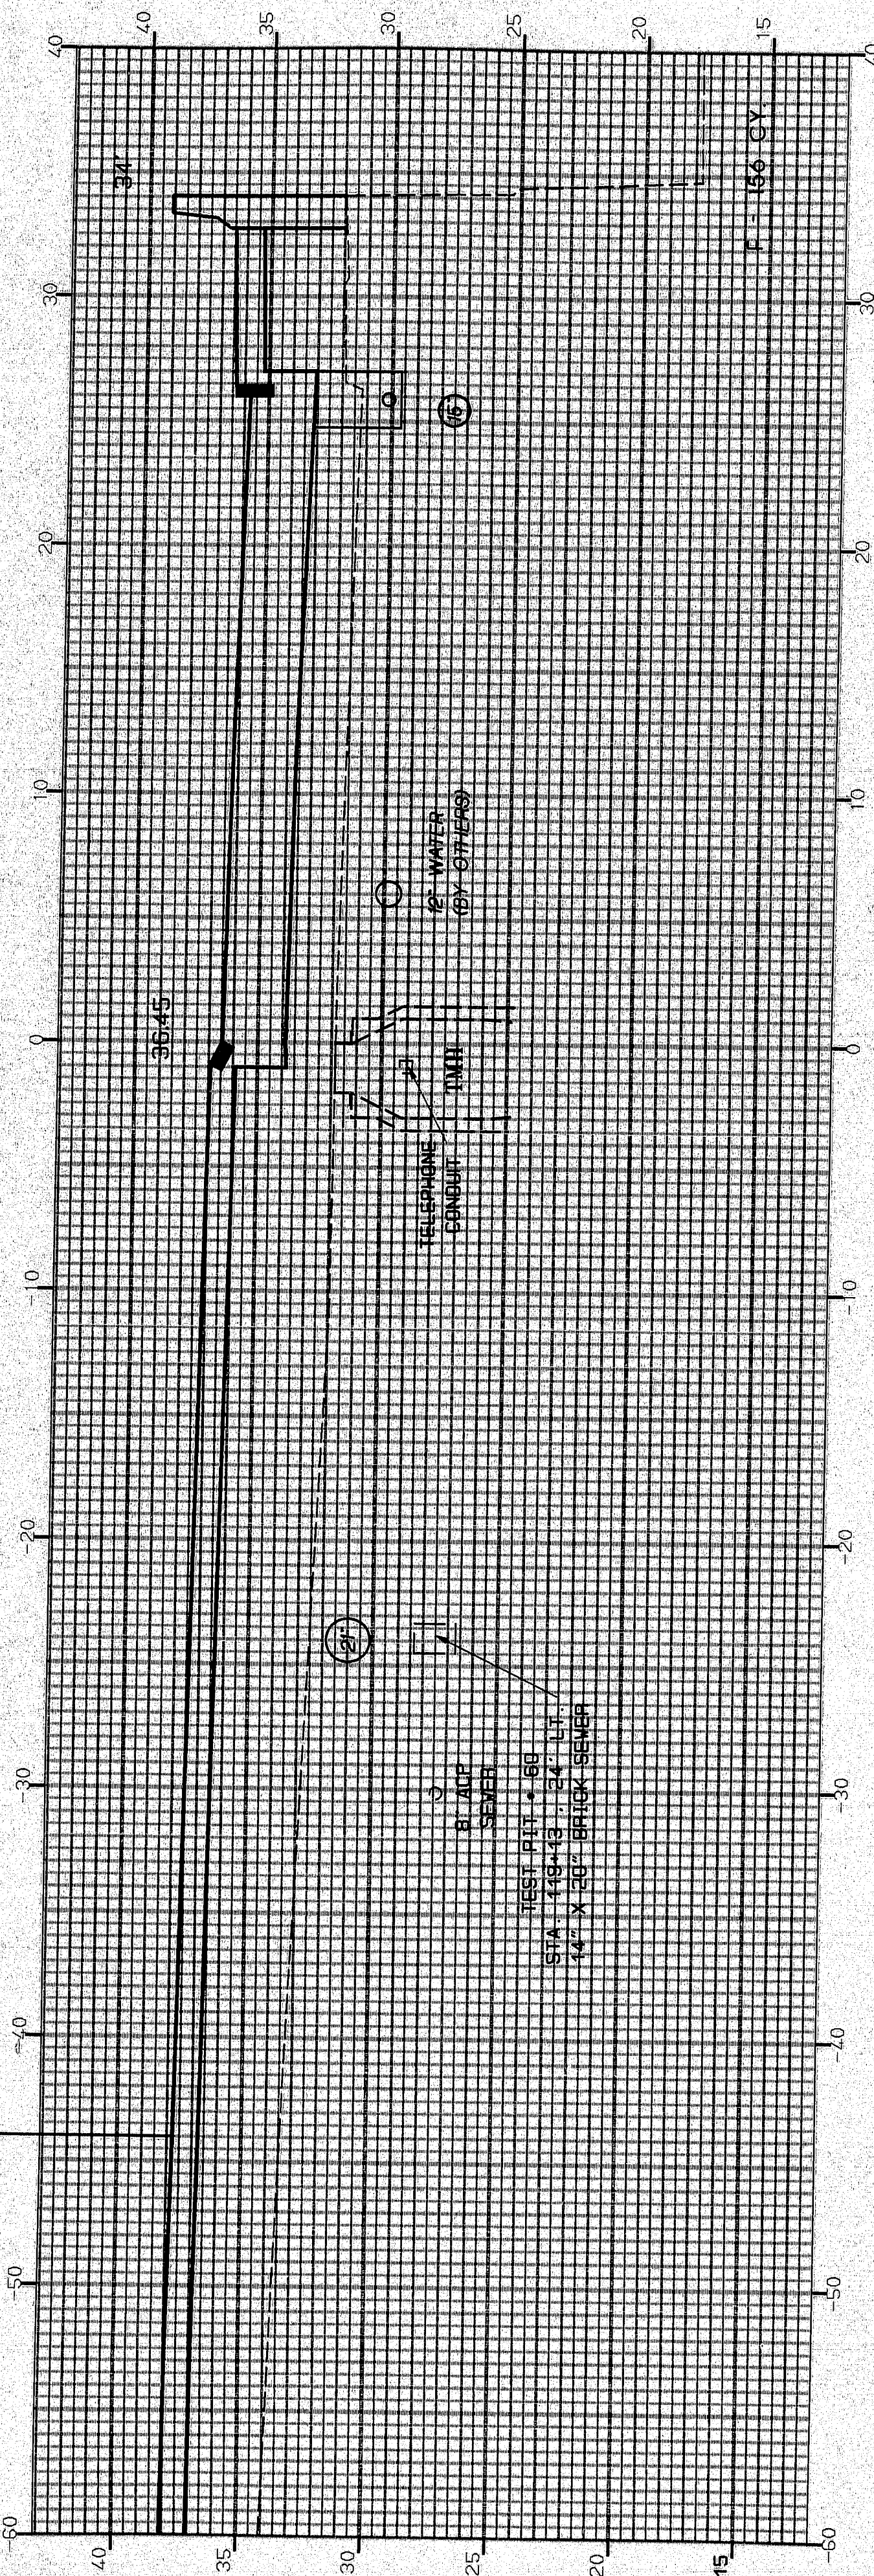


119+20

MATCH LINE 119+00, 34' L.T. =
STA. 1+75, 52' L.T. (ELEV. 356')

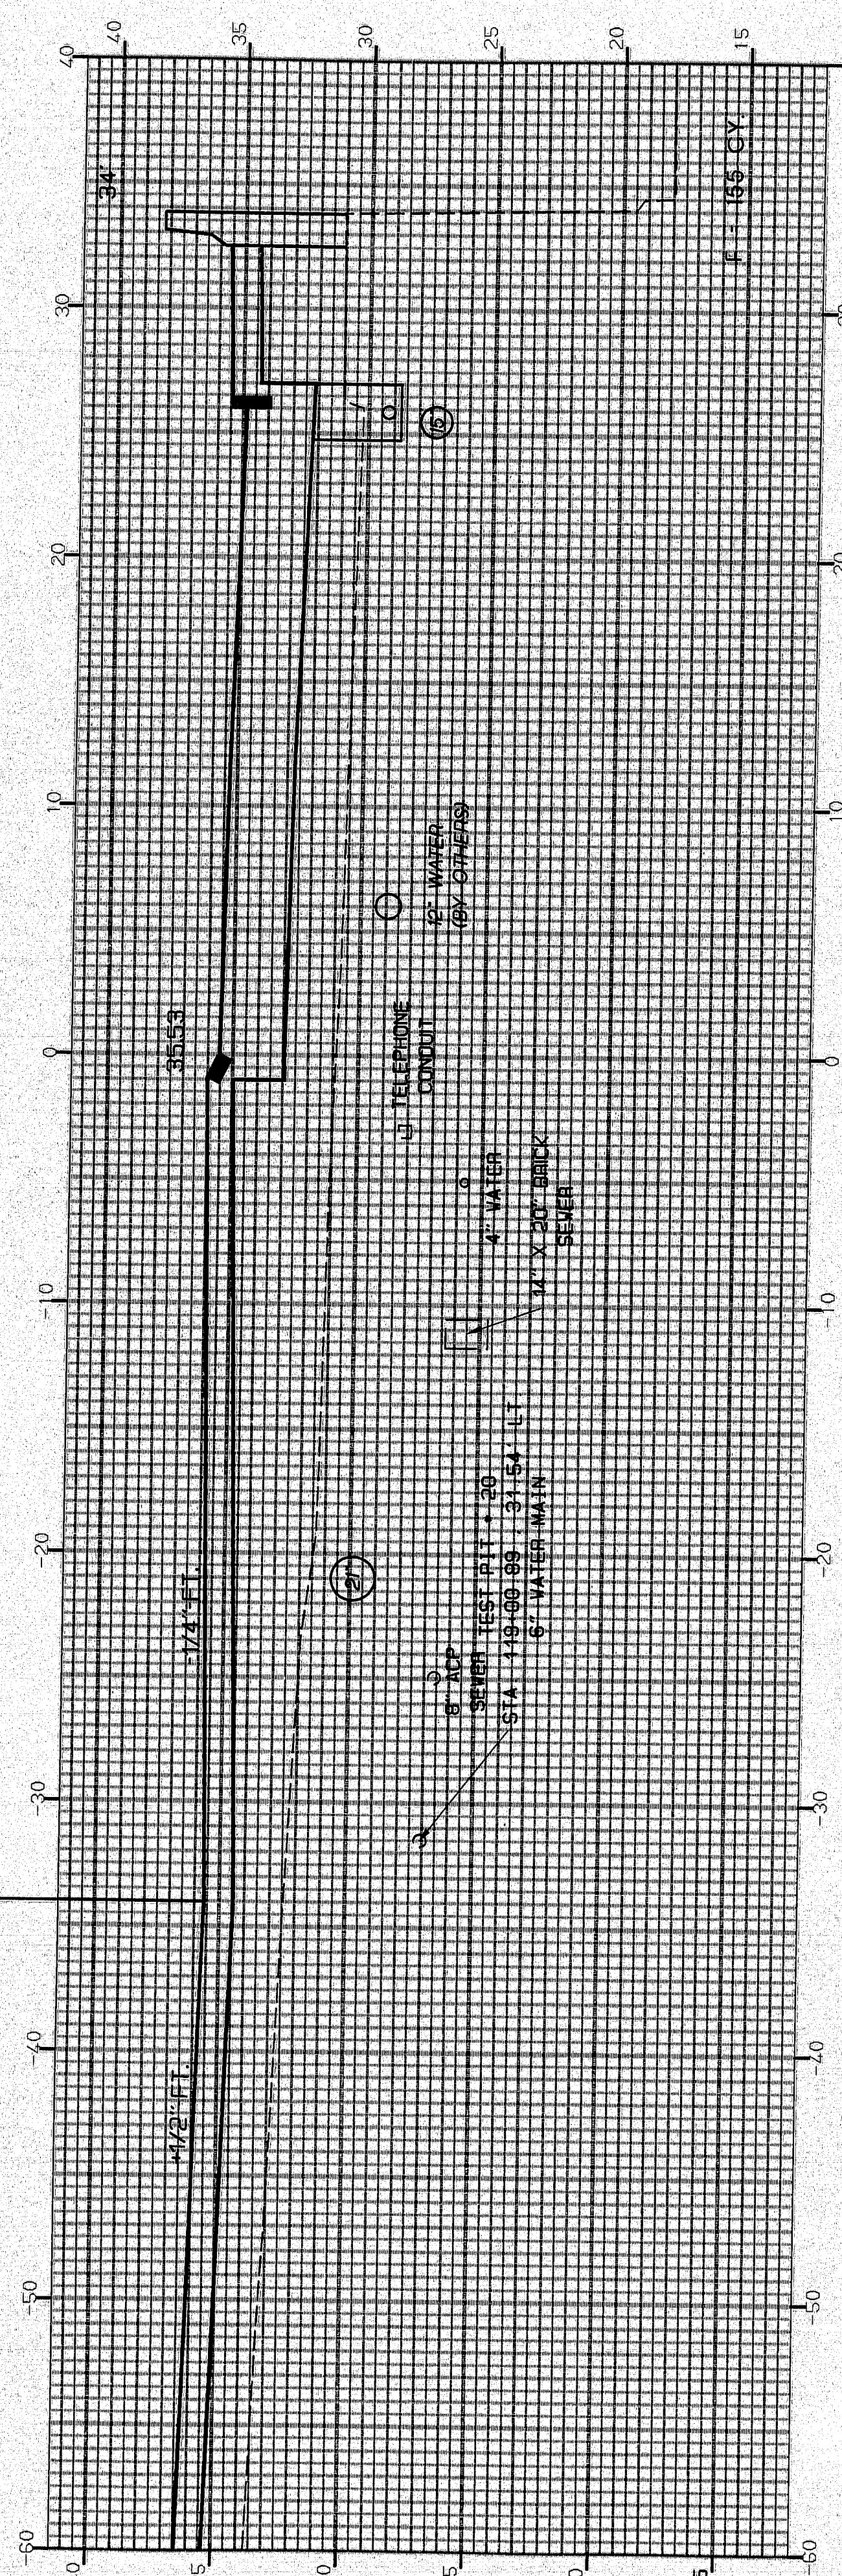


119+00

MATCH LINE 118+90, 29' LT. =
STA. 1+82.5', 48.5' LT. (ELEV. 35.2')

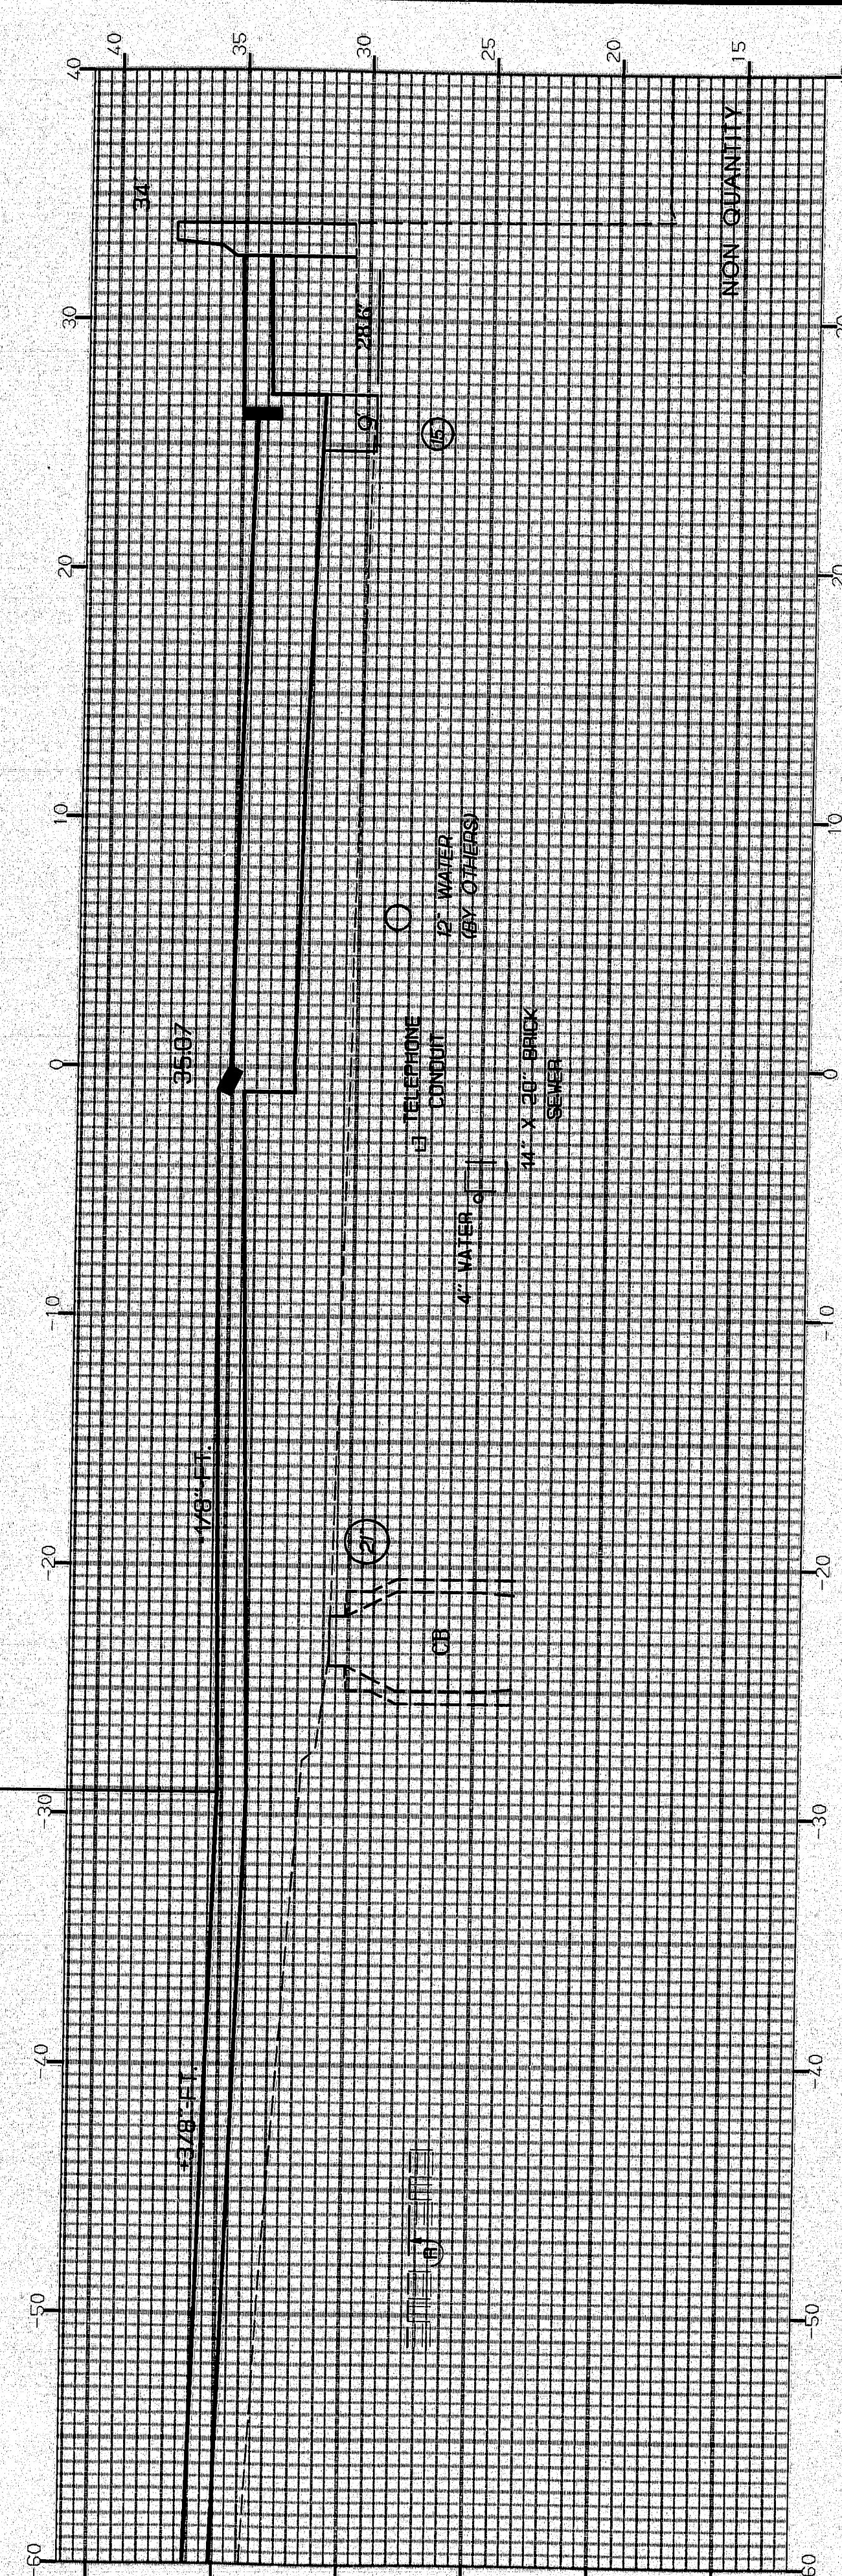

118+90

MATCH LINE 118+75, 21.5' LT. =
STA. 1+95, 44' LT. (ELEV. 345')]

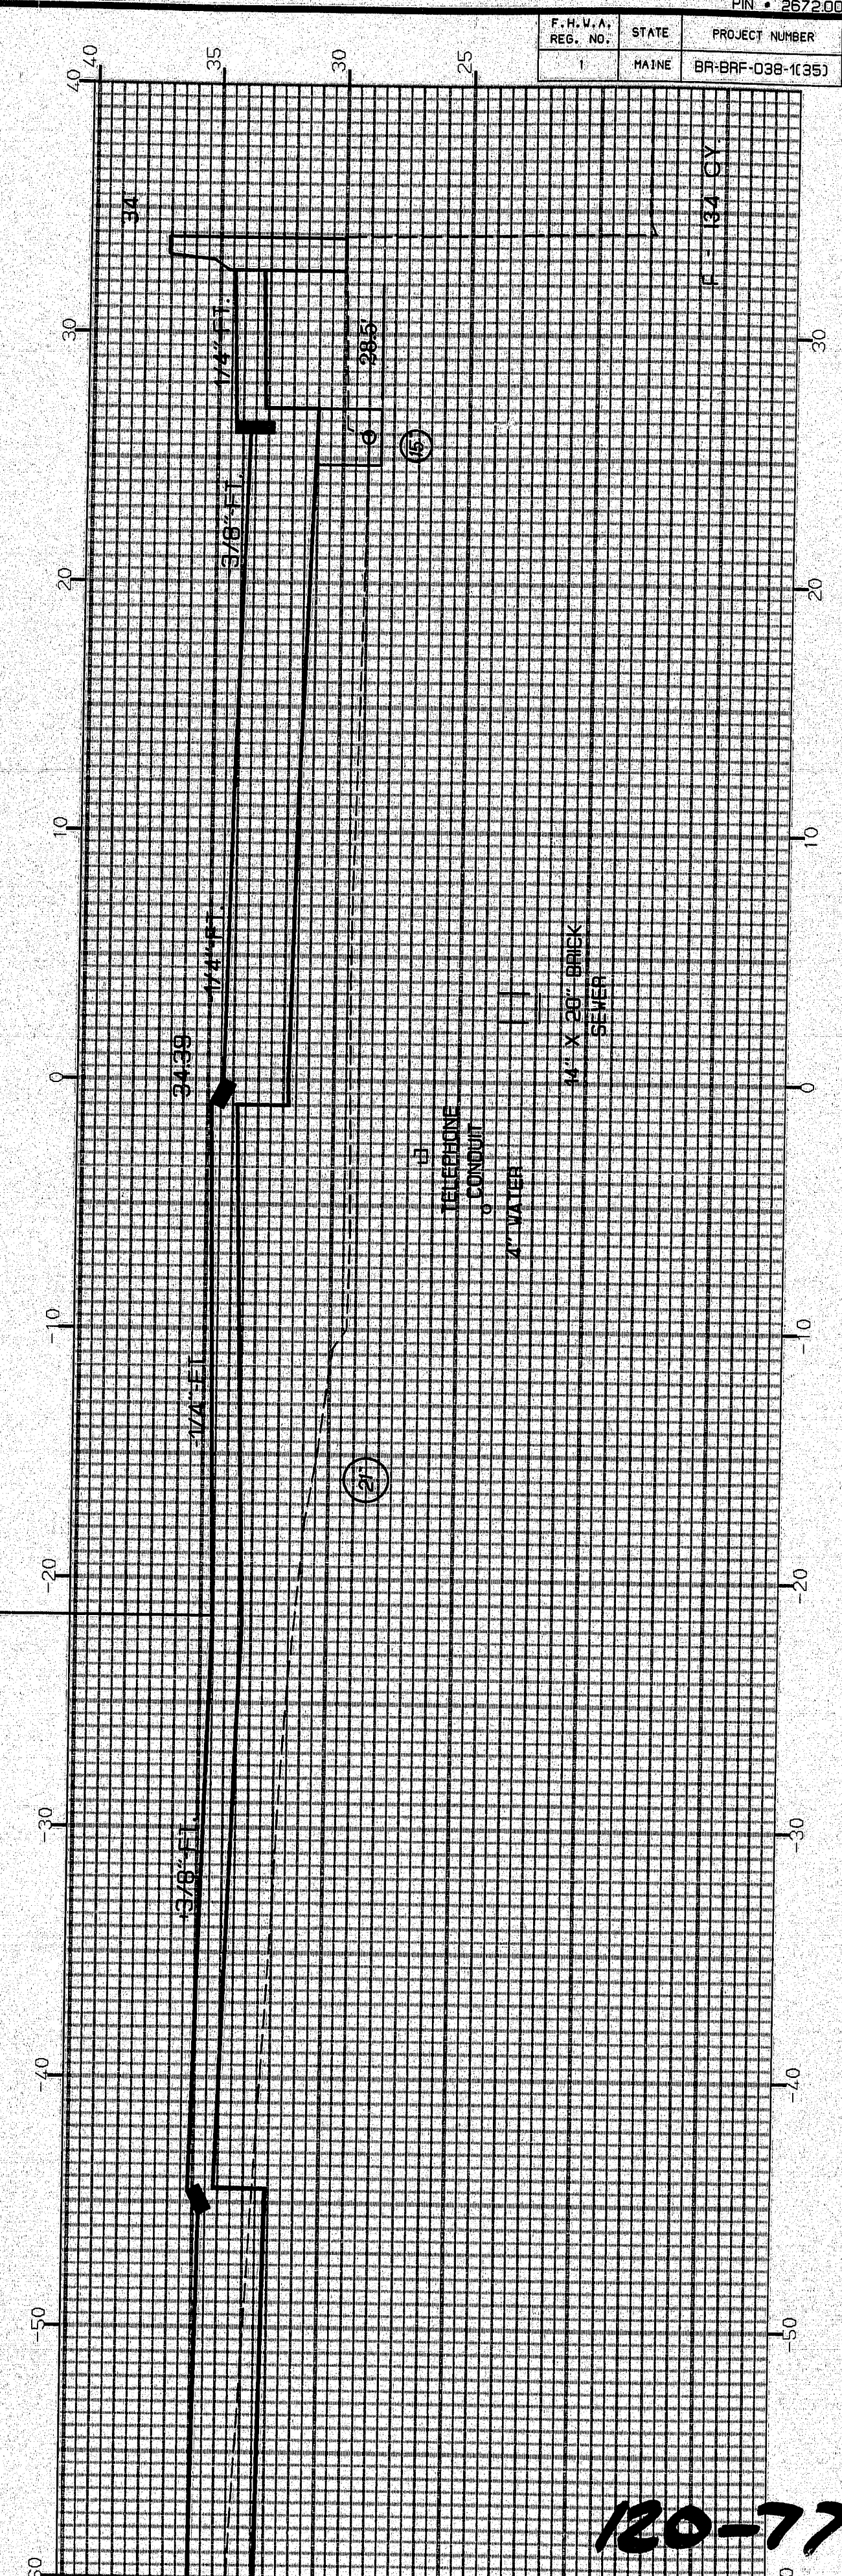

120-77

PIN • 267200 MD 85 •				
F.H.W.A. REG. NO.	STATE	PROJECT NUMBER	SHEET NO.	TOTAL SHEET
1	MAINE	BR-BRF-038-1(35)	93	201


STA. 118+75 TO STA. 119+20

WASHINGTON STREET - BANGOR


15AUG55-0100.40

ORIGINAL SURVEY NOTE BOOK	BY M.D. J.C.	DATE 8/25 8/25
APPROVED DATE 8/25		DATE 8/25

FINAL SURVEY NOTE BOOK	BY M.D. J.C.	DATE 8/25 8/25
APPROVED DATE 8/25		DATE 8/25

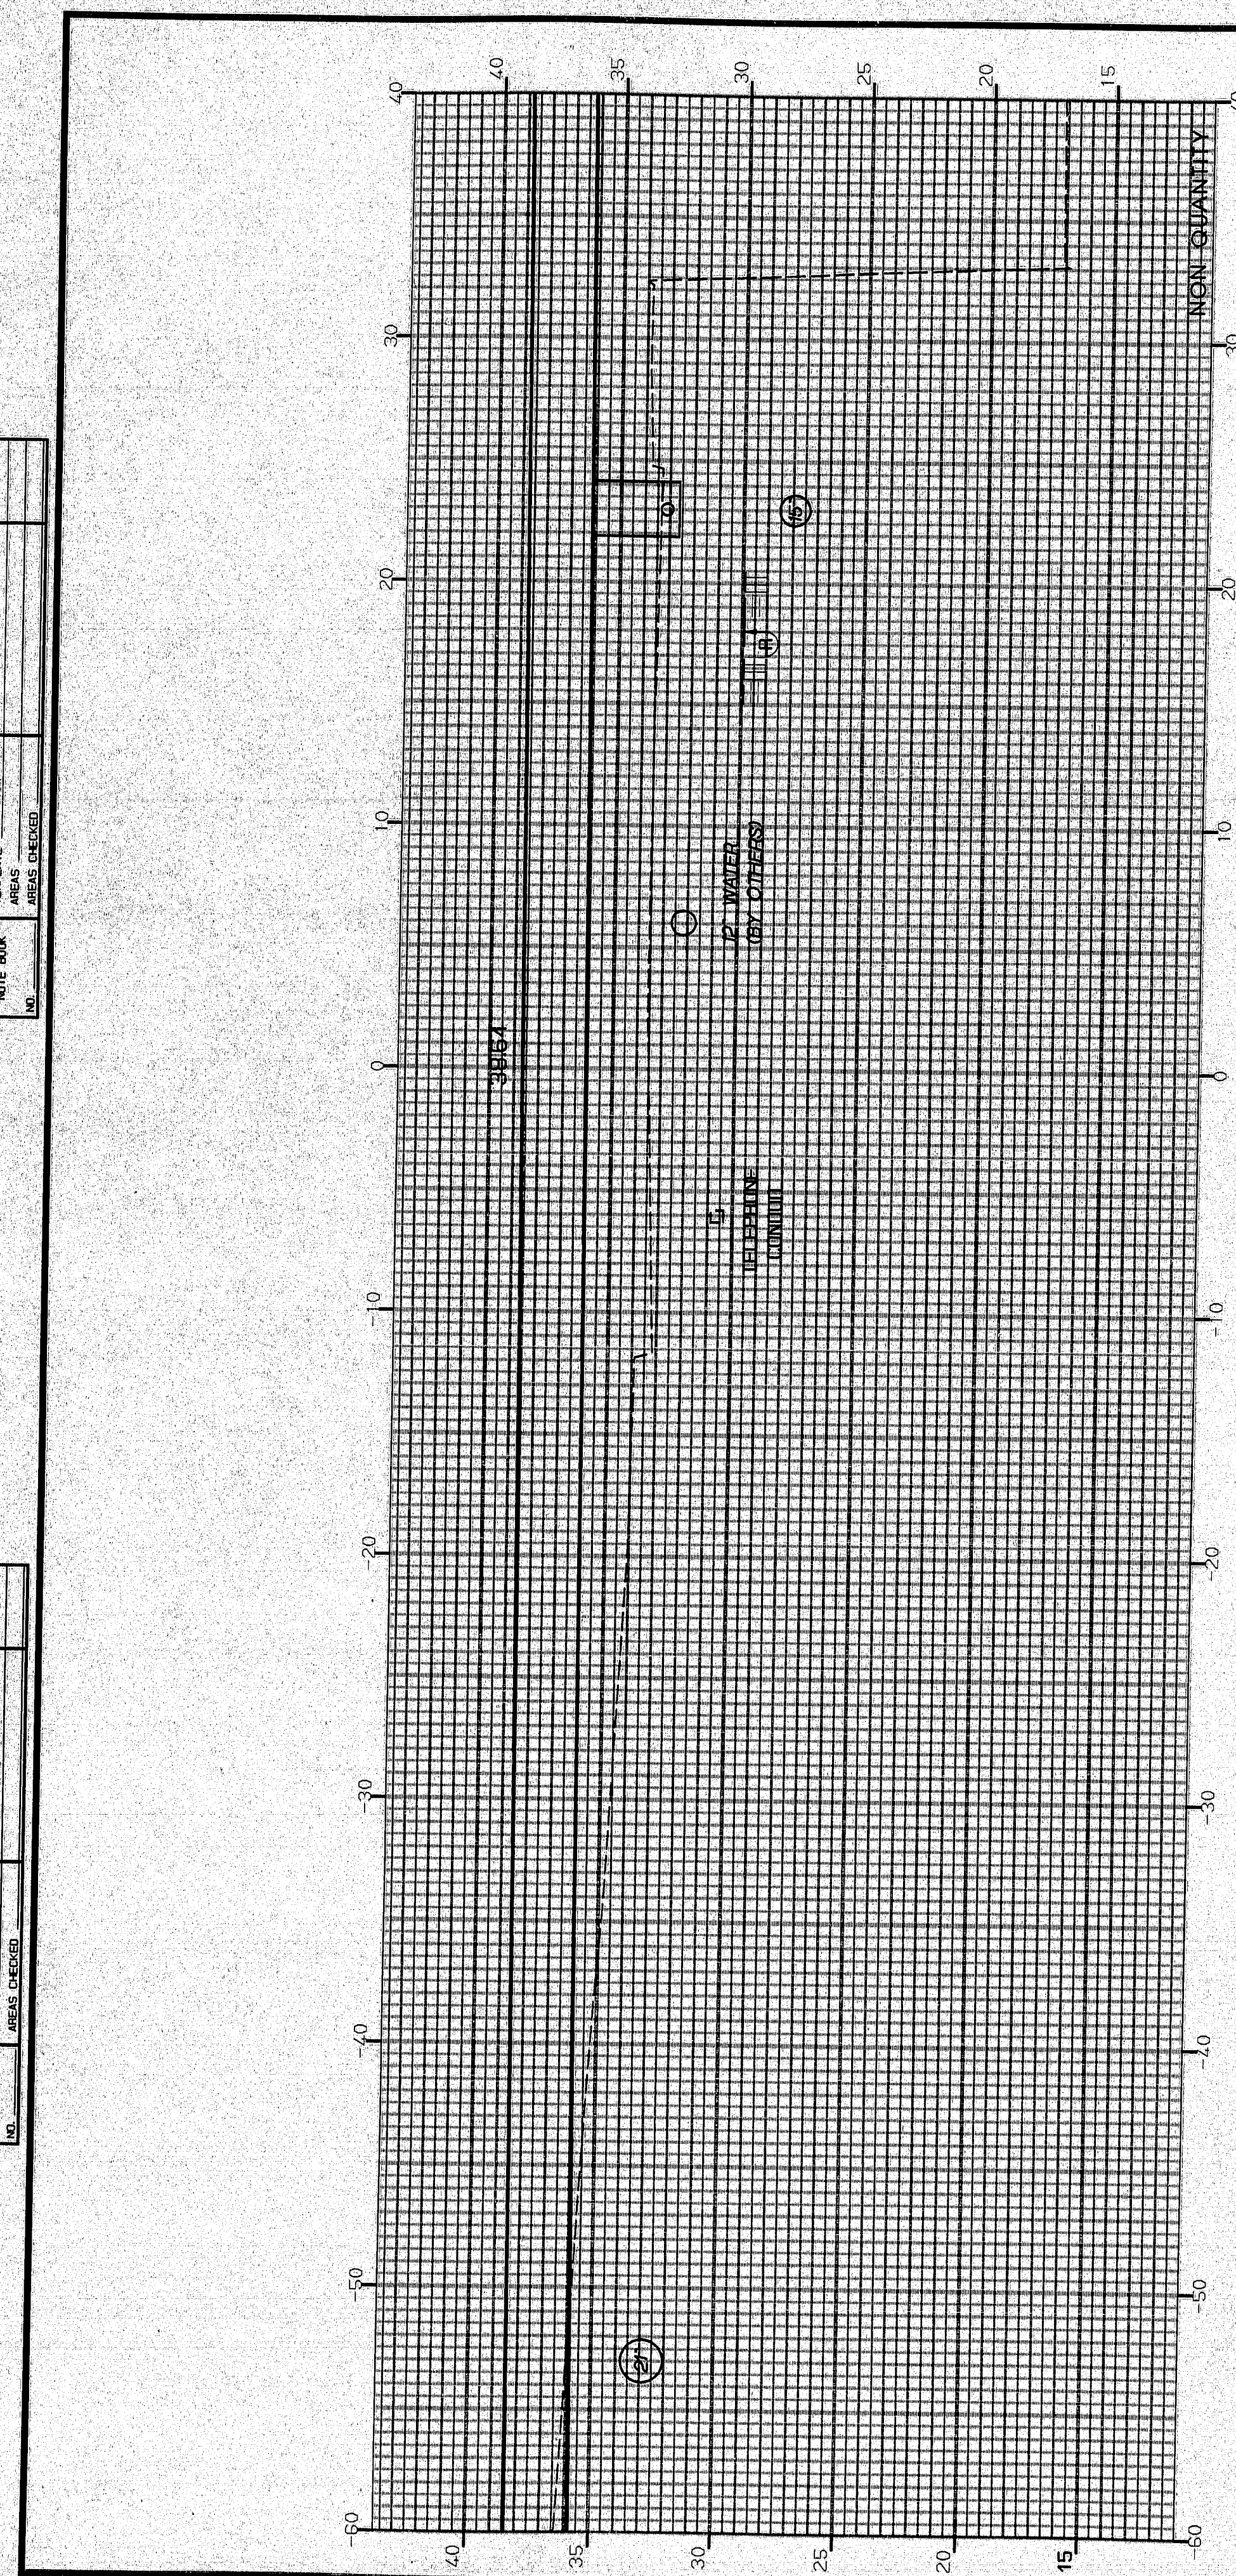


119+75

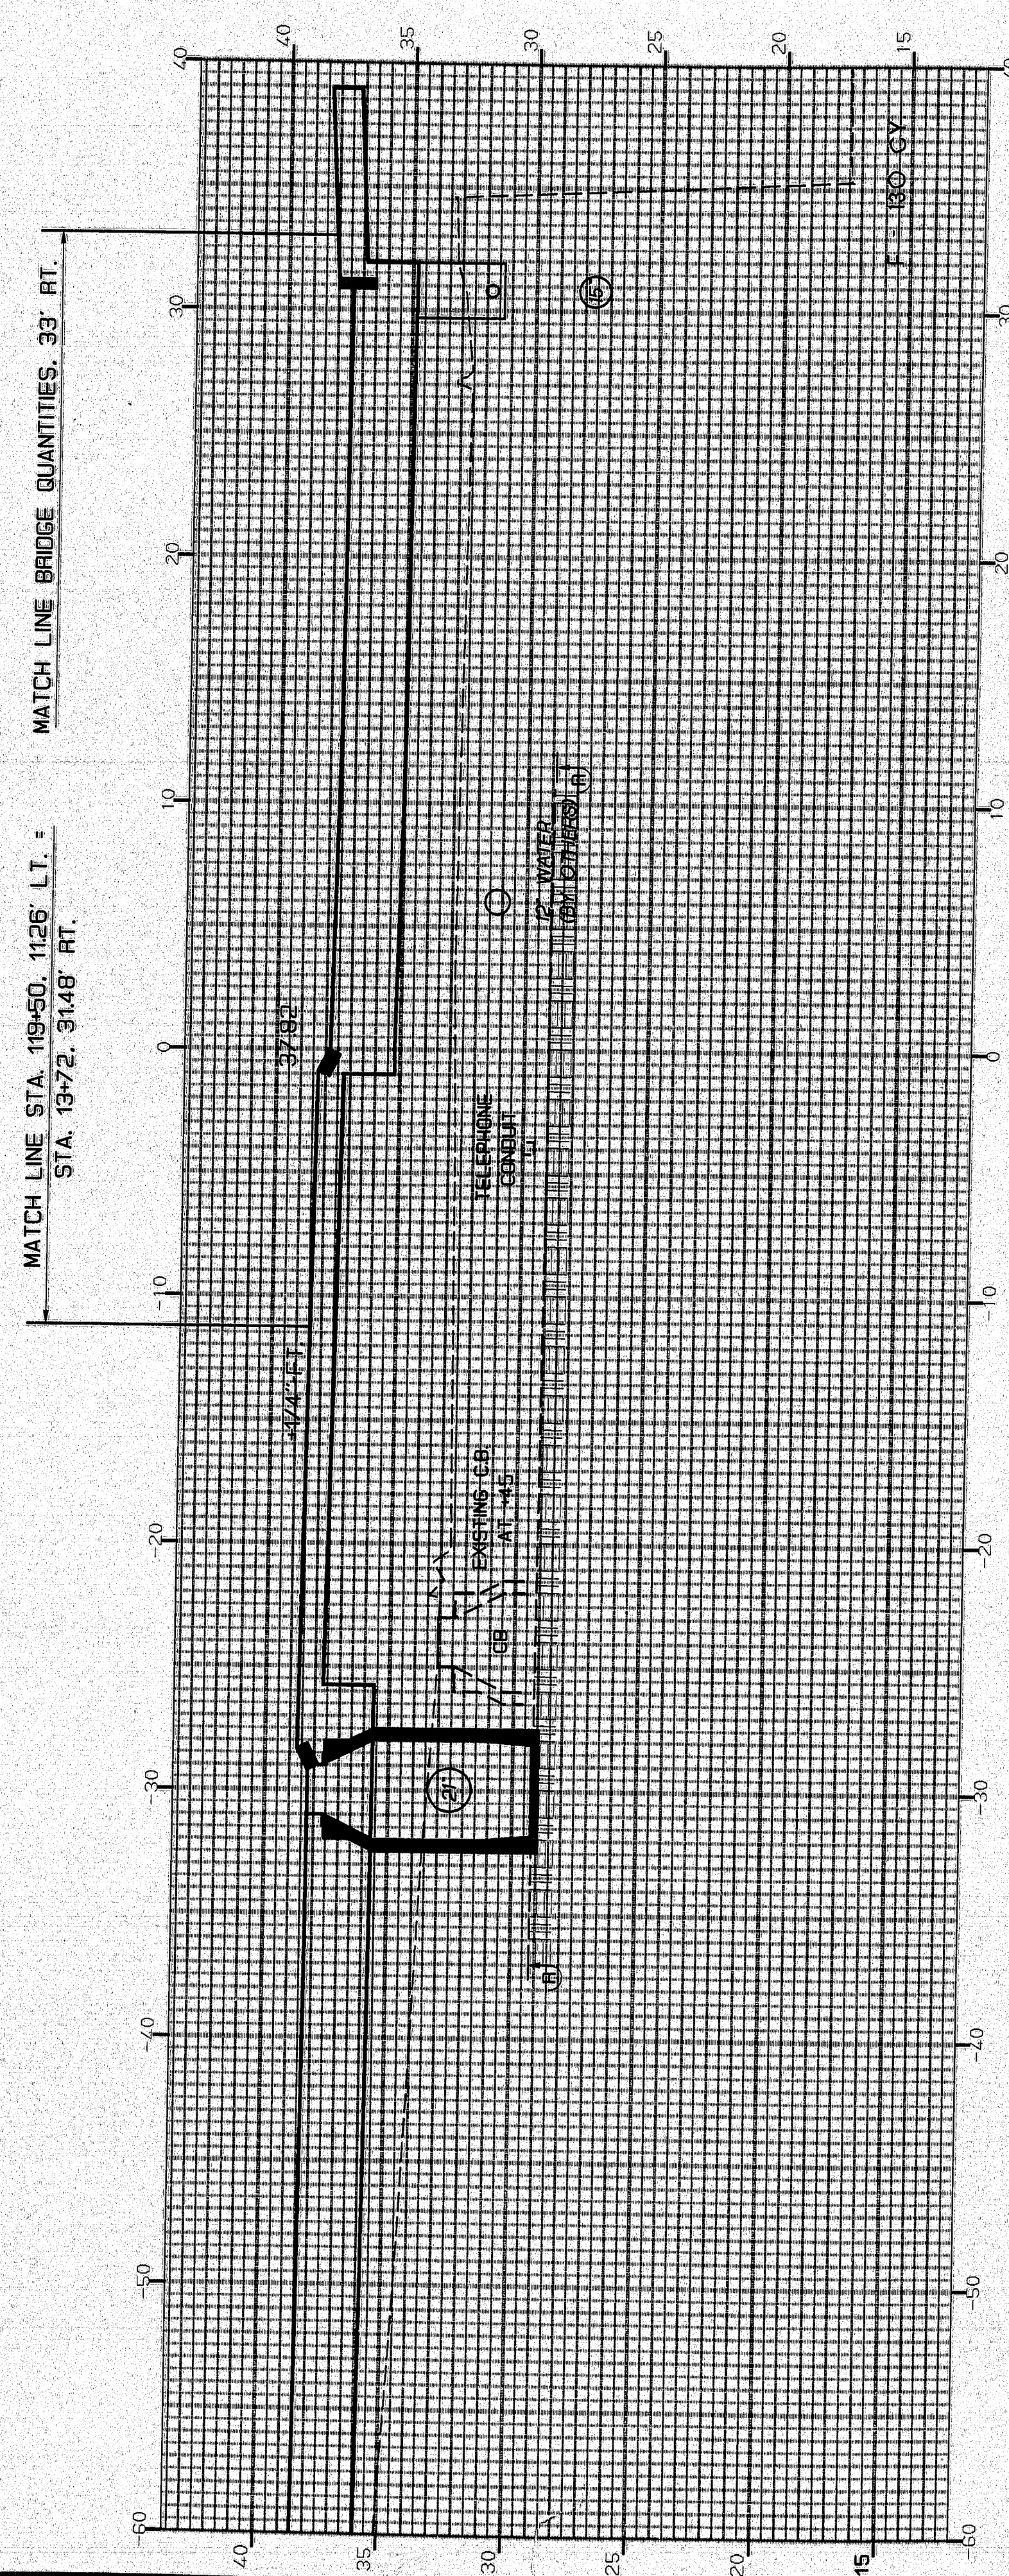

119+50

END QUANTITY STATION
BEGIN QUANTITY STATION 120+0 AHEAD.

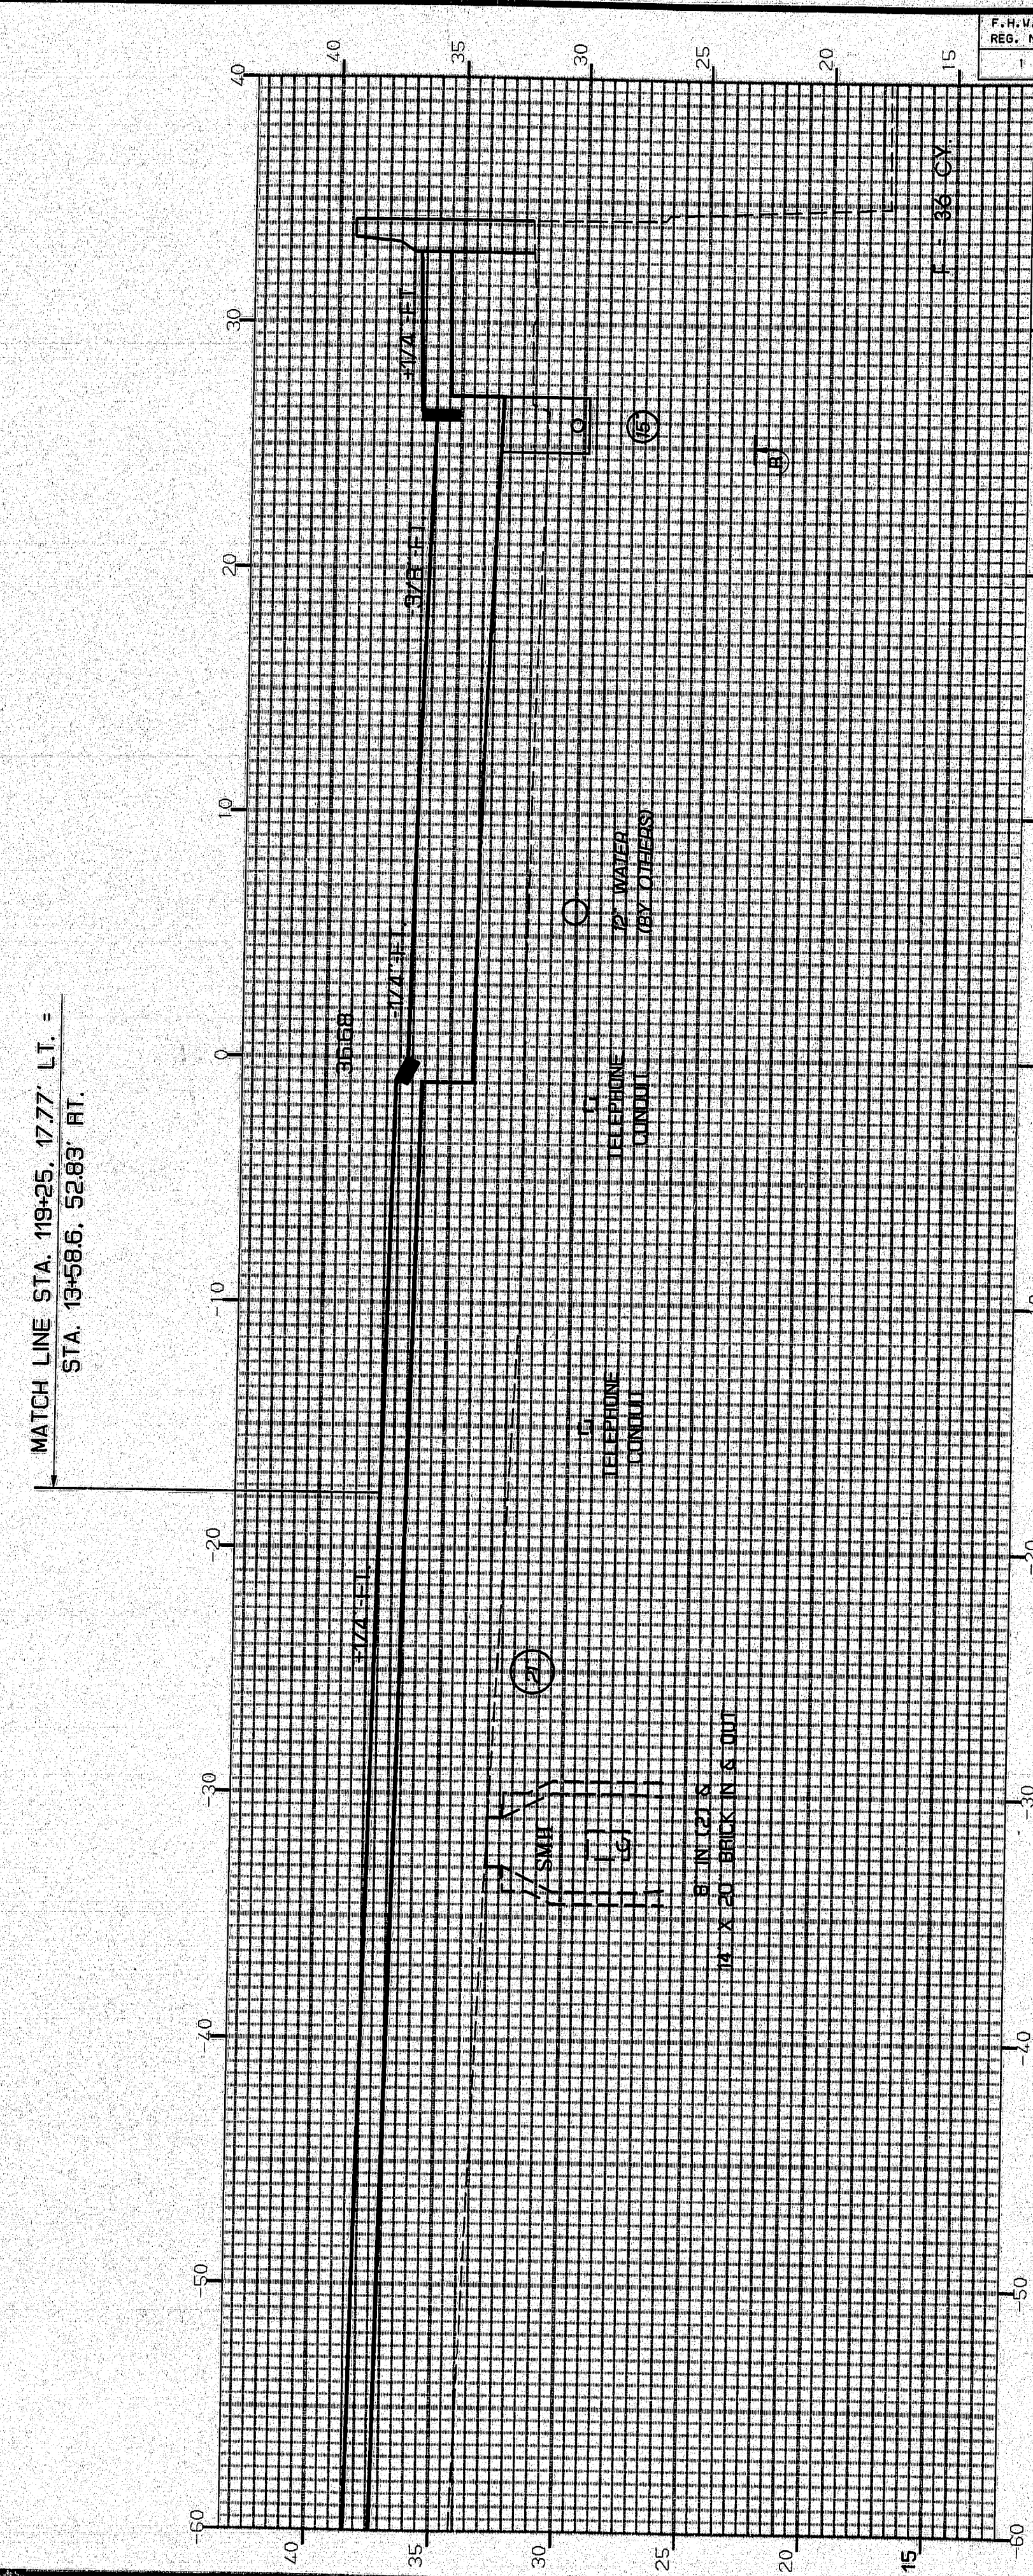

119+25

120-78

WASHINGTON - STREET BANGOR


STA. 119+25 TO STA. 119+75

F.H.A. RES. NO.		STATE	PROJECT NUMBER	SHEET NO.	TOTAL SHEETS
1		MAINE	BR-BRF-098-1(35)	94	201

FINAL SURVEY	NOTED BOOK	SURVEYED	BY	DATE
		PLOTTED		
		TEMPLATE		
		AREAS		



5AUG95-01.00.40

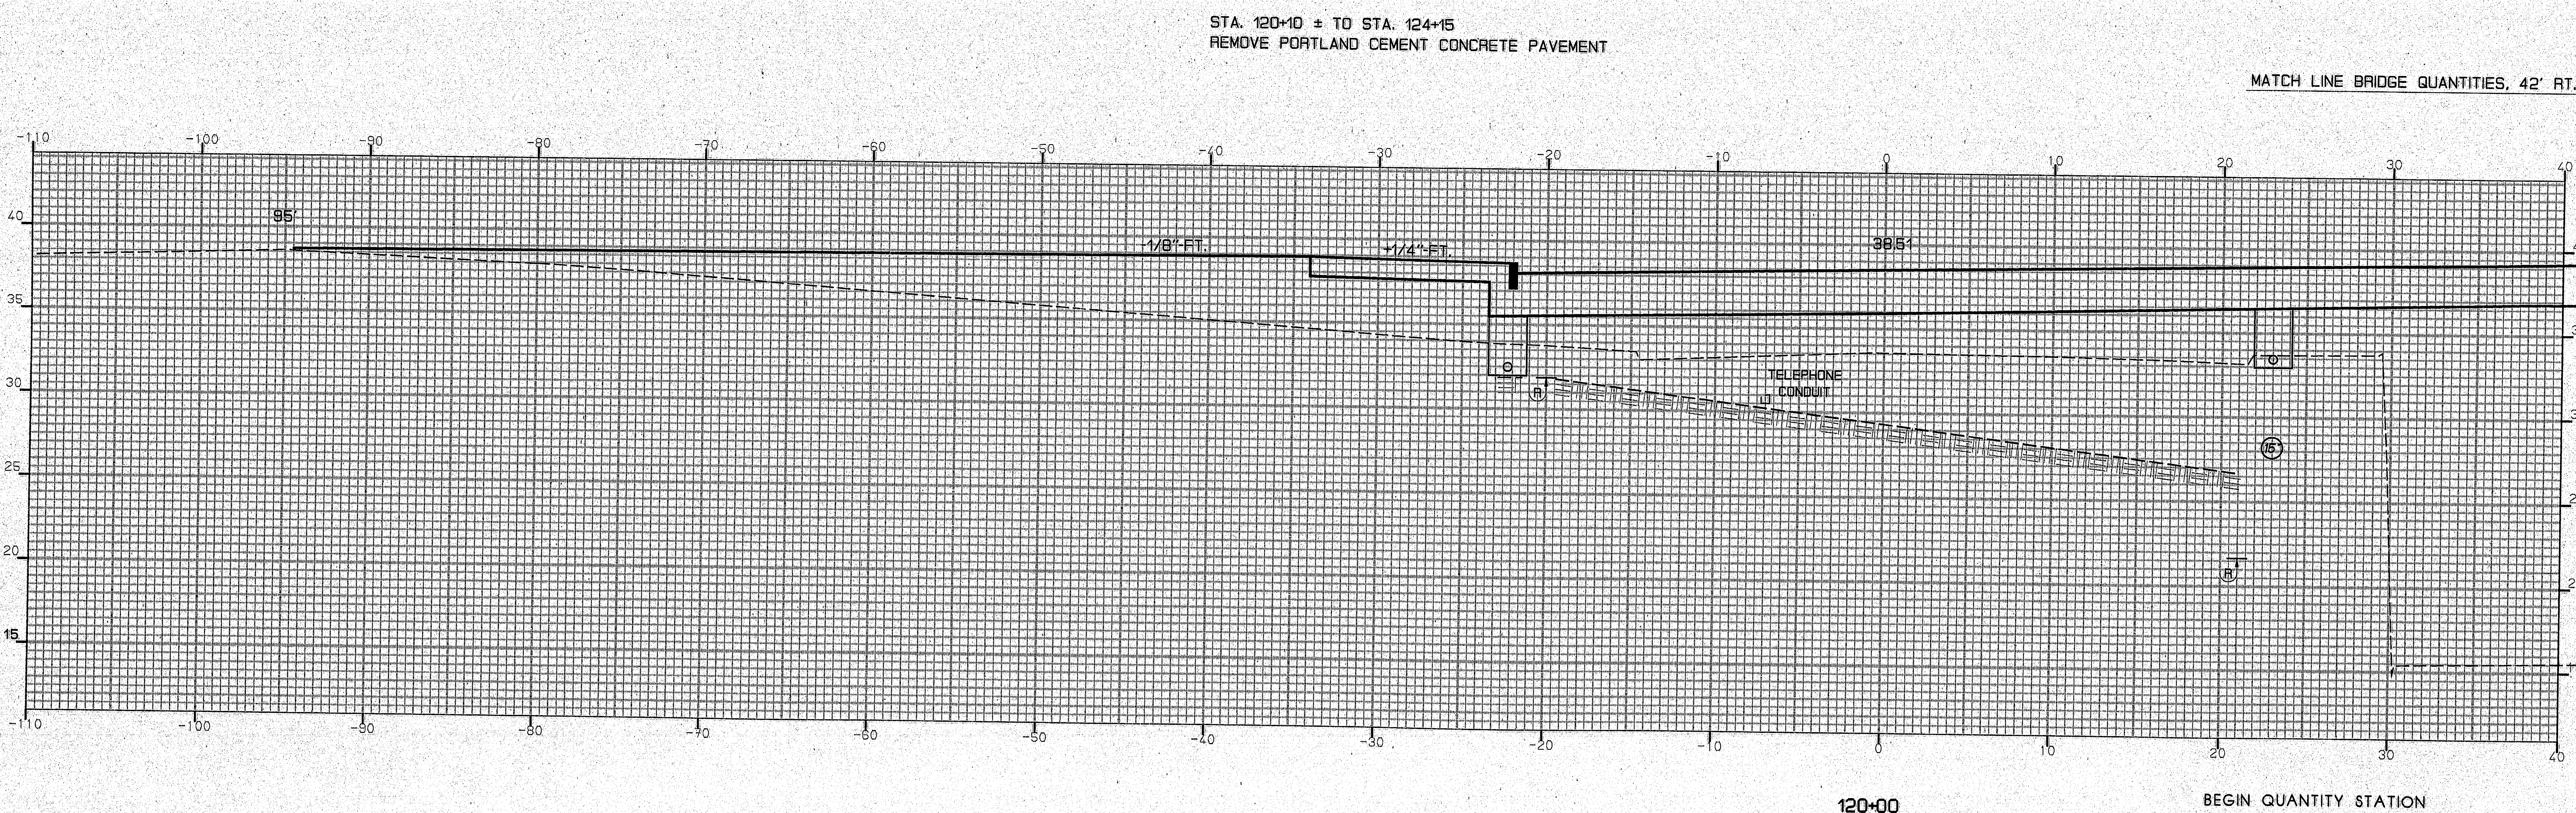

120-79

WASHINGTON - STREET BANGOR


STA. 120+00 TO STA. 120+25

DATE	
BY	
REVIEWED	
DATE	
BY	
APPROVED	
DATE	
BY	


DATE	
BY	
REVIEWED	
DATE	
BY	
APPROVED	
DATE	
BY	

15AUG95-0100.40

F.N.V.A.	STATE	PROJECT NUMBER	SHEET NO.	TOTAL SHEETS
1	MAINE	BR-BRF-038-1353	96	201

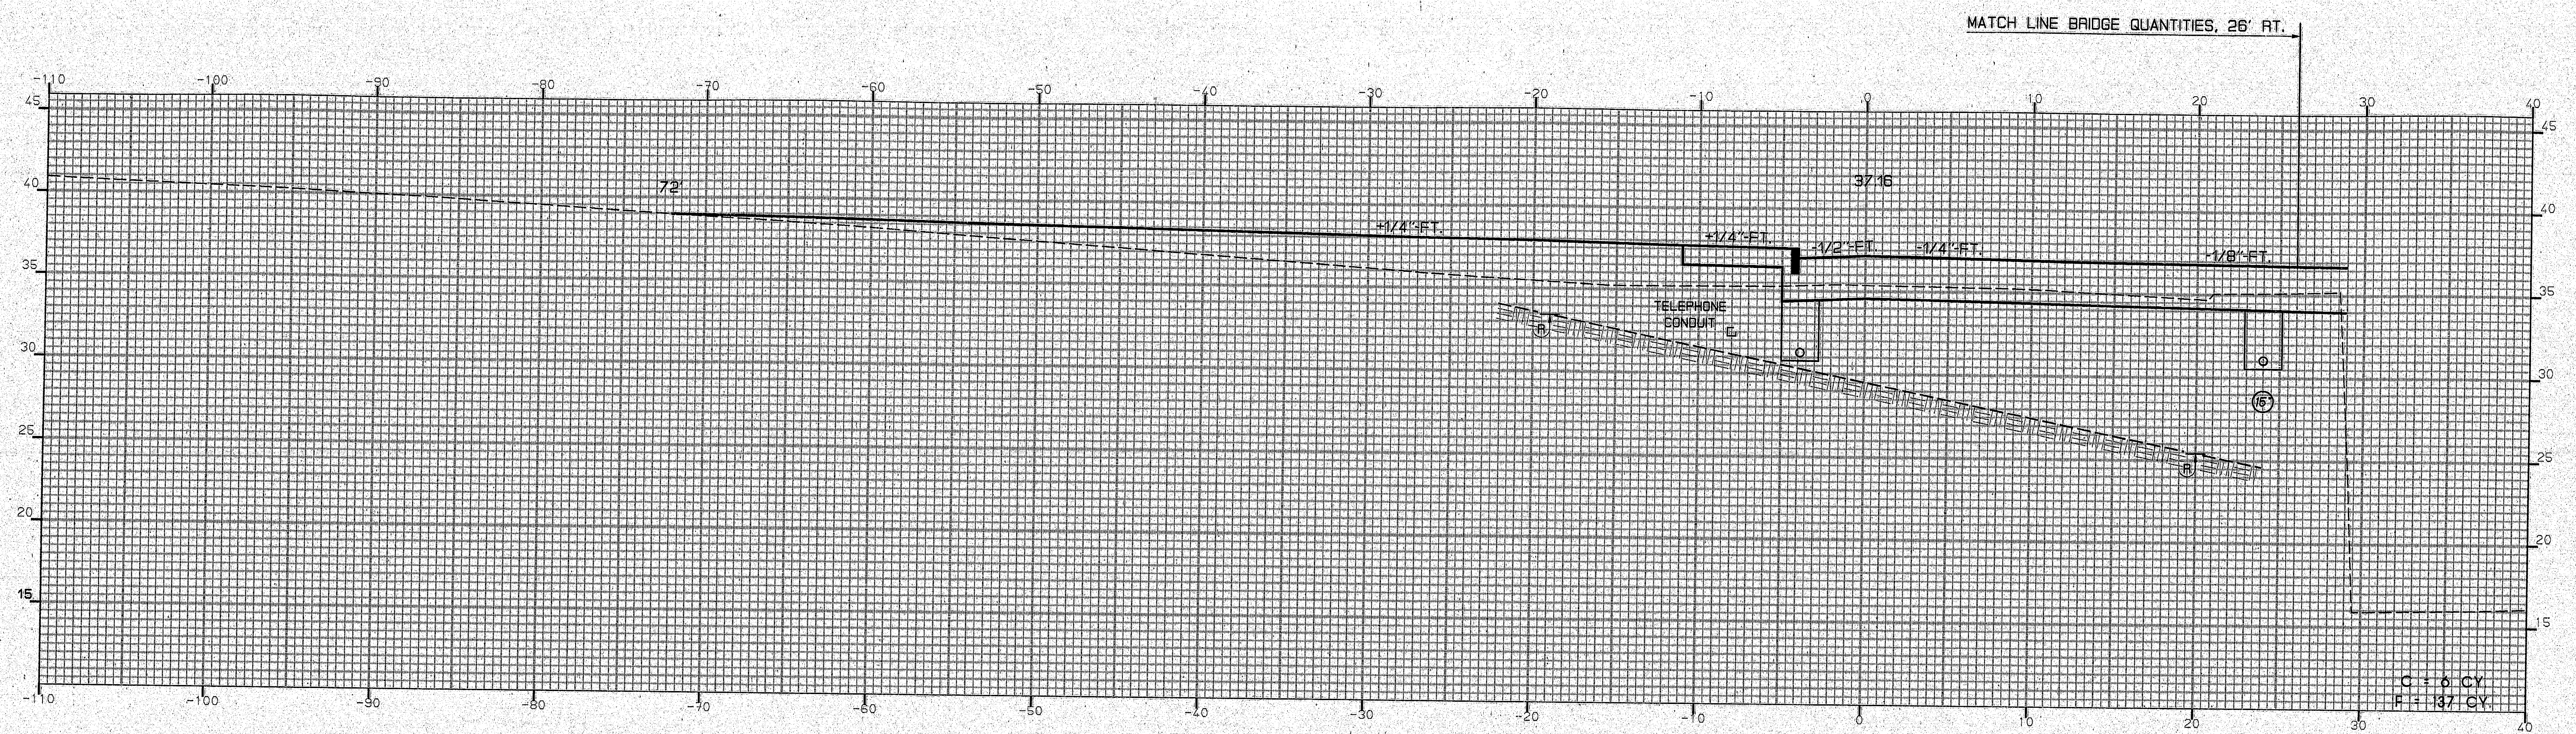

120+75

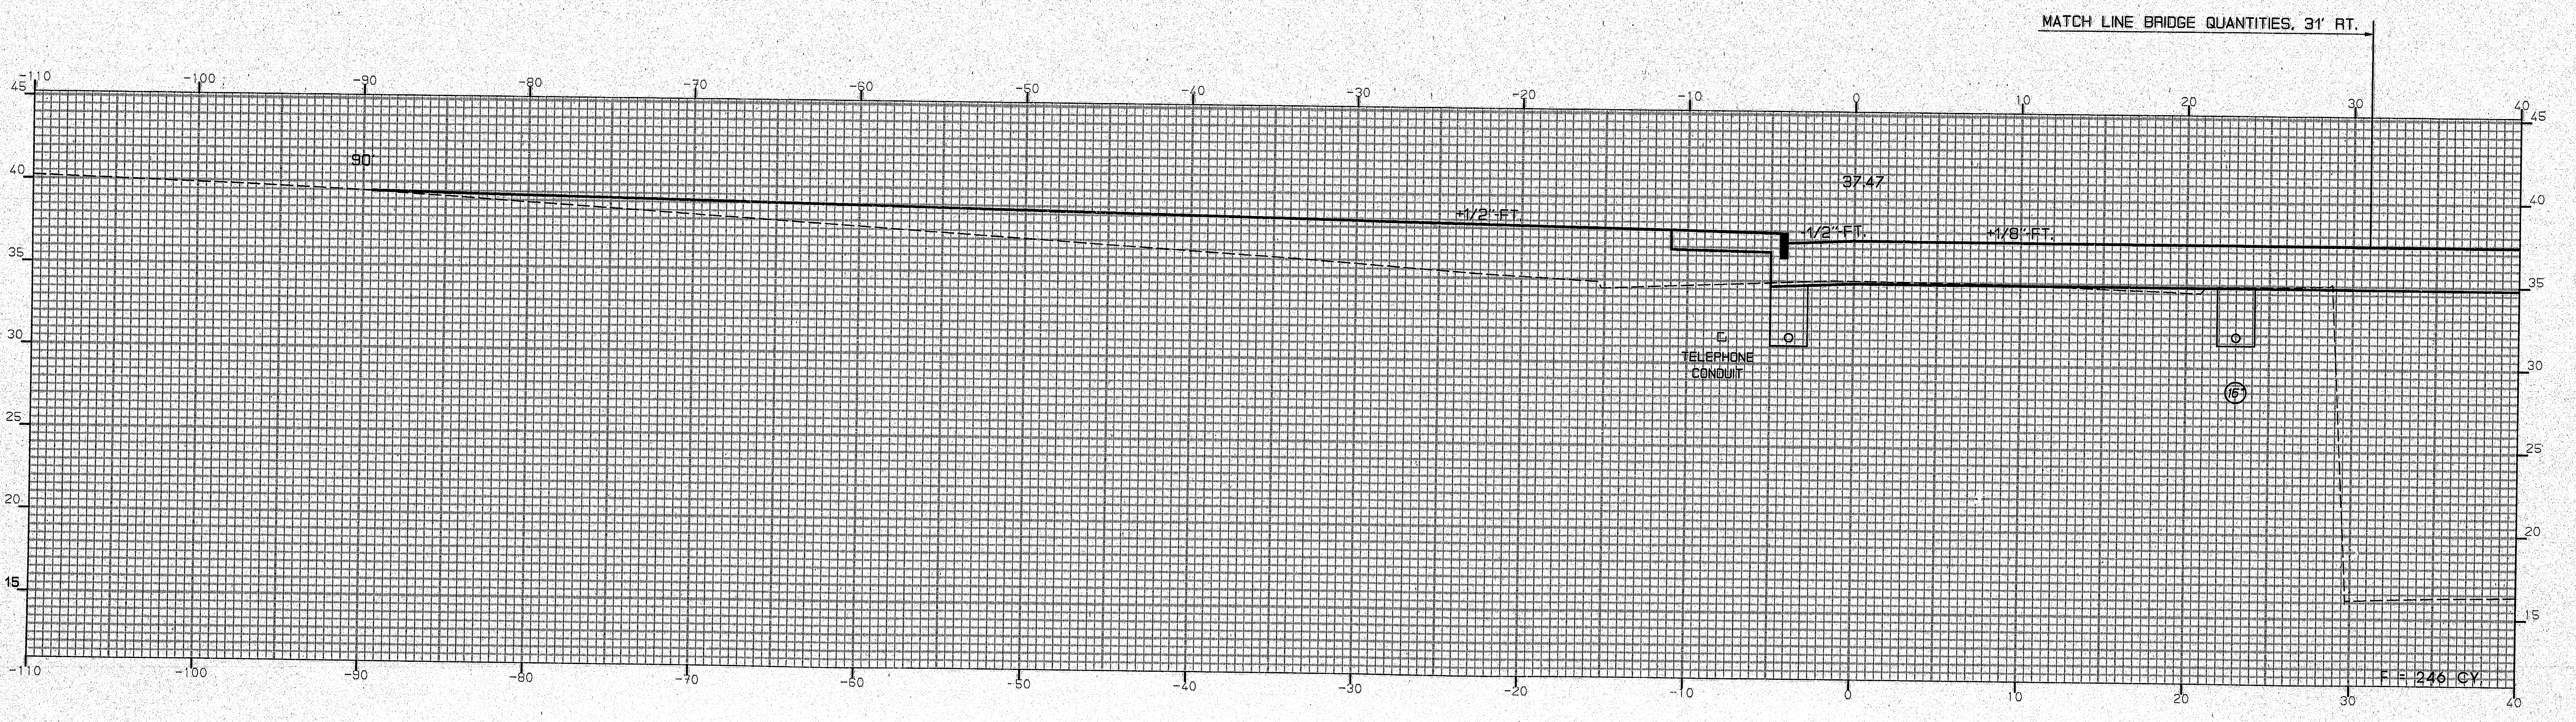

120+50

120-80

WASHINGTON - STREET BANGOR

STA. 120+50 TO STA. 120+75