F.H.W.A. REG. NO.	STATE	PROJECT NUMBER	SHEET NO.	TOTAL SHEETS
1	MAINE	Bridge#5396	1	1

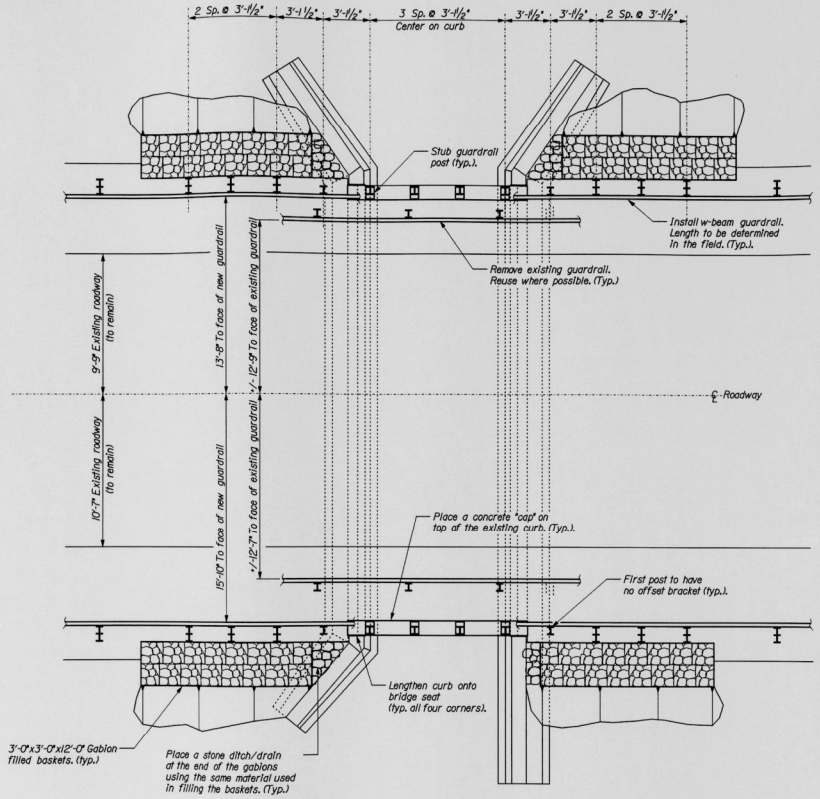

PLAN VIEW

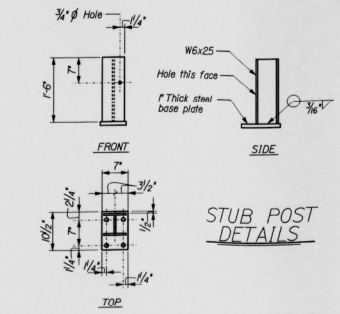

STUB POST DETAILS

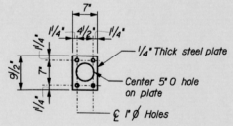

SPACER PLATE DETAIL

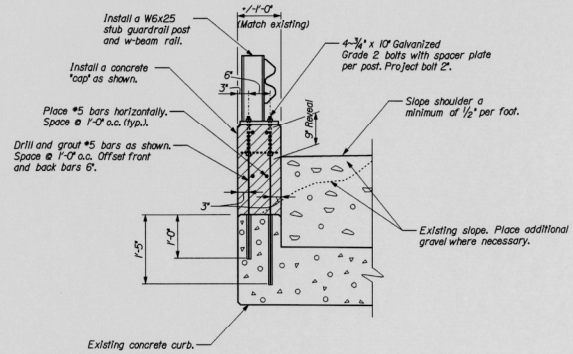

TYPICAL SECTION THRU CURB

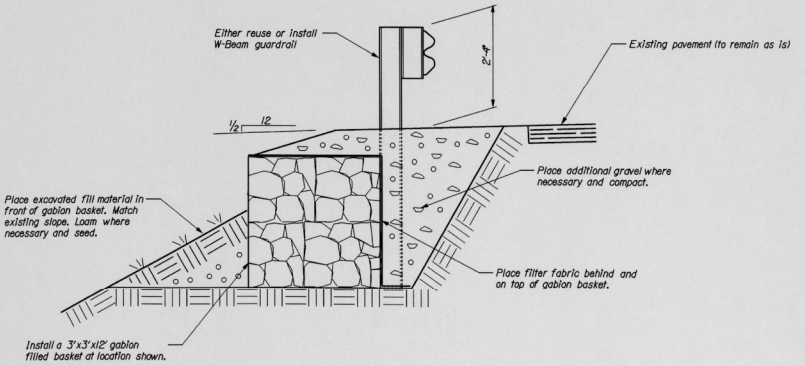

TYPICAL SECTION AT APPROACH ROADWAY

Revised to Bridge Rock 7/8/03

GENERAL NOTES

1...Reinforcing steel to have a minimum of 2" of cover.

2...Chamfer all exposed edges of concrete ¾".

148-277

STATE OF MAINE
DEPARTMENT OF TRANSPORTATION

LEWIS BRIDGE
OVER
CATHANCE STREAM
IN THE TOWN OF
BOWDOIN
SAGADAHOC COUNTY

GUARDRAIL INSTALLATION

SHEET 1 OF 1 AUGUSTA, MAINE June 2003

PROJECT DESIGN ENGINEER	BY	DATE
DESIGNATED	L.S.Benner	6/03
PLANS PROCEED		
REVISIONS		
FIELD CHANGES		

Filename: ...\bowdoin5396.dgn Division: MAINT Username: lewis.benner Date:7/7/2003