
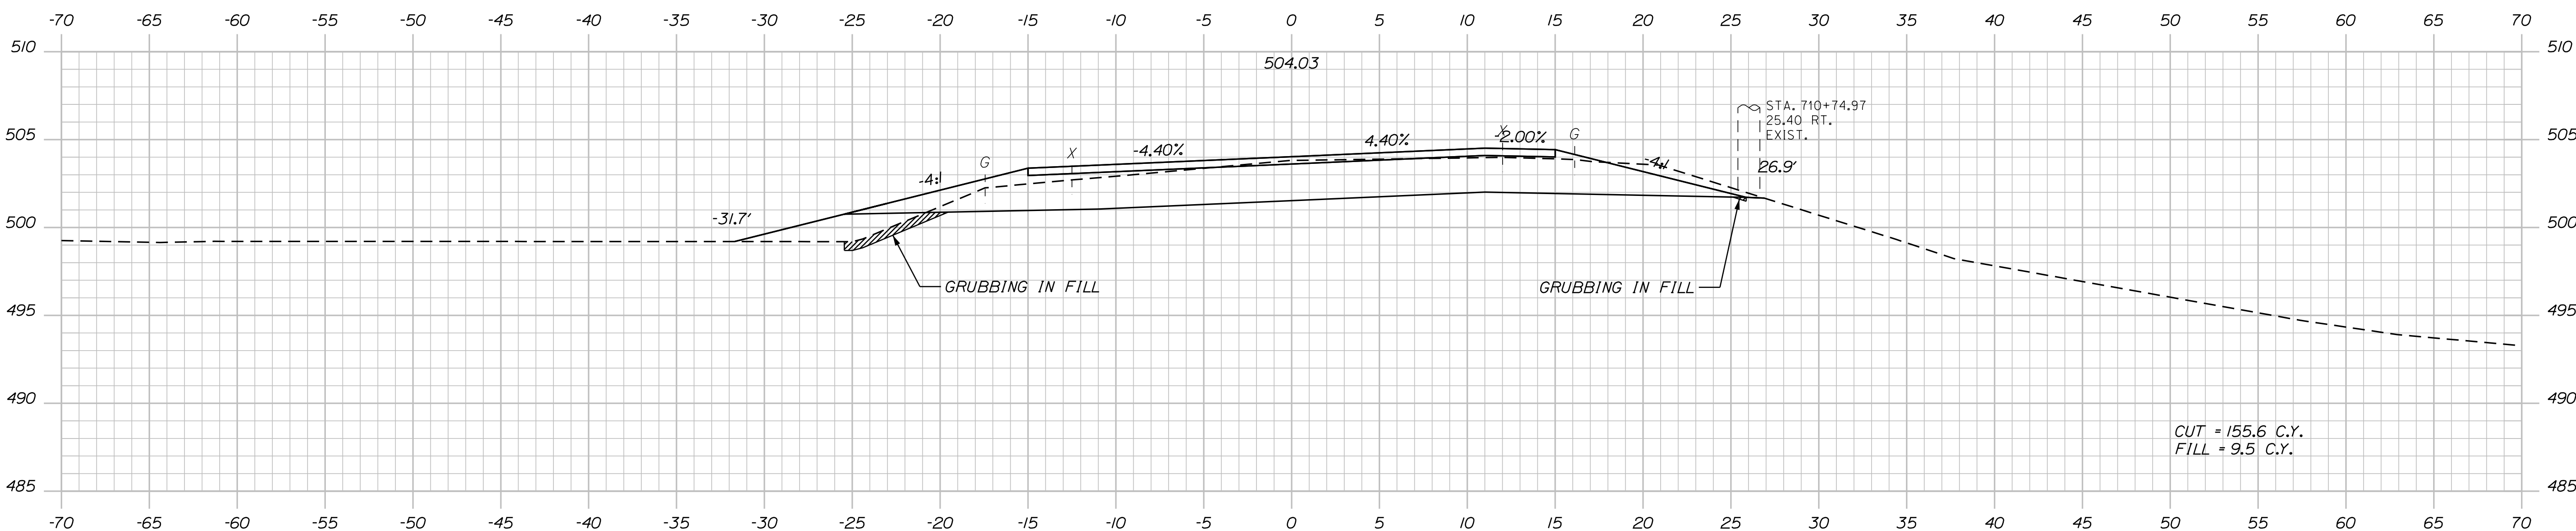
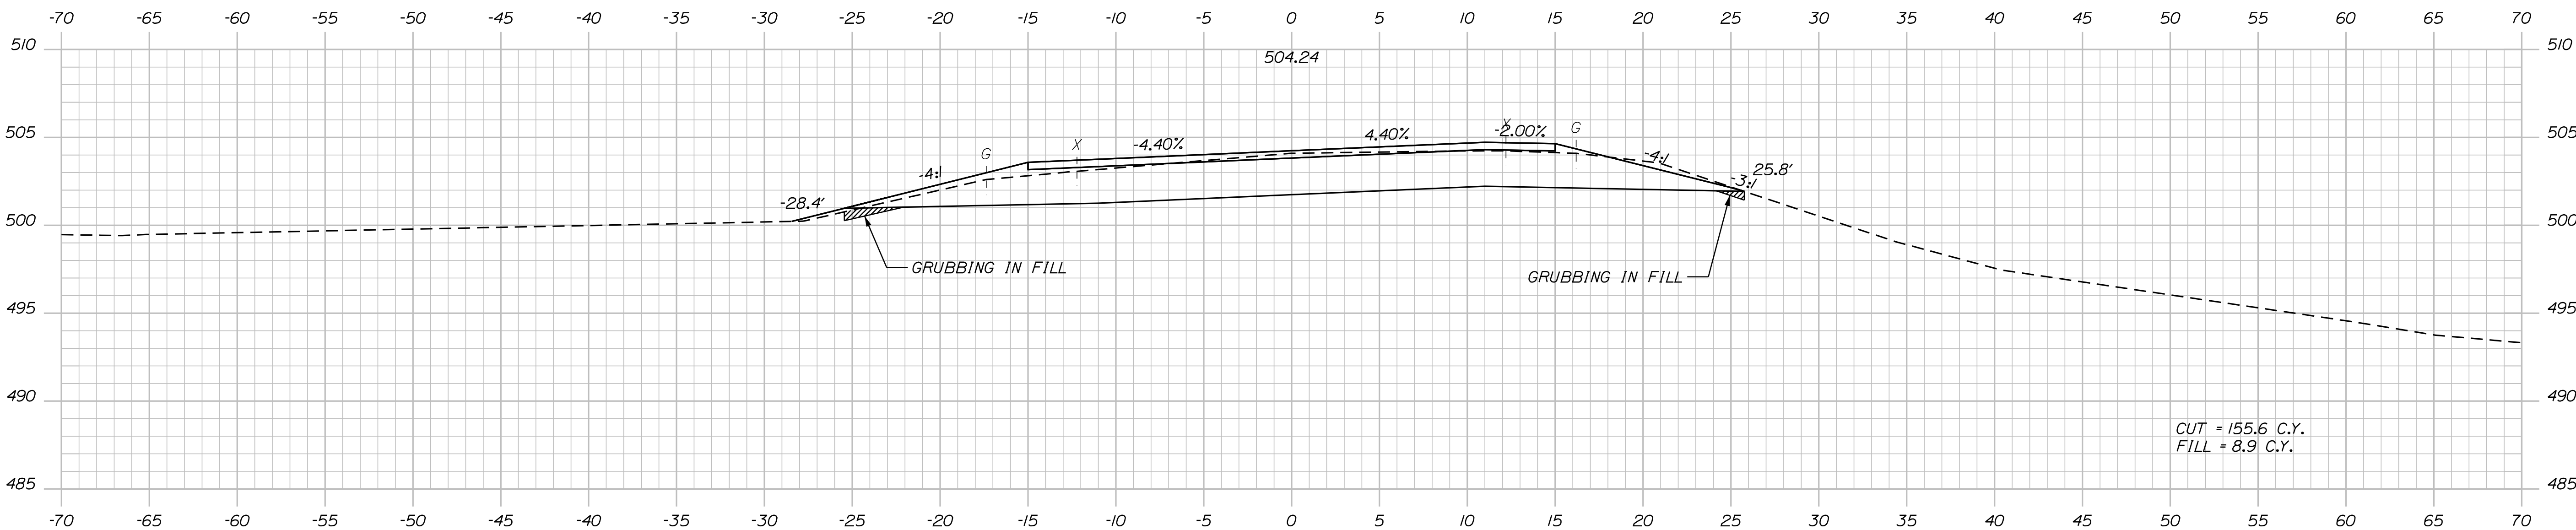


Date:8/18/2026

Username:

Division: HIGHWAY

Filename: ...\\HIGHWAY\\MST\\Ax_XSection_2.dgn

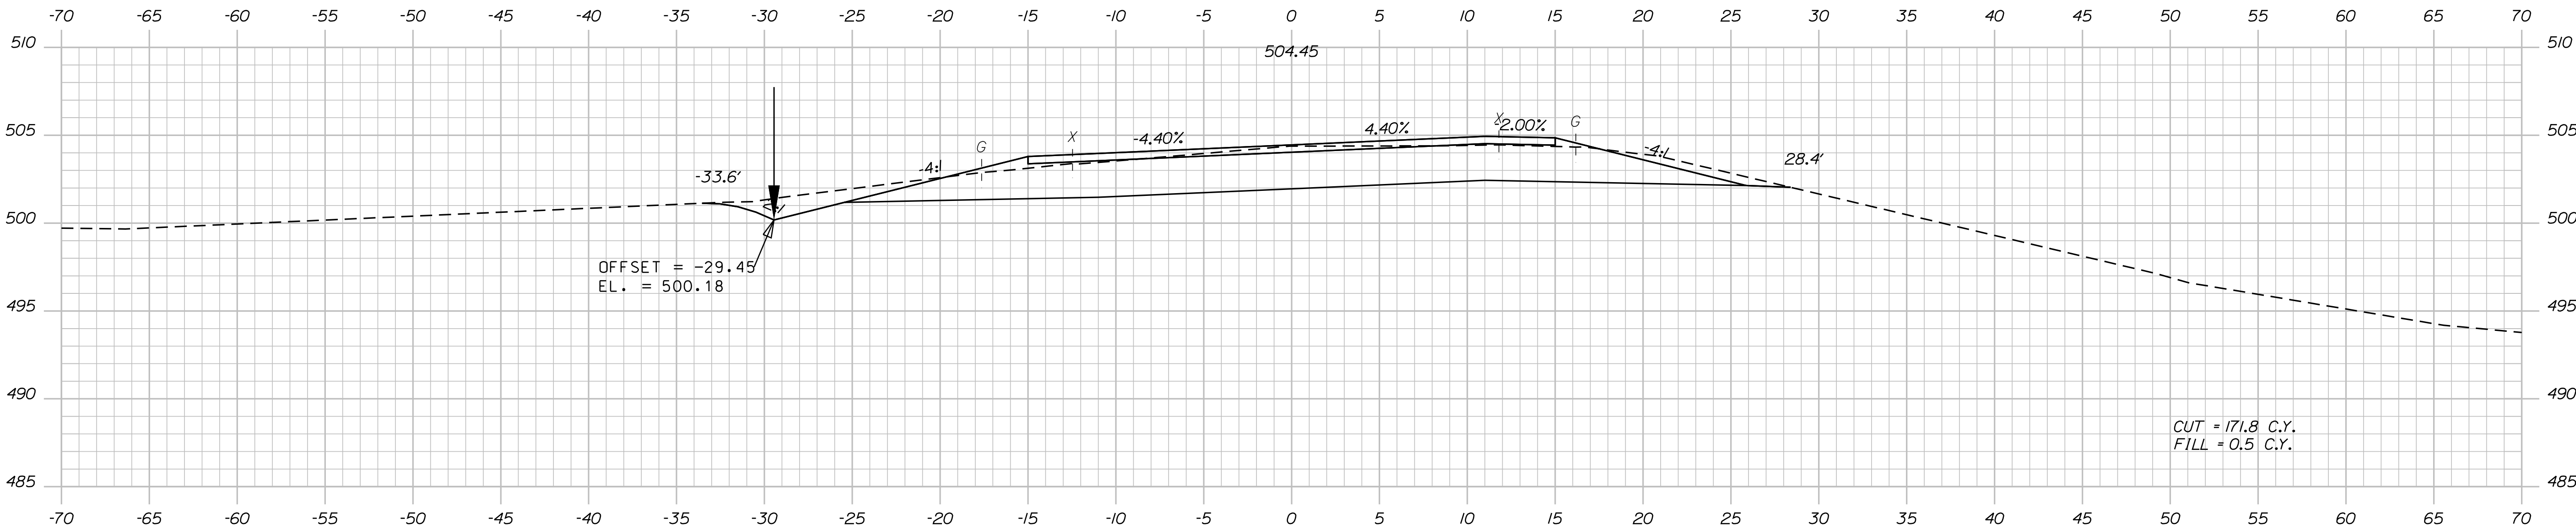

TYLIN INTERNATIONAL

STATE OF MAINE
DEPARTMENT OF TRANSPORTATION
STP-2265(600)
WIN
22656.00
HIGHWAY PLANS


PROJ. MANAGER	BY	DATE	SIGNATURE
E. MARTIN	T. KELLEY	9/2017	
CHECKED-REVIEWED	H. COWAN	9/2017	
DESIGNS-DETAILED			
DESIGNS-DETAILED			
REVISIONS 1			
REVISIONS 2			
REVISIONS 3			
REVISIONS 4			
FIELD CHANGES			

FRENCHVILLE - FORT KENT
U.S. ROUTE 1
CROSS SECTIONS

SHEET NUMBER
193
OF 384

Sta. 710+50.00 to Sta. 711+50.00

Filename: ... \HIGHWAY\MSTA\x_XSection_2.dgn

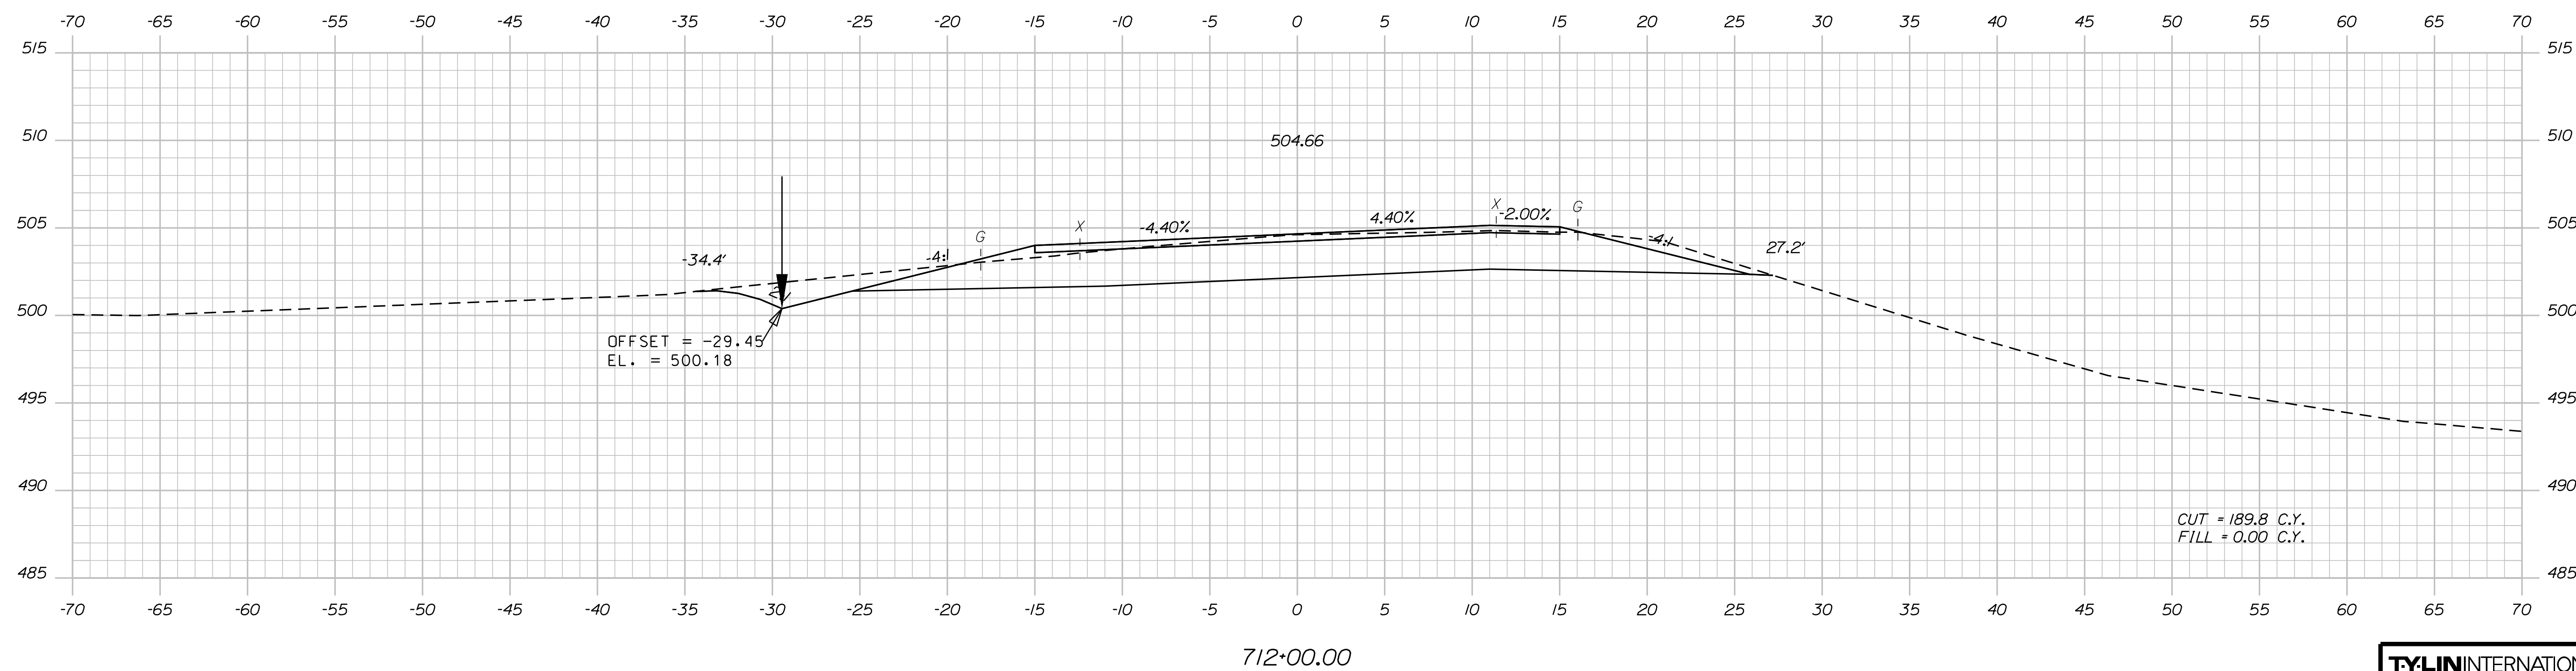

	C. WATLIN	T. KELLEY	9/2017
DESIGN-DETAILED	H. COWAN	H. COWAN	9/2017
CHECKED-REVIEWED			
DESIGNS-DETAILED2			
DESIGNS-DETAILED3			
REVISIONS 1			
REVISIONS 2			
REVISIONS 3			
REVISIONS 4			
FIELD CHANGES			



STATE OF NEW YORK	
DEPARTMENT OF TRANSPORTATION	
STP-2265(600)	
WIN	
22656.00	HIGHWAY PLANS

Date:8/18/2026

Username:

Division: HIGHWAY

Filename: ...\\HIGHWAY\\MST\\A\\x_XSection_2.dgn

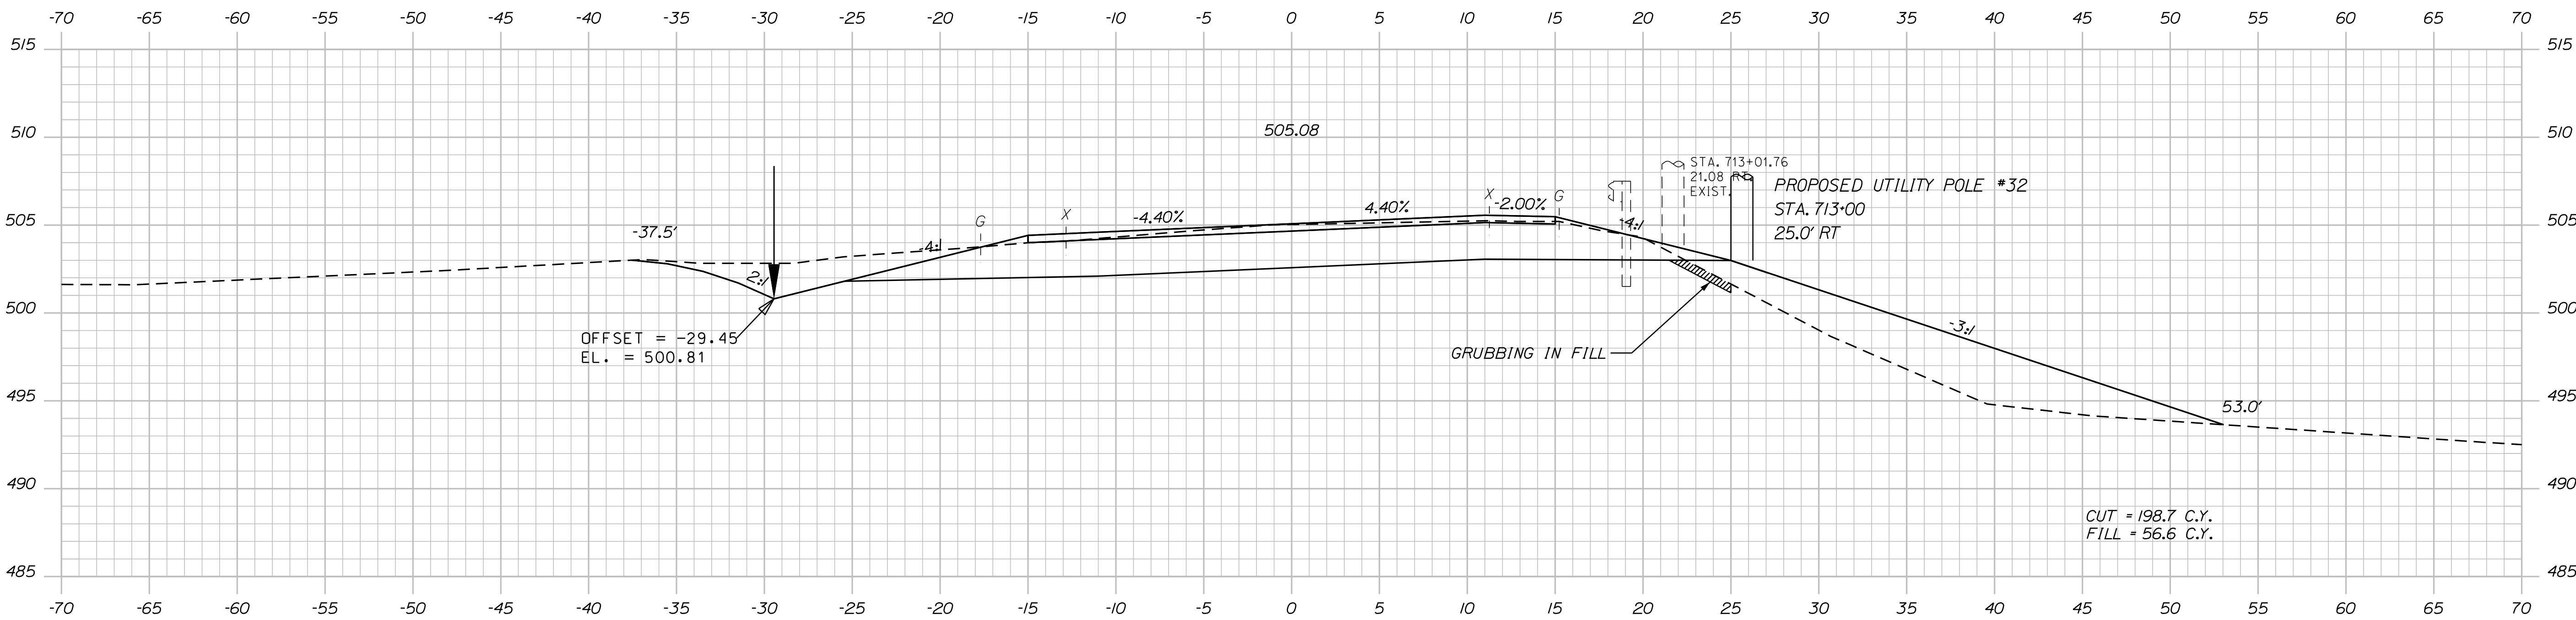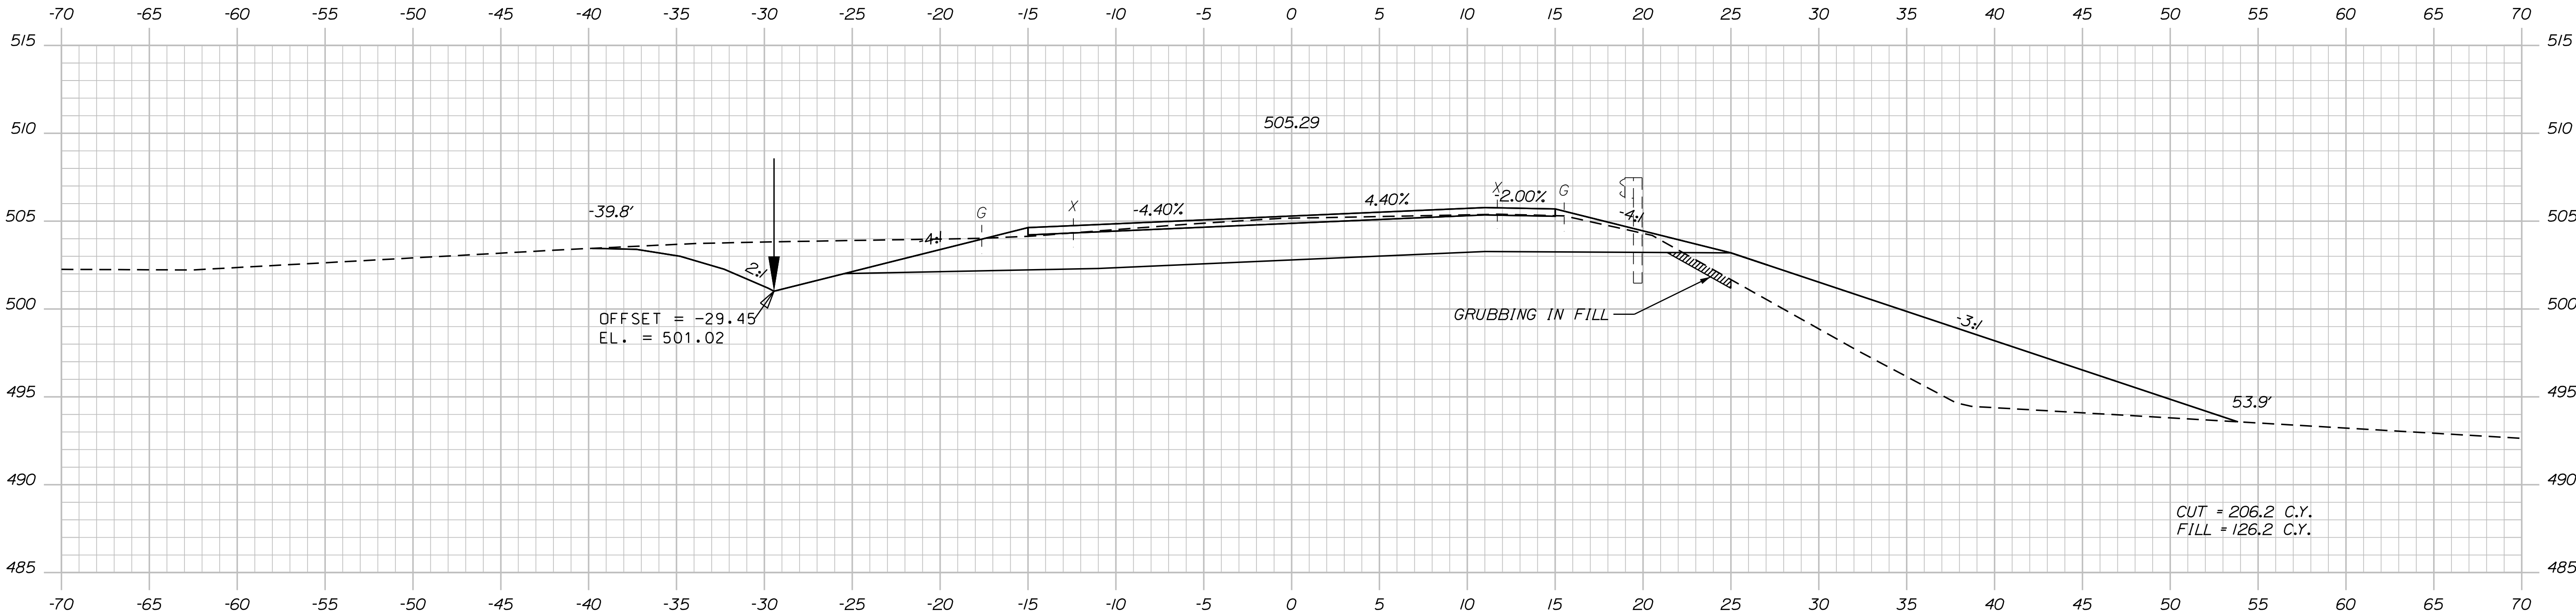

TYLIN INTERNATIONAL

PROJ. MANAGER	BY	DATE
E. MARTIN	T. KELLEY	9/2017
DESIGN-DETAILED	H. COWAN	9/2017
CHECKED-REVIEWED		
DESIGN-DETAILED		
REVISIONS 1		
REVISIONS 2		
REVISIONS 3		
REVISIONS 4		
FIELD CHANGES		



FRENCHVILLE - FORT KENT
U.S. ROUTE 1
CROSS SECTIONS

Date:8/18/2026

Username:

Division: HIGHWAY

Filename: ... \HIGHWAY\MST\A\X_XSection_2.dgn

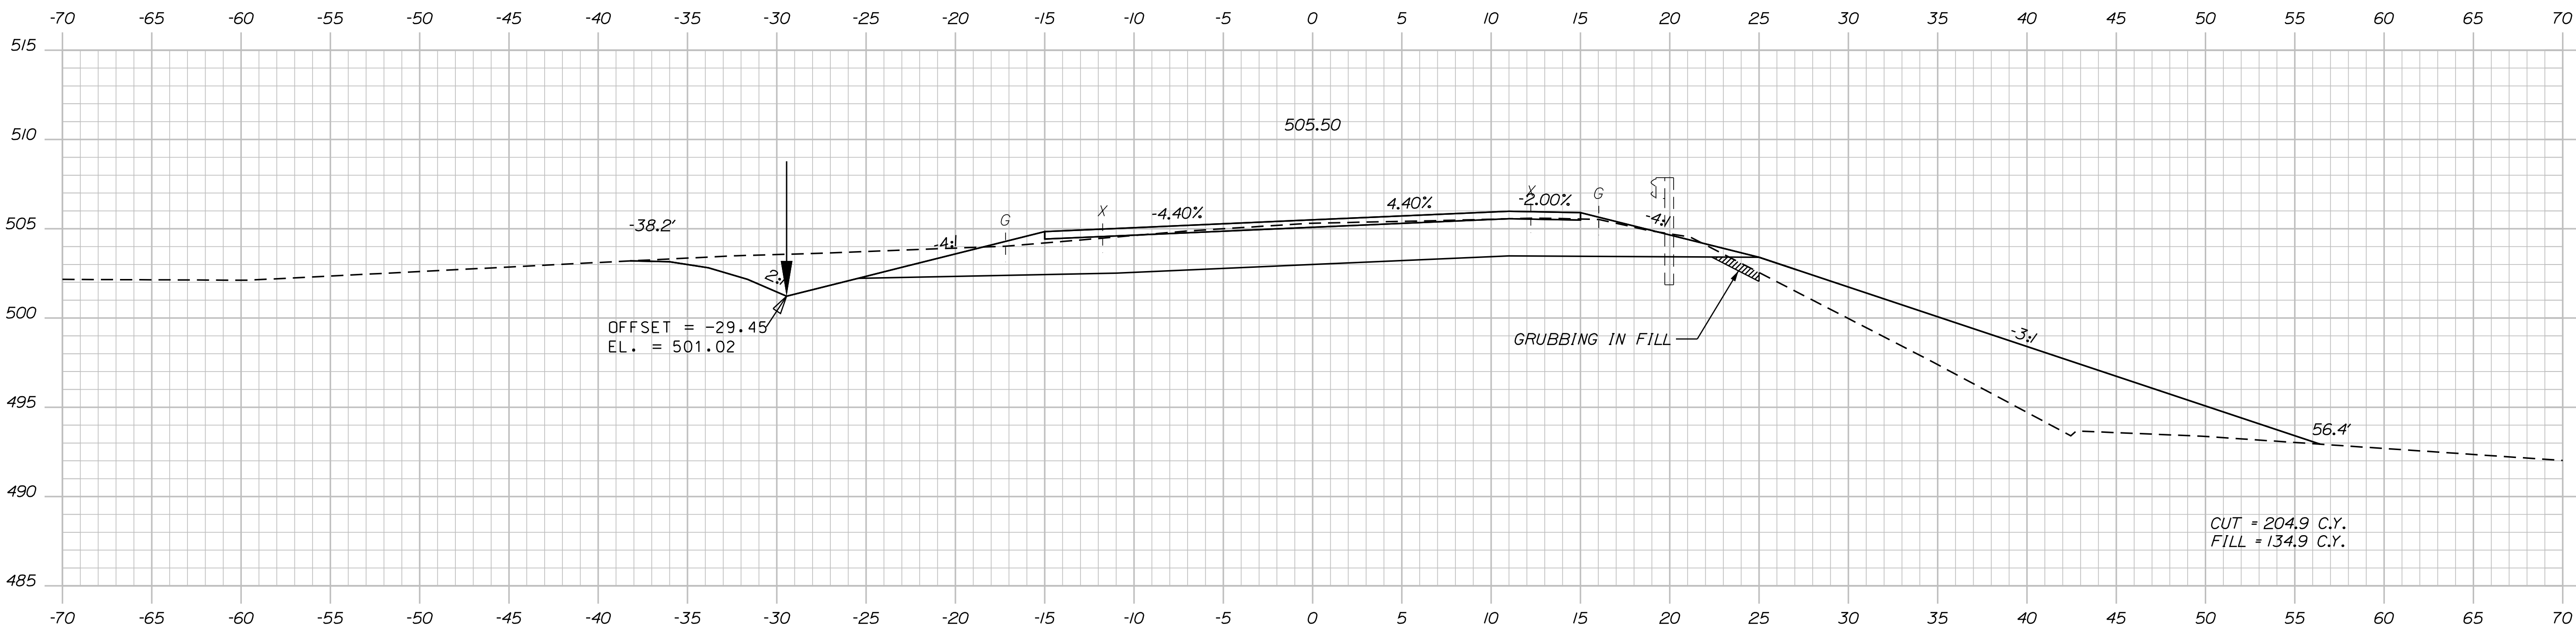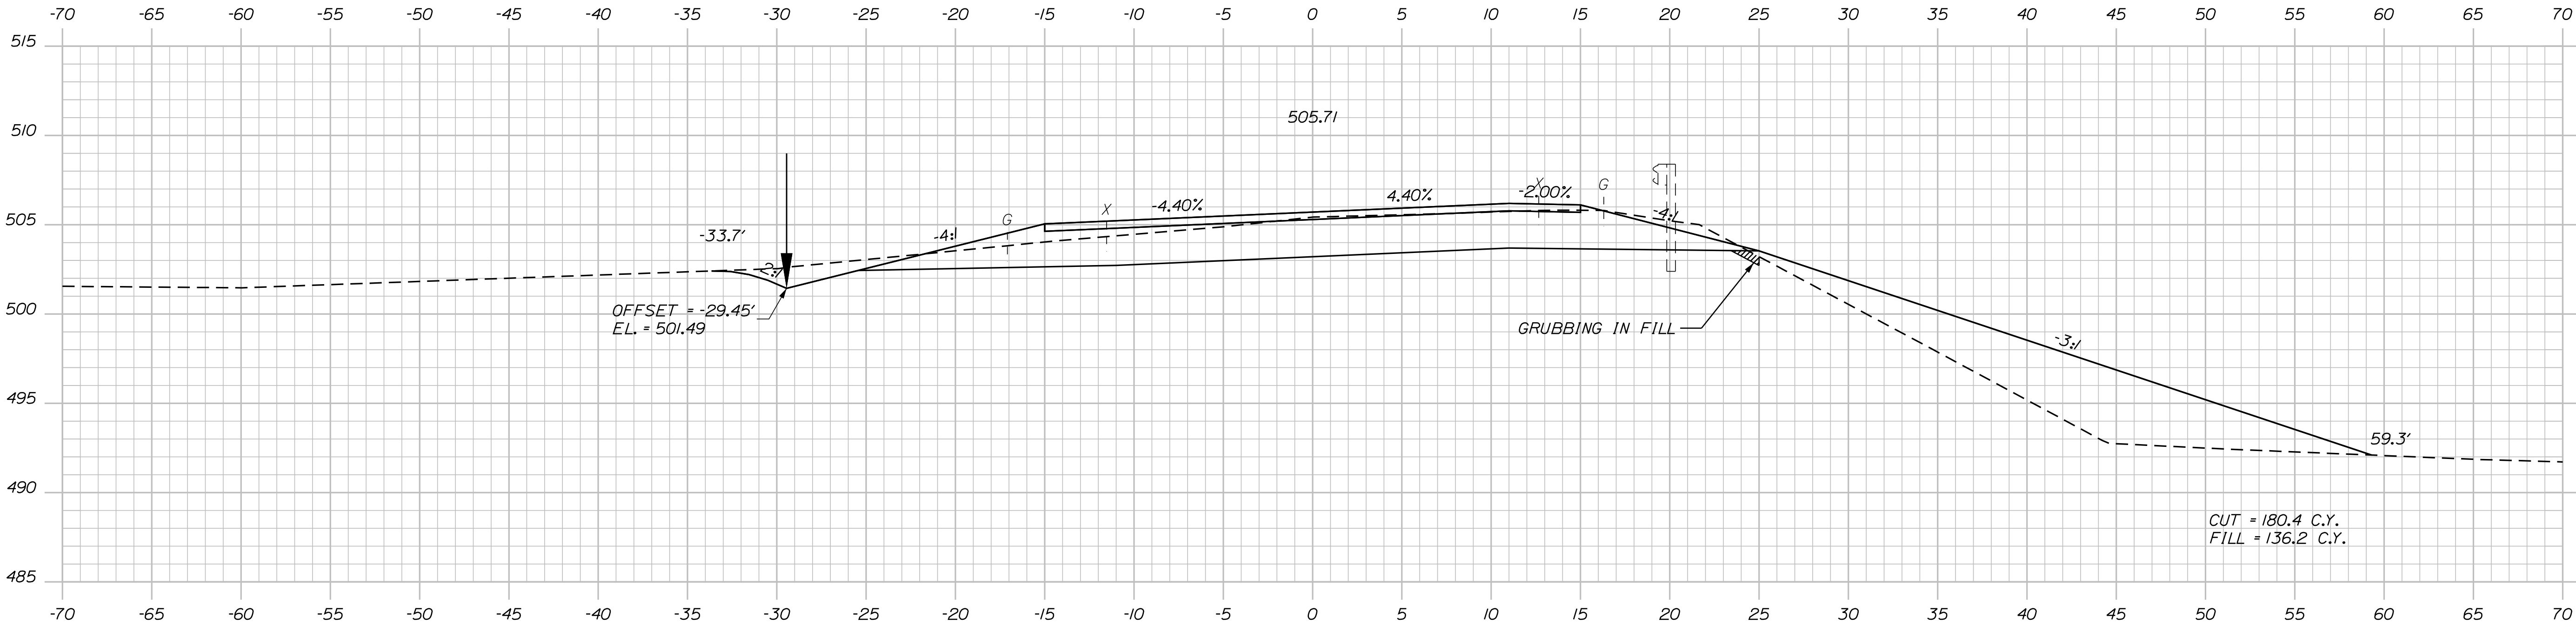


TYLIN INTERNATIONAL

Sta. 714+00.00 to Sta. 714+50.00

PROJ. MANAGER	BY	DATE
E. MARTIN	T. KELLEY	9/2017
CHECKED-REVIEWED	H. COWAN	9/2017
DESIGN-DETAILED		
REVISIONS 1		
REVISIONS 2		
REVISIONS 3		
REVISIONS 4		
FIELD CHANGES		

FRENCHVILLE - FORT KENT
U.S. ROUTE 1
CROSS SECTIONS

Filename: ... \HIGHWAY\MSTA\x_XSection_2.dgn

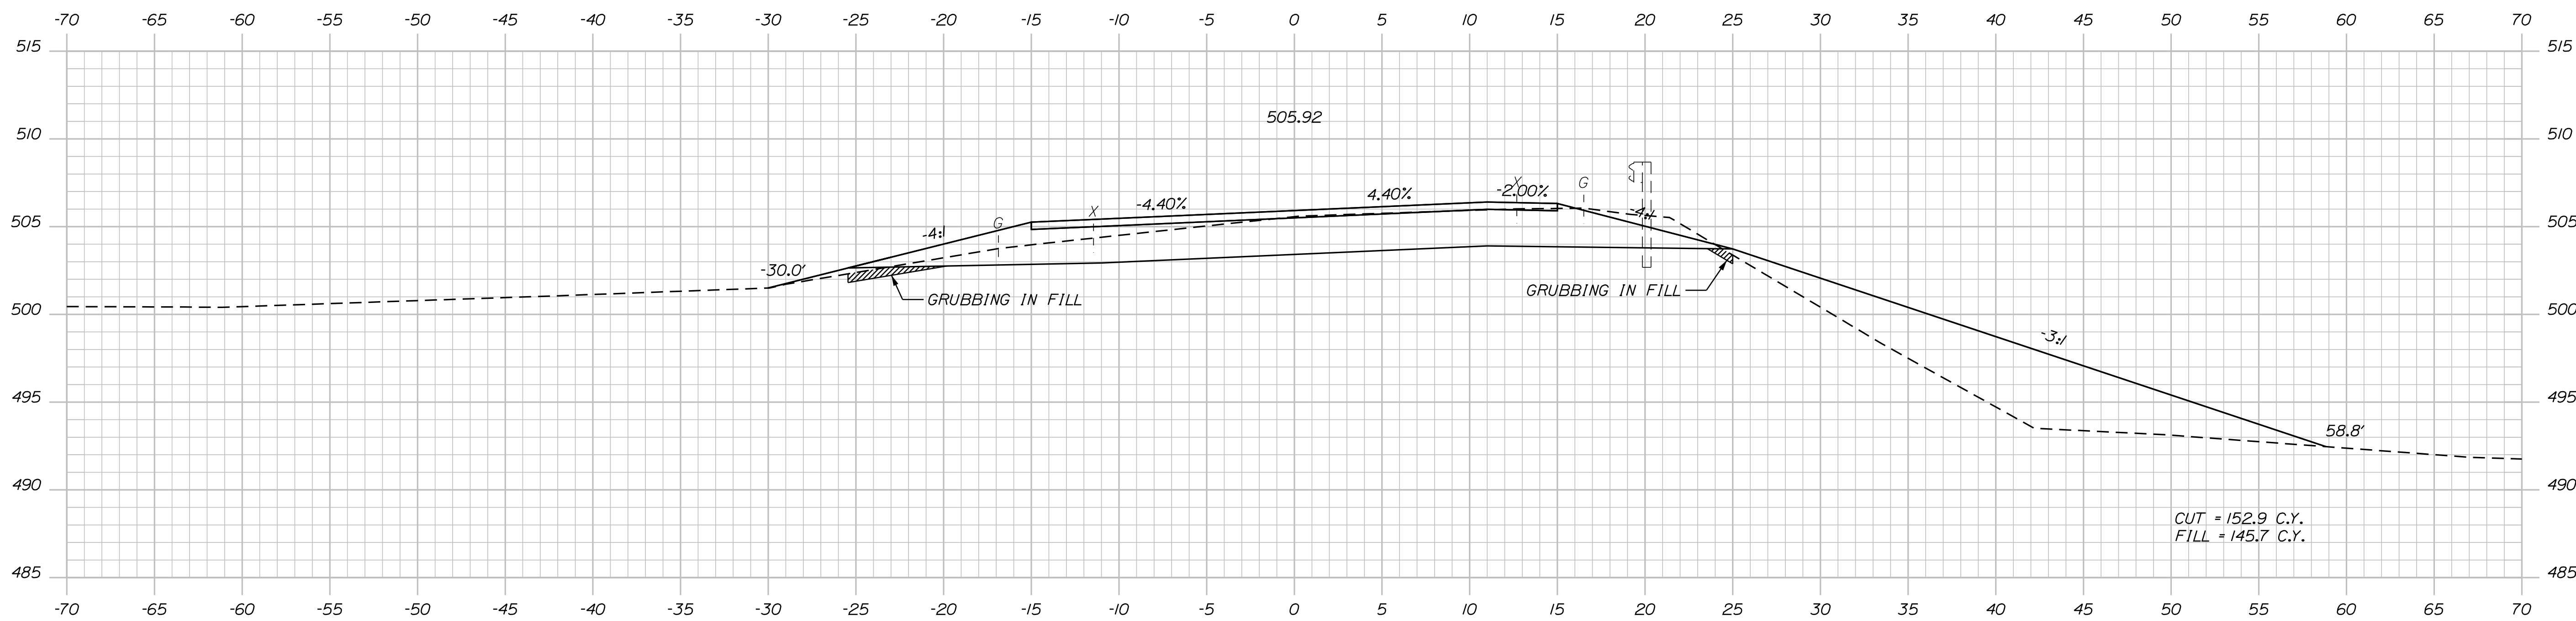

Sta. 715+00.00 to Sta. 715+50.00

WIN
22656.00
HIGHWAY PLANS

DATE _____

1
O

CROSS SECTIONS



OF 384

Date:8/18/2026

Username:

Division: HIGHWAY

Filename: ... \HIGHWAY\MST\A\X_XSection_2.dgn

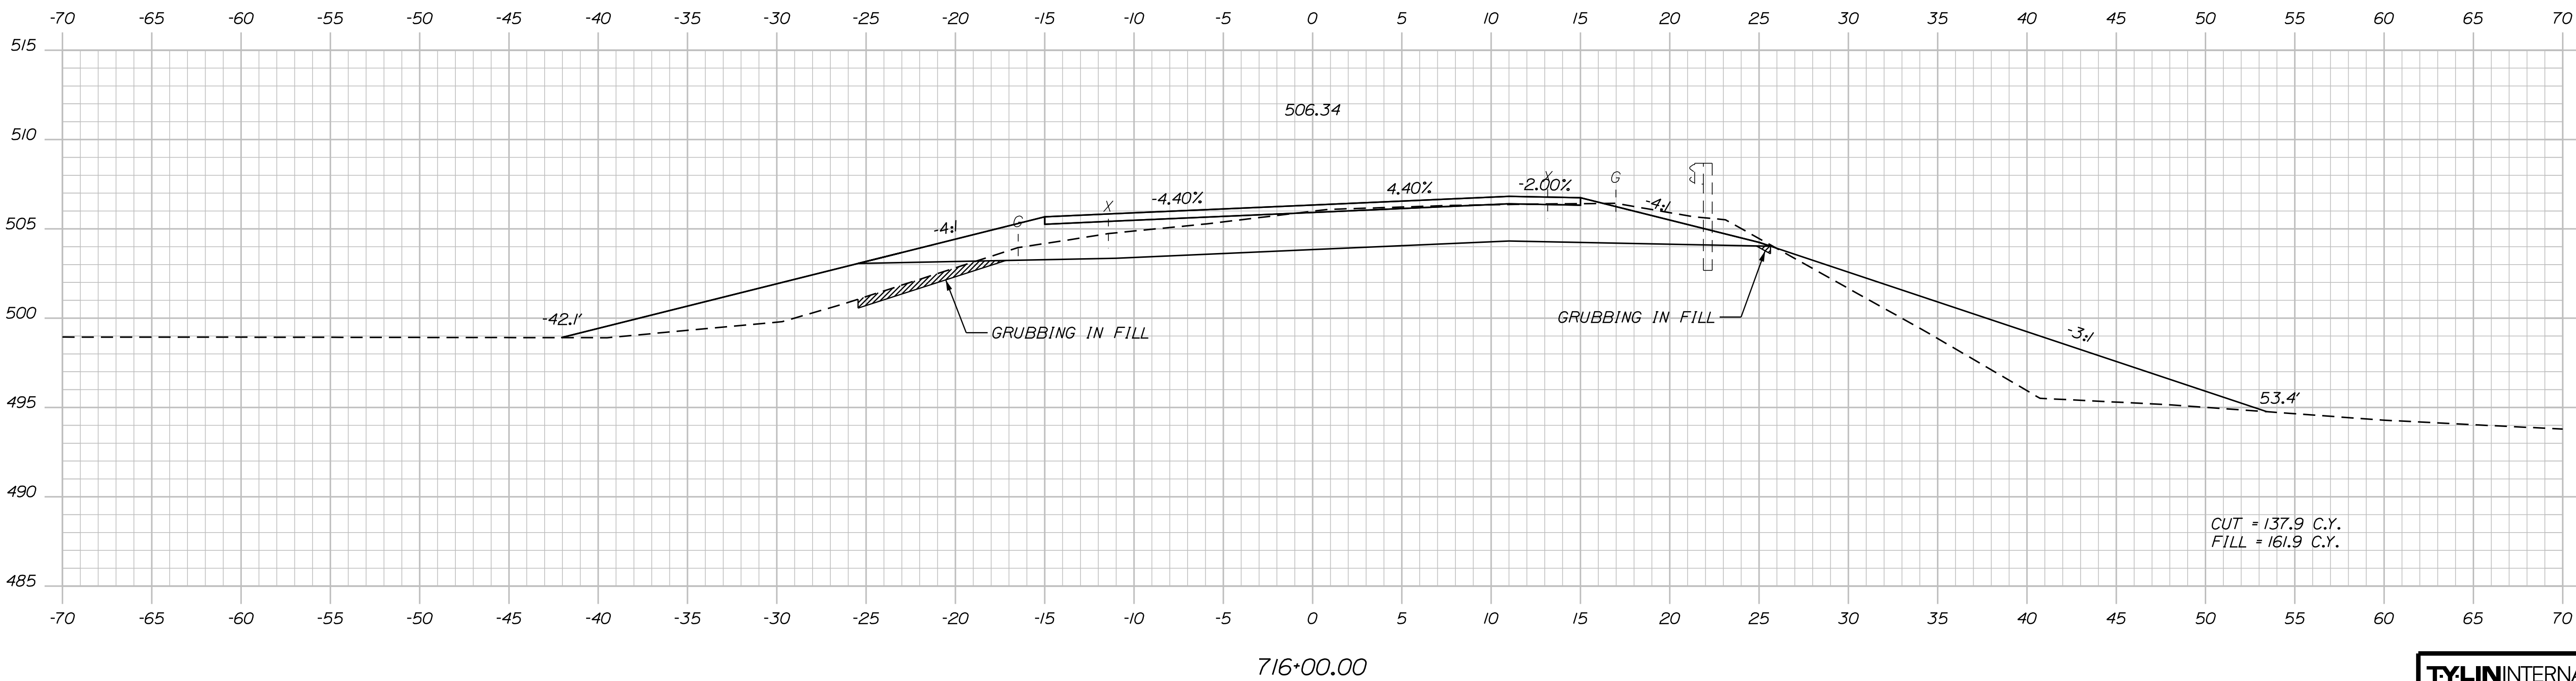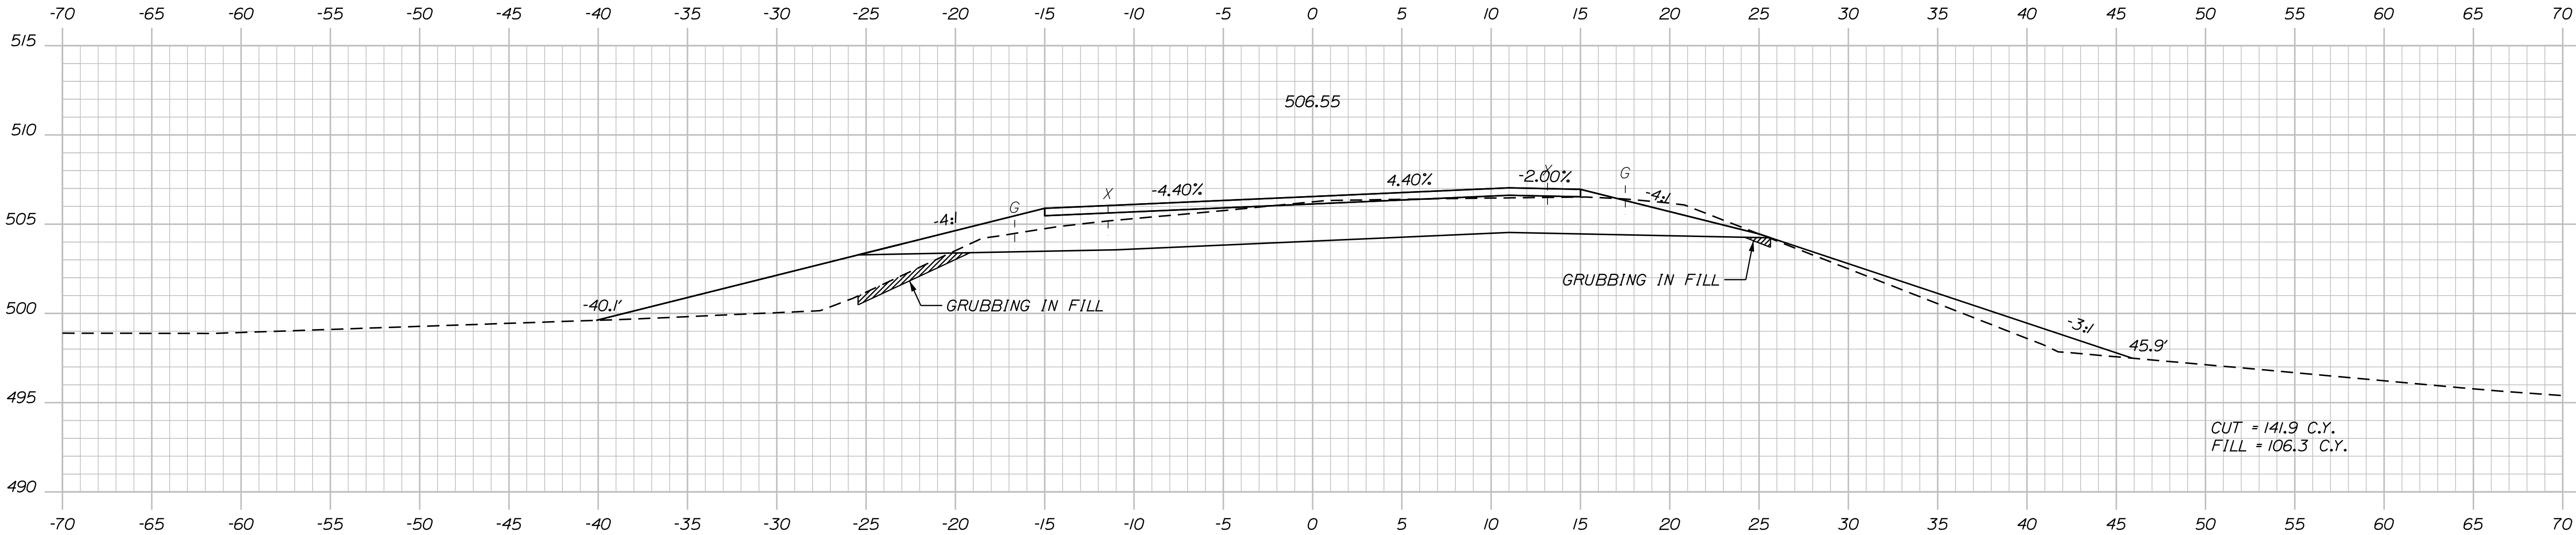

TYLIN INTERNATIONAL

PROJ. MANAGER	DESIGN-DETAILED	CHECKED-REVIEWED	BY	DATE
E. MARTIN	T. KELLEY	T. KELLEY	T. KELLEY	9/2017
			H. COWAN	9/2017
DESIGNS DETAILLED				
REVISIONS 1				
REVISIONS 2				
REVISIONS 3				
REVISIONS 4				
FIELD CHANGES				

SIGNATURE
P.E. NUMBER
DATE


FRENCHVILLE - FORT KENT
U.S. ROUTE 1
CROSS SECTIONS

Date:8/18/2026


Username:

Division: HIGHWAY


Filename: ...\\HIGHWAY\\MST\\Ax_XSection_2.dgn

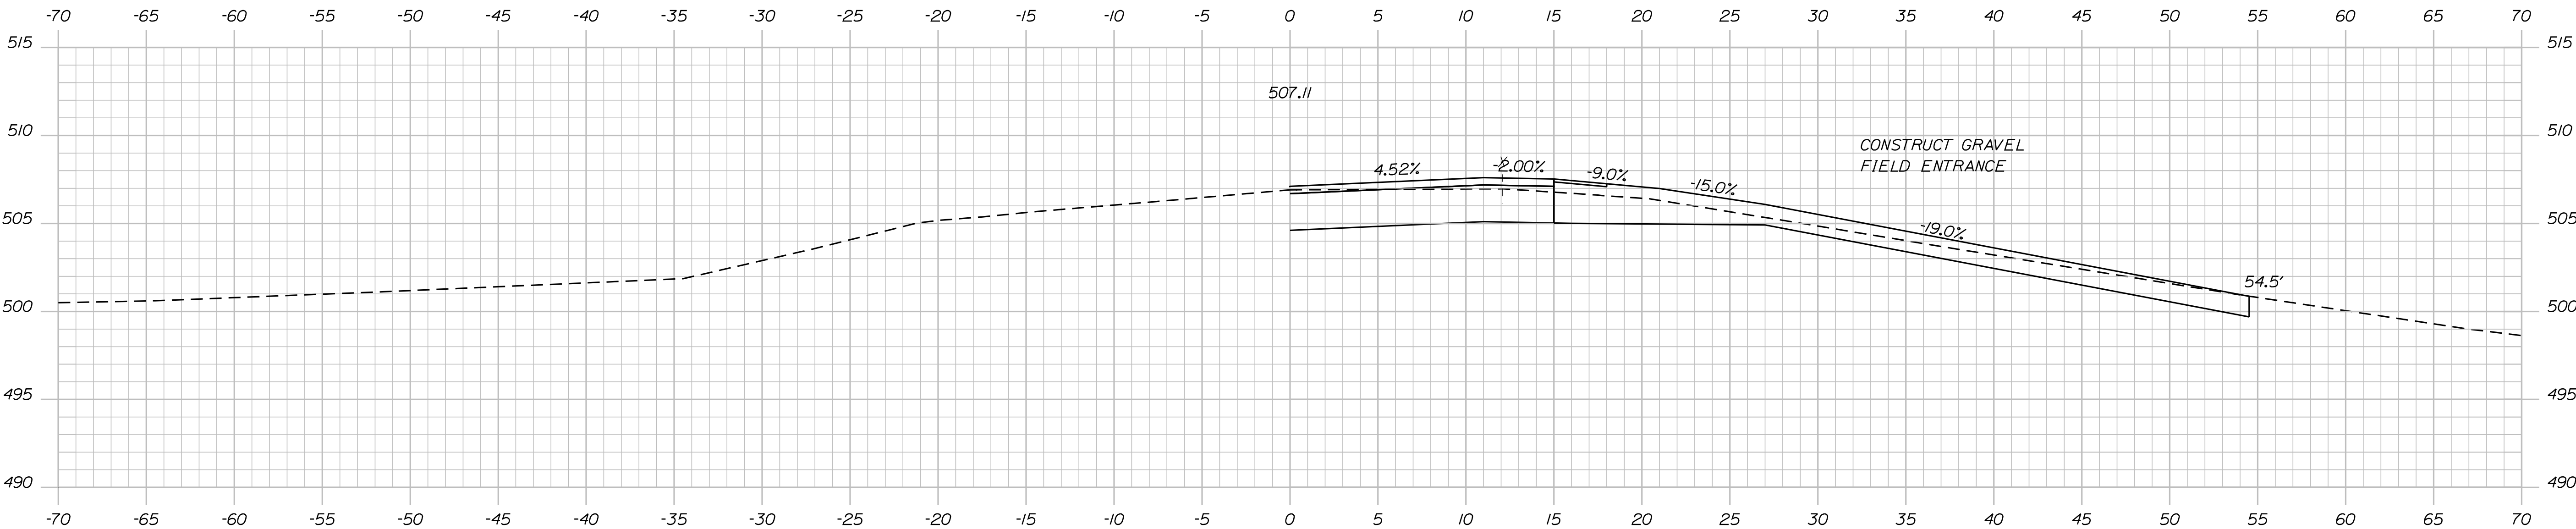

717+82.97

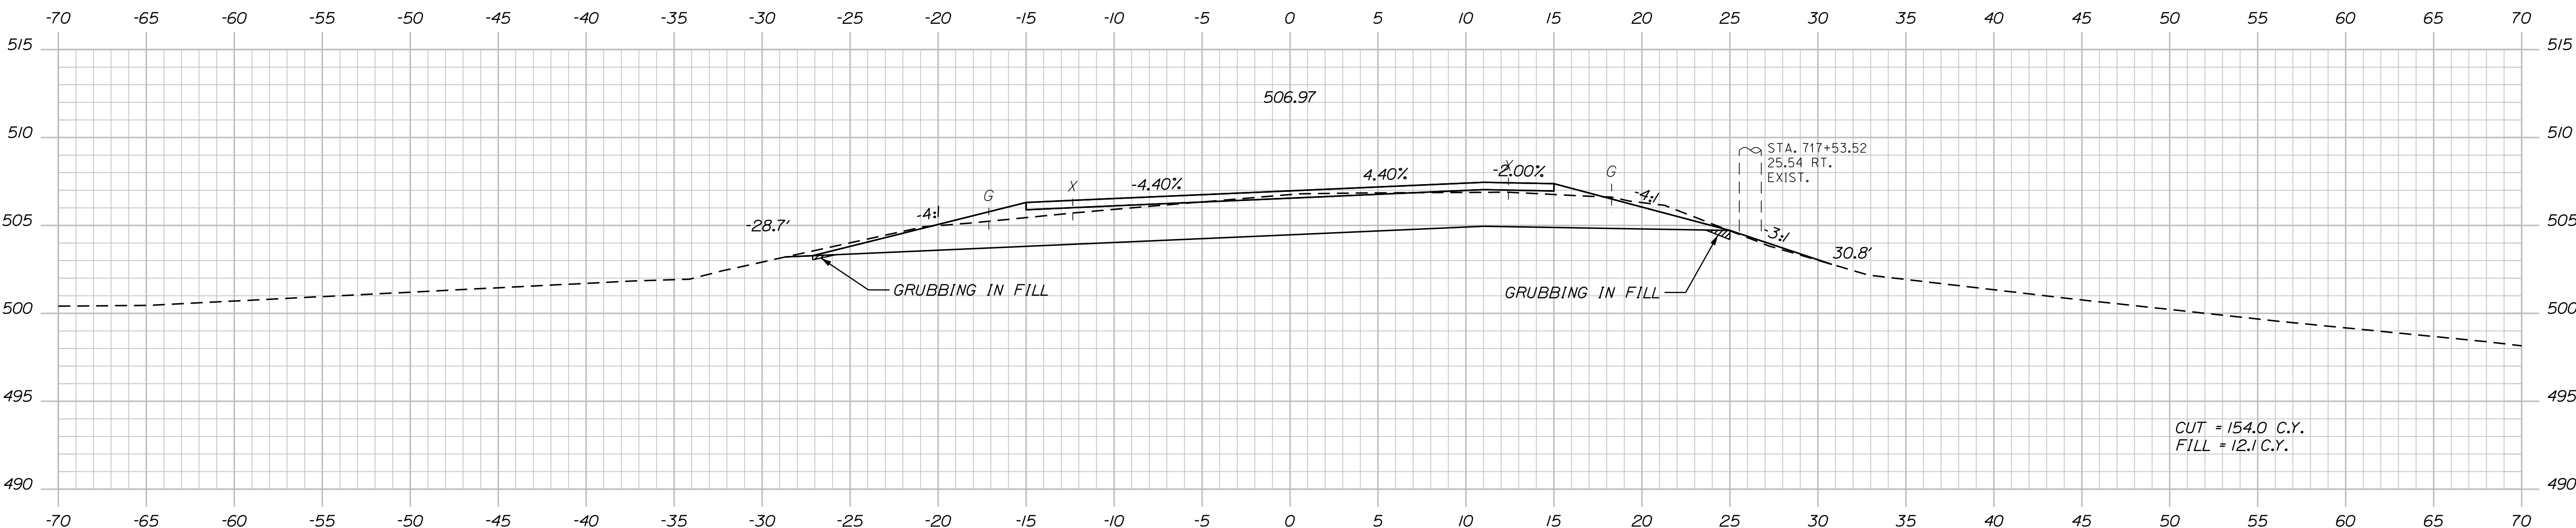

717+50.00

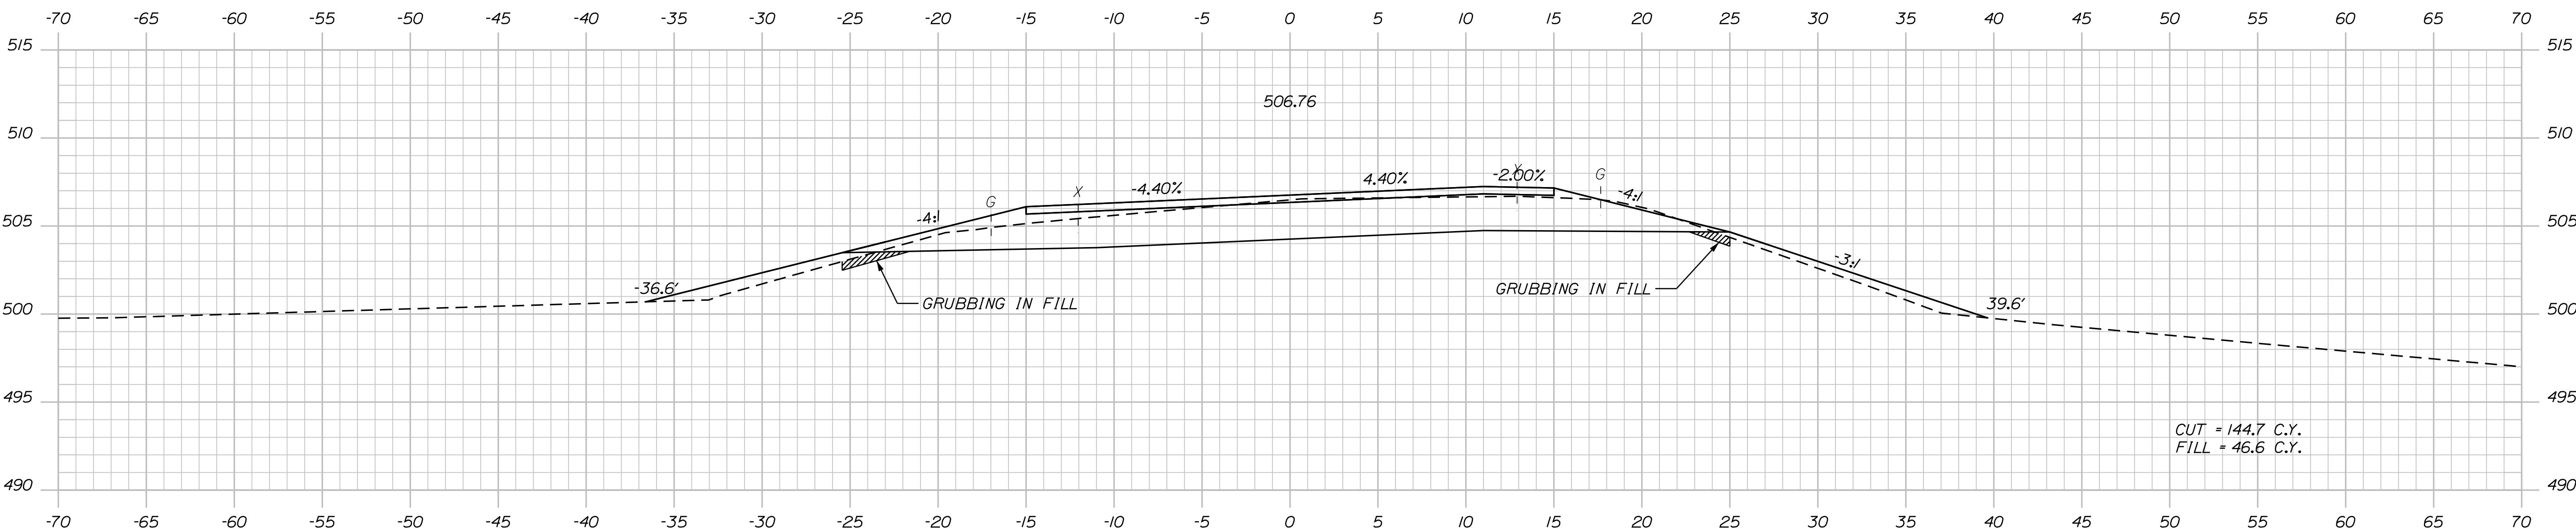

717+00.00

TYLIN INTERNATIONAL




PROJ. MANAGER	BY	DATE	SIGNATURE
E. MARTIN	T. KELLEY	9/2017	
DESIGNED-DETAILED	H. COWAN	9/2017	
CHECKED-REVIEWED			
DESIGNS-DETAILED			
REVISIONS 1			
REVISIONS 2			
REVISIONS 3			
REVISIONS 4			
FIELD CHANGES			

Date:8/18/2026

Username:

Division: HIGHWAY

Filename: ...\\HIGHWAY\\MST\\Ax_XSection_2.dgn

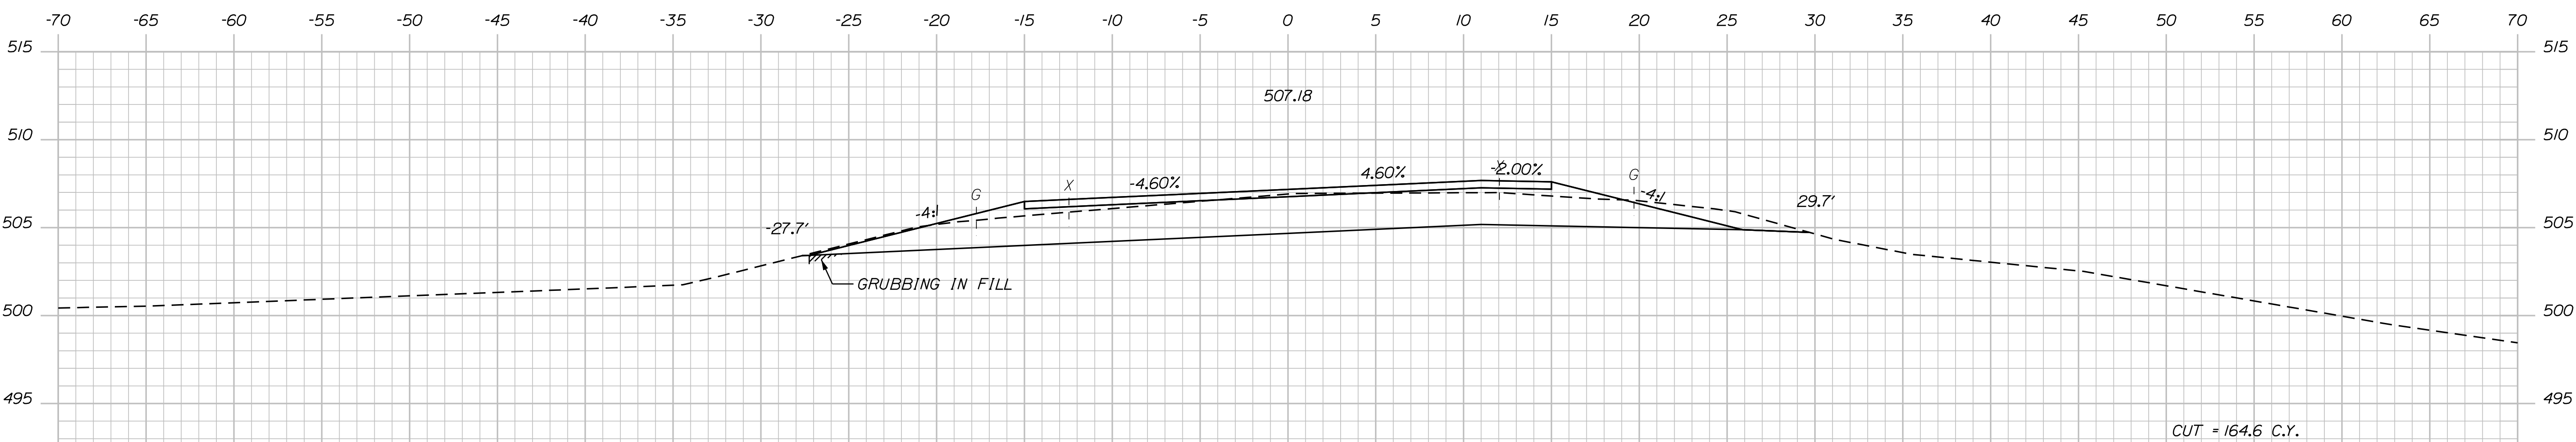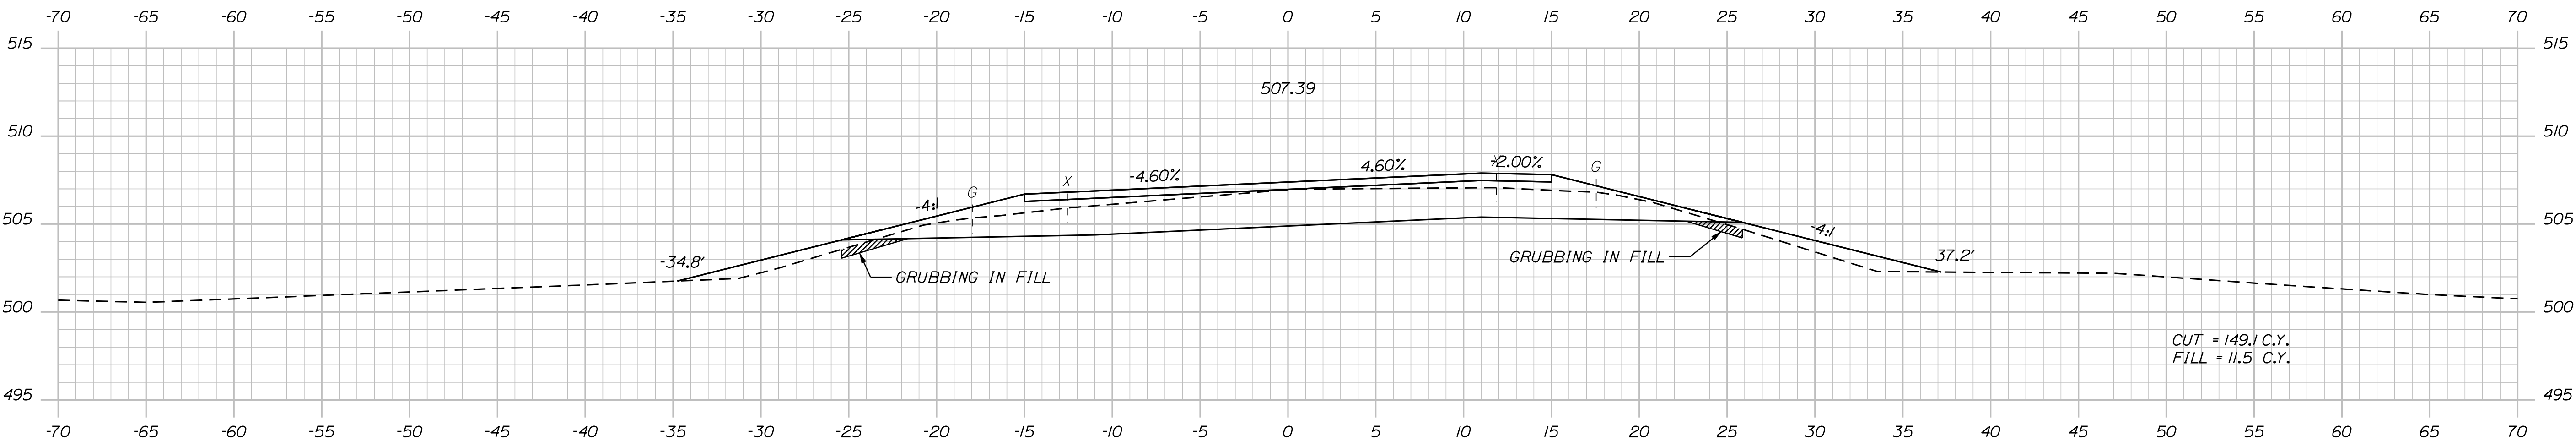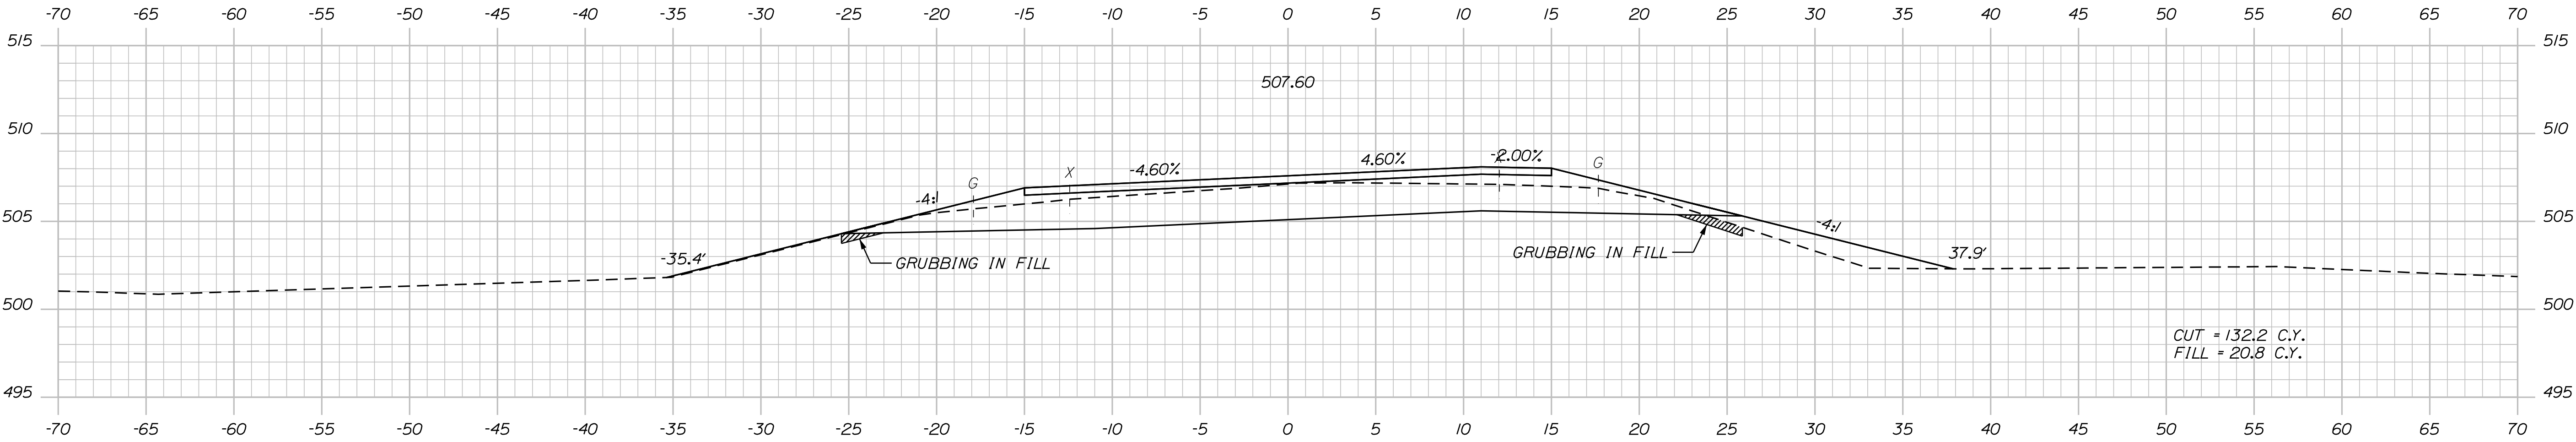

TYLIN INTERNATIONAL

STATE OF MAINE
DEPARTMENT OF TRANSPORTATION
STP-2265(600)
WIN
22656.00
HIGHWAY PLANS

PROJ. MANAGER	BY	DATE
E. MARTIN	T. KELLEY	9/20/2017
CHECKED-REVIEWED	H. COWAN	9/20/2017
DESIGN-DETAILED		
DESIGNS-DETAILED		
REVISIONS 1		
REVISIONS 2		
REVISIONS 3		
REVISIONS 4		
FIELD CHANGES		

FRENCHVILLE - FORT KENT
U.S. ROUTE 1
CROSS SECTIONS

SHEET NUMBER
200
OF 384




Sta. 718+00.00 to Sta. 719+00.00

Date:8/18/2026

Username:

Division: HIGHWAY

Filename: ...\\HIGHWAY\\MST\\AX_XSection_2.dgn

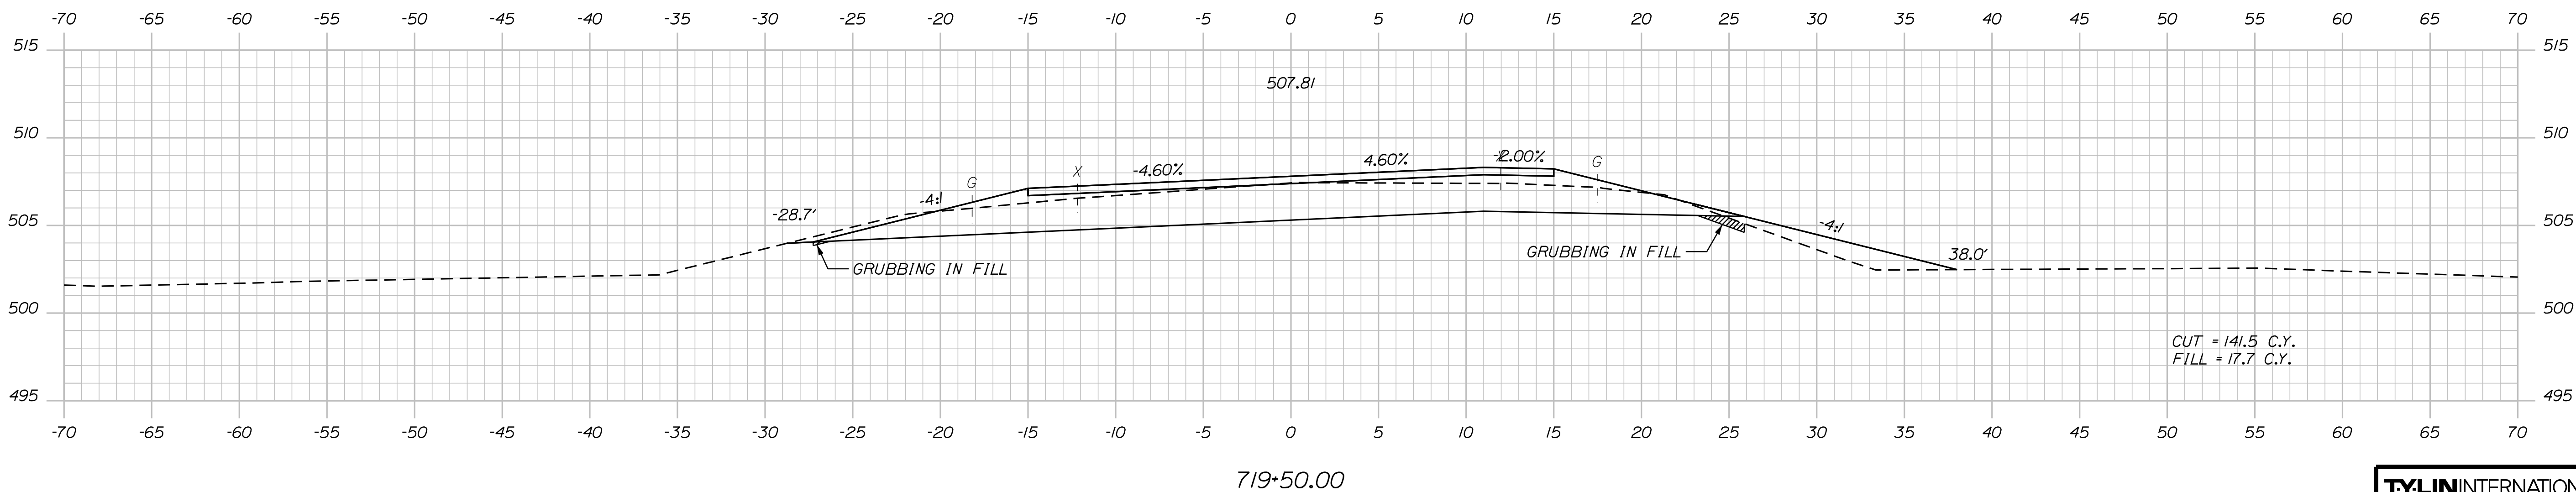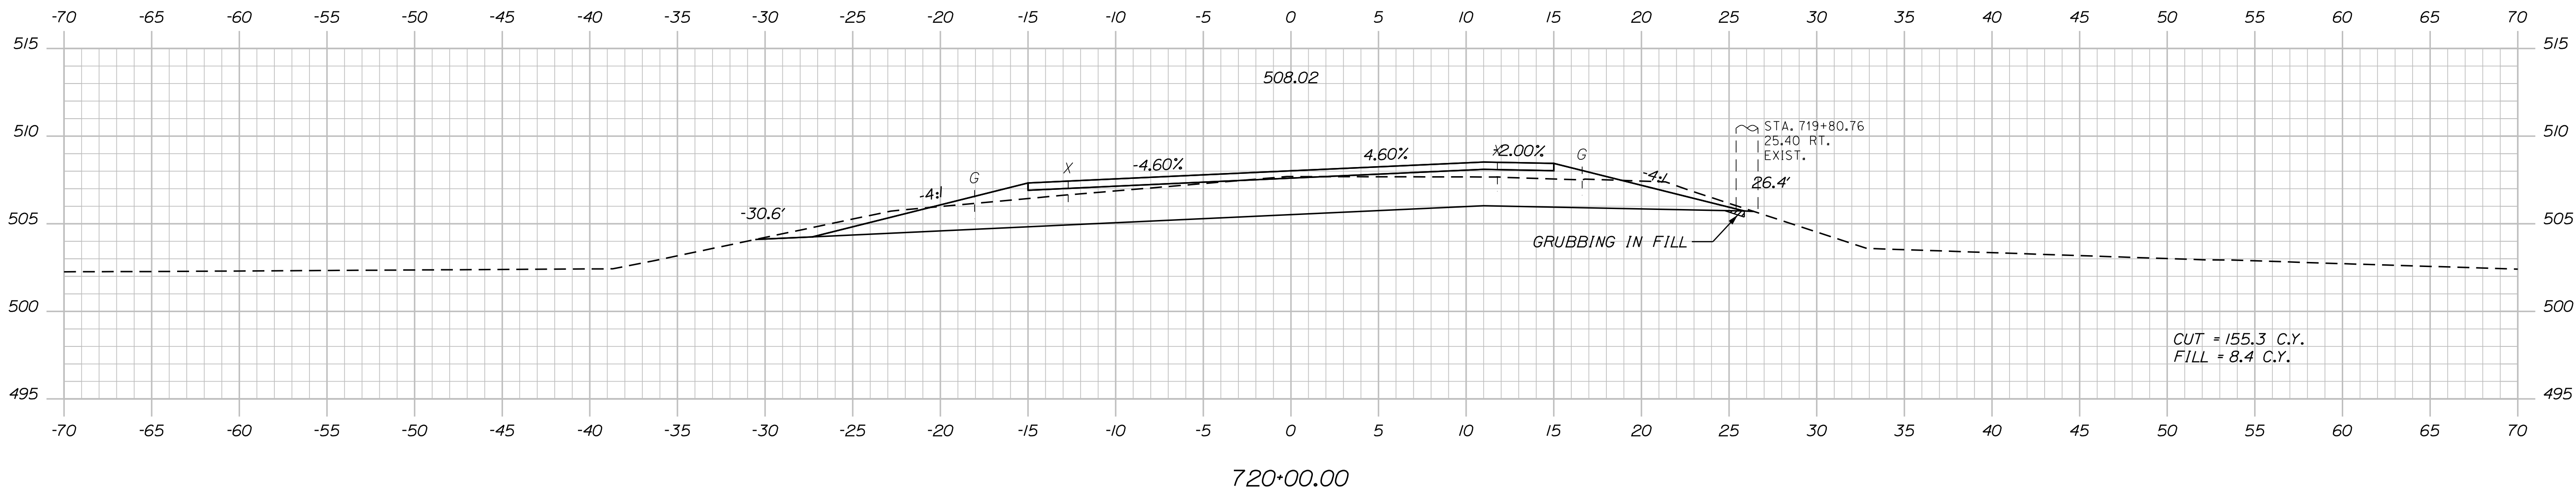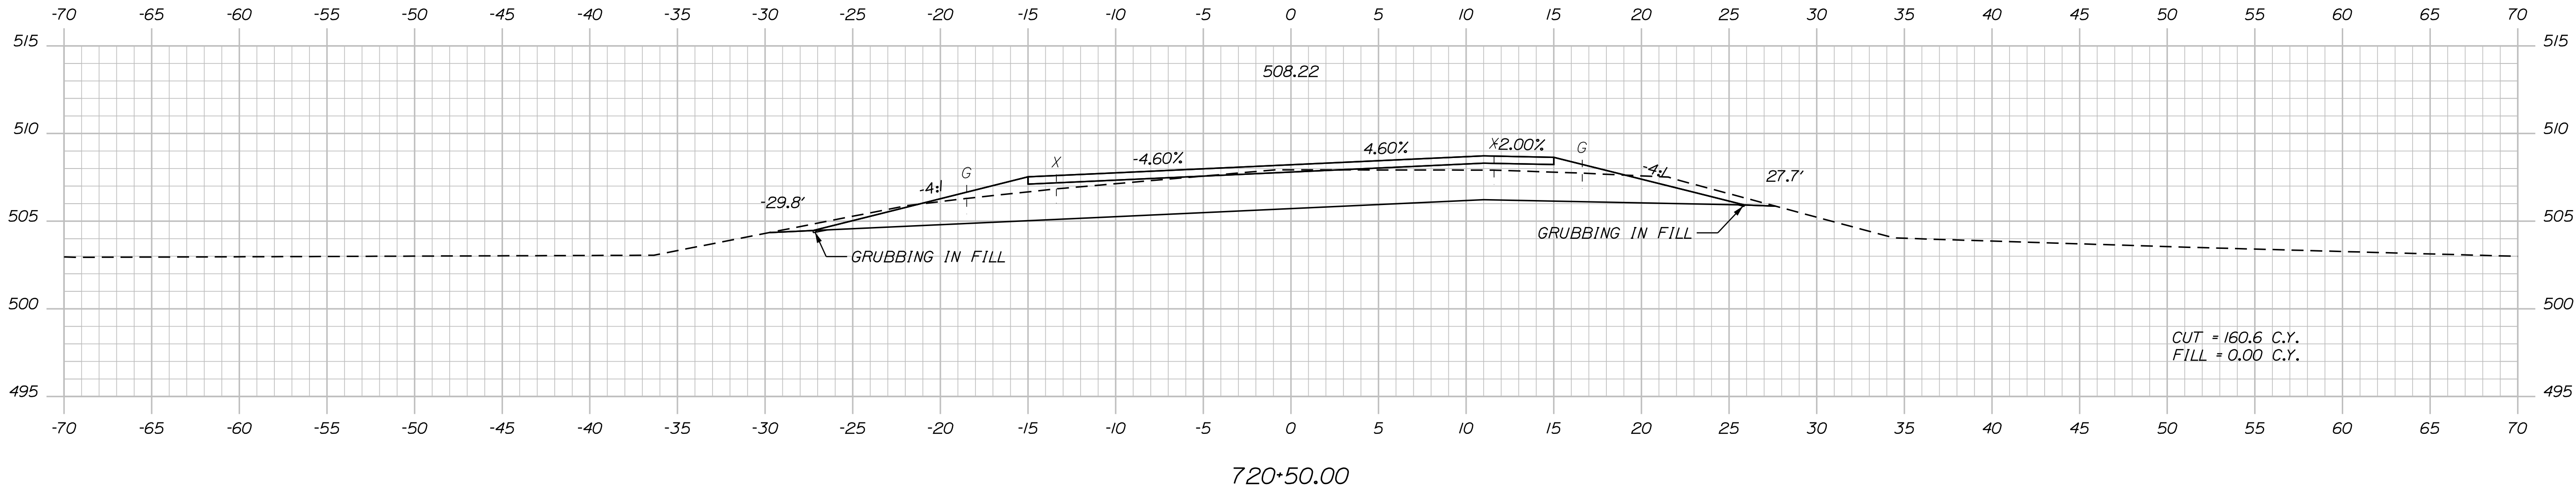

TYLIN INTERNATIONAL

Sta. 719+50.00 to Sta. 720+50.00

PROJ. MANAGER	BY	DATE
E. MARTIN	T. KELLEY	9/2017
CHECKED-REVIEWED	H. COWAN	9/2017
DESIGN-DETAILED		
DESIGN-DETAILED		
REVISIONS 1		
REVISIONS 2		
REVISIONS 3		
REVISIONS 4		
FIELD CHANGES		




FRENCHVILLE - FORT KENT
U.S. ROUTE 1
CROSS SECTIONS

Date:8/18/2026

Username:

Division: HIGHWAY

Filename: ...\\HIGHWAY\\MST\\A\\x_XSection_2.dgn

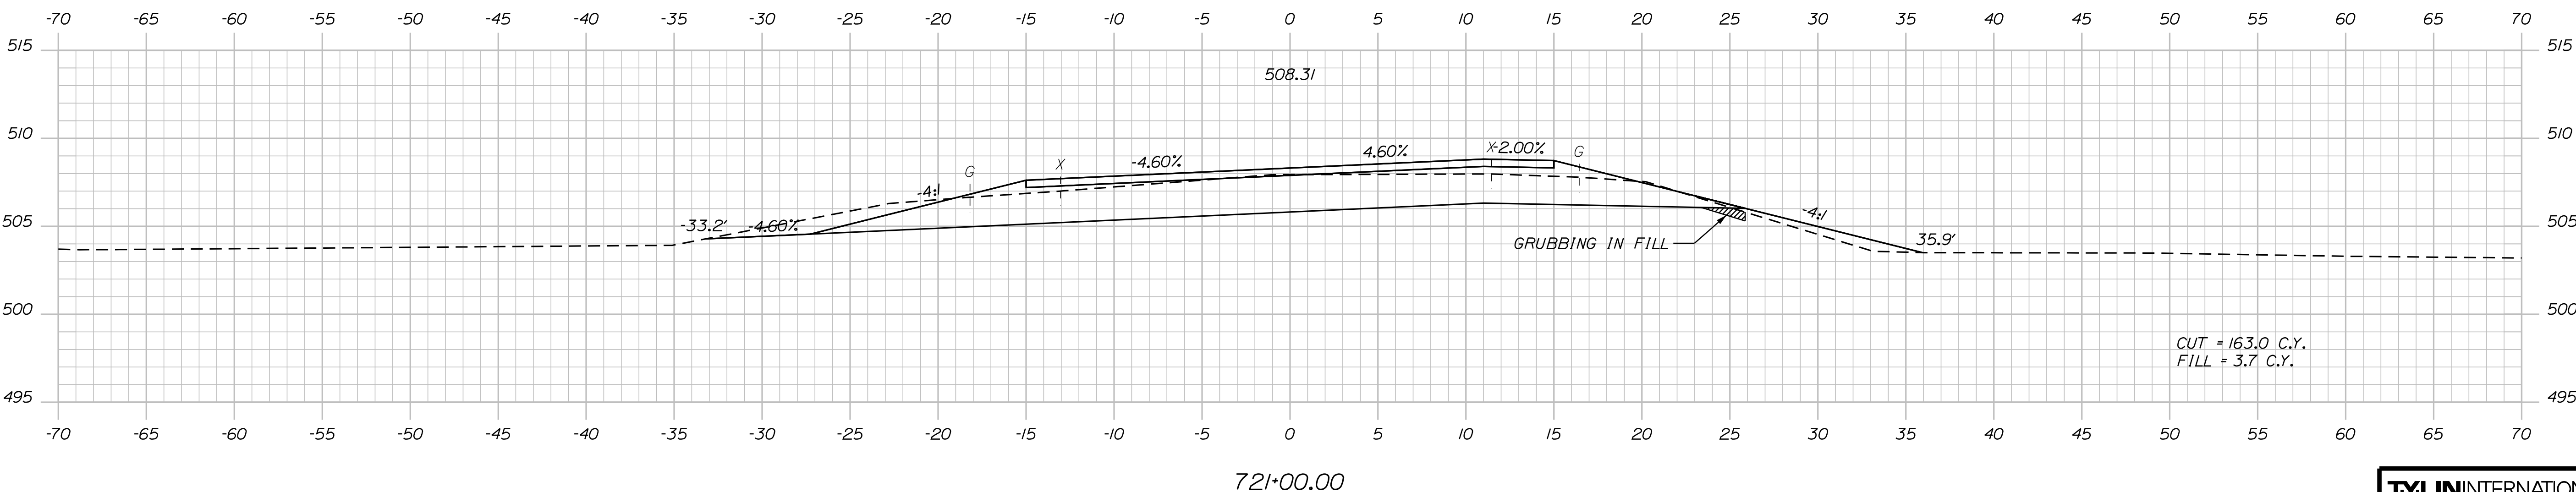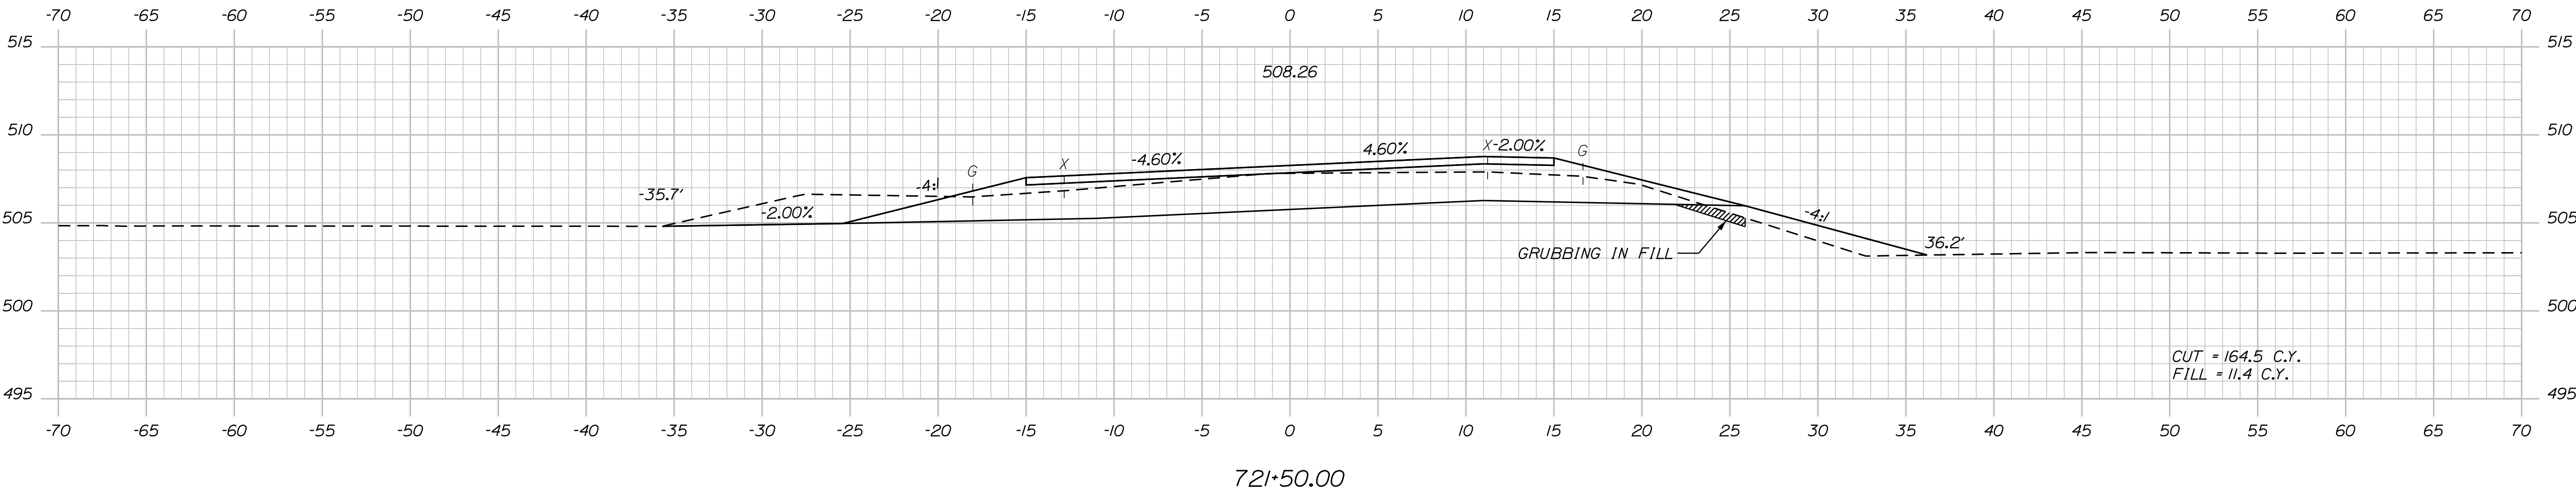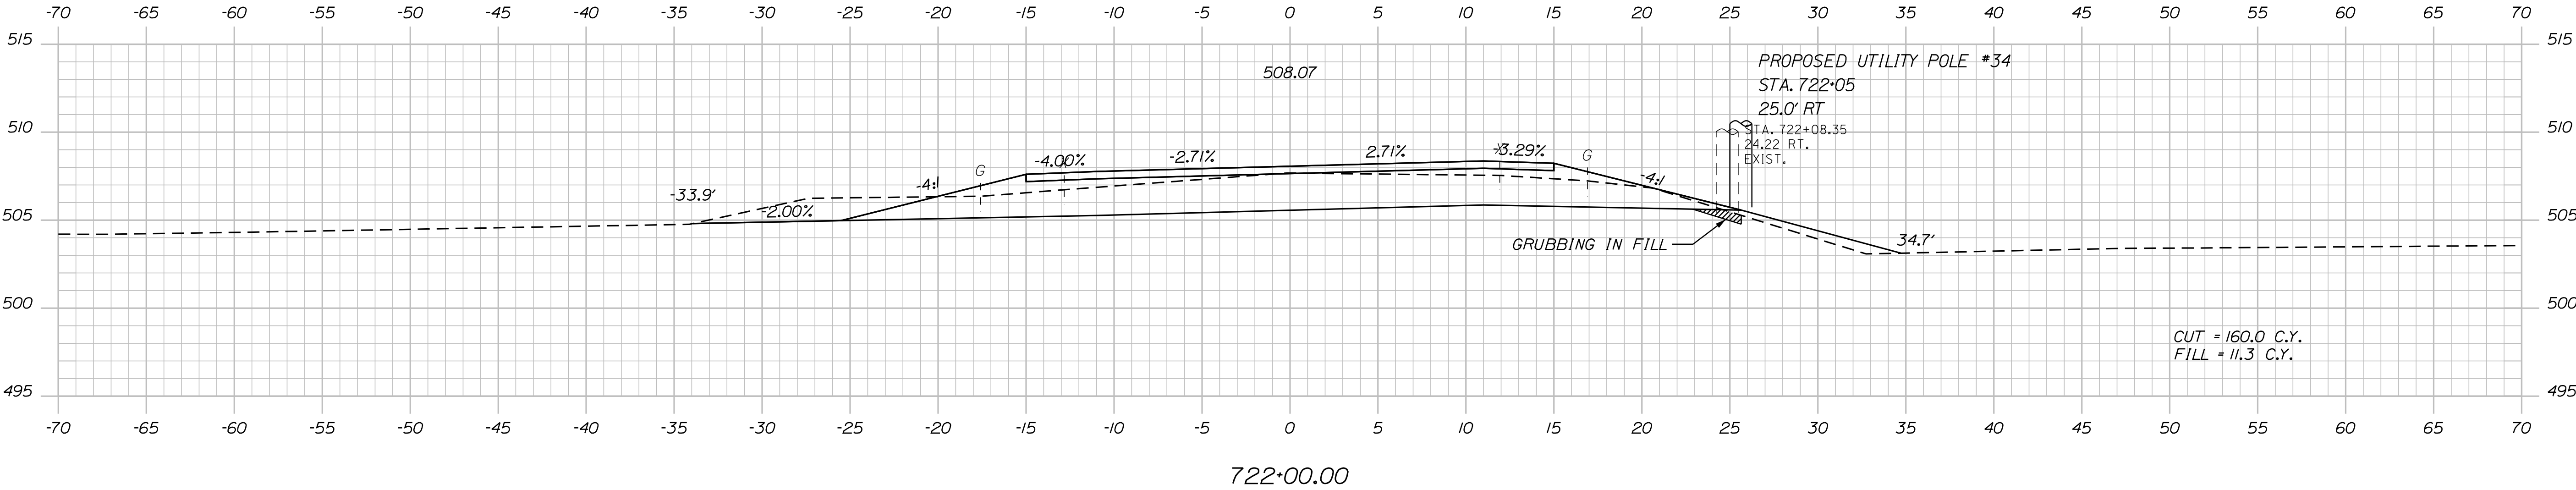

TYLIN INTERNATIONAL

PROJ. MANAGER	BY	DATE
E. MARTIN	T. KELLEY	9/2017
CHECKED-REVIEWED	H. COWAN	9/2017
DESIGNED-DETAILED		
DESIGNED-DETAILED		
REVISIONS 1		
REVISIONS 2		
REVISIONS 3		
REVISIONS 4		
FIELD CHANGES		




FRENCHVILLE - FORT KENT
U.S. ROUTE 1
CROSS SECTIONS

Date:8/18/2026

Username:

Division: HIGHWAY

Filename: ...\\HIGHWAY\\MST\\A\\x_XSection_2.dgn

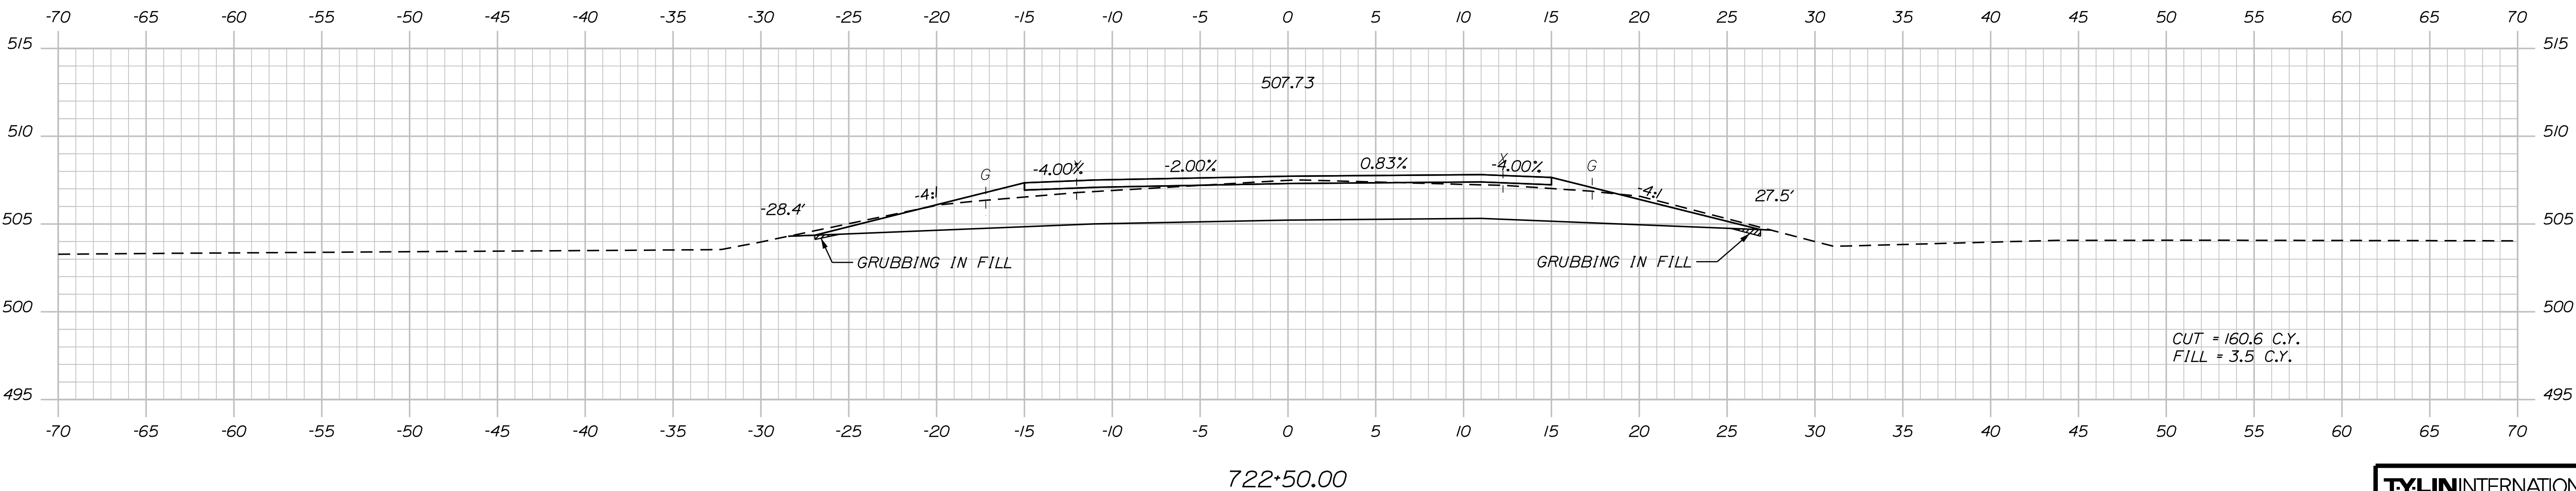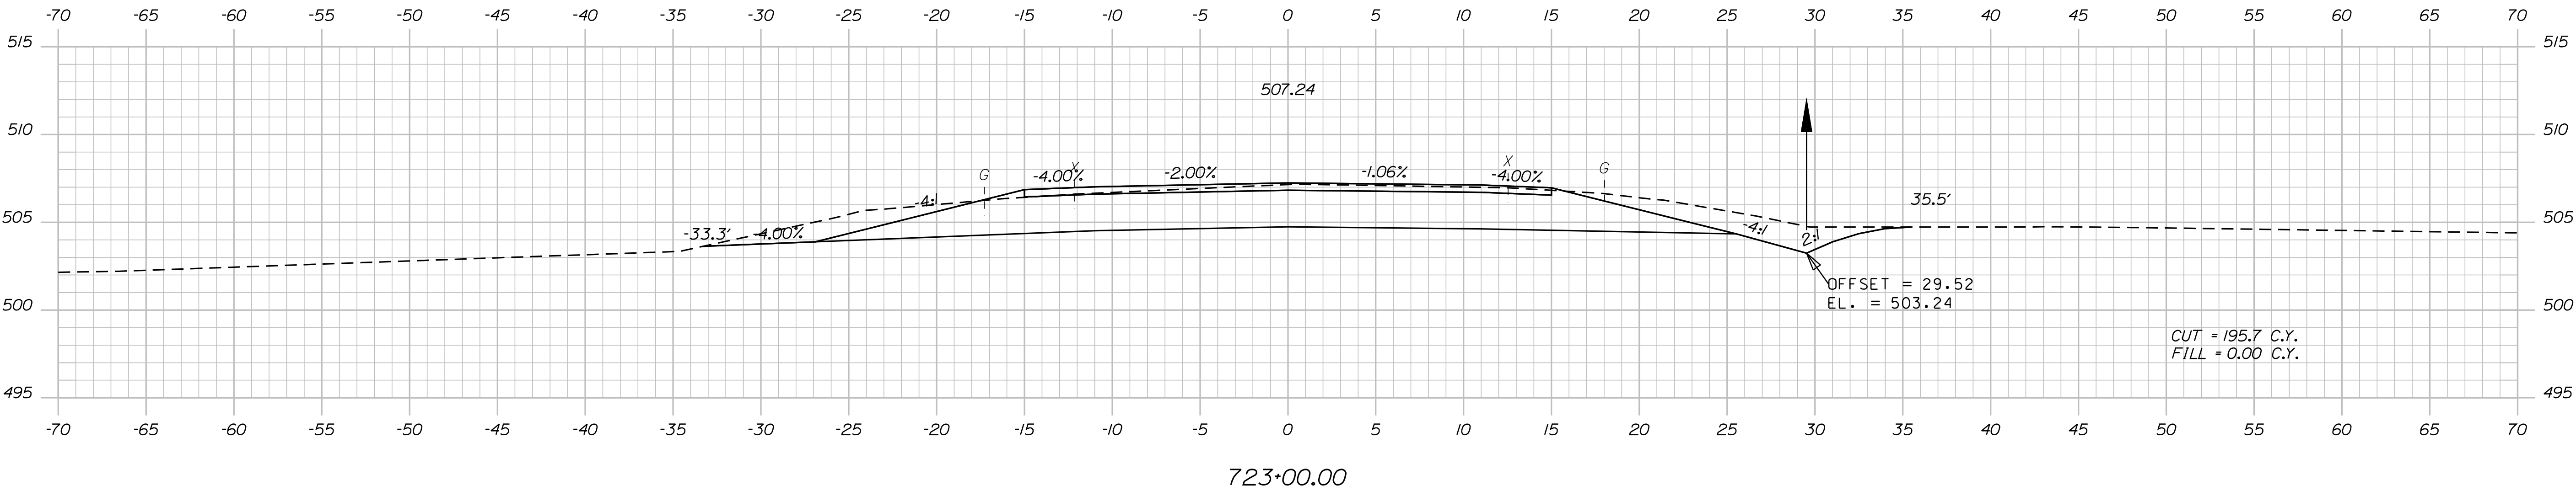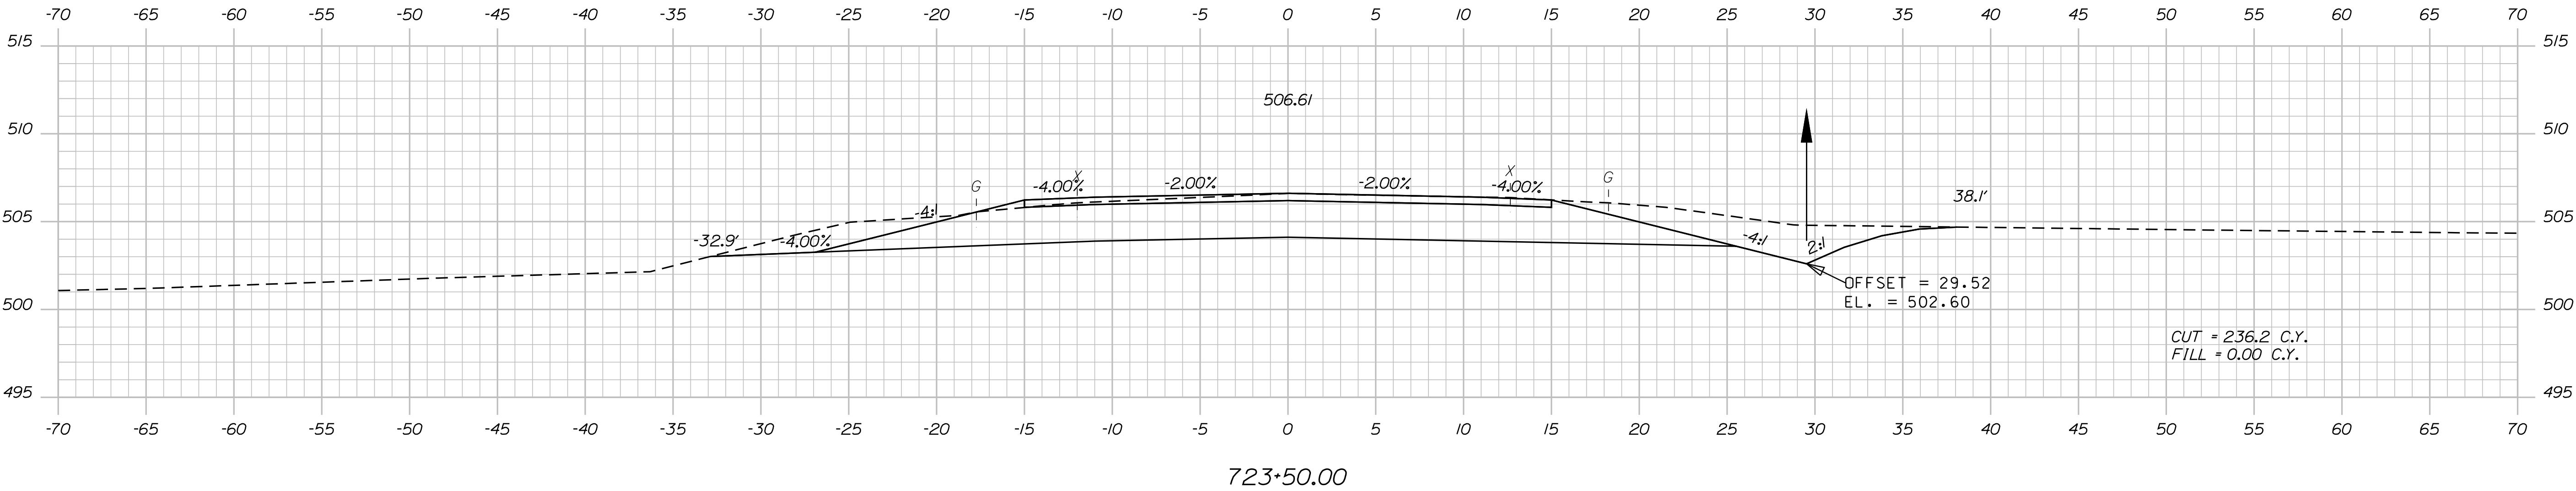

TYLIN INTERNATIONAL

Sta. 722+50.00 to Sta. 723+50.00


STATE OF MAINE DEPARTMENT OF TRANSPORTATION		STP-2265(600)		WIN 22656.00 HIGHWAY PLANS	
FRENCHVILLE - FORT KENT U.S. ROUTE 1		CROSS SECTIONS		SHEET NUMBER 203 OF 384	
PROJ. MANAGER E. MARTIN	CHECKED T. KELLEY	DESIGNED T. KELLEY	REVISIONS 1	DATE 9/2017	SIGNATURE
DESIGNED H. COWAN	REVIEWED H. COWAN	DESIGNED H. COWAN	REVISIONS 2	DATE	P.E. NUMBER
REVISIONS 3	REVISIONS 4	FIELD CHANGES	DATE	DATE	DATE

Date:8/18/2026


Username:

Division: HIGHWAY


Filename: ...\\HIGHWAY\\MST\\Ax_XSection_2.dgn

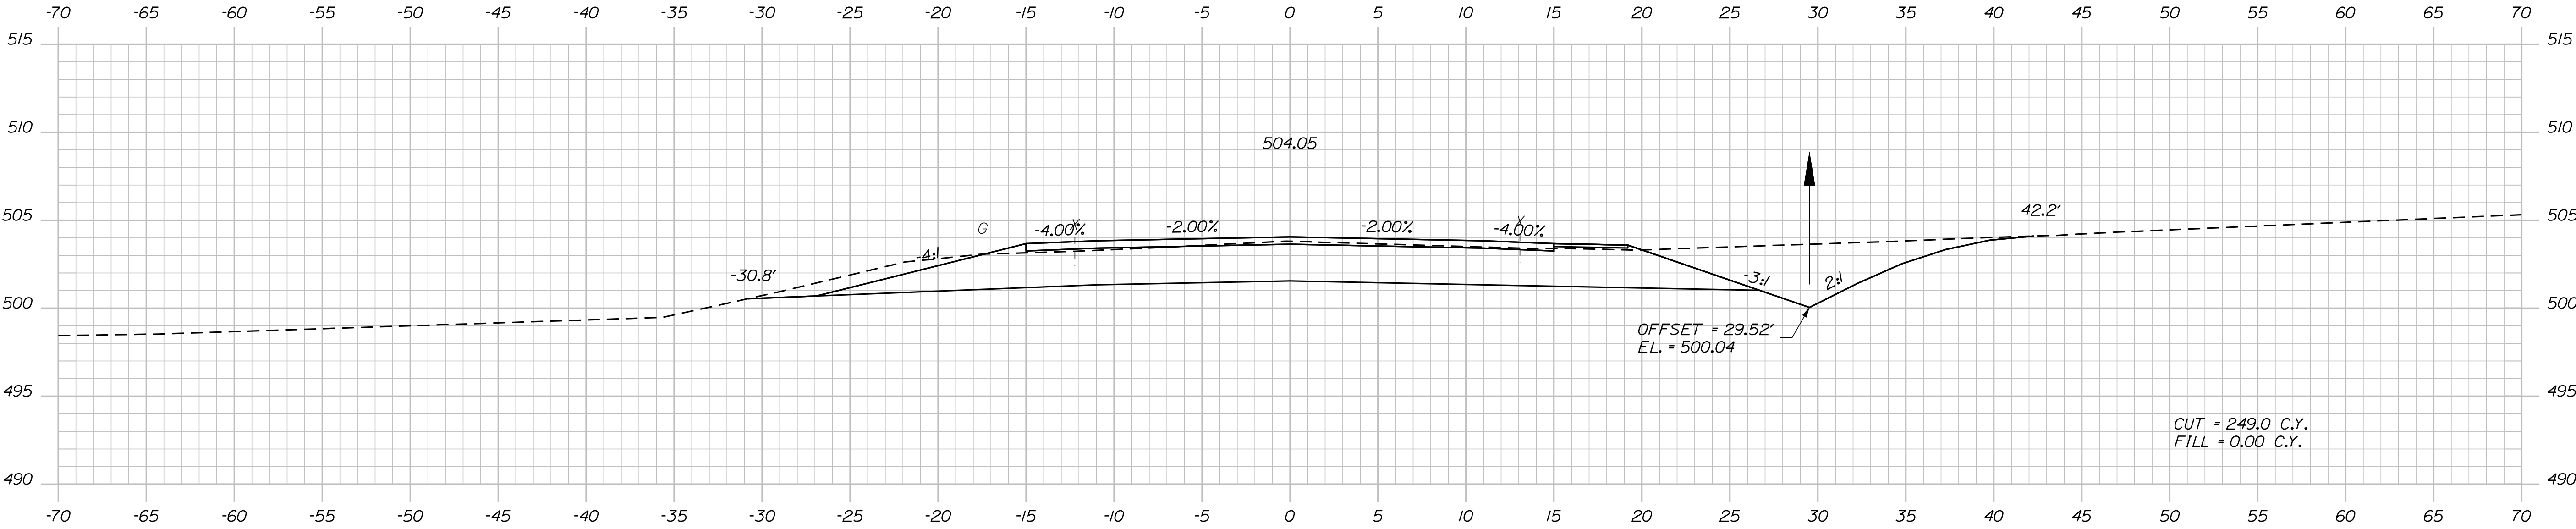

725+00.00

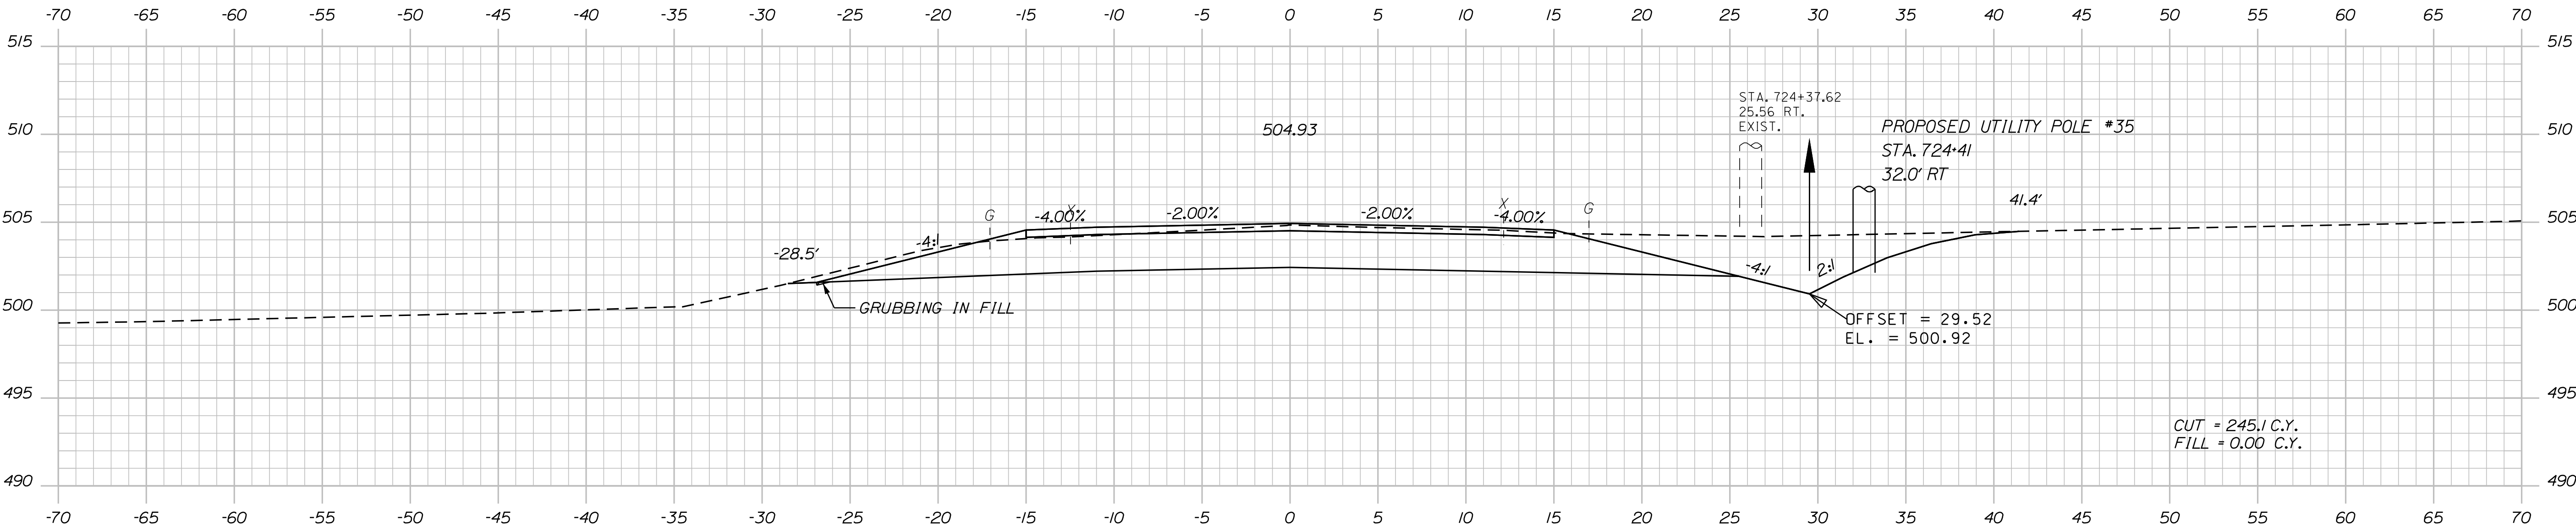

724+50.00

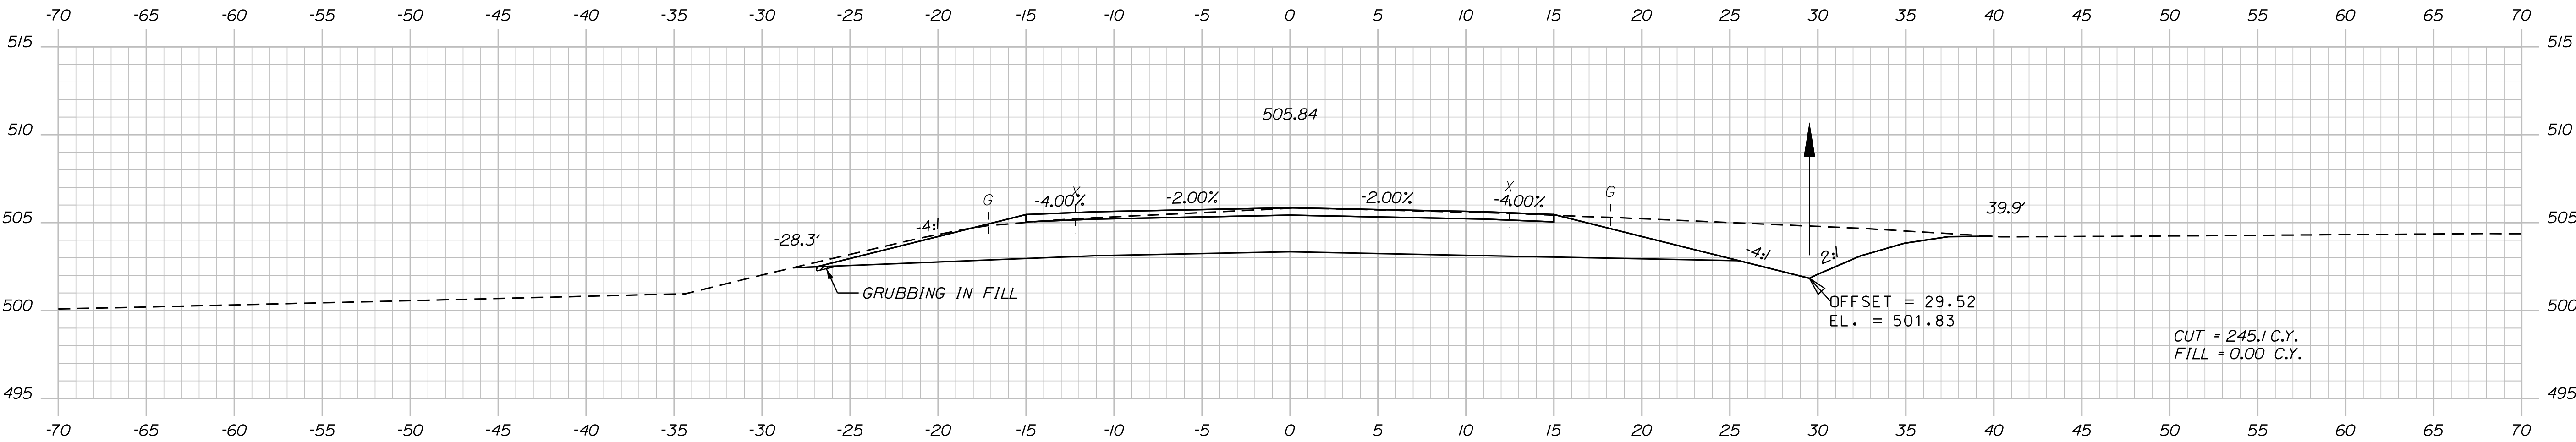

724+00.00

TYLIN INTERNATIONAL

Sta. 724+00.00 to Sta. 725+00.00


STATE OF MAINE
DEPARTMENT OF TRANSPORTATION
STP-2265(600)
WIN
22656.00
HIGHWAY PLANS

PROJ. MANAGER	BY	DATE
E. MARTIN	T. KELLEY	9/2017
CHECKED-REVIEWED	H. COWAN	9/2017
DESIGN-DETAILED		
DESIGNS-DETAILED		
REVISIONS 1		
REVISIONS 2		
REVISIONS 3		
REVISIONS 4		
FIELD CHANGES		

FRENCHVILLE - FORT KENT
U.S. ROUTE 1
CROSS SECTIONS

SHEET NUMBER
204
OF 384

Filename: ... \HIGHWAY\MSTA\XSection_2.dgn

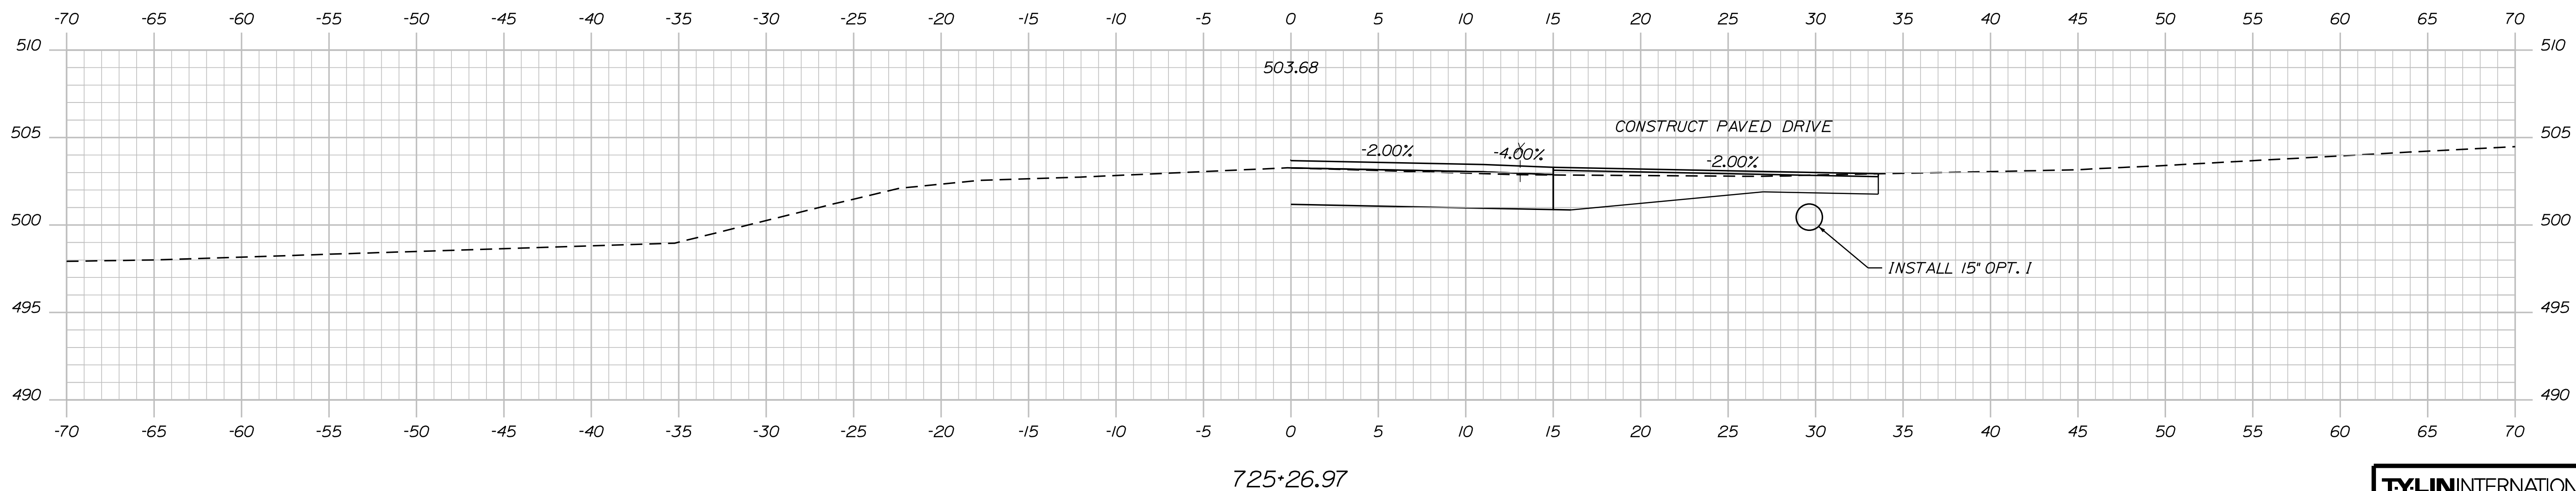




DESIGN-DETAILED	T. KELLEY	T. KELLEY	8/2017
CHECKED-REVIEWED	H. COWAN	H. COWAN	9/2017
DESIGN2-DETAILED2			
DESIGN3-DETAILED3			
REVISIONS 1			
REVISIONS 2			
REVISIONS 3			
REVISIONS 4			
FIELD CHANGES			
SIGNATURE			
P.E. NUMBER			
DATE			

Date:8/18/2026

Username:

Division: HIGHWAY

Filename: ...\\HIGHWAY\\MST\\A\\x_XSection_2.dgn

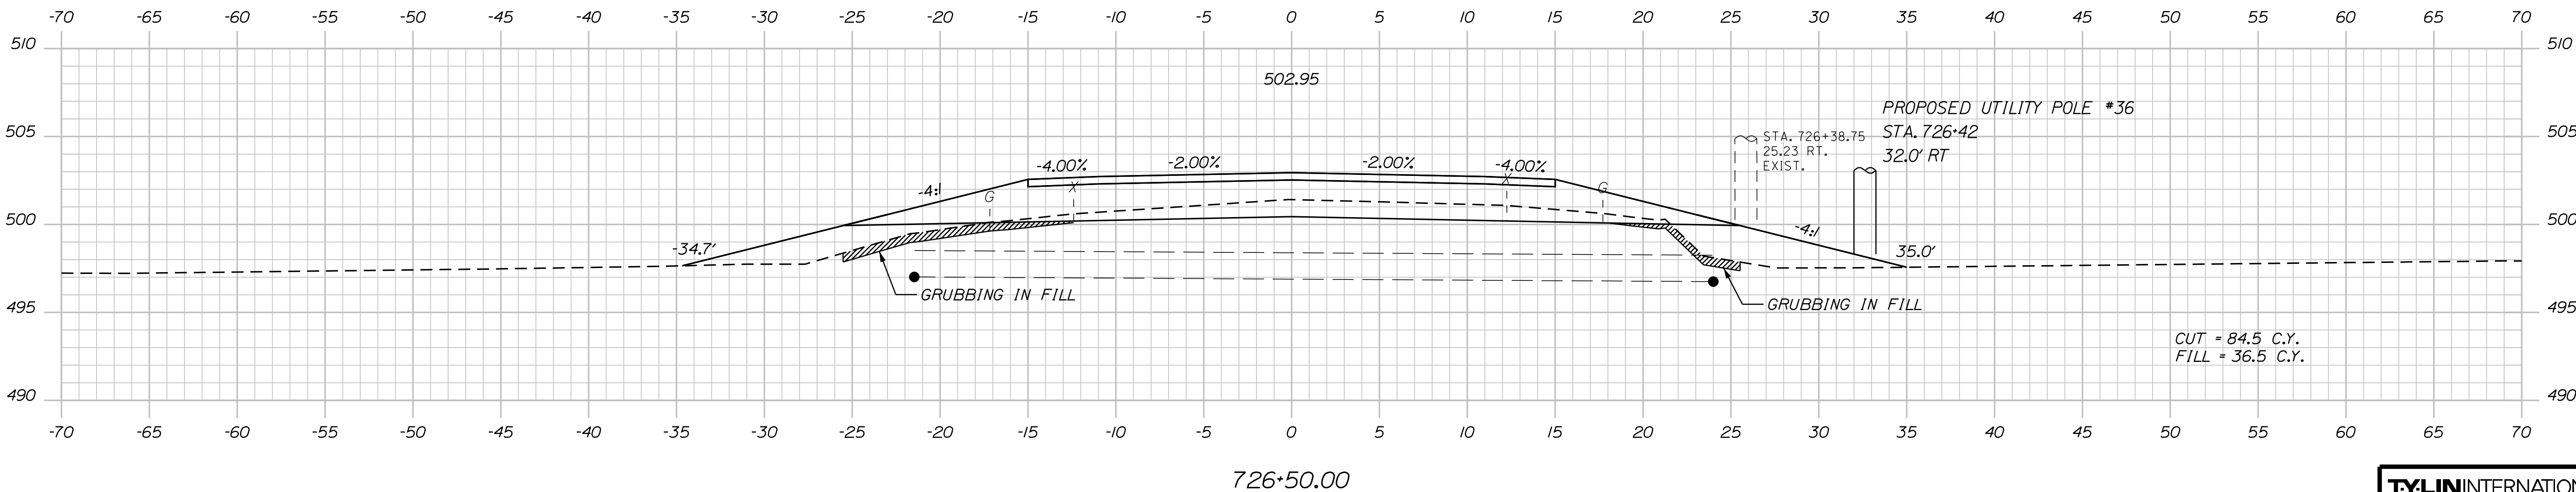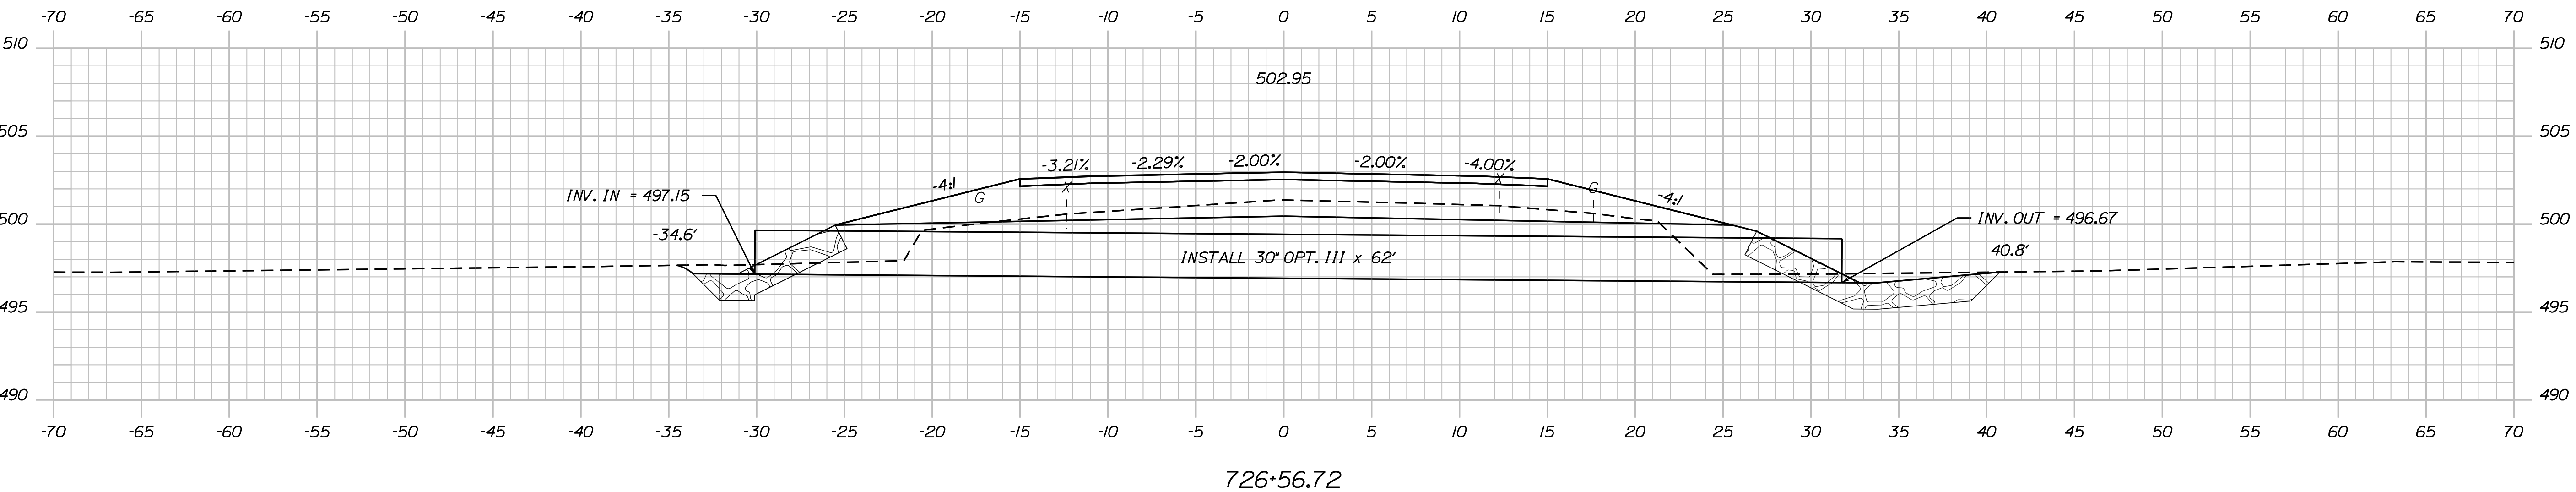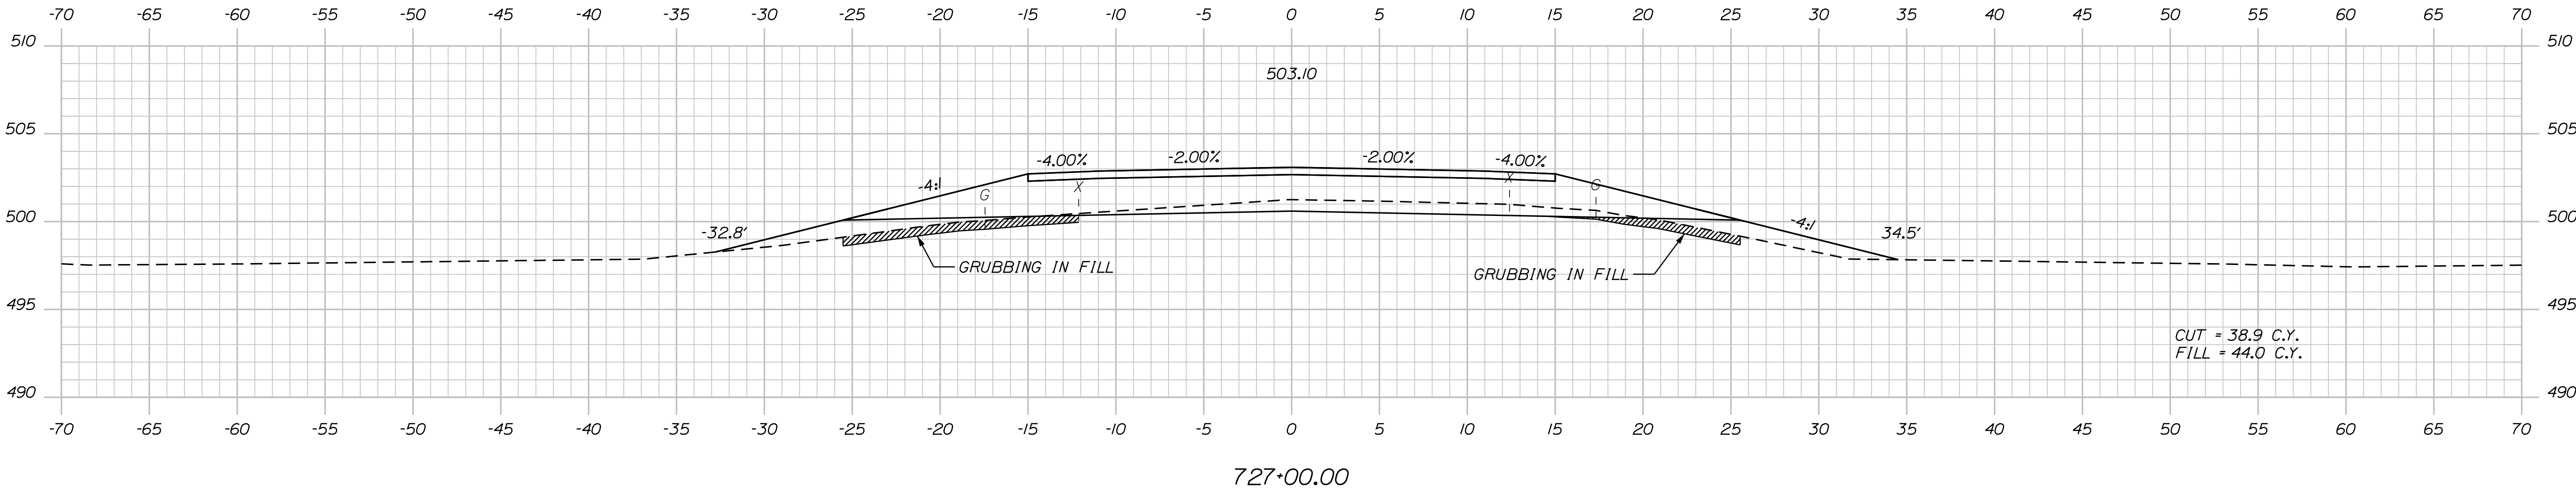


TYLIN INTERNATIONAL

PROJ. MANAGER	BY	DATE
E. MARTIN	T. KELLEY	9/2017
DESIGN-DETAILED	H. COWAN	9/2017
CHECKED-REVIEWED		
DESIGN-DETAILED		
REVISIONS 1		
REVISIONS 2		
REVISIONS 3		
REVISIONS 4		
FIELD CHANGES		

FRENCHVILLE - FORT KENT
U.S. ROUTE 1
CROSS SECTIONS

Filename: ... \HIGHWAY\MSTA\X_XSection_2.dgn

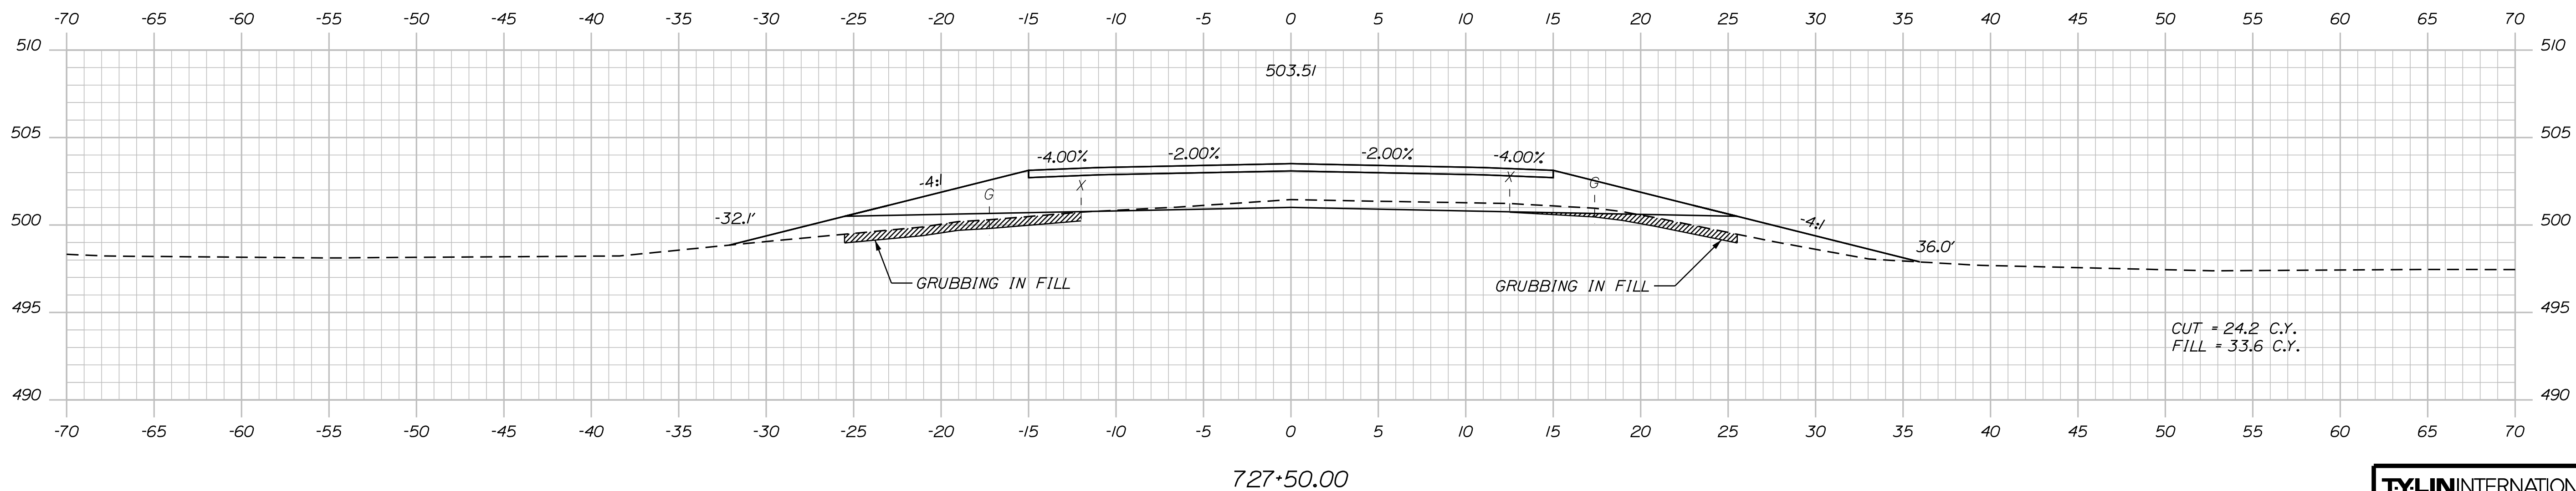

OF 384

SHEET NUMBER




207

**FRENCHVILLE - FORT
U.S. ROUTE 1**

CROSS SECTIONS

PROJ. MANAGER	E. MARTIN	BY	DATE
CHECKED-DETAILED	T. KELLEY	T. KELLEY	9/20/17
DESIGNED-REVIEWED	H. COWAN	H. COWAN	
DESIGNING-DETAILED			
DESIGNING-DETAILED2			
DESIGNING-DETAILED3			
REVISIONS 1			
REVISIONS 2			
REVISIONS 3			
REVISIONS 4			
FIELD CHANGES			
		DATE	
		P.E. NUMBER	
		SIGNATURE	

STATE OF MAINE	
DEPARTMENT OF TRANSPORTATION	
STP-2265(600)	
WIN	HIGHWAY PLANS
22656.00	

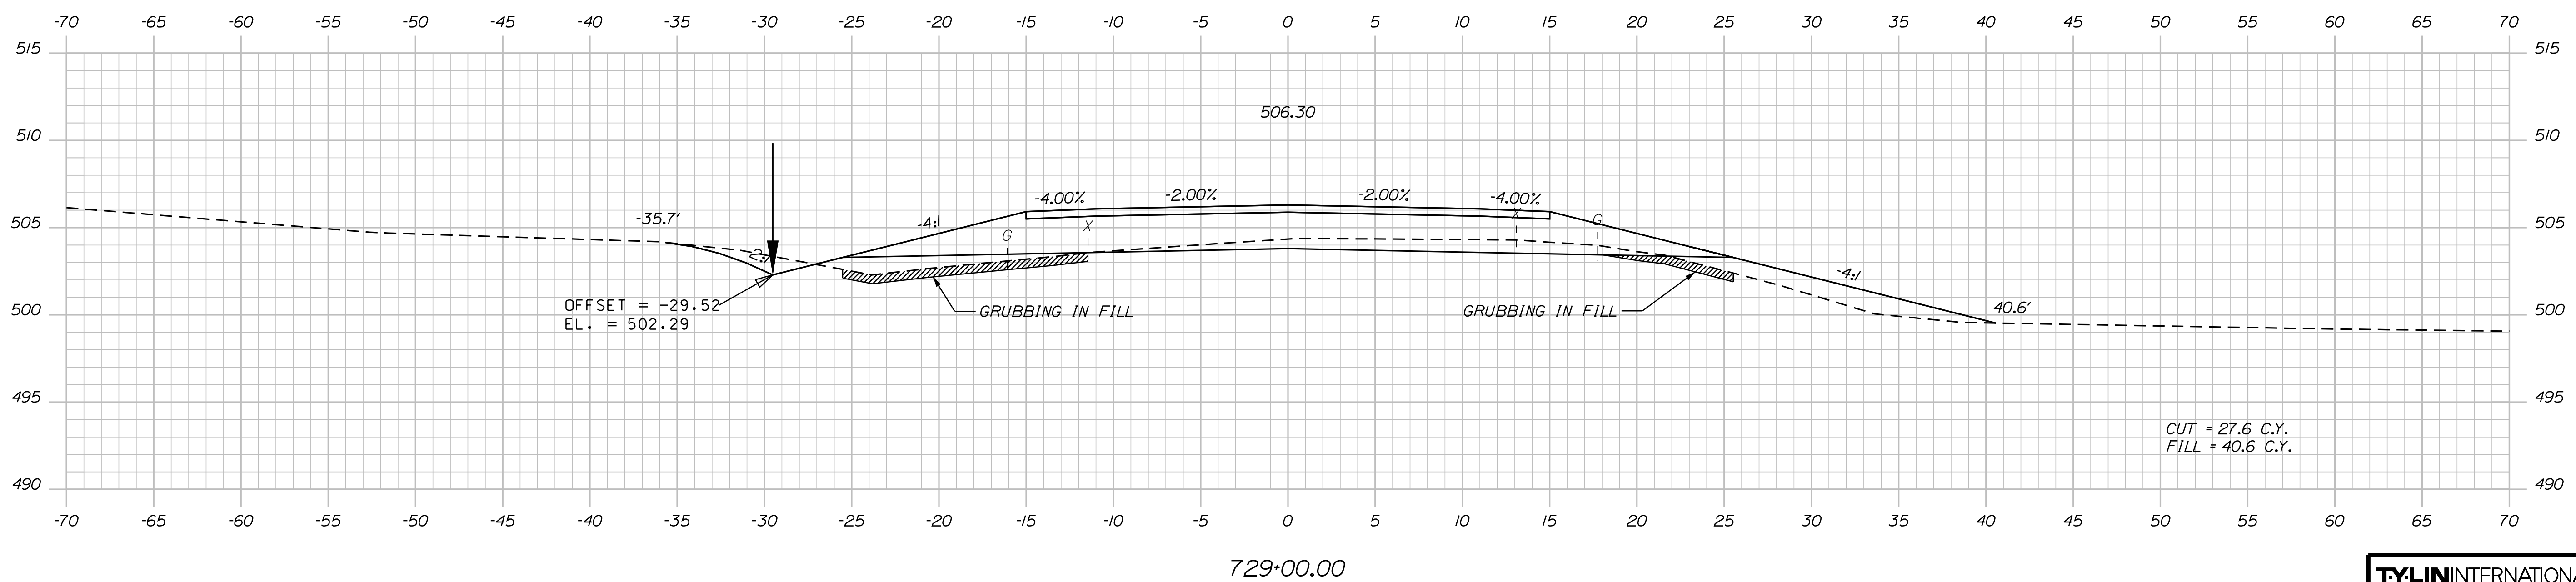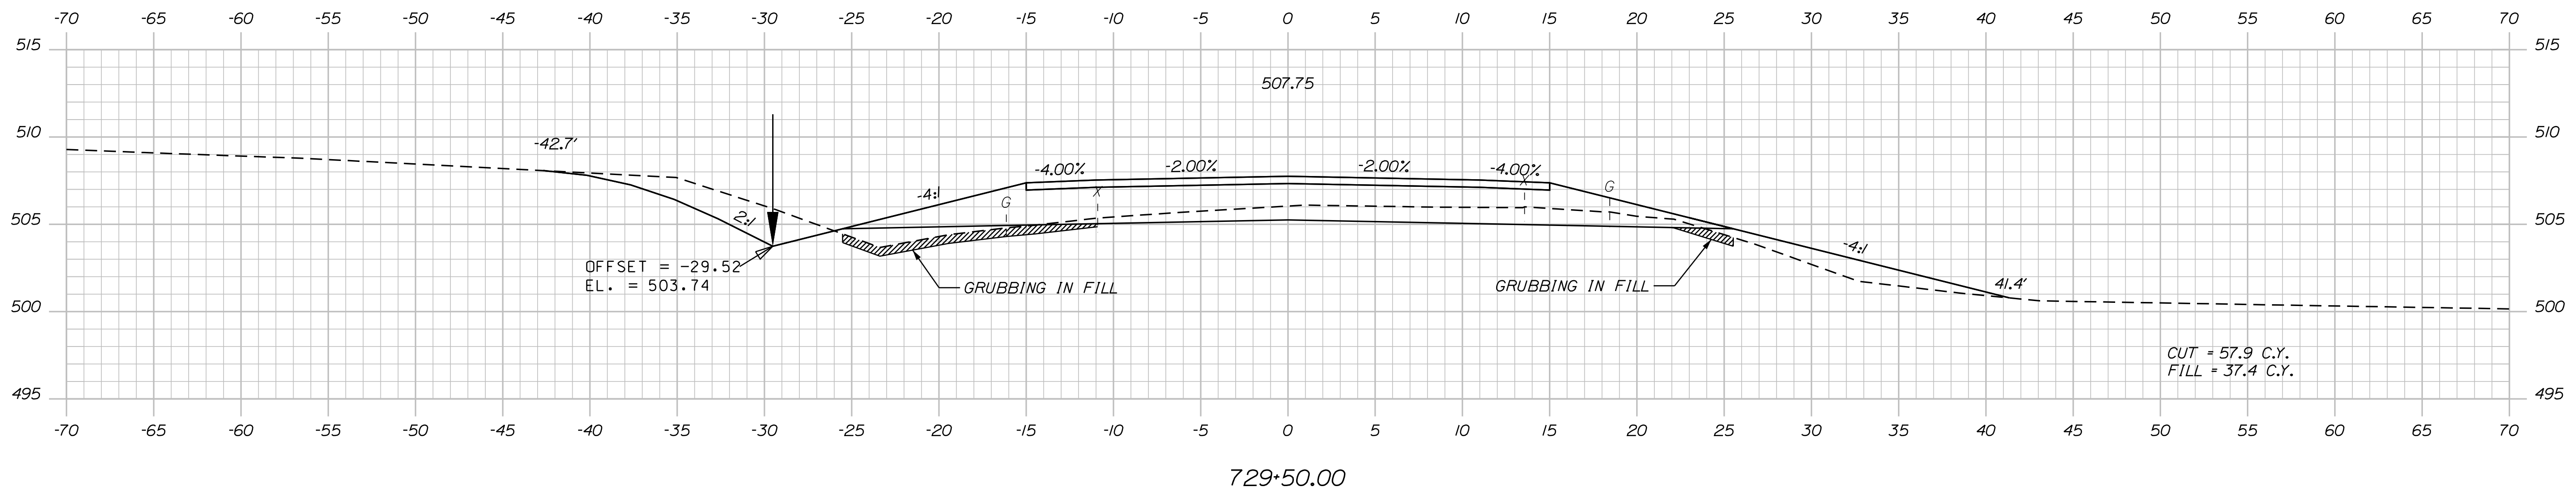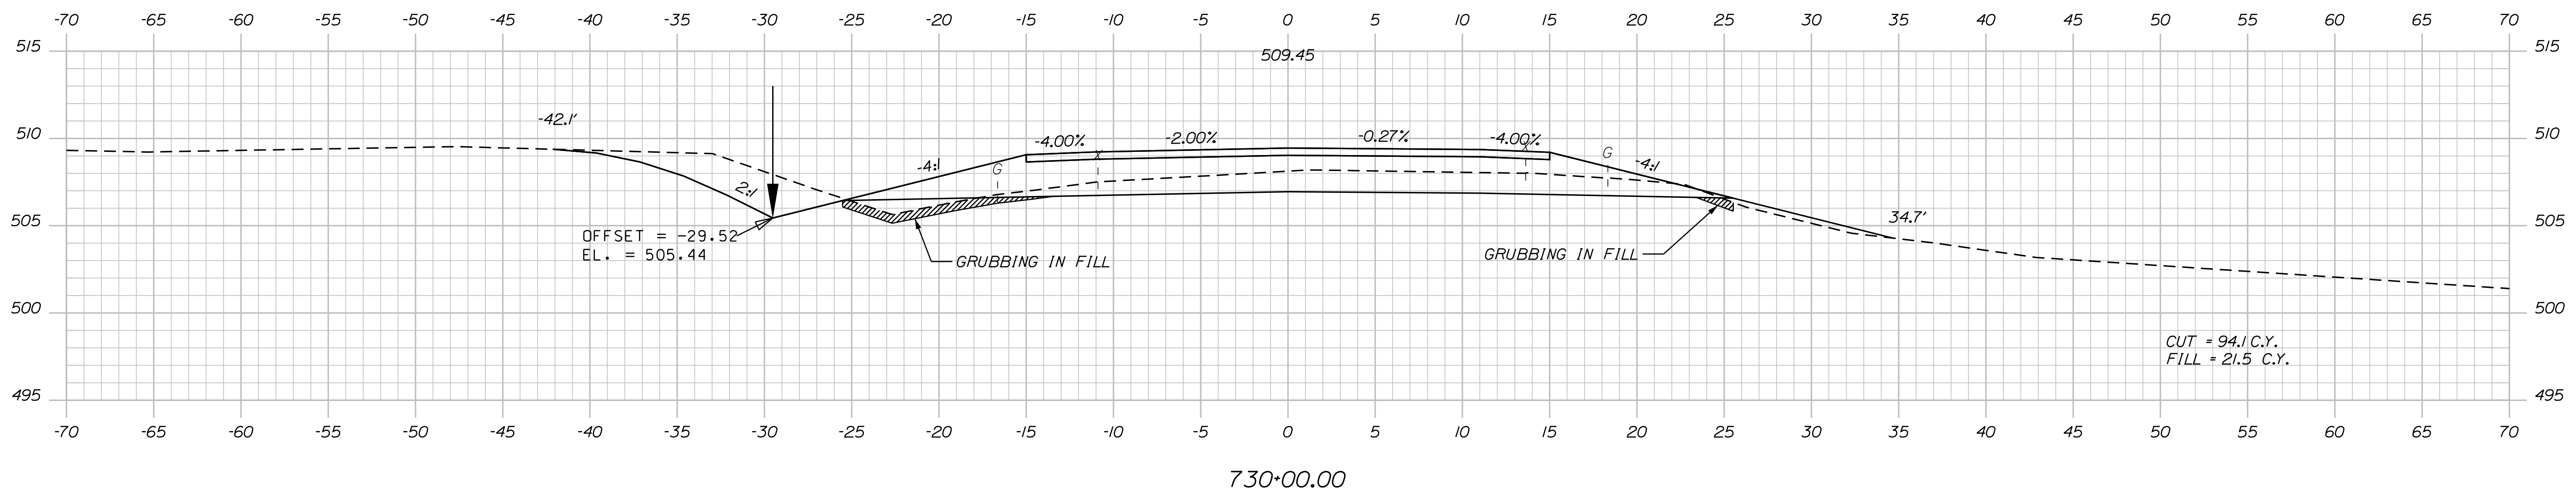

Date: 8/18/2026

Username:

Division: HIGHWAY

Filename: ... \HIGHWAY\MSTA\x_XSection_2.dgn

STATE OF MAINE

STATE OF MAINE
DEPARTMENT OF TRANSPORTATION

STP-2265(600)

WIN
22656.00

SIGNATURE

DATE	9/20/17
------	---------

BY	THE
----	-----

E. MARTIN	T. KELLEY
-----------	-----------

PROJ. MANAGER	DESIGN-DETAILED
---------------	-----------------

T

KE

OBT

1

Figure 1

vii

NC

FBI

SH

A

Sta

FRENCHVILLE - FORT KENT
U.S. ROUTE 1

CROSS SECTIONS

SHEET NUMBER

208

OF 384

TY·LININTERNATIONAL


Sta. 729+00.00 to Sta. 730+00.00

Date:8/18/2026


Username:

Division: HIGHWAY


Filename: ...\\HIGHWAY\\MSTA\\x_XSection_2.dgn

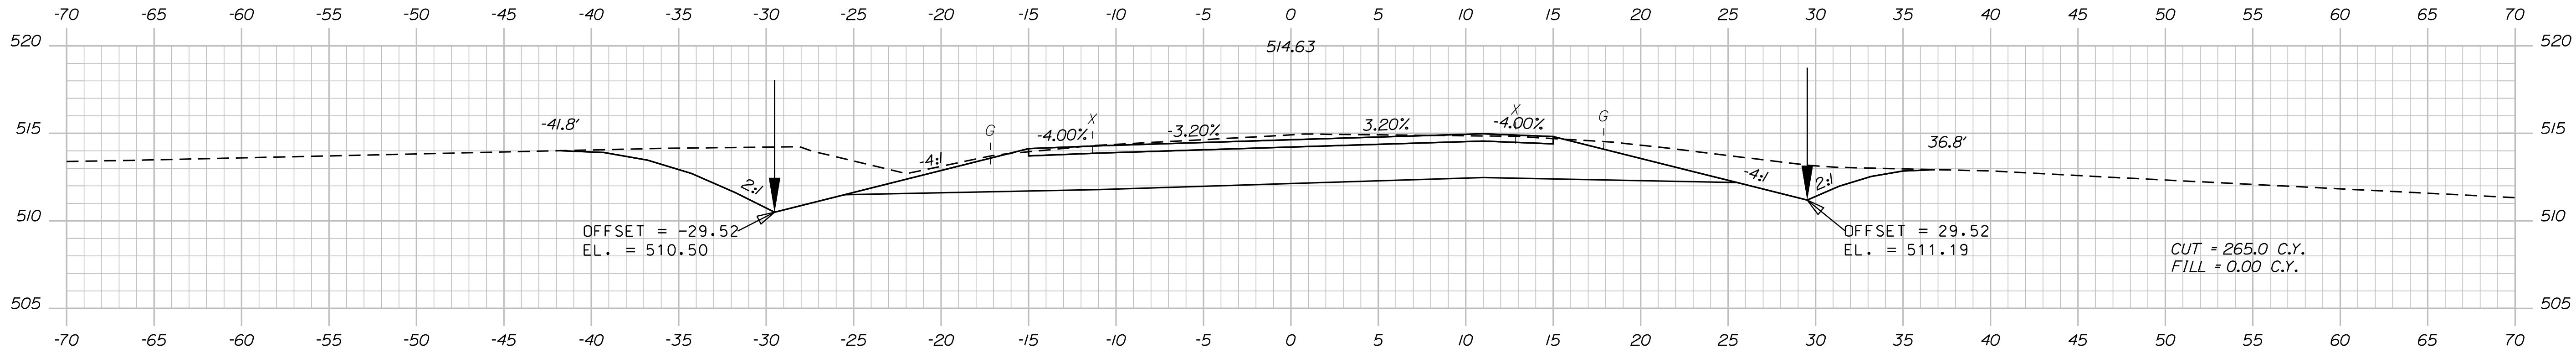

731+50.00

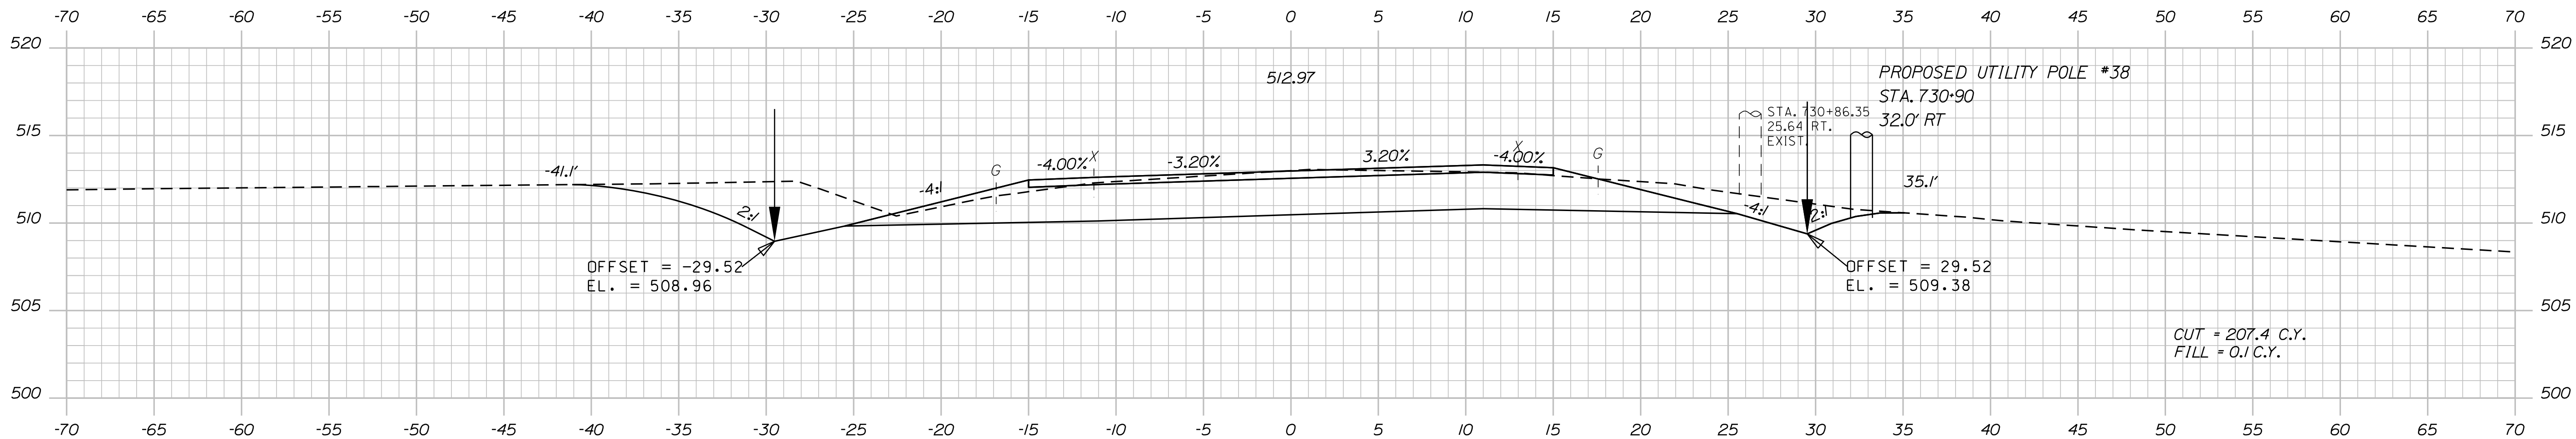

731+00.00

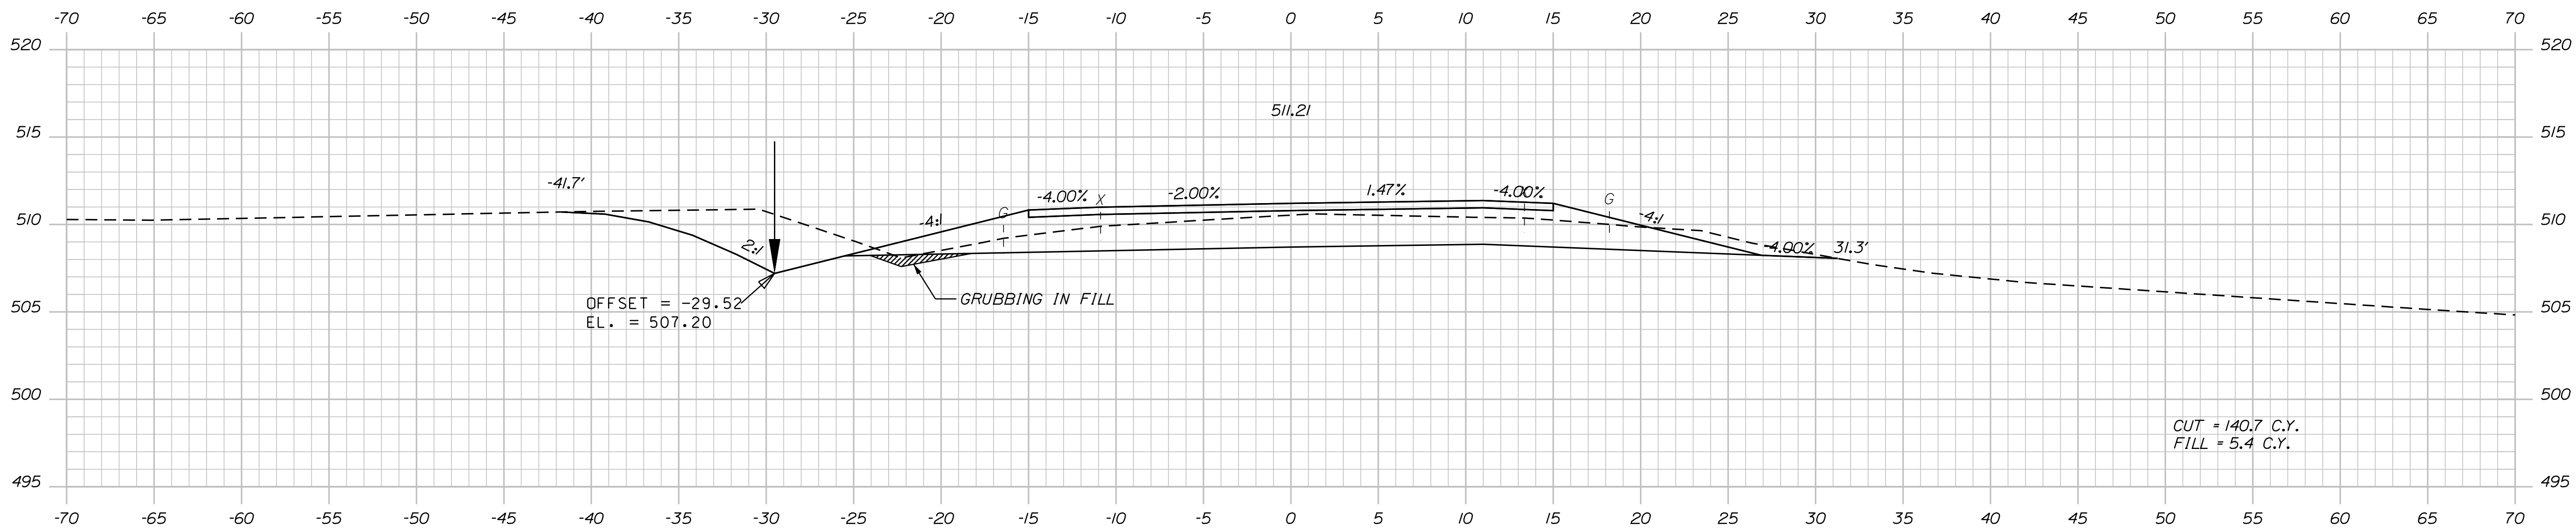

730+50.00

TYLIN INTERNATIONAL

PROJ. MANAGER	BY	DATE
E. MARTIN	T. KELLEY	9/2017
CHECKED-REVIEWED	H. COWAN	9/2017
DESIGNED-DETAILED		
REVISIONS 1		
REVISIONS 2		
REVISIONS 3		
REVISIONS 4		
FIELD CHANGES		




FRENCHVILLE - FORT KENT
U.S. ROUTE 1
CROSS SECTIONS

Date:8/18/2026

Username:

Division: HIGHWAY

Filename: ...\\HIGHWAY\\MST\\AX_XSection_2.dgn

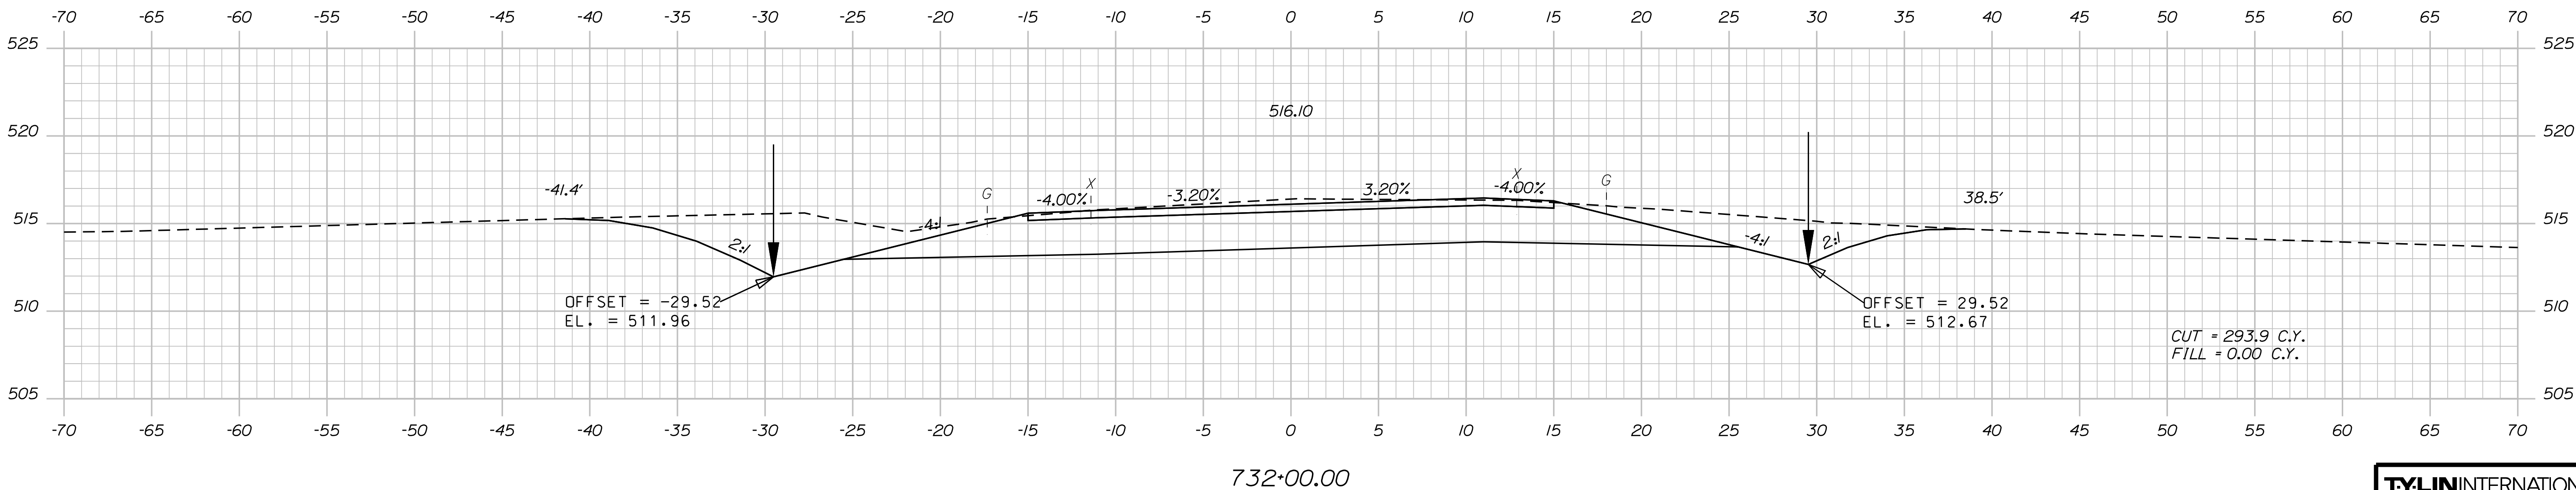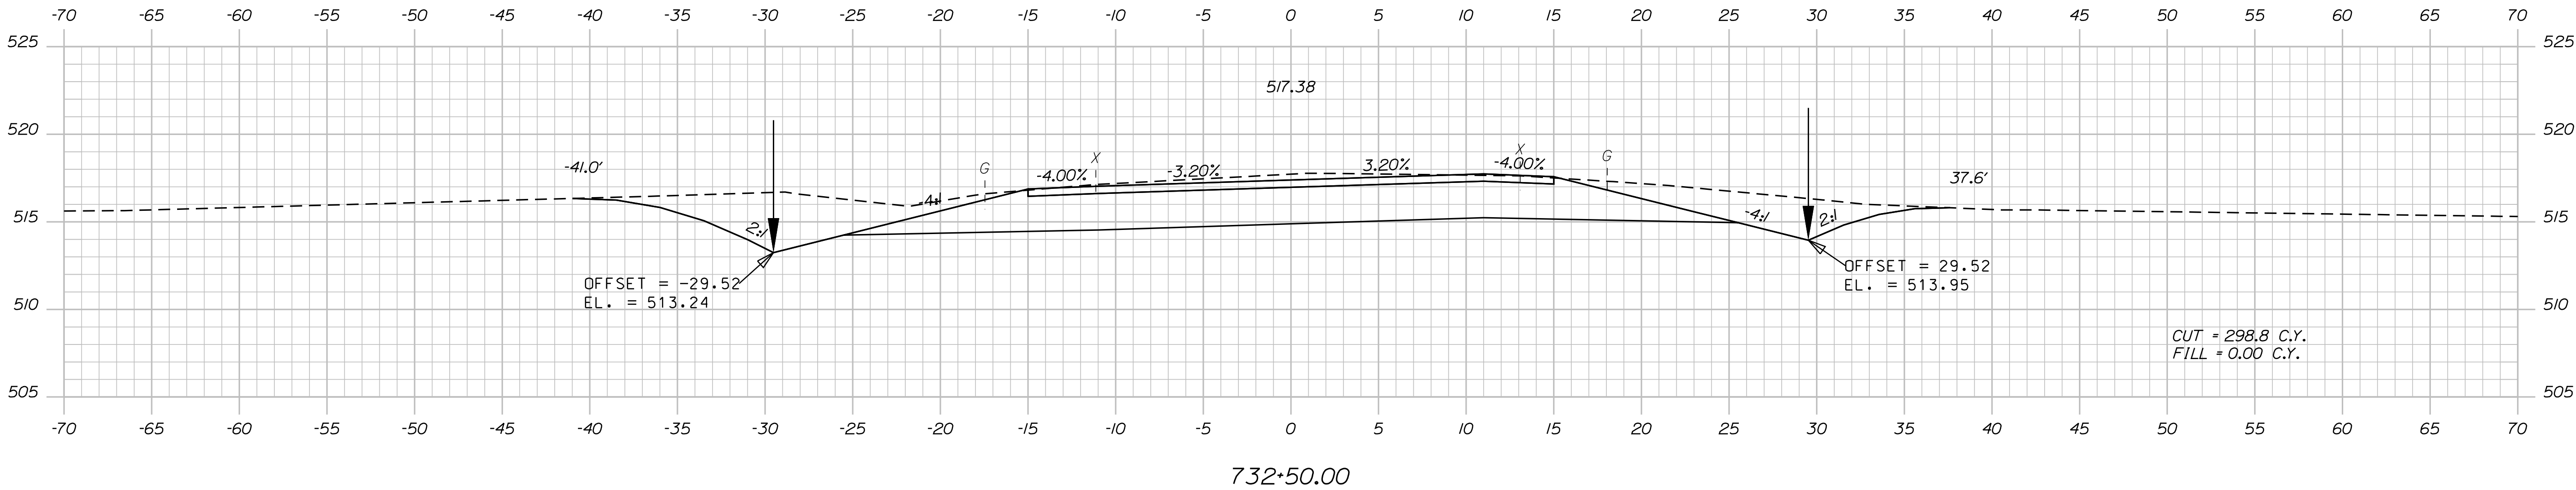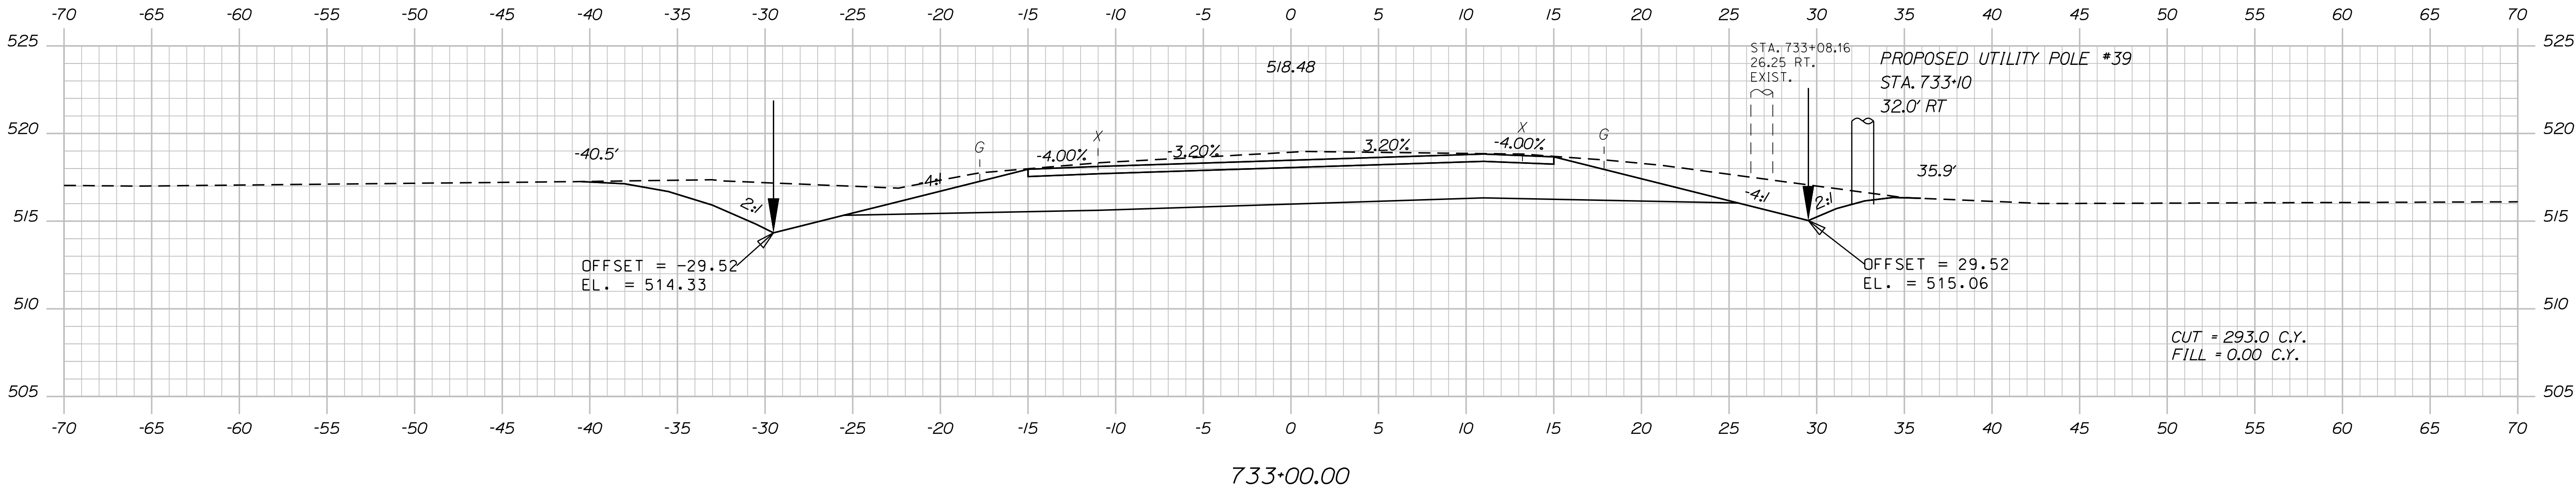

TYLIN INTERNATIONAL

Sta. 732+00.00 to Sta. 733+00.00

STATE OF MAINE
DEPARTMENT OF TRANSPORTATION
STP-2265(600)
WIN
22656.00
HIGHWAY PLANS


SIGNATURE
P.E. NUMBER
DATE

DATE
BY
PROJ. MANAGER
DESIGN-DETAILED
CHECKED-REVIEWED
DESIGN-DETAILED
REVISIONS 1
REVISIONS 2
REVISIONS 3
REVISIONS 4
FIELD CHANGES



FRENCHVILLE - FORT KENT
U.S. ROUTE 1
CROSS SECTIONS

SHEET NUMBER
210
OF 384

Filename: ... \HIGHWAY\MSTA\x_XSection_2.dgn

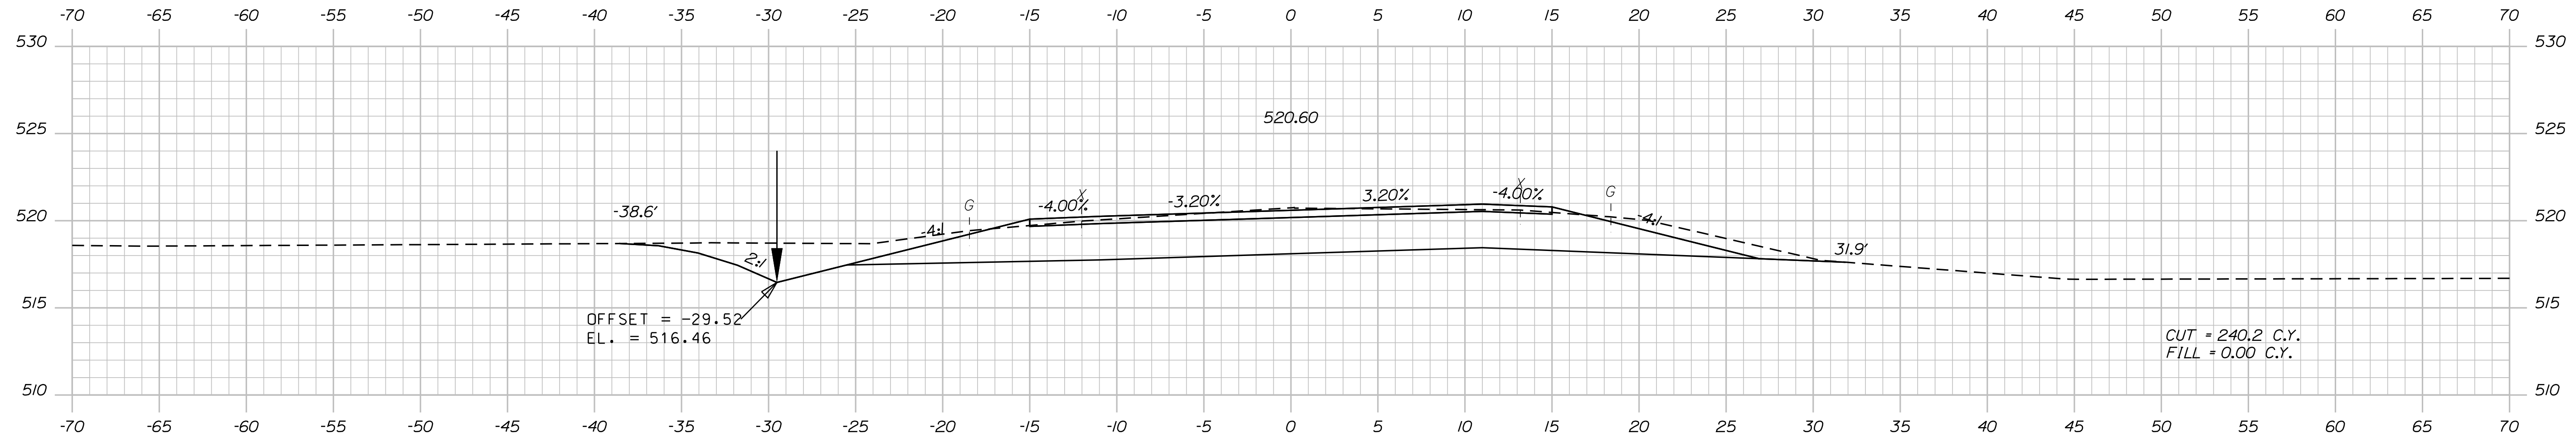

734+00.00

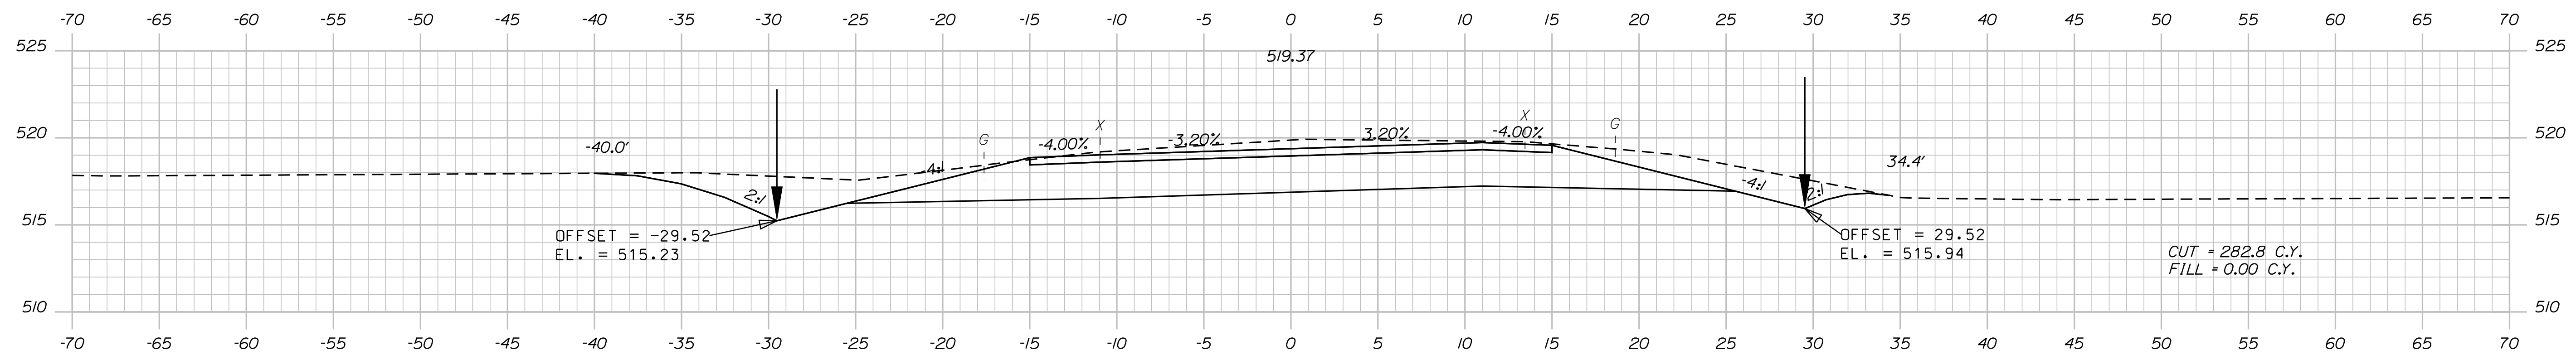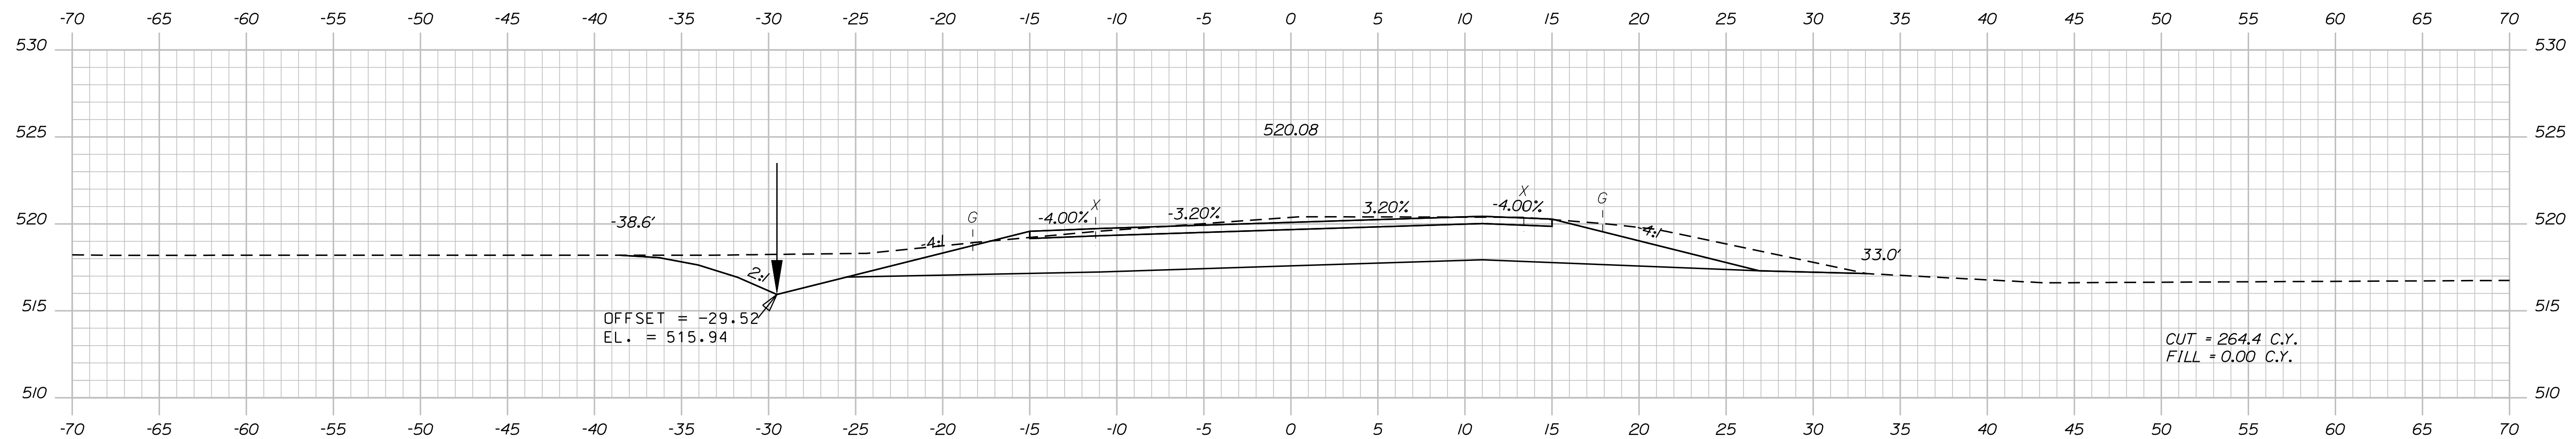

733+50.00

TY·LININTERNATIONAL

STATE OF MAINE DEPARTMENT OF TRANSPORTATION	STP-2265(600)	WIN 22656.00	HIGHWAY PLANS
--	---------------	-----------------	---------------

DESIGN DET AILED	T. KELLEY	9/2017	SIGNATURE
CHECKED-REVIEWED	H. COWAN	9/2017	
DESIGN DET AILED02			P.E. NUMBER
DESIGN DET AILED03			
REVISIONS 1			DATE
REVISIONS 2			
REVISIONS 3			
REVISIONS 4			
FIELD CHANGES			

FRENCHVILLE - FORT KENT
U.S. ROUTE 1

CROSS SECTIONS

SHEET NUMBER

211




F 384

Date:8/18/2026

Username:

Division: HIGHWAY

Filename: ...\\HIGHWAY\\MST\\AX_XSection_2.dgn

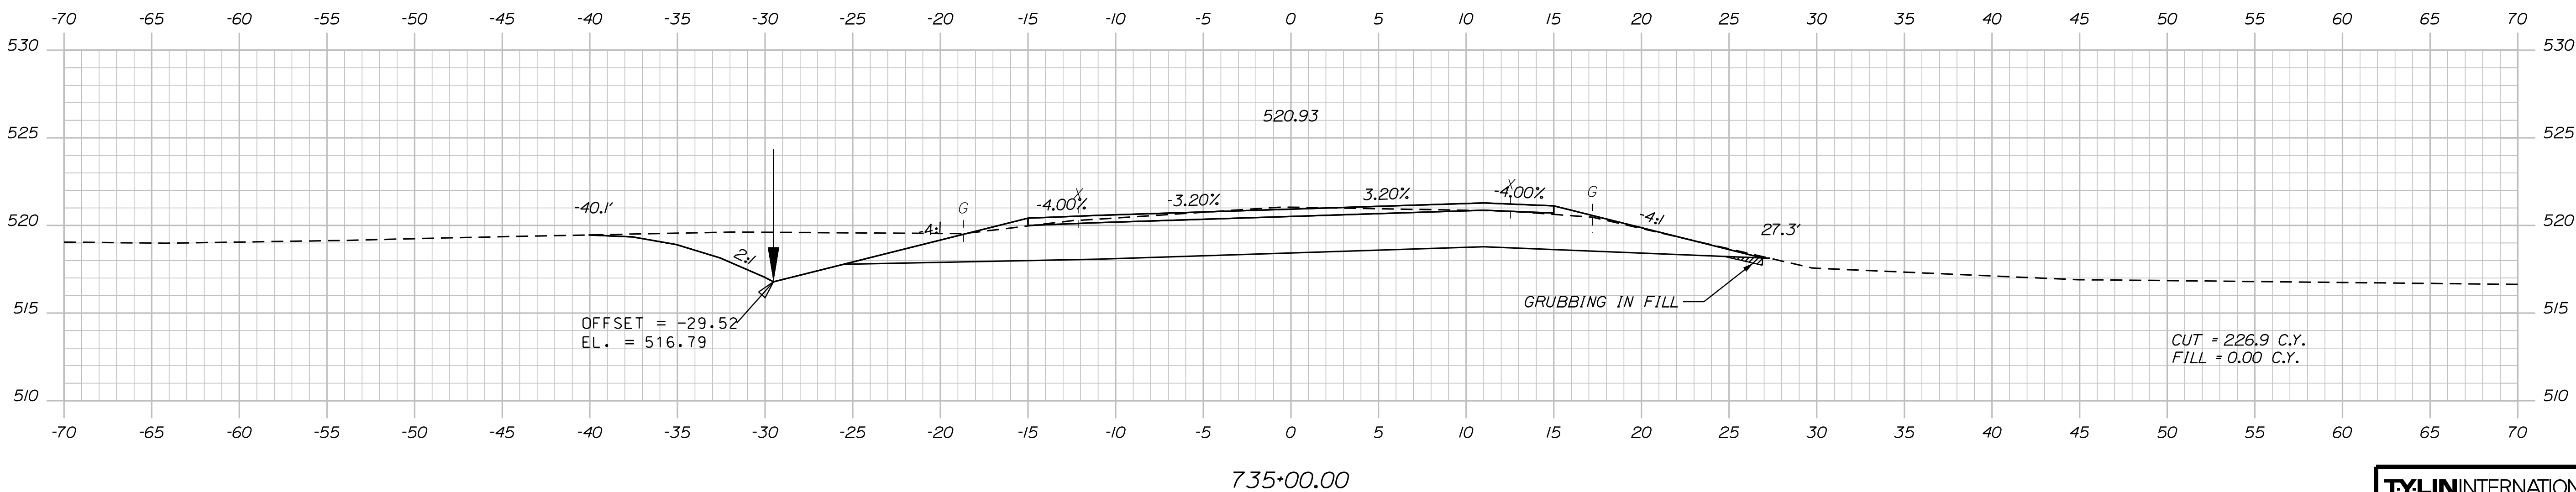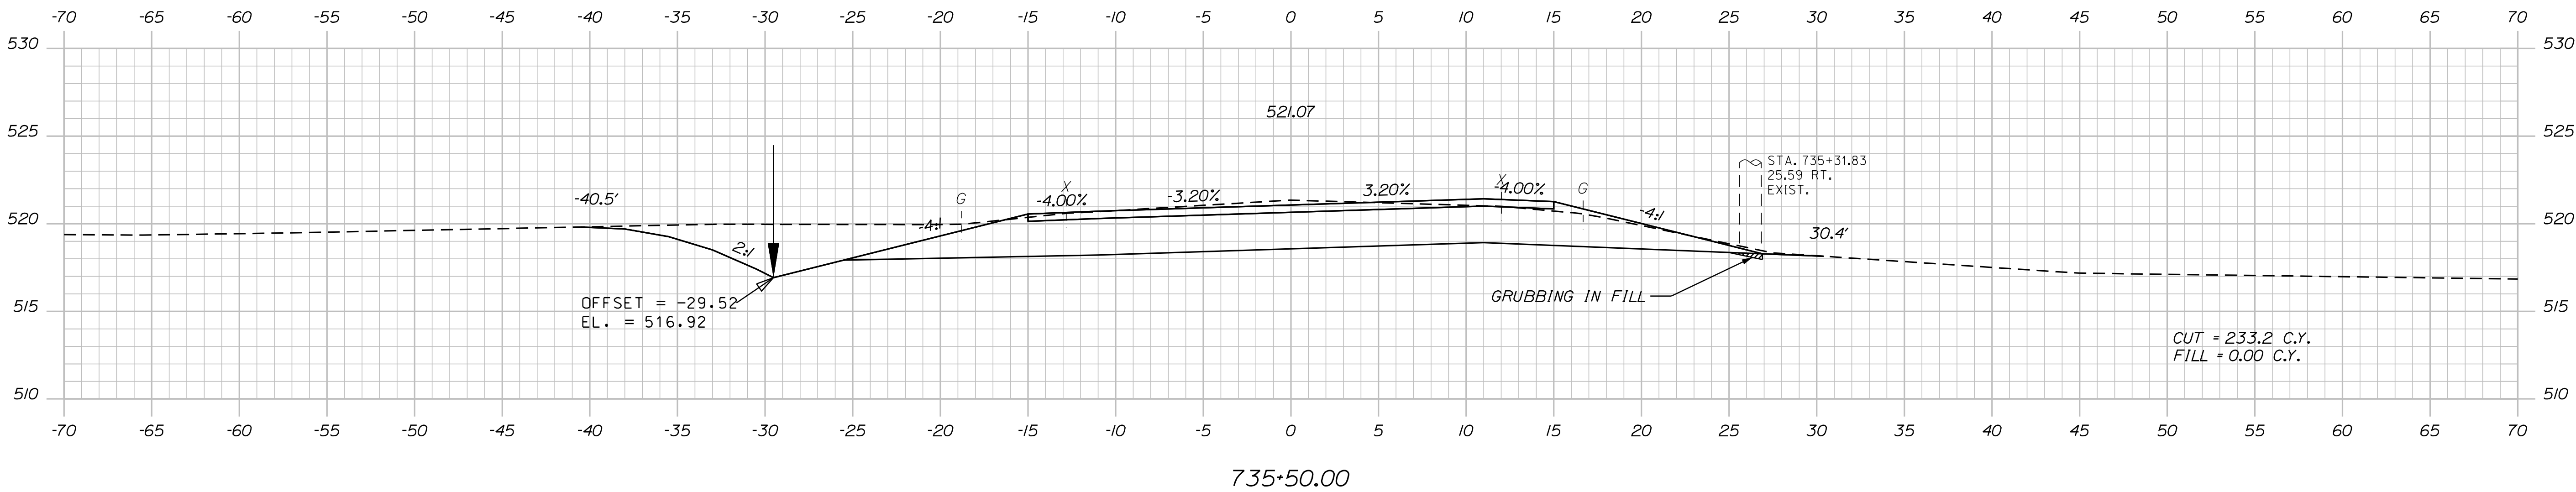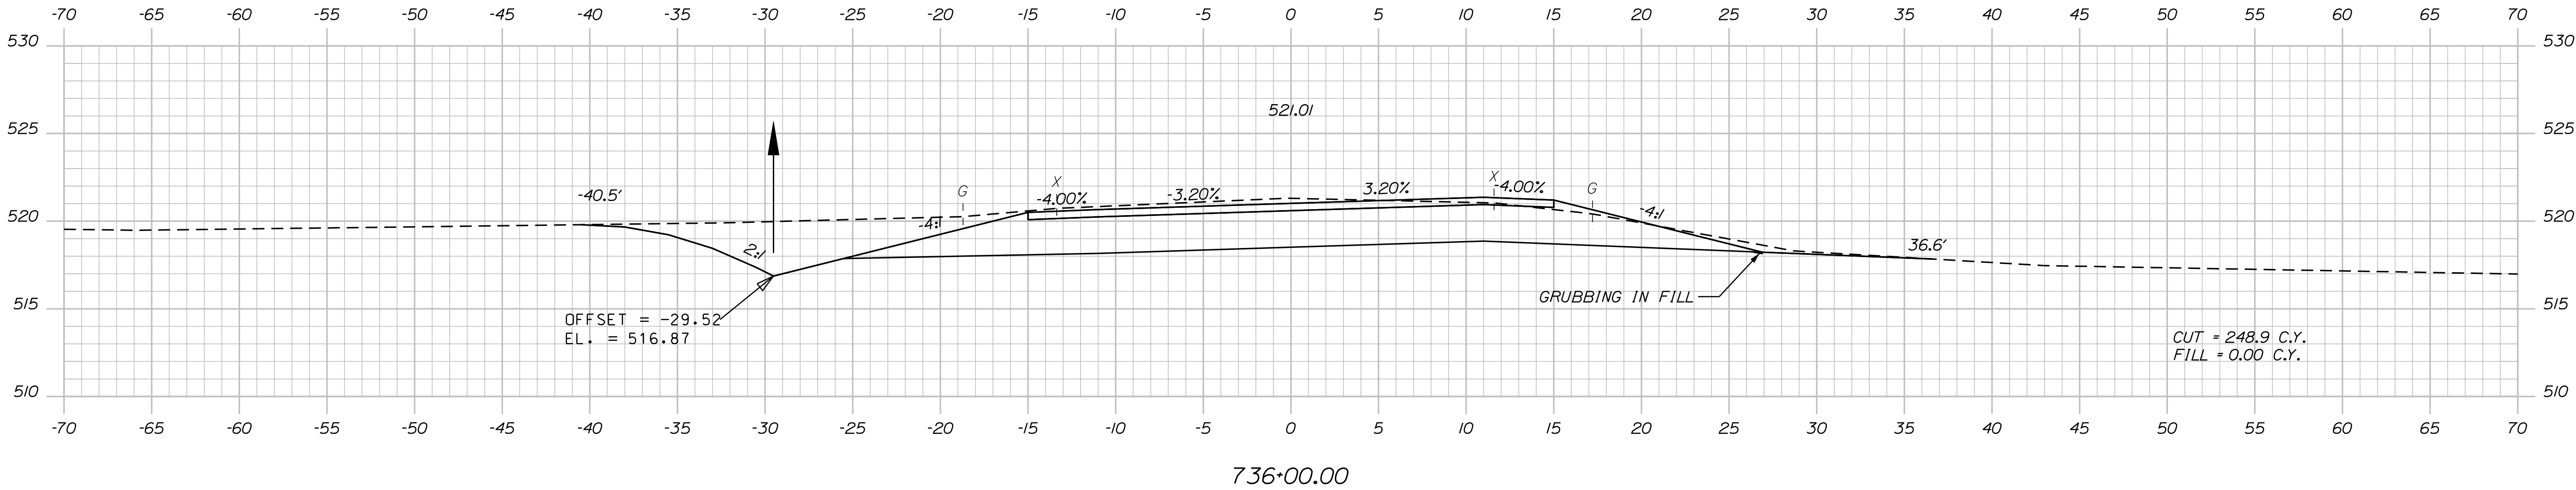


TYLIN INTERNATIONAL

PROJ. MANAGER	BY	DATE
E. MARTIN	T. KELLEY	9/2017
CHECKED-REVIEWED	H. COWAN	9/2017
DESIGN-DETAILED		
REVISIONS 1		
REVISIONS 2		
REVISIONS 3		
REVISIONS 4		
FIELD CHANGES		

FRENCHVILLE - FORT KENT
U.S. ROUTE 1
CROSS SECTIONS

Filename: ... \HIGHWAY\MSTA\X_XSection_2.dgn



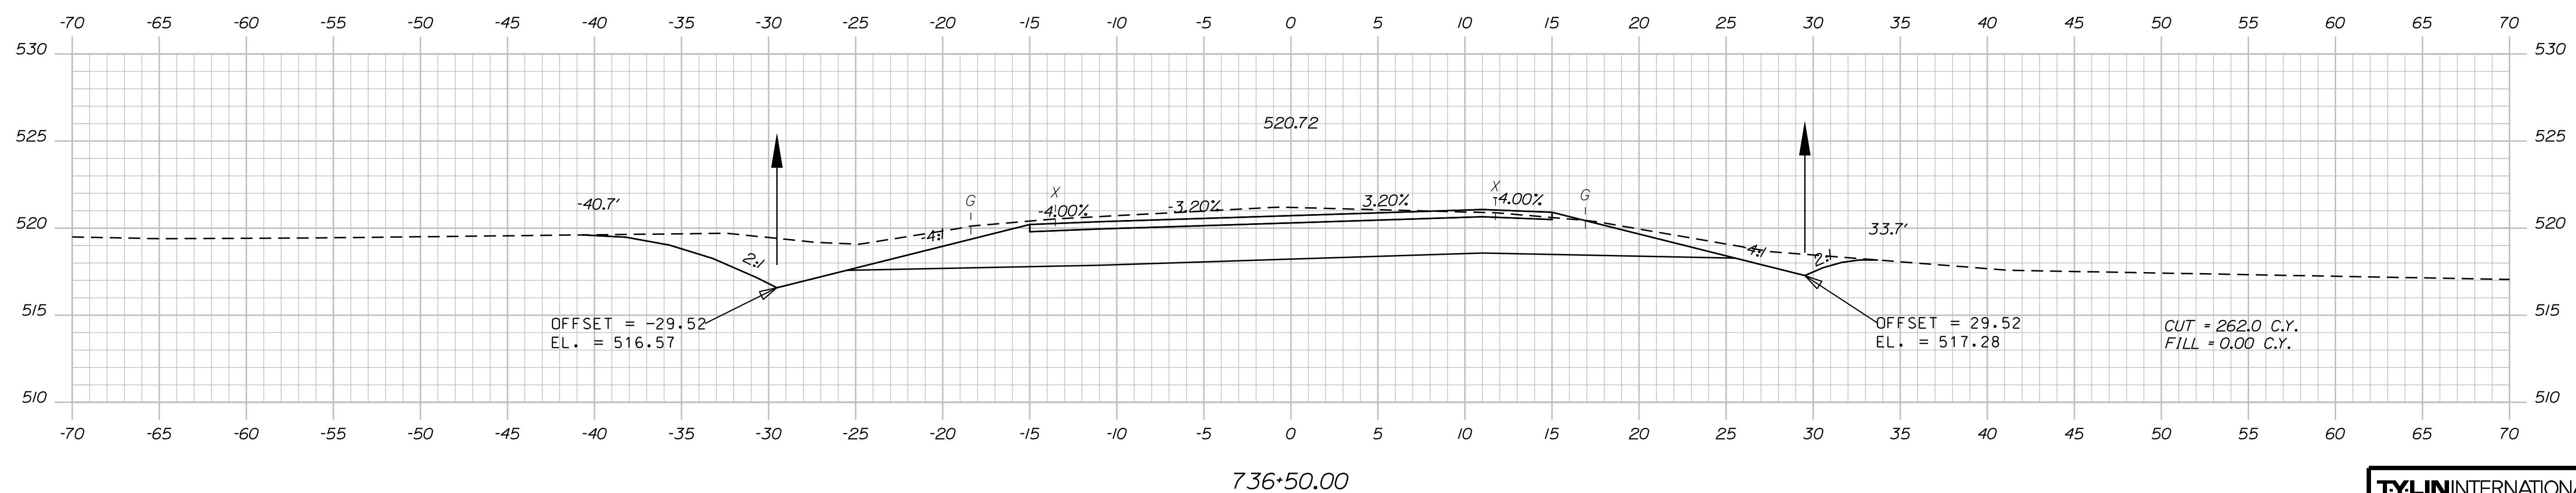


Date:8/18/2026

Username:

Division: HIGHWAY




Filename: ...\\HIGHWAY\\MST\\AX_XSection_2.dgn

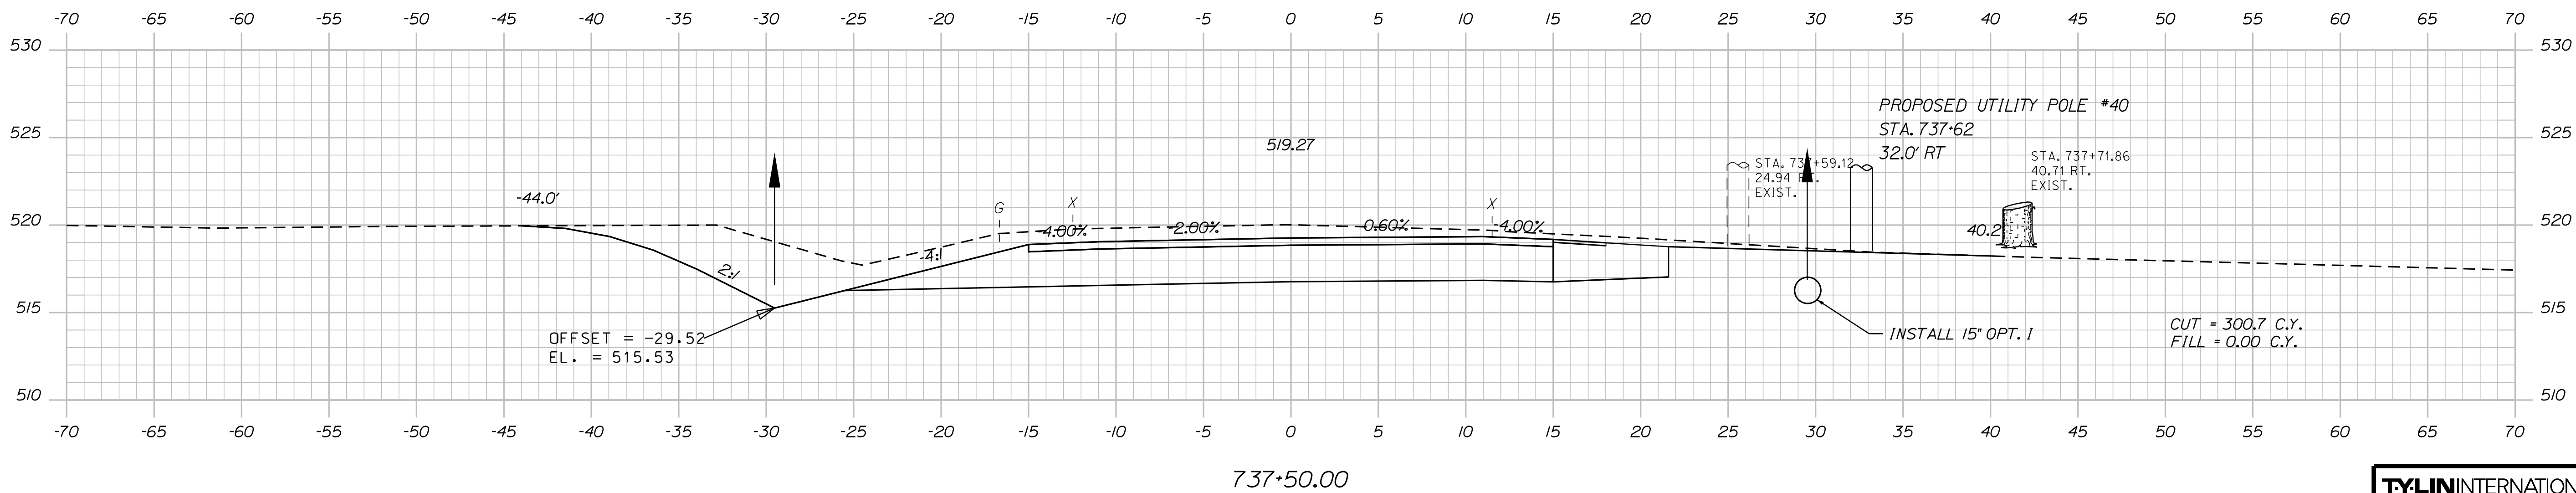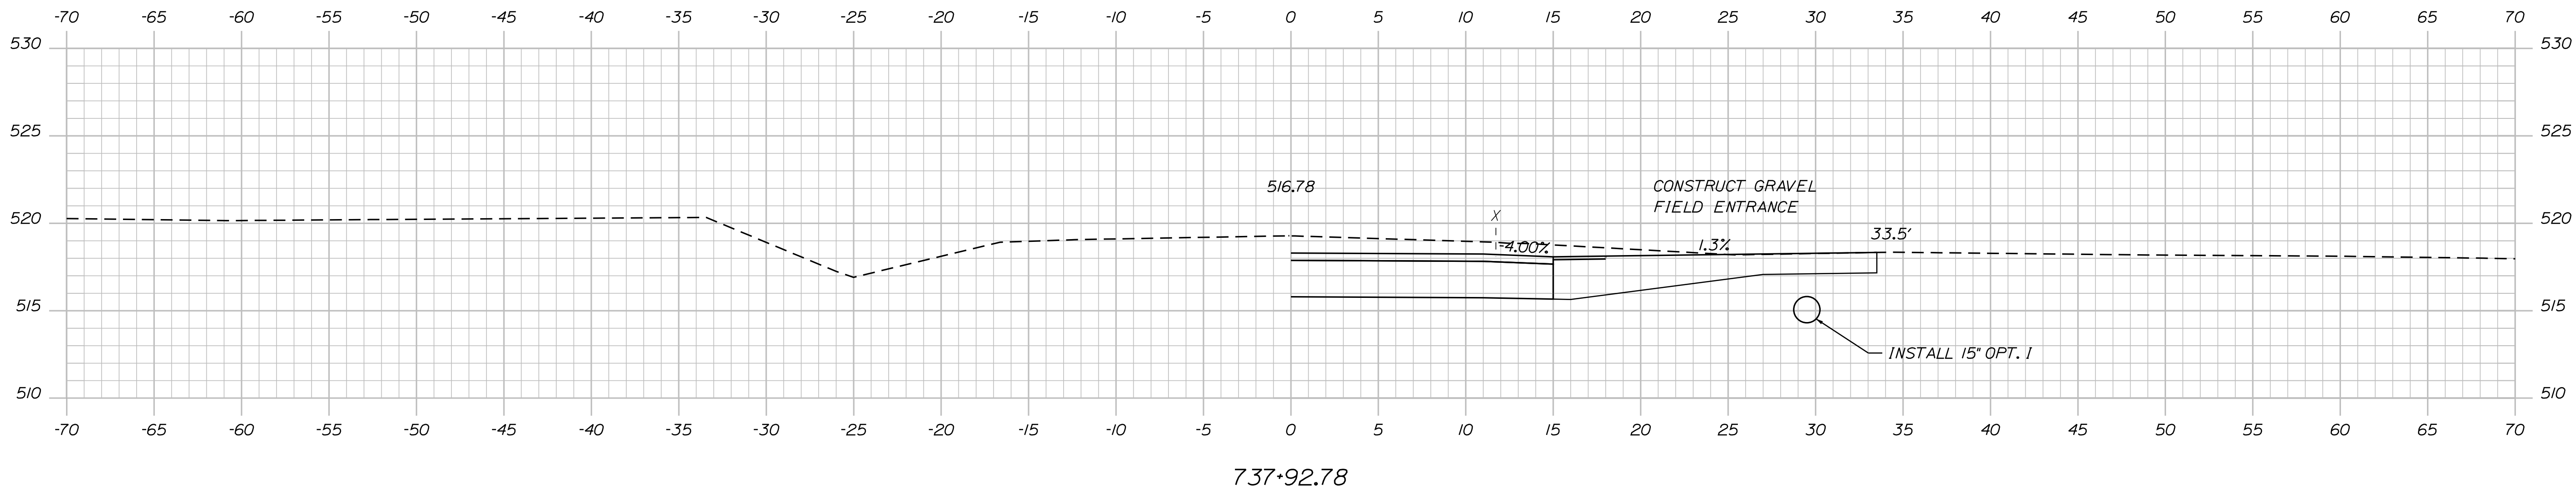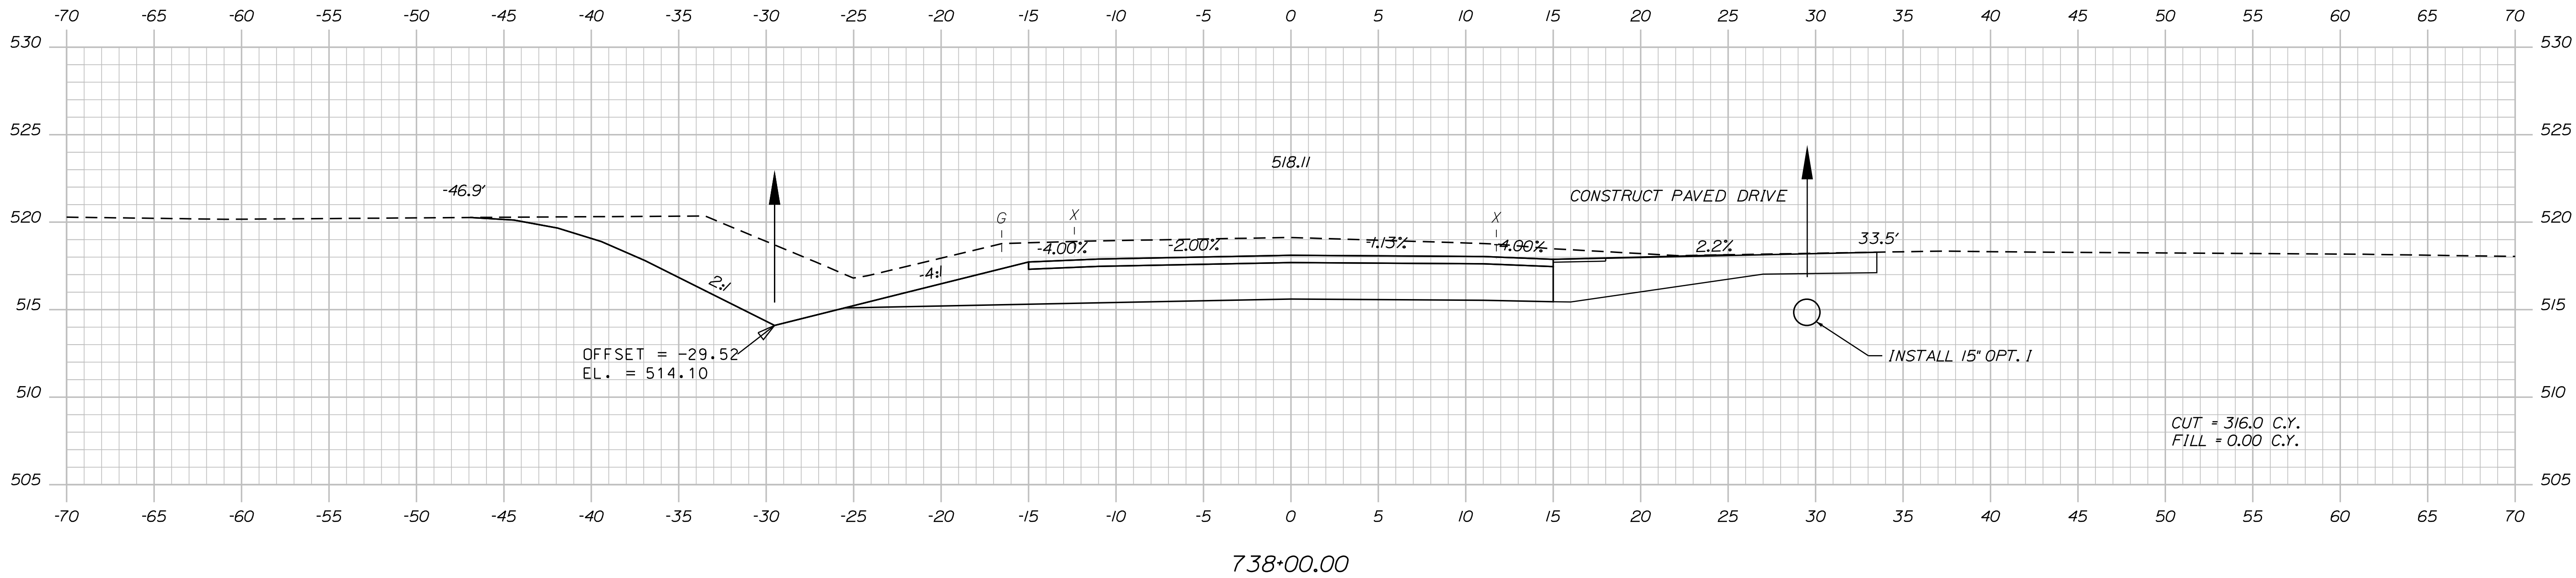

TYLIN INTERNATIONAL

PROJ. MANAGER	BY	DATE
E. MARTIN	T. KELLEY	9/2017
CHECKED-REVIEWED	H. COWAN	9/2017
DESIGN-DETAILED		
DESIGN-DETAILED		
REVISIONS 1		
REVISIONS 2		
REVISIONS 3		
REVISIONS 4		
FIELD CHANGES		

FRENCHVILLE - FORT KENT
U.S. ROUTE 1
CROSS SECTIONS

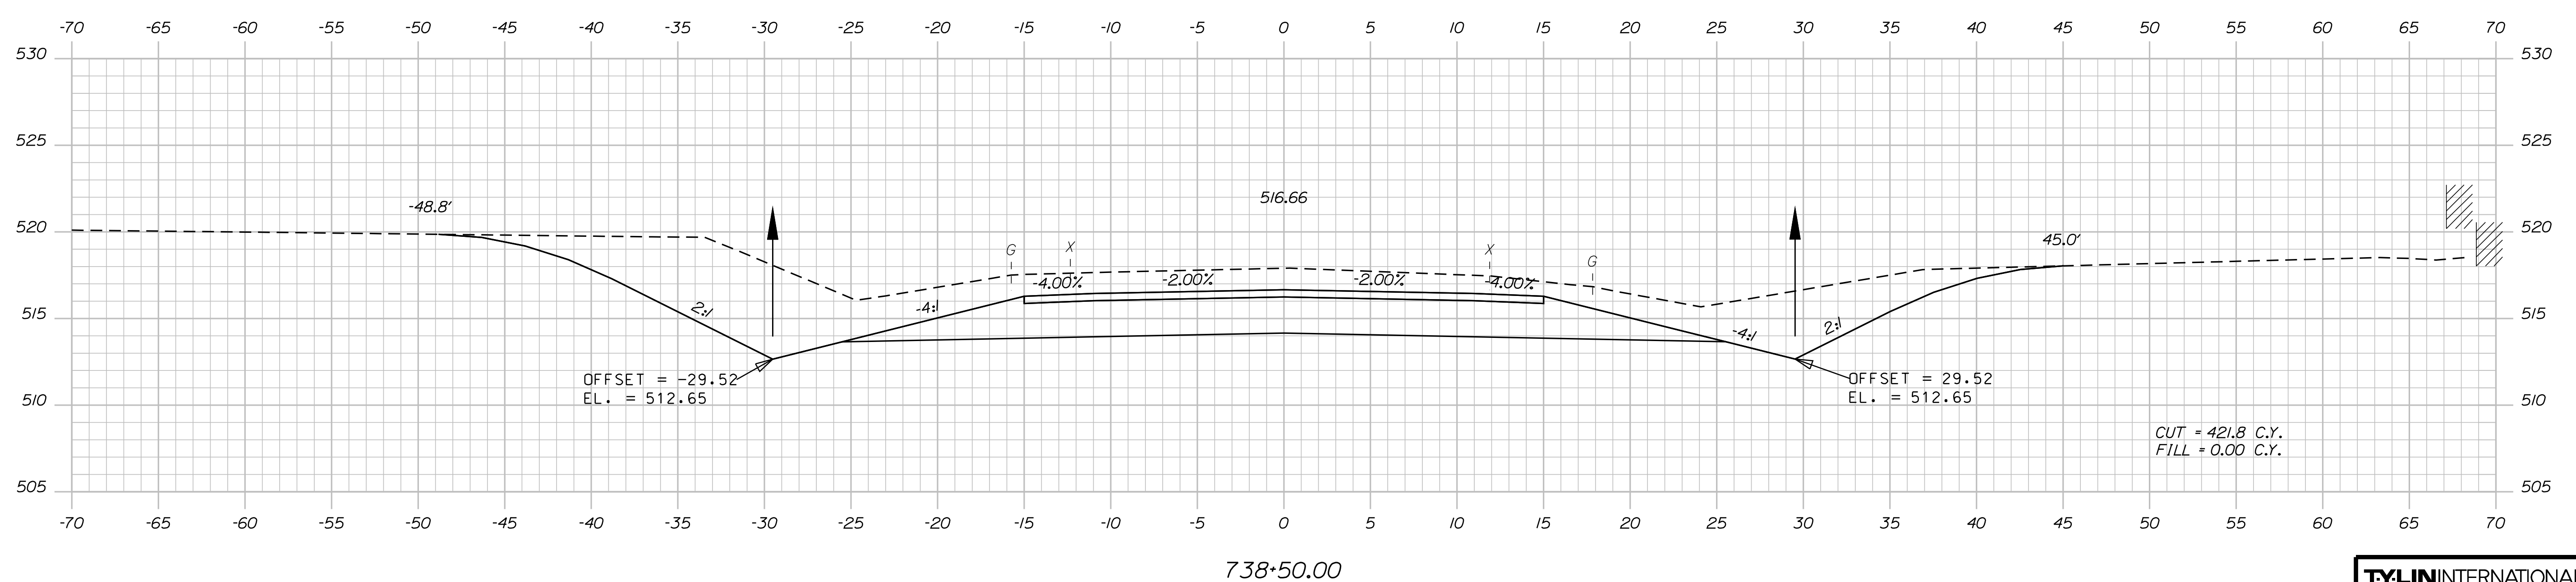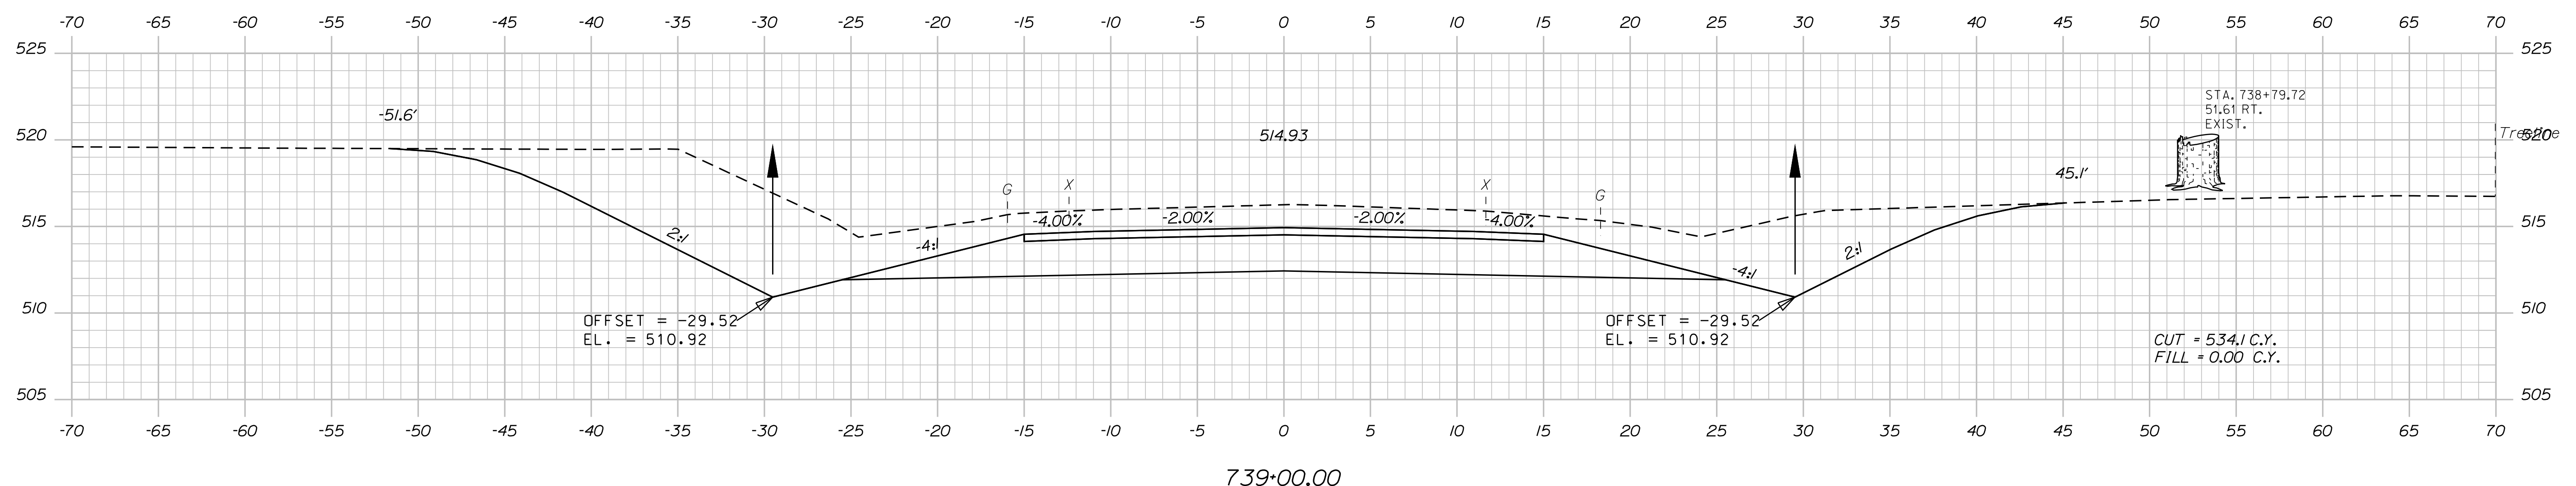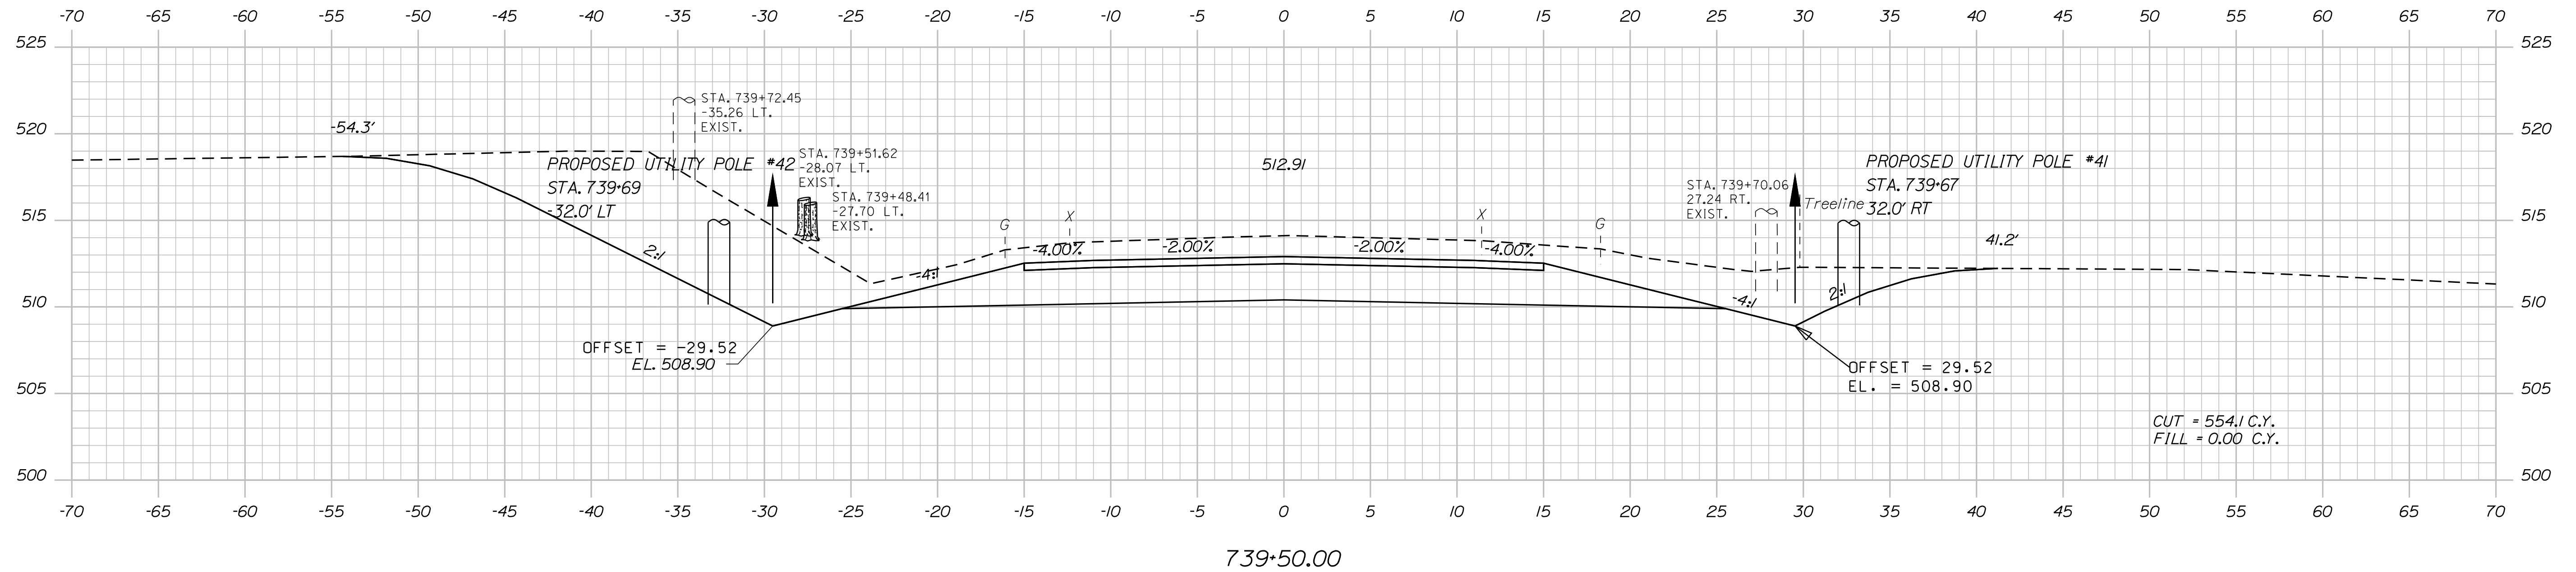

Date: 8/18/2026

Username:

Division: HIGHWAY

Filename: ... \HIGHWAY\MSTA\x_XSection_2.dgn

TY·LININTERNATIONAL

STATE OF MINNEAPOLIS
DEPARTMENT OF TRANSPORTATION

SIP-2265(600)

WIN
22656.00
HIGHWAY PLANS

	C. WATKIN	T. KELLEY	9/20/07
DESIGN-DETAILED	H. COWAN	T. KELLEY	SIGNATURE
CHECKED-REVIEWED	H. COWAN	H. COWAN	9/20/07
DESIGN-DETAILED2			
DESIGN3-DETAILED3			P.E. NUMBER
REVSIONS 1			
REVSIONS 2			
REVSIONS 3			
REVSIONS 4			DATE
FIELD CHANGES			

FRENCHVILLE - FORT KENT
U.S. ROUTE 1



CROSS SECTIONS

SHEET NUMBER

215

F 384

Sta. 738+50.00 to Sta. 739+50.00

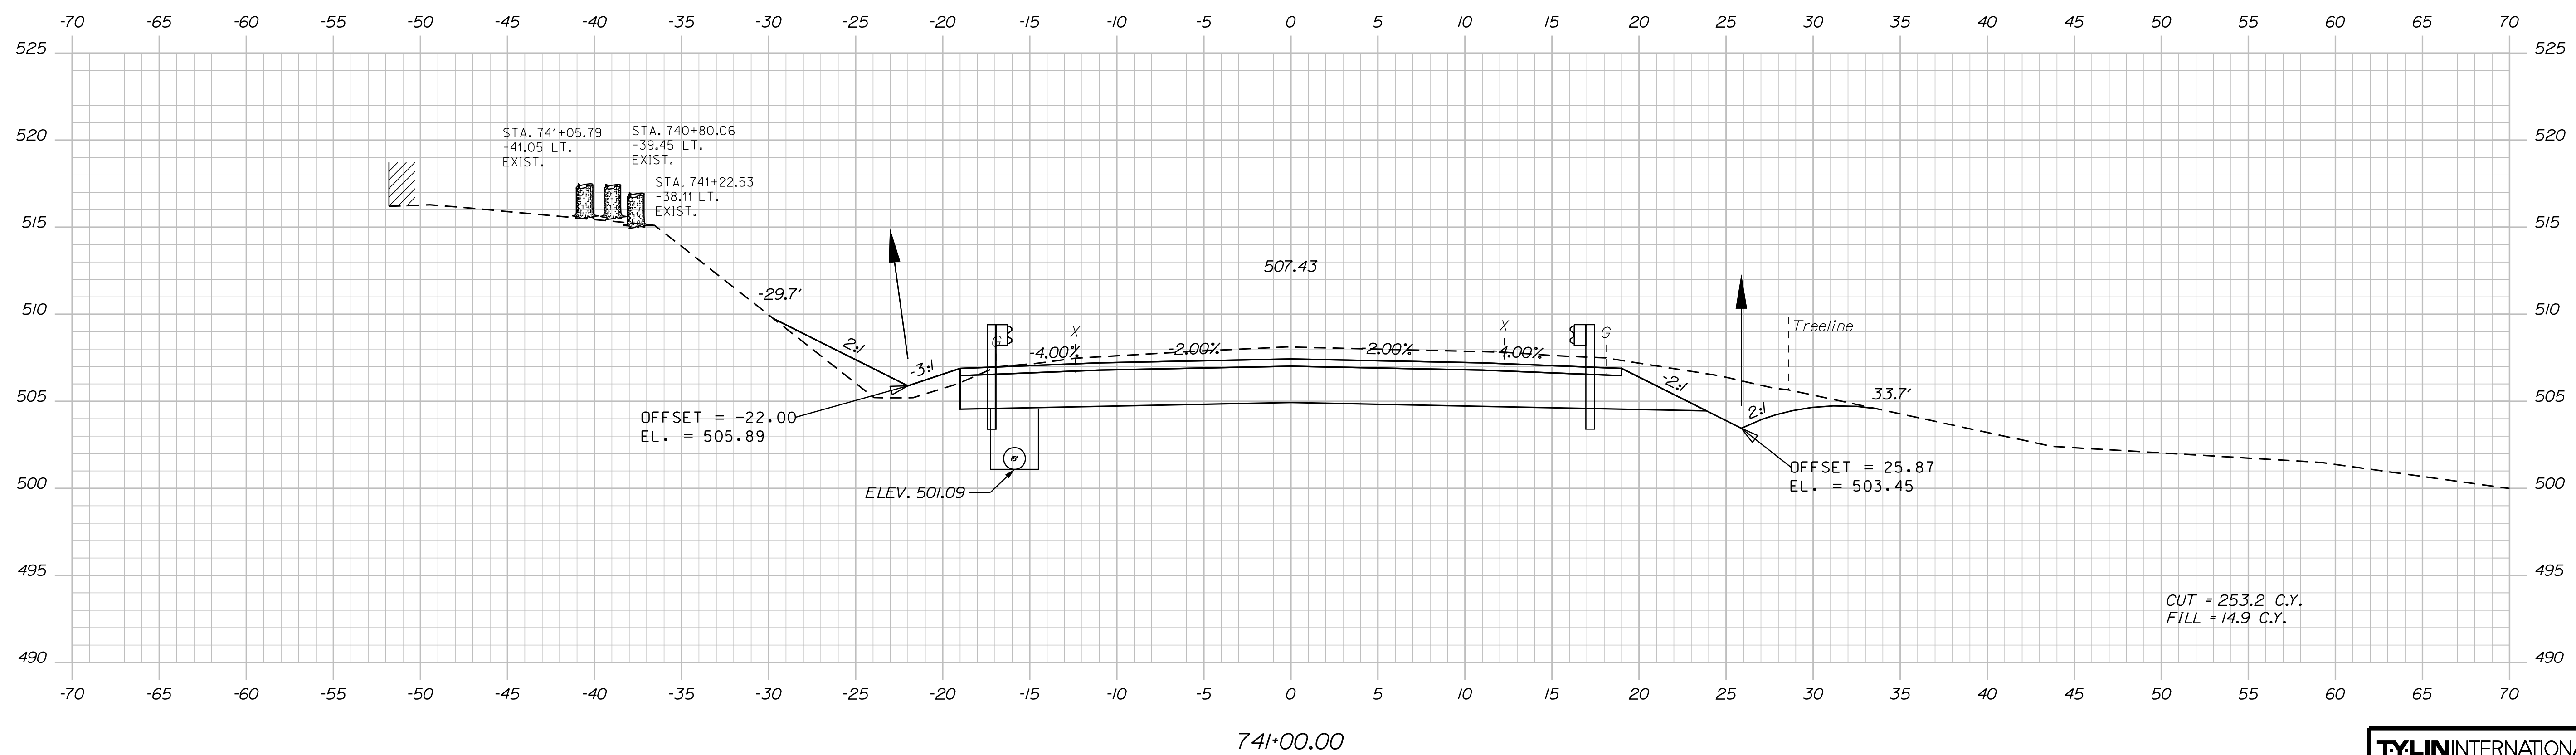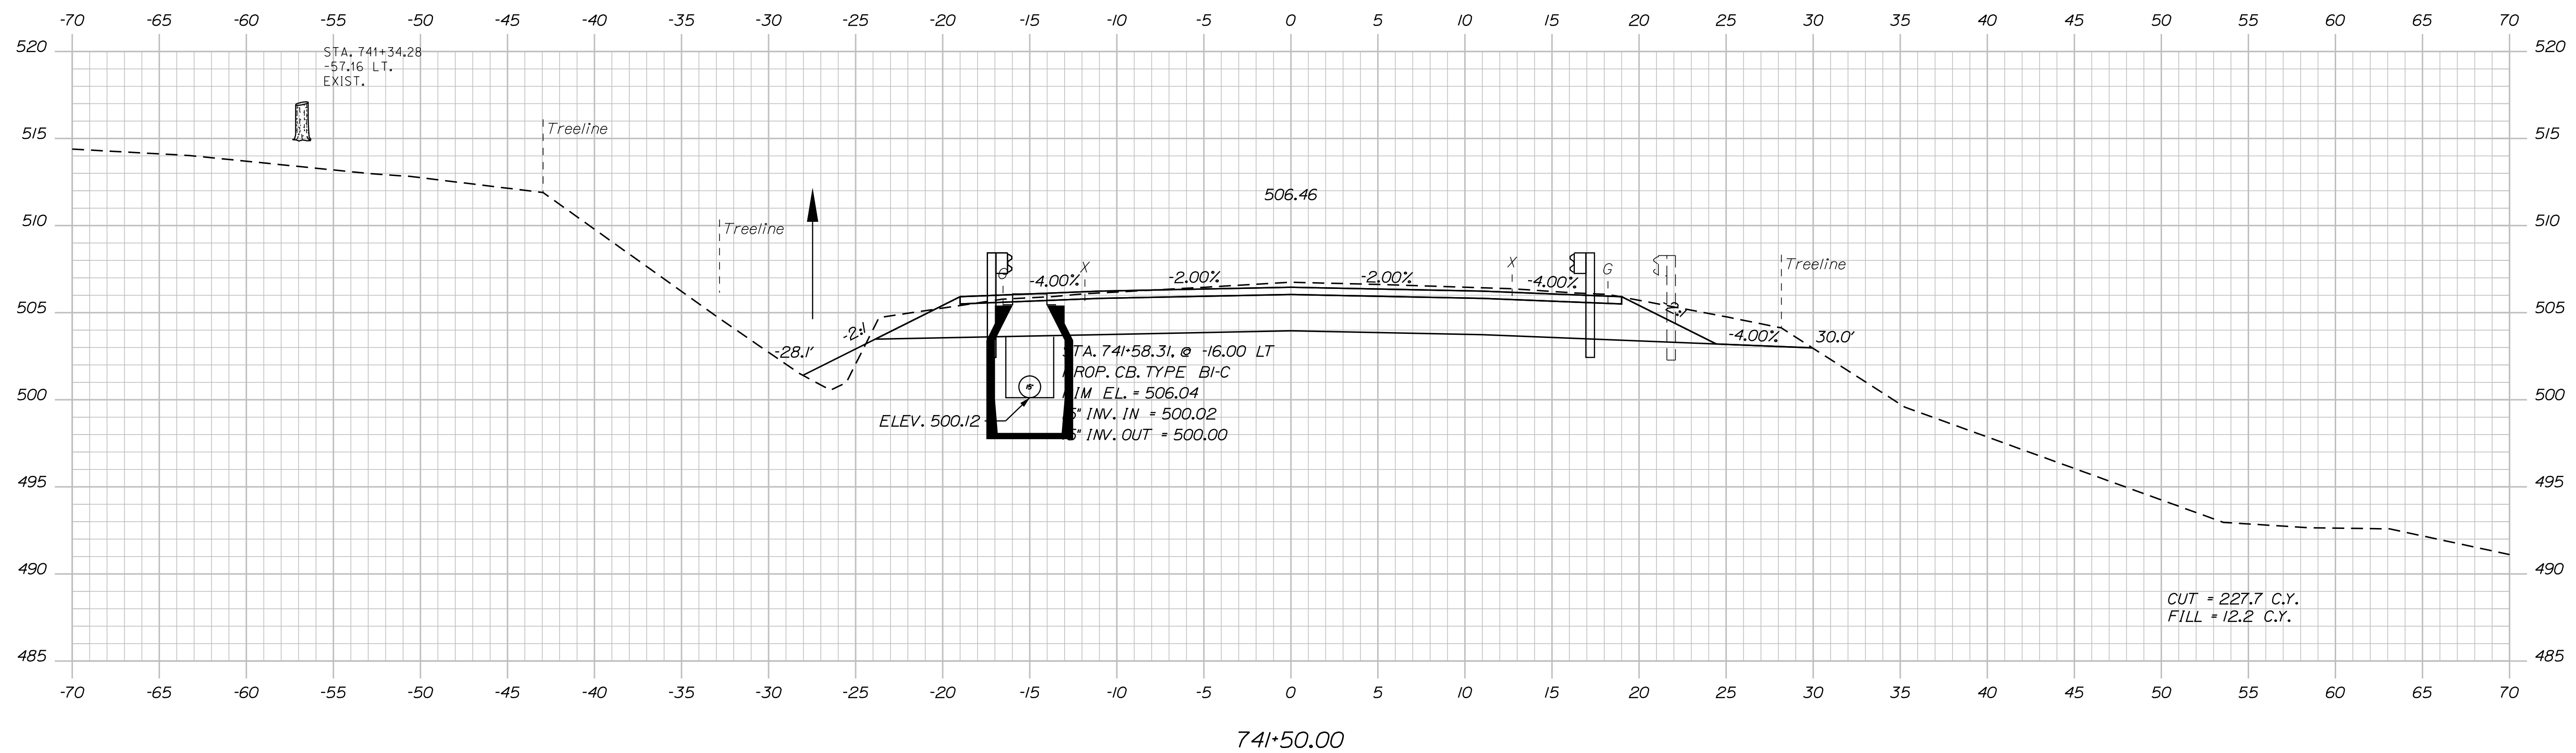

STATE OF MAINE
DEPARTMENT OF TRANSPORTATION

STP-2265(600)

WIN
22656.00

SIGNATURE

P.E. NUMBER

DATE _____

DATE 2017

Y	Y
---	---

>	>

E. A.	T. A.
-------	-------

ANAGI
DETA

DE	
PF	

INT

K

T

C

1

FRENCHVILLE - FORT KENT
U.S. ROUTE 1

CROSS SECTIONS

SHEET NUMBER

217

OF 384

TYLININTERNATIONAL



Sta. 741+00.00 to Sta. 741+50.00

Filename: ...\\HIGHWAY\\MST\\A\\x_XSection_2.dgn

Username:

Division: HIGHWAY

Date: 8/18/2026

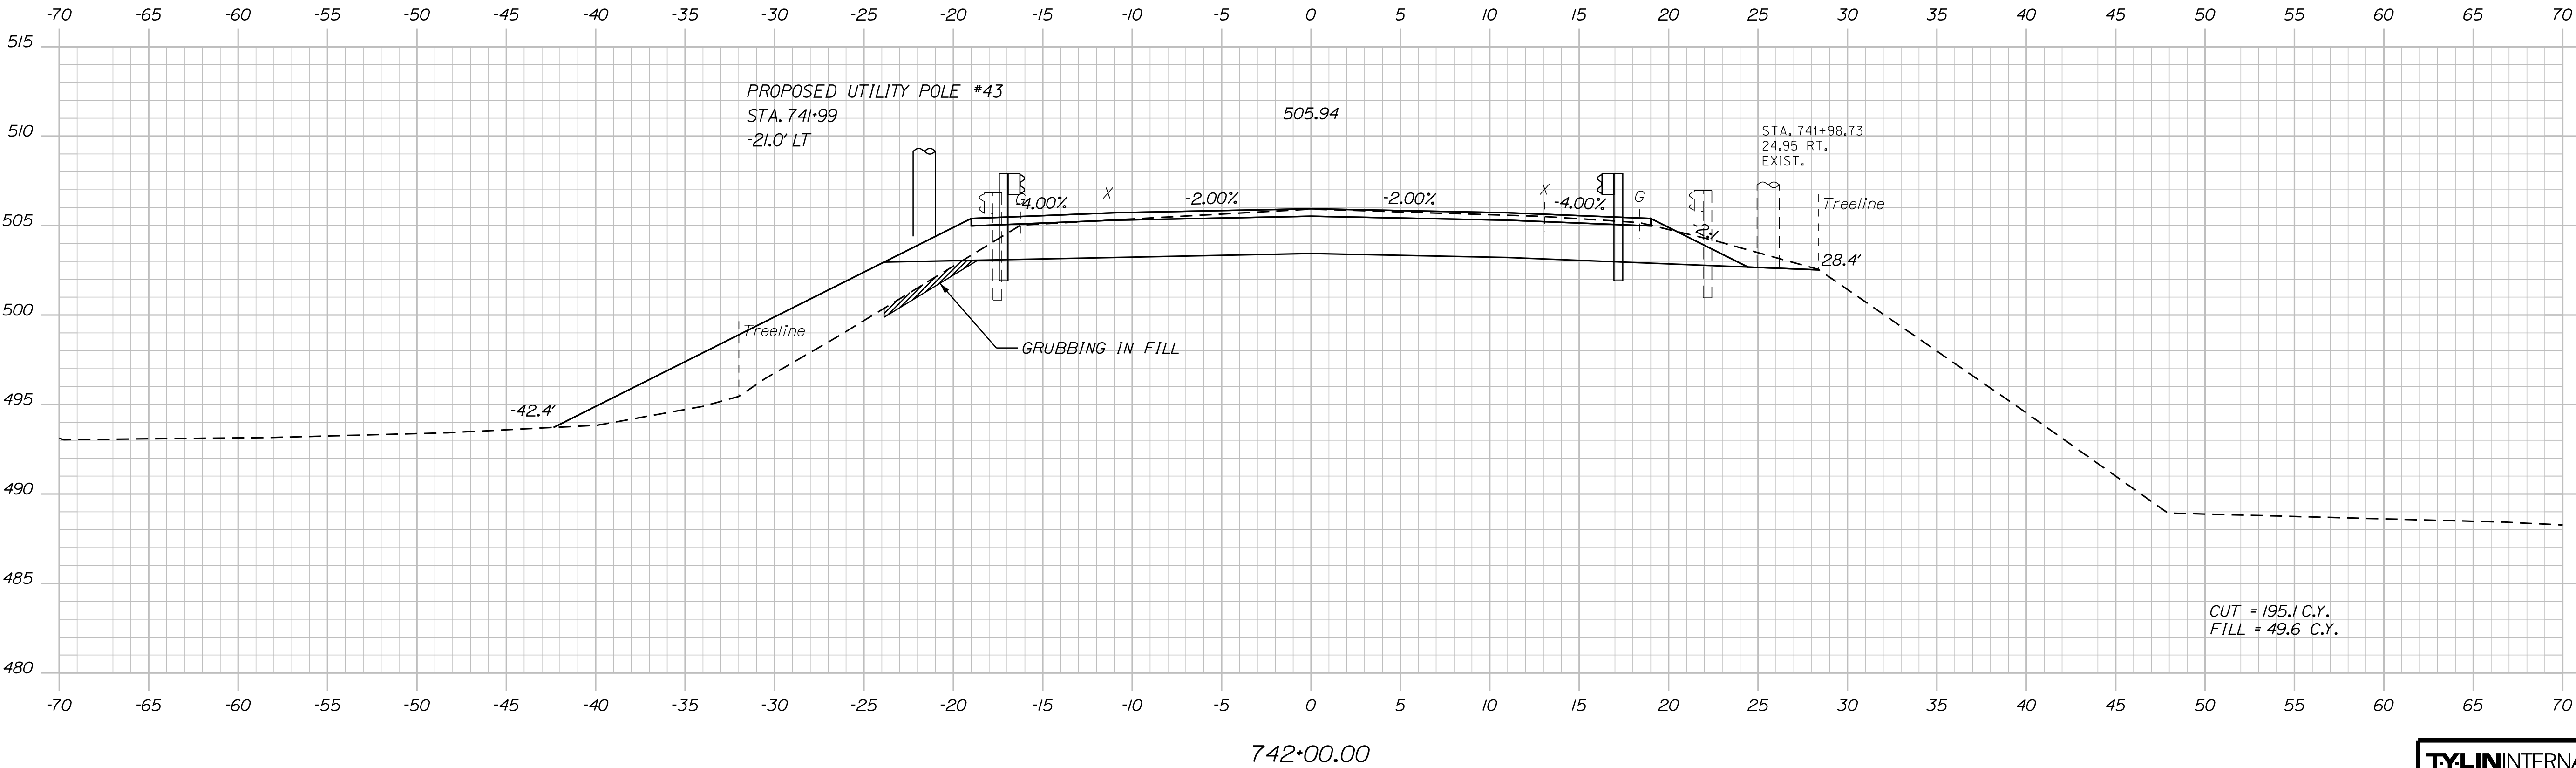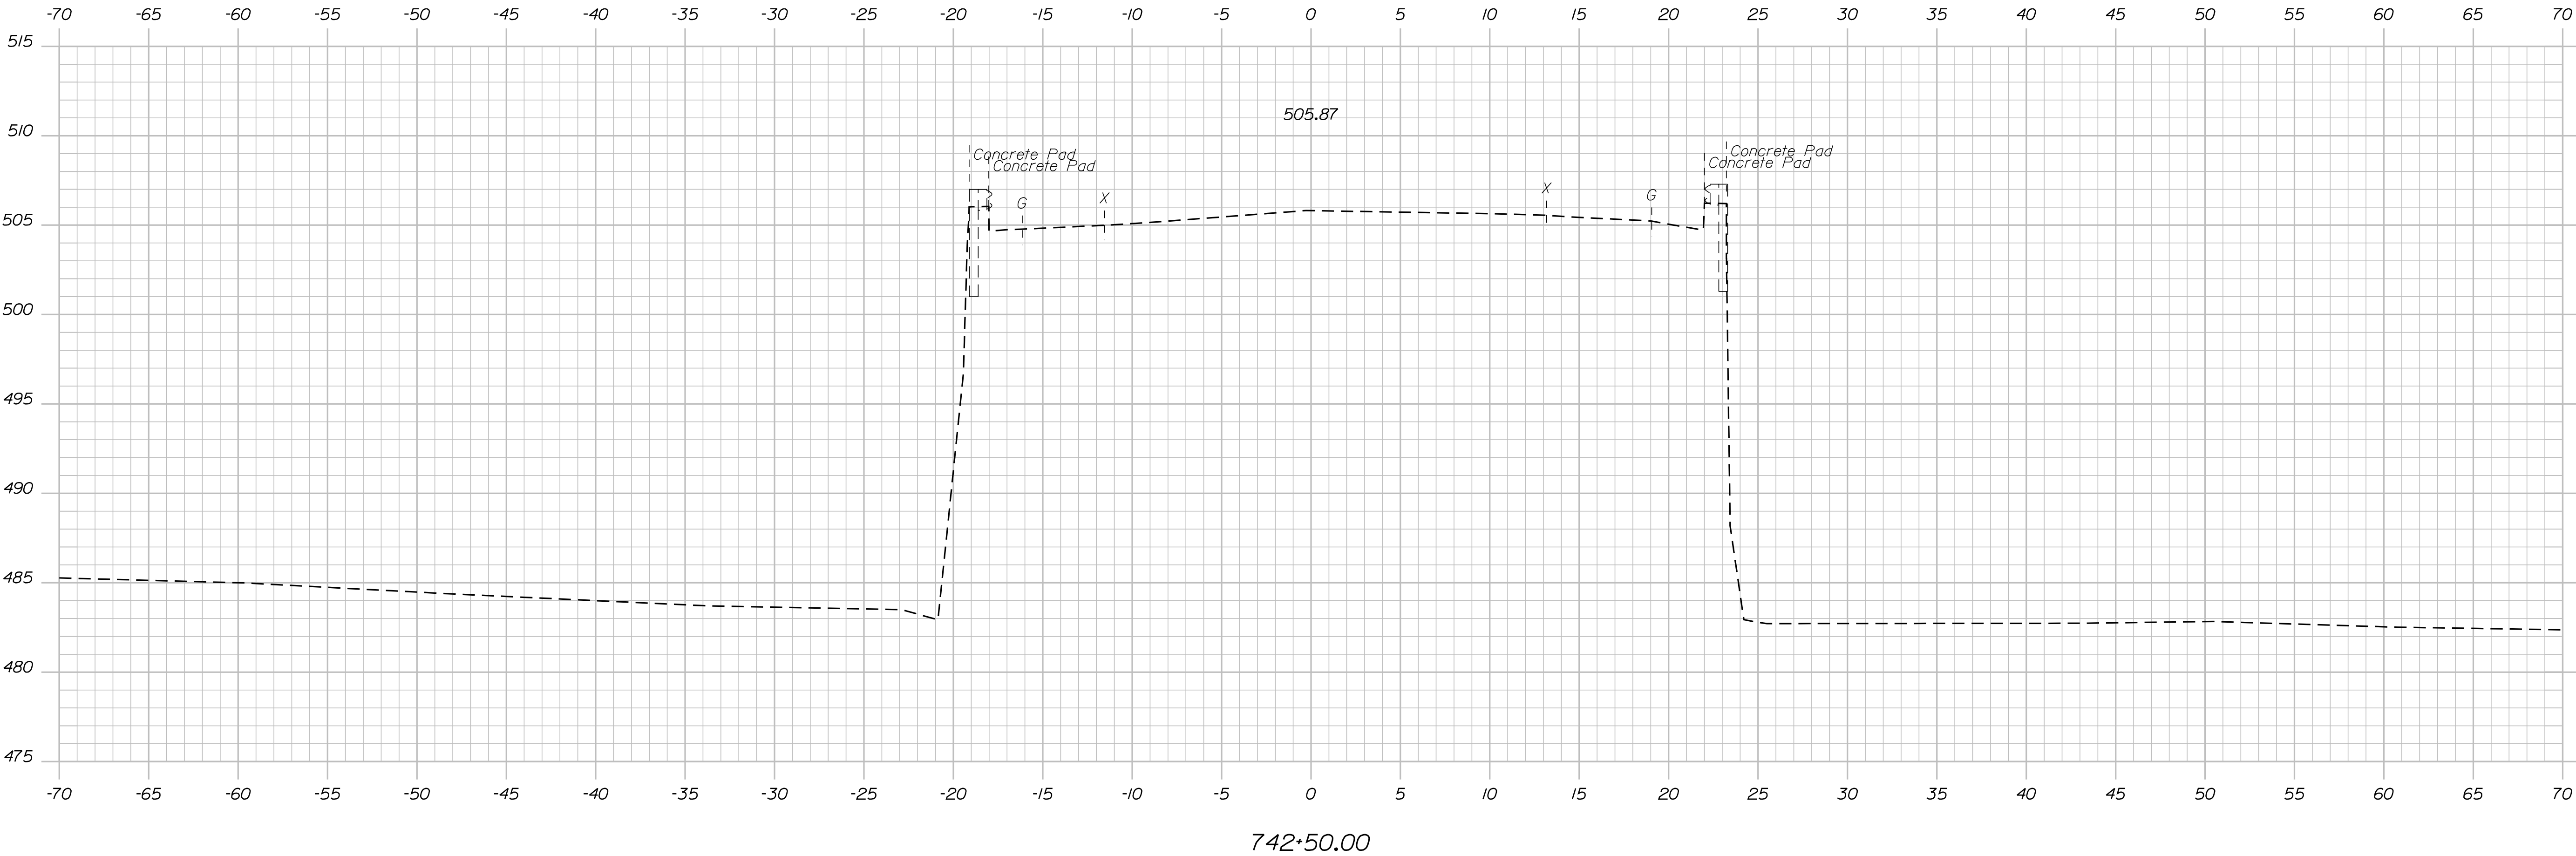

TYLIN INTERNATIONAL

STATE OF MAINE	
DEPARTMENT OF TRANSPORTATION	
STP-2265(600)	
WIN	HIGHWAY PLANS
22656.00	

PROJ. MANAGER	DATE	BY	DATE
E. MARTIN	9/2017	T. KELLEY	9/2017
CHECKED-REVIEWED	H. COWAN	H. COWAN	
DESIGN-DETAILED			
DESIGN-DETAILED			
REVISIONS 1			
REVISIONS 2			
REVISIONS 3			
REVISIONS 4			
FIELD CHANGES			

FRENCHVILLE - FORT KENT	
U.S. ROUTE 1	
CROSS SECTIONS	

SHEET NUMBER
218
OF 384



Sta. 742+00.00 to Sta. 742+50.00

Date:8/18/2026

Username:

Division: HIGHWAY

Filename: ...\\HIGHWAY\\MST\\A\\x_XSection_2.dgn

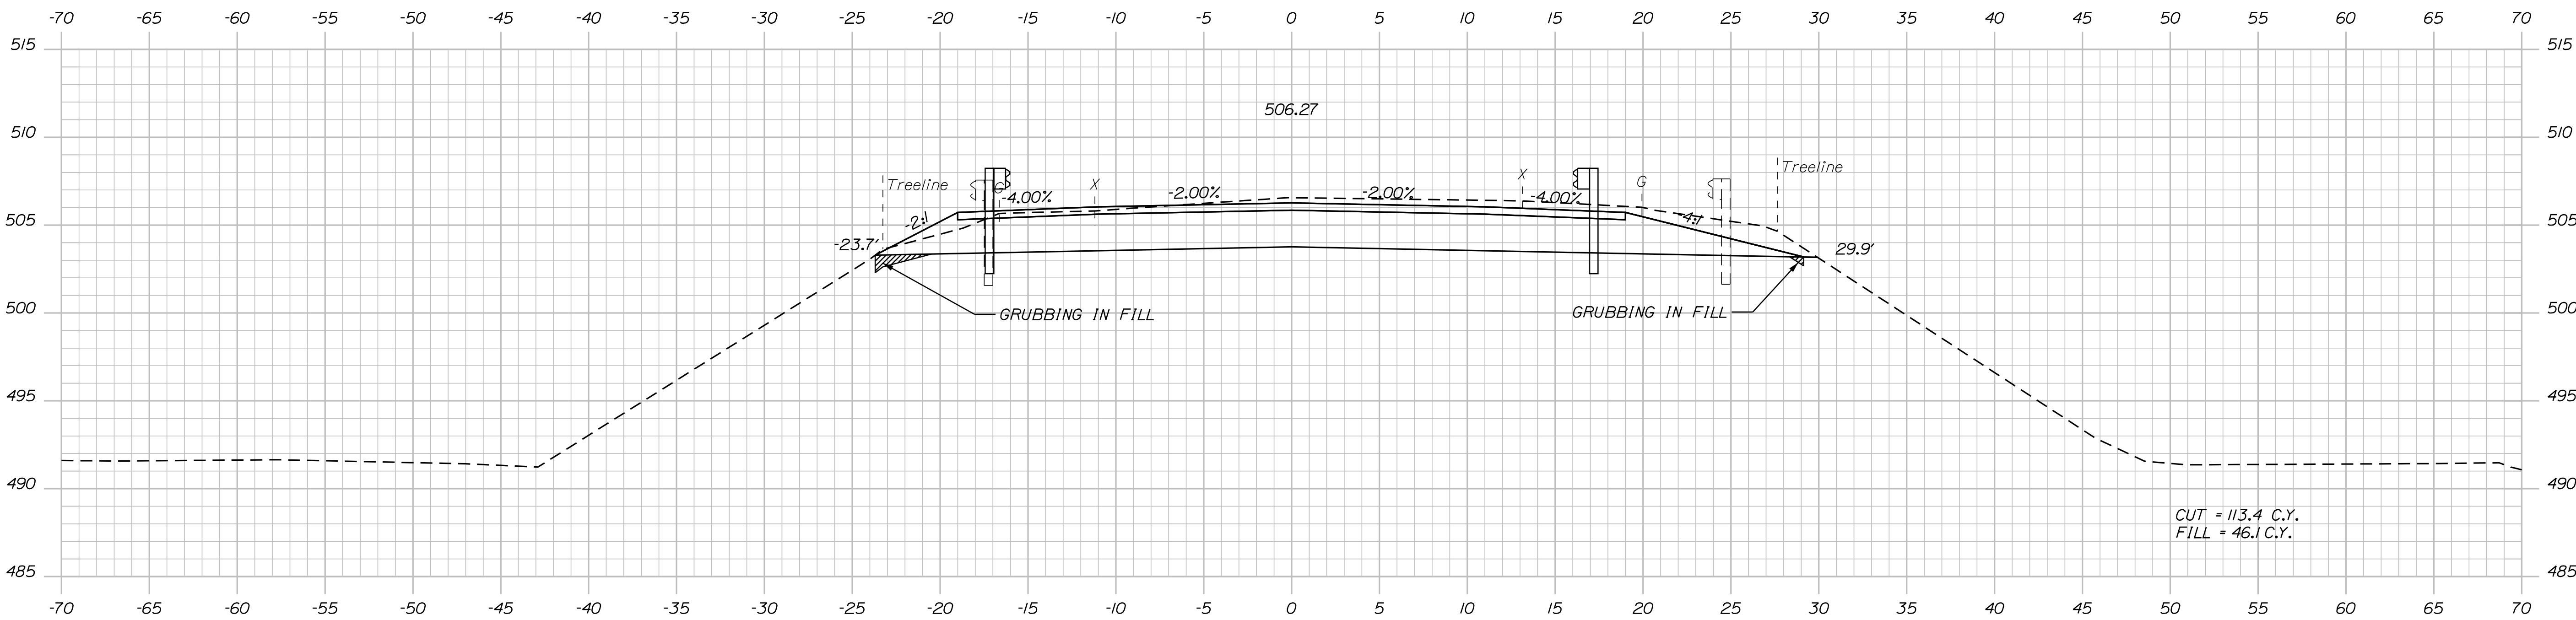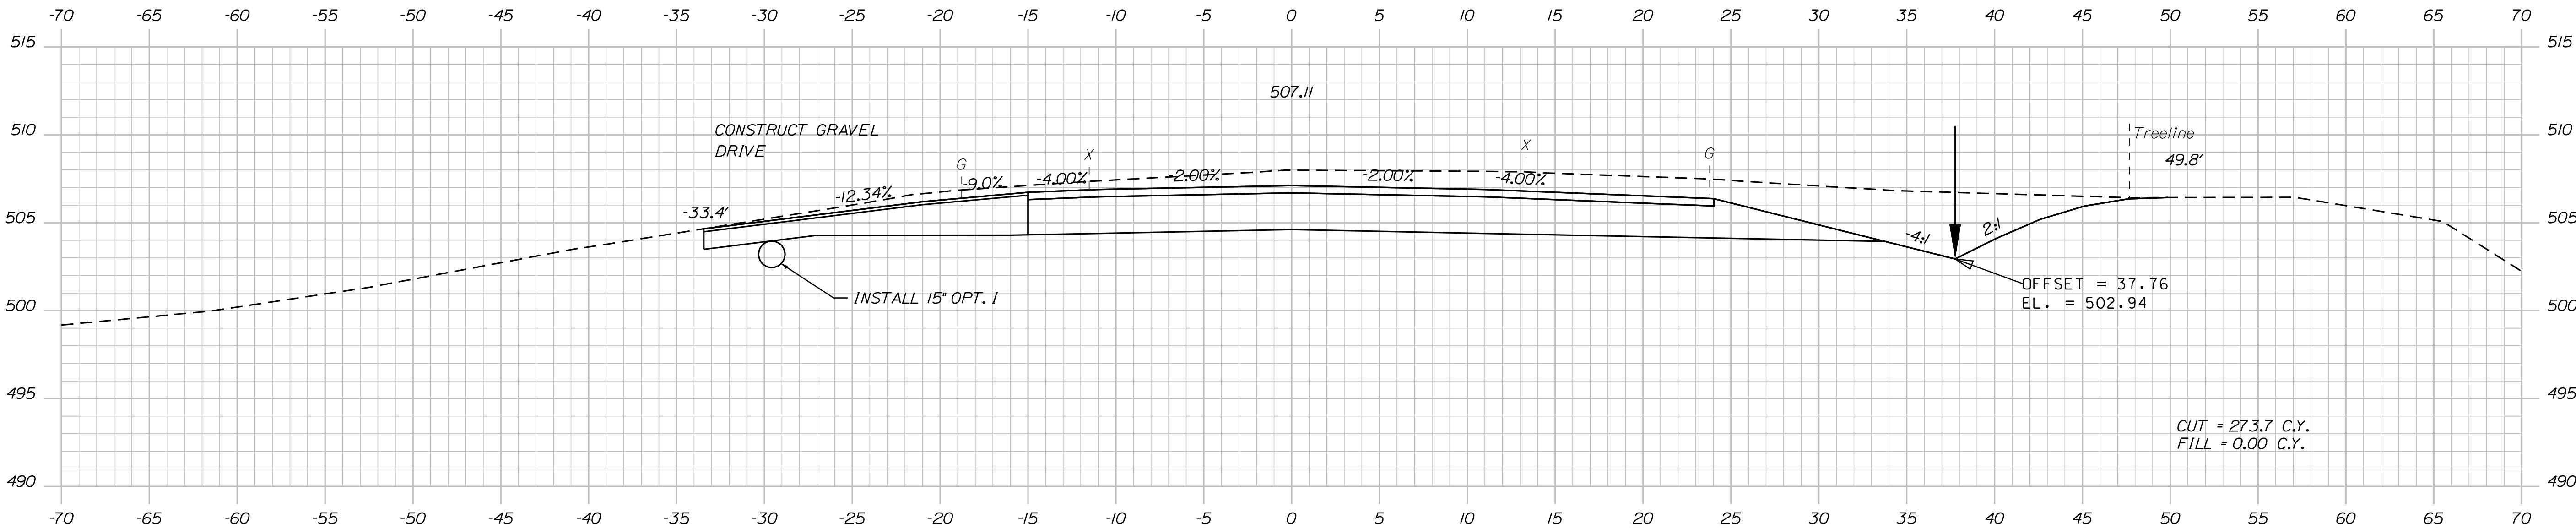

TYLIN INTERNATIONAL

PROJ. MANAGER	BY	DATE
E. MARTIN	T. KELLEY	9/2017
DESIGN-DETAILED	H. COWAN	9/2017
CHECKED-REVIEWED		
DESIGN-DETAILED		
REVISIONS 1		
REVISIONS 2		
REVISIONS 3		
REVISIONS 4		
FIELD CHANGES		



FRENCHVILLE - FORT KENT
U.S. ROUTE 1
CROSS SECTIONS

Date:8/18/2026

Username:

Division: HIGHWAY


Filename: ... \HIGHWAY\MSTAX_XSection_2.dgn

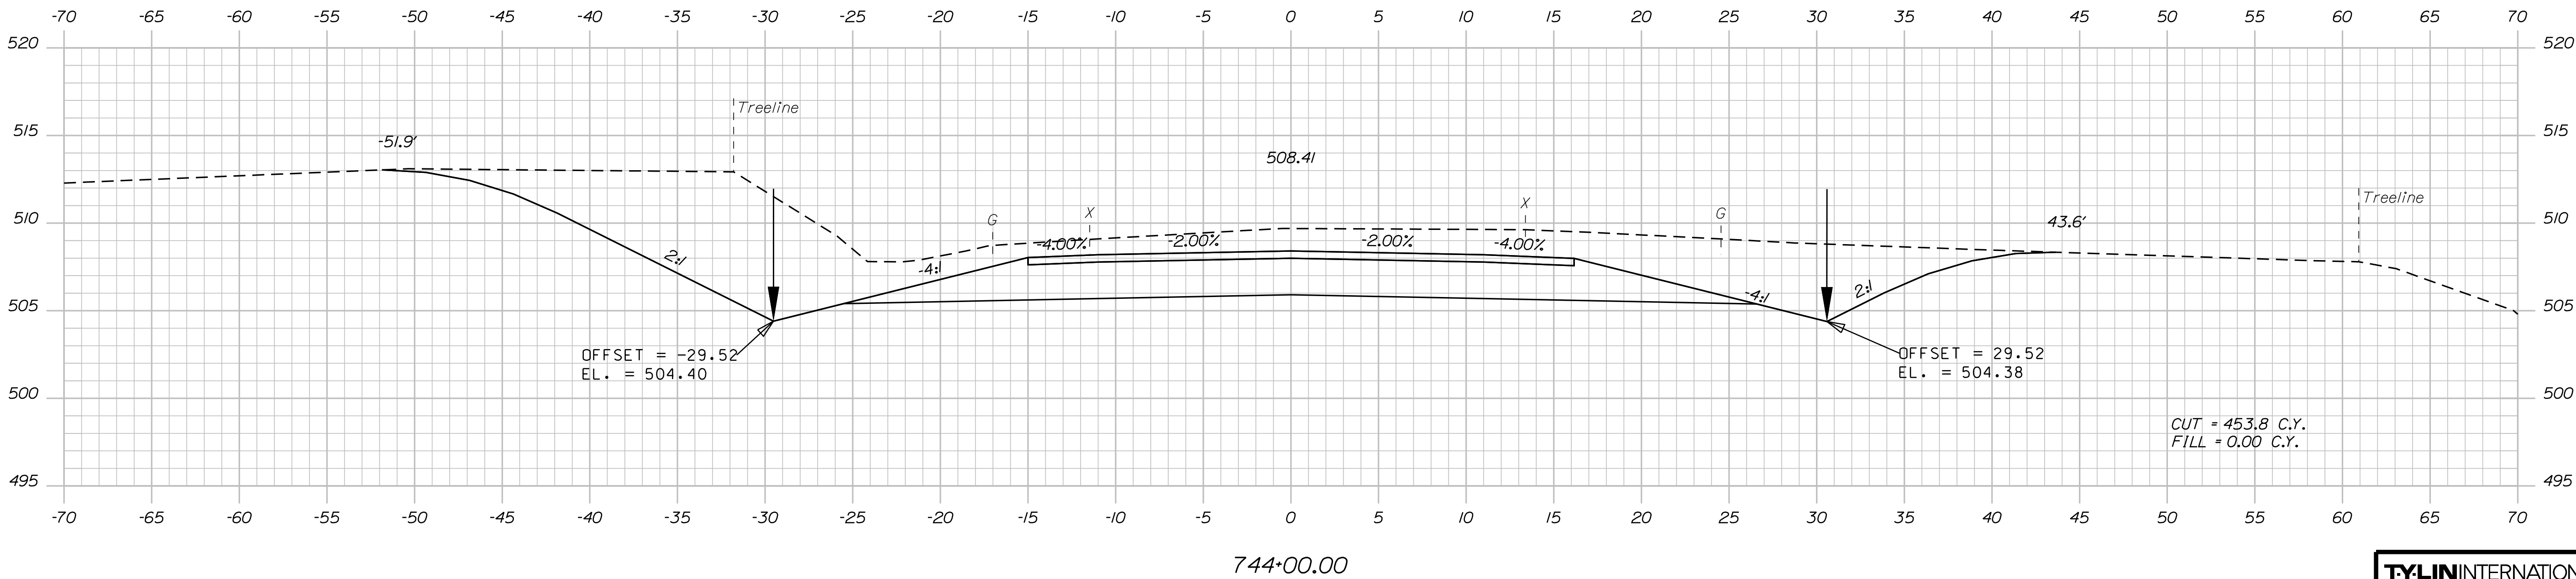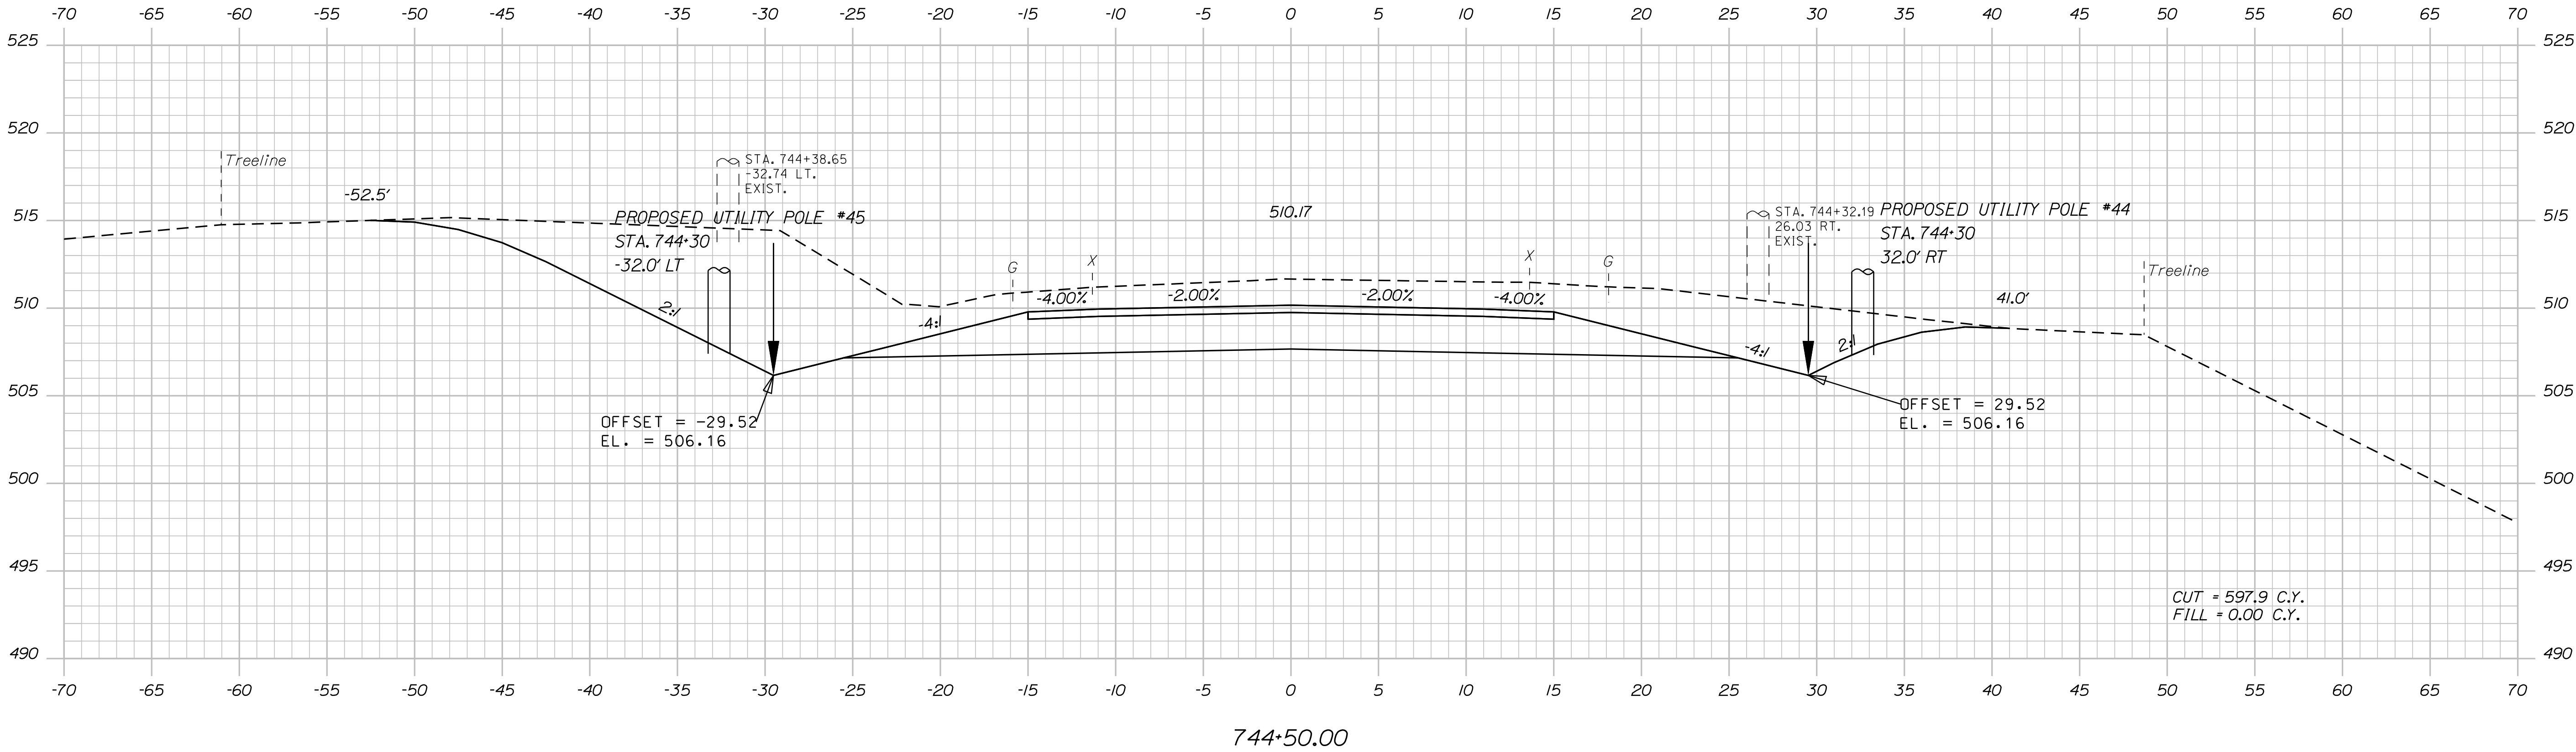

TYLIN INTERNATIONAL

PROJ. MANAGER	BY	DATE
E. MARTIN	T. KELLEY	9/2017
DESIGN-DETAILED	H. COWAN	9/2017
CHECKED-REVIEWED		
DESIGN-DETAILED		
REVISIONS 1		
REVISIONS 2		
REVISIONS 3		
REVISIONS 4		
FIELD CHANGES		

FRENCHVILLE - FORT KENT
U.S. ROUTE 1
CROSS SECTIONS

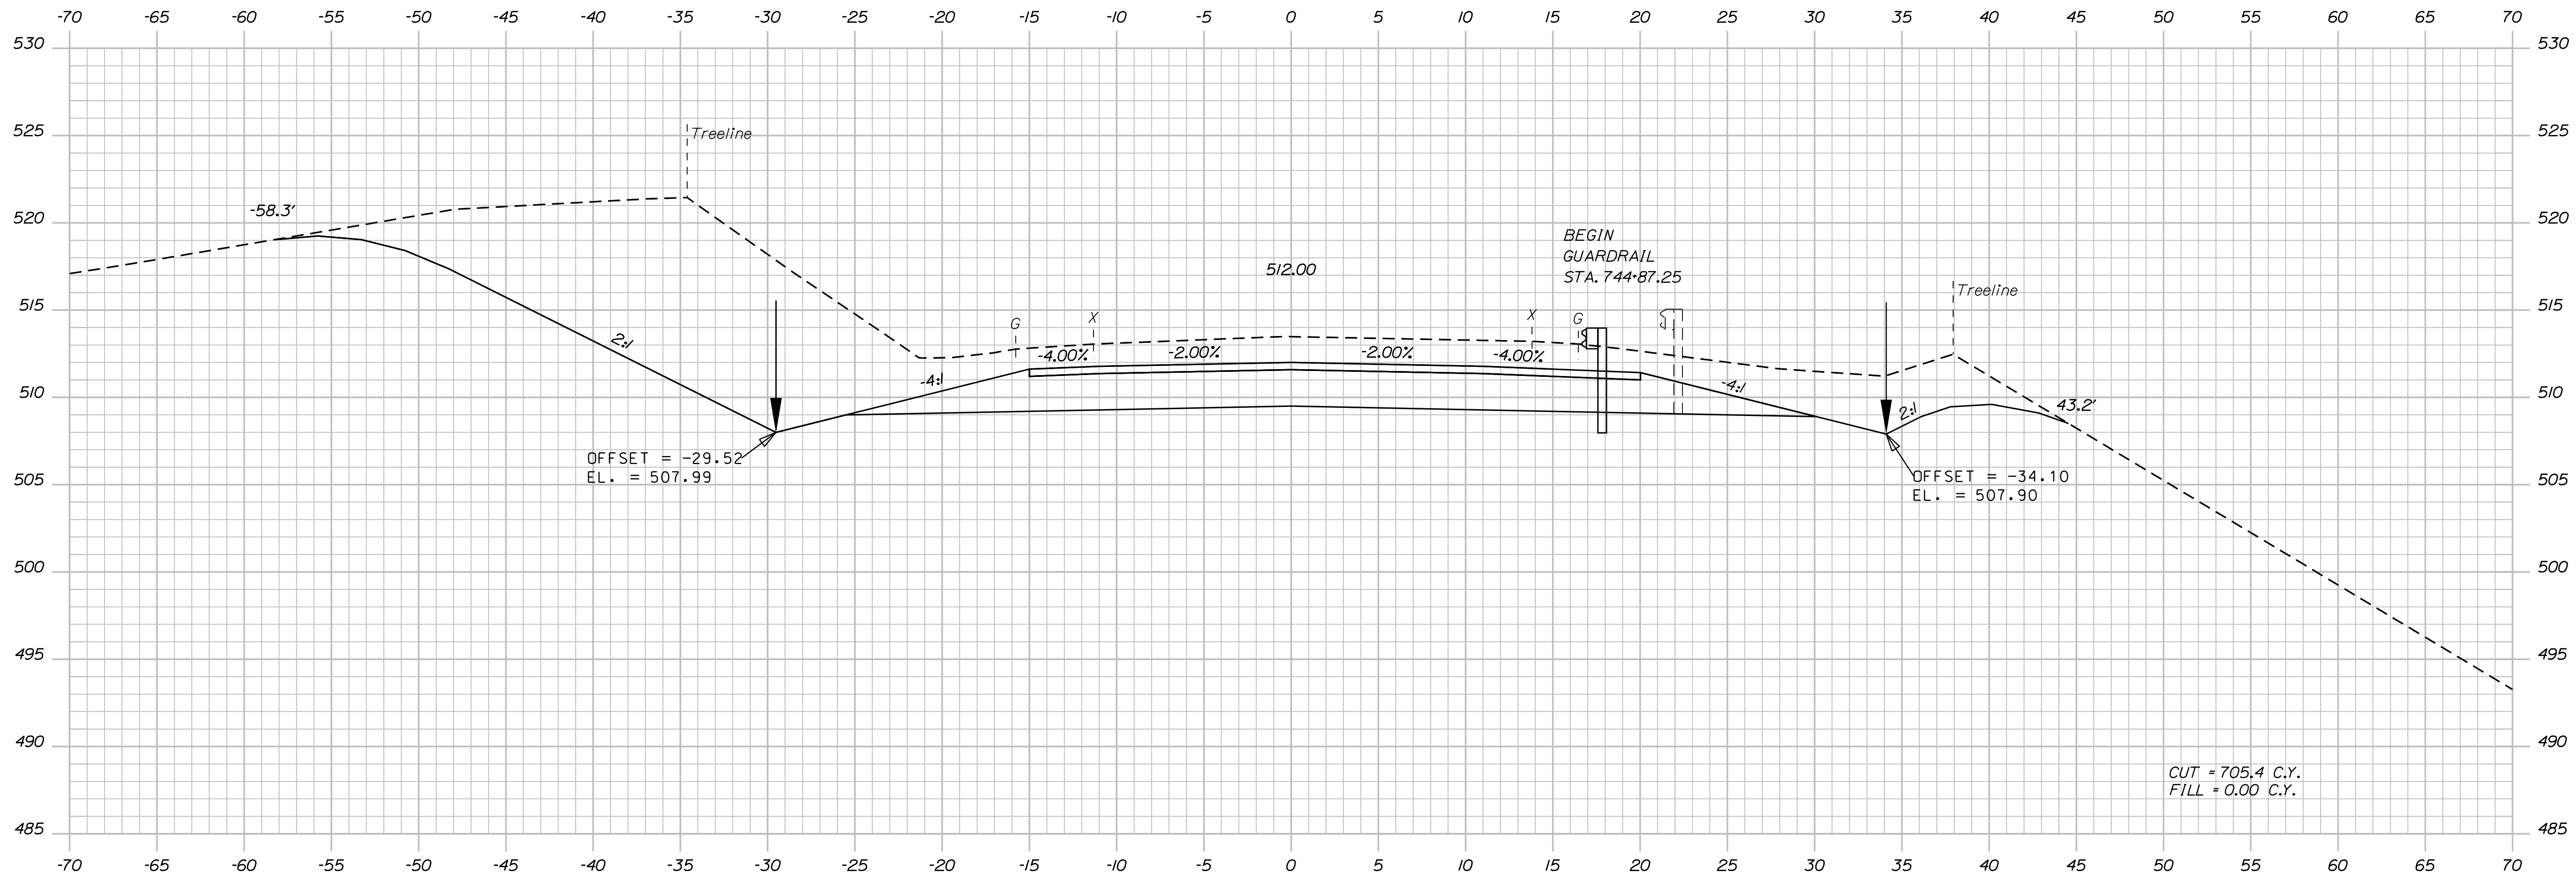

745+00.00

TY·LININTERNATIONAL

SHEET NUMBER

221


F 384

FRENCHVILLE - FORT KENT
U.S. ROUTE 1

CROSS SECTIONS

STATE OF MAINE DEPARTMENT OF TRANSPORTATION	
STP-2265(600)	
WIN 22656.00	HIGHWAY PLANS

PROJ. MANAGER	E. MARTIN	BY	DATE
DESIGN-DETAILED	T. KELLEY	T. KELLEY	9/20/17
CHECKED-REVIEWED	H. COWAN	H. COWAN	9/20/17
DESIGN-DETAILED			SIGNATURE
DESIGN-DETAILED			
DESIGN-DETAILED			
REVISIONS 1			P.E. NUMBER
REVISIONS 2			
REVISIONS 3			
REVISIONS 4			DATE
FIELD CHANGES			

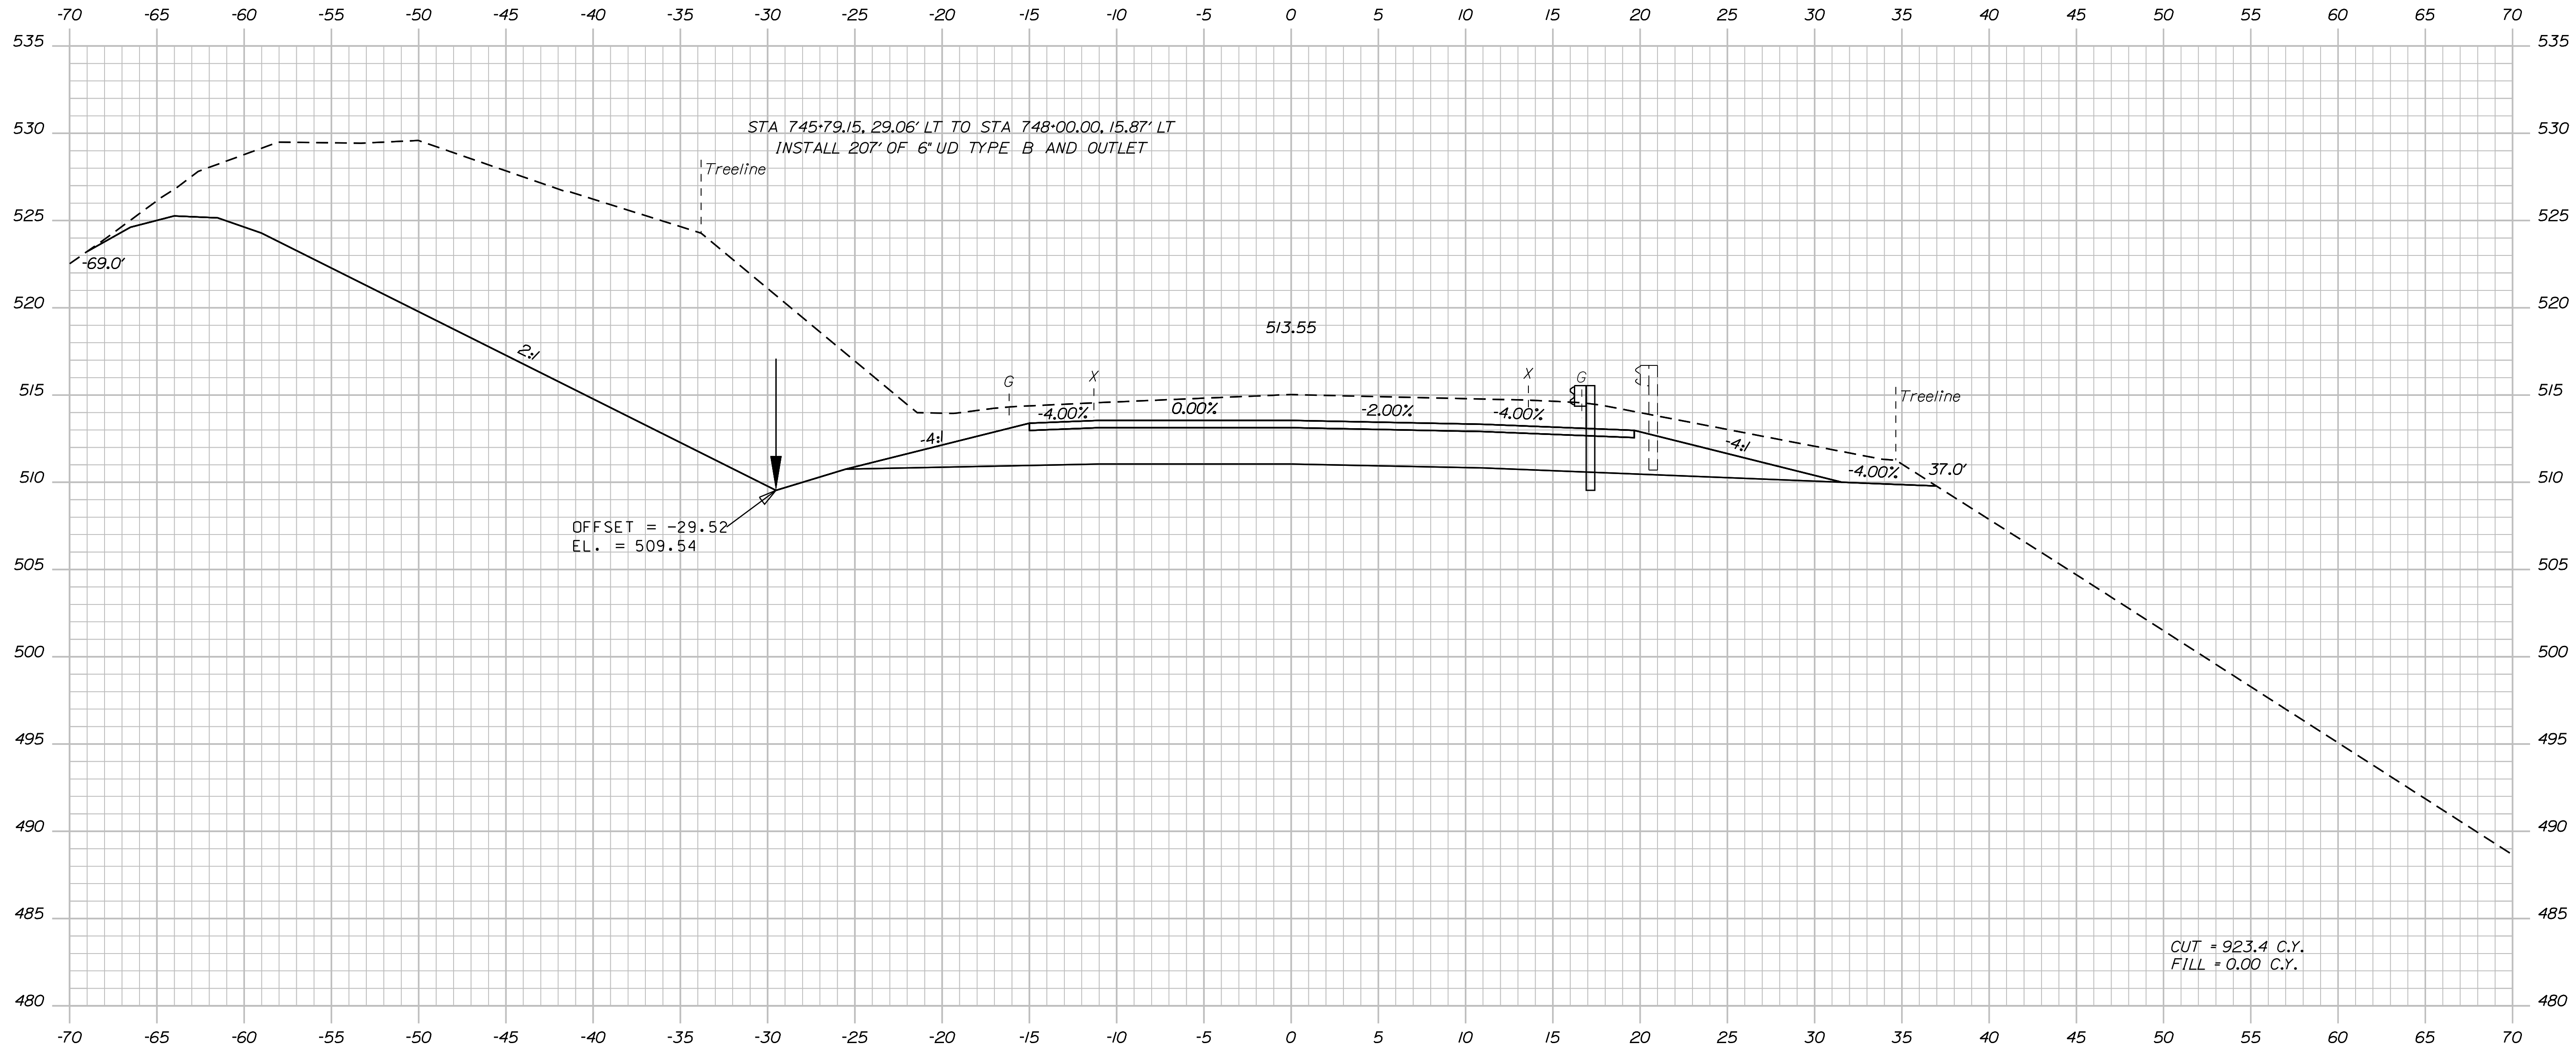

745+50.00

TY·LININTERNATIONAL

SHEET NUMBER

222

F 384

Sta. 745+50.00 to Sta. 745+50.00

FRENCHVILLE - FORT KENT
U.S. ROUTE 1

CROSS SECTIONS


[illegible]

Filename: ...\\HIGHWAY\\MSTA\\x_XSection_2.dgn

Username:

Division: HIGHWAY


Date: 8/18/2026

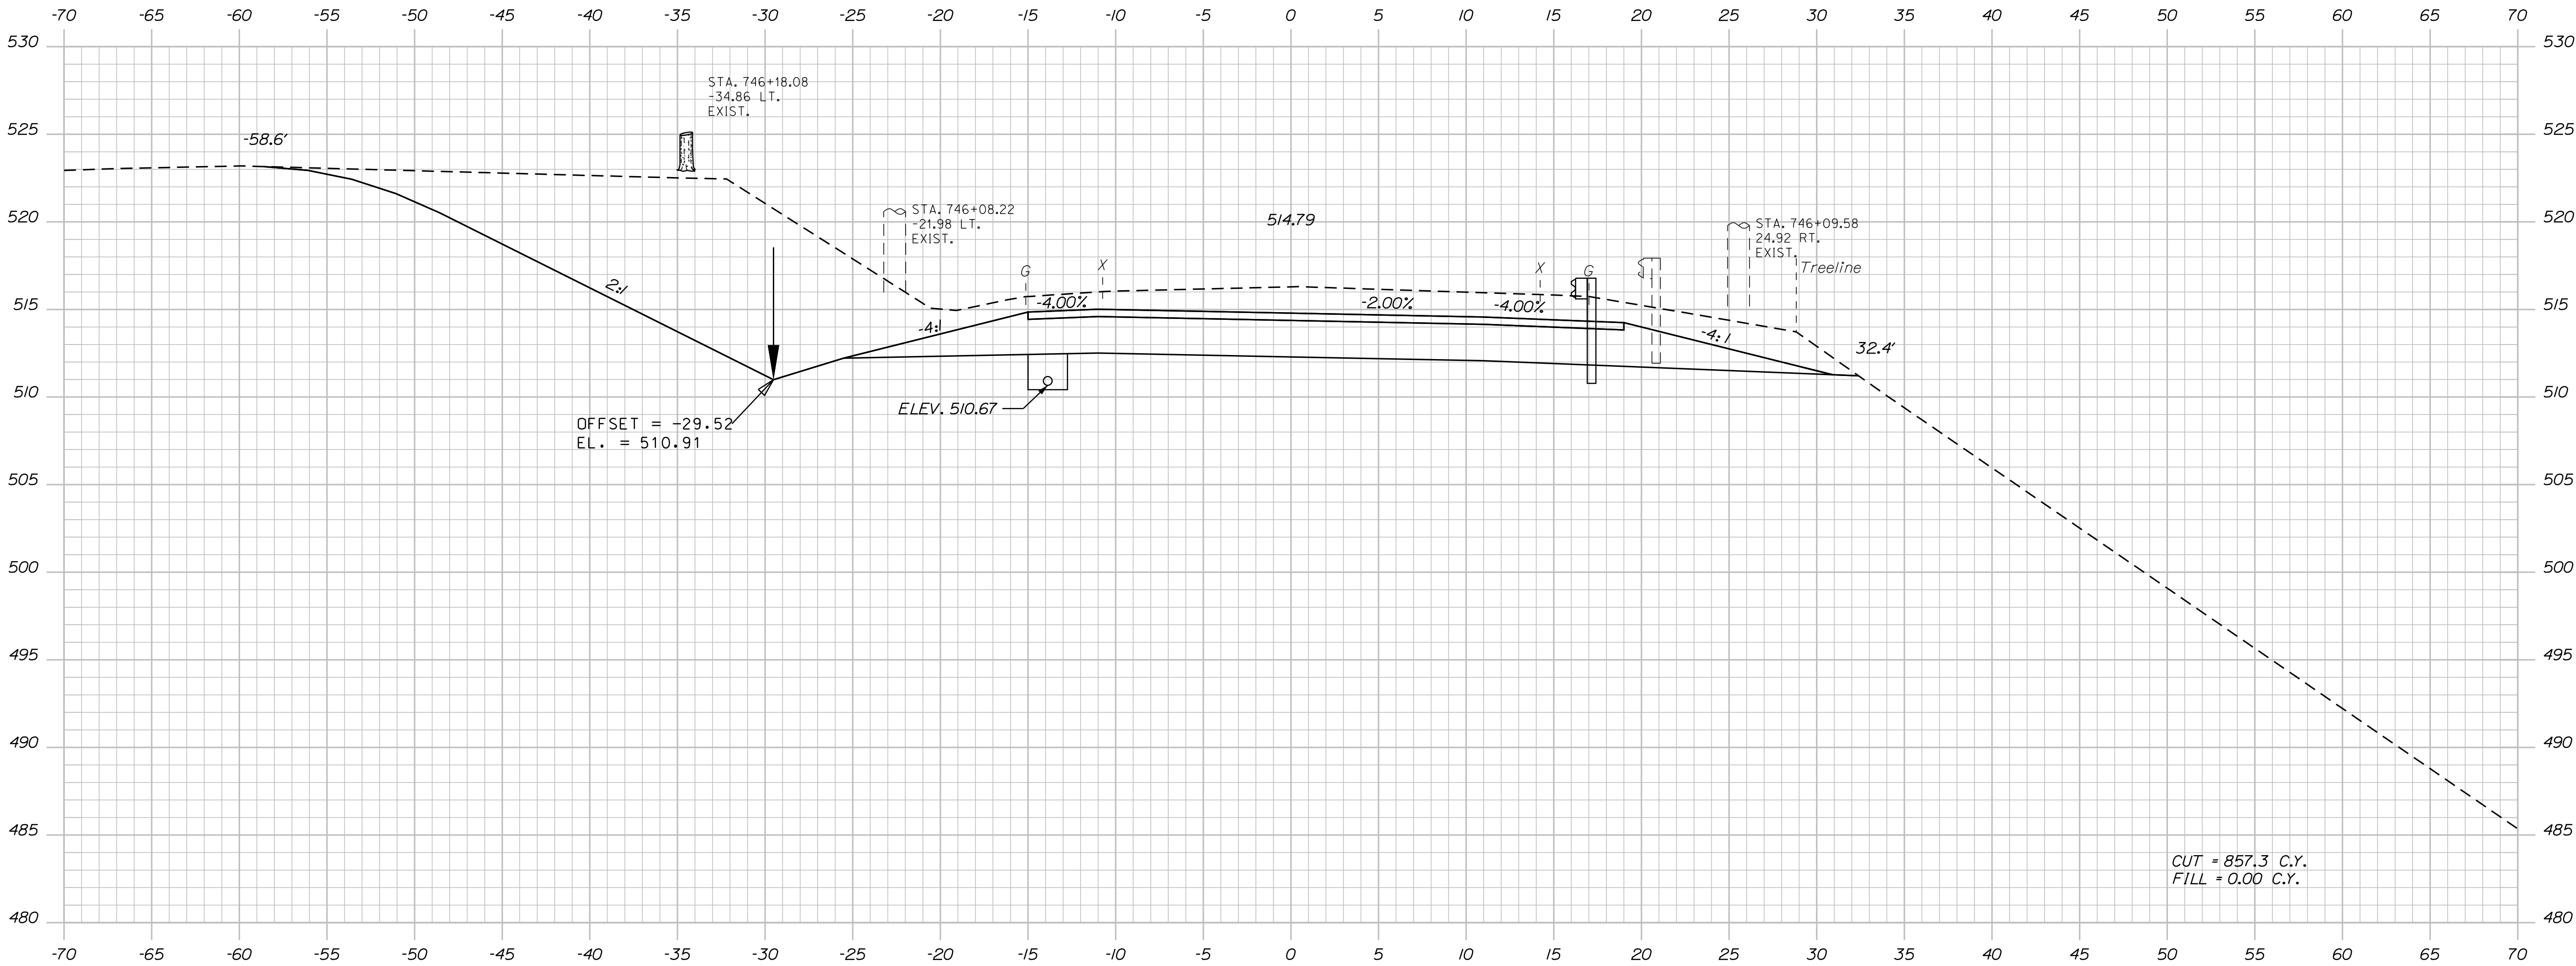

TYLIN INTERNATIONAL

STATE OF MAINE DEPARTMENT OF TRANSPORTATION						SIGNATURE		P.E. NUMBER		DATE		WIN 22656.00		HIGHWAY PLANS					
												STP-2265(600)							
FRENCHVILLE - FORT KENT U.S. ROUTE 1		PROJ. MANAGER E. MARTIN		BY T. KELLEY H. COWAN		DATE 9/2017 9/2017													
CROSS SECTIONS		DESIGN-DETAILED		CHECKED-REVIEWED		DESIGN2-DETAILED2		DESIGN3-DETAILED3		REVISIONS 1		REVISIONS 2		REVISIONS 3		REVISIONS 4		FIELD CHANGES	
SHEET NUMBER		223		OF 384															

Filename: ... \HIGHWAY\MSTA\X_XSection_2.dgn

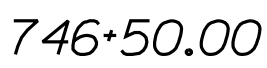

Sta. 746+50.00 to Sta. 746+50.00

SHEET NUMBER

224


OF 384

Date:8/18/2026

Username:

Division: HIGHWAY

Filename: ...\\HIGHWAY\\MST\\A\\x...XSection_2.dgn

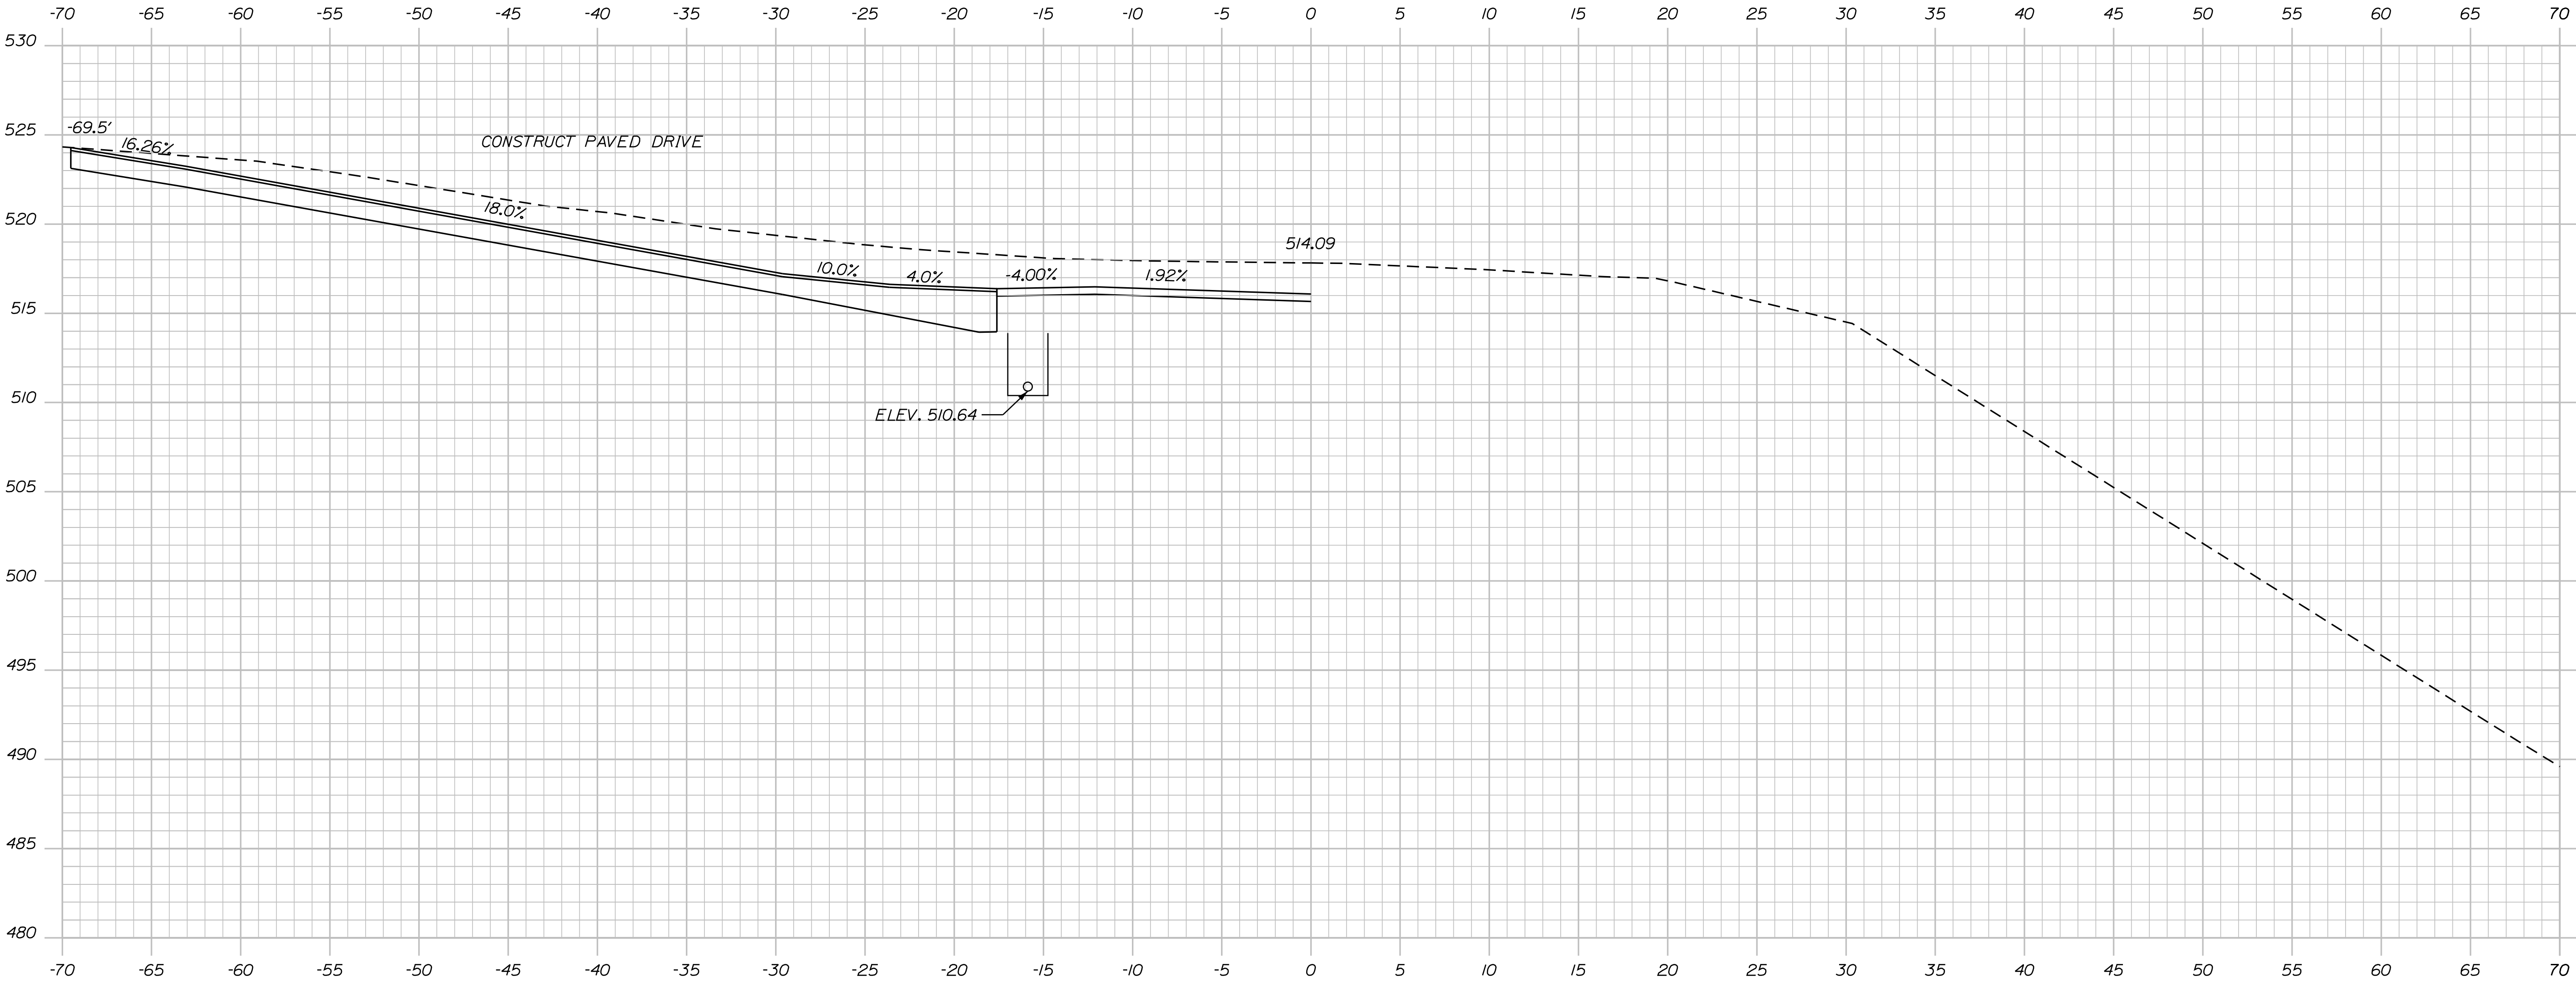

746+73.78 (SKEWED)

TYLIN INTERNATIONAL

SHEET NUMBER

225

OF 384

FRENCHVILLE - FORT KENT
U.S. ROUTE 1

CROSS SECTIONS

STATE OF MAINE

DEPARTMENT OF TRANSPORTATION

STP-2265(600)

WIN

22656.00

HIGHWAY PLANS


PROJ. MANAGER	BY	DATE
E. MARTIN	T. KELLEY	9/2017
DESIGN-DETAILED	H. COWAN	9/2017
CHECKED-REVIEWED		
DESIGN-DETAILED		
REVISIONS 1		
REVISIONS 2		
REVISIONS 3		
REVISIONS 4		
FIELD CHANGES		

SIGNATURE

P.E. NUMBER

DATE

Sta. 746+73.78 to Sta. 746+73.78

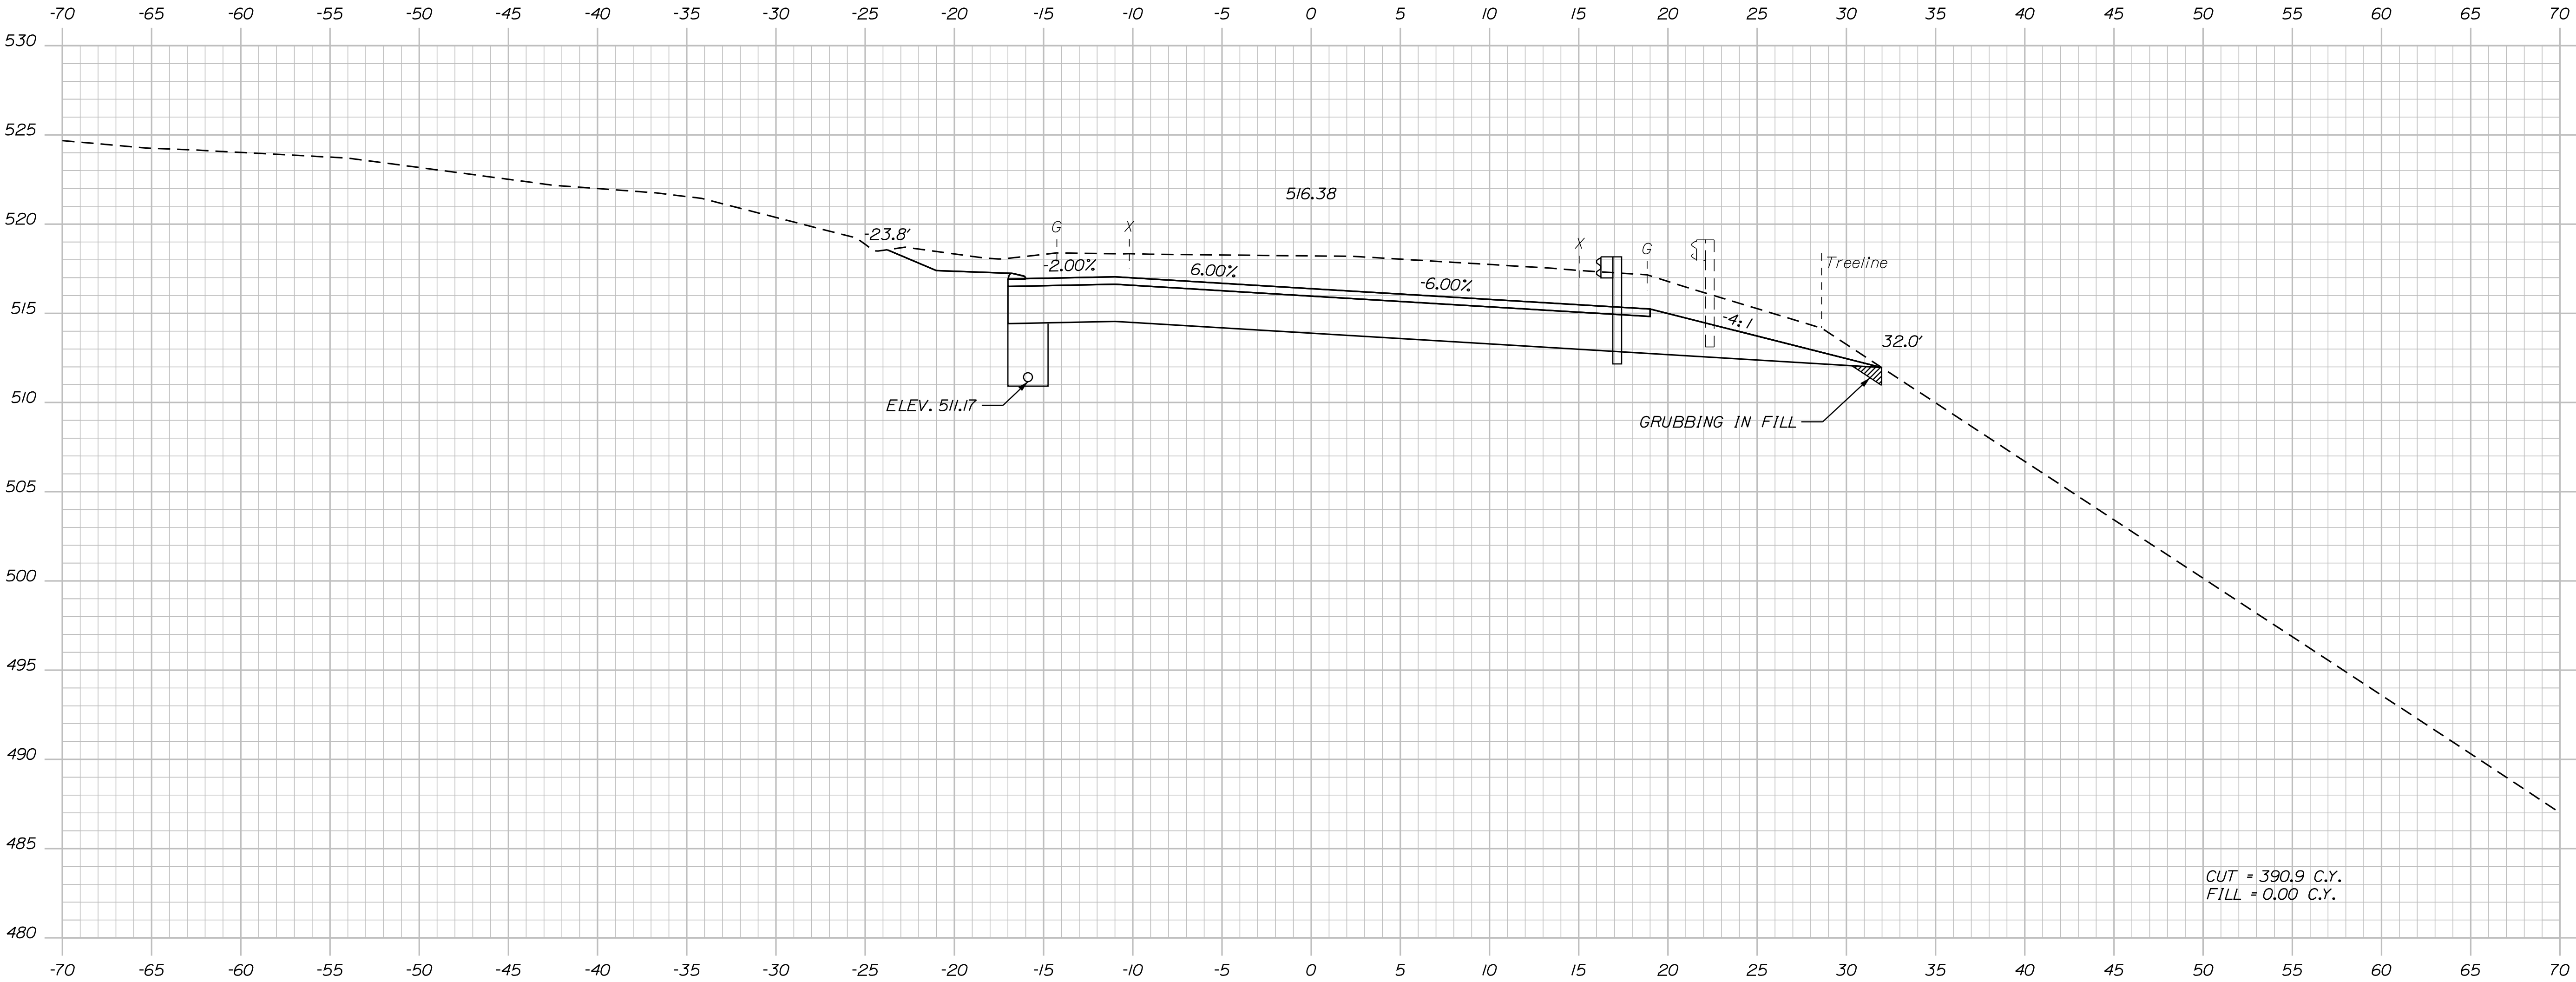

747+00.00

TYLIN INTERNATIONAL

Sta. 747+00.00 to Sta. 747+00.00


STATE OF MAINE DEPARTMENT OF TRANSPORTATION
STP-2265(600)
WIN 22656.00 HIGHWAY PLANS

PROJ. MANAGER E. MARTIN	BY T. KELLEY H. COWAN	DATE 9/2017 9/2017
DESIGN-DETAILED CHECKED-REVIEWED DESIGN-DETAILED REVISIONS 1 REVISIONS 2 REVISIONS 3 REVISIONS 4 FIELD CHANGES	SIGNATURE P.E. NUMBER DATE	

FRENCHVILLE - FORT KENT U.S. ROUTE 1
CROSS SECTIONS

SHEET NUMBER 226 OF 384

Filename: ... \HIGHWAY\MSTA\X_XSection_2.dgn

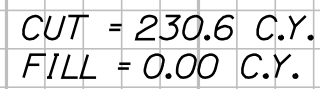

TY·LININTERNATIONAL

SHEET NUMBER

227

OF 384

CROSS SECTIONS

STATE OF MAINE			
DEPARTMENT OF TRANSPORTATION			
STP-2265(600)			
WIN 22656.00		HIGHWAY PLANS	
PROJ. MANAGER	E. MARTIN	BY	DATE
DESIGN-DETAILED	T. KELLEY	T. KELLEY	9/20/07
CHECKED-REVIEWED	H. COWAN	H. COWAN	9/20/07
DESIGN2-DETAILED2			
DESIGNS-DETAILED3			
REVISIONS 1			
REVISIONS 2			
REVISIONS 3			
REVISIONS 4			
FIELD CHANGES			
P.E. NUMBER		DATE	

Filename: ... \HIGHWAY\MSTA\X_XSection_2.dgn




Sta. 748+00.00 to Sta. 748+00.00

WIN
22656.00

CROSS SECTIONS

OF 384

Filename: ... \HIGHWAY\MSTA\X_XSection_2.dgn

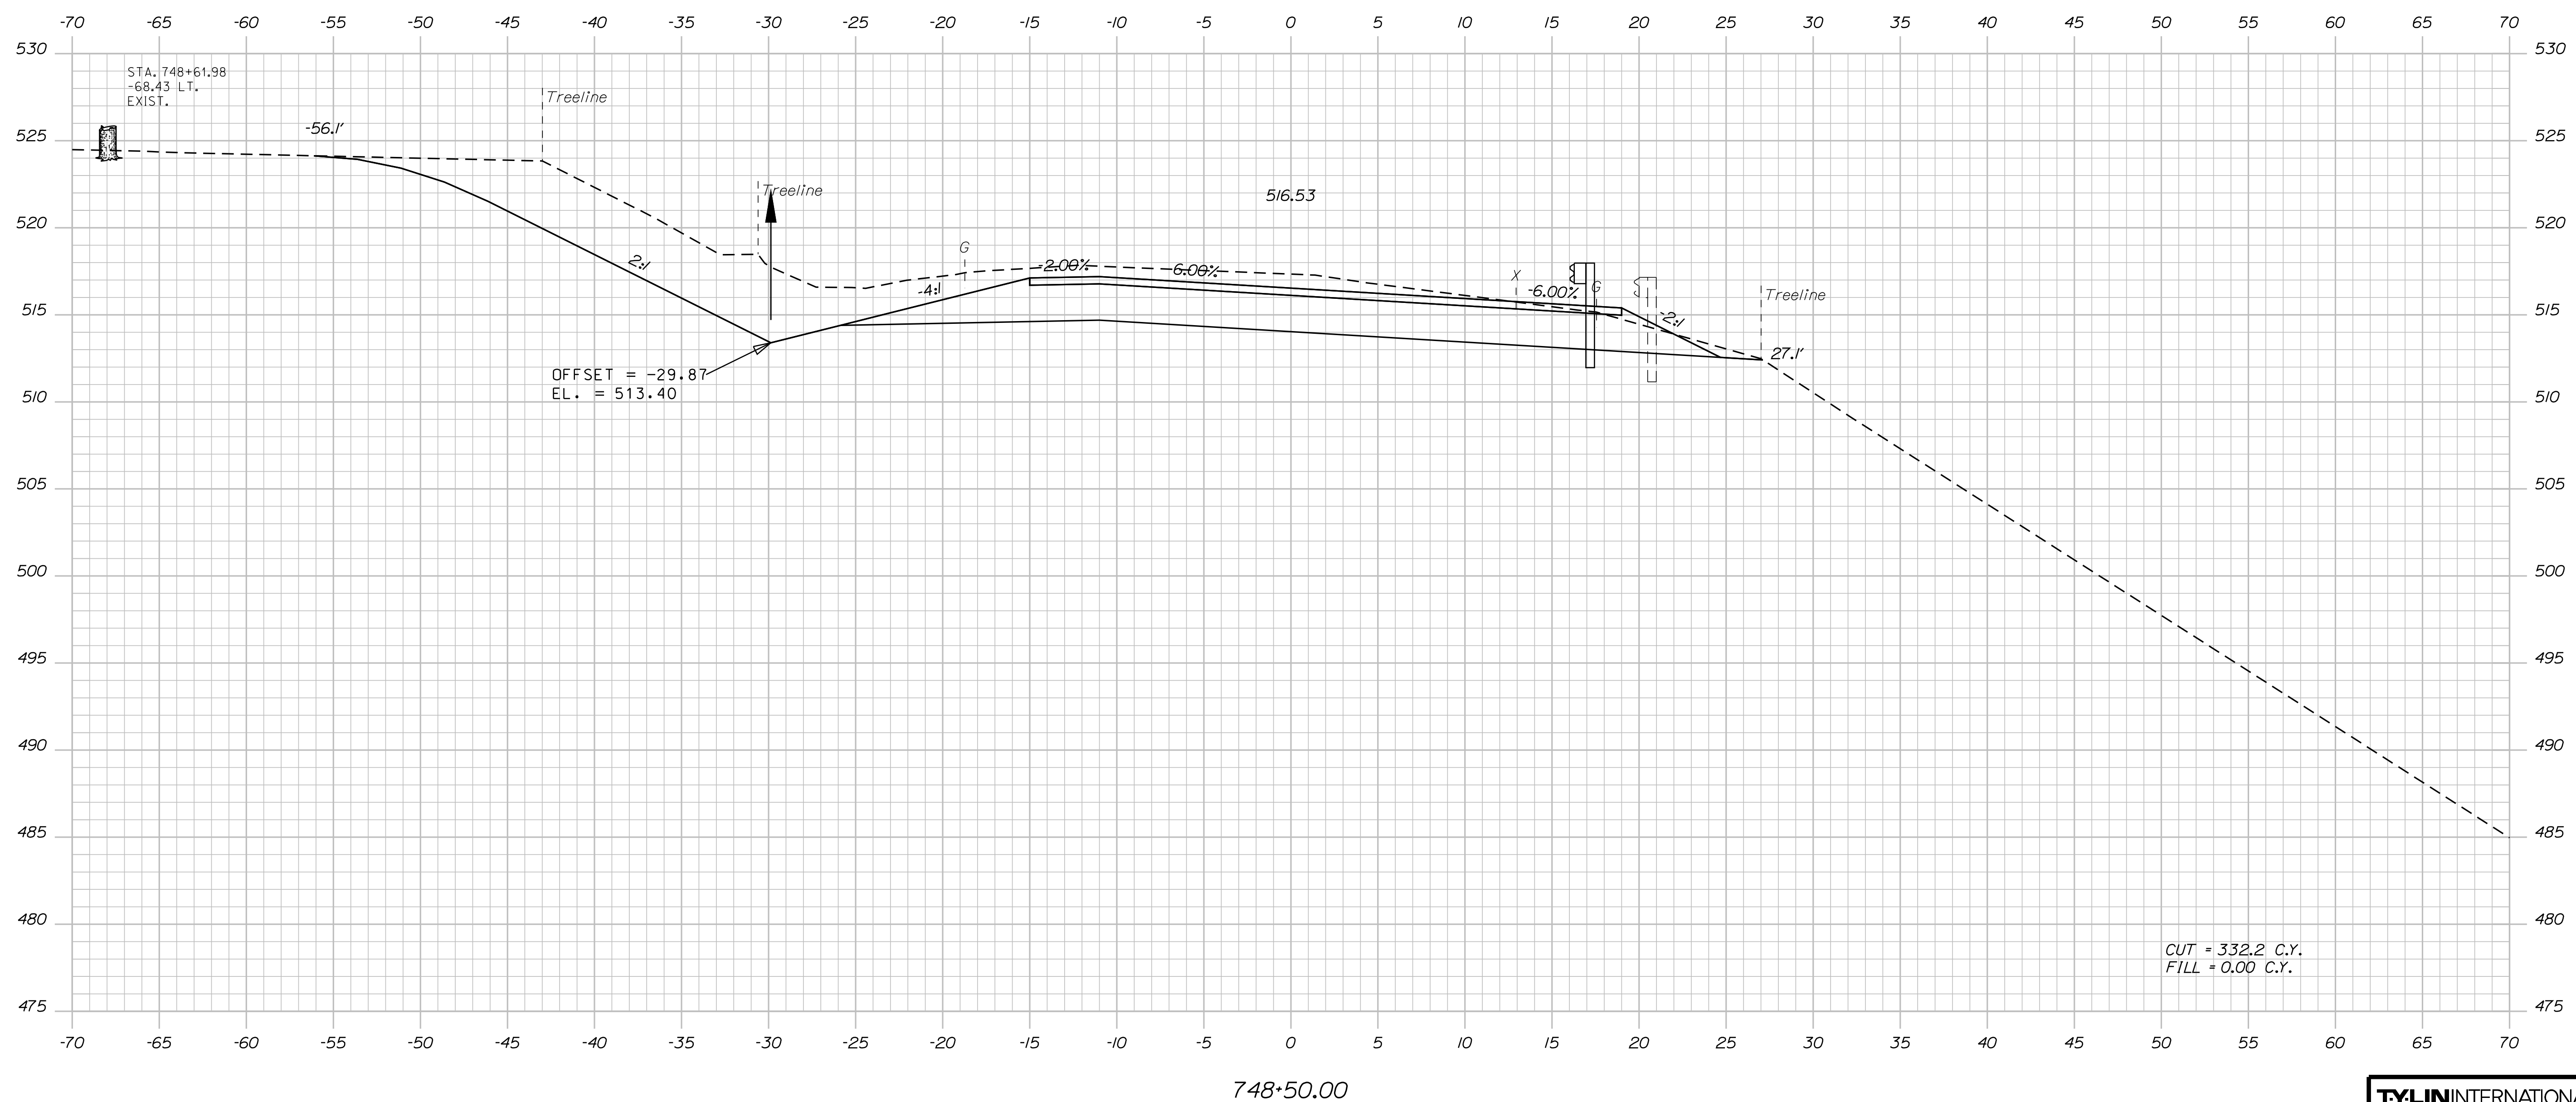

OF 384


SHEET NUMBER

229

CROSS SECTIONS

STATE OF MAINE					
DEPARTMENT OF TRANSPORTATION					
STP-2265(600)					
WIN					
22656.00					
HIGHWAY PLANS					

Filename: ... \HIGHWAY\MSTA\x_XSection_2.dgn

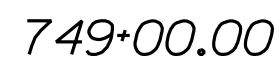

Sta. 749+00.00 to Sta. 749+00.00

WIN
22656.00
HIGHWAY PLANS

DATE _____

REVISIONS 3	
REVISIONS 4	
FIELD CHANGES	

CROSS SECTIONS


OF 384

Date:8/18/2026


Username:

Division: HIGHWAY

Filename: ...\\HIGHWAY\\MST\\A\\x_XSection_2.dgn

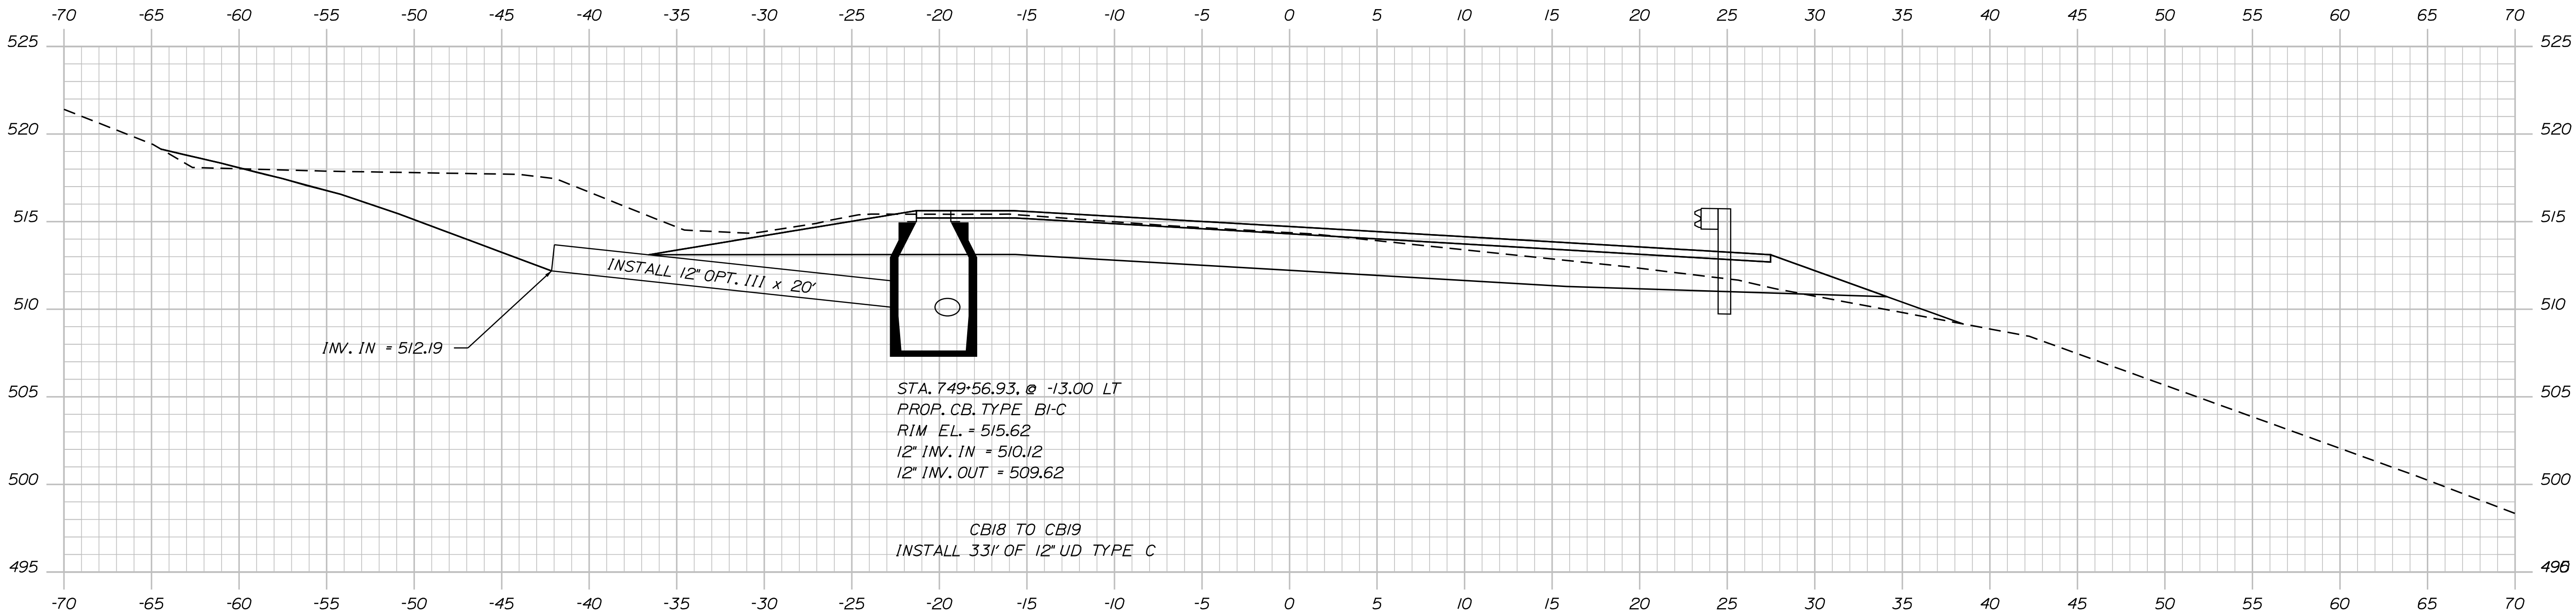

749+69.86 (SKEWED)

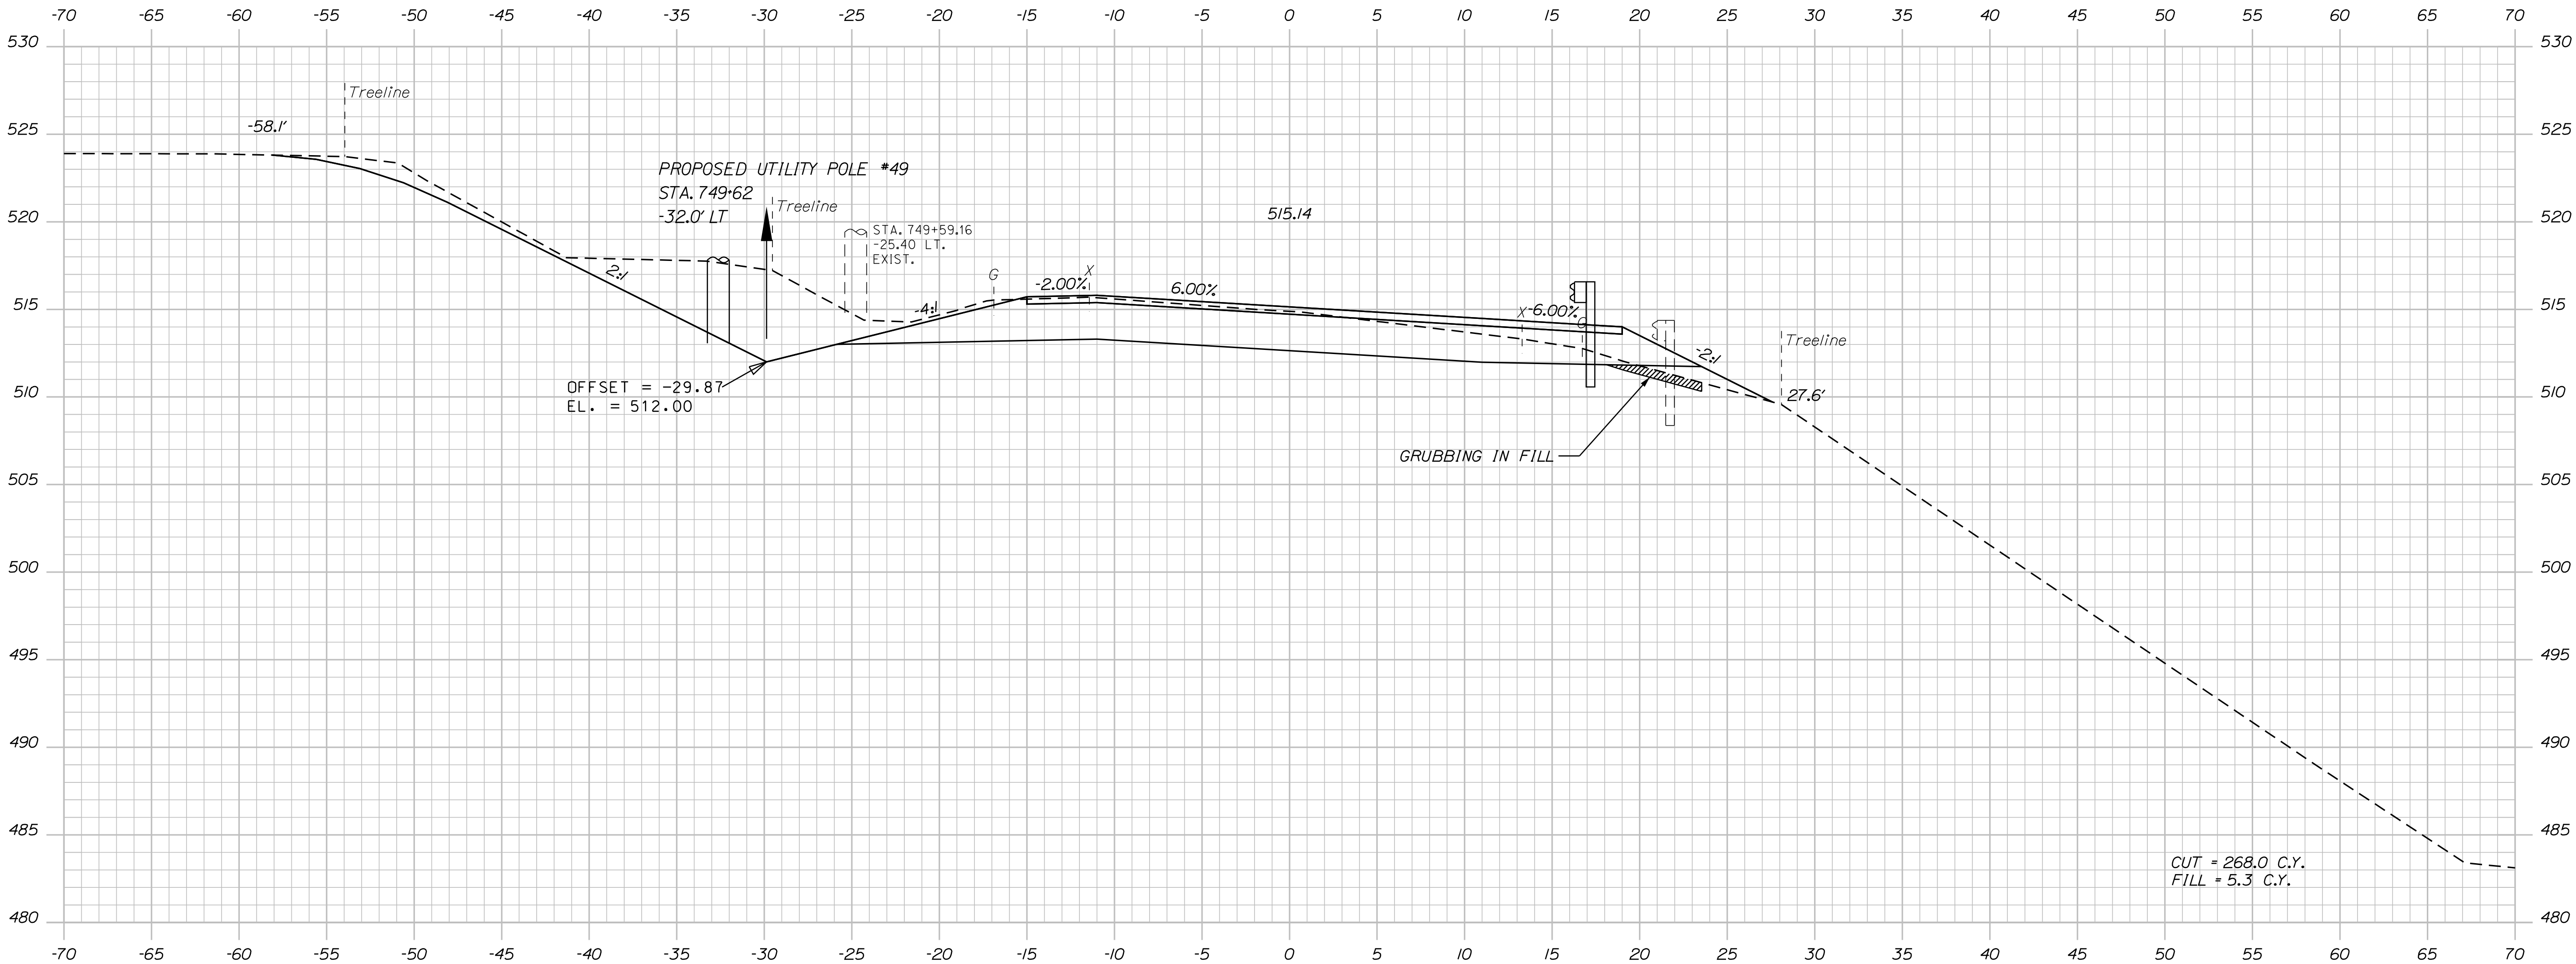


749+50.00

TYLIN INTERNATIONAL

PROJ. MANAGER	BY	DATE
E. MARTIN	T. KELLEY	9/2017
CHECKED-REVIEWED	H. COWAN	9/2017
DESIGNED-DETAILED		
REVISIONS 1		
REVISIONS 2		
REVISIONS 3		
REVISIONS 4		
FIELD CHANGES		

Division: HIGHWAY

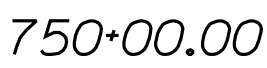

TY·LININTERNATIONAL


SHEET NUMBER

232

OF 384

Sta. 750+00.00 to Sta. 750+00.00

Filename: ... \HIGHWAY\MSTA\x_XSection_2.dgn

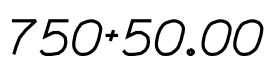


Sta. 750+50.00 to Sta. 750+50.00

WIN
22656.00

SHEET NUMBER

OF 384

Filename: ... \HIGHWAY\MSTA\X_XSection_2.dgn

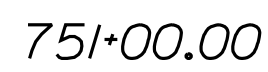

Sta. 751+00.00 to Sta. 751+00.00

STP-2265(600)

HIGHWAY PLANS

CROSS SECTIONS

234



OF 384

Date:8/18/2026

Username:

Division: HIGHWAY

Filename: ... \HIGHWAY\MST\A\X_XSection_2.dgn

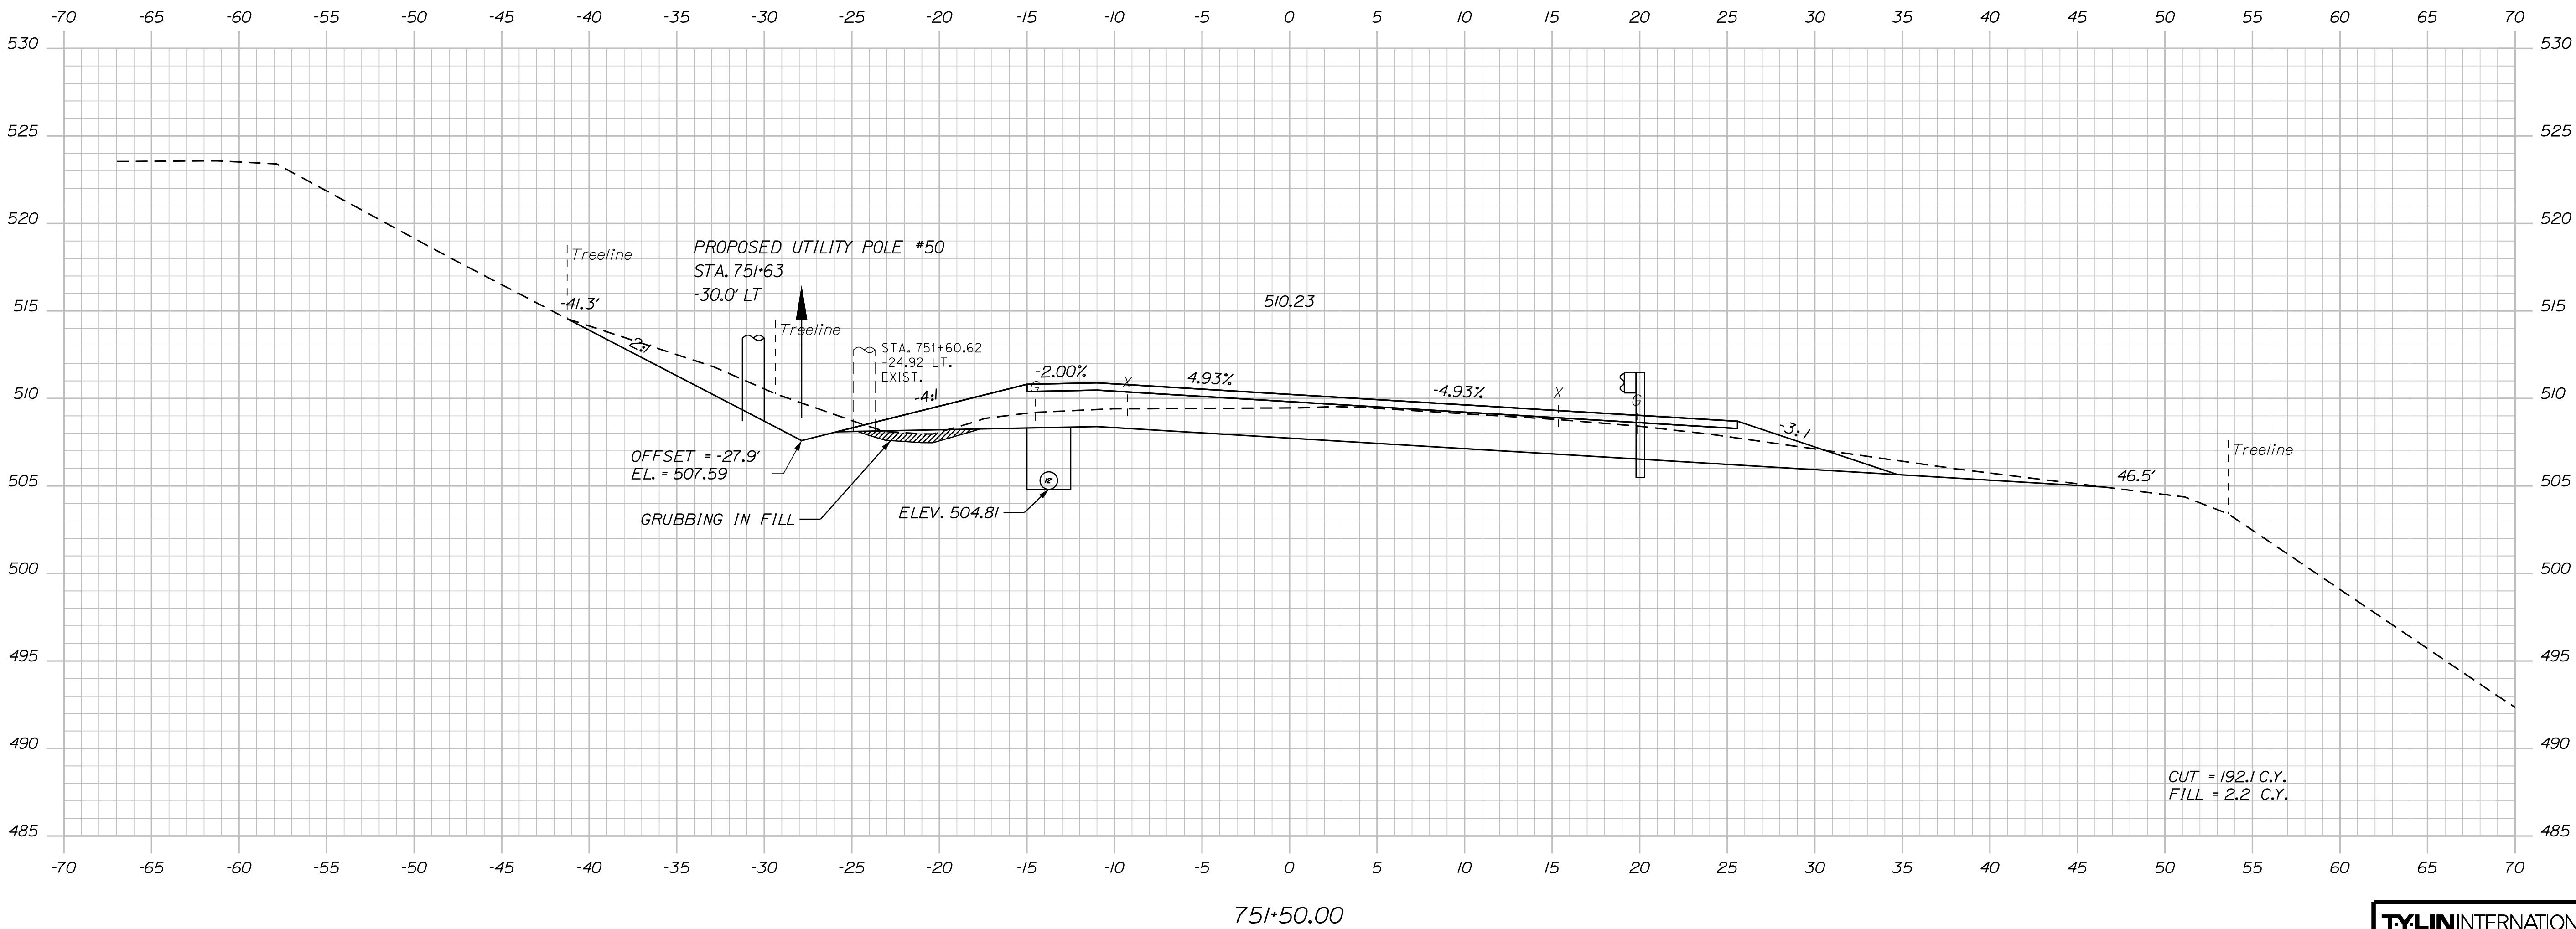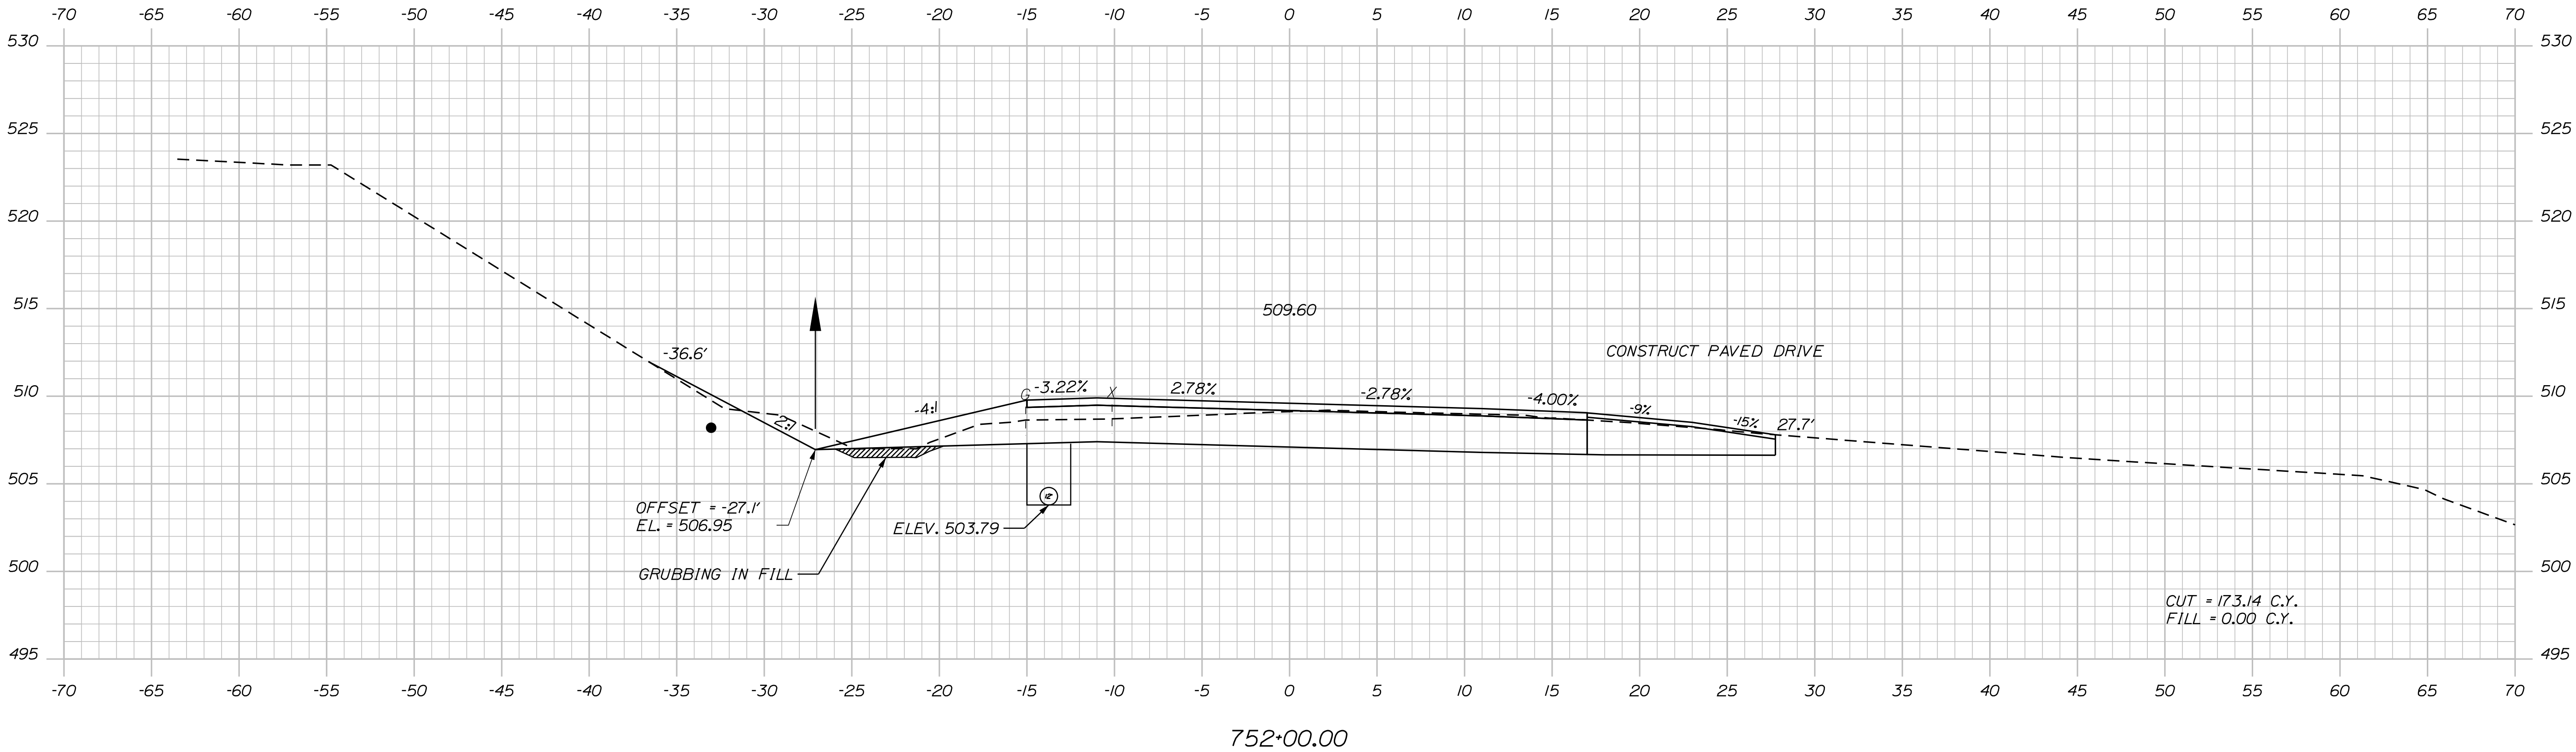

TYLIN INTERNATIONAL

Sta. 751+50.00 to Sta. 752+00.00

STATE OF MAINE
DEPARTMENT OF TRANSPORTATION
STP-2265(600)
WIN
22656.00
HIGHWAY PLANS

PROJ. MANAGER	BY	DATE
E. MARTIN	T. KELLEY	9/2017
CHECKED-REVIEWED	H. COWAN	9/2017
DESIGN-DETAILED		
DESIGN-DETAILED		
REVISIONS 1		
REVISIONS 2		
REVISIONS 3		
REVISIONS 4		
FIELD CHANGES		

FRENCHVILLE - FORT KENT
U.S. ROUTE 1
CROSS SECTIONS



SHEET NUMBER
235
OF 384

Username:

Date:8/18/2026

Division: HIGHWAY

Filenome: ...\\HIGHWAY\\MST\\Ax_XSection_2.dgn

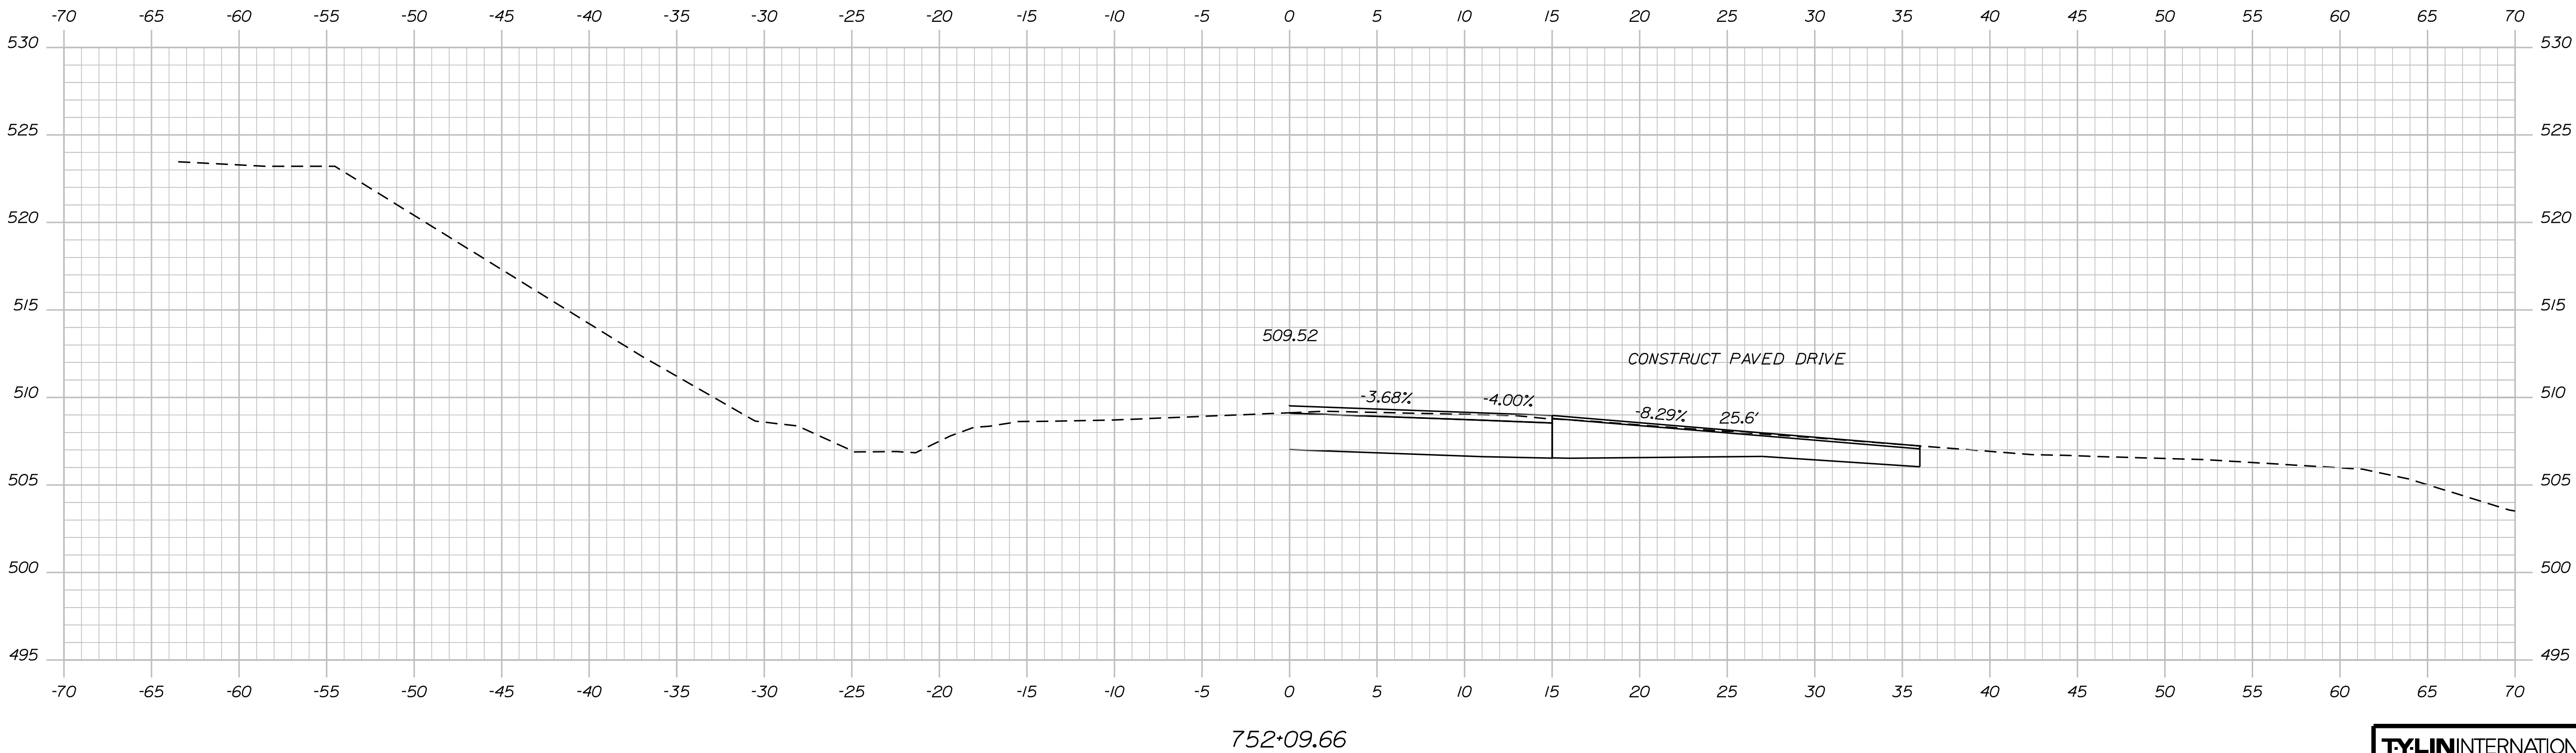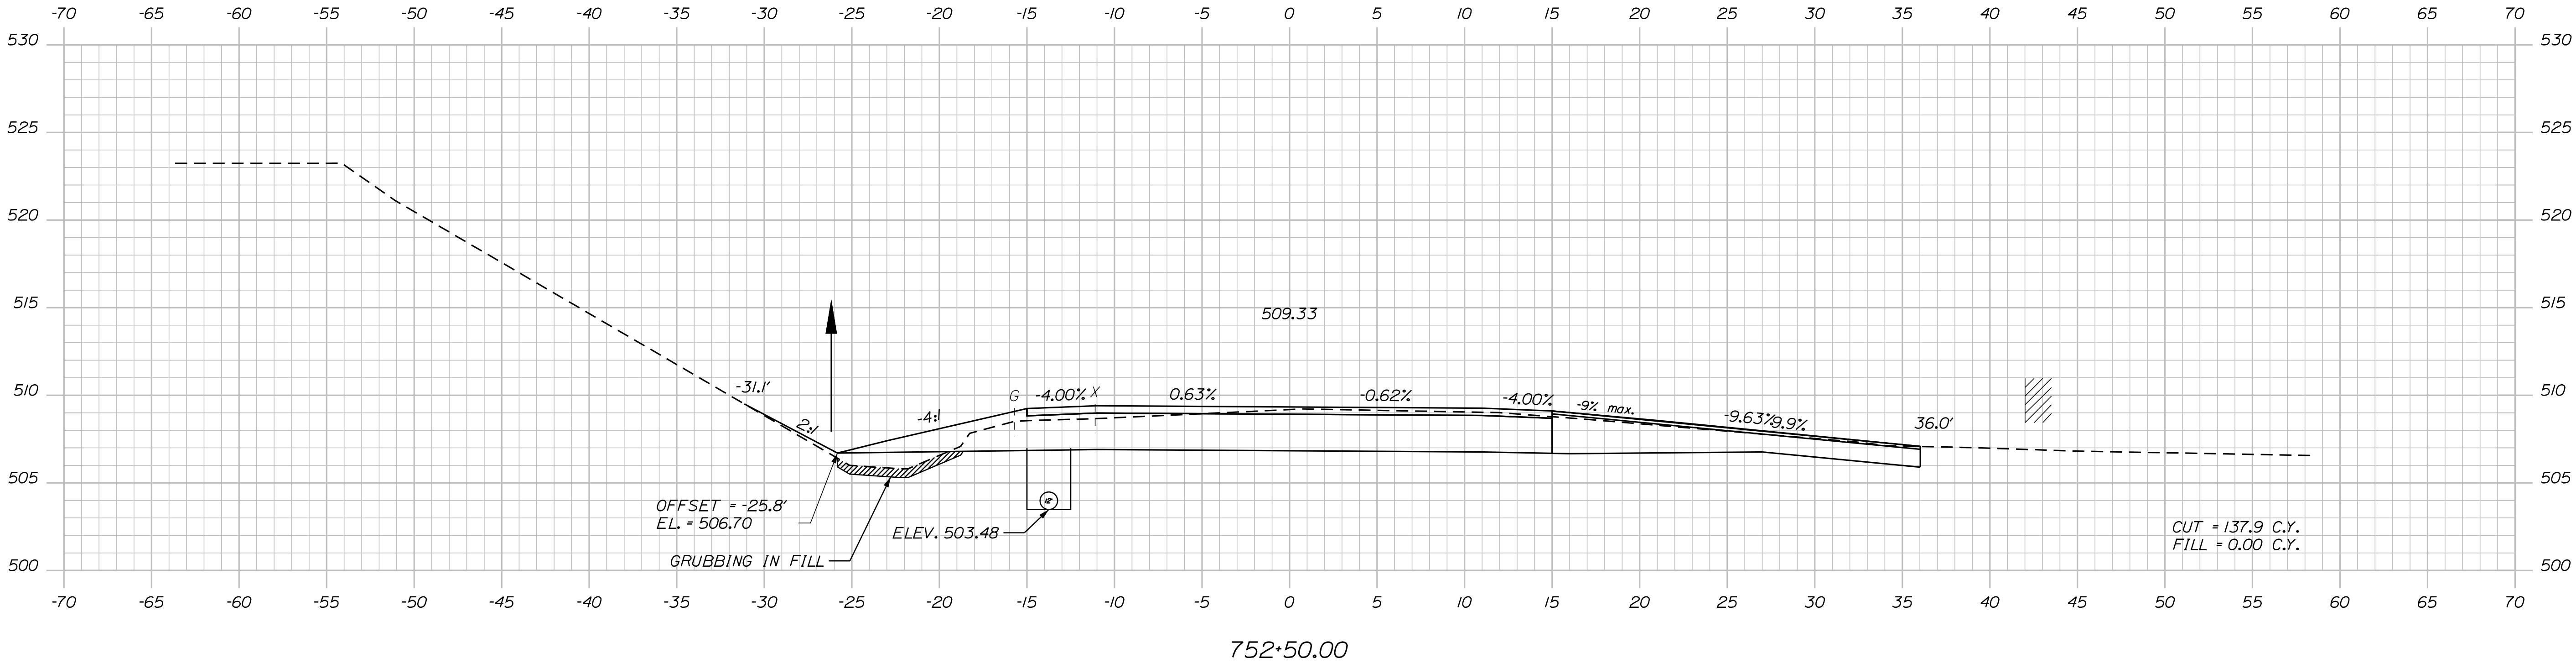

TYLIN INTERNATIONAL


STATE OF MAINE DEPARTMENT OF TRANSPORTATION	STP-2265(600)	
	WIN	22656.00
	HIGHWAY PLANS	

PROJ. MANAGER	BY	DATE
E. MARTIN	T. KELLEY	9/2017
DESIGN-DETAILED	H. COWAN	9/2017
CHECKED-REVIEWED		
DESIGN-DETAILED		
REVISIONS 1		
REVISIONS 2		
REVISIONS 3		
REVISIONS 4		
FIELD CHANGES		

FRENCHVILLE - FORT KENT U.S. ROUTE 1	
CROSS SECTIONS	


SHEET NUMBER
236
OF 384

Sta. 752+09.66 to Sta. 752+50.00

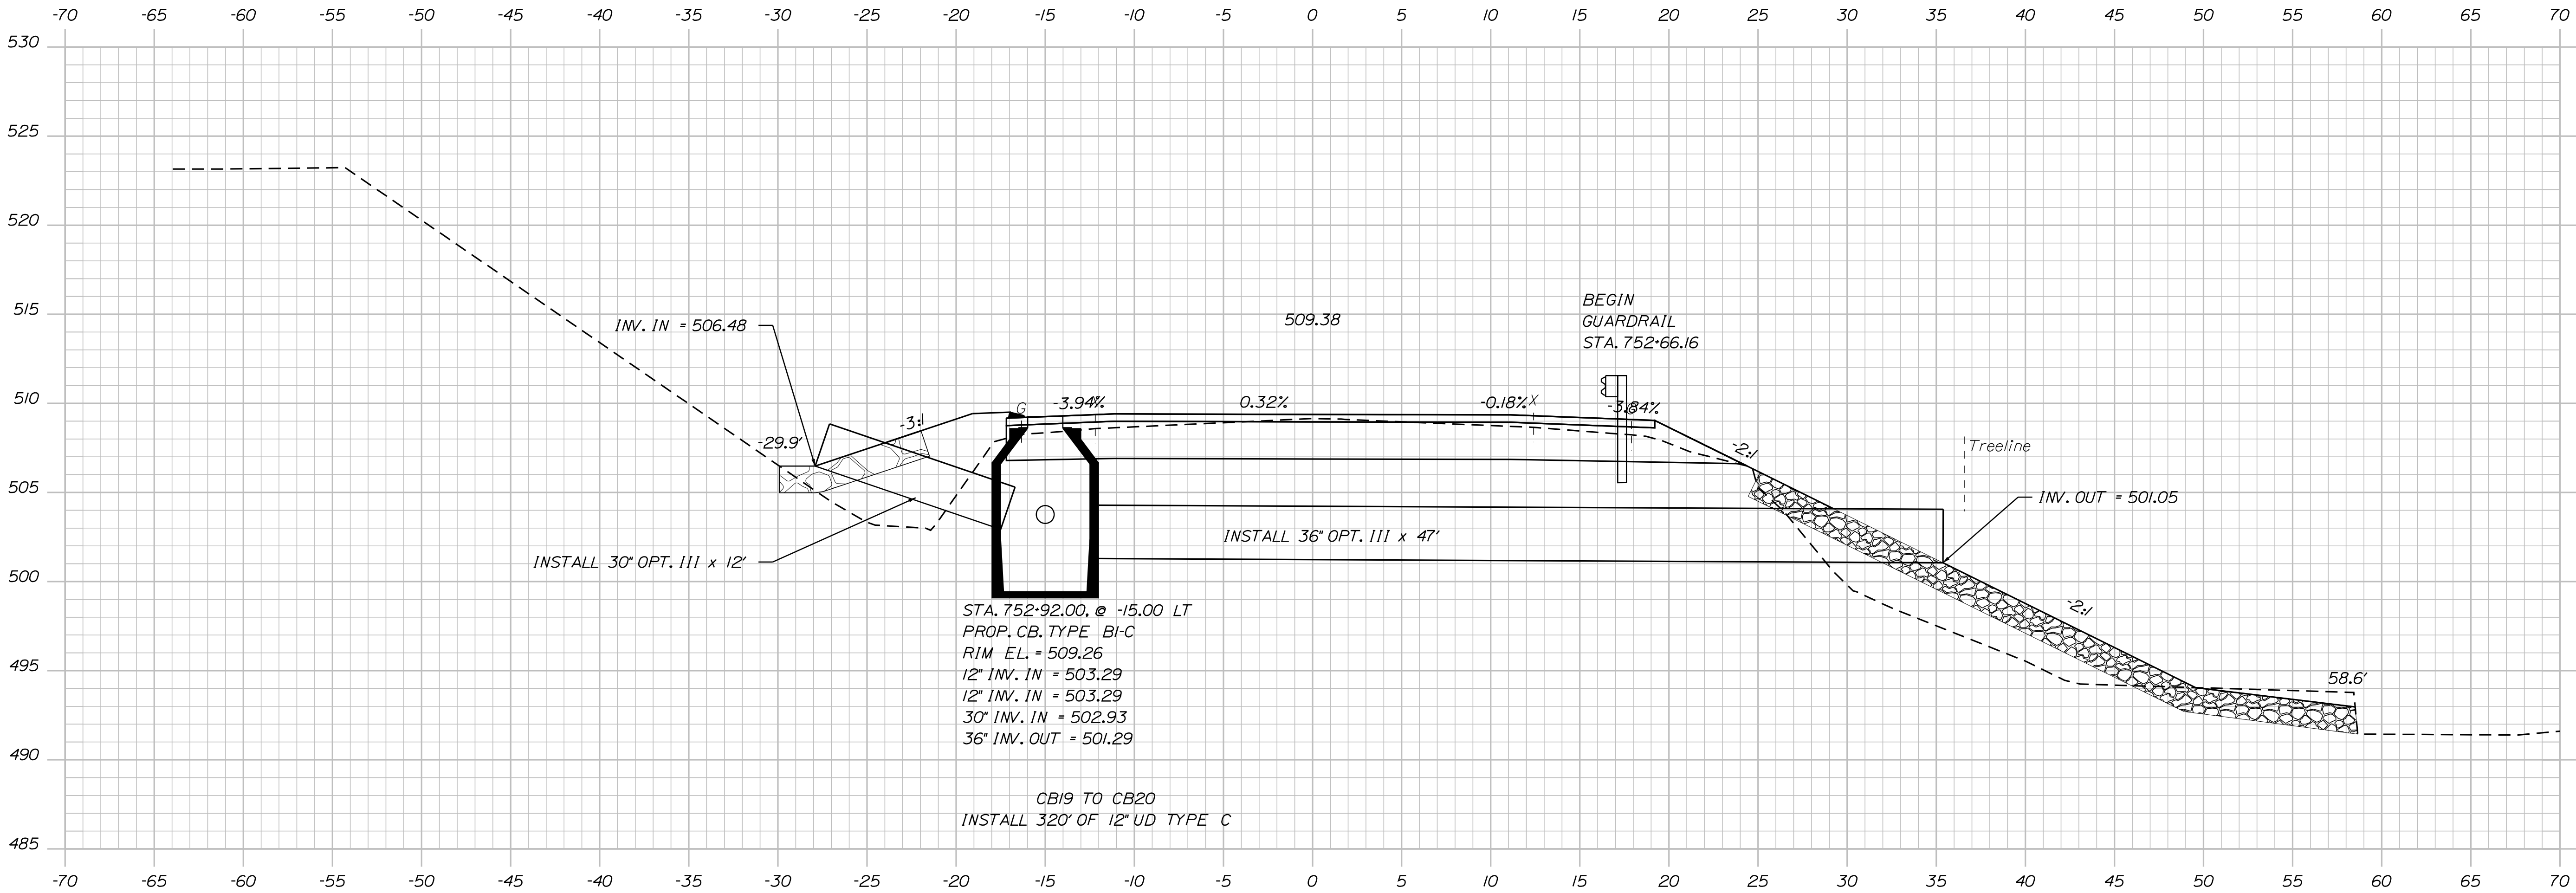

STATE OF MAINE DEPARTMENT OF TRANSPORTATION		DATE 9/2017		BY T. KELLEY H. COWAN		PROJ. MANAGER E. MARTIN DESIGN-DETAILED CHECKED-REVIEWED DESIGN2-DETAILED2 DESIGN3-DETAILED3		FRENCHVILLE - FORT KENT U.S. ROUTE 1	
								SIGNATURE	
STP-2265(600)								CROSS SECTIONS	
WIN 22656.00								REVISIONS 1	
								REVISIONS 2	
								REVISIONS 3	
								REVISIONS 4	
								FIELD CHANGES	

Filename: ... \HIGHWAY\MSTA\X_XSection_2.dgn

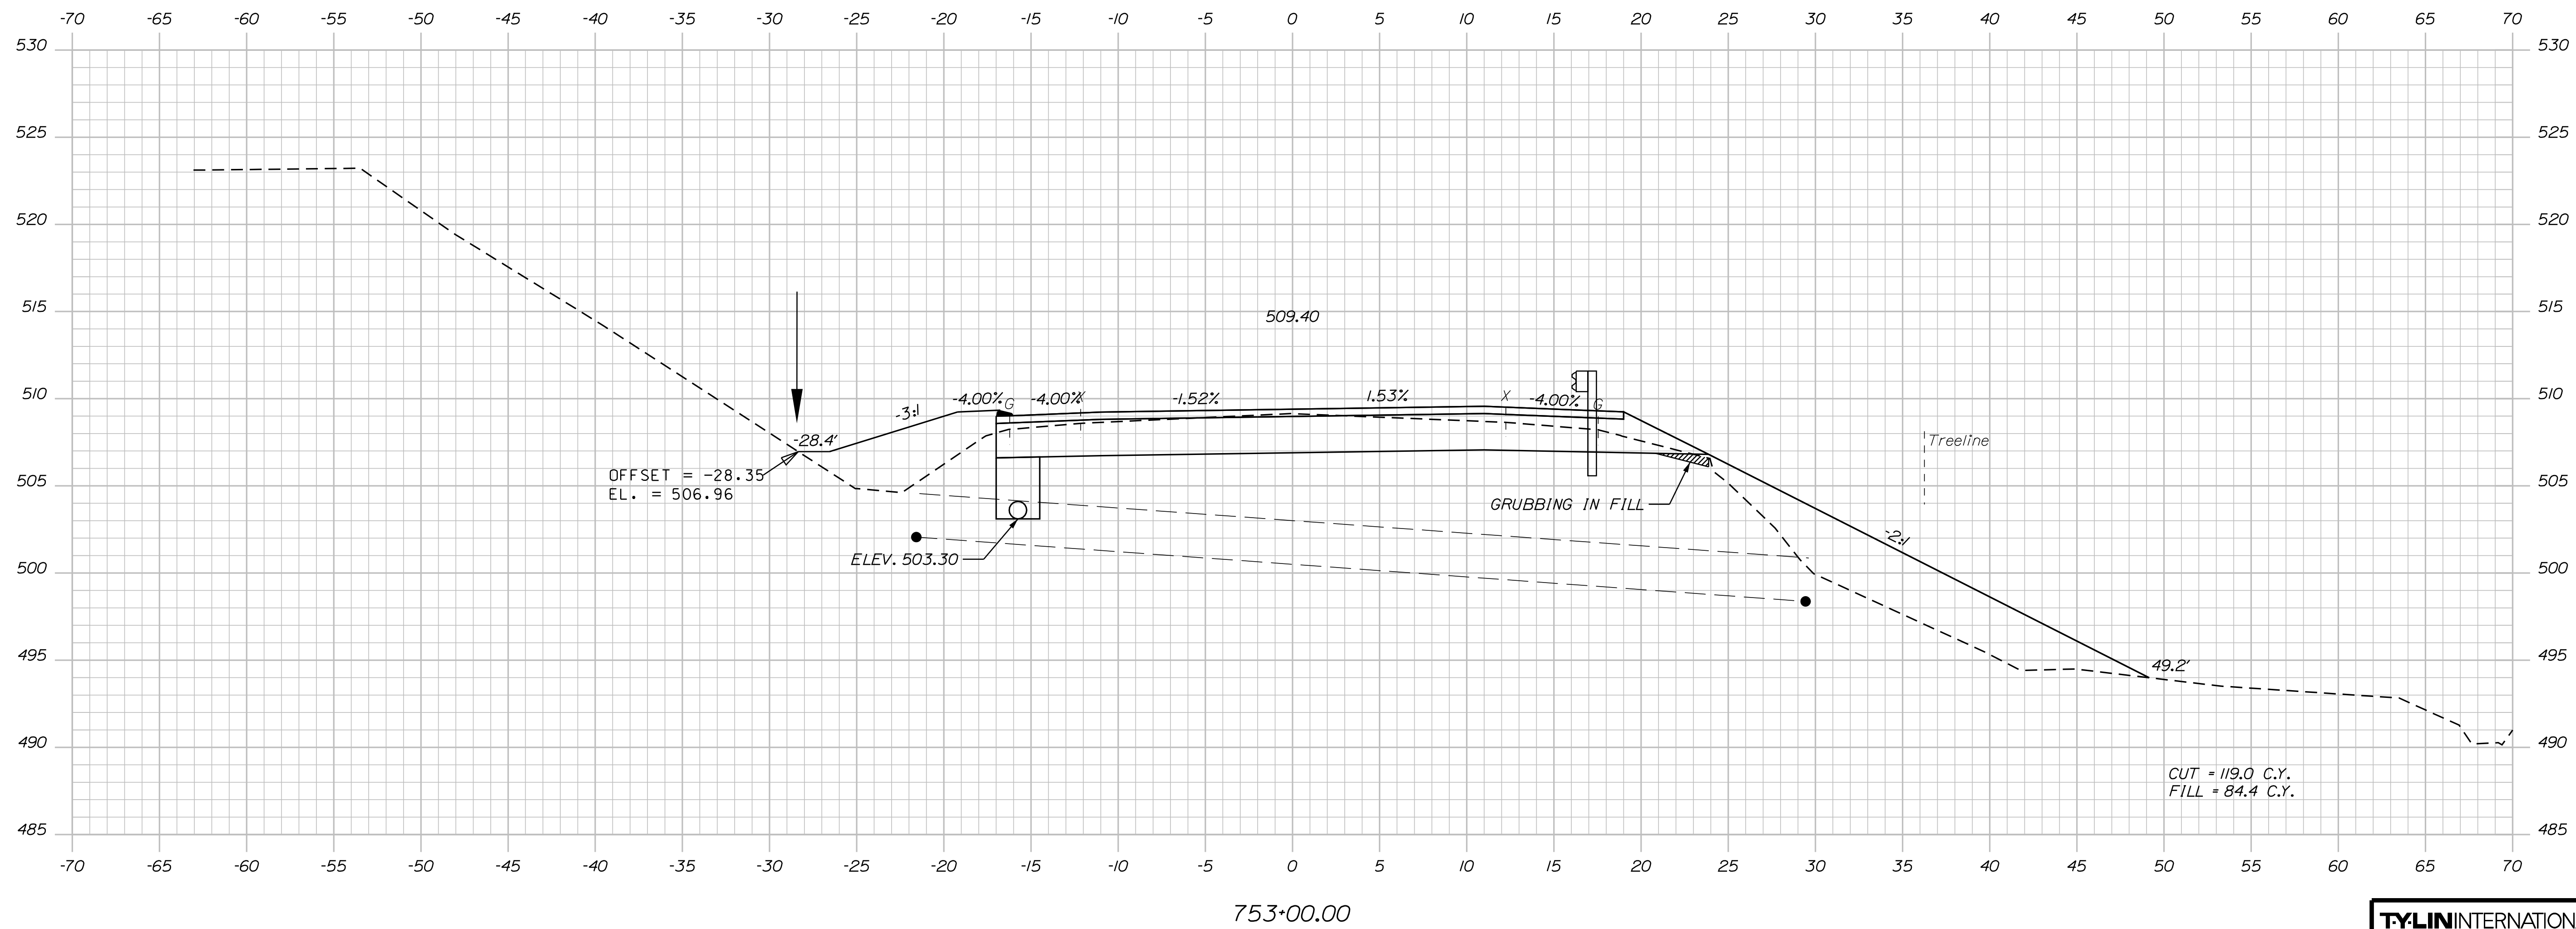

OF 384


238

**FRENCHVILLE - FORT
U.S. ROUTE 1
CROSS SECTIONS**

CROSS SECTIONS

STATE OF MAINE			
DEPARTMENT OF TRANSPORTATION			
STP-2265(600)			
WIN 22656.00		HIGHWAY PLANS	
PROJ. MANAGER	E. MARTIN	BY	DATE
DESIGN-DETAILED	I. KELLEY	I. KELLEY	9/20/17
CHECKED-REVIEWED	H. COWAN	H. COWAN	9/20/17
DESIGN2-DETAILED2			SIGNATURE
DESIGN3-DETAILED3			P.E. NUMBER
REVISIONS 1			
REVISIONS 2			
REVISIONS 3			DATE
REVISIONS 4			
FIELD CHANGES			



Filename: ... \HIGHWAY\MSTA\x_XSection_2.dgn Division: HIGHWAY

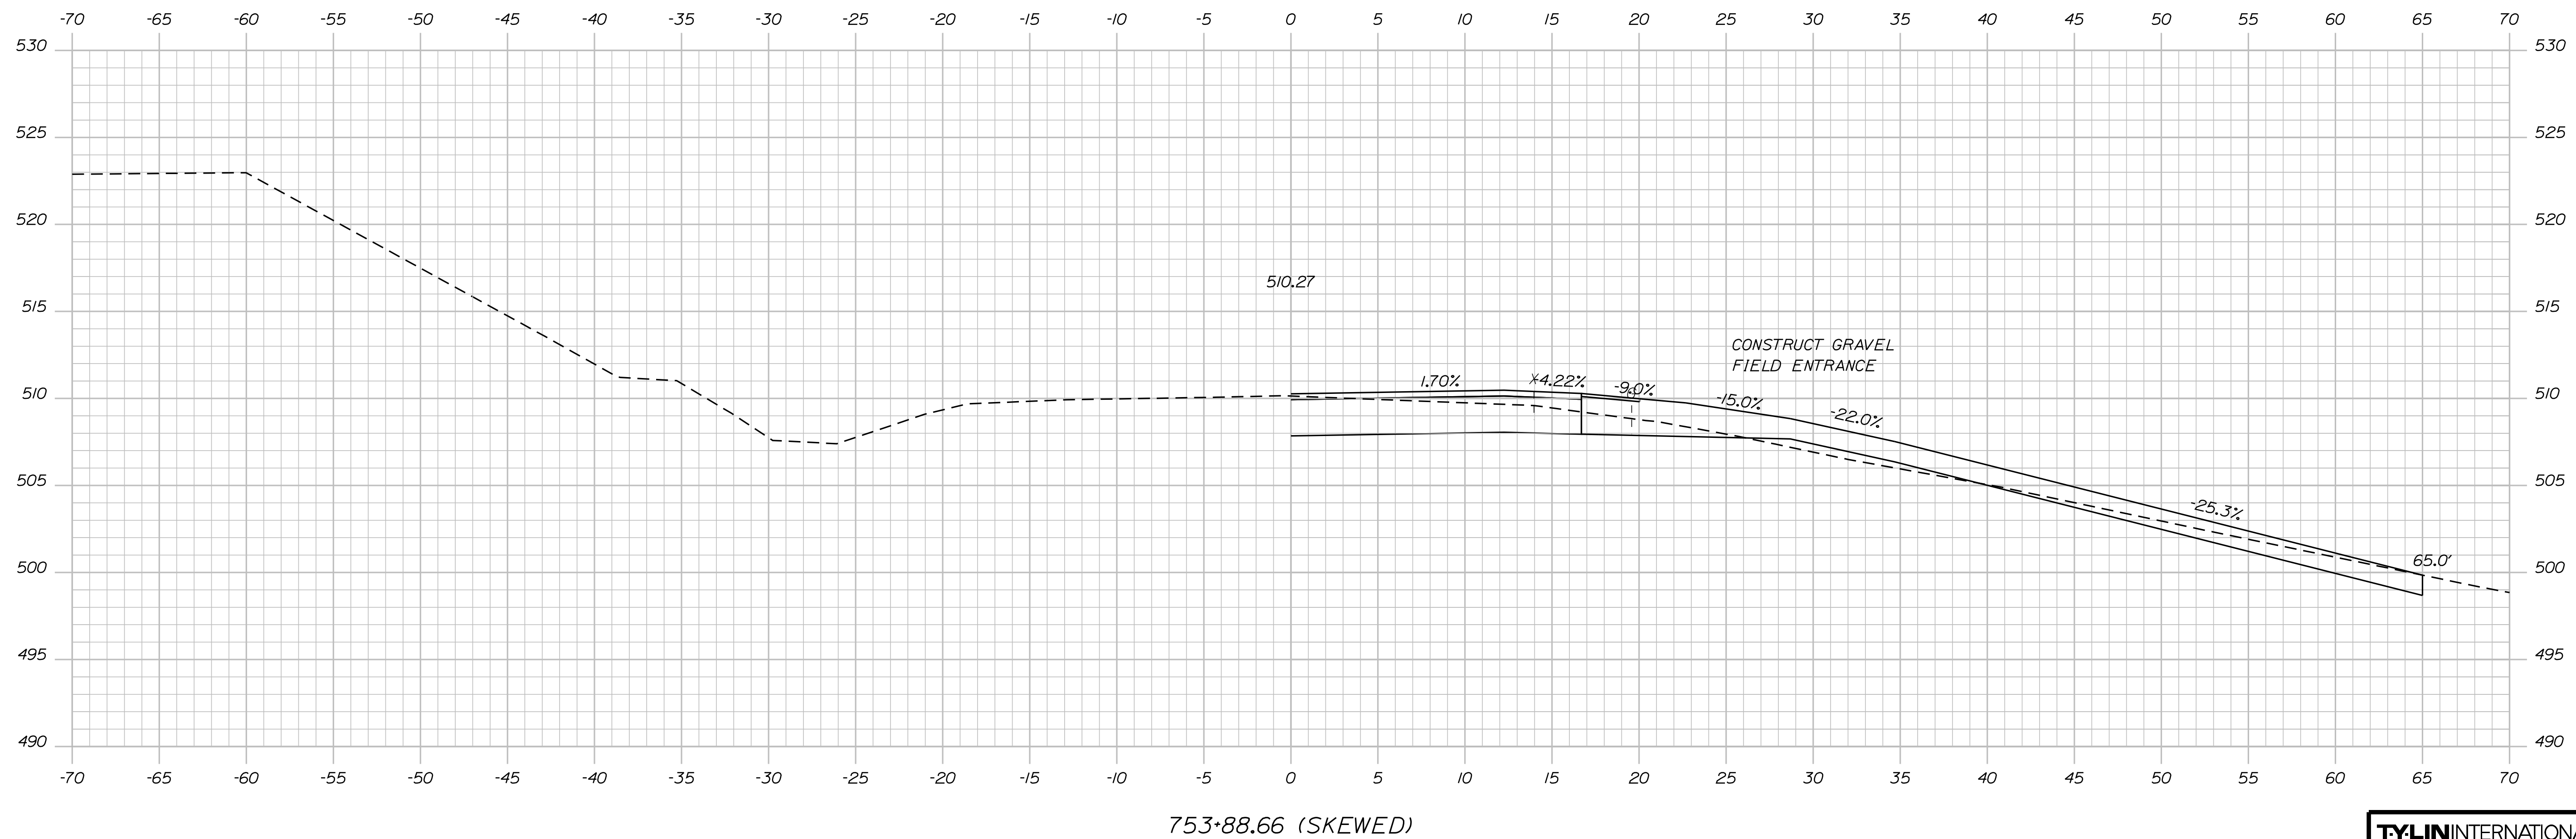

SHEET NUMBER

239

OF 384

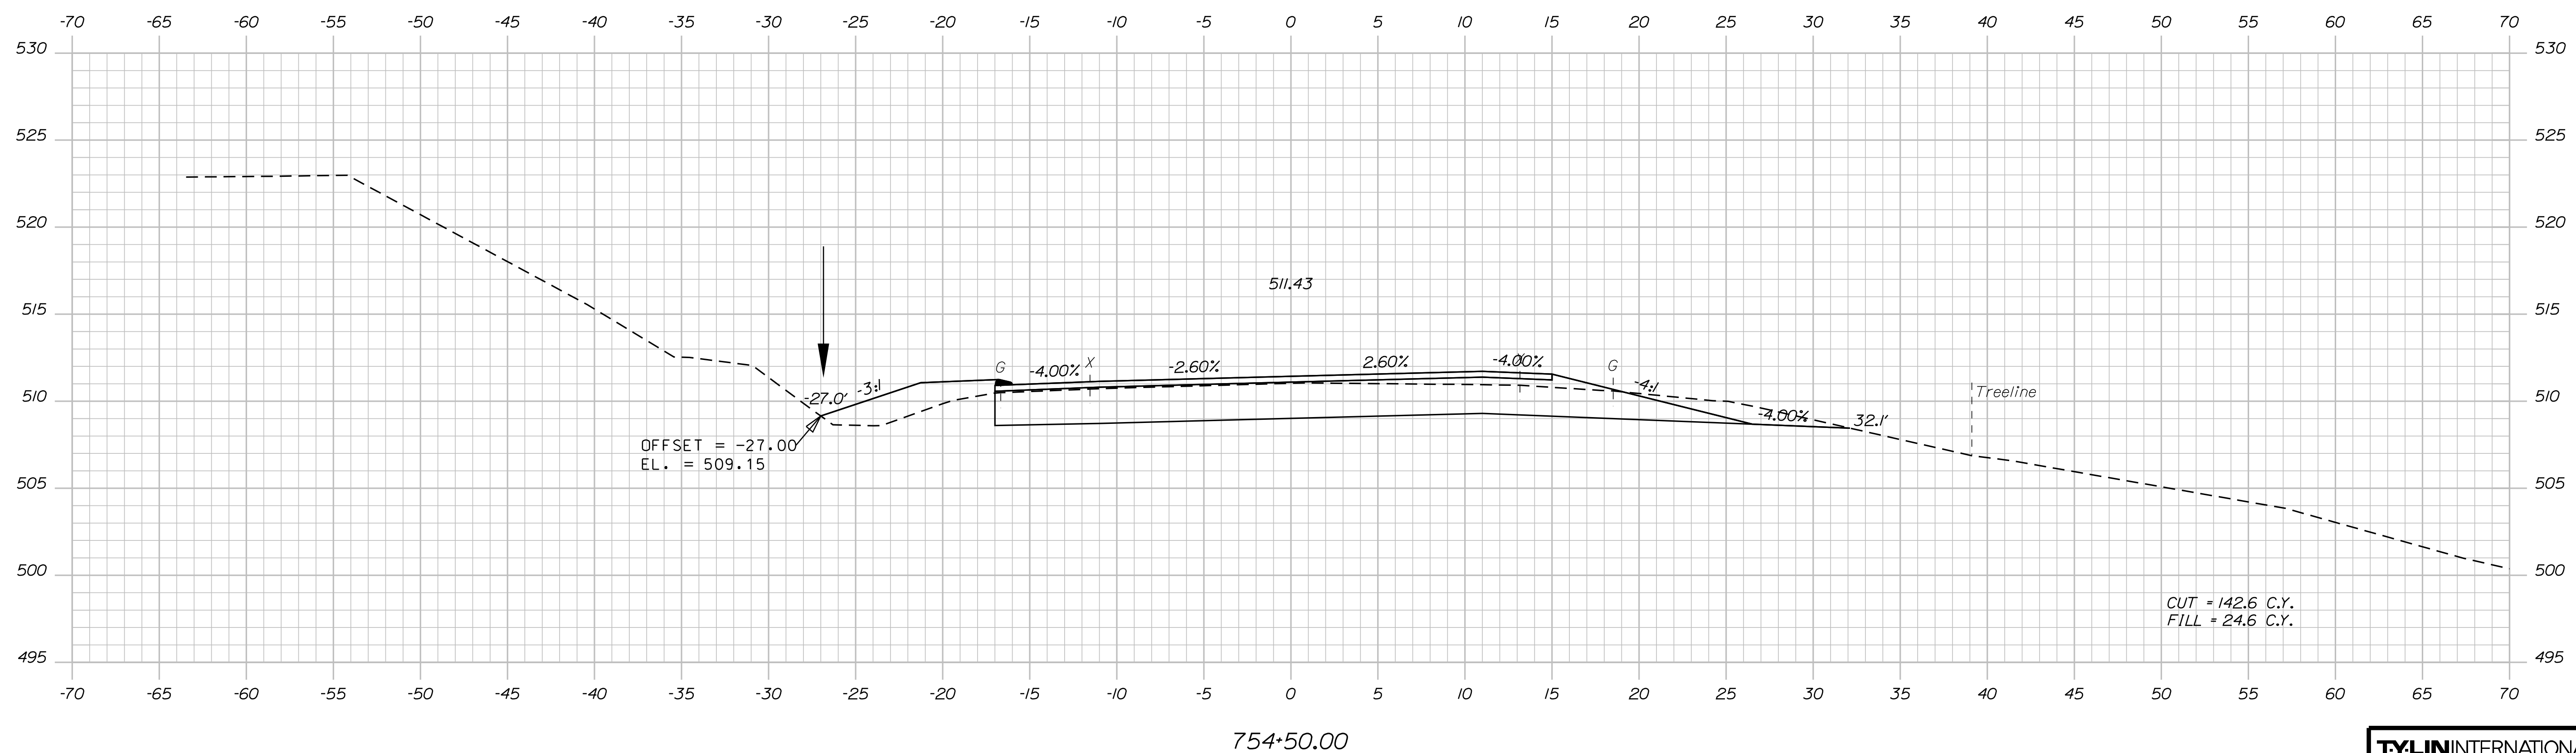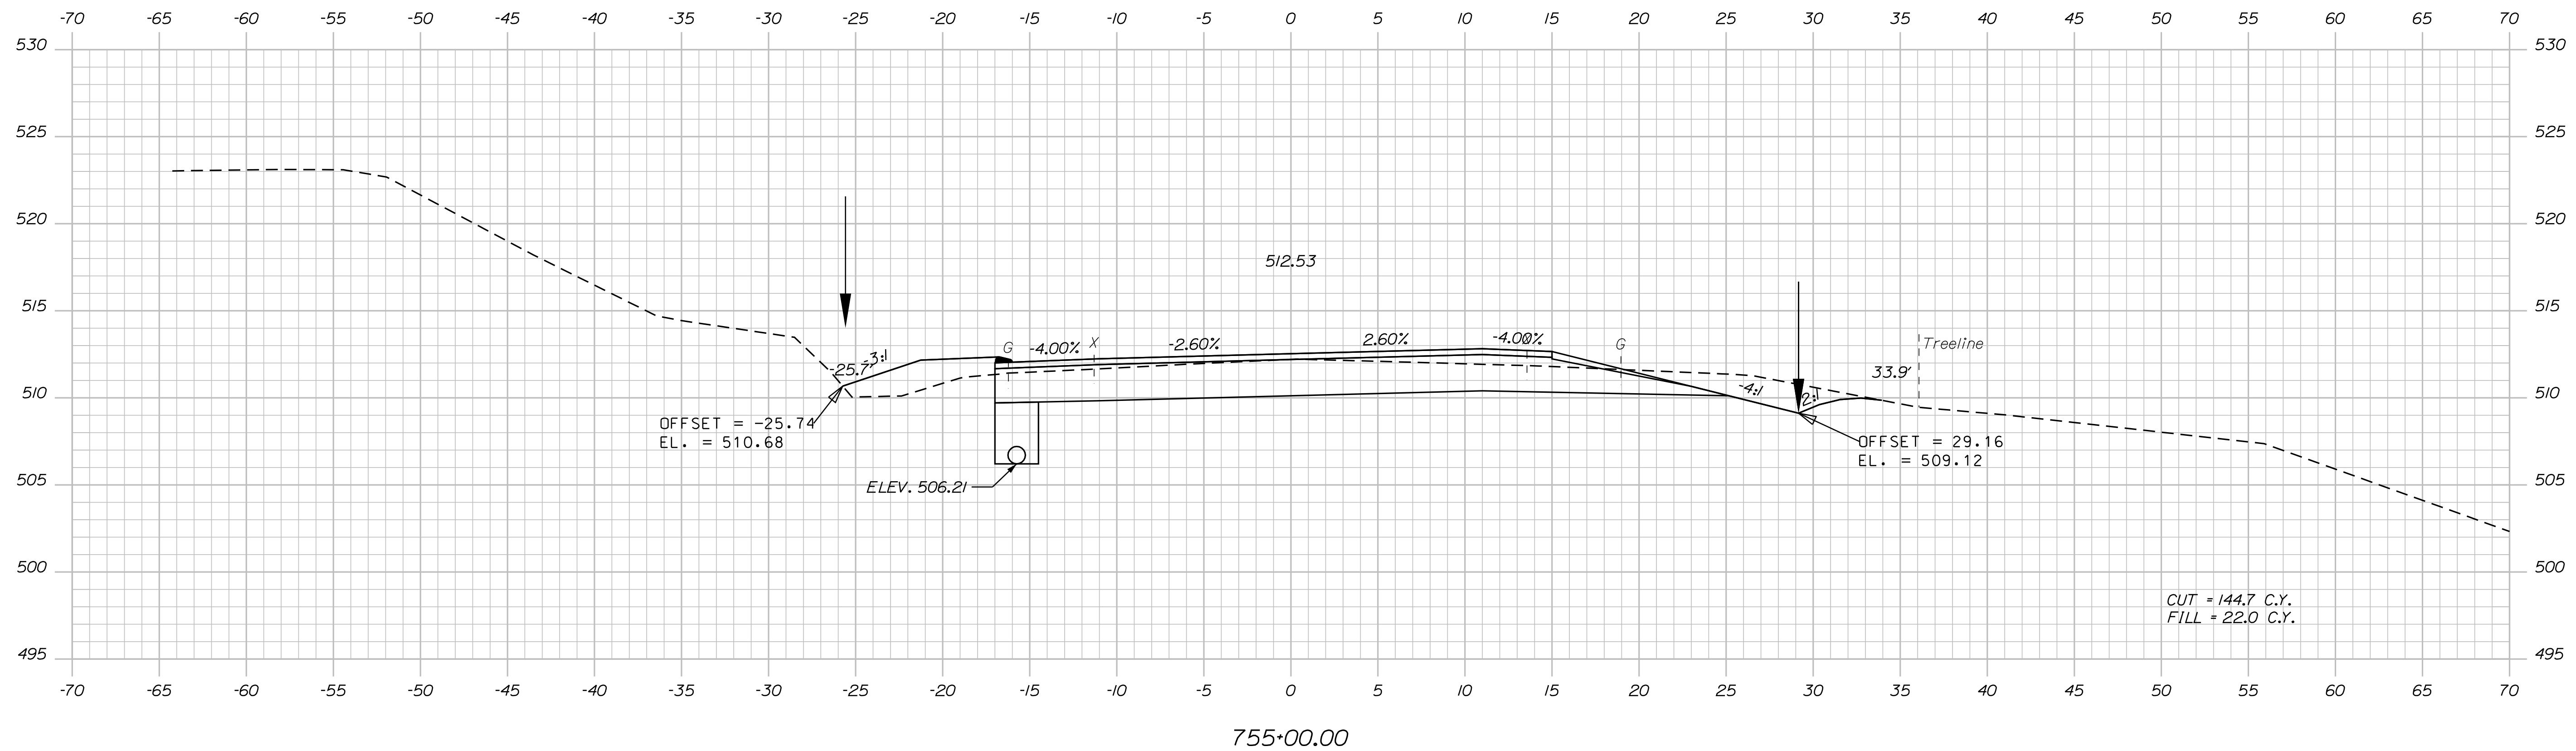

Date: 8/18/2026

Username:

Division: HIGHWAY

Filename: ... \HIGHWAY\MSTA\x_XSection_2.dgn

STATE OF MAINE

DEPARTMENT OF TRANSPORTATION

STP-2265(600)

WIN

22656.00

HIGHWAY PLANS

SIGNATURE

P.F. NUMBER

DATE _____

DATE _____

9/2017

BY

F. KELLE
H. COWAN

100

MARTIN

KELLEY
COWAN

1001

PROJ. MANAGER

DESIGN-DETAILED
CHECKED-REVIEWED

DESIGN2-DETAILED2

FRENCHVILLE - FORT KENT
U.S. ROUTE 1

CROSS SECTIONS

SHEET NUMBER


240

OF 384

TY·LININTERNATIONAL

Sta. 754+50.00 to Sta. 755+00.00

Filename: ... \HIGHWAY\MSTA\x_XSection_2.dgn

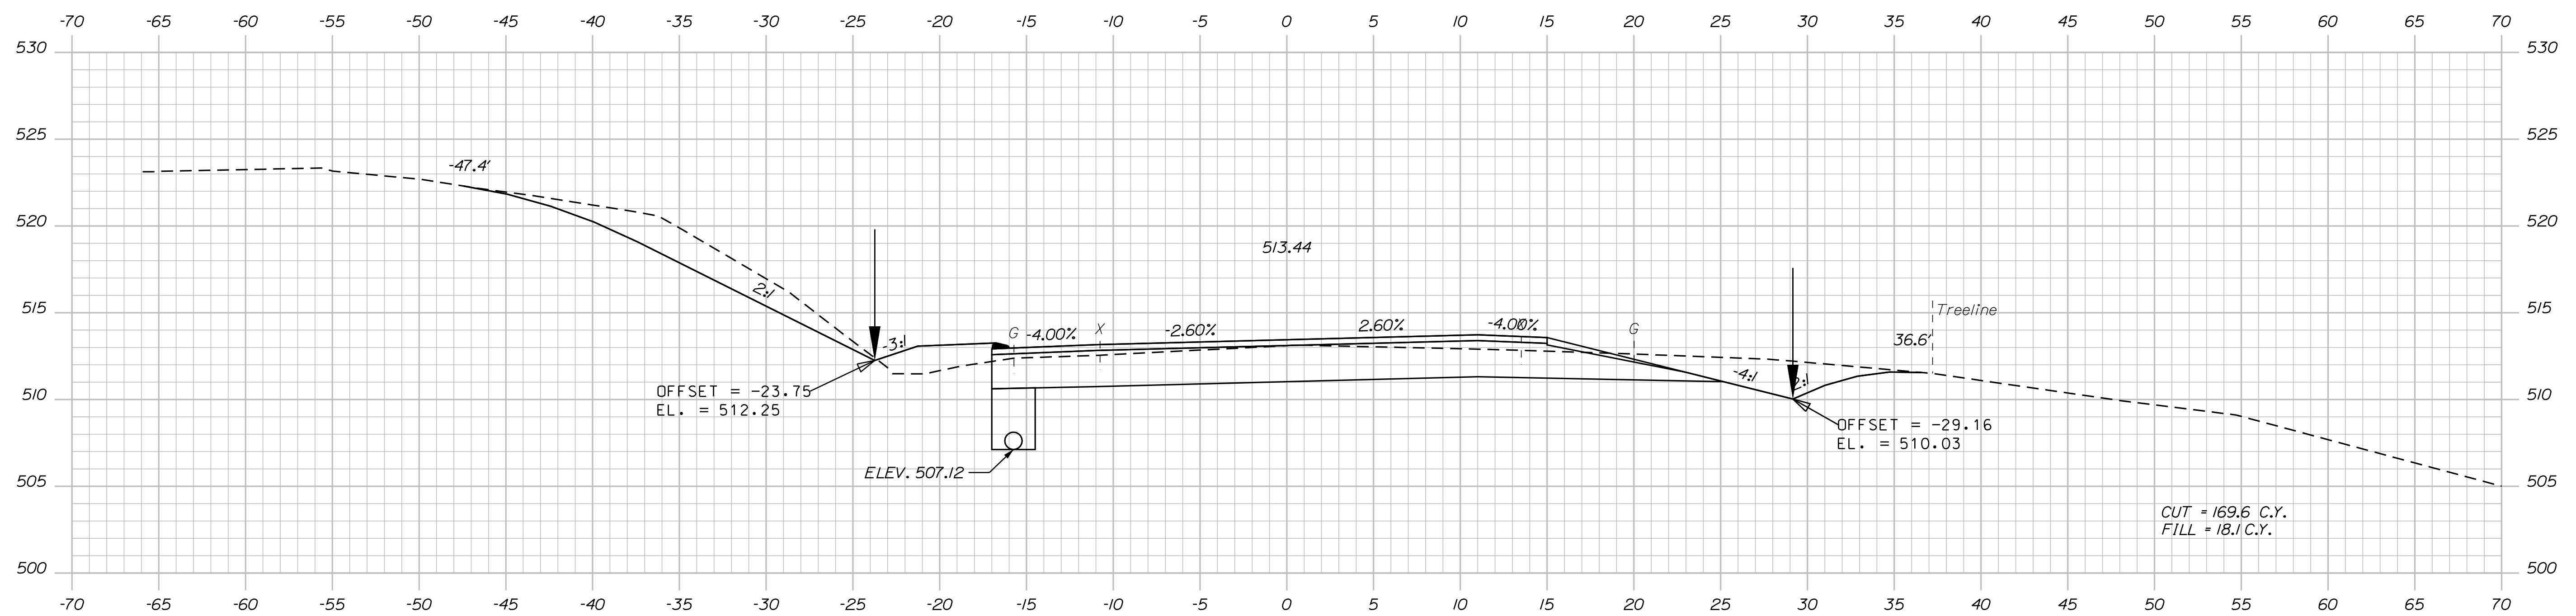

OF 384

SHEET NUMBER

241

**FRENCHVILLE - FORT
U.S. ROUTE 1**

CROSS SECTIONS




PROJ. MANAGER		E. MARTIN	BY	DATE	STATE OF MAINE DEPARTMENT OF TRANSPORTATION STP-2265(600) WIN 22656.00 HIGHWAY PLANS
DESIGN-DETAILED		T. KELLEY	T. KELLEY	9/2017	
CHECKED-REVIEWED		H. COWAN	H. COWAN	9/2017	
DESIGN-2-DETAILED2				SIGNATURE	
DESIGN-3-DETAILED3				P.E. NUMBER	
REVISIONS 1					DATE
REVISIONS 2					
REVISIONS 3					
REVISIONS 4					
FIELD CHANGES					

Date:8/18/2026

Username:

Division: HIGHWAY

Filename: ... \HIGHWAY\MST\Ax_XSection_2.dgn

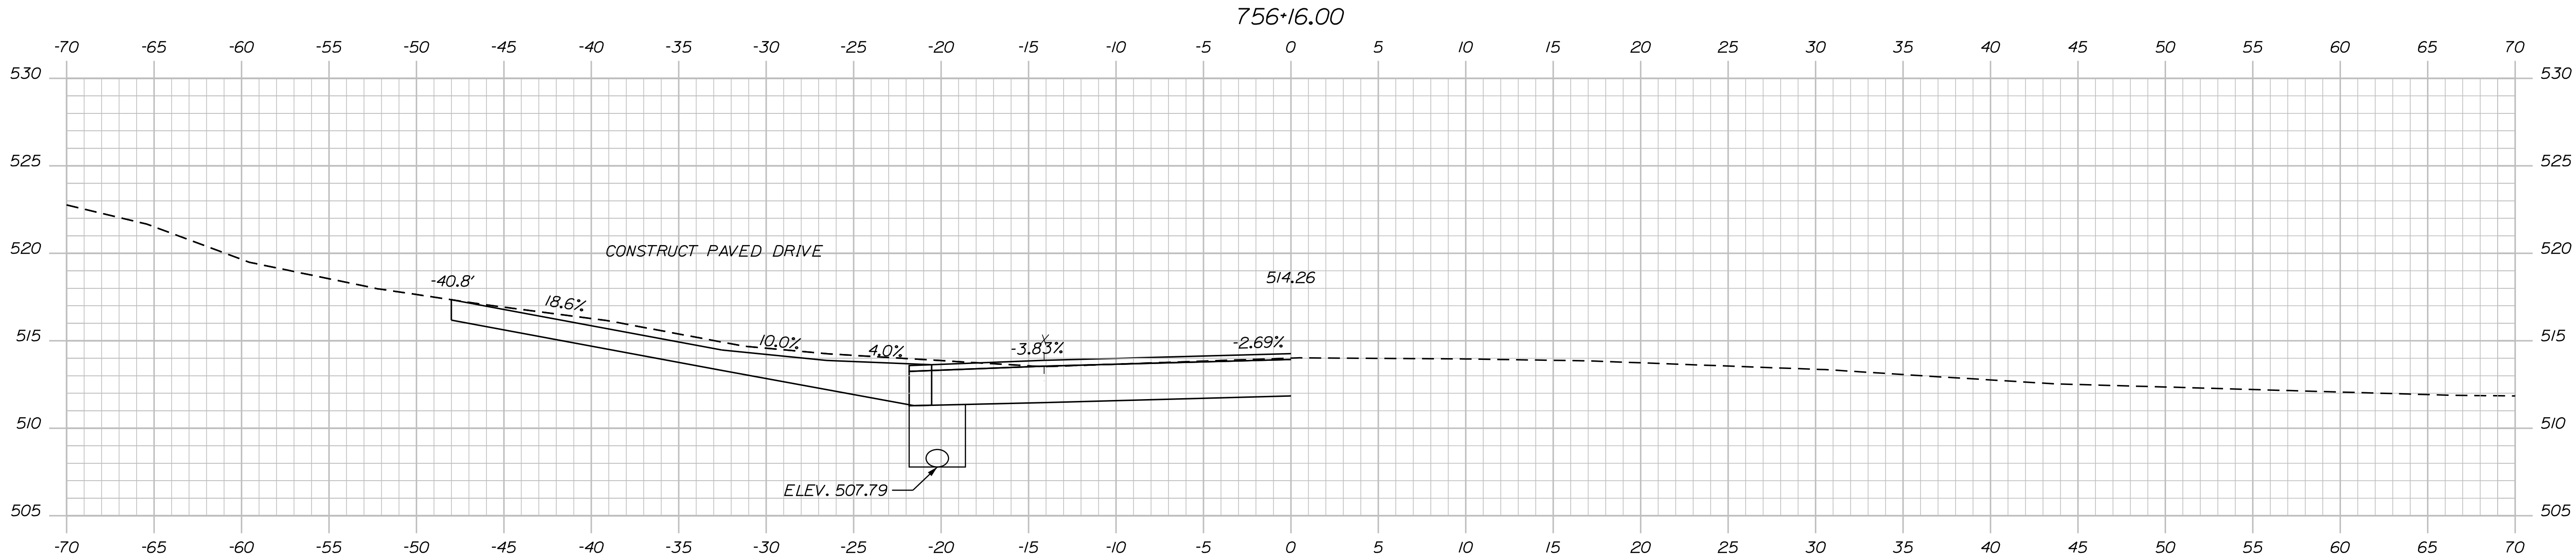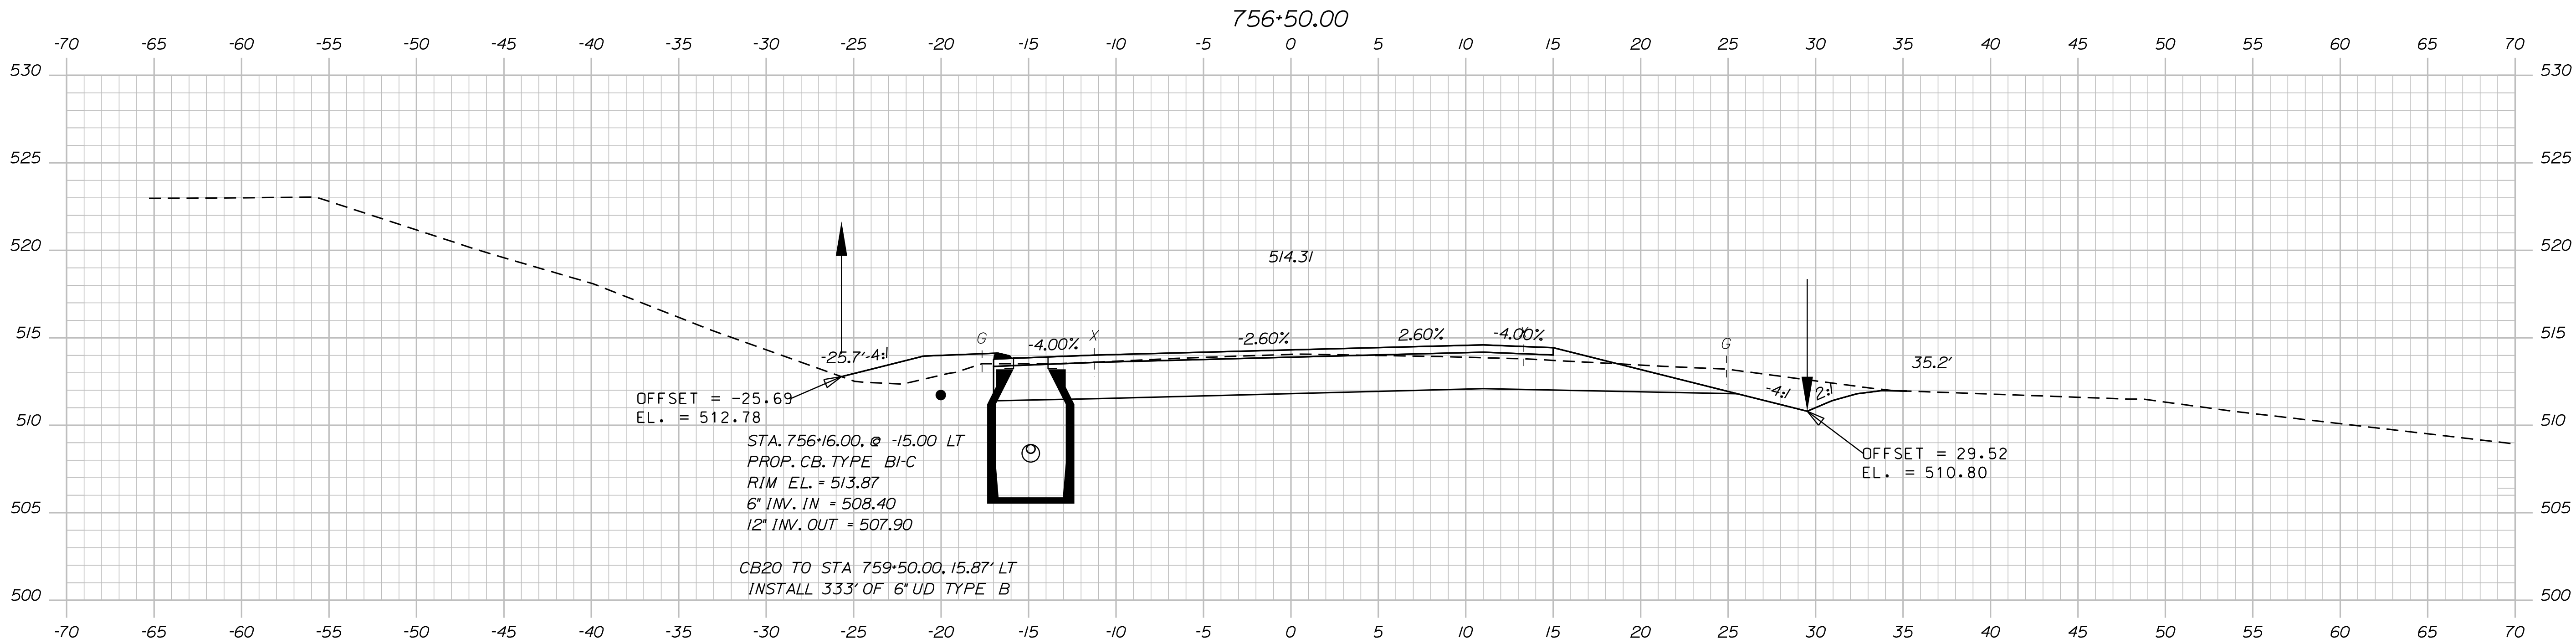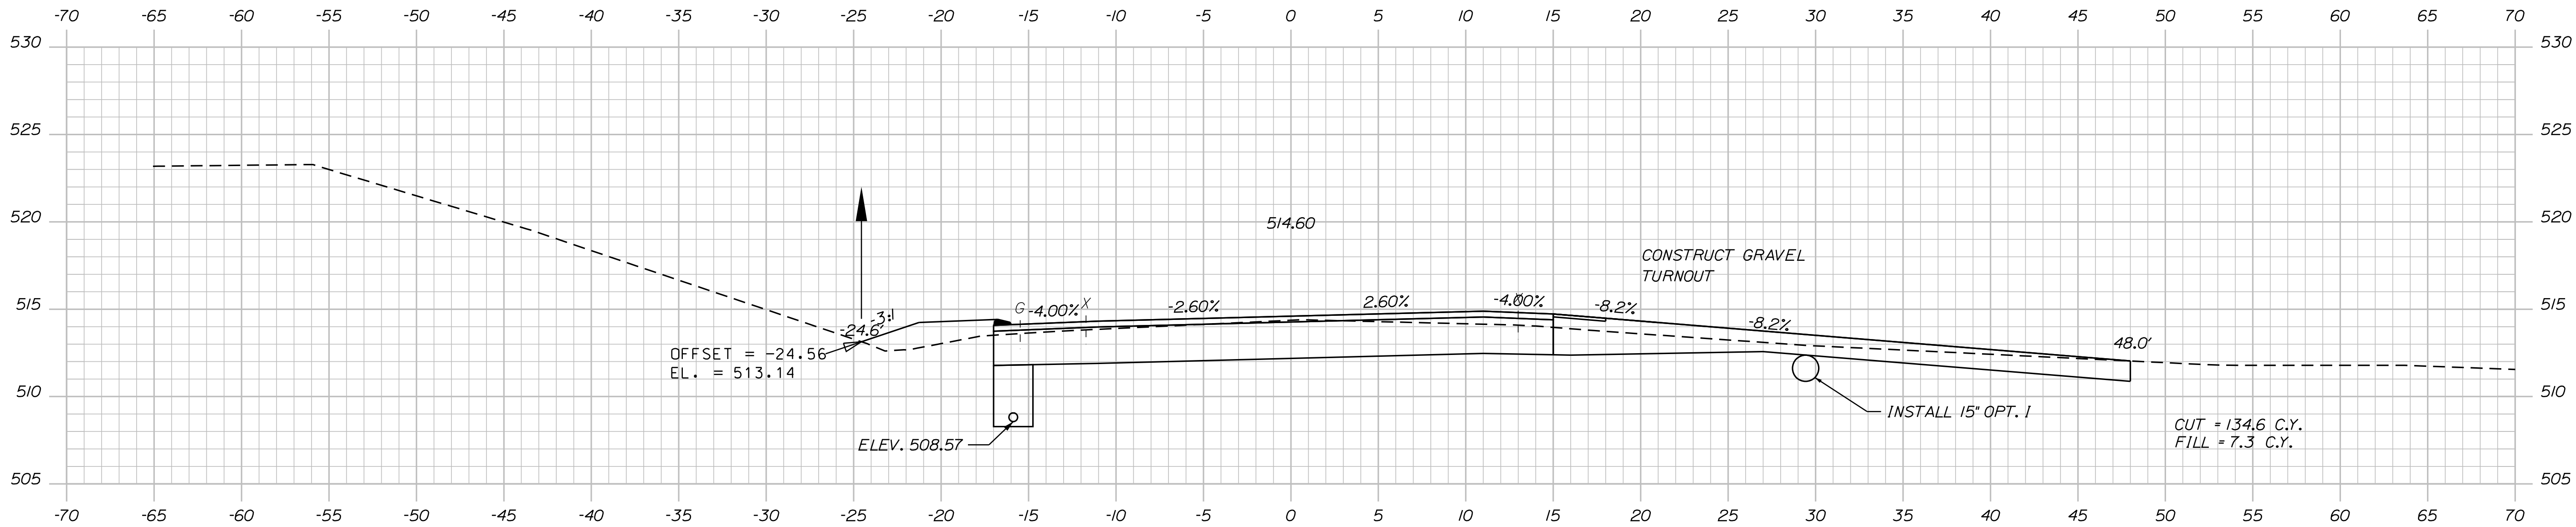

756+11.66 (SKEWED)

TYLIN INTERNATIONAL




STATE OF MAINE
DEPARTMENT OF TRANSPORTATION
STP-2265(600)
WIN
22656.00
HIGHWAY PLANS

PROJ. MANAGER	BY	DATE
E. MARTIN	T. KELLEY	9/2017
CHECKED-REVIEWED	H. COWAN	9/2017
DESIGN-DETAILED		
DESIGN-DETAILED		
REVISIONS 1		
REVISIONS 2		
REVISIONS 3		
REVISIONS 4		
FIELD CHANGES		

FRENCHVILLE - FORT KENT
U.S. ROUTE 1
CROSS SECTIONS

SHEET NUMBER
242
OF 384

Sta. 756+11.66 to Sta. 756+50.00

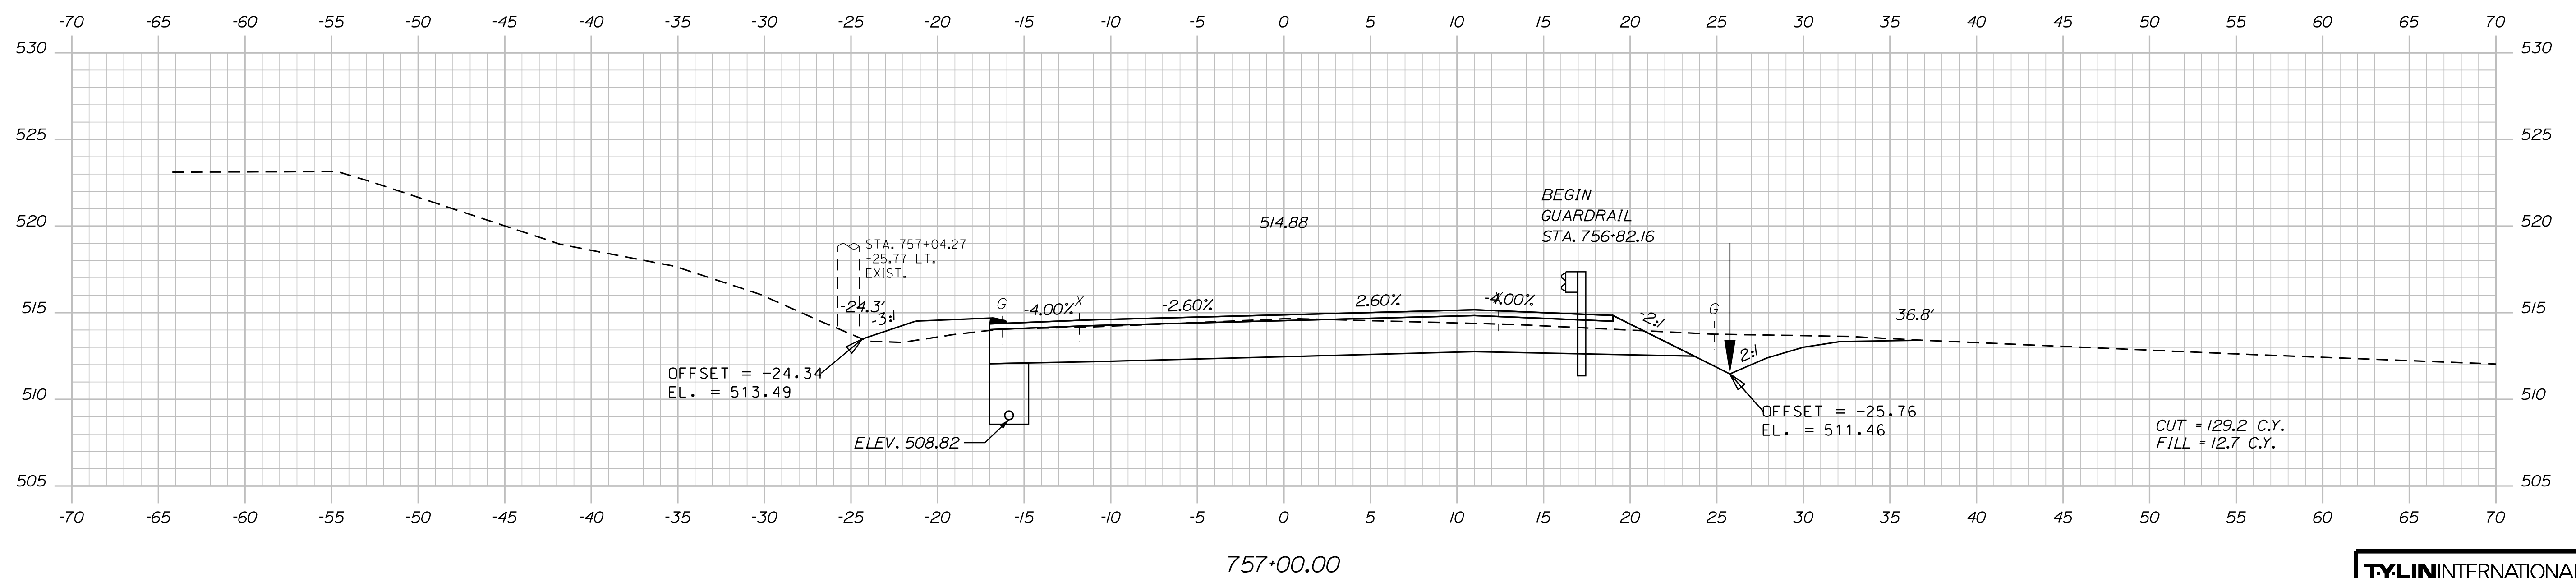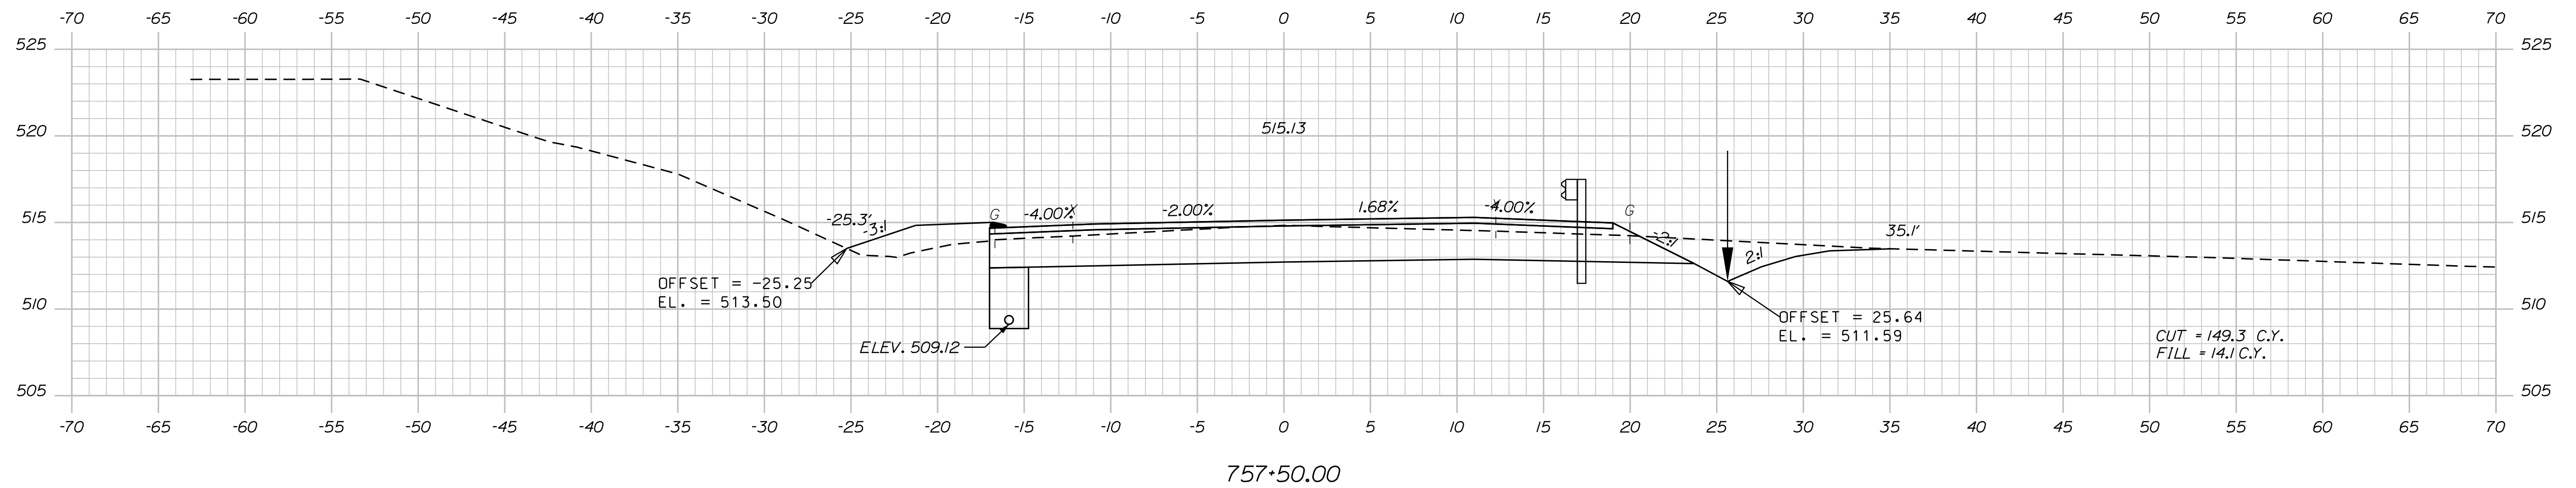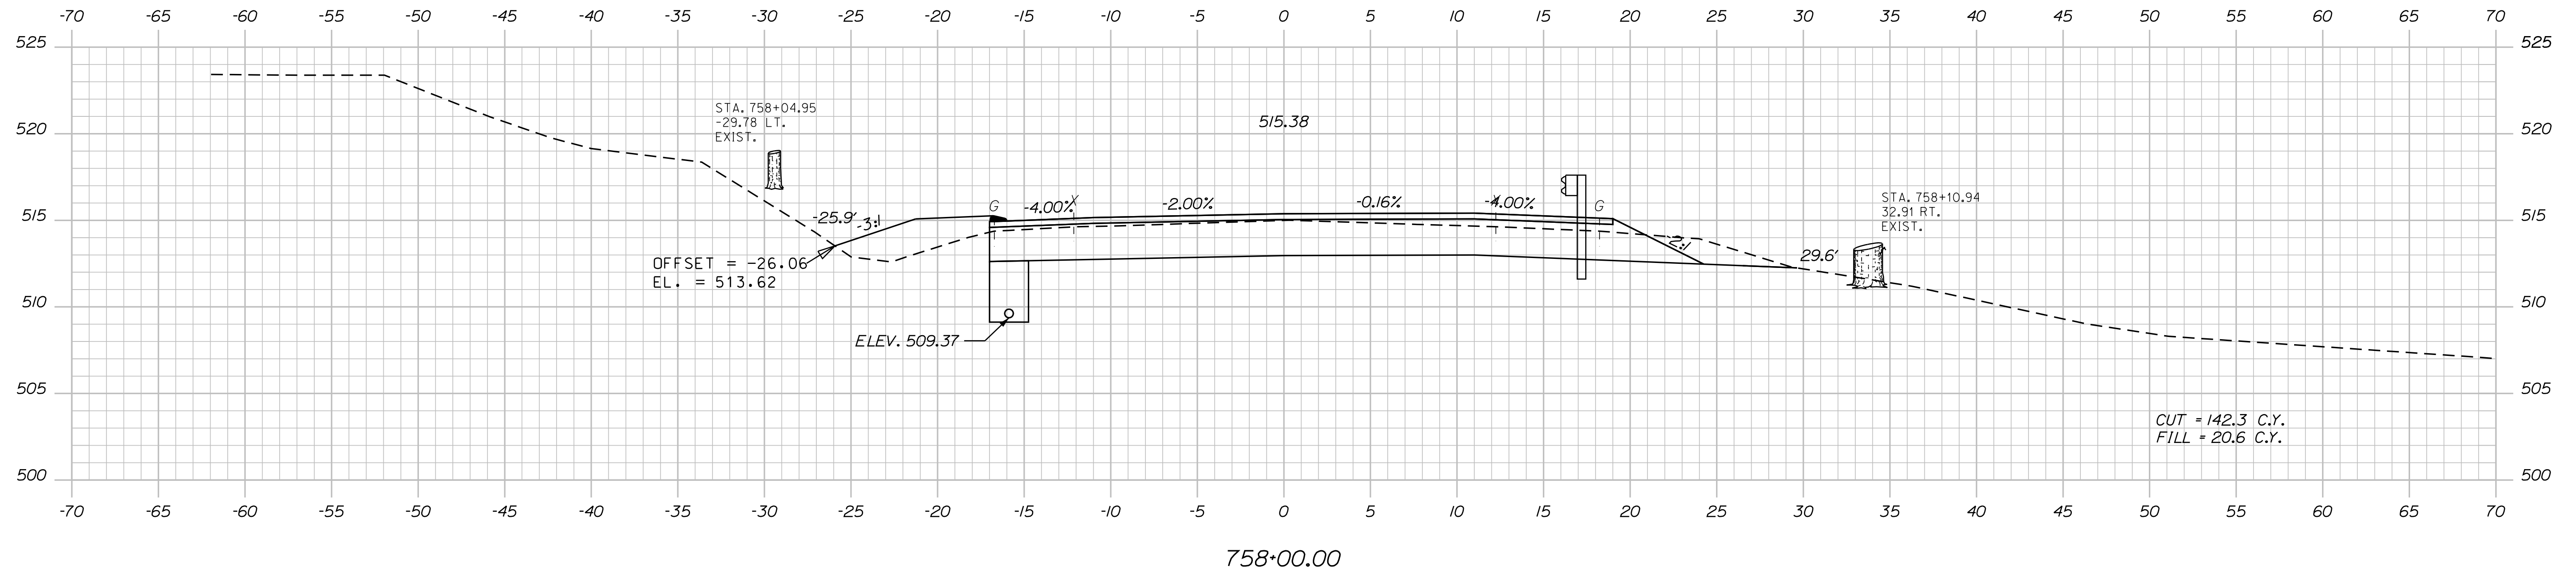

TY·LININTERNATIONAL

SHEET NUMBER

243

F 384

FRENCHVILLE - FORT KENT
U.S. ROUTE 1

CROSS SECTIONS

STATE OF MAINE DEPARTMENT OF TRANSPORTATION

DEPARTMENT OF TRANSPORTATION

SIP-2265(600)

WIN
22656.0

HIGHWAY PLANS

DESIGN-DETAILED	T. KELLEY	9/2017	SIGNATURE
CHECKED-REVIEWED	H. COWAN	9/2017	
DESIGN2-DETAILED2			

	T. KELLEY	9/2017
		9/2017

SIGNATURE

P.E. NUMBER

DATE _____


Date: 8/18/2026

Username:

Division: HIGHWAY

Filename: ... \HIGHWAY\MSTA\XSection_2.dgn

Filename: ... \HIGHWAY\MSTA\x_XSection_2.dgn

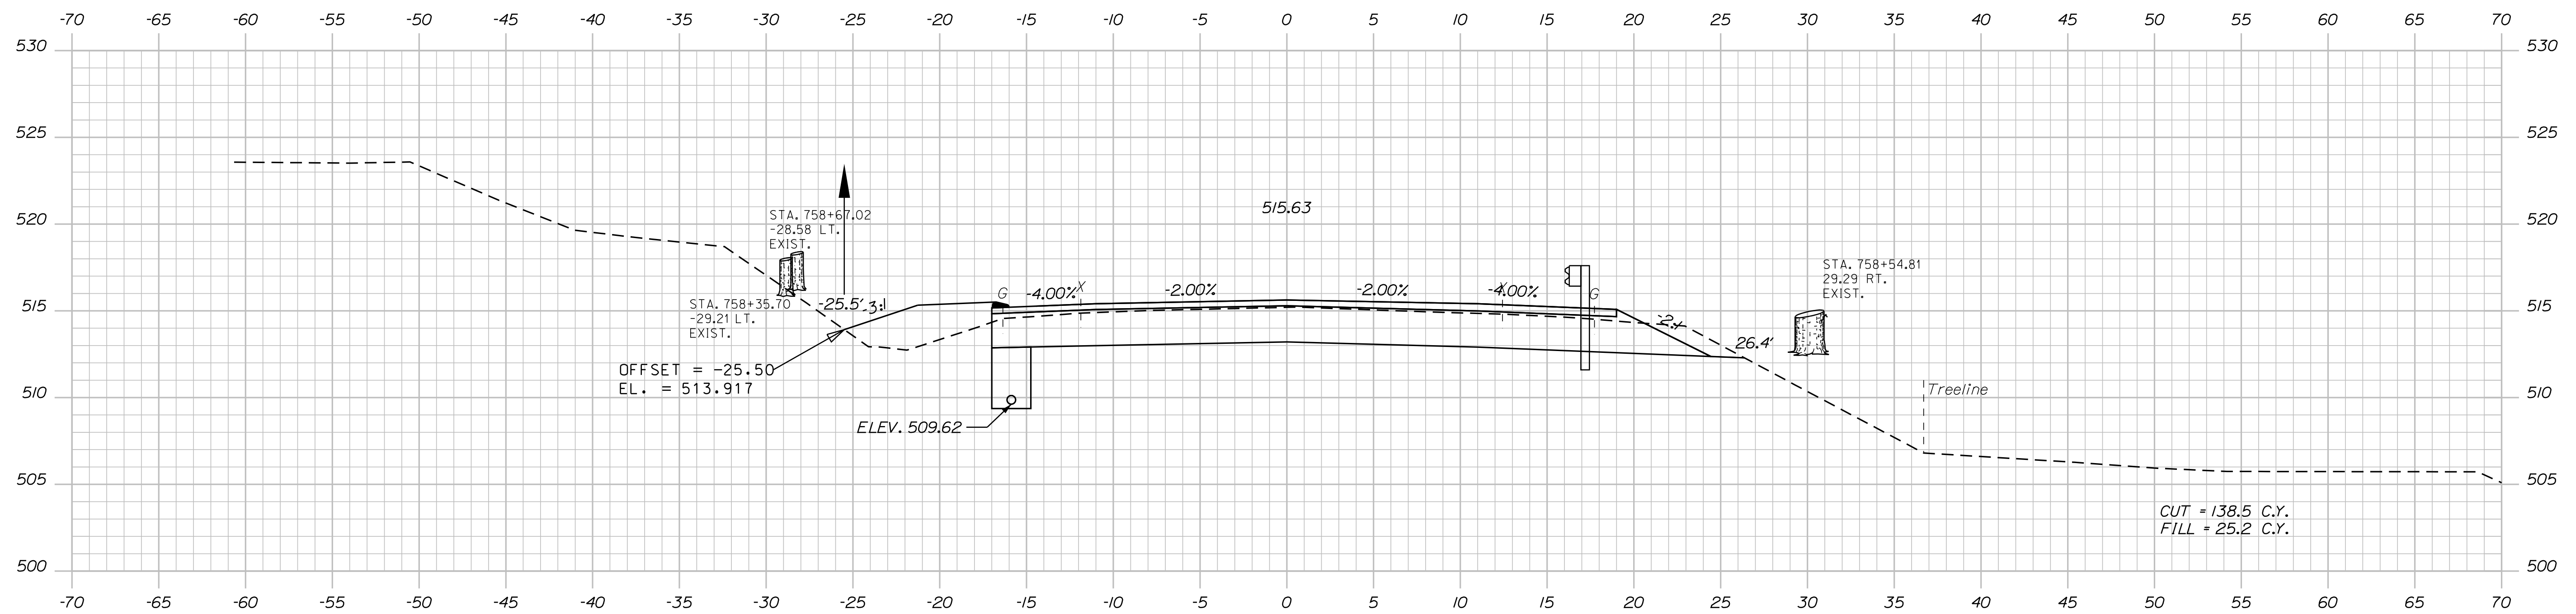

OF 384

sta. 759+00.0

WIN
22656.00

DATE _____

1001

--	--	--	--

CHANGES
ONS 4
ONS 3


REVISION
REVISION
FIELD

CROSS SECTIONS

244

OF 384

Filename: ... \HIGHWAY\MSTA\x_XSection_2.dgn

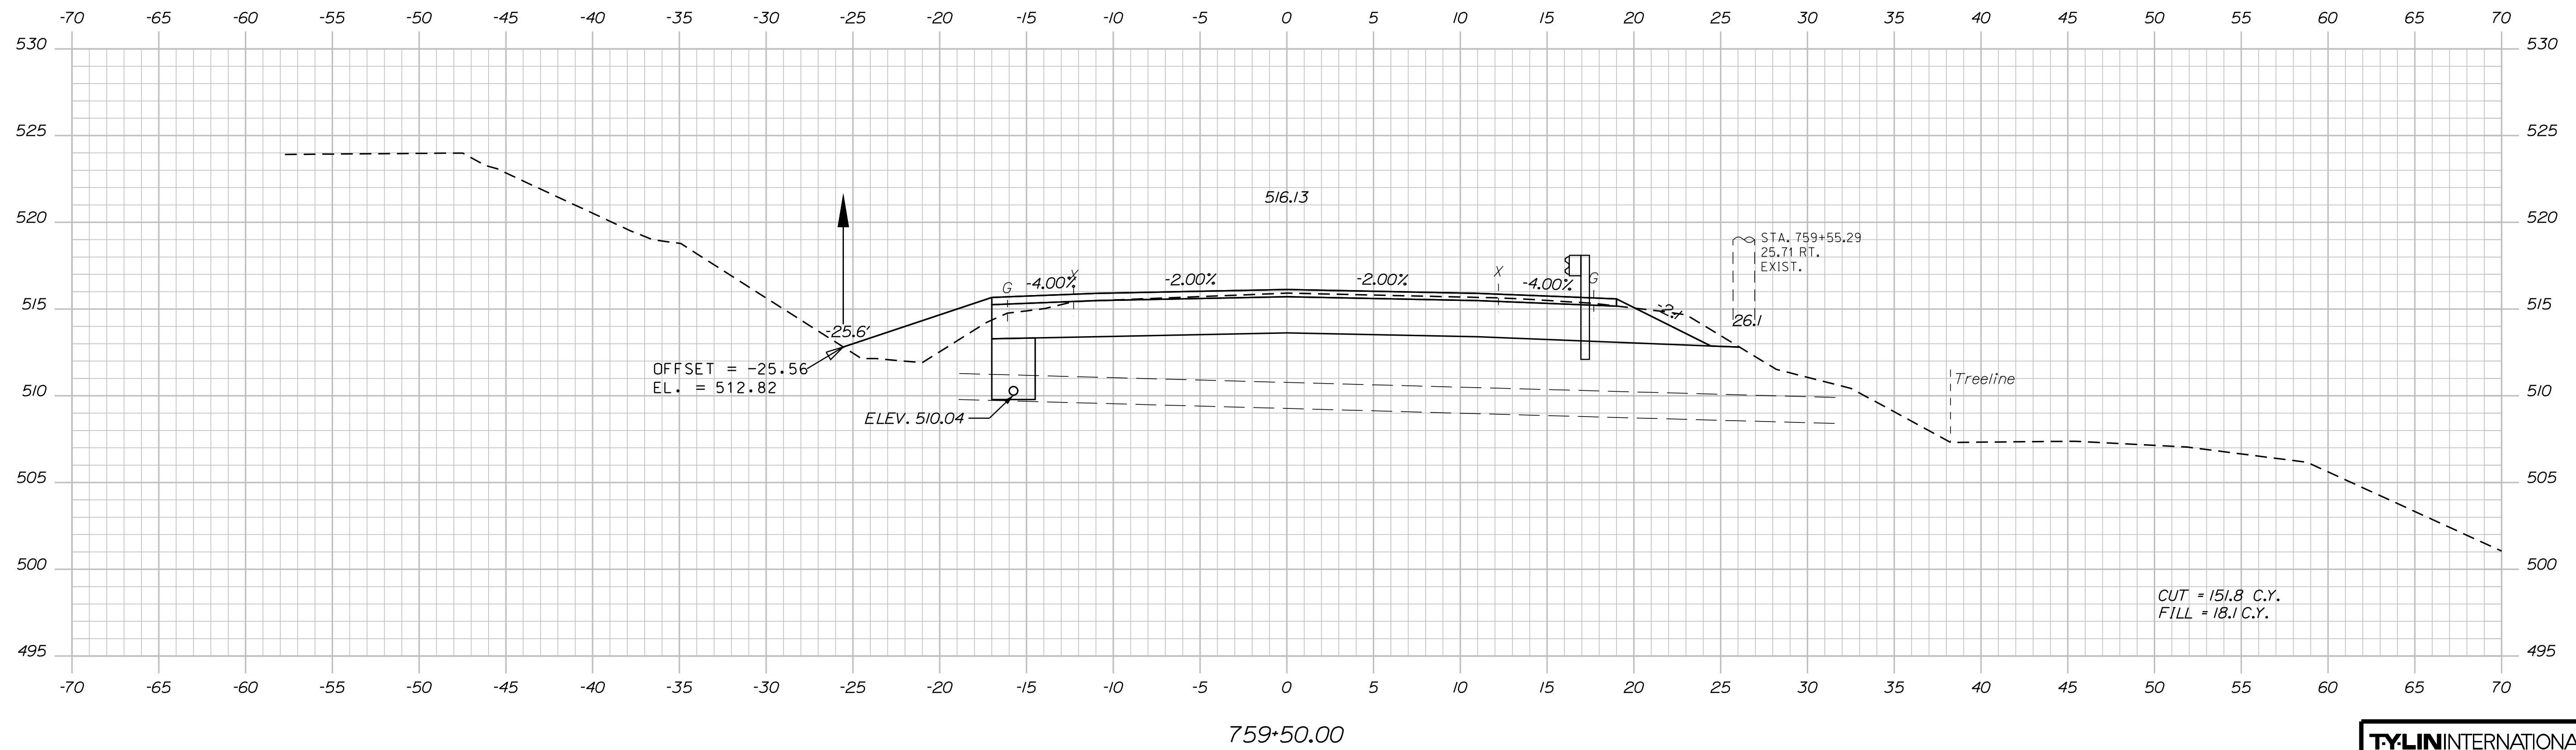

OF 384

SHEET NUMBER

245

**FRENCHVILLE - FORT
U.S. ROUTE 1**

CROSS SECTIONS

PROJ. MANAGER	E. MARTIN	BY	DATE
DESIGN-DETAILED	T. KELLEY	T. KELLEY	9/20/07
CHECKED-REVIEWED	H. COWAN	H. COWAN	9/20/07
DESIGN-DETAILED2			SIGNATURE
DESIGN-DETAILED3			
REVISIONS 1			
REVISIONS 2			P.E. NUMBER
REVISIONS 3			
REVISIONS 4			
FIELD CHANGES			DATE

STATE OF MAINE

DEPARTMENT OF TRANSPORTATION


STP-2265(600)

WIN

226566.00

HIGHWAY PLANS


Filename: ... \HIGHWAY\MSTA\x_XSection_2.dgn Division: HIGHWAY

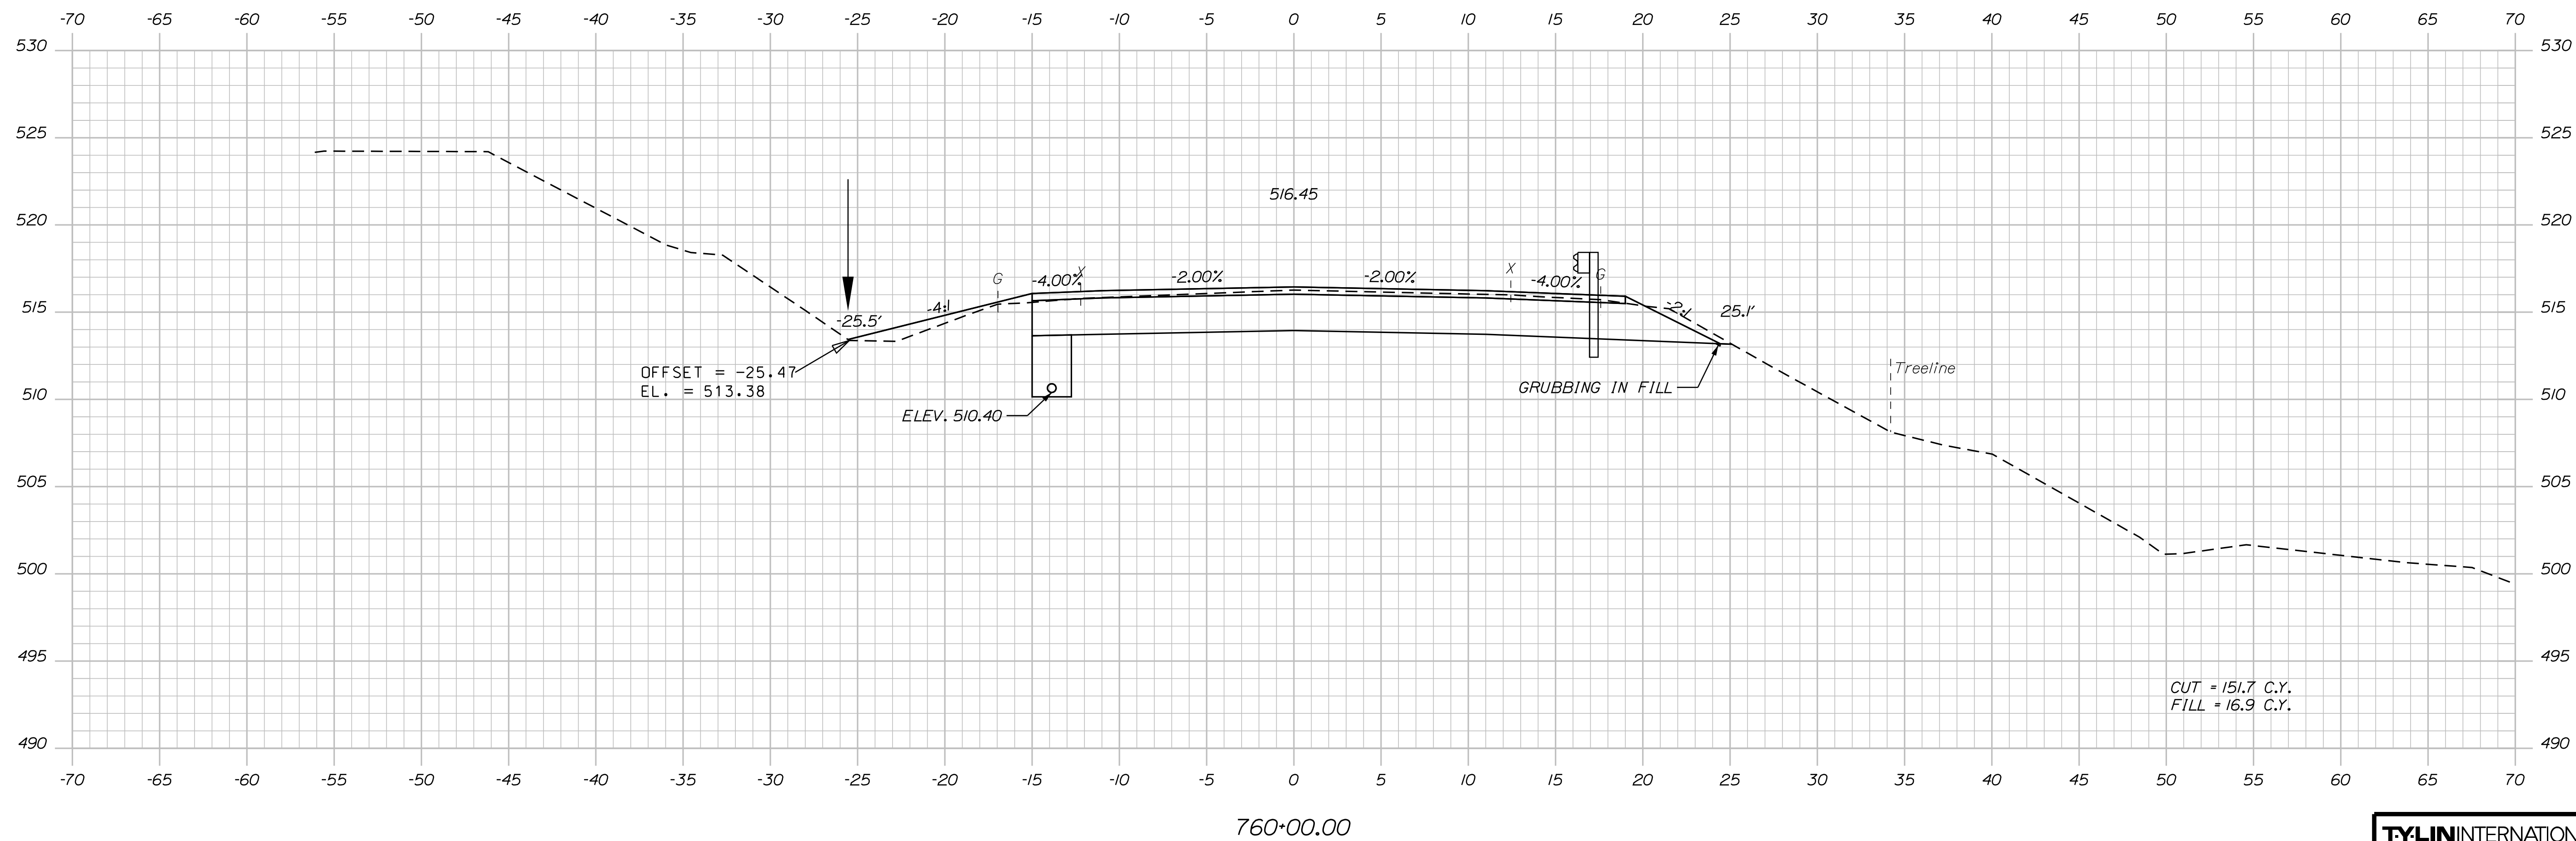

246	SHEET NUMBER	FRENCHVILLE - FORT KENT U.S. ROUTE 1		PROJ. MANAGER	E. MARTIN	BY	DATE
		CROSS SECTIONS		DESIGN-DETAILED	T. KELLEY	9/2017	
OF 384				CHECKED-REVIEWED	H. COWAN	9/2017	SIGNATURE
				DESIGN2-DETAILED2			
				DESIGN3-DETAILED3			
				REVISIONS 1			P.E. NUMBER
				REVISIONS 2			
				REVISIONS 3			
				REVISIONS 4			DATE
				FIELD CHANGES			
STATE OF MAINE DEPARTMENT OF TRANSPORTATION		STP-2265(600)					
WIN 22656.00		HIGHWAY PLANS					

Sta. 760+00.00 to Sta. 760+50.00

Filename: ... \HIGHWAY\MSTA\X_XSection_2.dgn

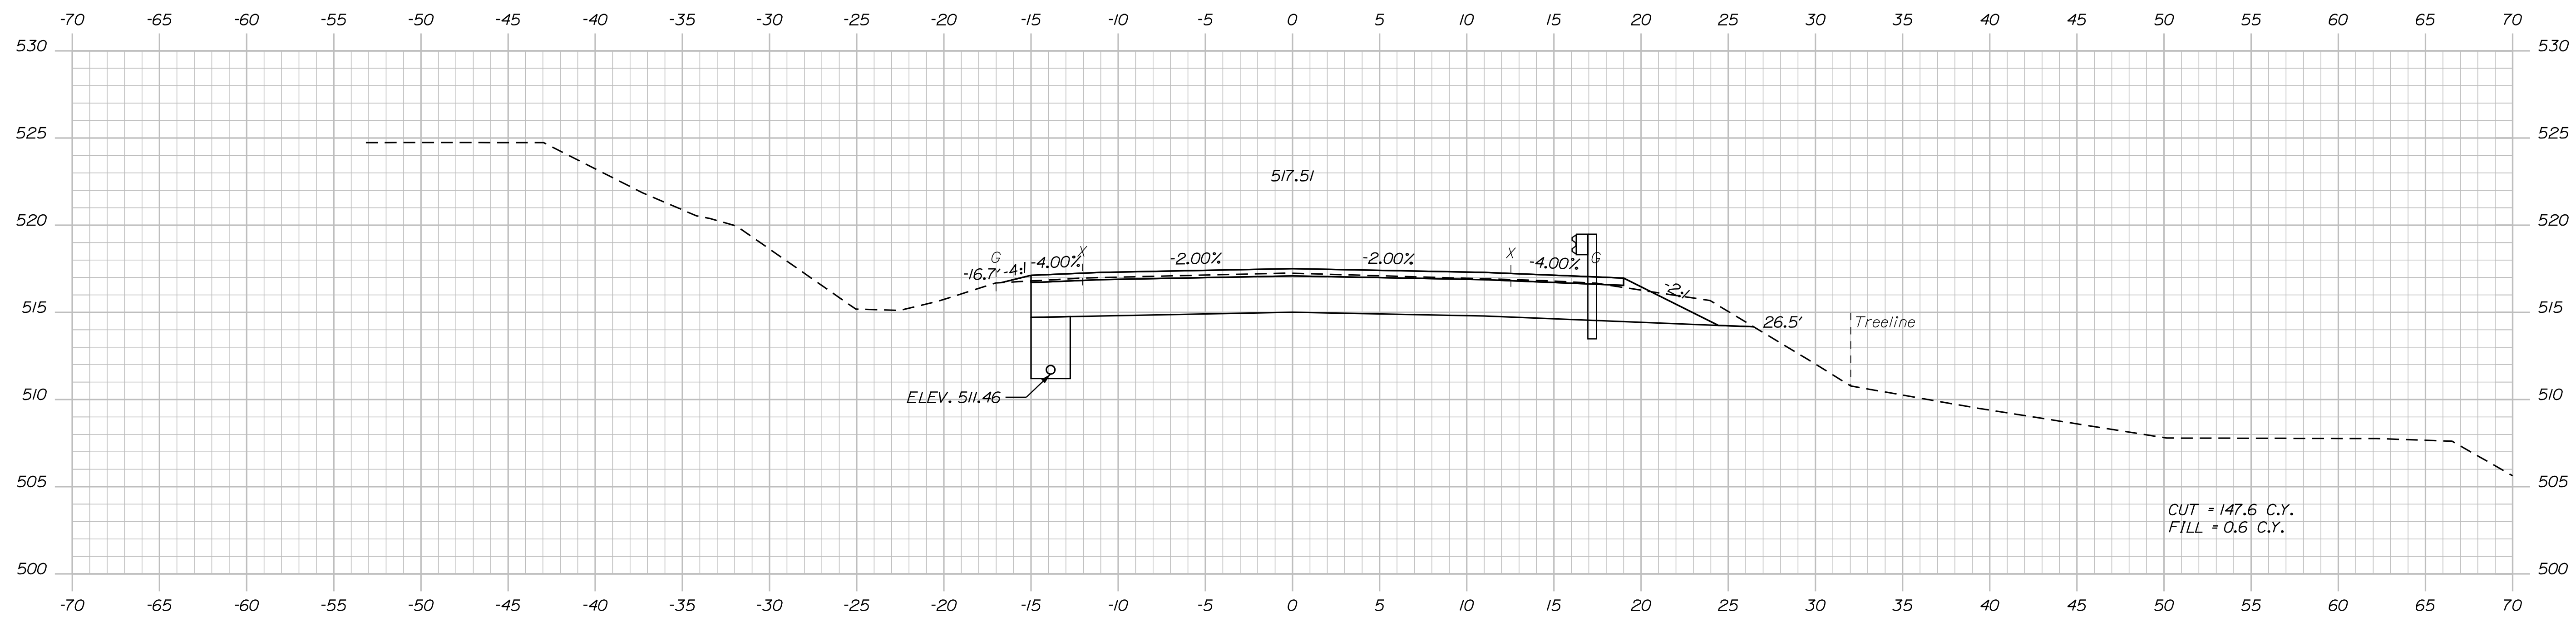

OF 384

SHEET NUMBER

247



**FRENCHVILLE - FORT
U.S. ROUTE 1**

CROSS SECTIONS

SIGNATURE	DEPARTMENT OF TRANSPORTATION STATE OF MAINE STP-2265(600)
P.E. NUMBER	
DATE	
WIN 22656.00 HIGHWAY PLANS	

PROJ. MANAGER	E. MARTIN	BY	DATE
DESIGN-DETAILED	T. KELLEY	T. KELLEY	9/20/17
CHECKED-REVIEWED	H. COWAN	H. COWAN	9/20/17
DESIGN-DETAILED2			
DESIGN-DETAILED3			
REVISIONS 1			
REVISIONS 2			
REVISIONS 3			
REVISIONS 4			
FIELD CHANGES			

Filename: ... \HIGHWAY\MSTA\x_XSection_2.dgn

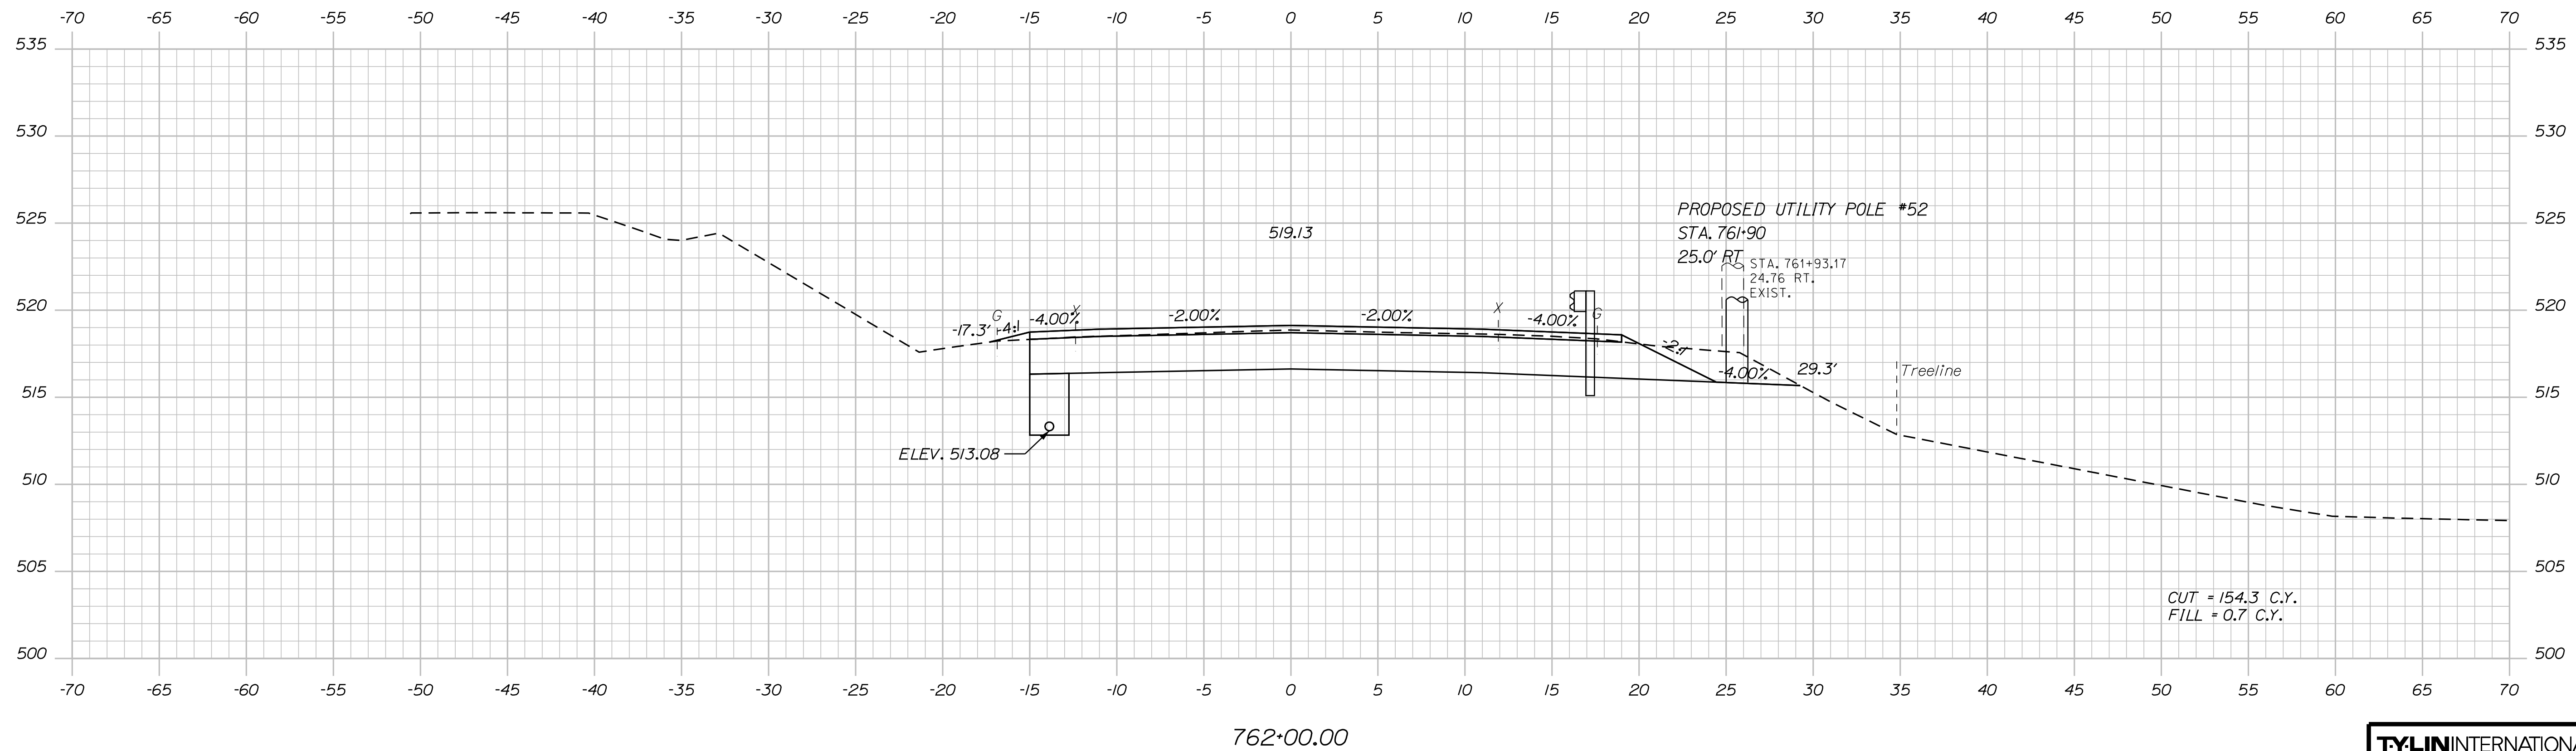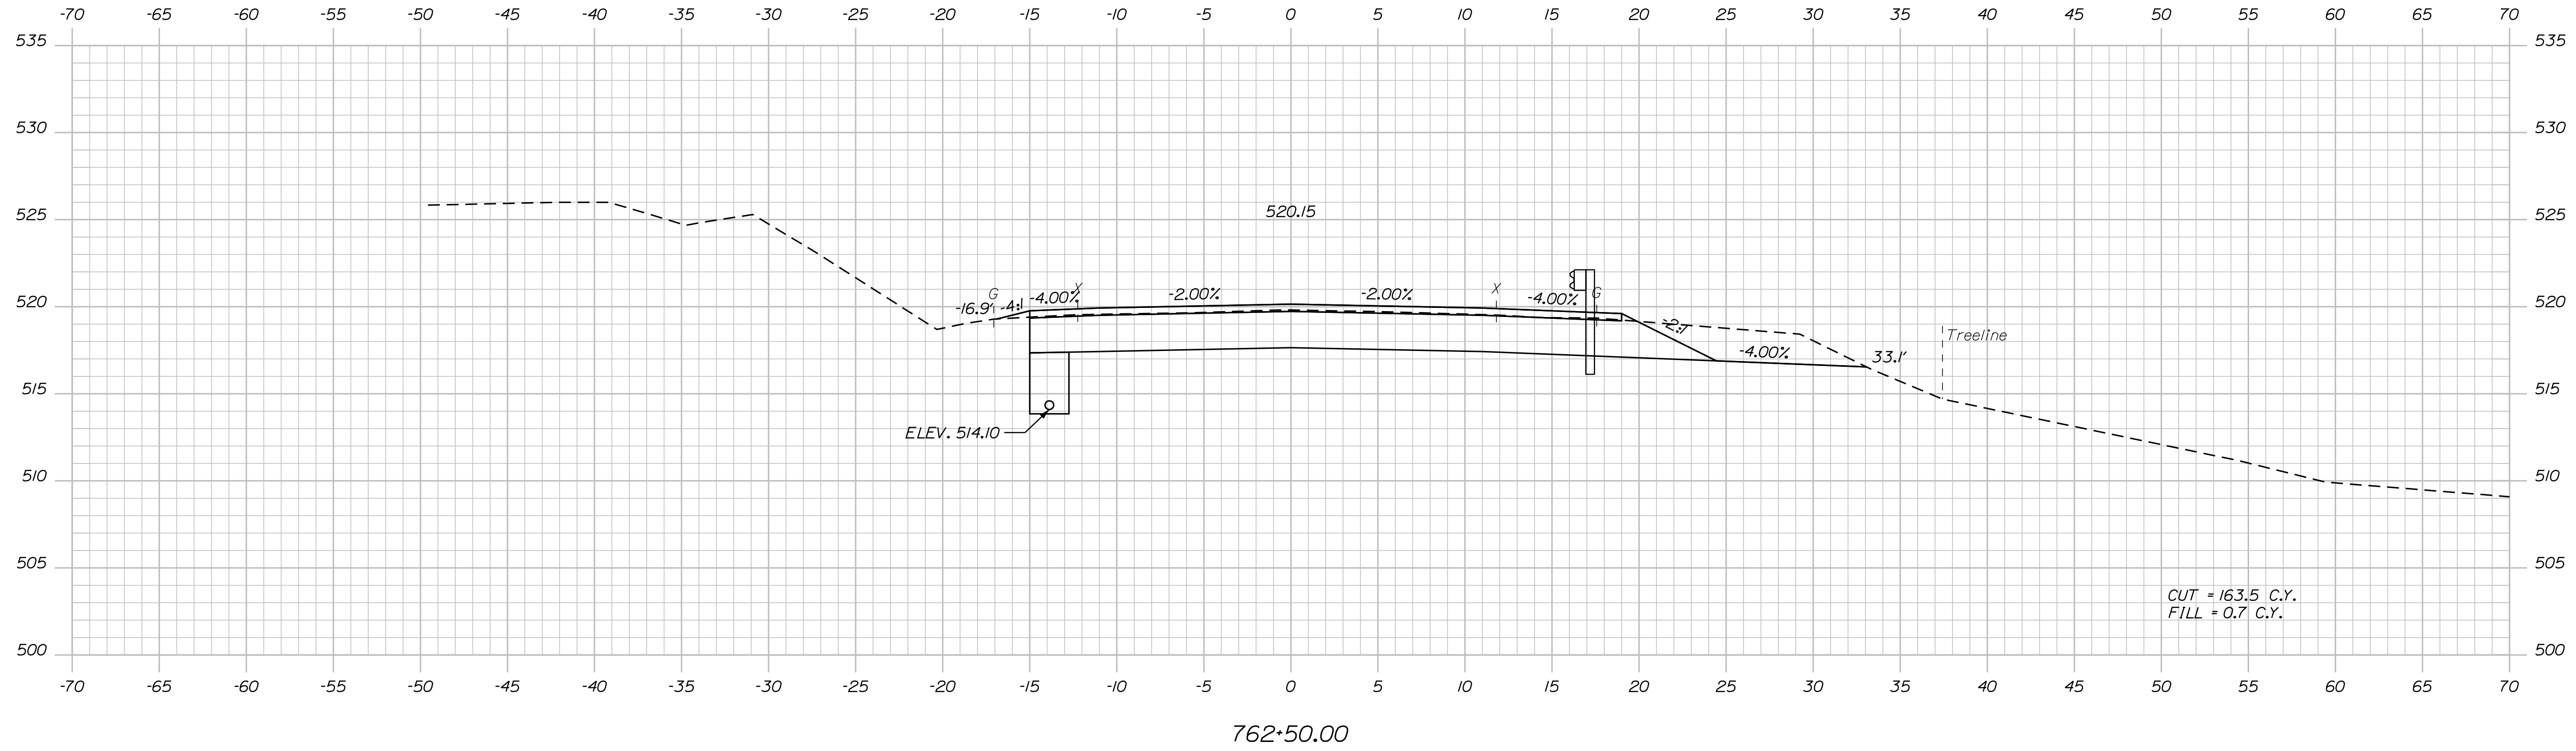

TY·LININTERNATIONAL

SHEET NUMBER

248

OF 384

FRENCHVILLE - FORT KENT
U.S. ROUTE 1


CROSS SECTIONS

PROJ. MANAGER	E. MARTIN	BY	DATE
DESIGN-DETAILED	T. KELLEY	T. KELLEY	9/20/17
CHECKED-REVIEWED	H. COWAN	H. COWAN	9/20/17
DESIGN2-DETAILED2			
DESIGN3-DETAILED3			
REVISIONS 1			
REVISIONS 2			
REVISIONS 3			
REVISIONS 4			
FIELD CHANGES			

SIGNATURE
P.E. NUMBER
DATE

STATE OF MAINE	
DEPARTMENT OF TRANSPORTATION	
STP-2265(600)	
WIN	22656.00
HIGHWAY PLANS	

Filename: ... \HIGHWAY\MSTA\X_XSection_2.dgn

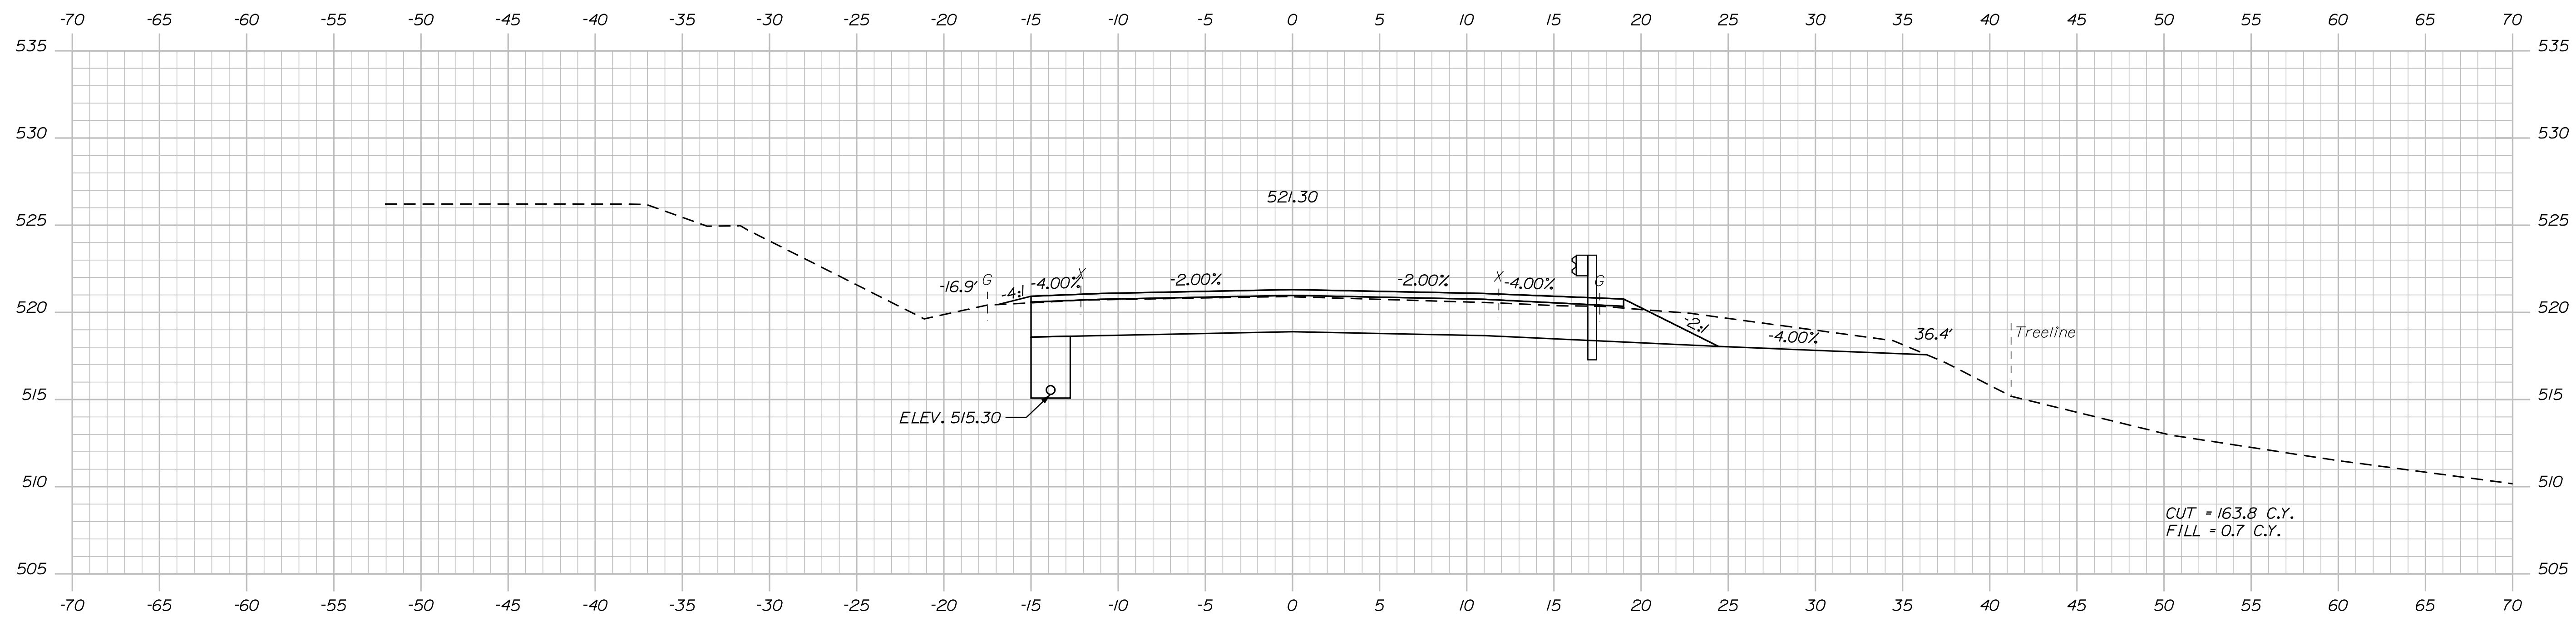

OF 384


SHEET NUMBER

249

FRENCHVILLE - FORT
U.S. ROUTE 1

CROSS SECTIONS

STATE OF MAINE		DATE	
DEPARTMENT OF TRANSPORTATION		SIGNATURE	
STP-2265(600)		P.E. NUMBER	
WIN		DATE	
22656.00		FIELD CHANGES	
HIGHWAY PLANS			

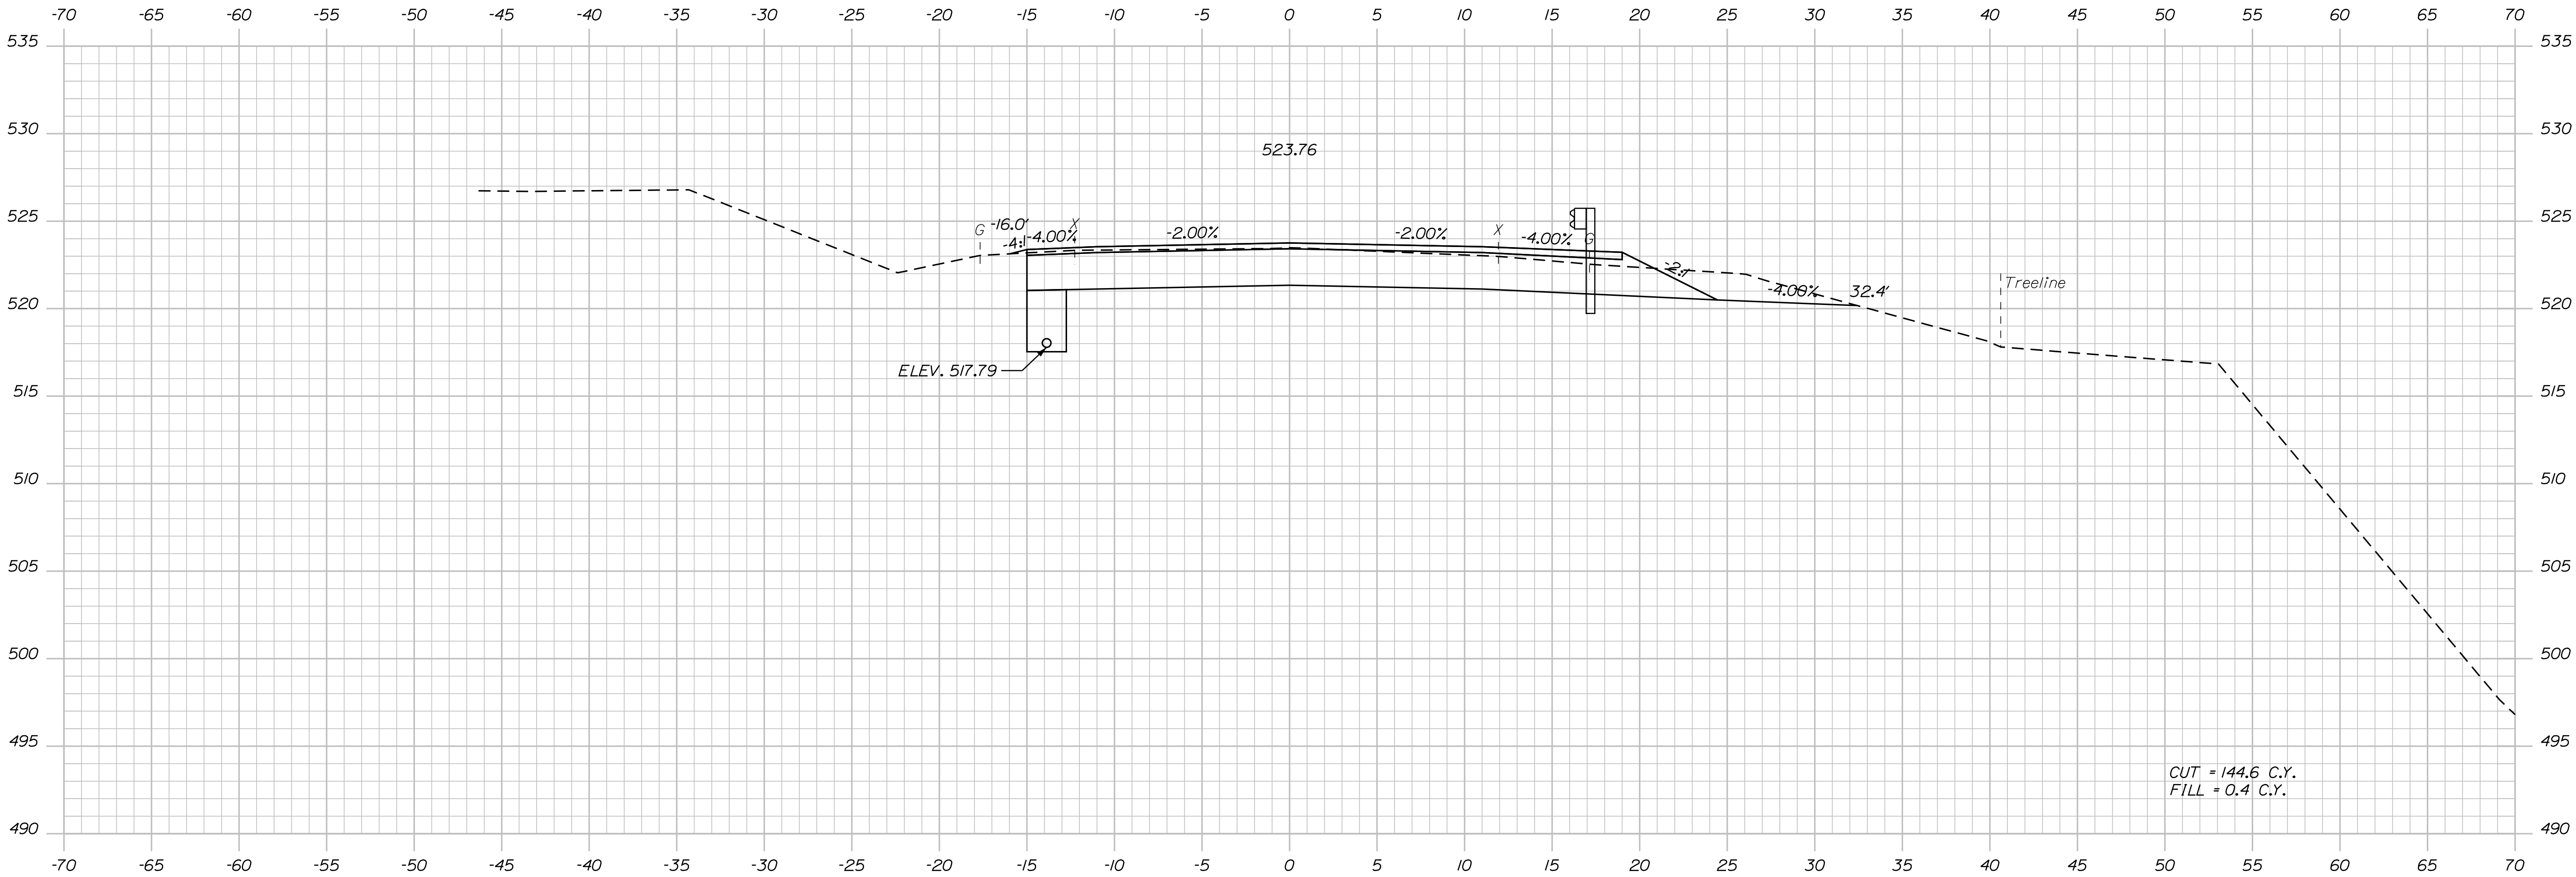

764+00.00

TYLIN INTERNATIONAL

Sta. 764+00.00 to Sta. 764+00.00

STATE OF MAINE
DEPARTMENT OF TRANSPORTATION
STP-2265(600)
WIN 22656.00
HIGHWAY PLANS

PROJ. MANAGER	BY	DATE
DESIGN-DETAILED	T. KELLEY	9/2017
CHECKED-REVIEWED	H. COWAN	9/2017
DESIGN-DETAILED		
REVISIONS 1		
REVISIONS 2		
REVISIONS 3		
REVISIONS 4		
FIELD CHANGES		

FRENCHVILLE - FORT KENT U.S. ROUTE 1
CROSS SECTIONS



SHEET NUMBER
250
OF 384

Date:8/18/2026

Username:

Division: HIGHWAY

Filename: ...\\HIGHWAY\\MST\\A\\x_XSection_2.dgn

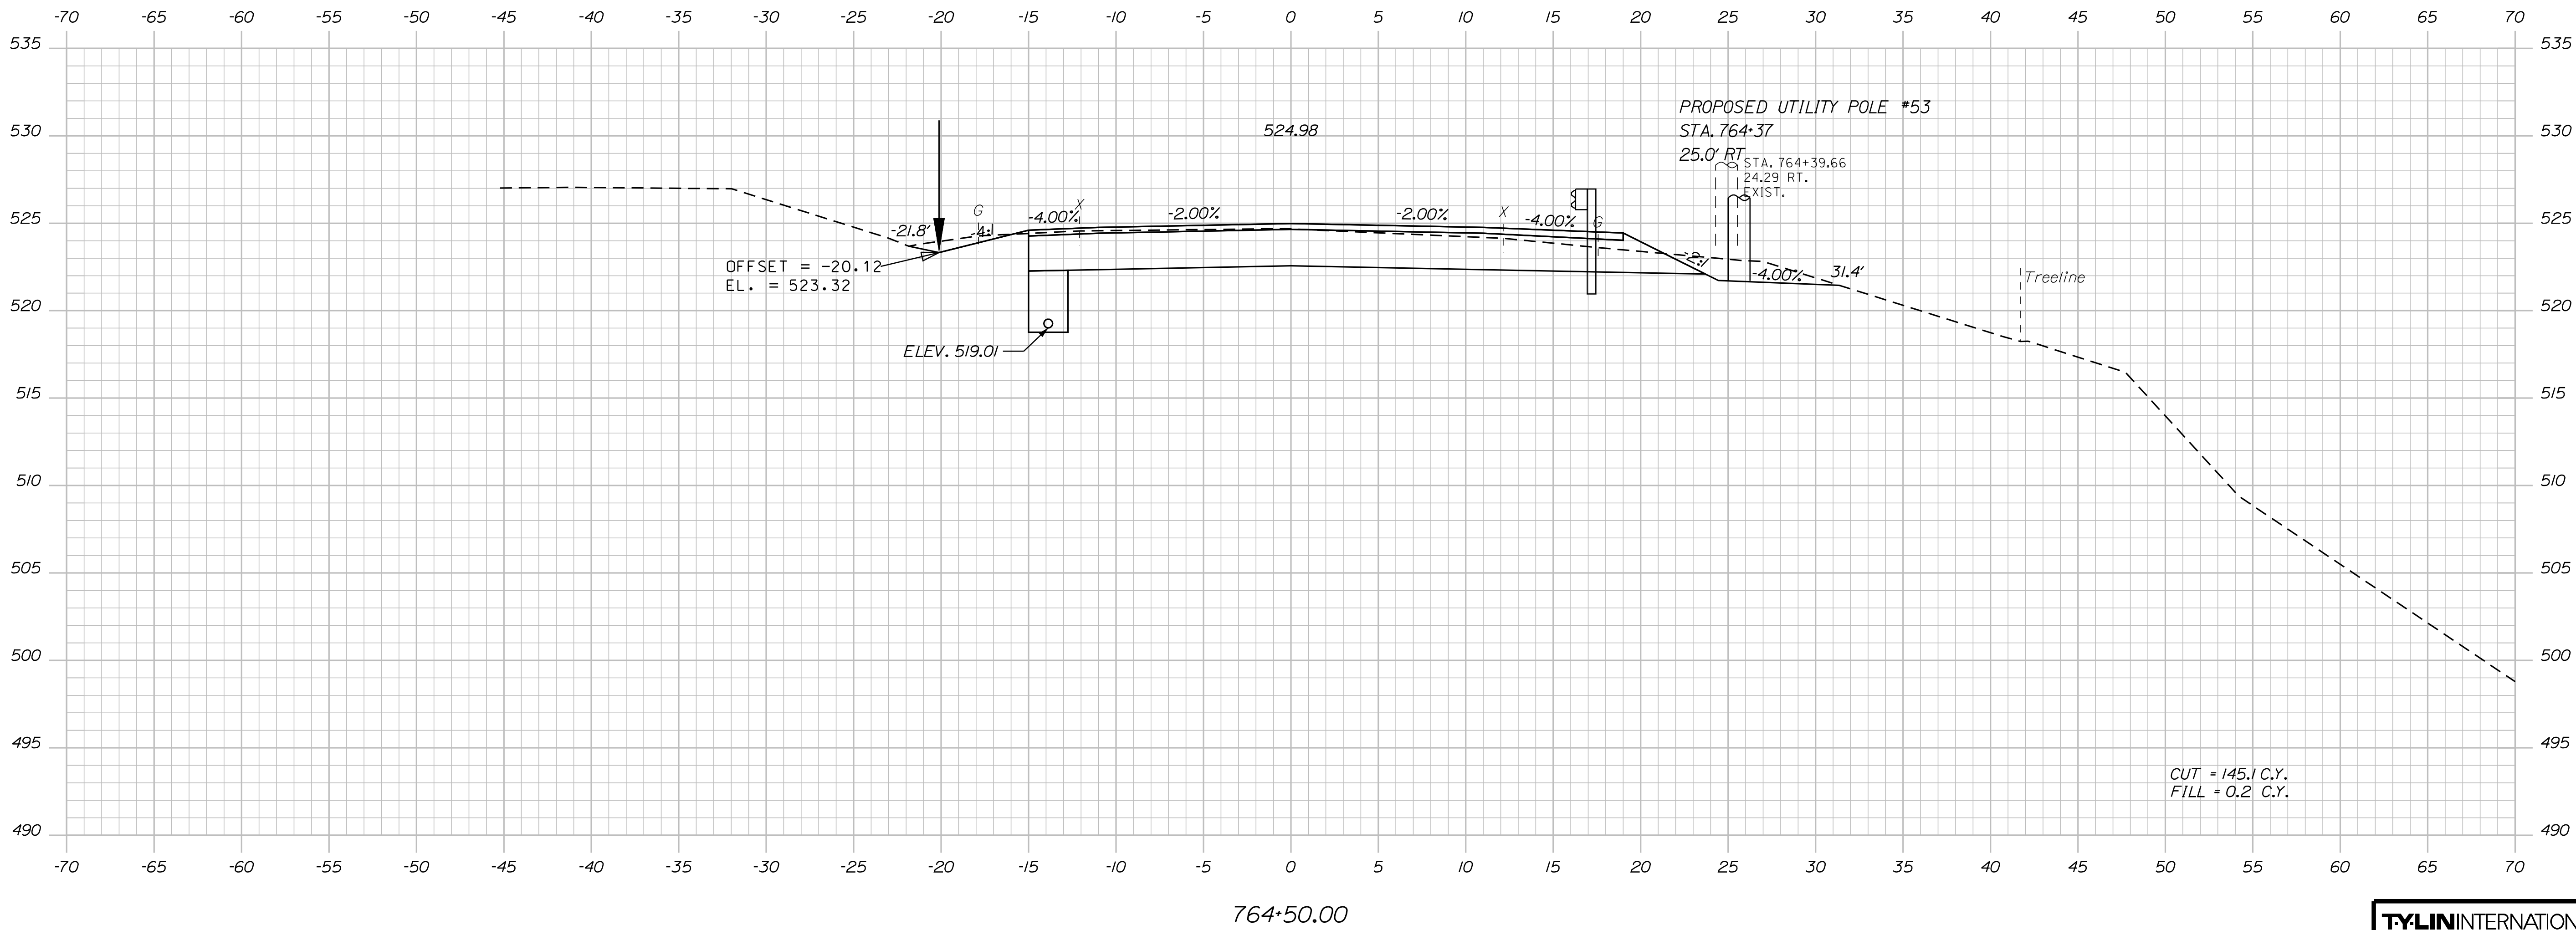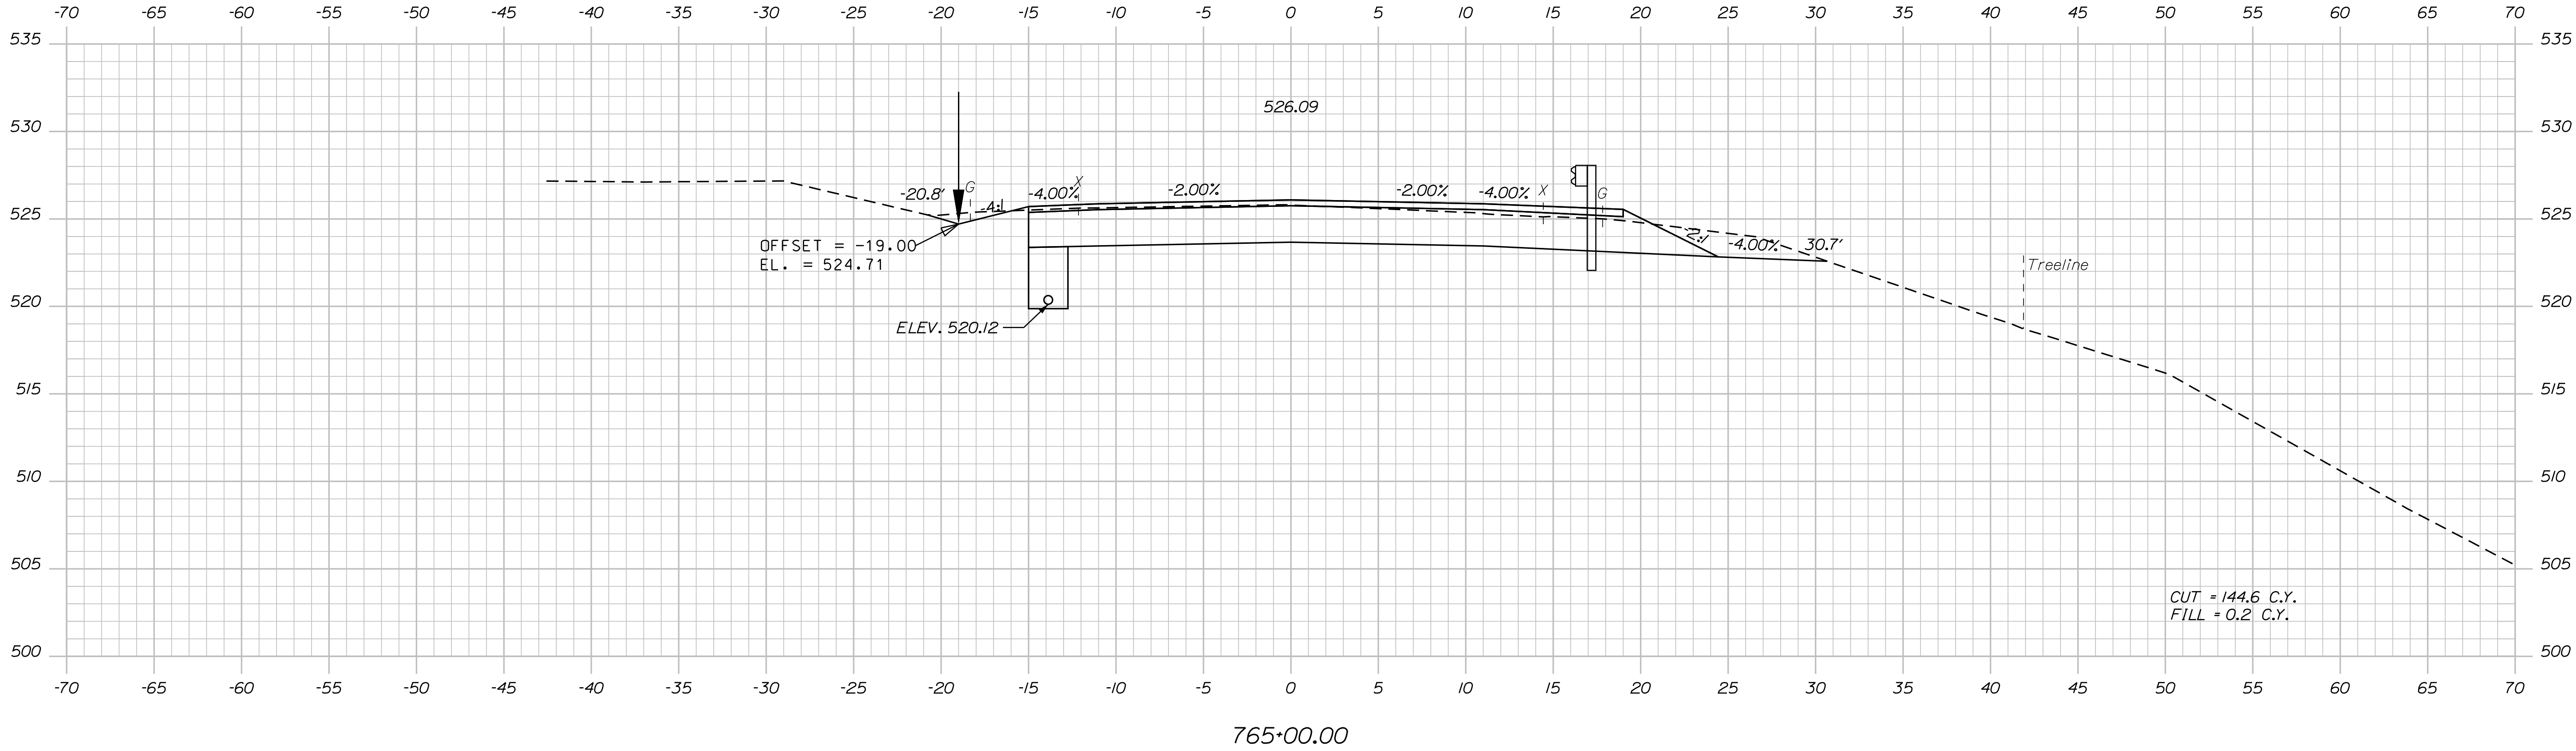

TYLIN INTERNATIONAL

Sta. 764+50.00 to Sta. 765+00.00


STATE OF MAINE
DEPARTMENT OF TRANSPORTATION
STP-2265(600)
WIN
22656.00
HIGHWAY PLANS

PROJ. MANAGER	BY	DATE
E. MARTIN	T. KELLEY	9/2017
CHECKED-REVIEWED	H. COWAN	9/2017
DESIGNED-DETAILED		
DESIGNED-DETAILED		
REVISIONS 1		
REVISIONS 2		
REVISIONS 3		
REVISIONS 4		
FIELD CHANGES		

FRENCHVILLE - FORT KENT
U.S. ROUTE 1
CROSS SECTIONS

SHEET NUMBER
251
OF 384

Filename: ... \HIGHWAY\MSTA\X_XSection_2.dgn

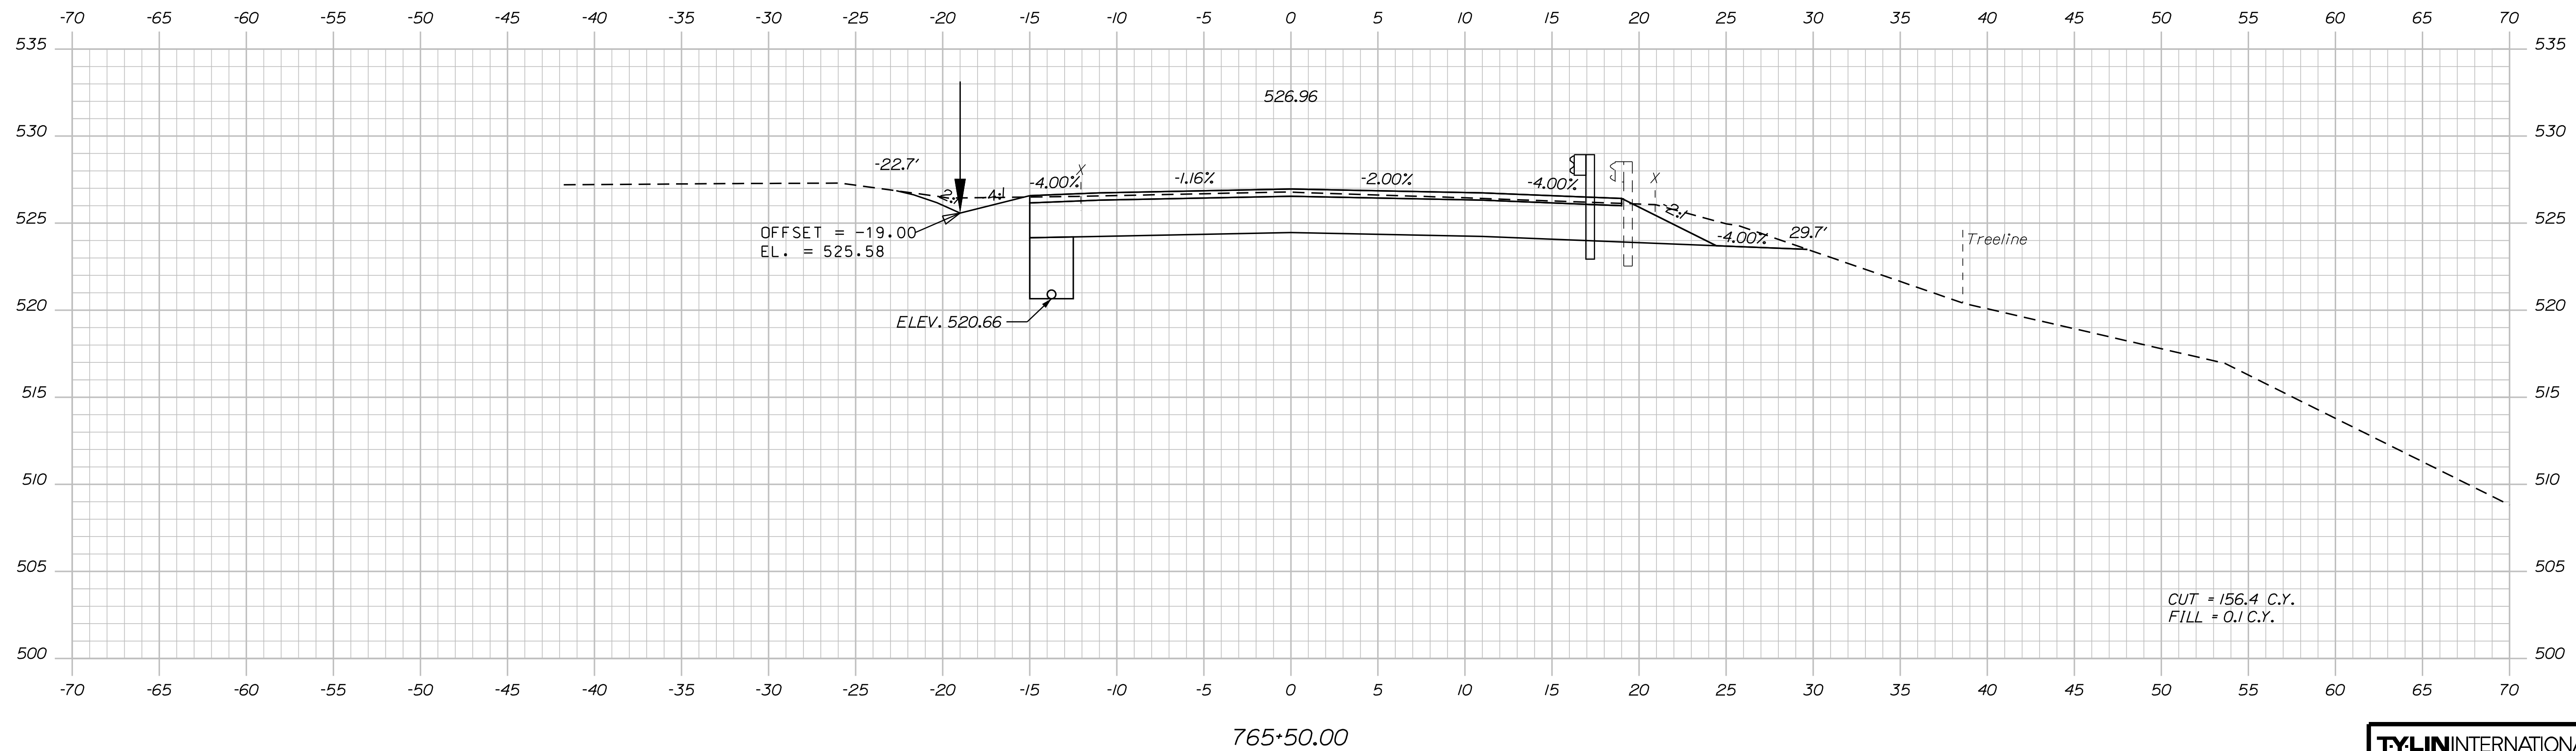



OF 384

Date:8/18/2026

Username:

Division: HIGHWAY

Filename: ...\\HIGHWAY\\MST\\A\\x_XSection_2.dgn

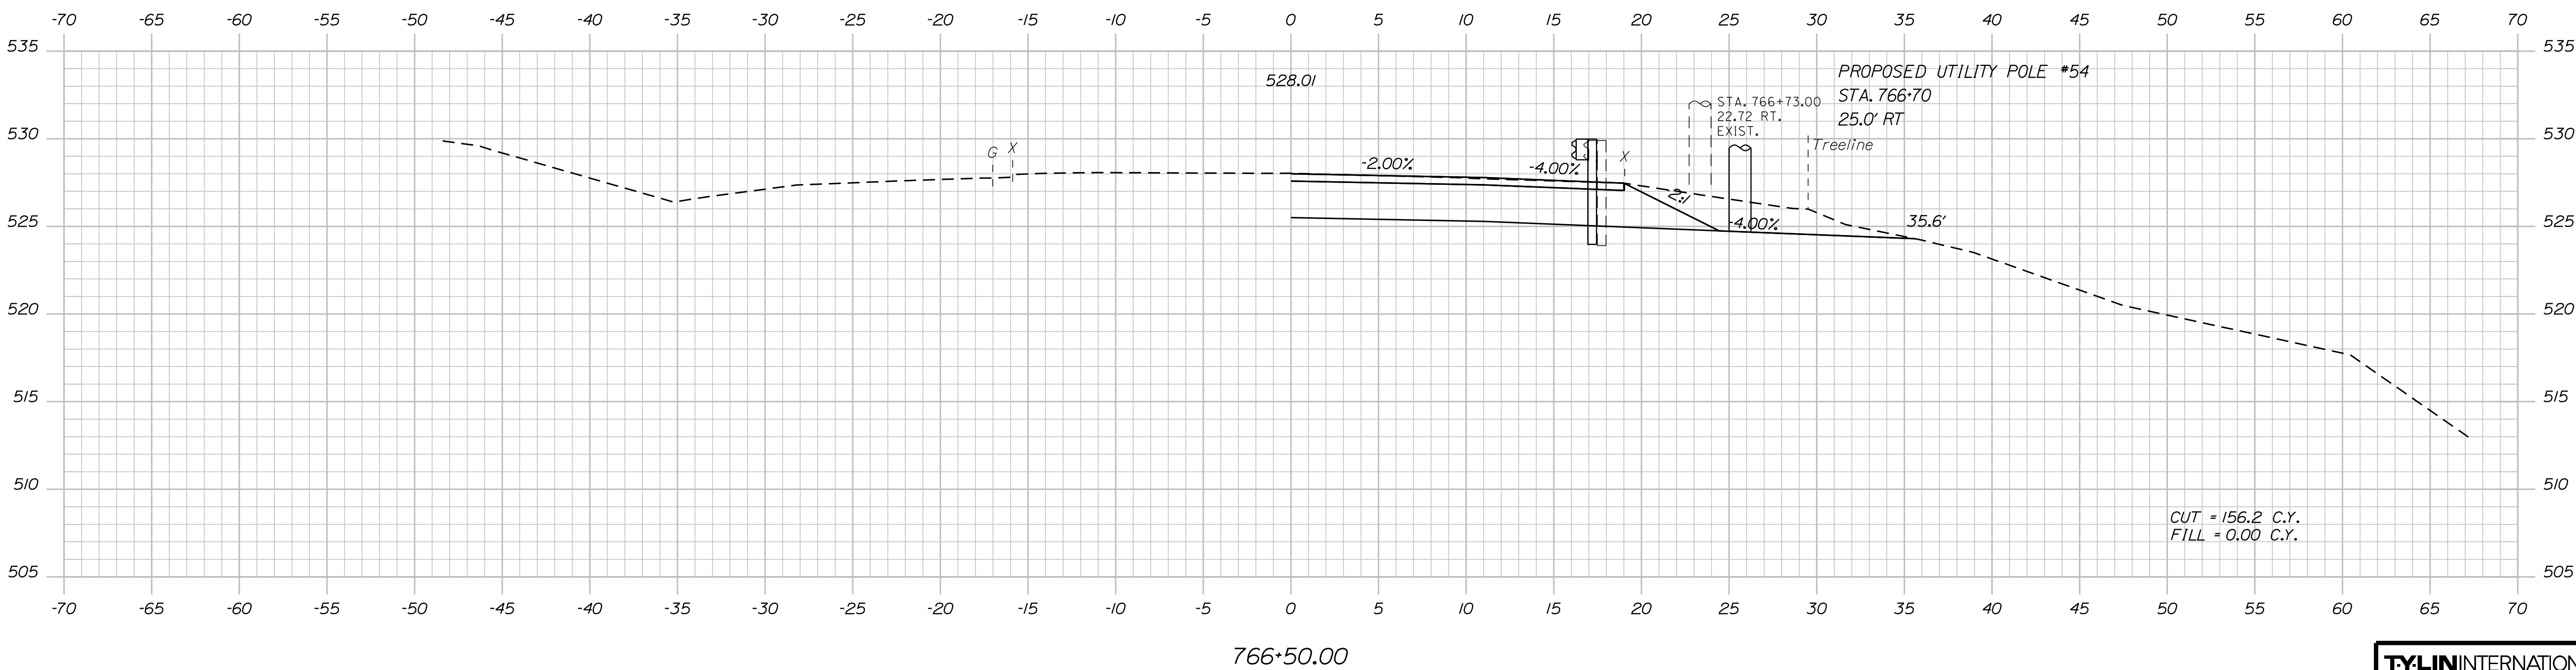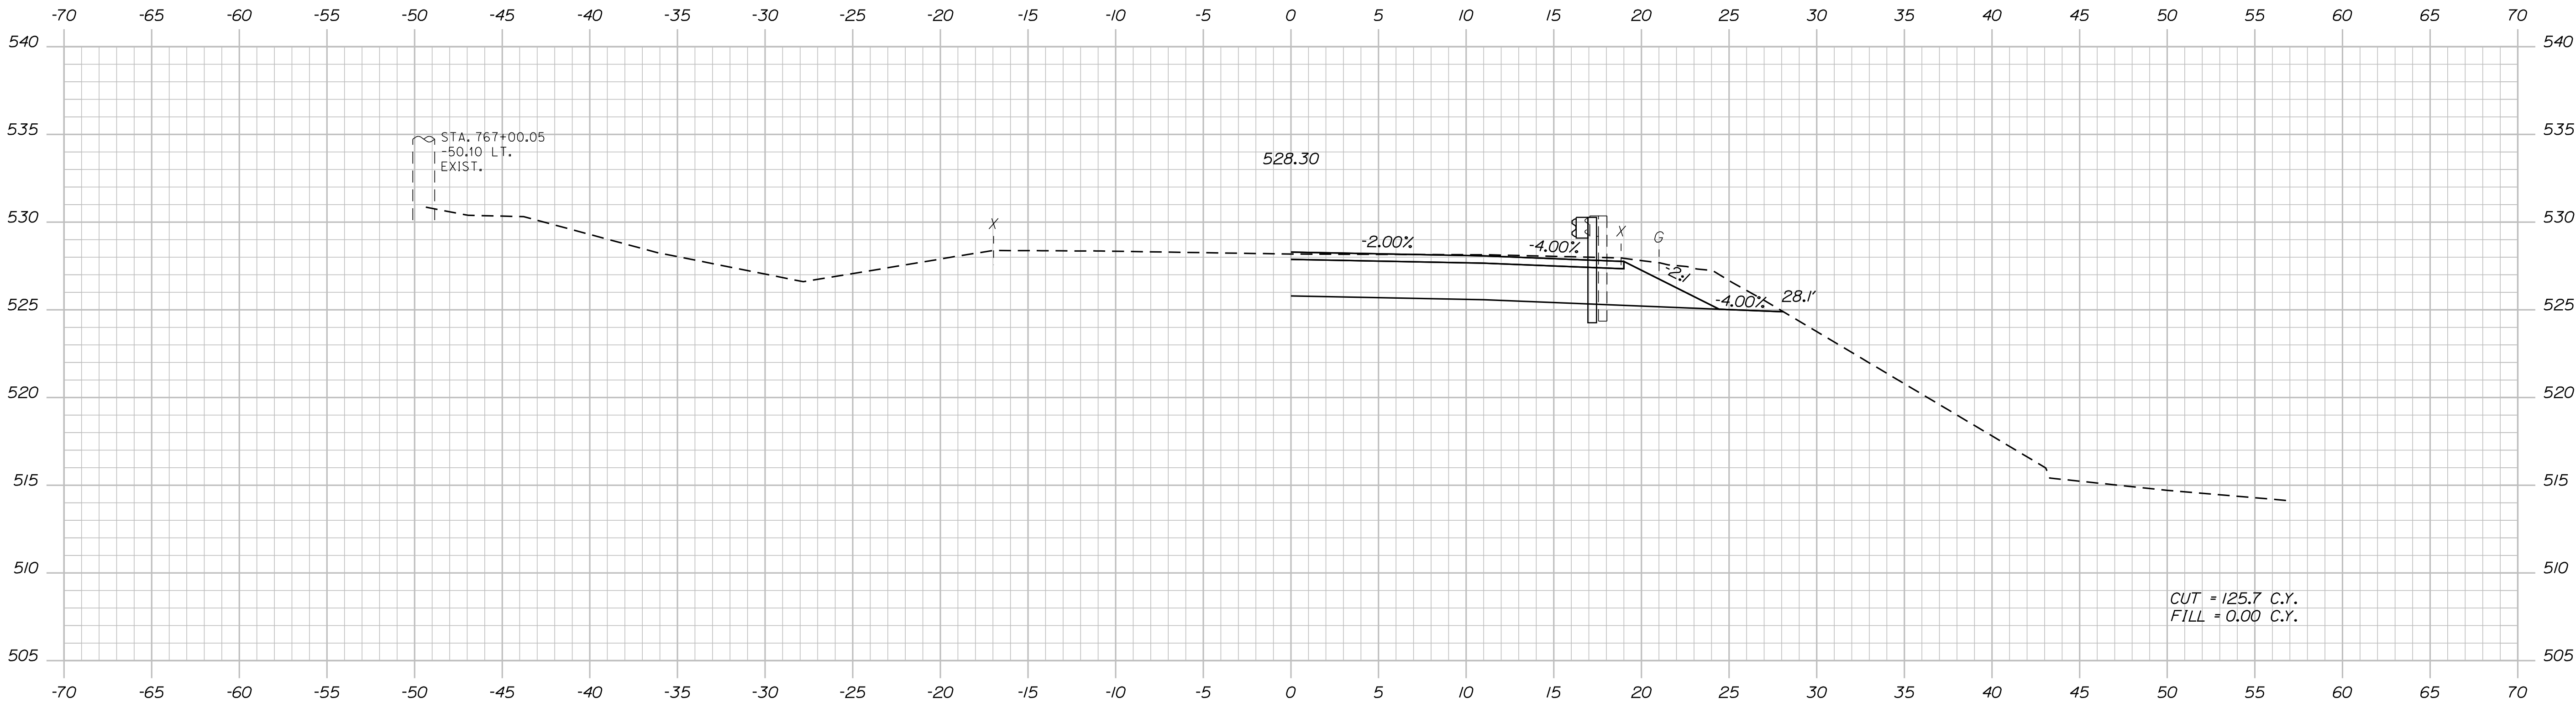

TYLIN INTERNATIONAL

STATE OF MAINE DEPARTMENT OF TRANSPORTATION
STP-2265(600)
WIN 22656.00 HIGHWAY PLANS

PROJ. MANAGER E. MARTIN	BY T. KELLEY	DATE 9/2017
DESIGN-DETAILED T. KELLEY	CHECKED-REVIEWED H. COWAN	SIGNATURE
DESIGN-DETAILED T. KELLEY	DESIGN-DETAILED H. COWAN	P.E. NUMBER
REVISIONS 1	REVISIONS 2	DATE
REVISIONS 3	REVISIONS 4	
FIELD CHANGES		

FRENCHVILLE - FORT KENT U.S. ROUTE 1
CROSS SECTIONS



SHEET NUMBER 253 OF 384

Date:8/18/2026

Username:

Division: HIGHWAY

Filename: ... \HIGHWAY\MST\A\X_XSection_2.dgn

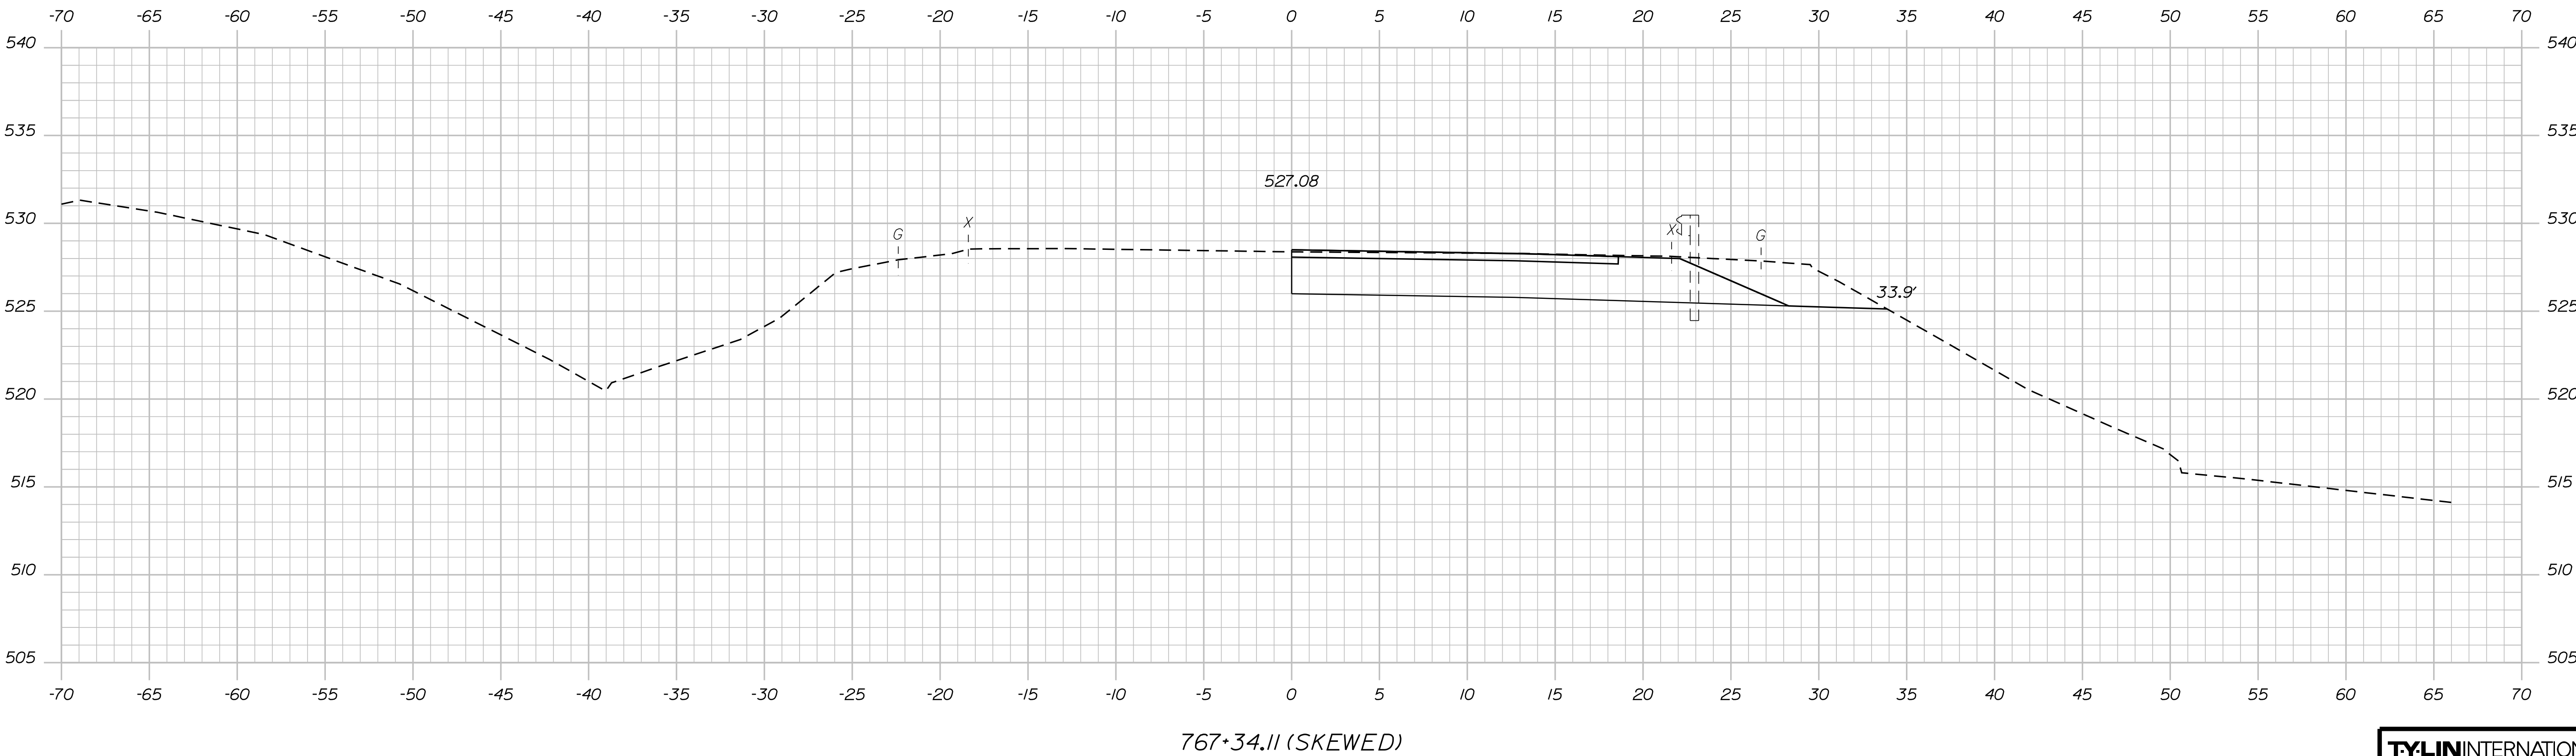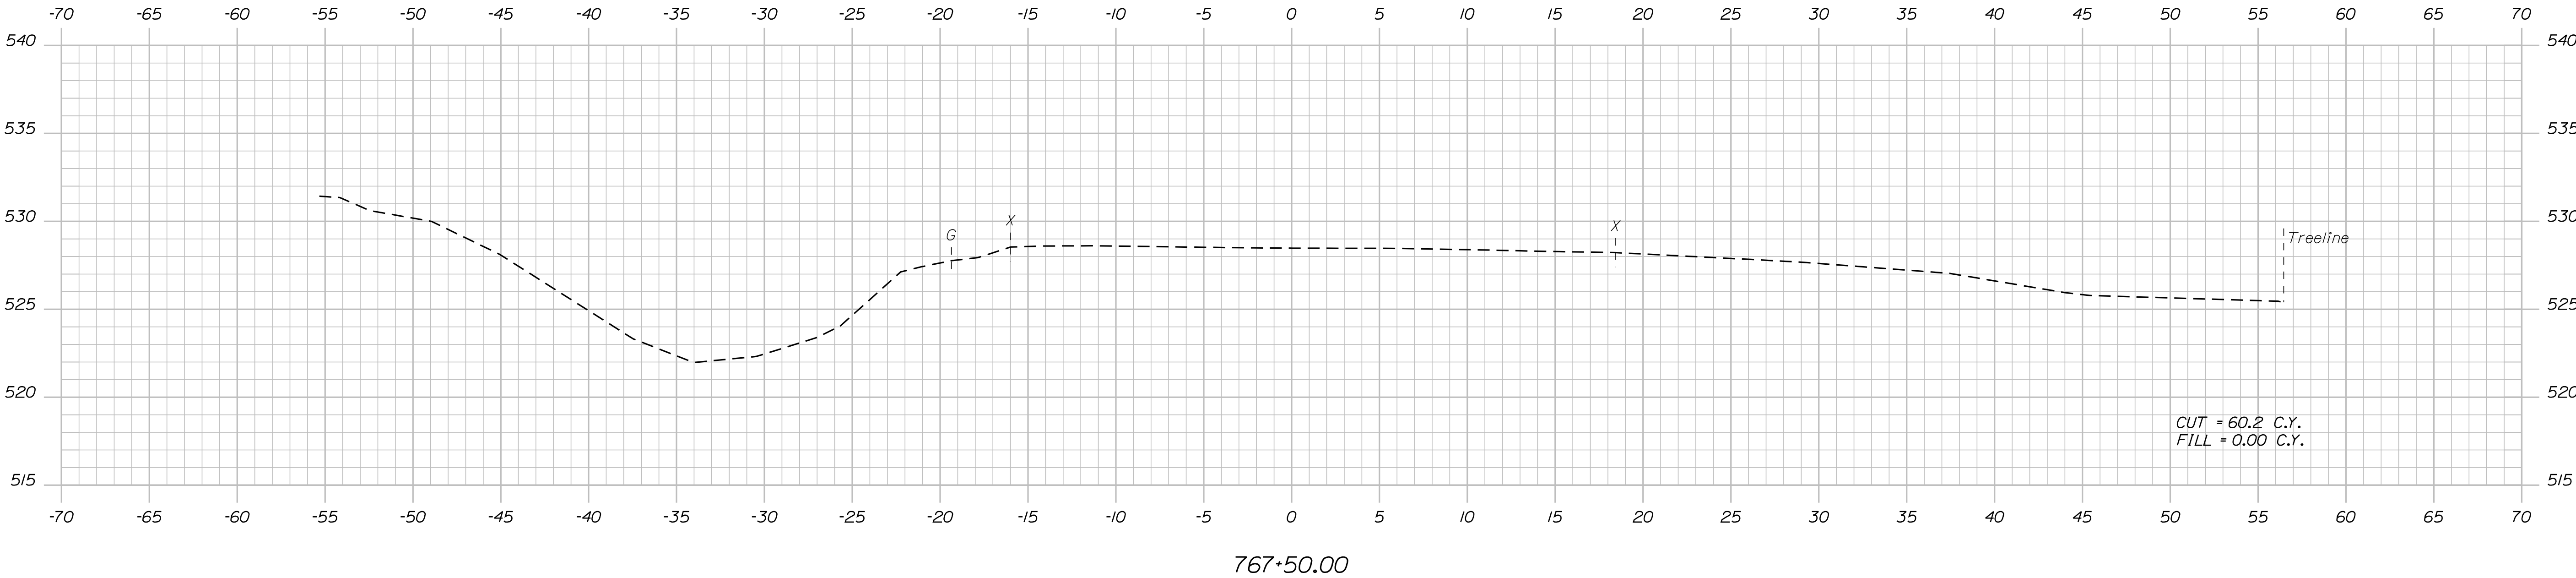

TYLIN INTERNATIONAL

STATE OF MAINE
DEPARTMENT OF TRANSPORTATION
STP-2265(600)
WIN
22656.00
HIGHWAY PLANS

PROJ. MANAGER	BY	DATE
E. MARTIN	T. KELLEY	9/2017
CHECKED-REVIEWED	H. COWAN	9/2017
DESIGNED-DETAILED		
REVISIONS 1		
REVISIONS 2		
REVISIONS 3		
REVISIONS 4		
FIELD CHANGES		

SIGNATURE	P.E. NUMBER	DATE

FRENCHVILLE - FORT KENT
U.S. ROUTE 1
CROSS SECTIONS


SHEET NUMBER
254
OF 384

Date:8/18/2026


Username:

Division: HIGHWAY


Filename: ... \HIGHWAY\MST\A\X_XSection_2.dgn

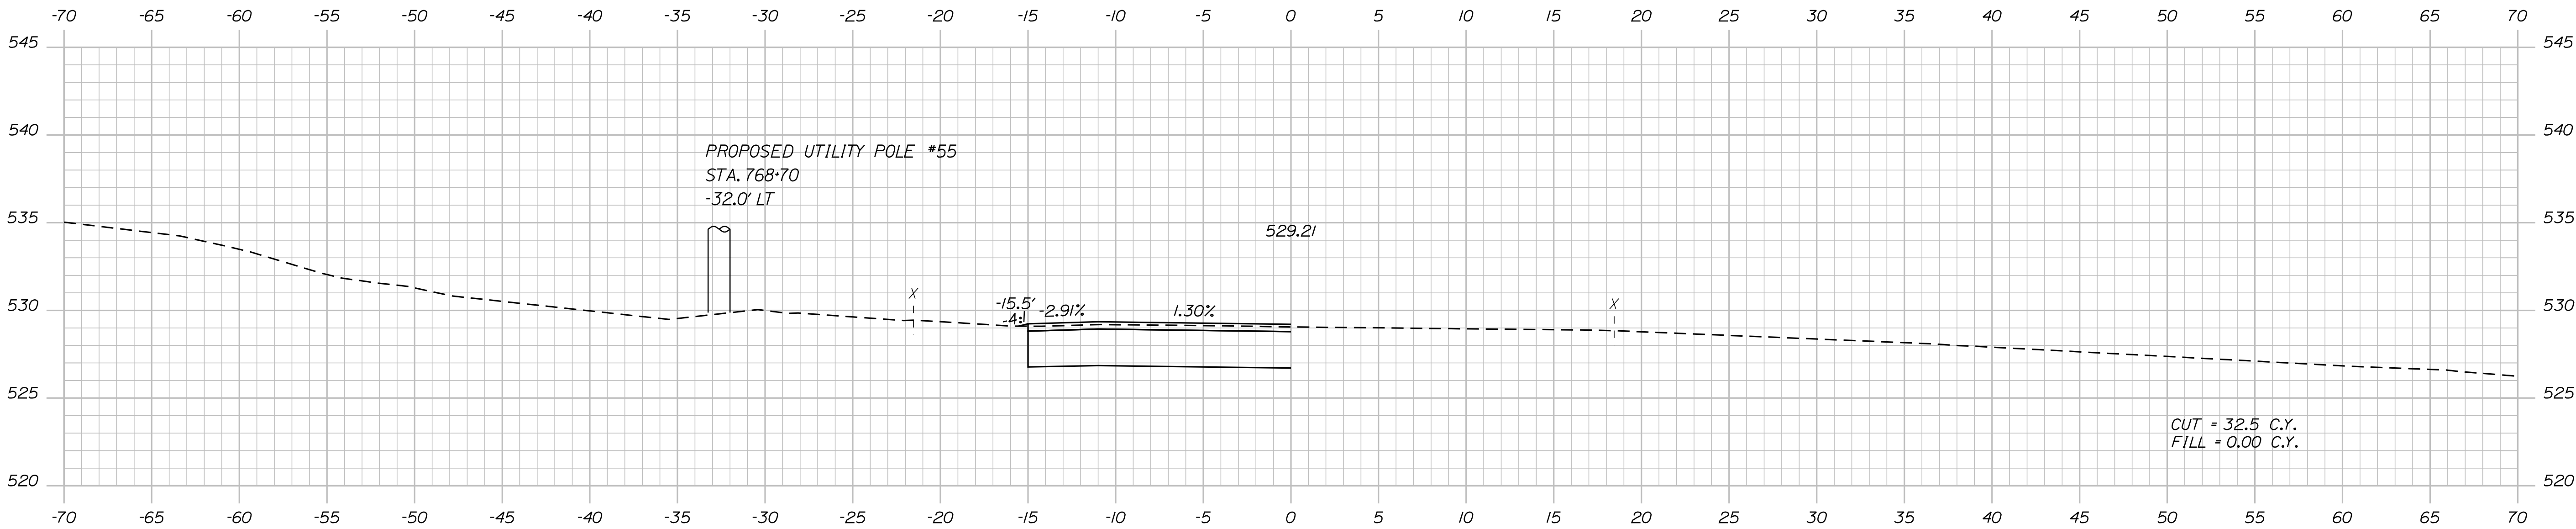

768+50.00

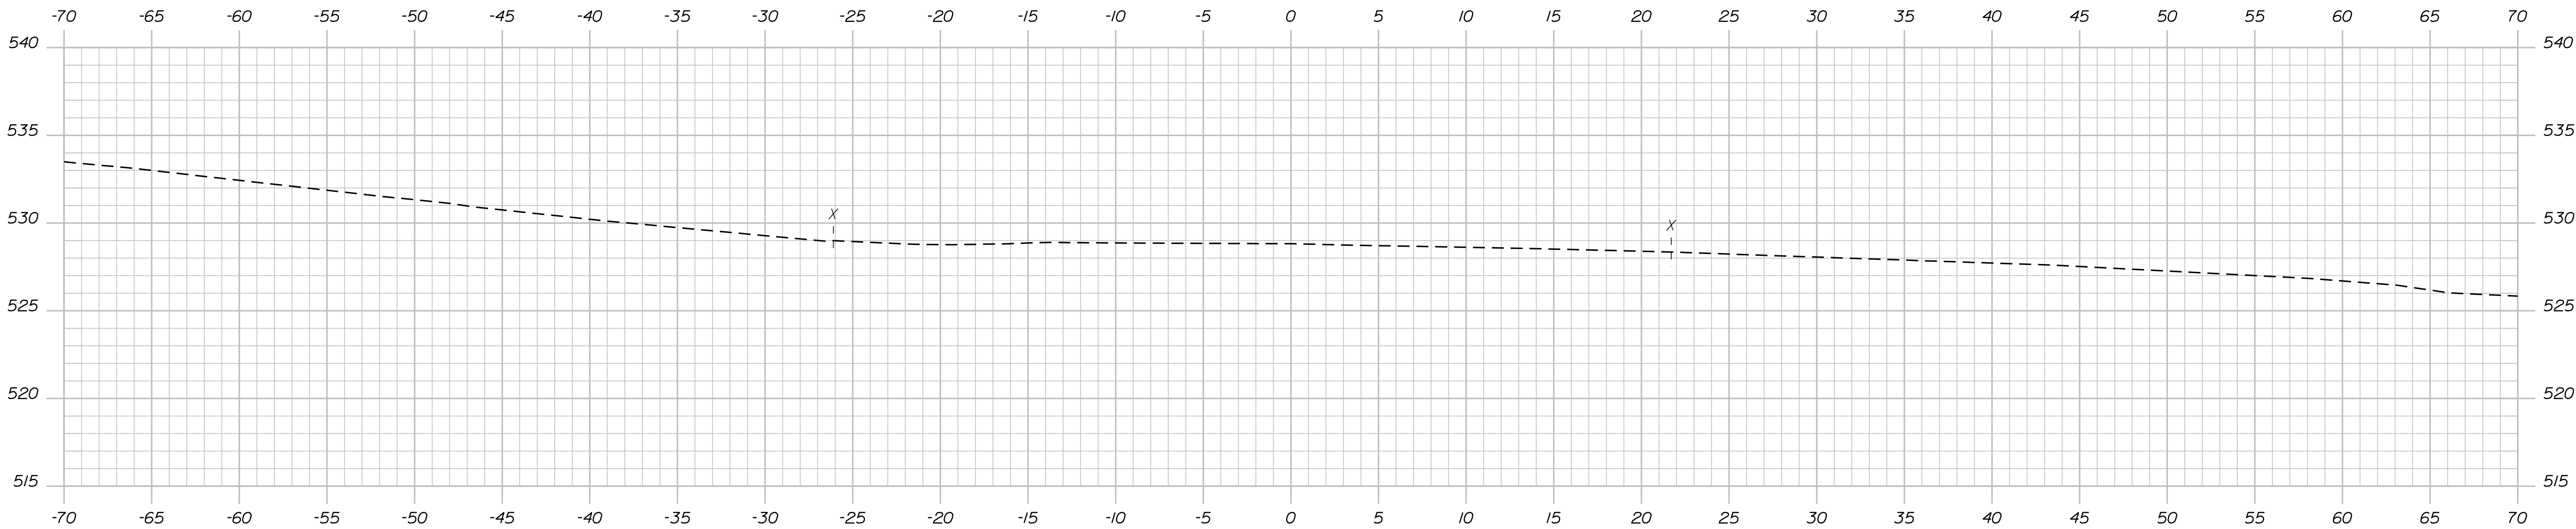

768+01.89 (SKEWED)

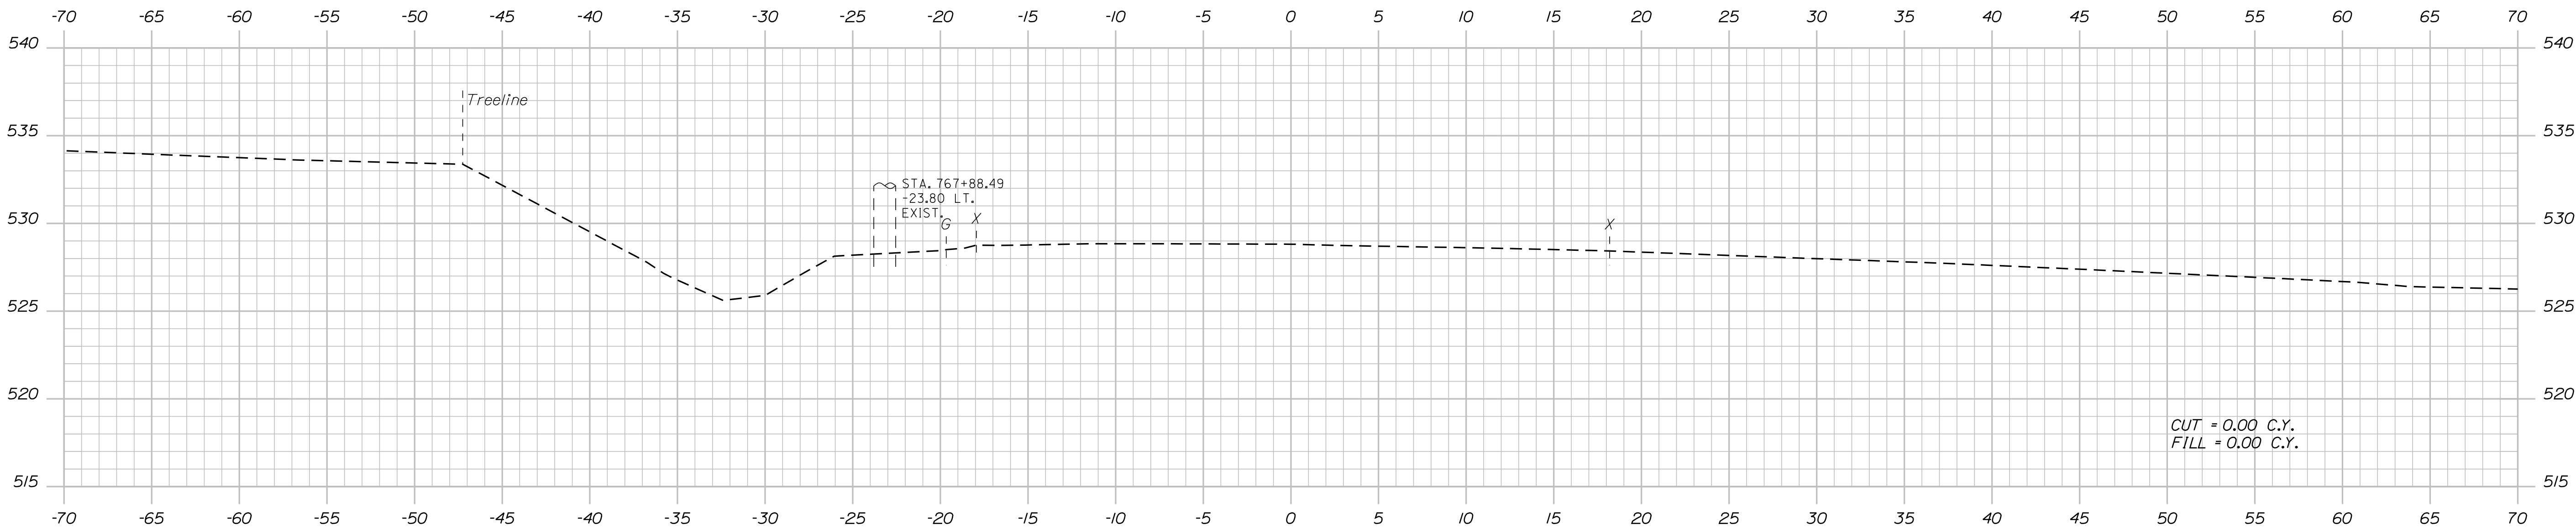


768+00.00

TYLIN INTERNATIONAL

PROJ. MANAGER	BY	DATE
DESIGN-DETAILED	T. KELLEY	9/2017
CHECKED-REVIEWED	H. COWAN	9/2017
DESIGN-DETAILED		
REVISIONS 1		
REVISIONS 2		
REVISIONS 3		
REVISIONS 4		
FIELD CHANGES		

Filename: ... \HIGHWAY\MSTA\X_XSection_2.dgn


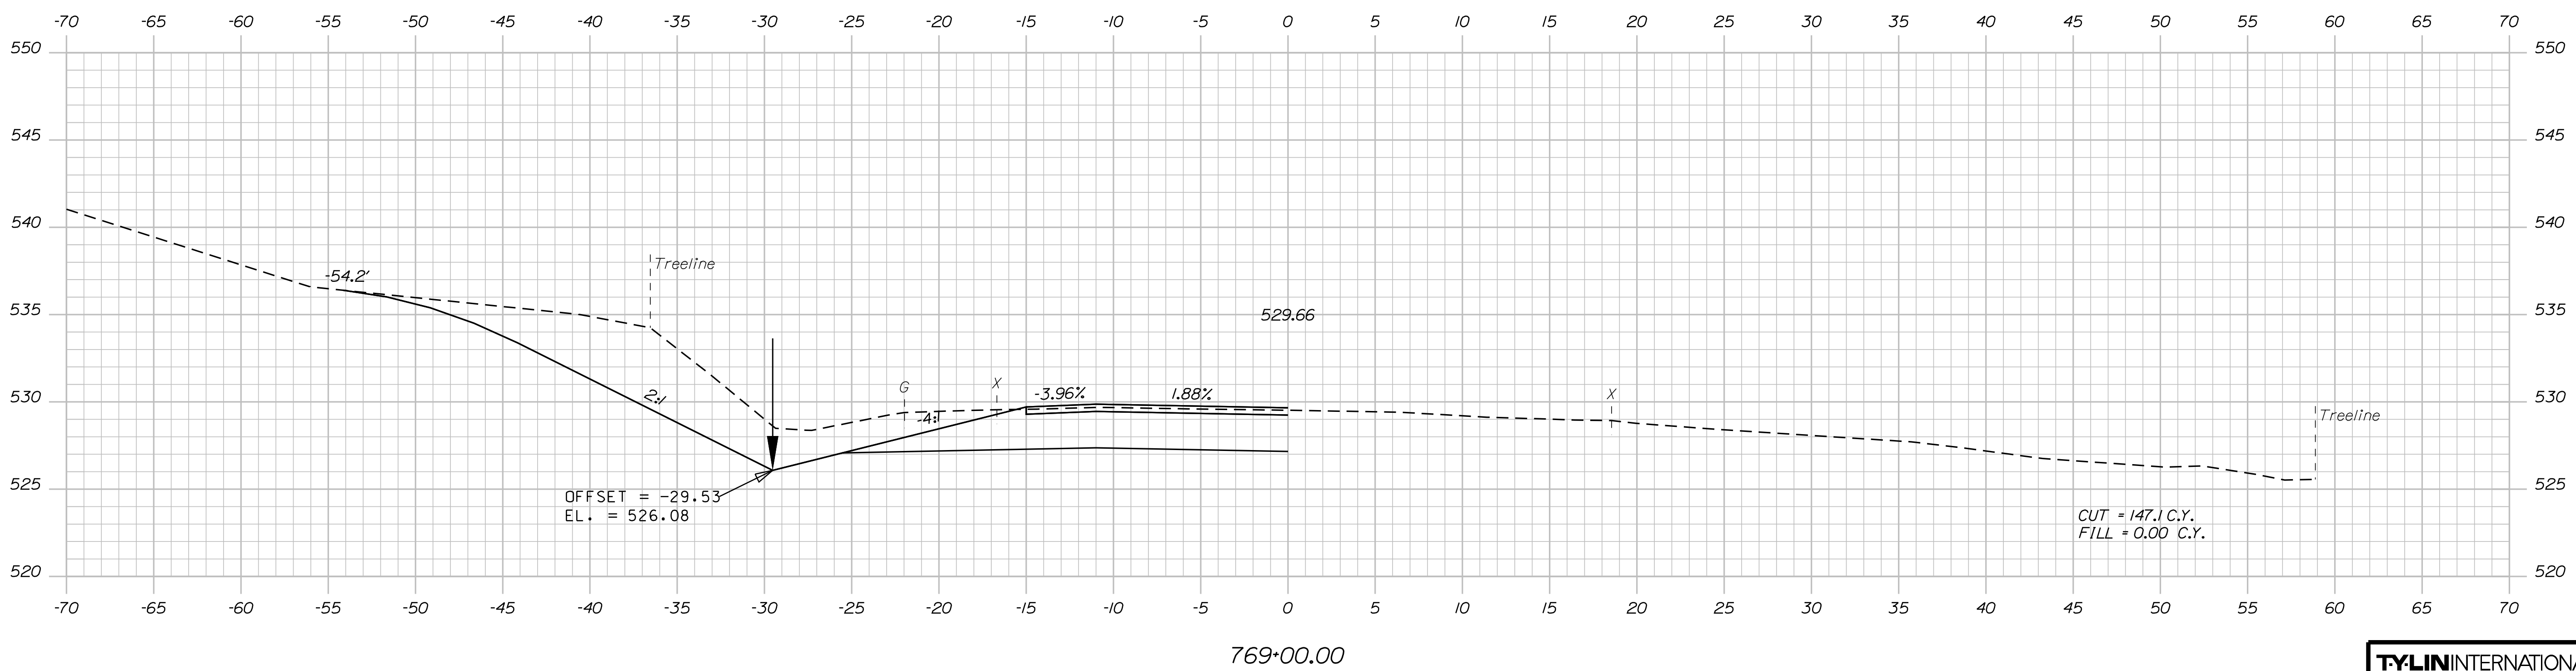


Date:8/18/2026

Username:

Division: HIGHWAY



Filename: ...\\HIGHWAY\\MST\\A\\x_XSection_2.dgn

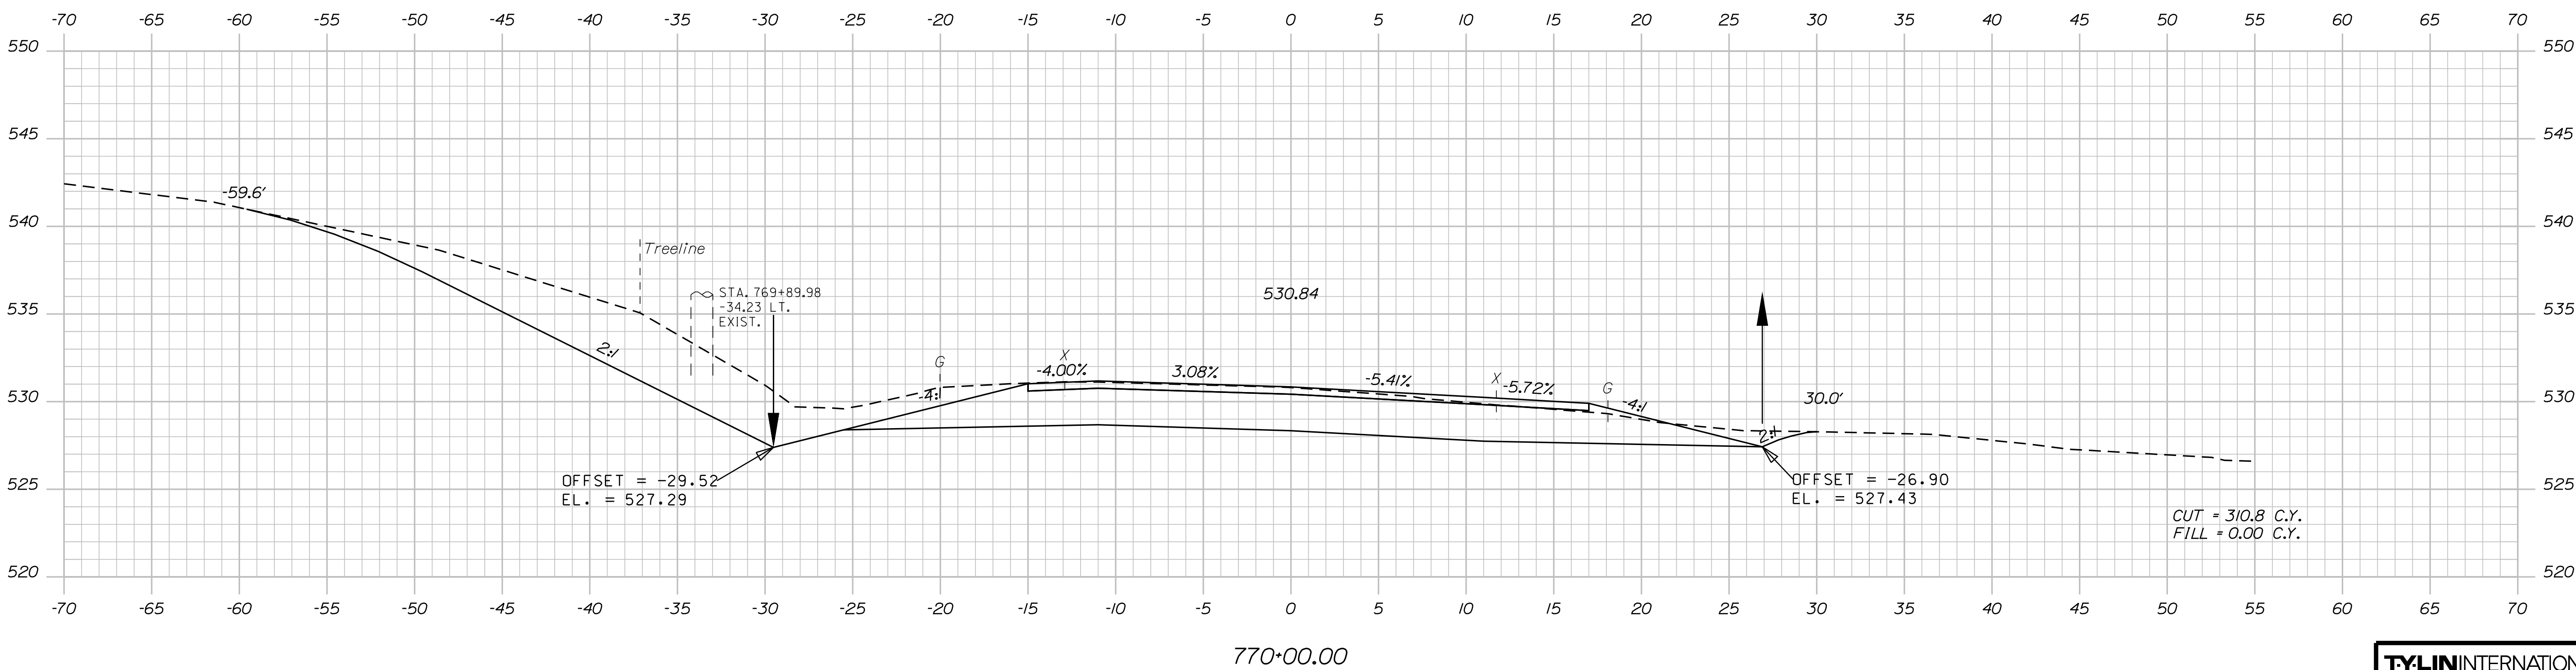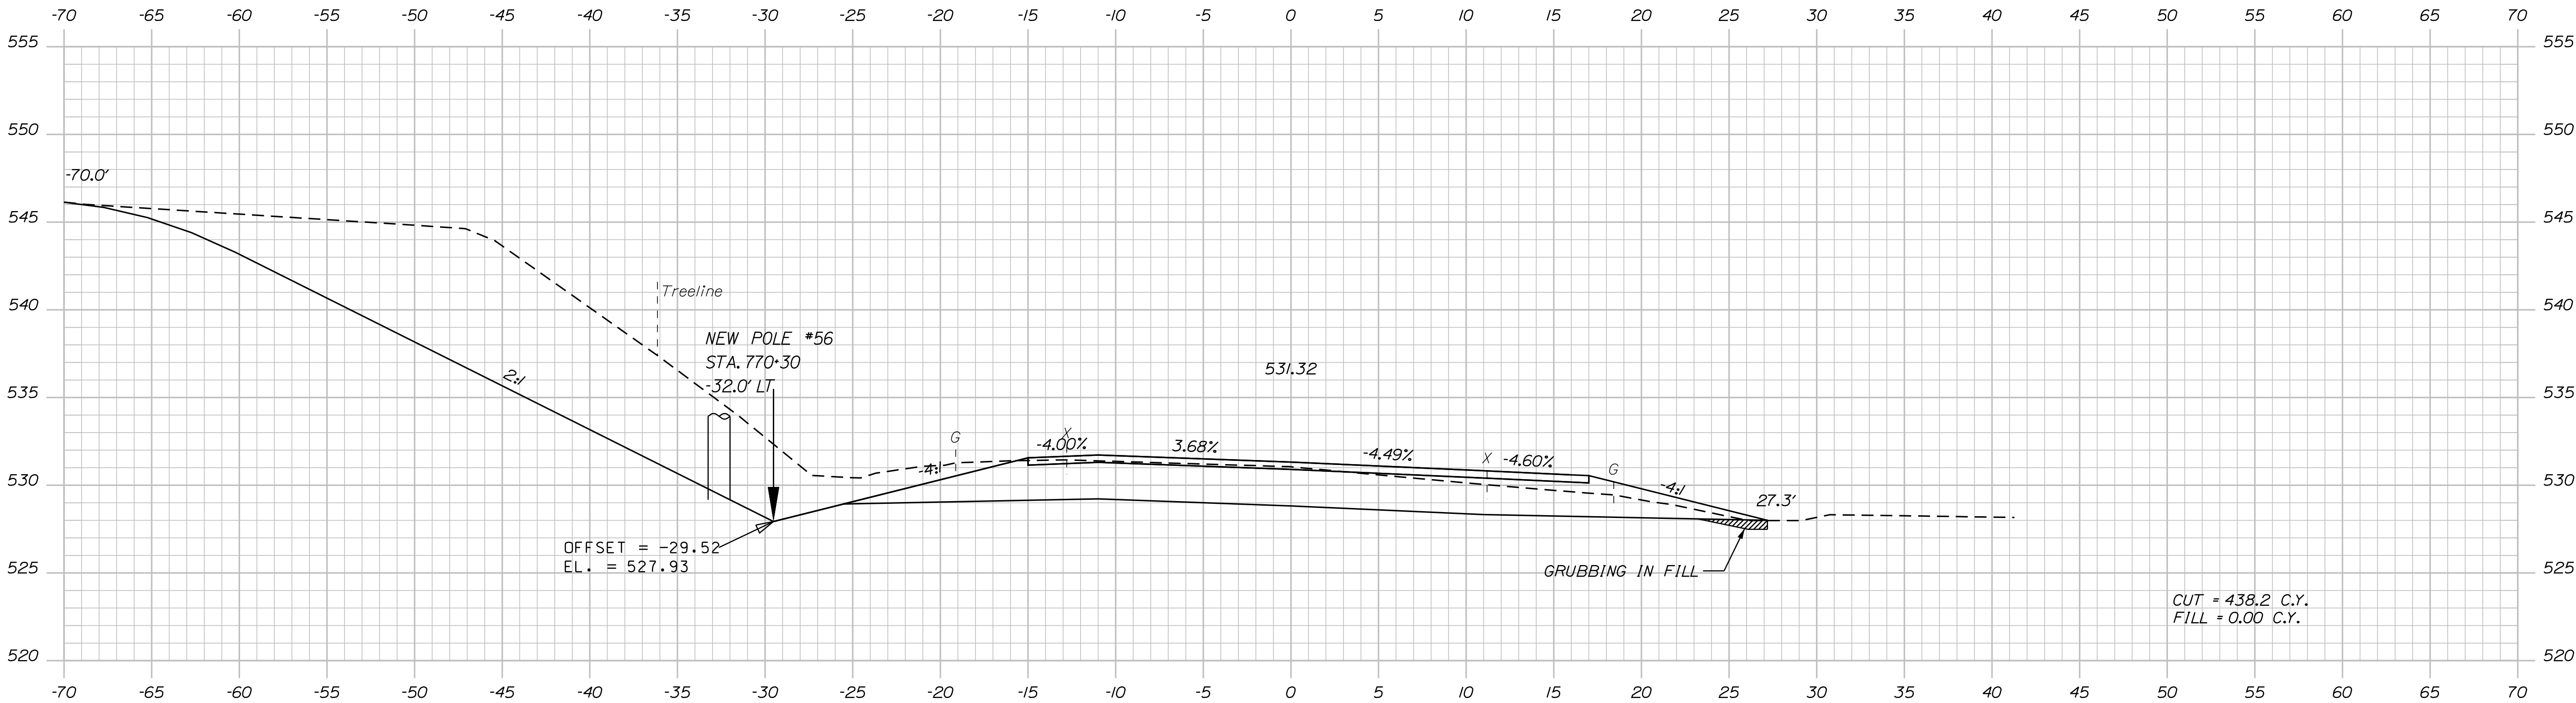


TYLIN INTERNATIONAL

PROJ. MANAGER	BY	DATE
E. MARTIN	T. KELLEY	9/2017
DESIGN-DETAILED	H. COWAN	9/2017
CHECKED-REVIEWED		
DESIGN-DETAILED		
REVISIONS 1		
REVISIONS 2		
REVISIONS 3		
REVISIONS 4		
FIELD CHANGES		

FRENCHVILLE - FORT KENT
U.S. ROUTE 1
CROSS SECTIONS

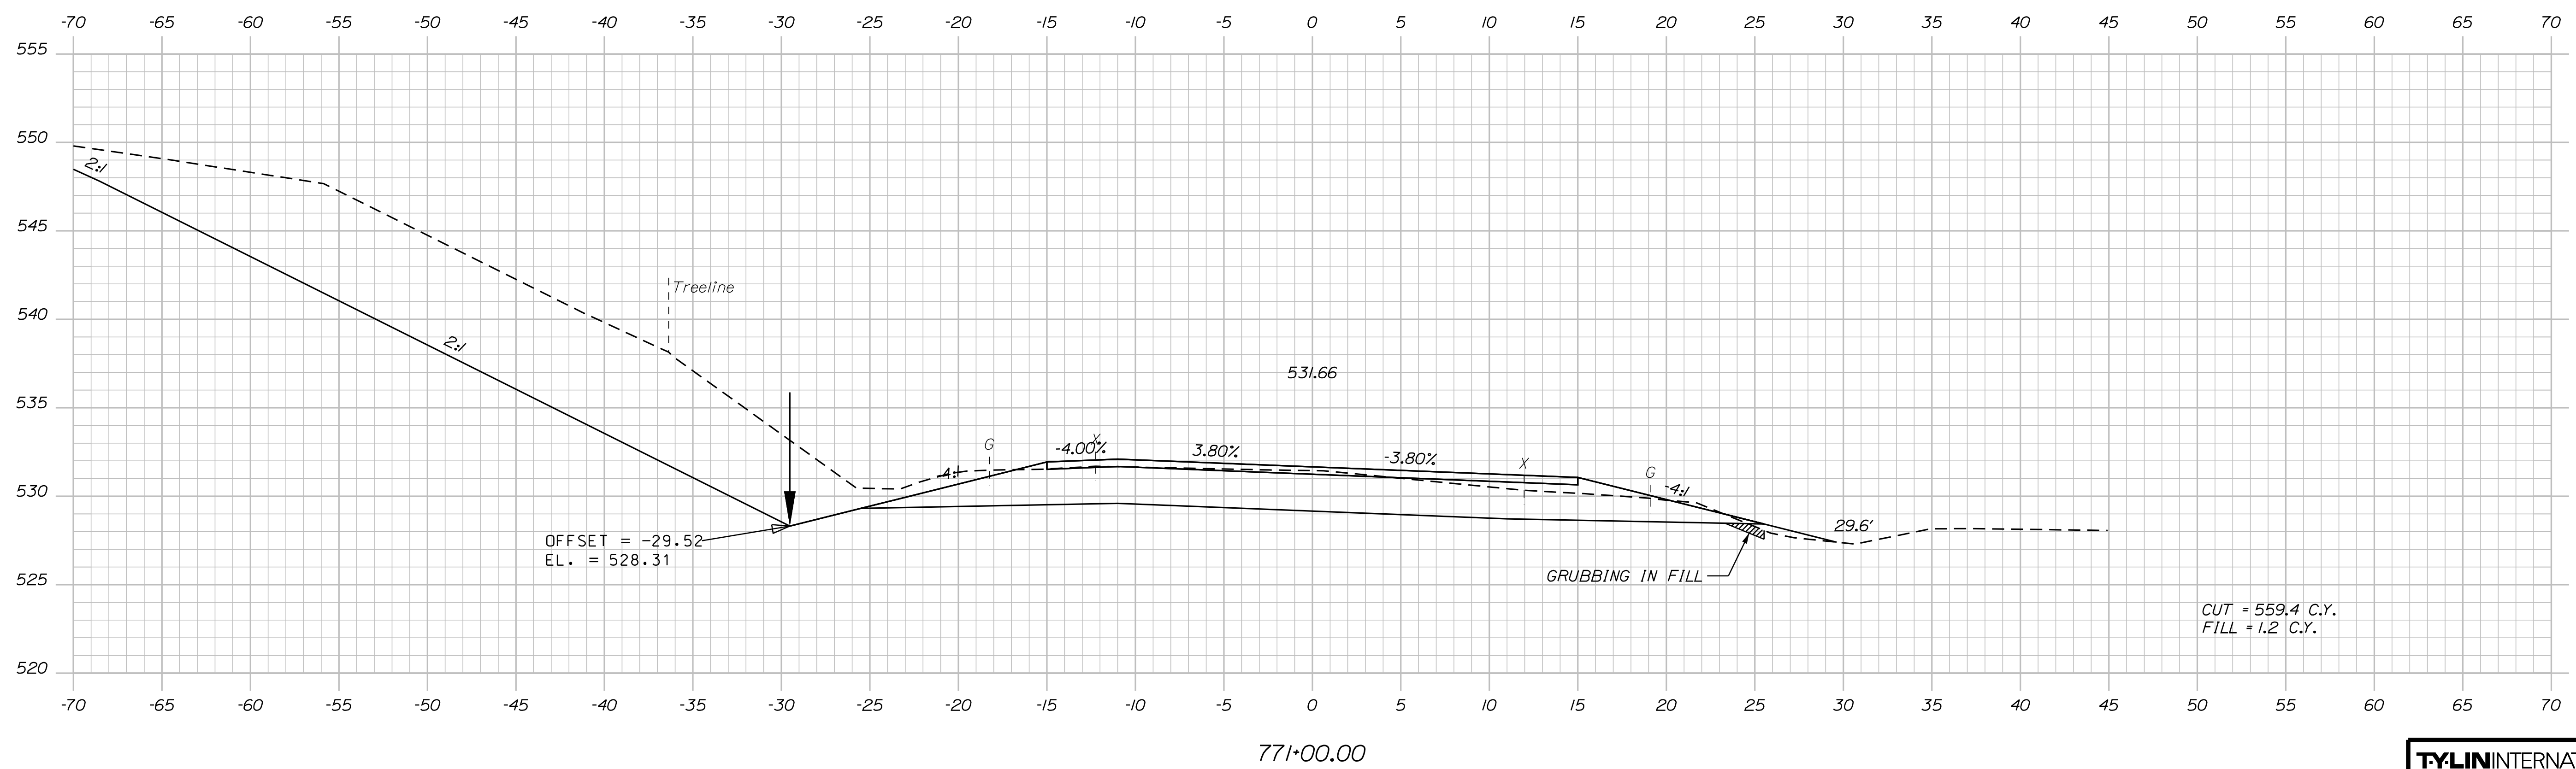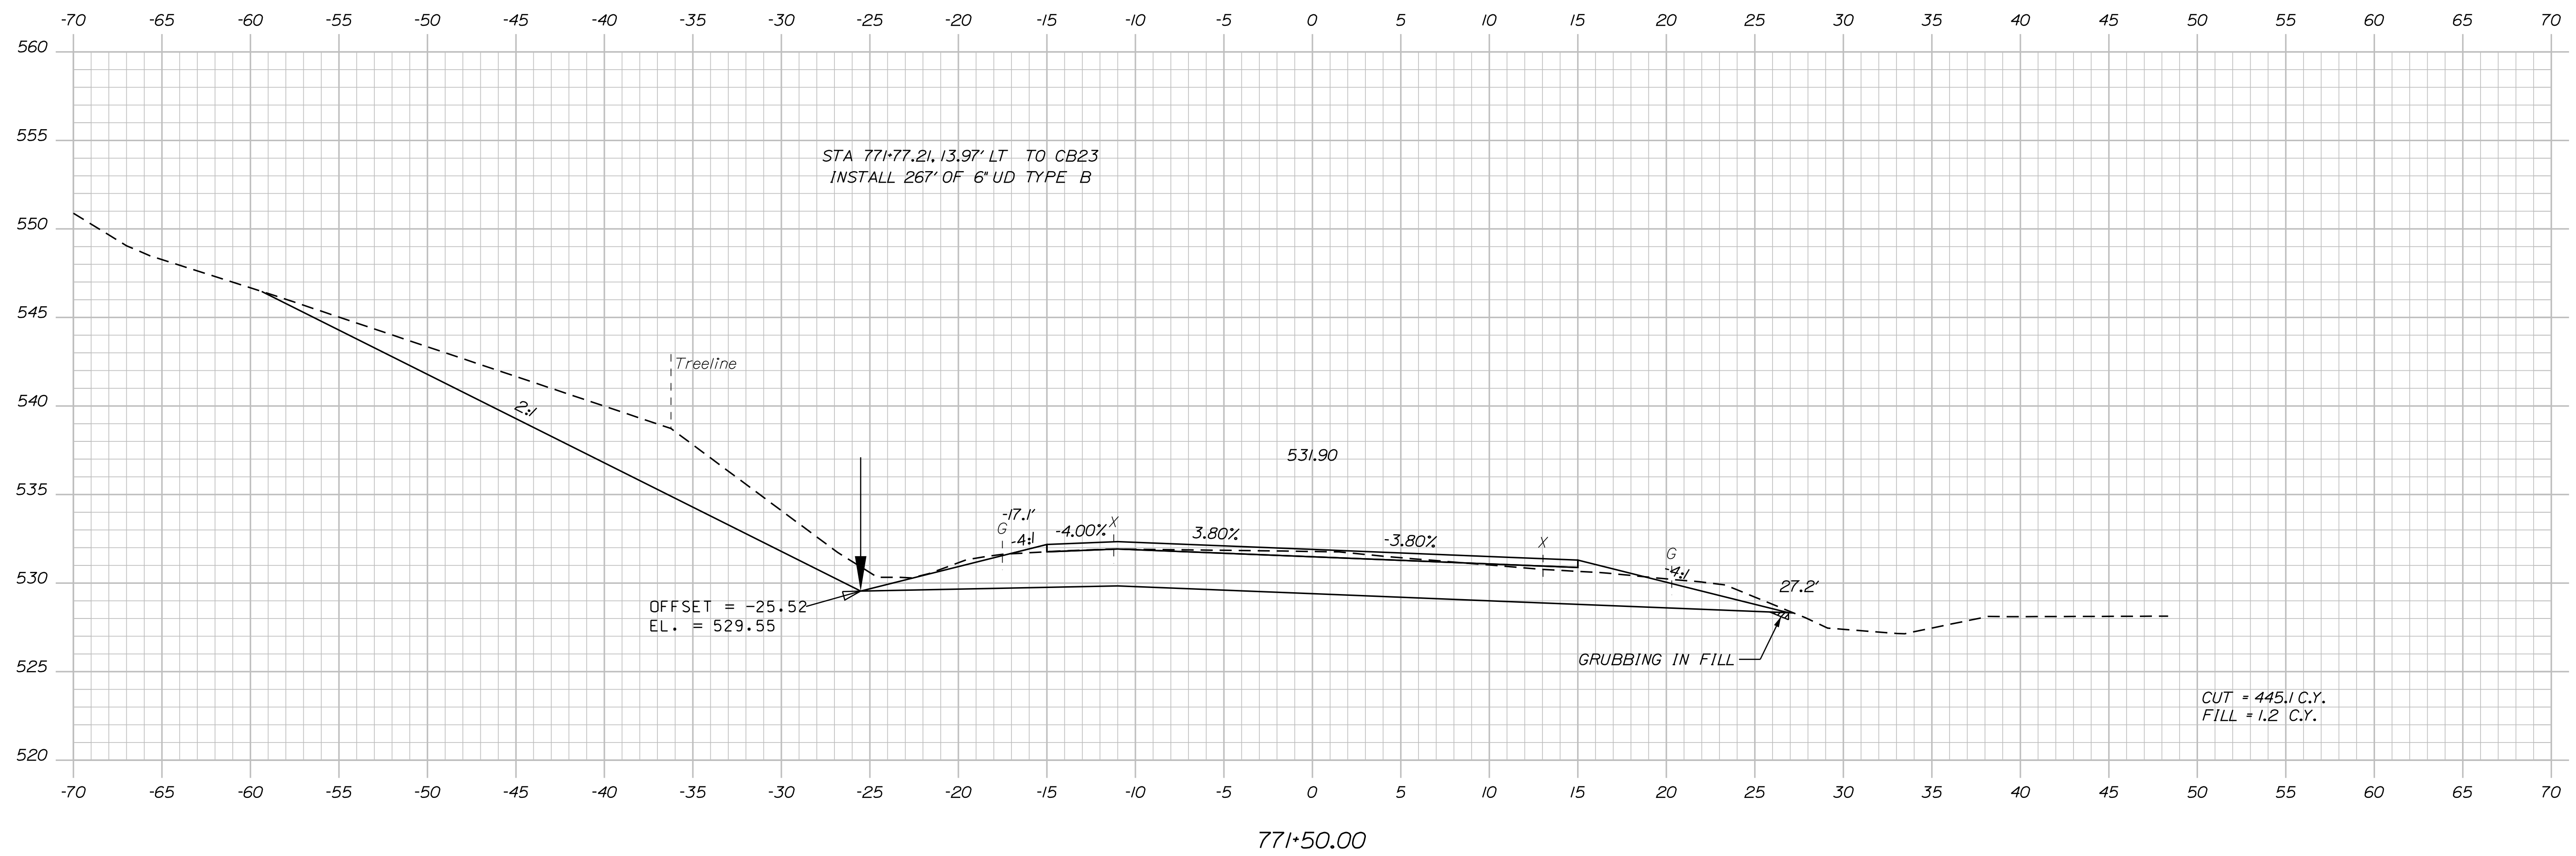

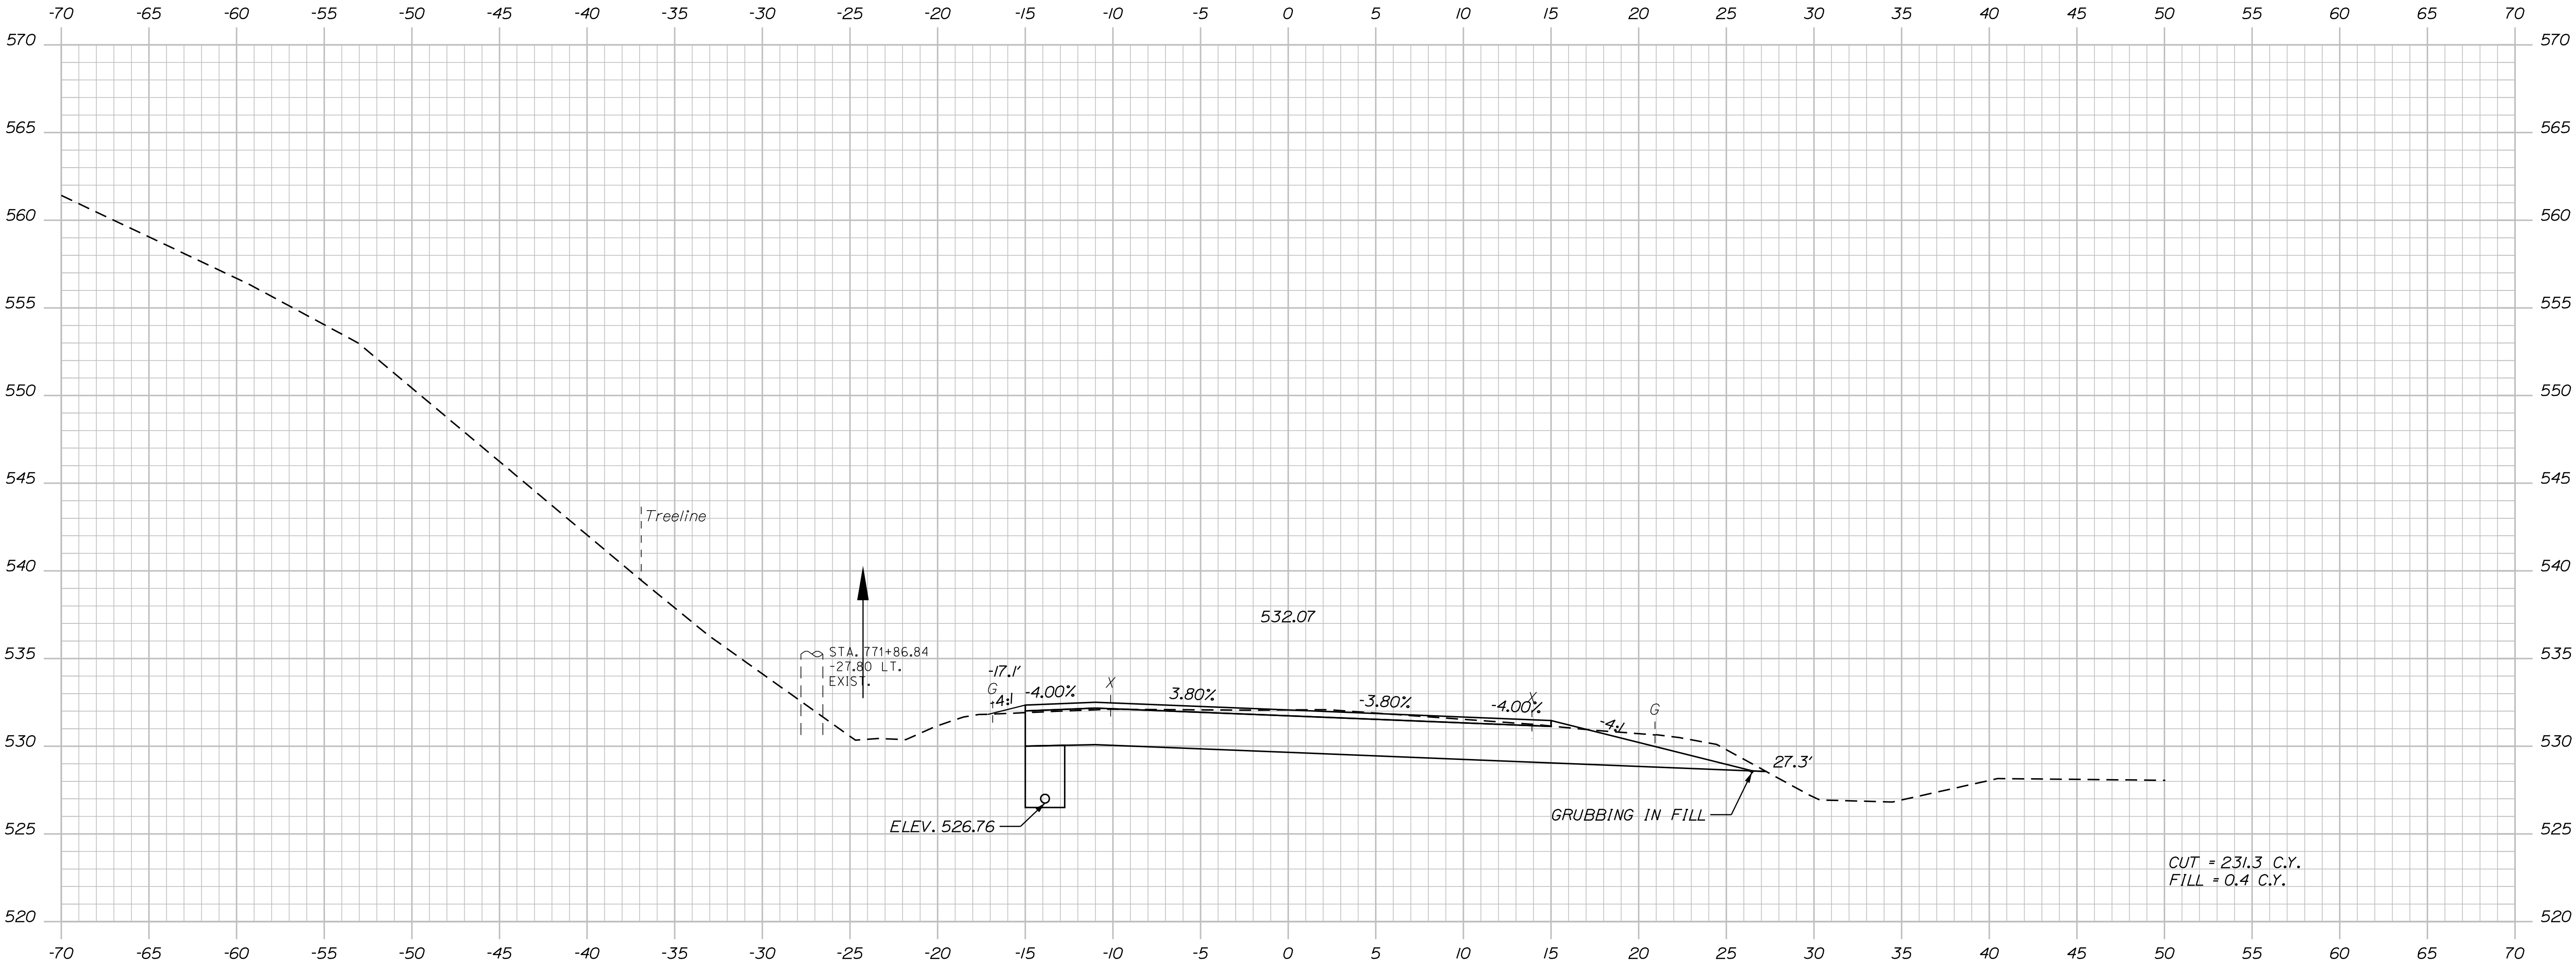

STATE OF MAINE DEPARTMENT OF TRANSPORTATION						SIGNATURE	
STP-2265(600)						P.E. NUMBER	
WIN 22656.00						DATE	
HIGHWAY PLANS							


FRENCHVILLE - FORT KENT		CROSS SECTIONS	
U.S. ROUTE 1			
SHEET NUMBER		OF 384	
259			

Date:8/18/2026

Username:

Division: HIGHWAY

Filename: ...\\HIGHWAY\\MST\\A\\x_XSection_2.dgn

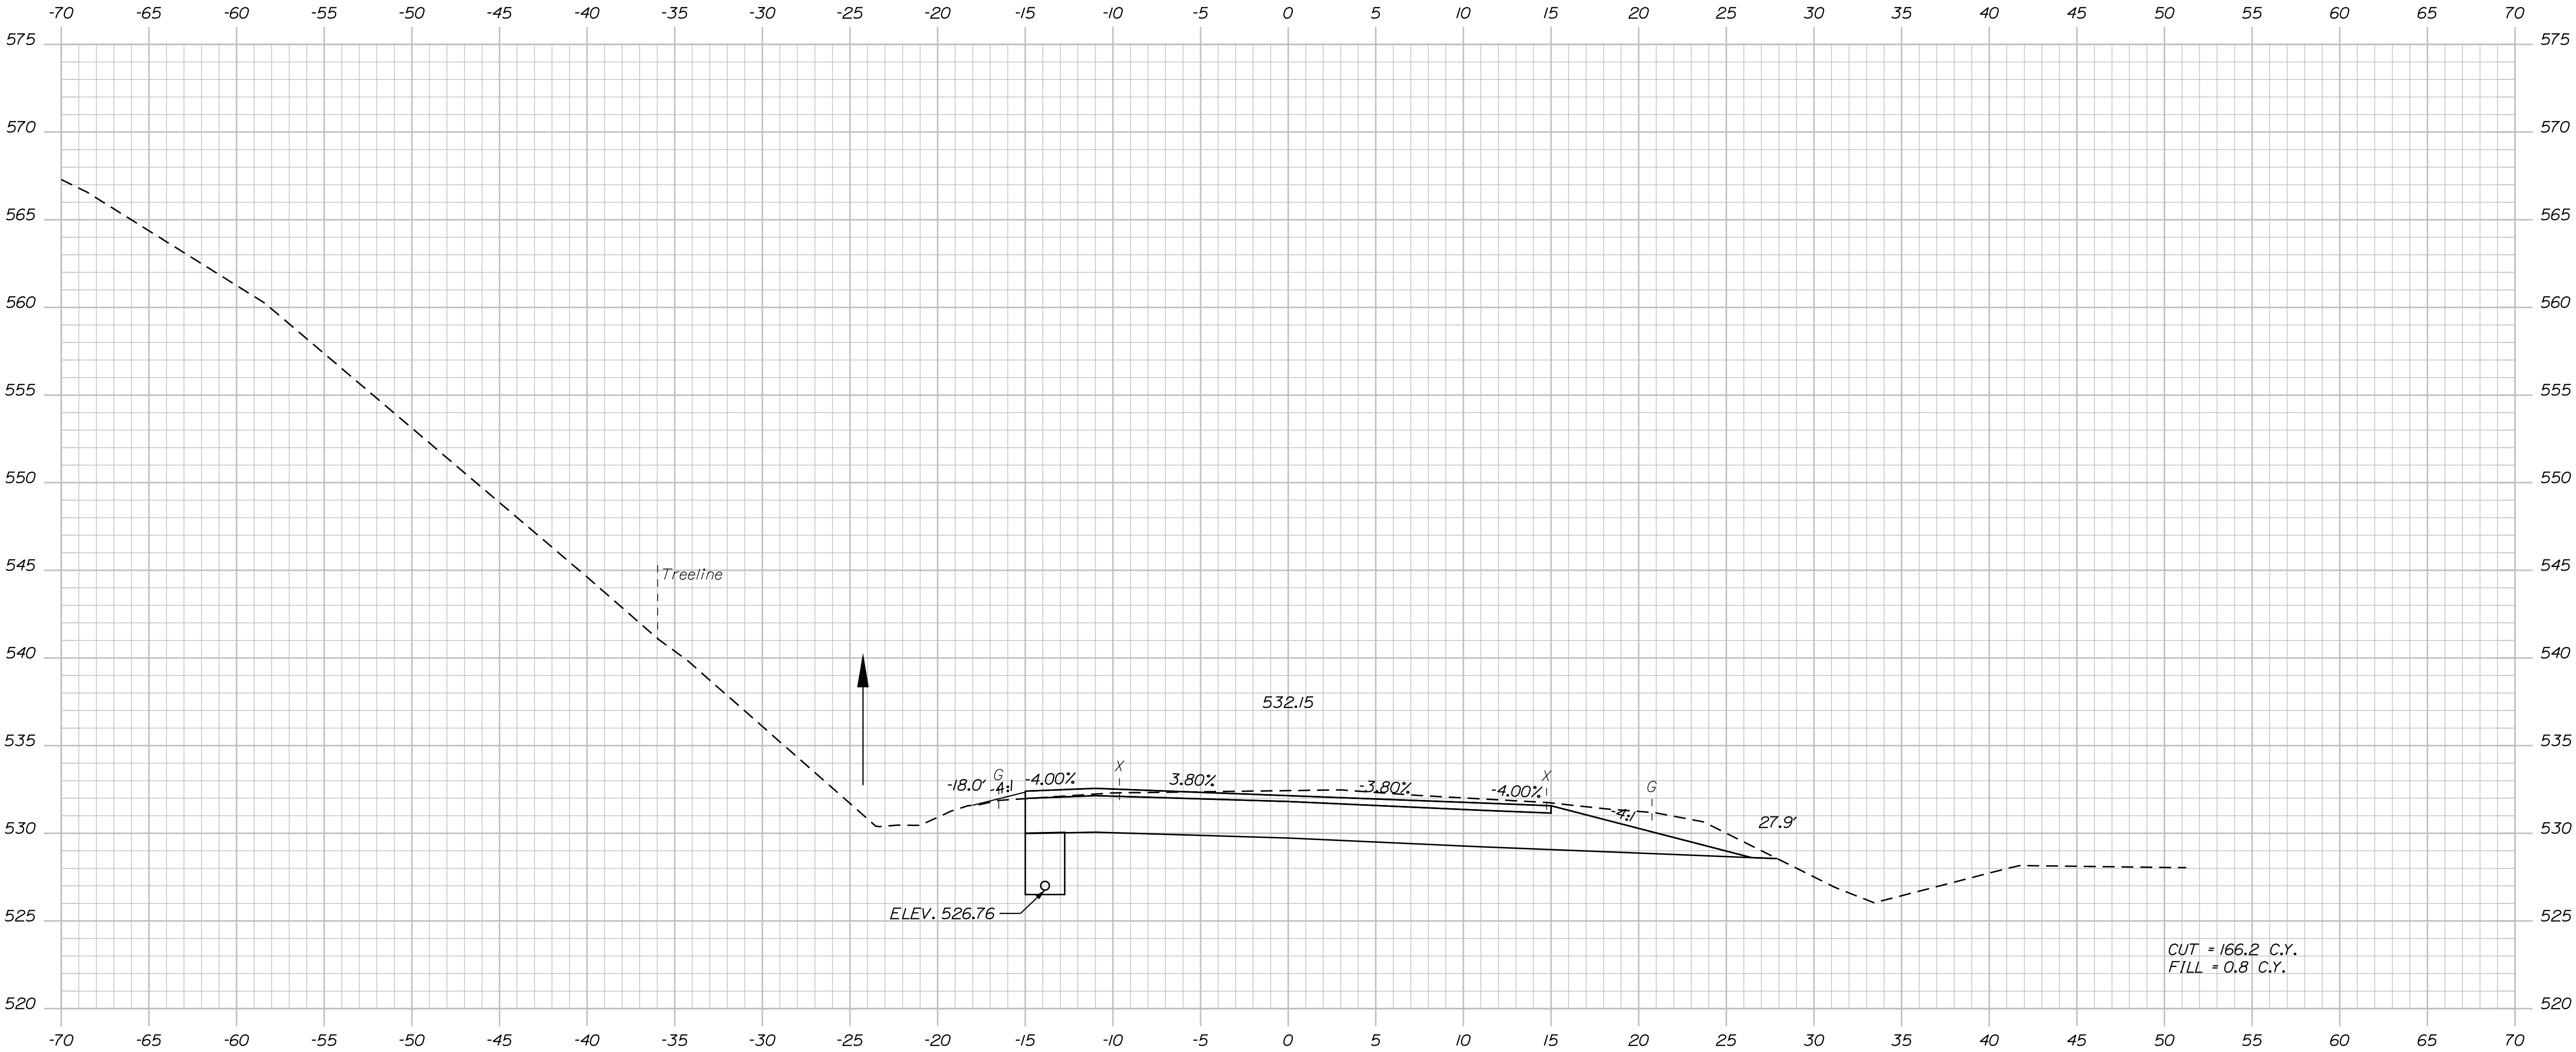



TYLIN INTERNATIONAL

STATE OF MAINE
DEPARTMENT OF TRANSPORTATION
STP-2265(600)
WIN
22656.00
HIGHWAY PLANS

PROJ. MANAGER	BY	DATE
DESIGNED-Detailed	T. KELLEY	9/2017
CHECKED-Reviewed	H. COWAN	9/2017
DESIGNED-Detailed		
REVISIONS 1		
REVISIONS 2		
REVISIONS 3		
REVISIONS 4		
FIELD CHANGES		

FRENCHVILLE - FORT KENT
U.S. ROUTE 1
CROSS SECTIONS

SHEET NUMBER
260
OF 384

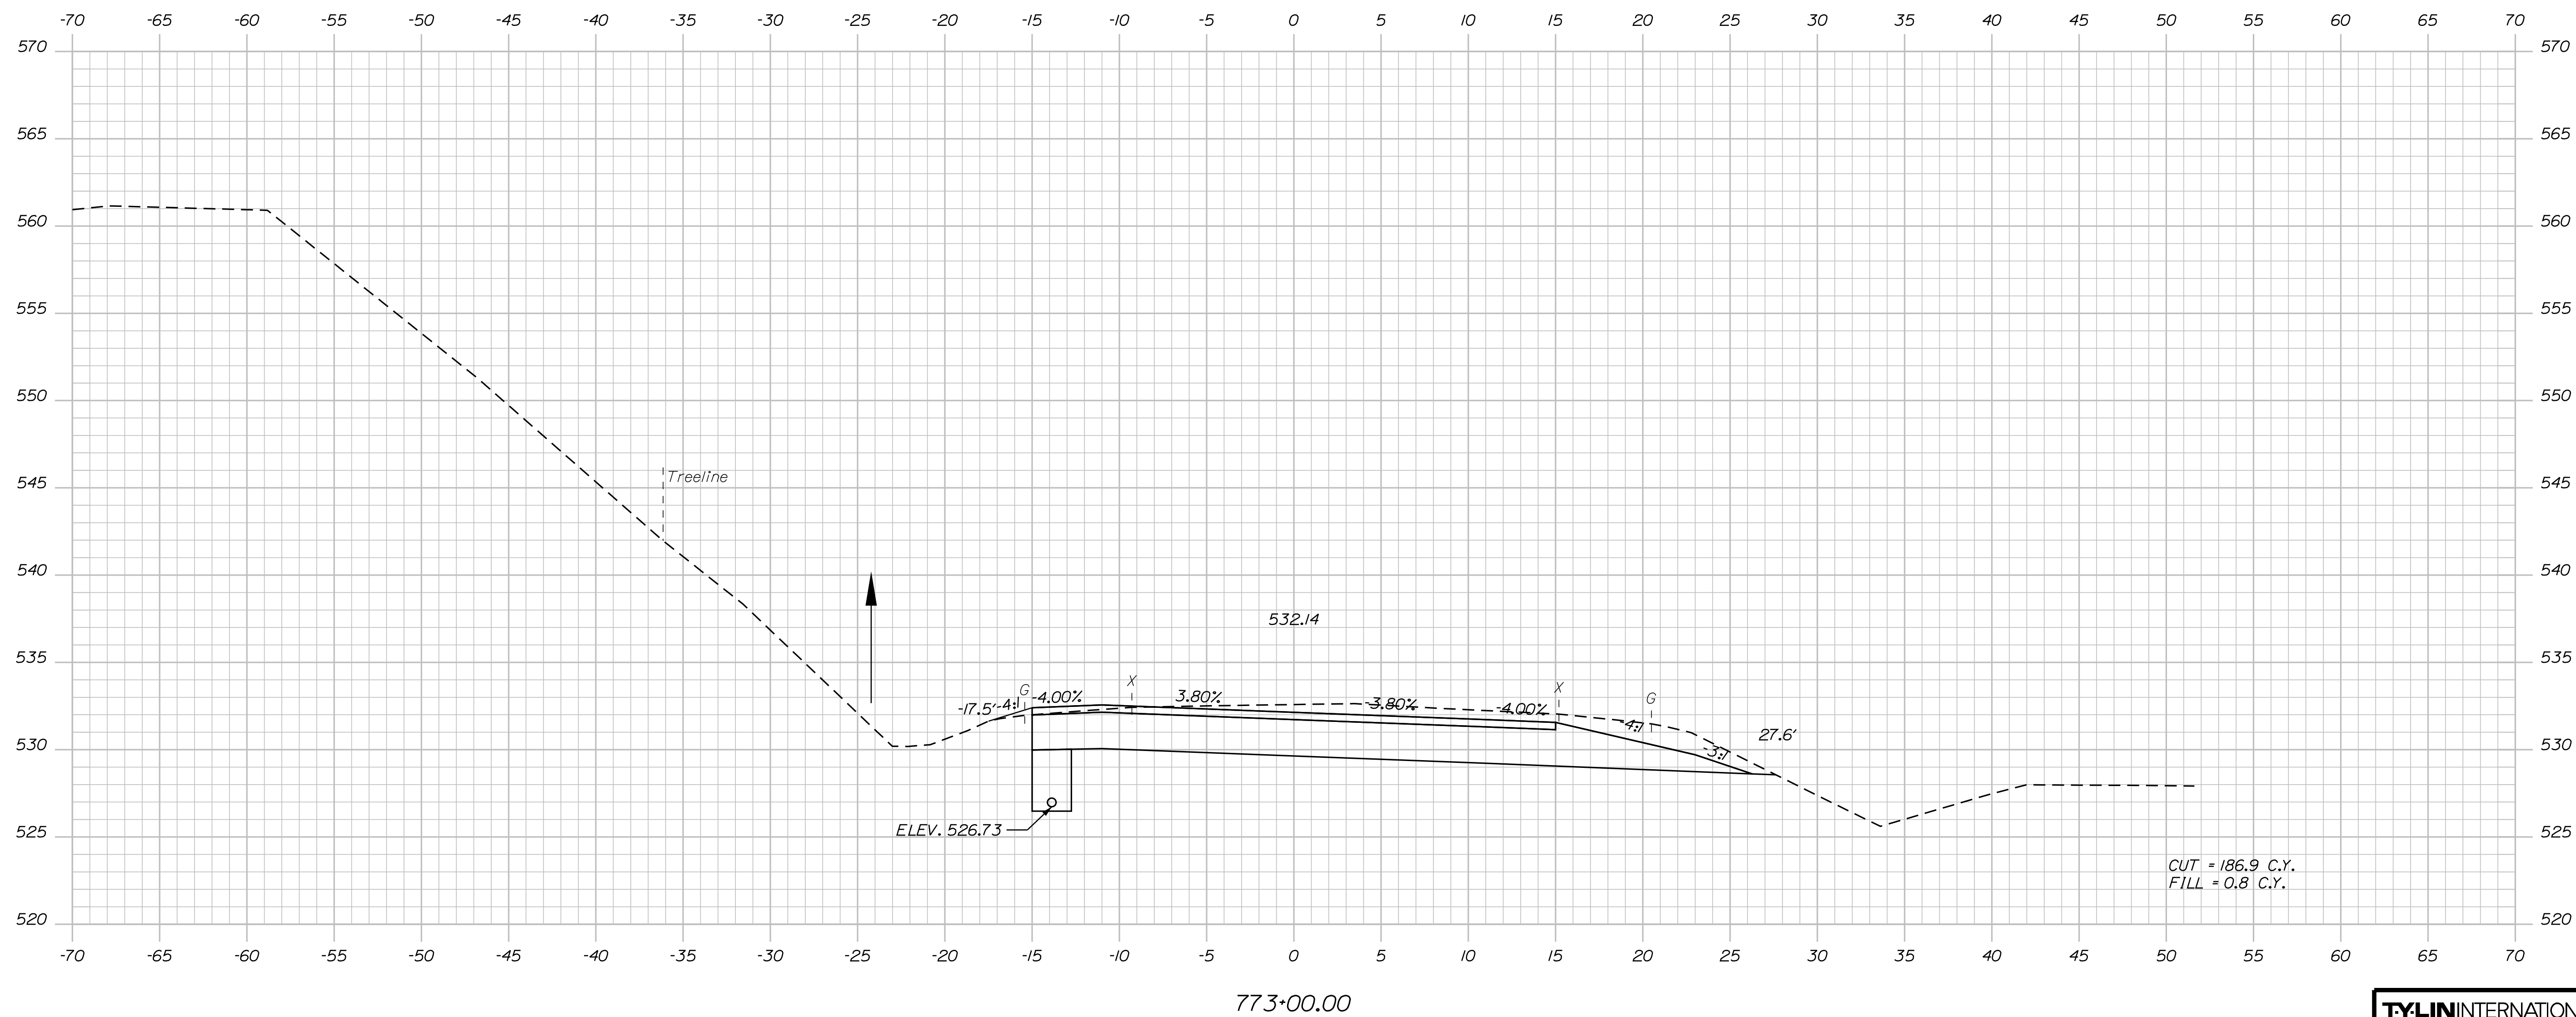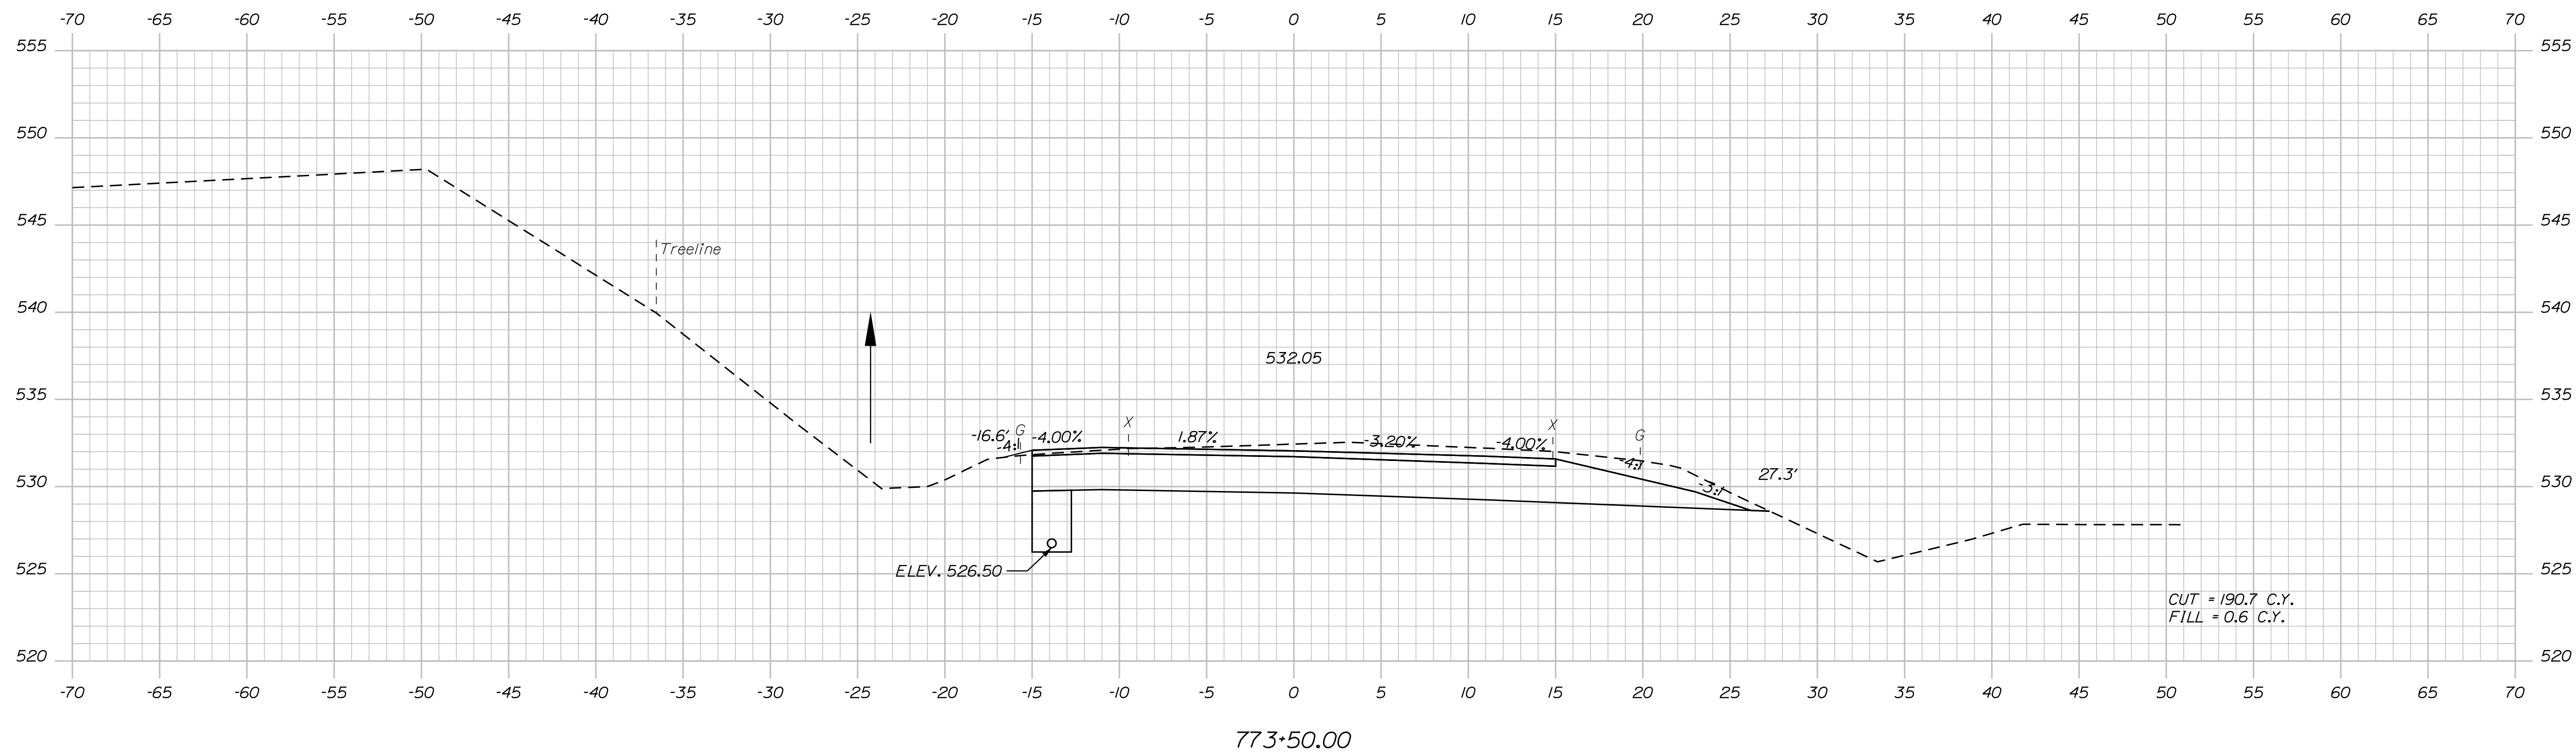

Date: 8/18/2026

Username:

Division: HIGHWAY

Filename: ... \HIGHWAY\MSTA\x_XSection_2.dgn

STATE OF MAINE

DEPARTMENT OF TRANSPORTATION

STP-2265(600)

WIN

HIGHWAY PLANS

FRENCHVILLE - FORT KENT
U.S. ROUTE 1

U.S. ROUTE 1

CROSS SECTIONS



SHEET NUMBER

261

OF 384

TY·LININTERNATIONAL

Sta. 773+00.00 to Sta. 773+50.00

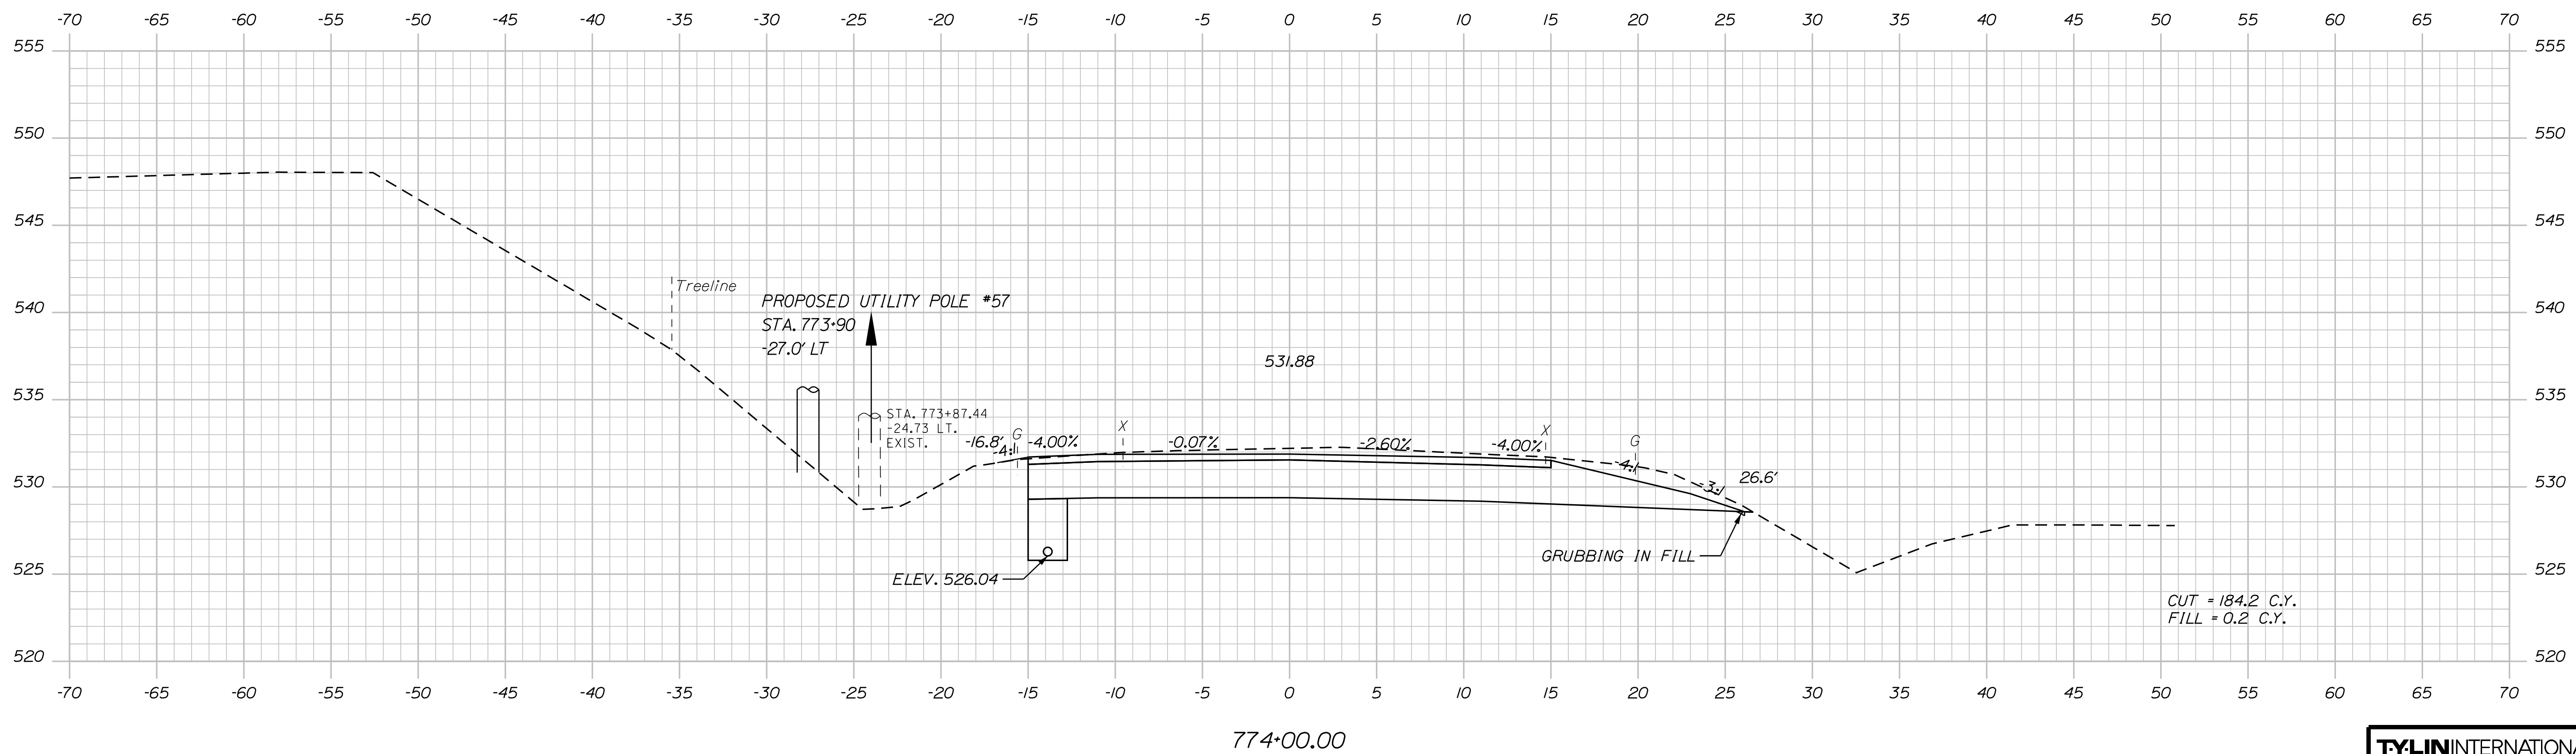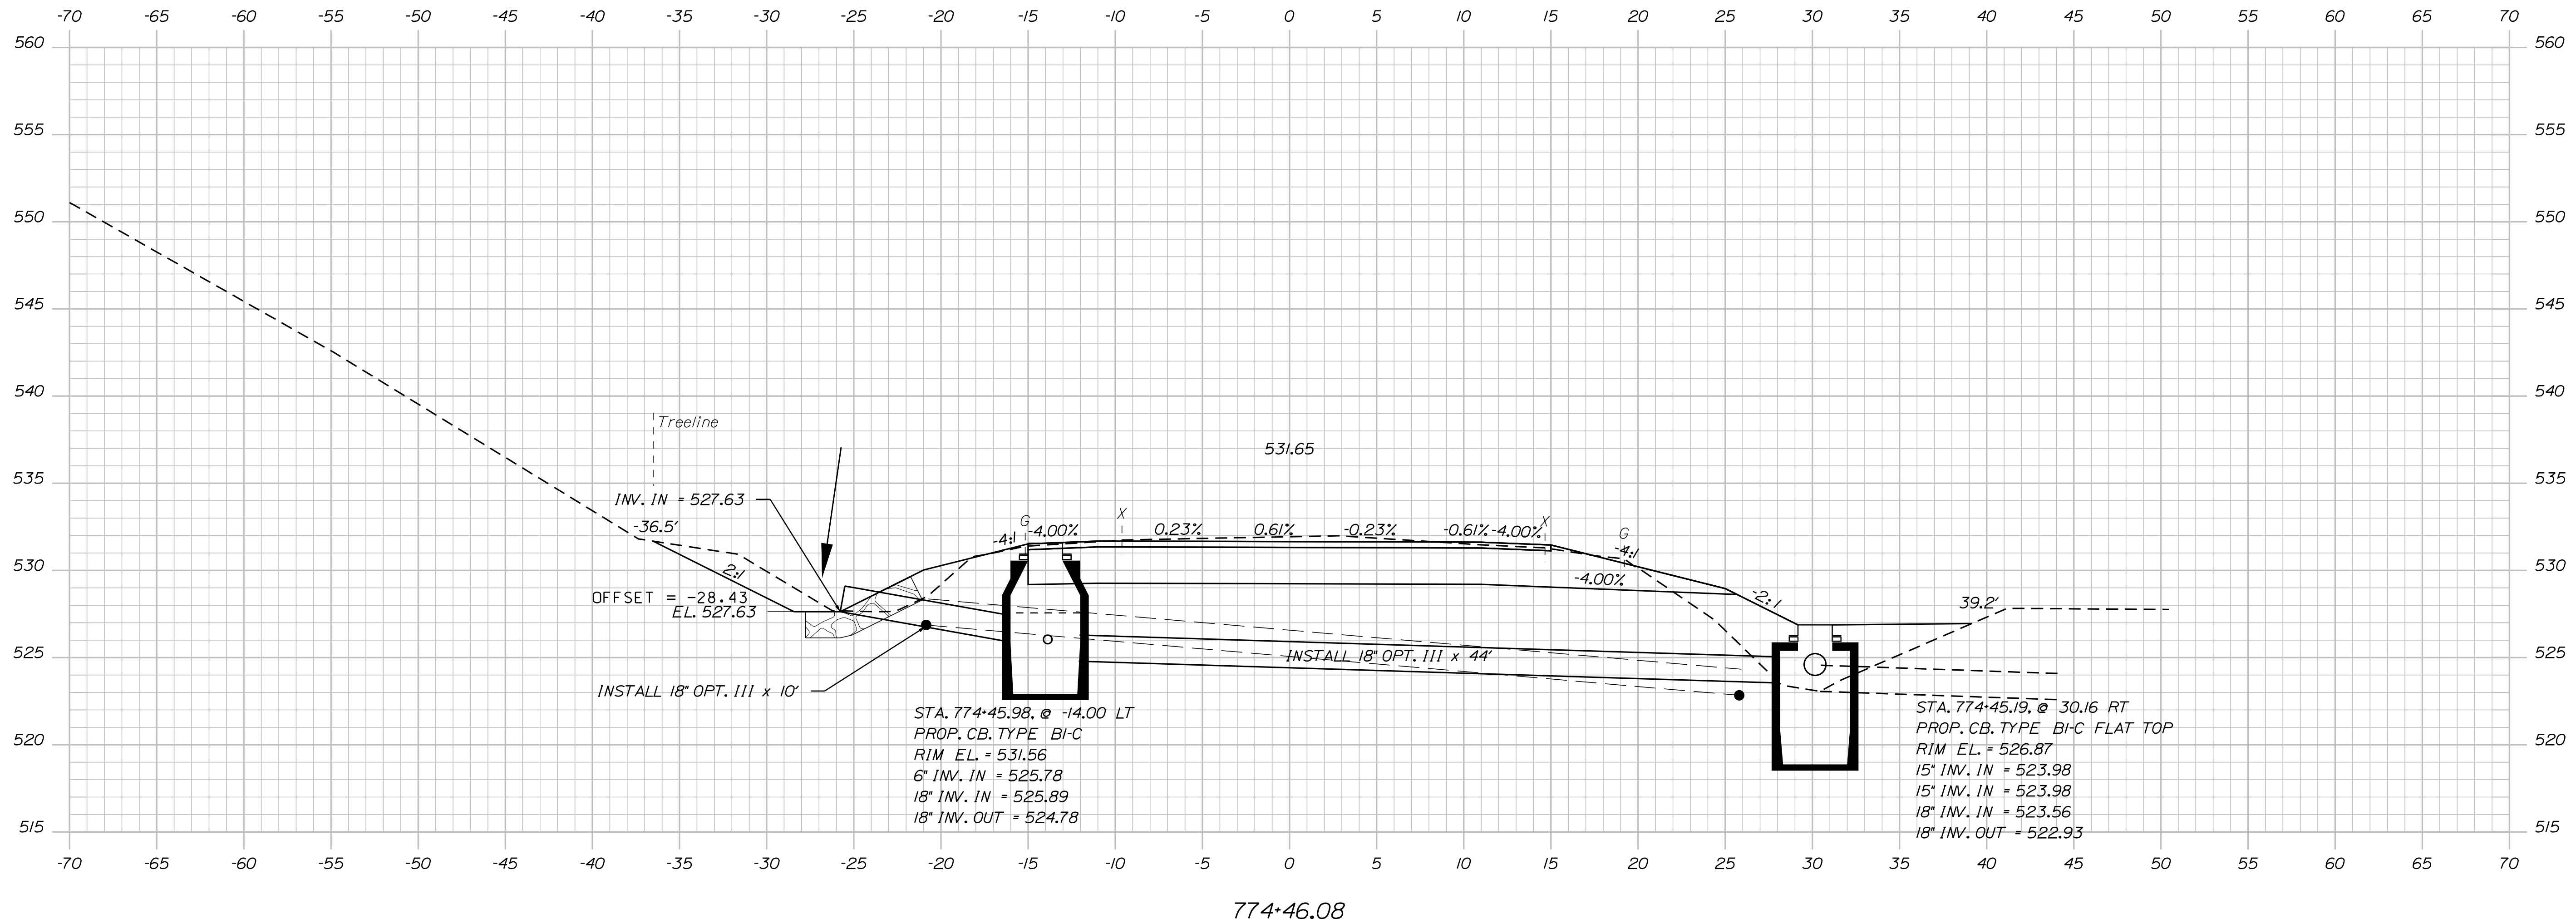

TY·LININTERNATIONAL

STATE OF MICHIGAN
DEPARTMENT OF TRANSPORTATION

DEPARTMENT OF TRANSPORTATION
 OCT 2005/0001

SIP-2265(600)

22656.0

22656.00 HIGHWAY PLANS

HIGHWAY PLANS

FRENCHVILLE - FORT KENT
U.S. ROUTE 1

U.S. ROUTE 1

CROSS SECTIONS

SHEET NUMBER

262



F 384

Sta. 774+00.00 to Sta. 774+46.08

Date:8/18/2026

Username:

Filename: ... \HIGHWAY\MSTAX_XSection_2.dgn Division: HIGHWAY

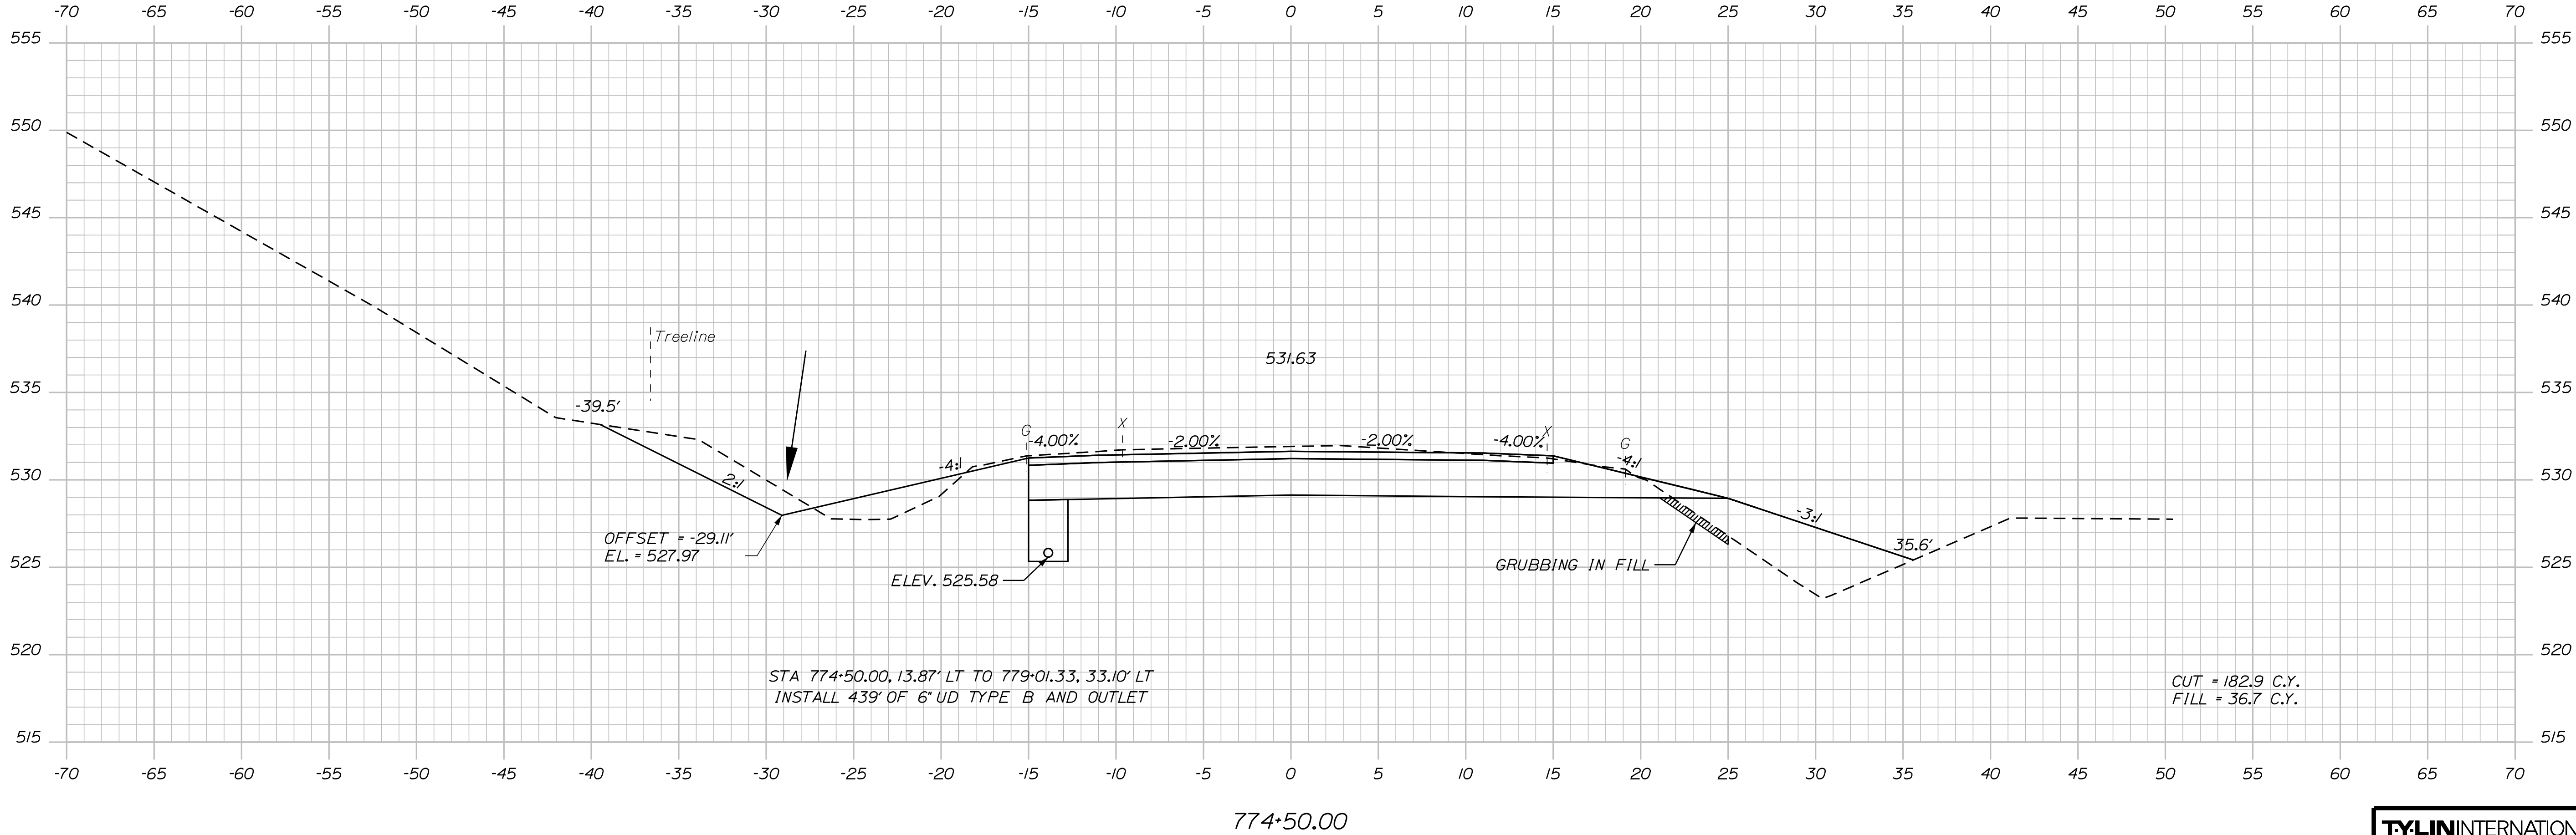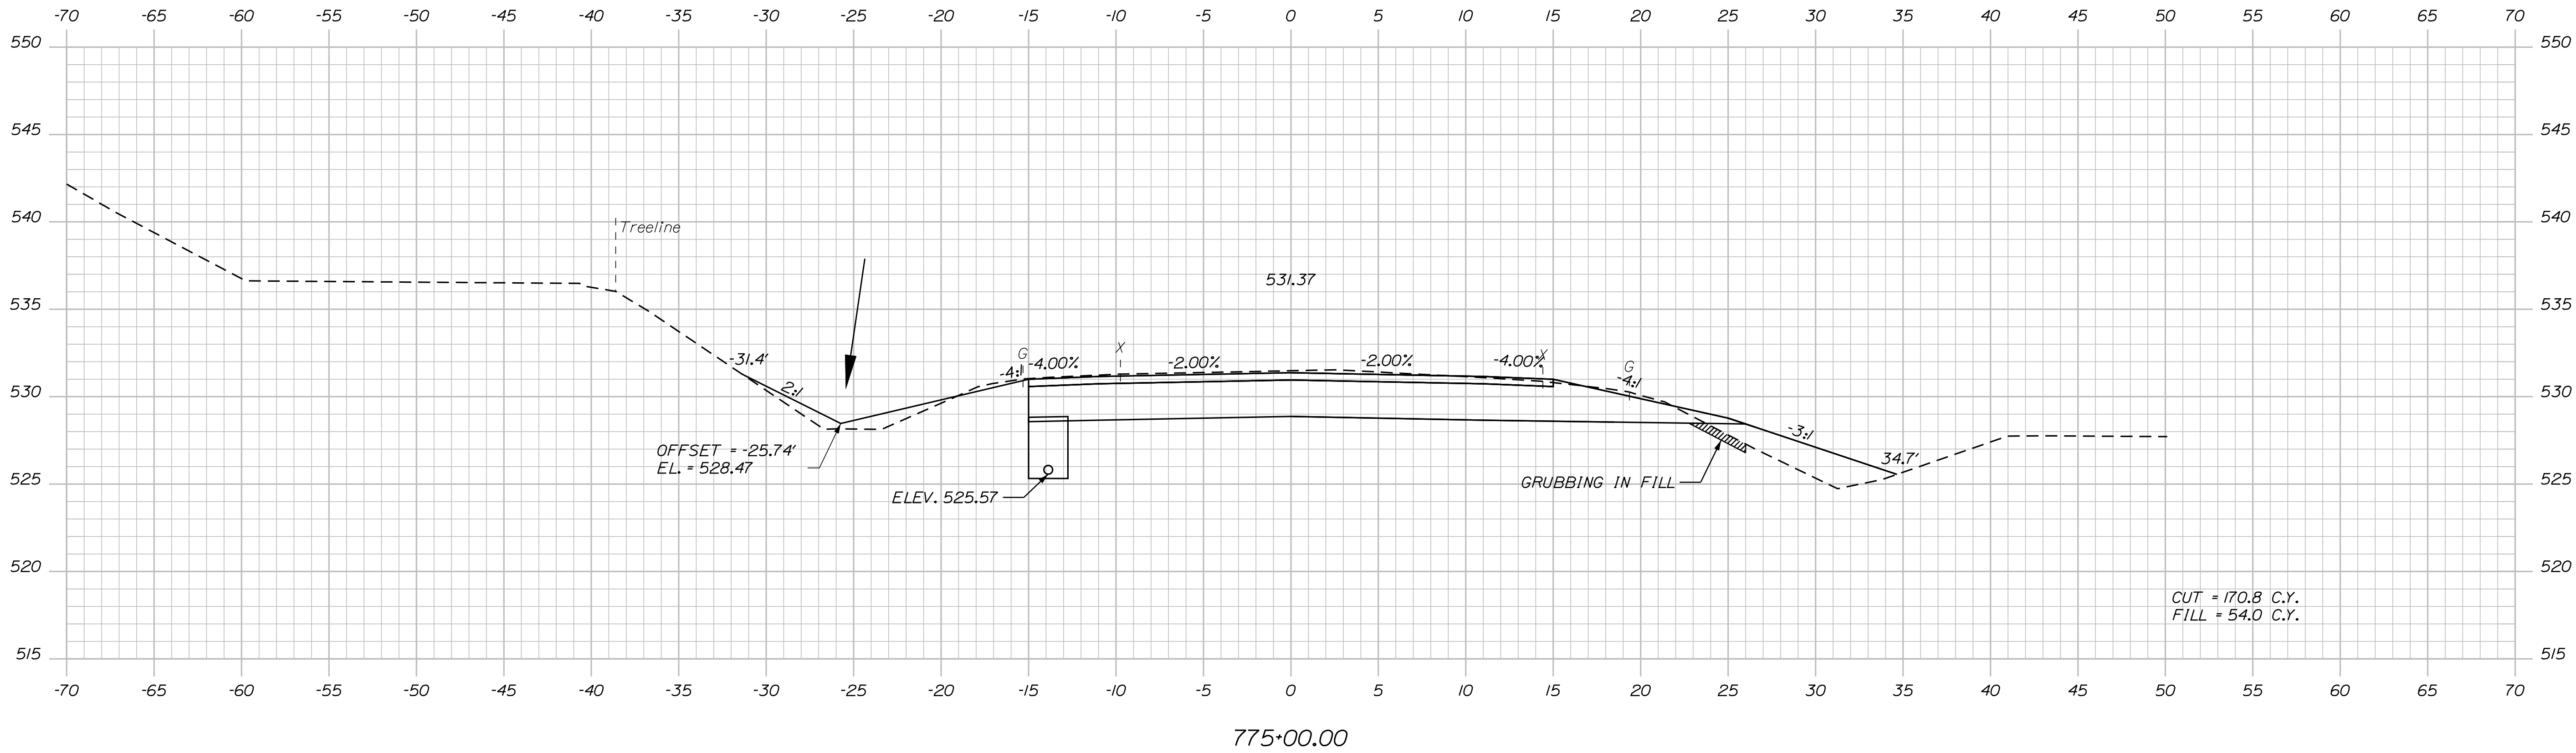


TYLIN INTERNATIONAL

PROJ. MANAGER	BY	DATE
E. MARTIN	T. KELLEY	9/2017
CHECKED-REVIEWED	H. COWAN	9/2017
DESIGN-DETAILED		
DESIGN-DETAILED		
REVISIONS 1		
REVISIONS 2		
REVISIONS 3		
REVISIONS 4		
FIELD CHANGES		

FRENCHVILLE - FORT KENT
U.S. ROUTE 1
CROSS SECTIONS

Filename: ... \HIGHWAY\MSTA\x_XSection_2.dgn

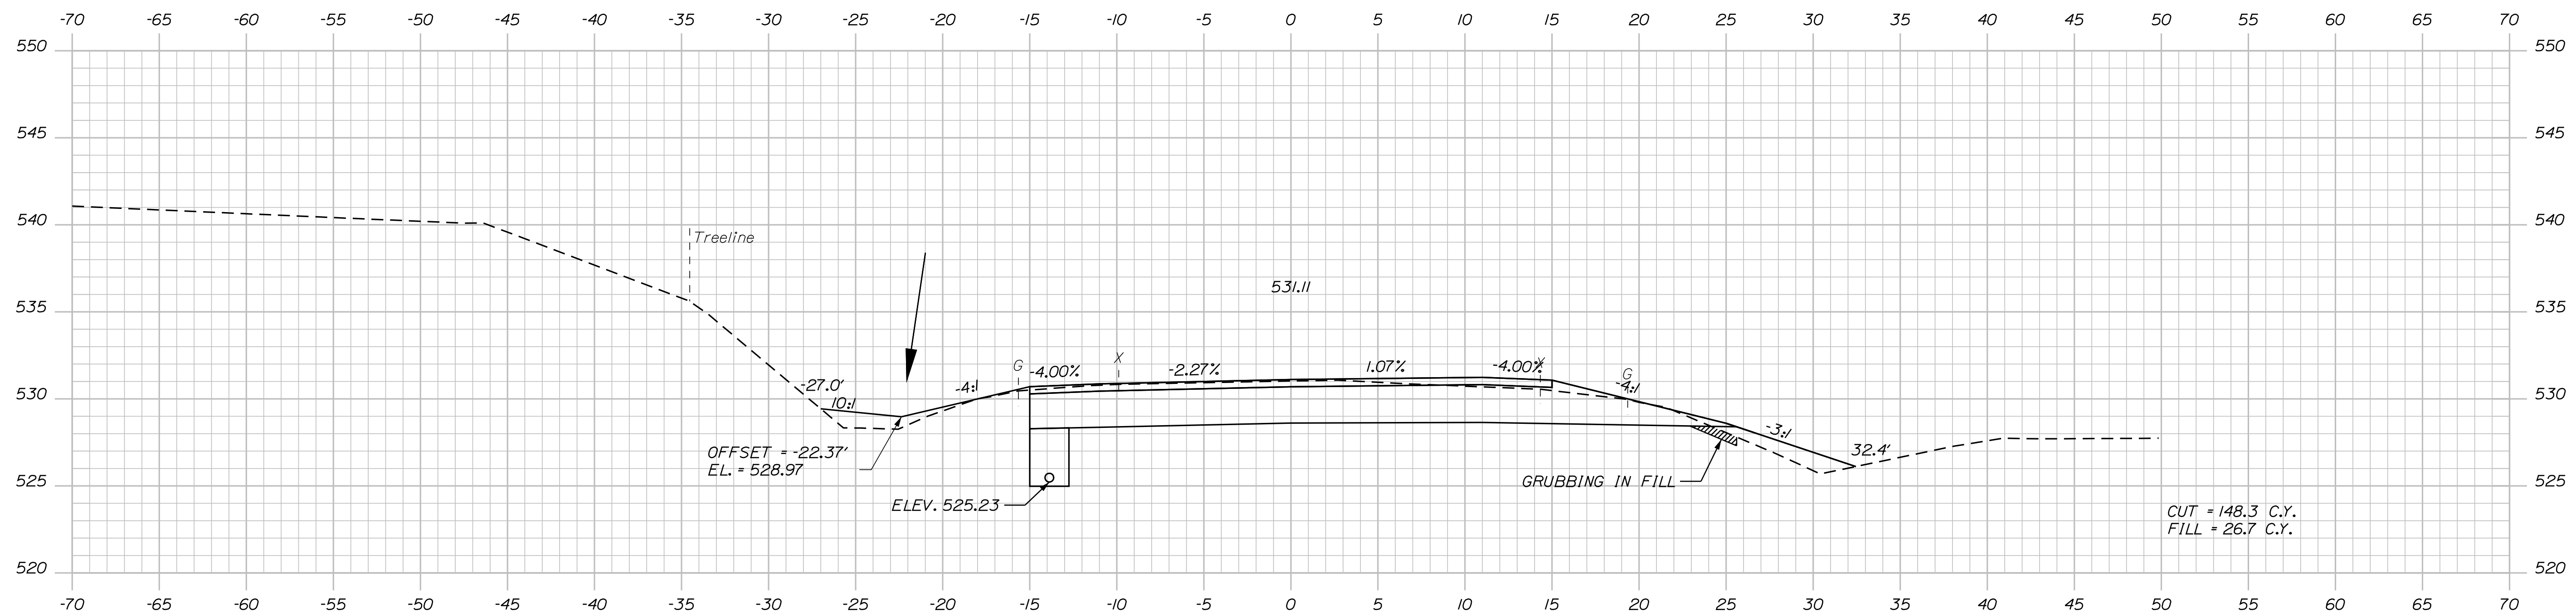

Sta. 775+50.00 to Sta. 776+00.00

WIN
22656.00
HIGHWAY PLANS

DATE _____

--	--	--	--

--	--	--	--

--	--	--	--	--

			5

VISIONS 2	VISIONS 3	VISIONS 4	WORLD CHANGE
-----------	-----------	-----------	--------------

RE	
RE	
RE	
FIE	

1

70

CONCLUSIONS

Critic

SEC

20

PROS



1




--	--

MBER

4

4

00.00

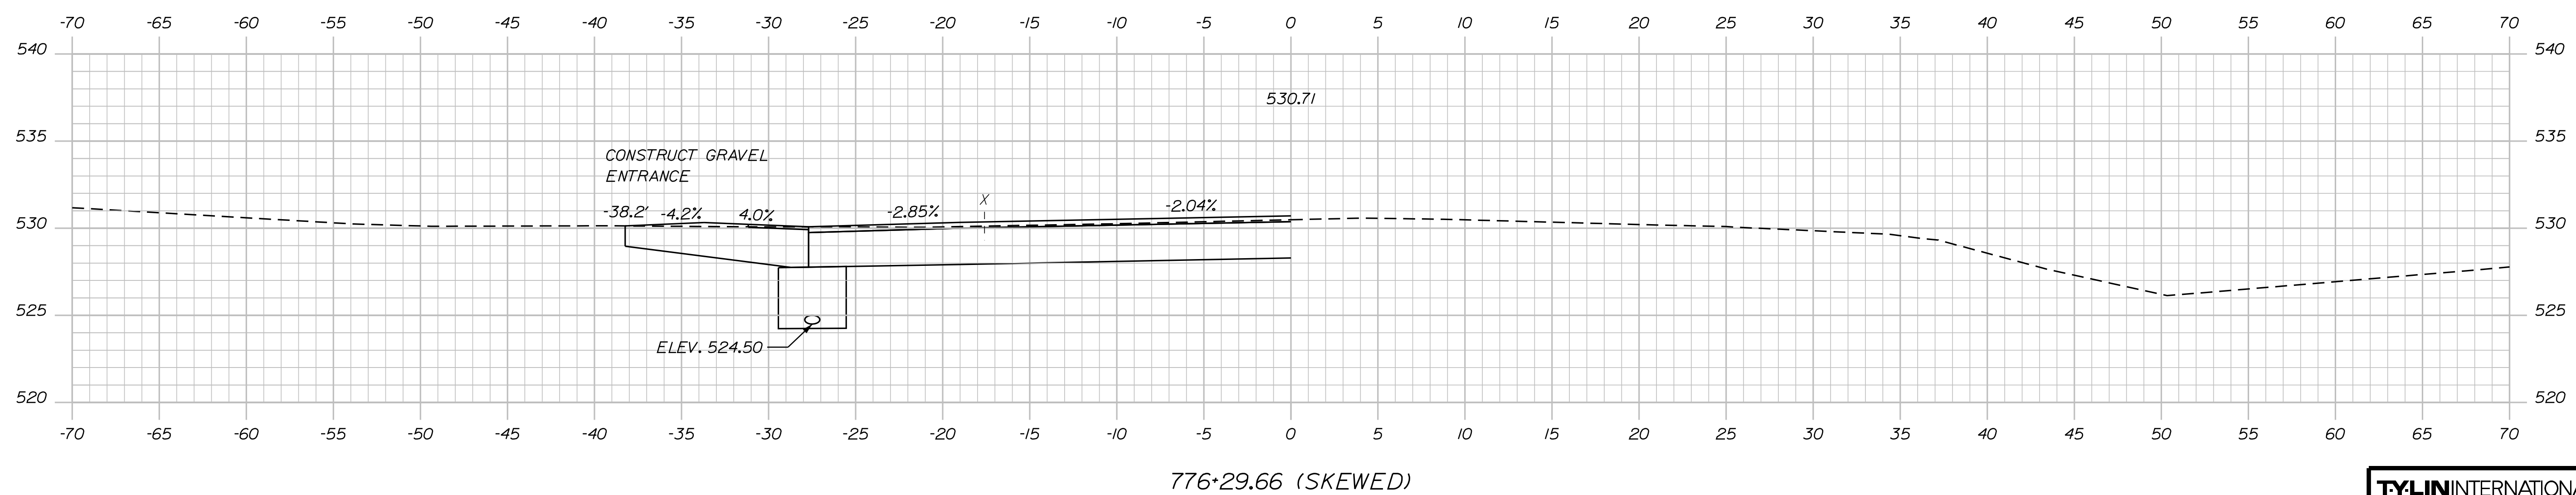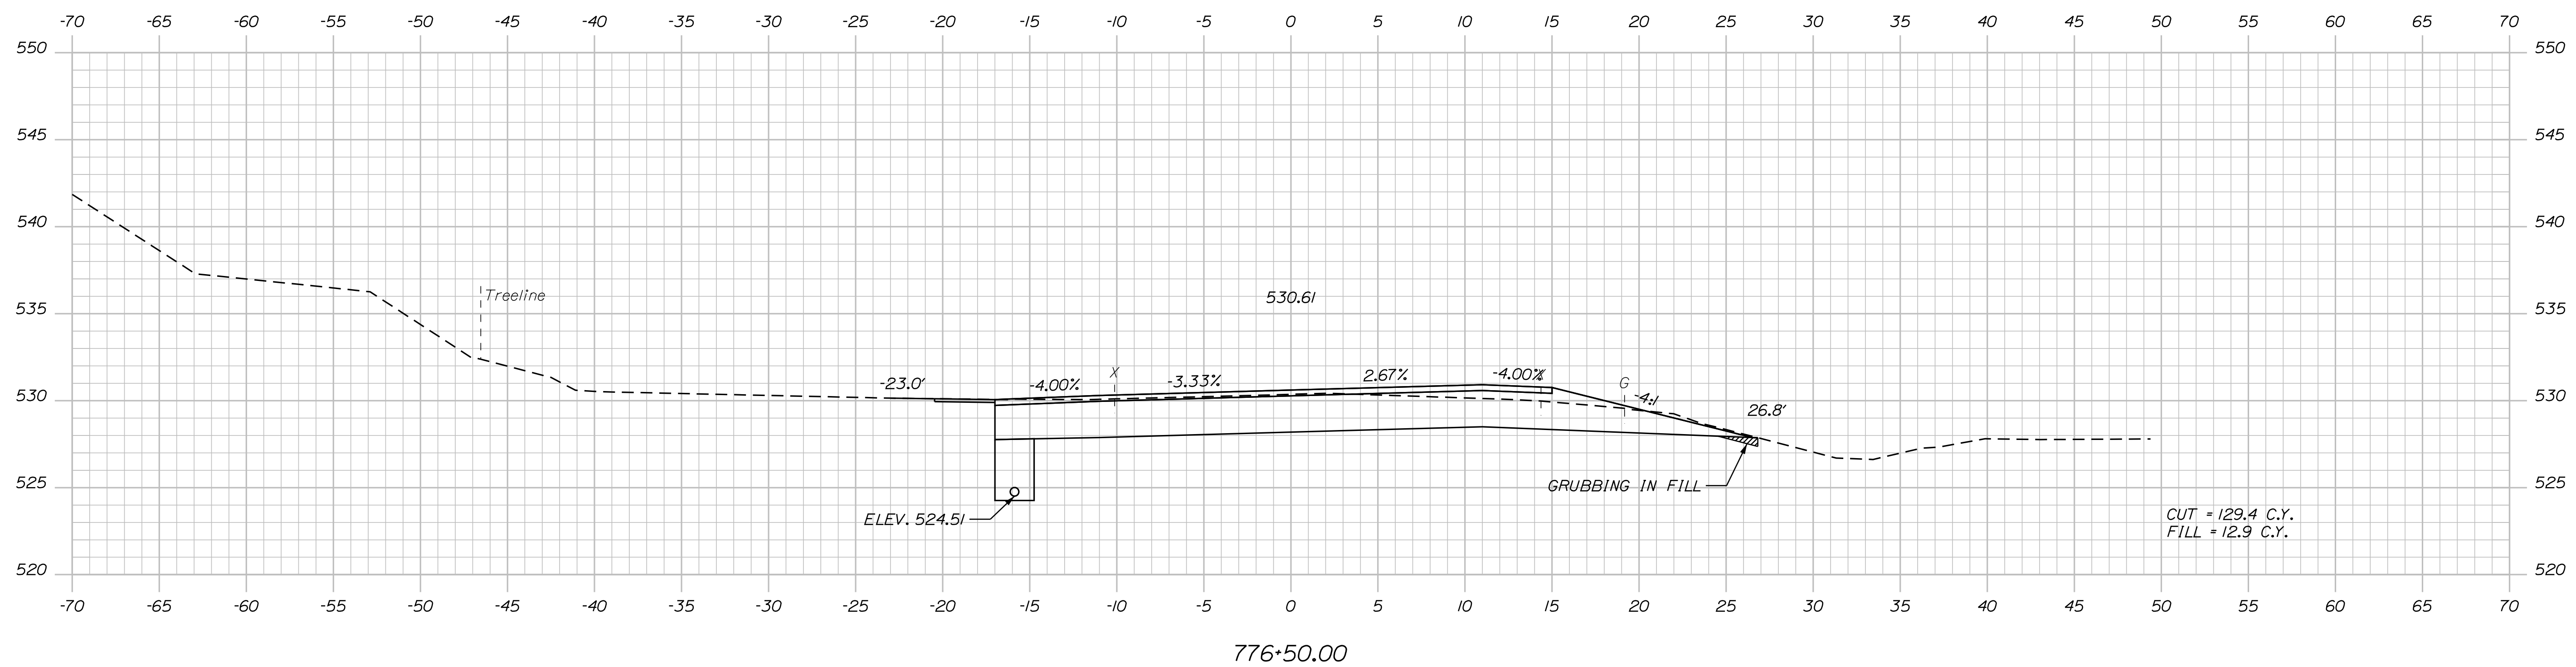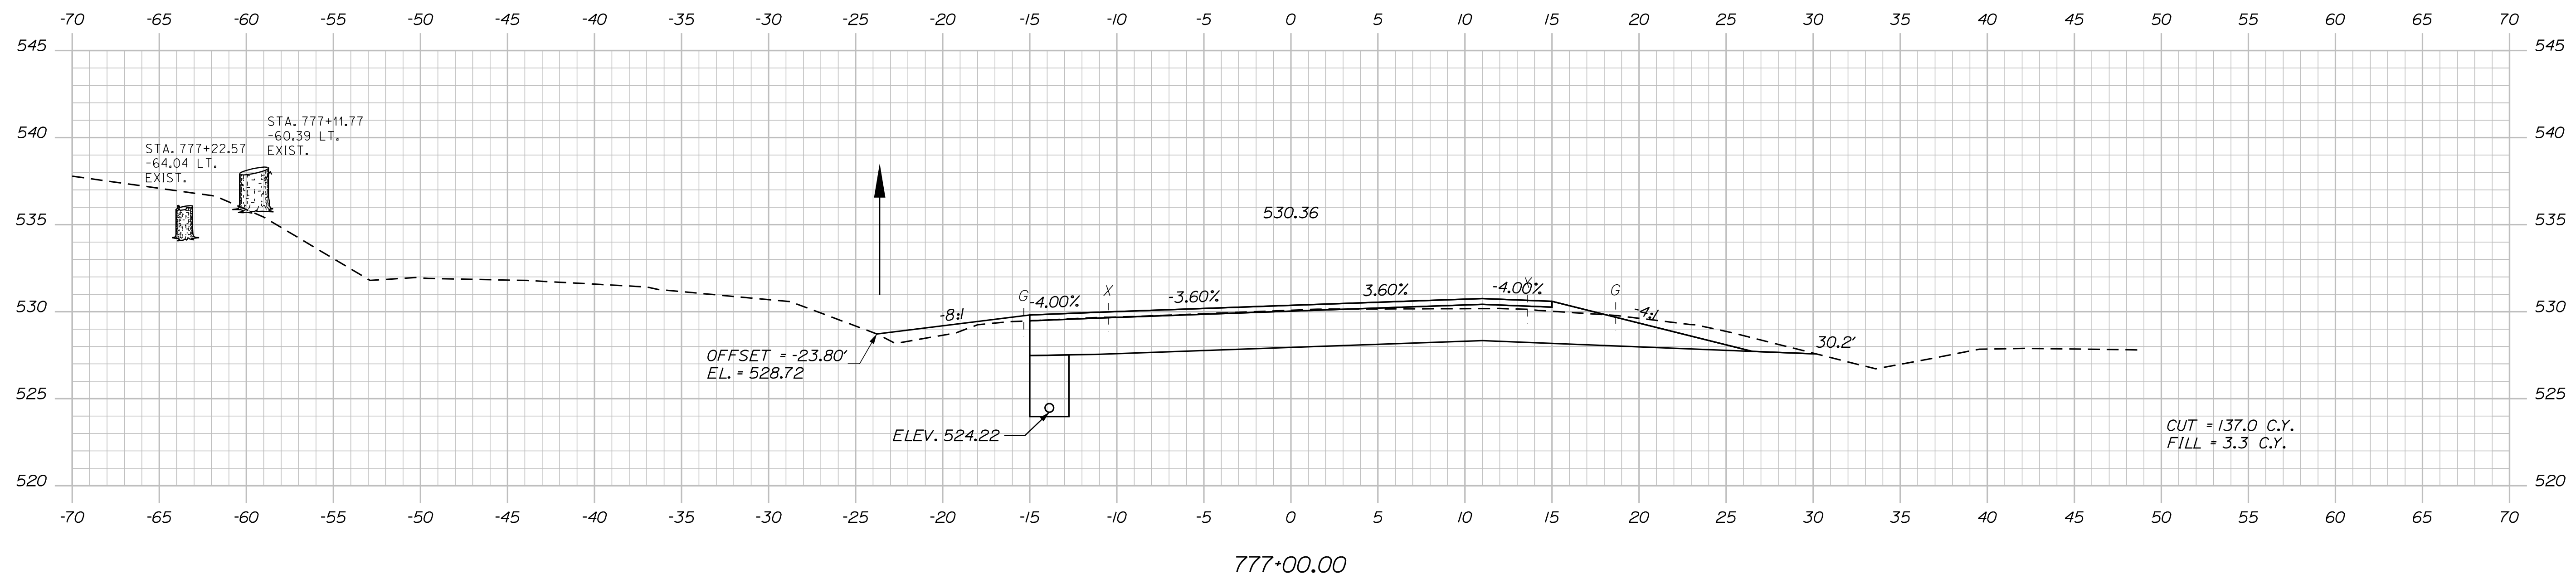

Date: 8/18/2026

Username:

Division: HIGHWAY

Filename: ... \HIGHWAY\MSTA\x_XSection_2.dgn

STATE OF MAINE
DEPARTMENT OF TRANSPORTATION

STP-2265(600)

WIN
22656.00

SIGNATURE

P.E. NUMBER

DATE _____

DATE	2017
------	------

BY _____
JURY _____

TIN	
-----	--

ن	ن
---	---

MANAGER
-DETAILS

PR

T

Figure 1

K

T

C
F

FRENCHVILLE - FORT KENT
U.S. ROUTE 1

CROSS SECTIONS

SHEET NUMBER

265

OF 384

TY·LININTERNATIONAL



Sta. 776+29.66 to Sta. 777+00.00

Date:8/18/2026

Username:

Division: HIGHWAY

Filename: ... \HIGHWAY\MST\A\X_XSection_2.dgn

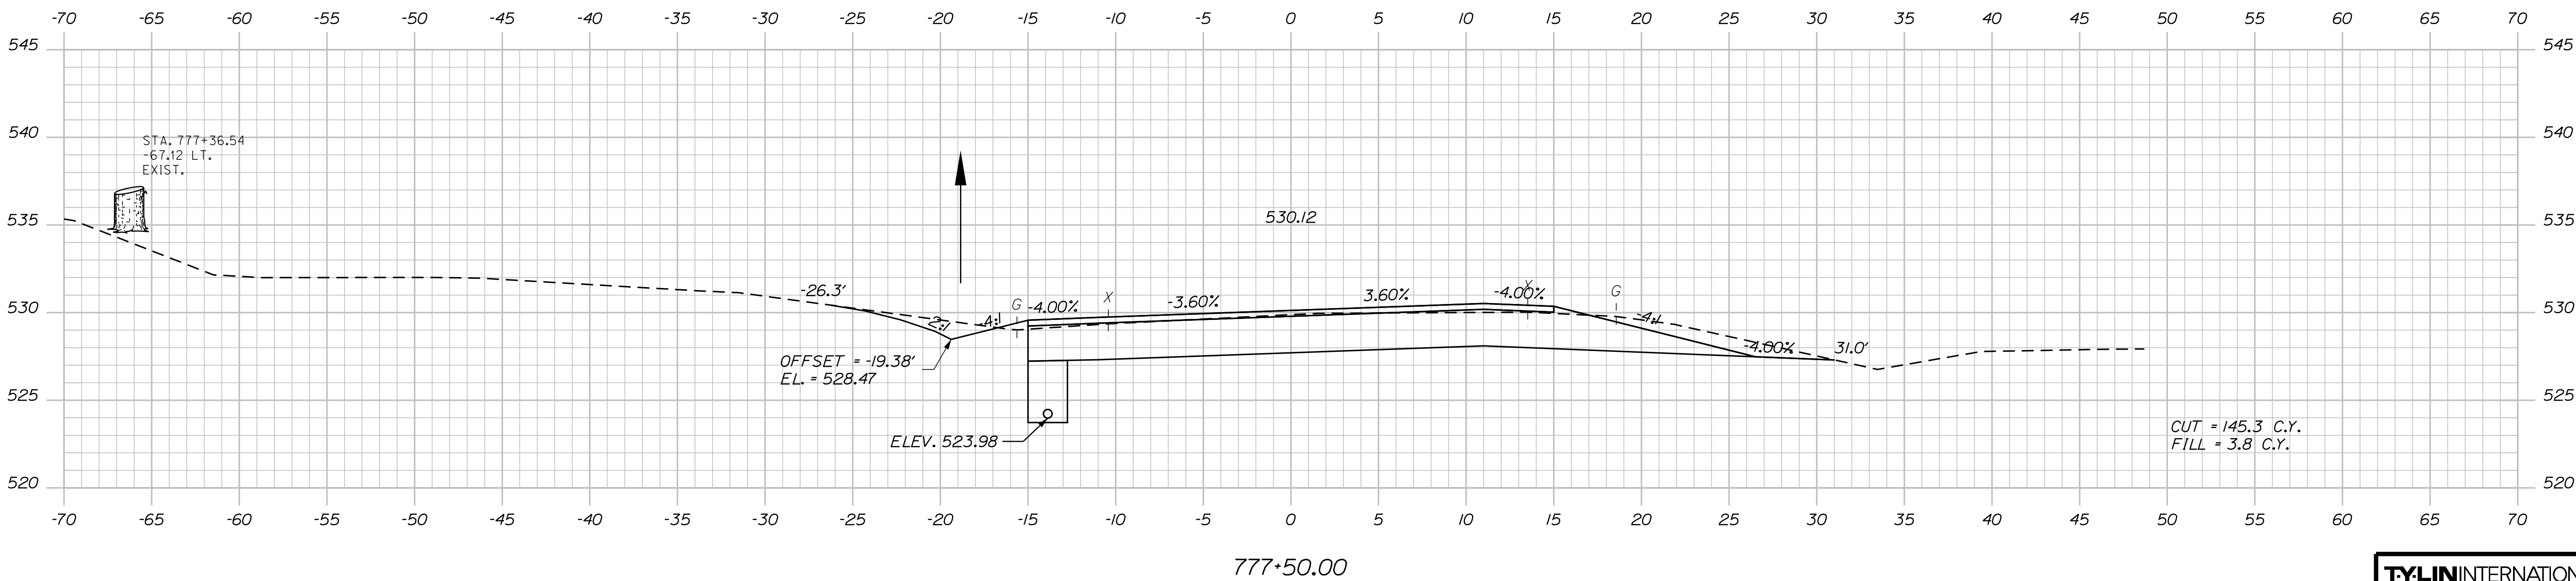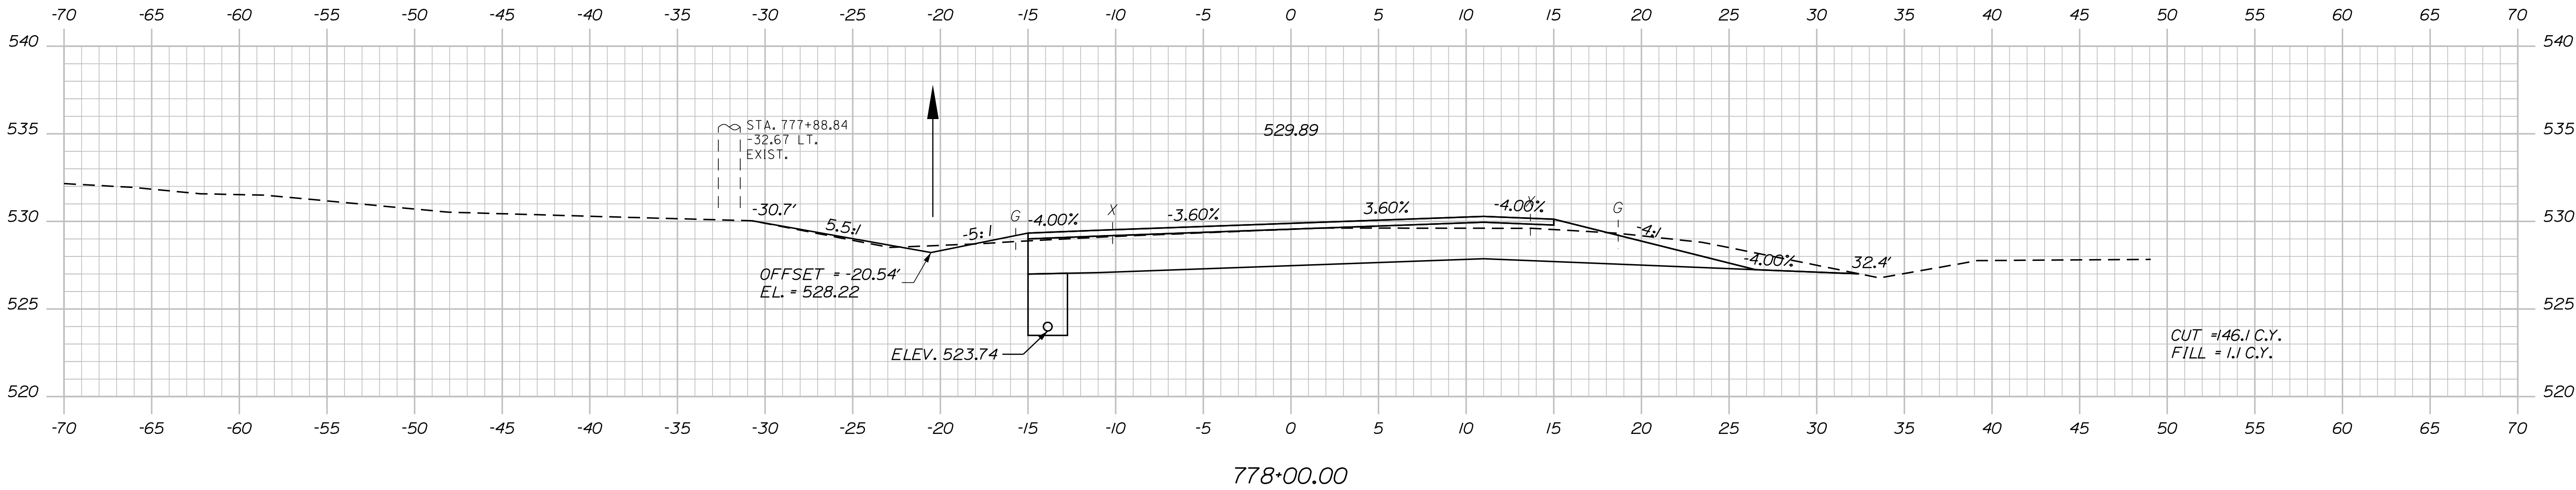

TYLIN INTERNATIONAL

STATE OF MAINE	
DEPARTMENT OF TRANSPORTATION	
STP-2265(600)	
WIN	HIGHWAY PLANS
22656.00	

PROJ. MANAGER	DATE	BY	DATE
DESIGN-DETAILED	9/2017	T. KELLEY	9/2017
CHECKED-REVIEWED		H. COWAN	
DESIGN-DETAILED			
REVISIONS 1			
REVISIONS 2			
REVISIONS 3			
REVISIONS 4			
FIELD CHANGES			

FRENCHVILLE - FORT KENT	
U.S. ROUTE 1	
CROSS SECTIONS	

SHEET NUMBER
266
OF 384


Sta. 777+50.00 to Sta. 778+50.00

Date:8/18/2026


Username:

Division: HIGHWAY


Filename: ...\\HIGHWAY\\MST\\A\\x_XSection_2.dgn

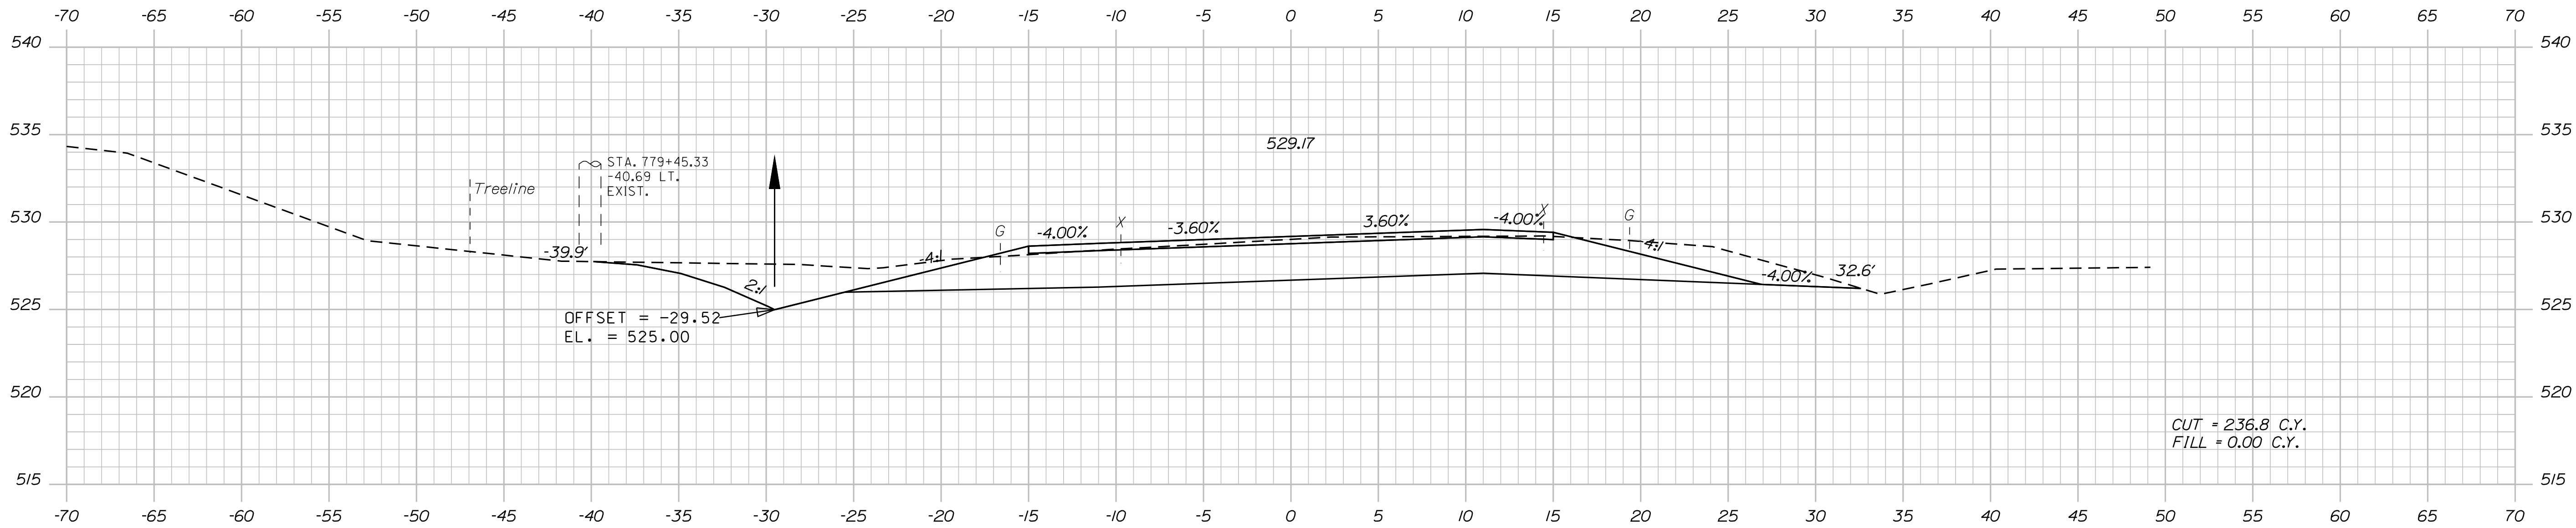

779+50.00

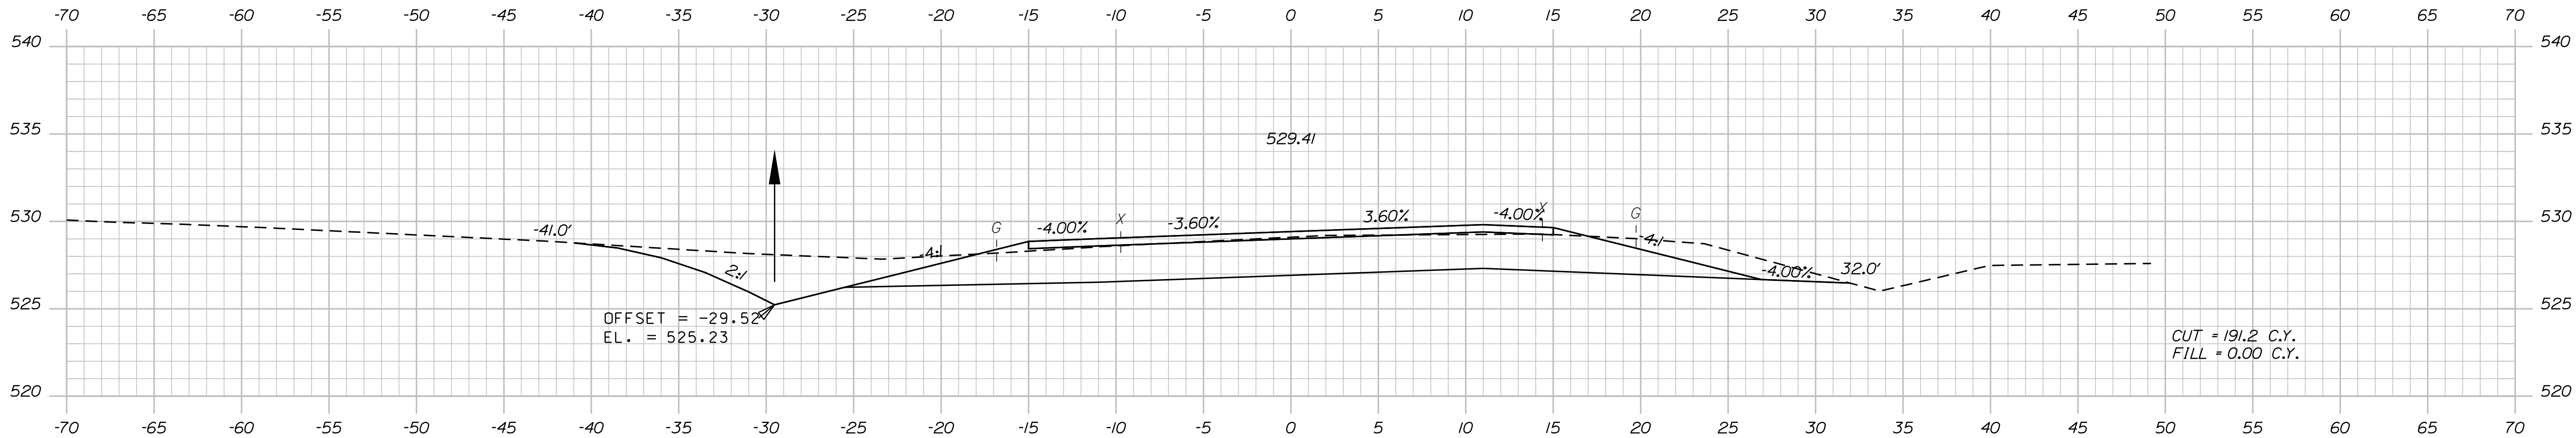

779+00.00

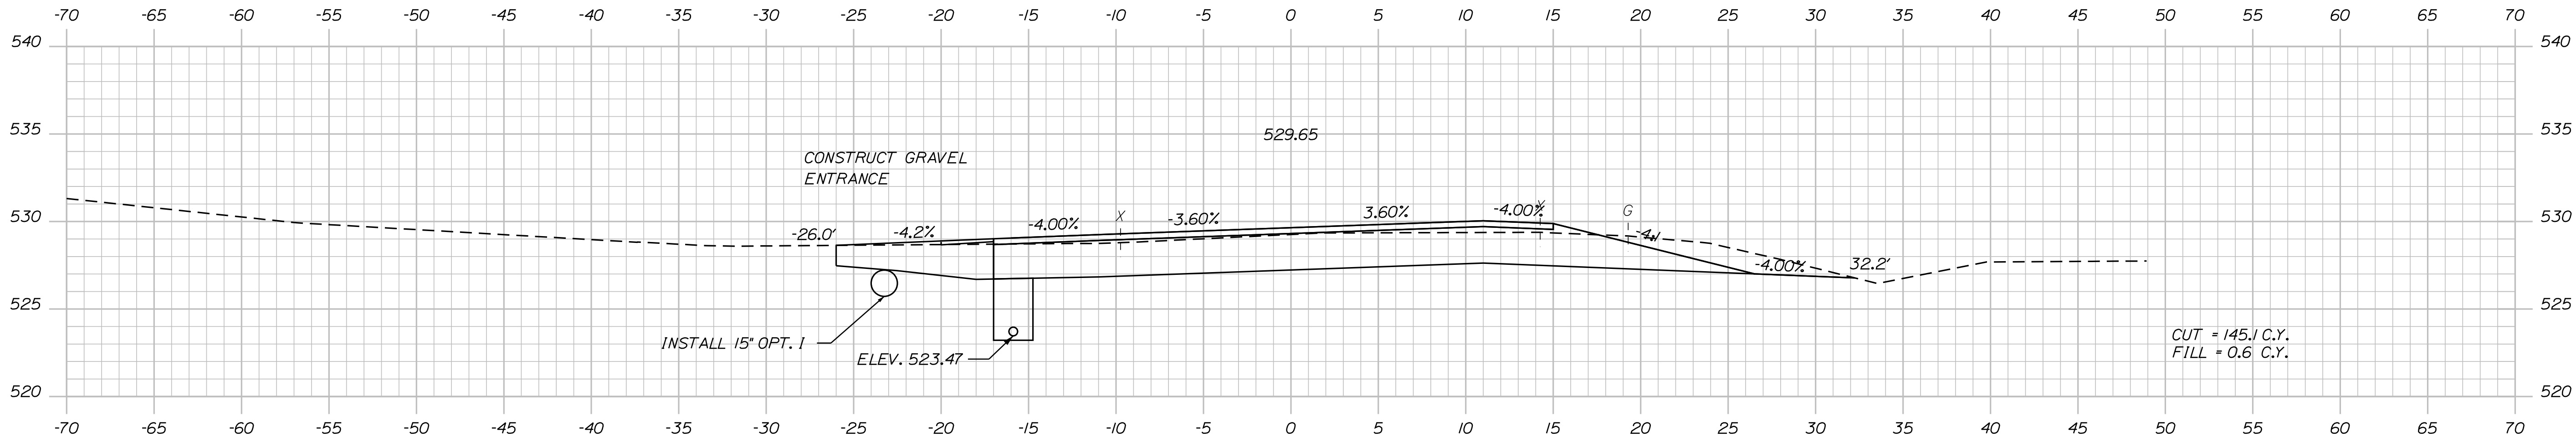

778+50.00


TYLIN INTERNATIONAL

Sta. 778+50.00 to Sta. 779+50.00

PROJ. MANAGER	BY	DATE
E. MARTIN	T. KELLEY	9/2017
CHECKED-REVIEWED	H. COWAN	9/2017
DESIGNS-DETAILED		
DESIGNS-DETAILED		
REVISIONS 1		
REVISIONS 2		
REVISIONS 3		
REVISIONS 4		
FIELD CHANGES		

FRENCHVILLE - FORT KENT
U.S. ROUTE 1
CROSS SECTIONS

Filename: ... \HIGHWAY\MSTA\X_XSection_2.dgn

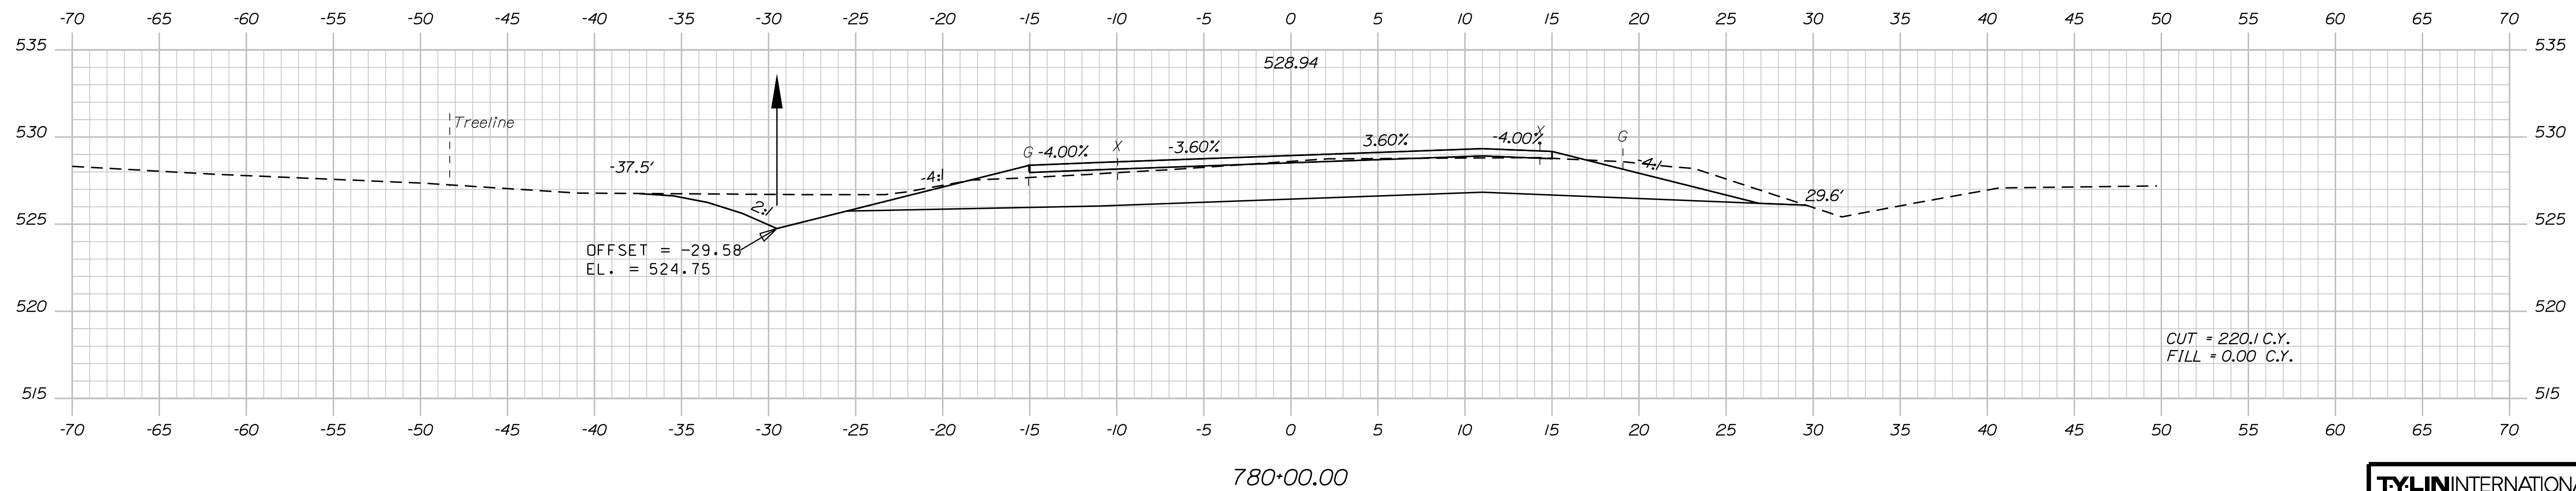


DESIGN-DETAILD	T. KELLEY	T. KELLEY	9/2017
CHECKED-REVIEWED	H. COWAN	H. COWAN	9/2017
DESIGN2-DETAILD2			
DESIGN3-DETAILD3			
REVISIONS 1			
REVISIONS 2			
REVISIONS 3			
REVISIONS 4			
FIELD CHANGES			
SIGNATURE		P.E. NUMBER	
DATE			

Date:8/18/2026

Username:

Division: HIGHWAY




Filename: ... \HIGHWAY\MST\AX_XSection_2.dgn

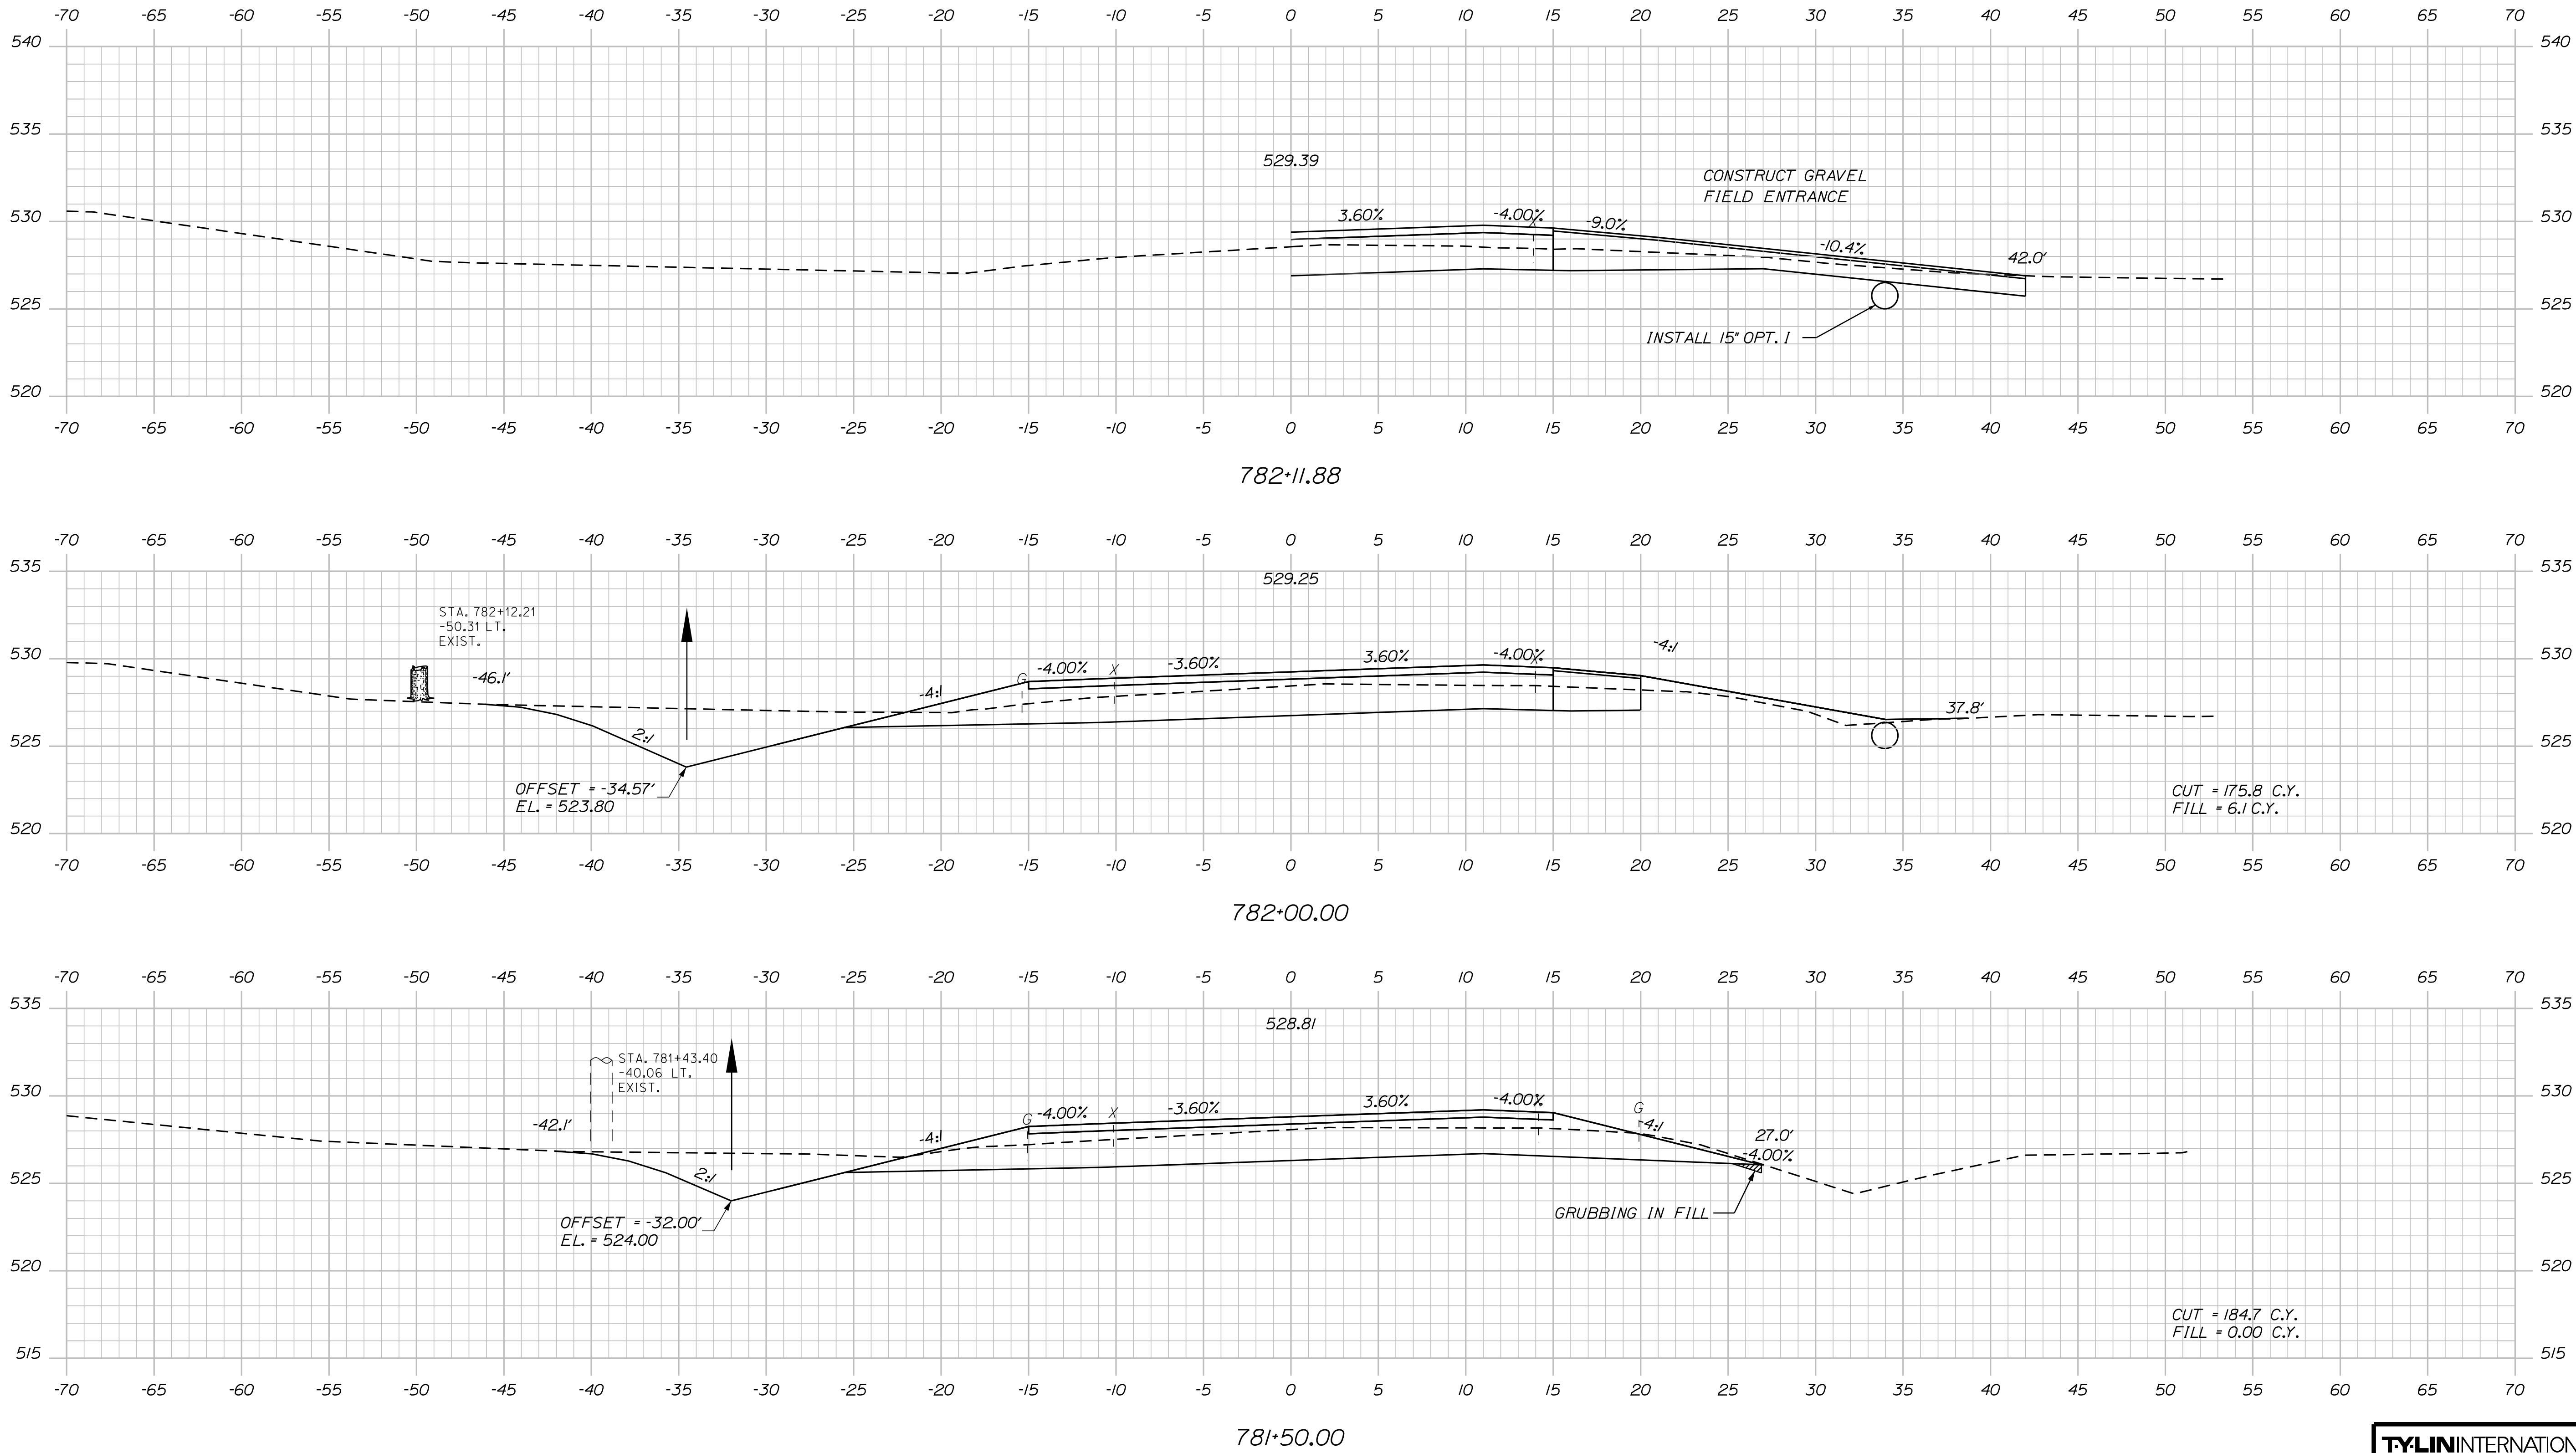

TYLIN INTERNATIONAL

PROJ. MANAGER	BY	DATE
E. MARTIN	T. KELLEY H. COWAN	9/2017 9/2017
CHECKED-DETAILED	T. KELLEY	SIGNATURE
DESIGNED-DETAILED	H. COWAN	P.E. NUMBER
REVISIONS 1		DATE
REVISIONS 2		
REVISIONS 3		
REVISIONS 4		
FIELD CHANGES		

FRENCHVILLE - FORT KENT
U.S. ROUTE 1
CROSS SECTIONS

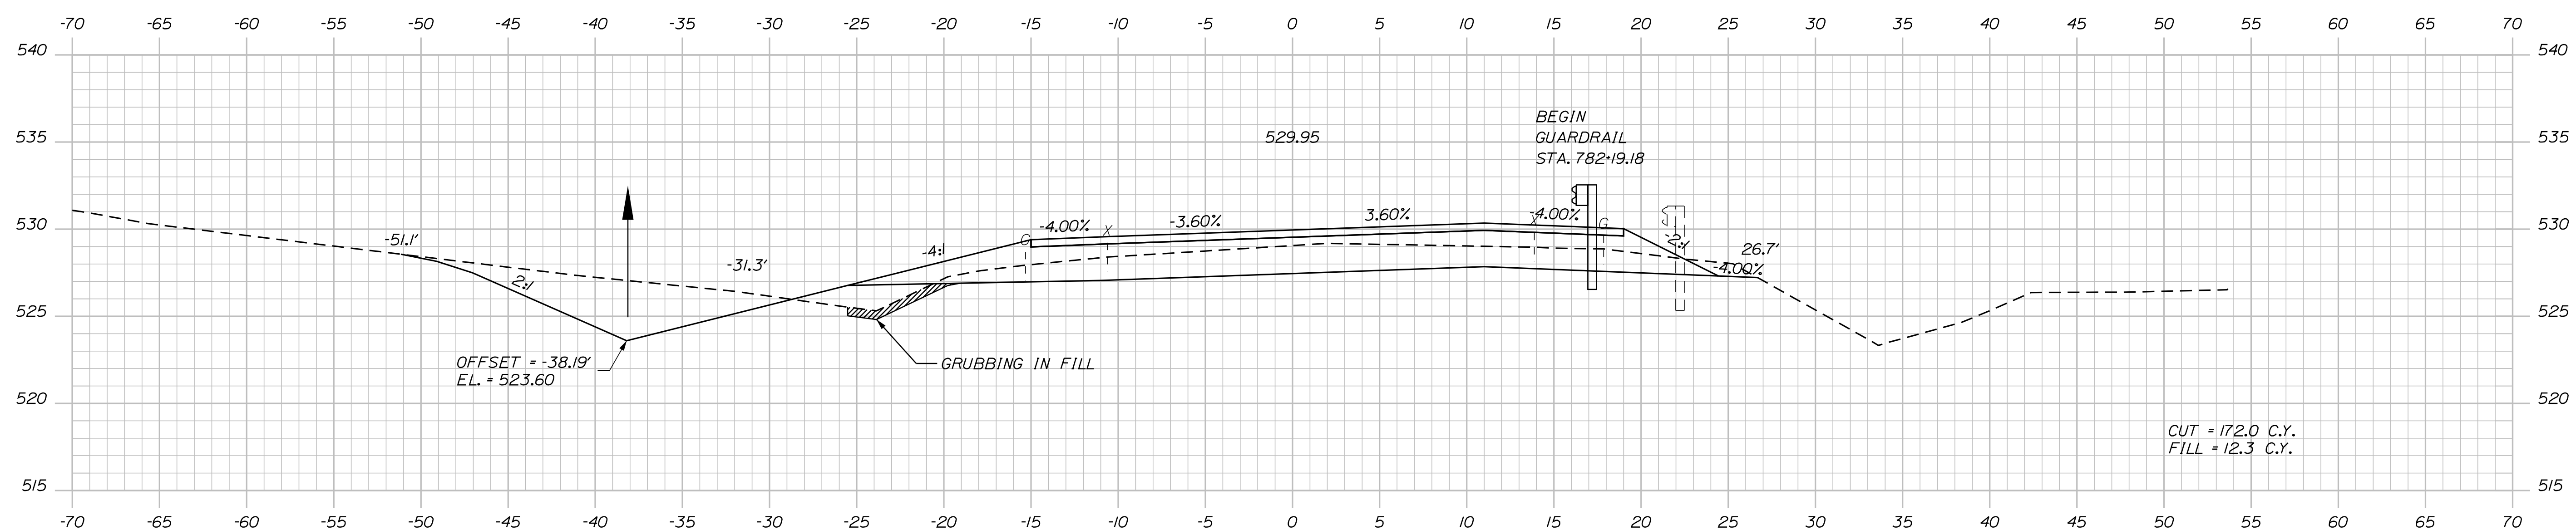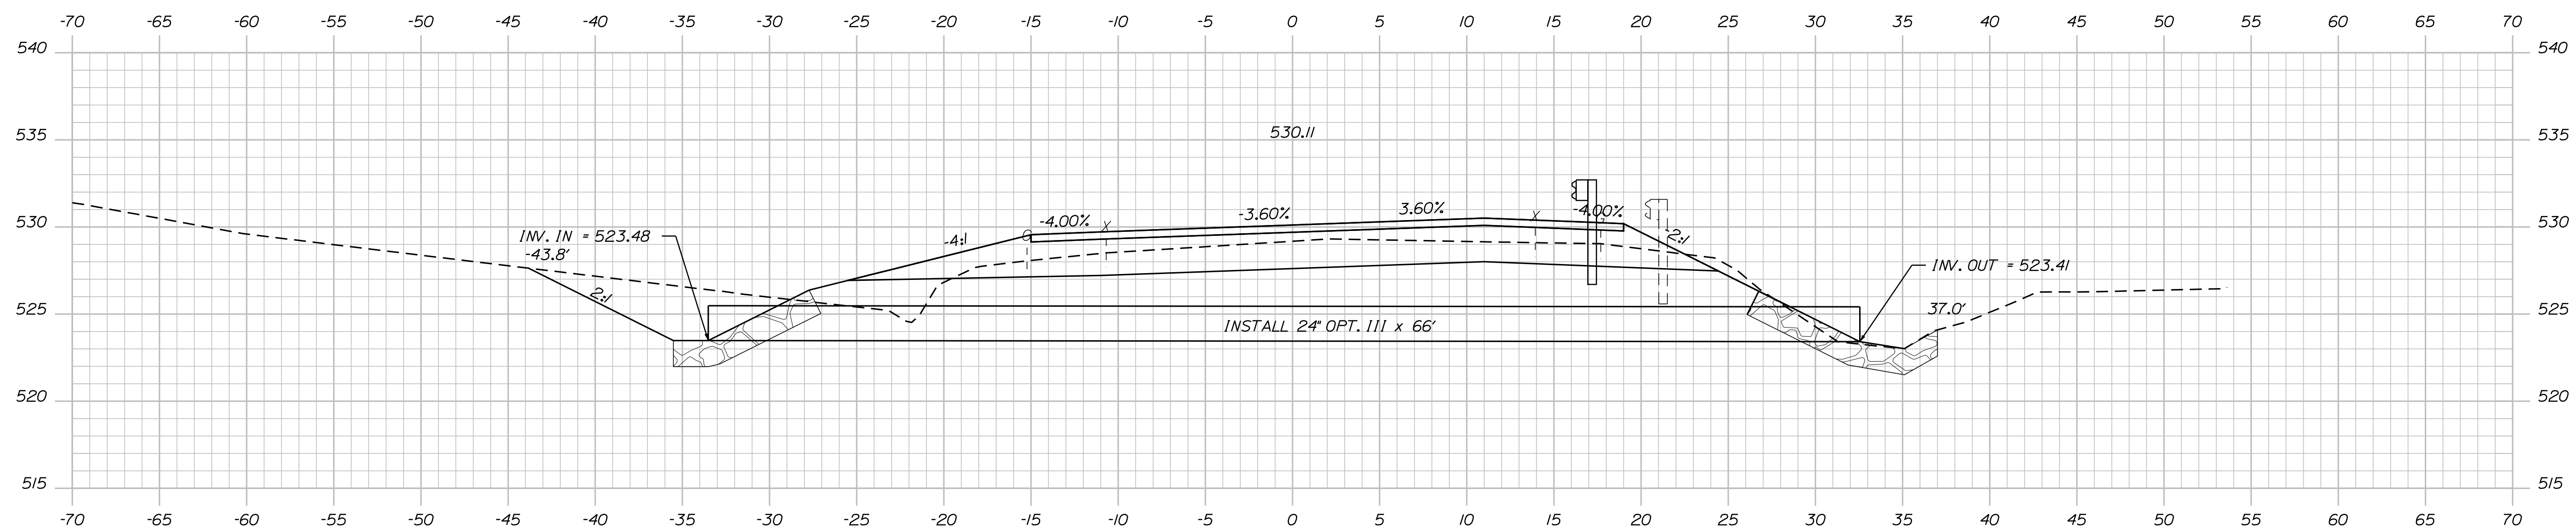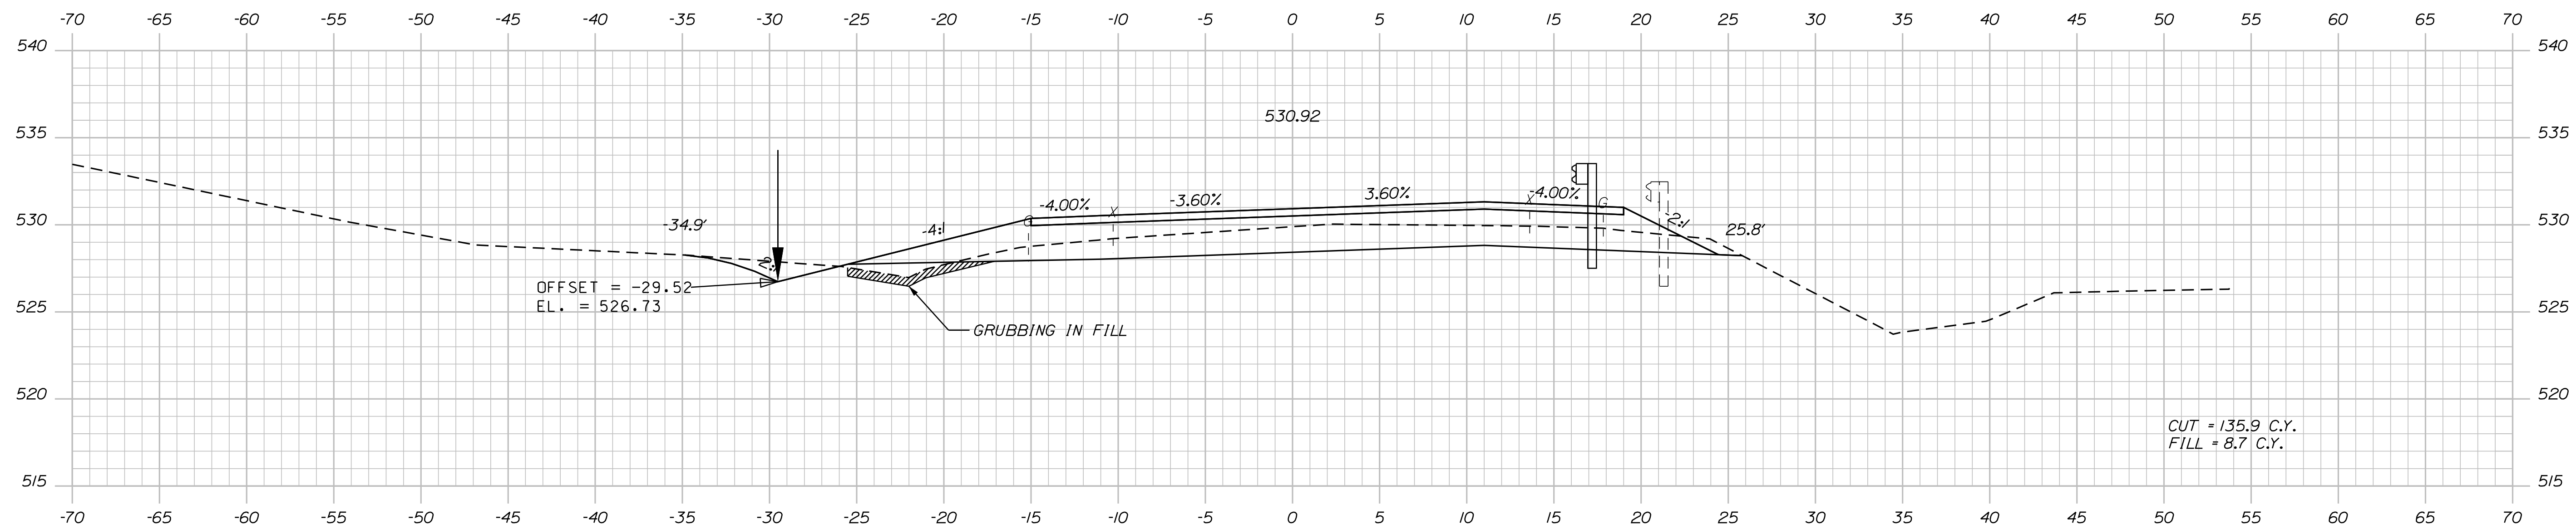

Date: 8/18/2026

Username:

Division: HIGHWAY

Filename: ... \HIGHWAY\MSTA\x_XSection_2.dgn

STATE OF MAINE

DEPARTMENT OF TRANSPORTATION

STP-2265(600)

WIN

22656.00

HIGHWAY PLANS

SIGNATURE

P.E. NUMBER

DATE _____

DATE	
------	--

BY

E. MARTIN

PROJ. MANAGER

UNIT

FZ

FOOD

[-

VII

UNCI

FDI

SI

7

Sta

FRENCHVILLE - FORT KENT
U.S. ROUTE 1

U.S. ROUTE 1

CROSS SECTIONS

SHEET NUMBER


270

OF 384

TY·LININTERNATIONAL

Sta. 782+50.00 to Sta. 783+00.00

Filename: ... \HIGHWAY\MSTA\x_XSection_2.dgn

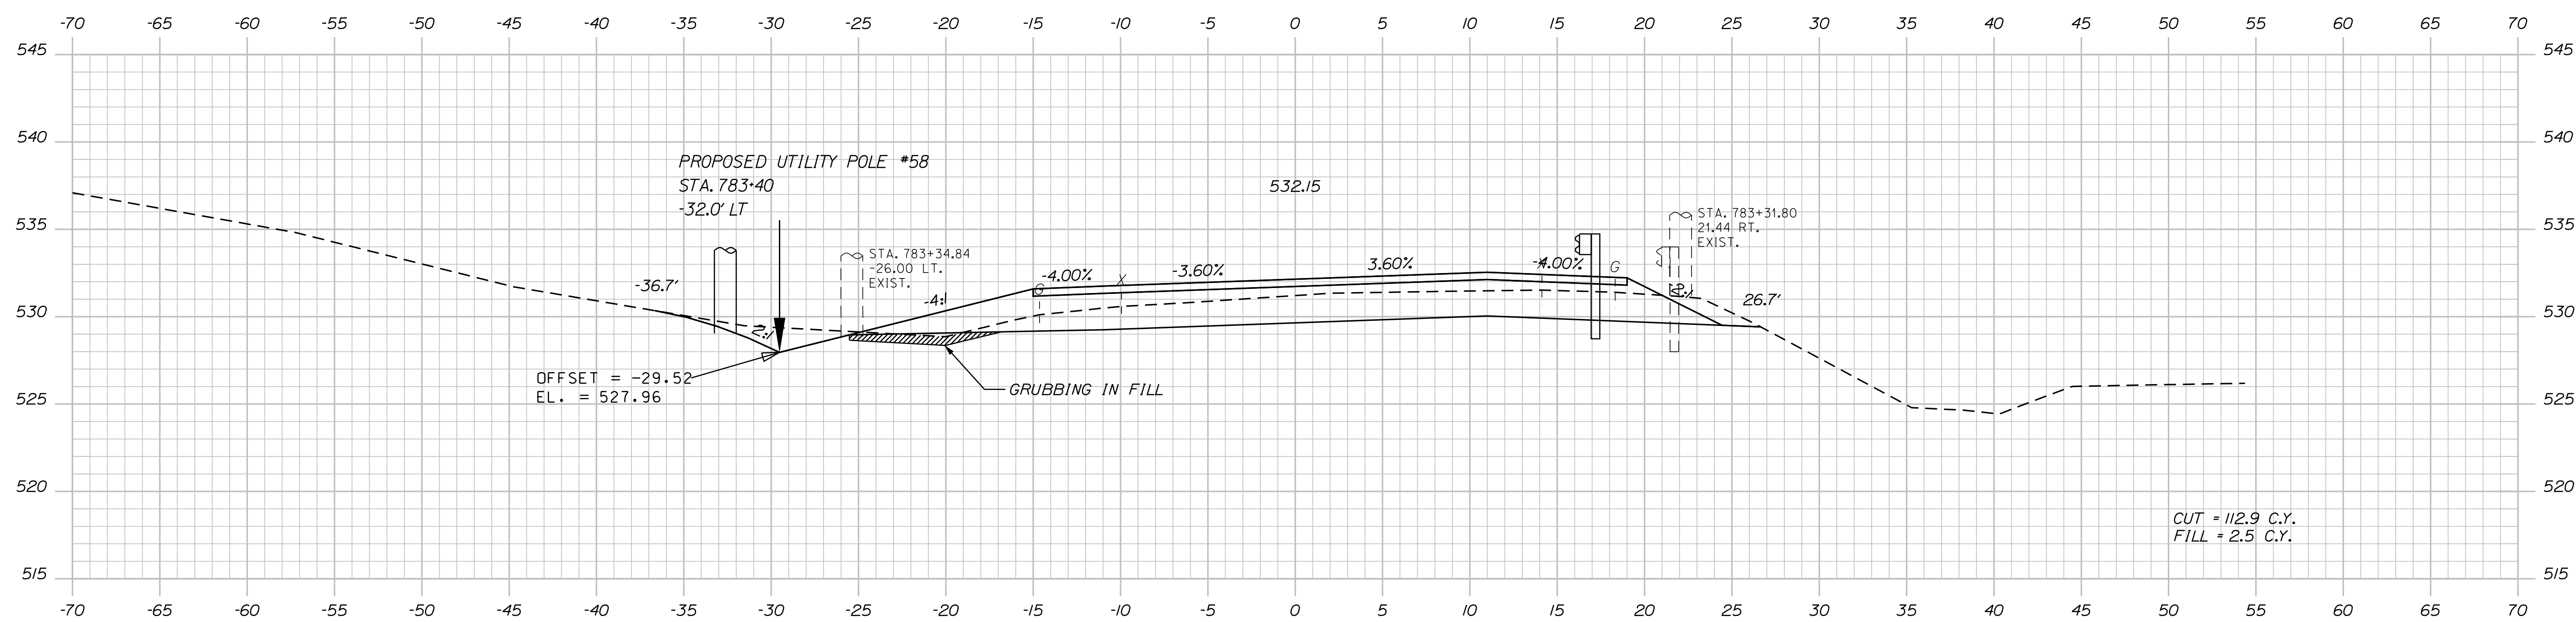

OF 384

271

OF 384

SHEET NUMBER

FRENCHVILLE - FORT
 U.S. ROUTE 1
 CROSS SECTIONS

PROJ. MANAGER	E. MARTIN	BY	DATE
DESIGN-DETAILED	T. KELLEY	T. KELLEY	9/2/2017
CHECKED-REVIEWED	H. COWAN	H. COWAN	9/2/2017
DESIGN2-DETAILED2			
DESIGN3-DETAILED3			
REVISIONS 1			
REVISIONS 2			
REVISIONS 3			
REVISIONS 4			
FIELD CHANGES			
SIGNATURE			
P.E. NUMBER			
DATE			

STATE OF MAINE


STATE OF MAINE DEPARTMENT OF TRANSPORTATION

STP-2265(600)

WIN
226560

HIGHWAY PLANS

Filename: ... \HIGHWAY\MSTA\x_XSection_2.dgn

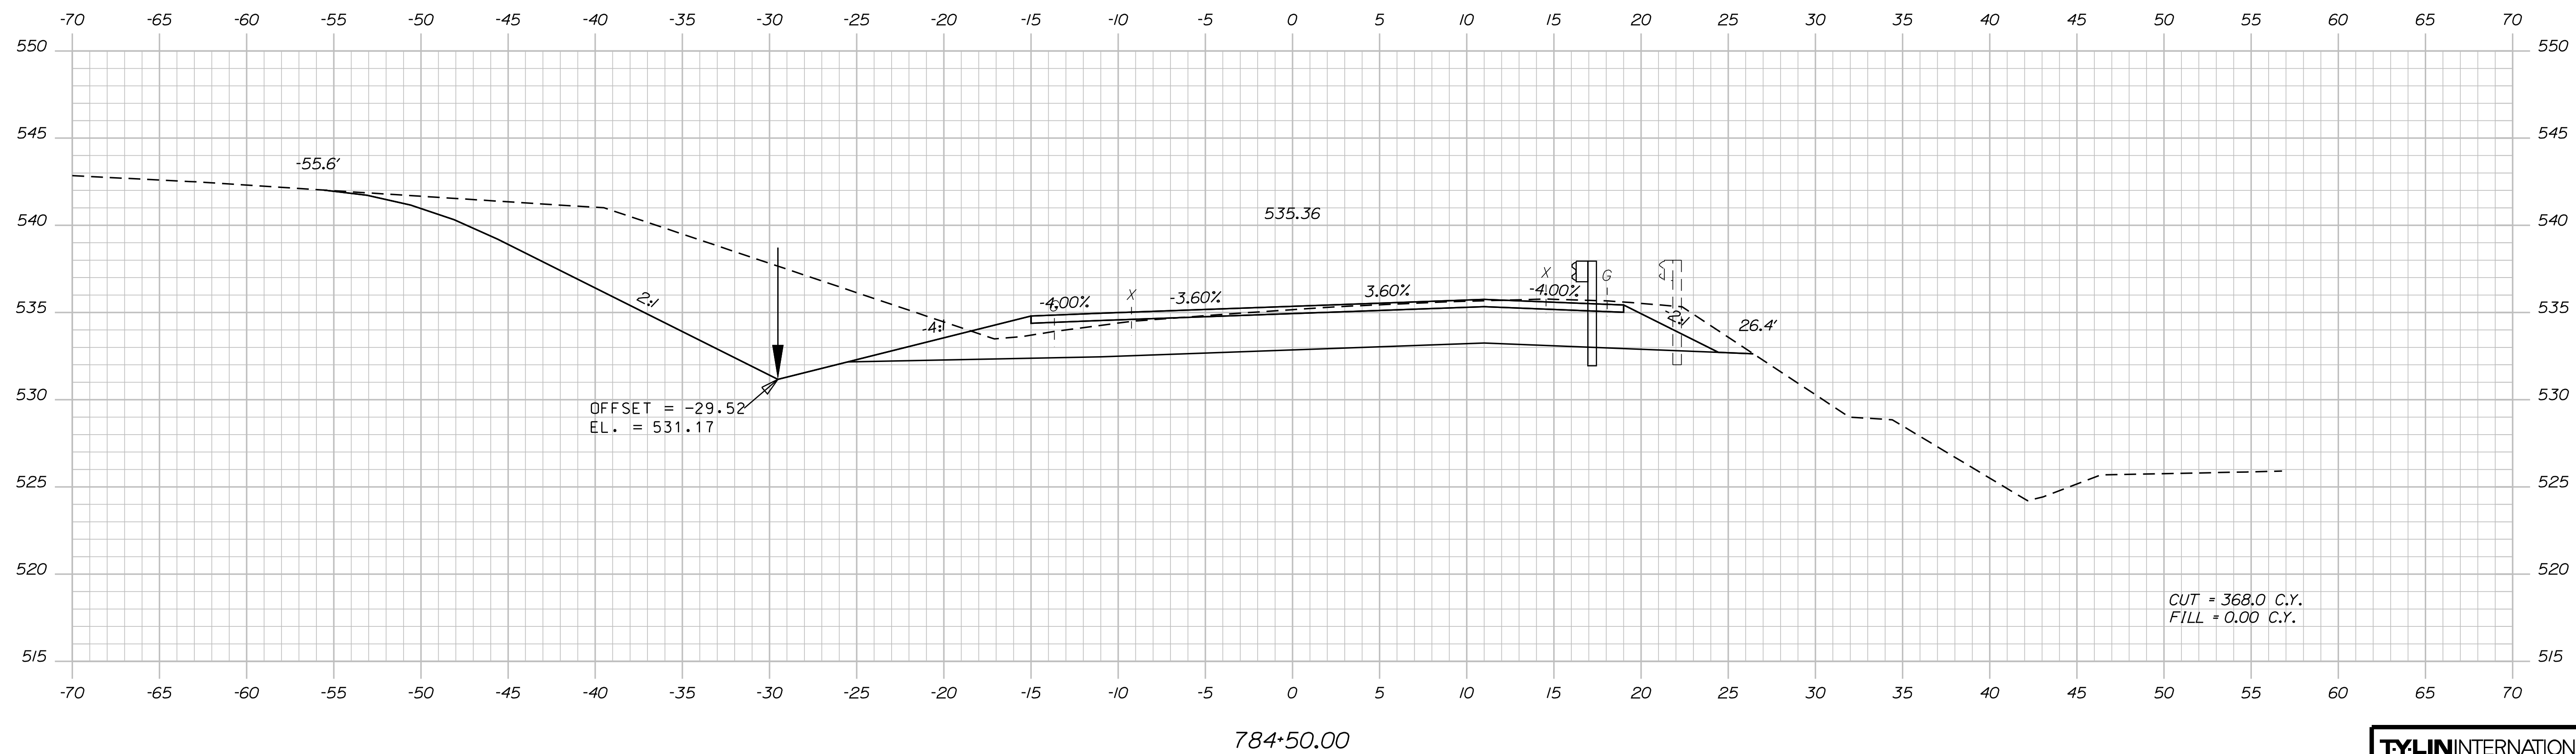

FRENCHVILLE - FORT KENT
U.S. ROUTE 1

CROSS SECTIONS



DEPARTMENT OF TRANSPORTATION STATE OF MAINE			
STP-2265(600)			
WIN 22656.00		HIGHWAY PLANS	
PROJ. MANAGER	BY	DATE	SIGNATURE
E. MARTIN	T. KELLEY	9/2017	
DESIGN-DETAILED	T. KELLEY	9/2017	
CHECKED-REVIEWED	H. COWAN	9/2017	P.E. NUMBER
DESIGN2-DETAILED2			
DESIGN3-DETAILED3			
REVISIONS 1			DATE
REVISIONS 2			
REVISIONS 3			
REVISIONS 4			
FIELD CHANGES			

Username:

Date:8/18/2026

Division: HIGHWAY

Filename: ... \HIGHWAY\MST\A\X_XSection_2.dgn

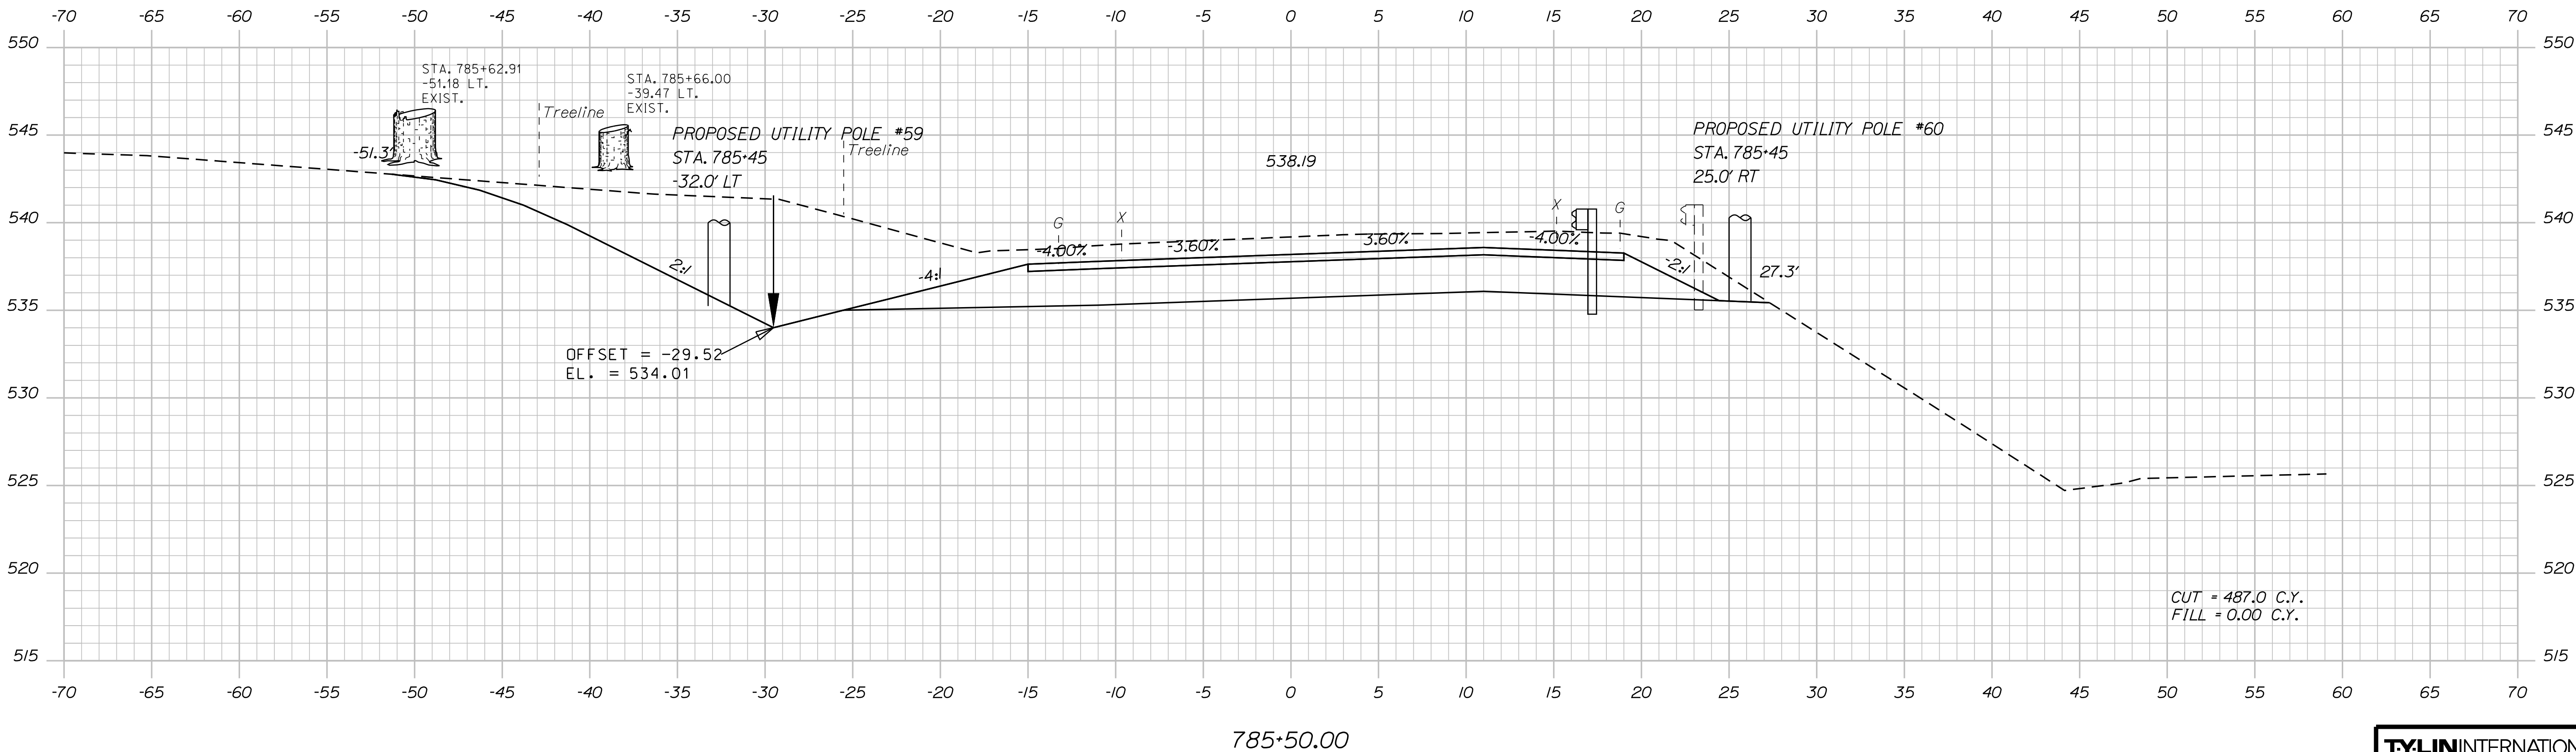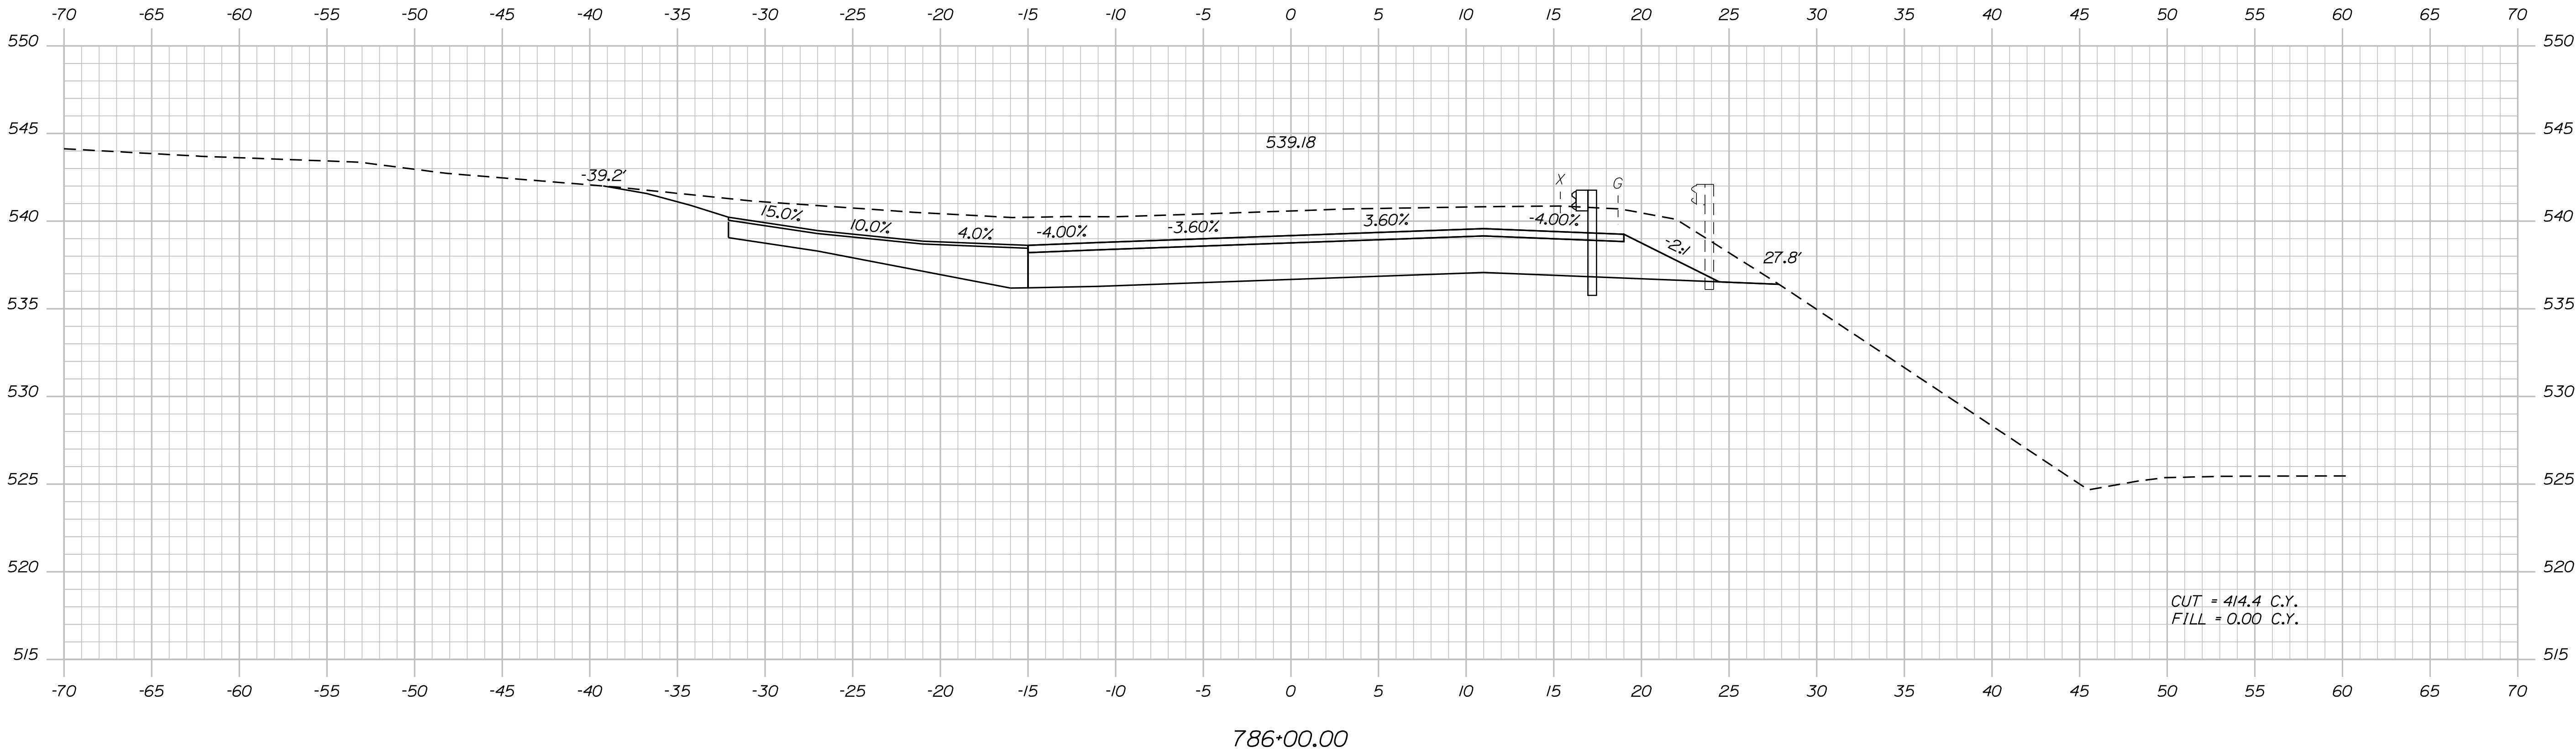

TYLIN INTERNATIONAL

STATE OF MAINE
DEPARTMENT OF TRANSPORTATION
STP-2265(600)
WIN
22656.00
HIGHWAY PLANS


PROJ. MANAGER	BY	DATE
E. MARTIN	T. KELLEY	9/2017
DESIGN-DETAILED	H. COWAN	9/2017
CHECKED-REVIEWED		
DESIGN-DETAILED		
REVISIONS 1		
REVISIONS 2		
REVISIONS 3		
REVISIONS 4		
FIELD CHANGES		

FRENCHVILLE - FORT KENT
U.S. ROUTE 1
CROSS SECTIONS

SHEET NUMBER
273
OF 384


Sta. 785+50.00 to Sta. 786+00.00

Filename: ... \HIGHWAY\MSTA\x_XSection_2.dgn Division: HIGHWAY

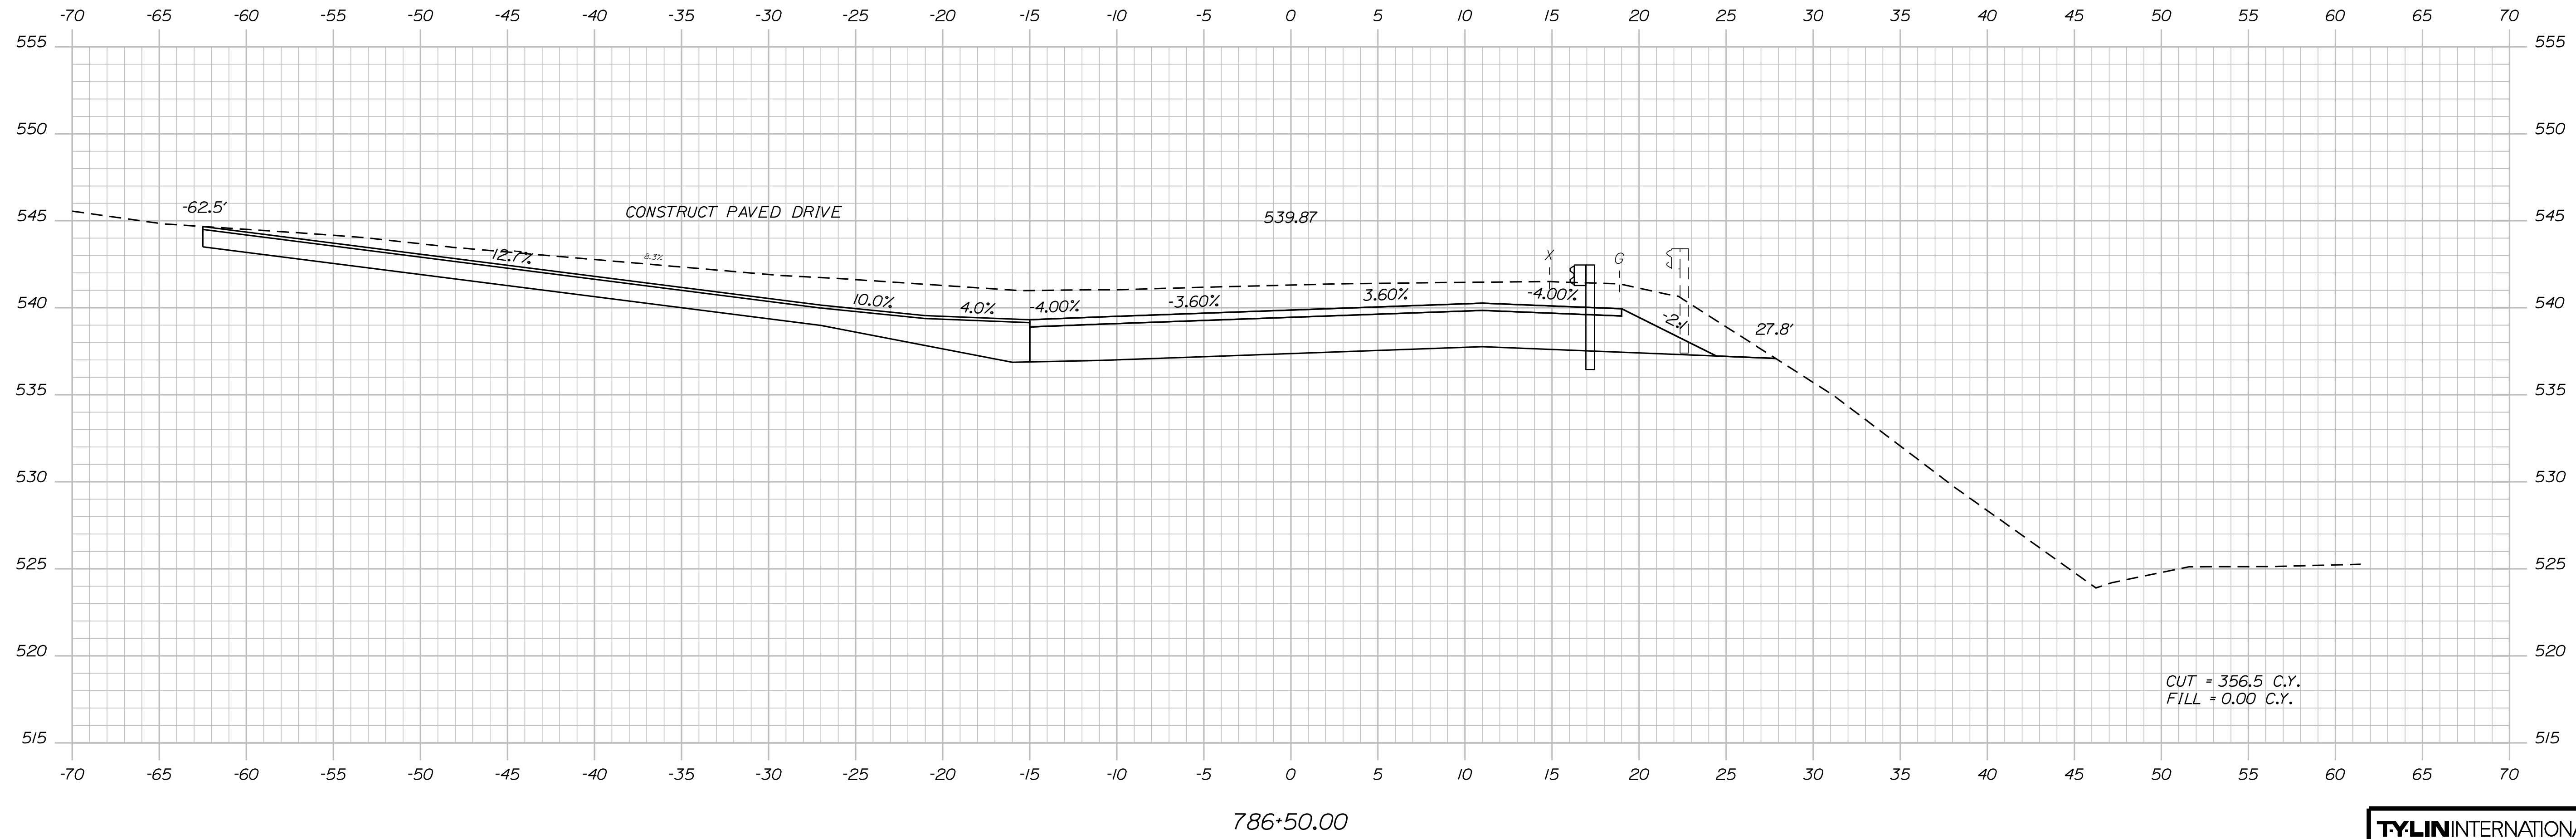

274	SHEET NUMBER	FRENCHVILLE - FORT KENT U.S. ROUTE 1	PROJ. MANAGER E. MARTIN	BY T. KELLEY H. COWAN	DATE 9/2017 9/2017	SIGNATURE	STATE OF MAINE DEPARTMENT OF TRANSPORTATION
OF 384		CROSS SECTIONS	DESIGN3-DETAILED3			P.E. NUMBER	STP-2265(600)
			DESIGN2-DETAILED2				
			DESIGN1-DETAILED1				
			REVISIONS 1				
			REVISIONS 2				
			REVISIONS 3				
			REVISIONS 4				
			FIELD CHANGES			DATE	WIN 22656.00 HIGHWAY PLANS

Filename: ... \HIGHWAY\MSTA\x_XSection_2.dgn Division: HIGHWAY

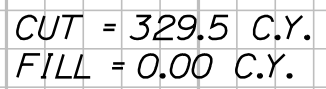

TY·LININTERNATIONAL

SHEET NUMBER

275

OF 384

CROSS SECTIONS



STATE OF MAINE			
DEPARTMENT OF TRANSPORTATION			
STP-2265(600)			
PROJ. MANAGER	E. MARTIN	BY	DATE
DESIGN-DETAILED	T. KELLEY	T. KELLEY	9/2017
CHECKED-REVIEWED	H. COWAN	H. COWAN	9/2017
SIGNATURE			
DESIGNS-DET-ALD2			
DESIGNS-DET-ALD3			
REVIEWS 1			
REVIEWS 2			
REVIEWS 3			
REVIEWS 4			
FIELD CHANGES			
WIN			
22656.00			
HIGHWAY PLANS			

Username:

Date:8/18/2026

Filename: ...\\HIGHWAY\\MST\\A\\x_XSection_2.dgn

Division: HIGHWAY

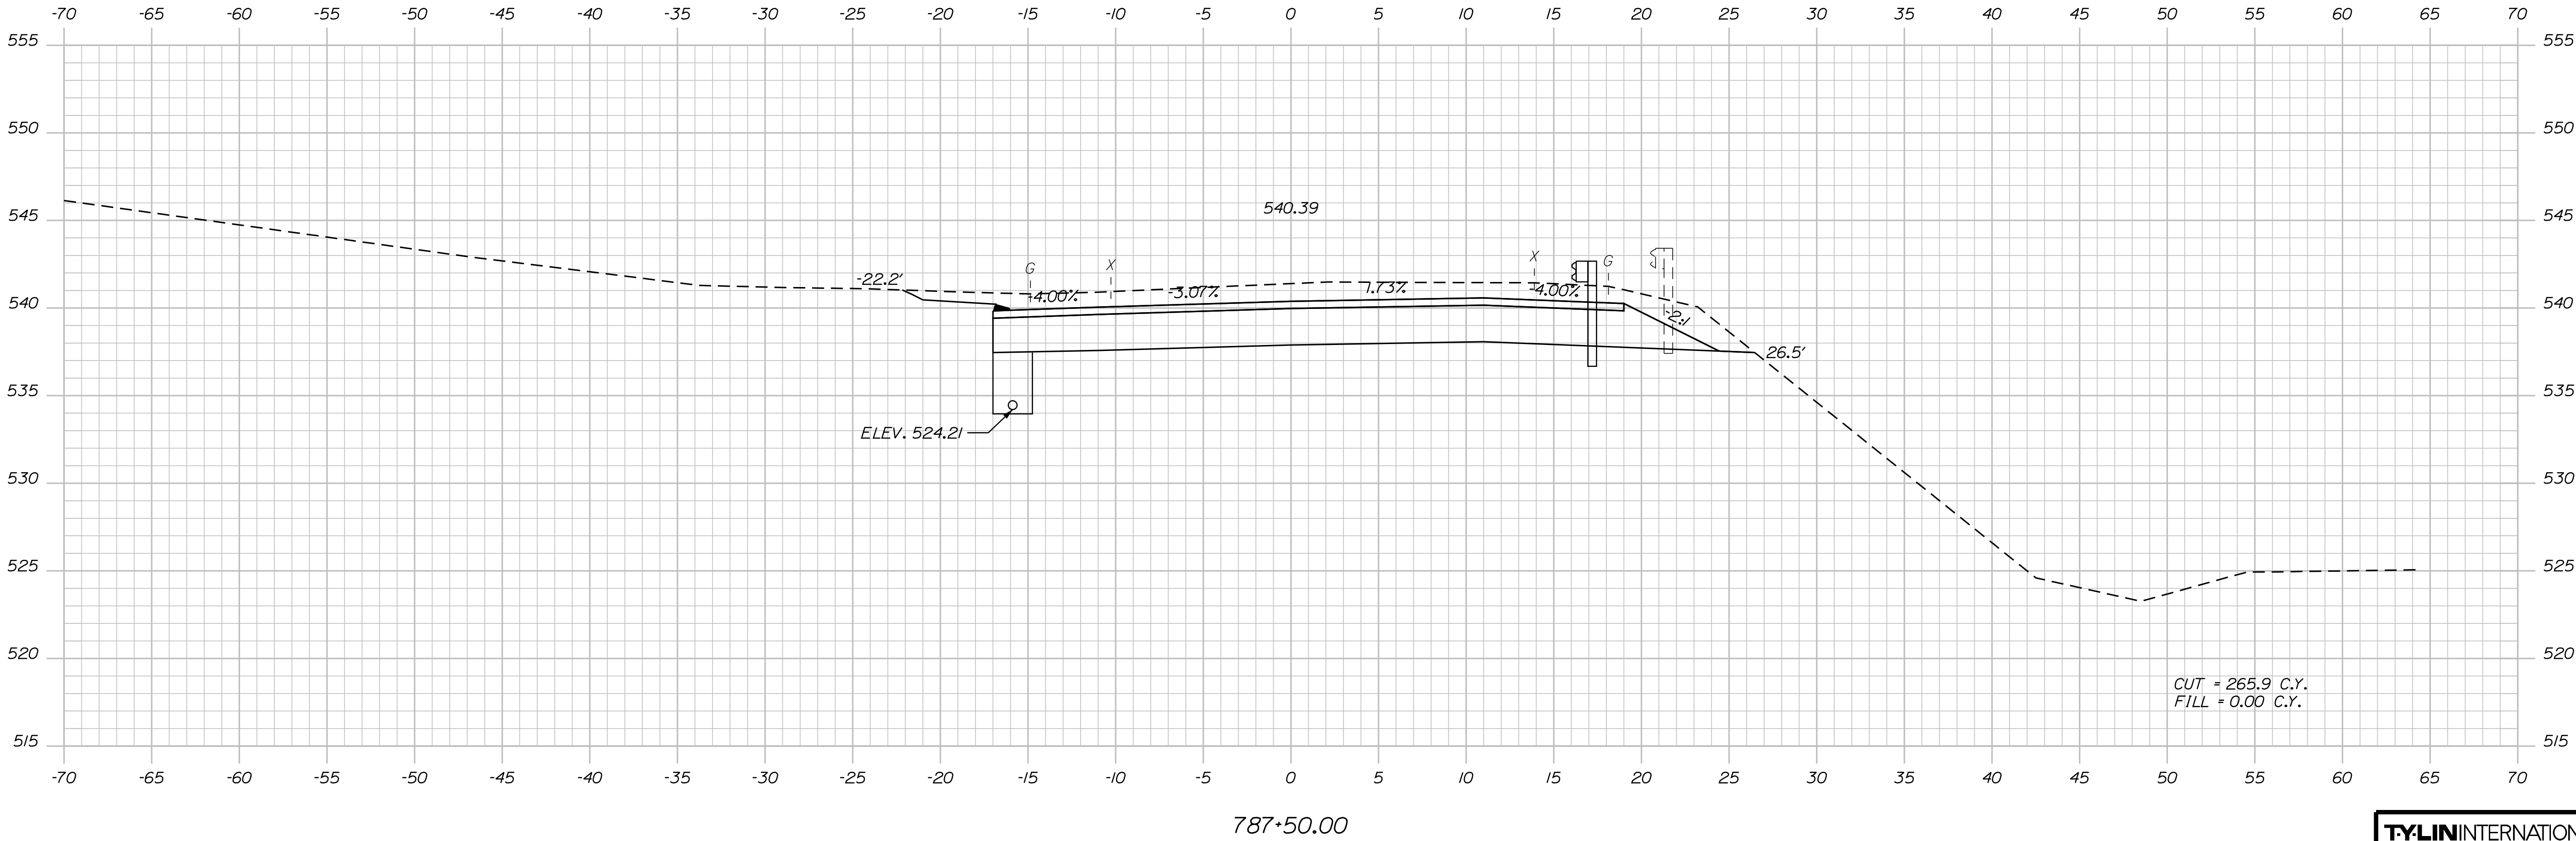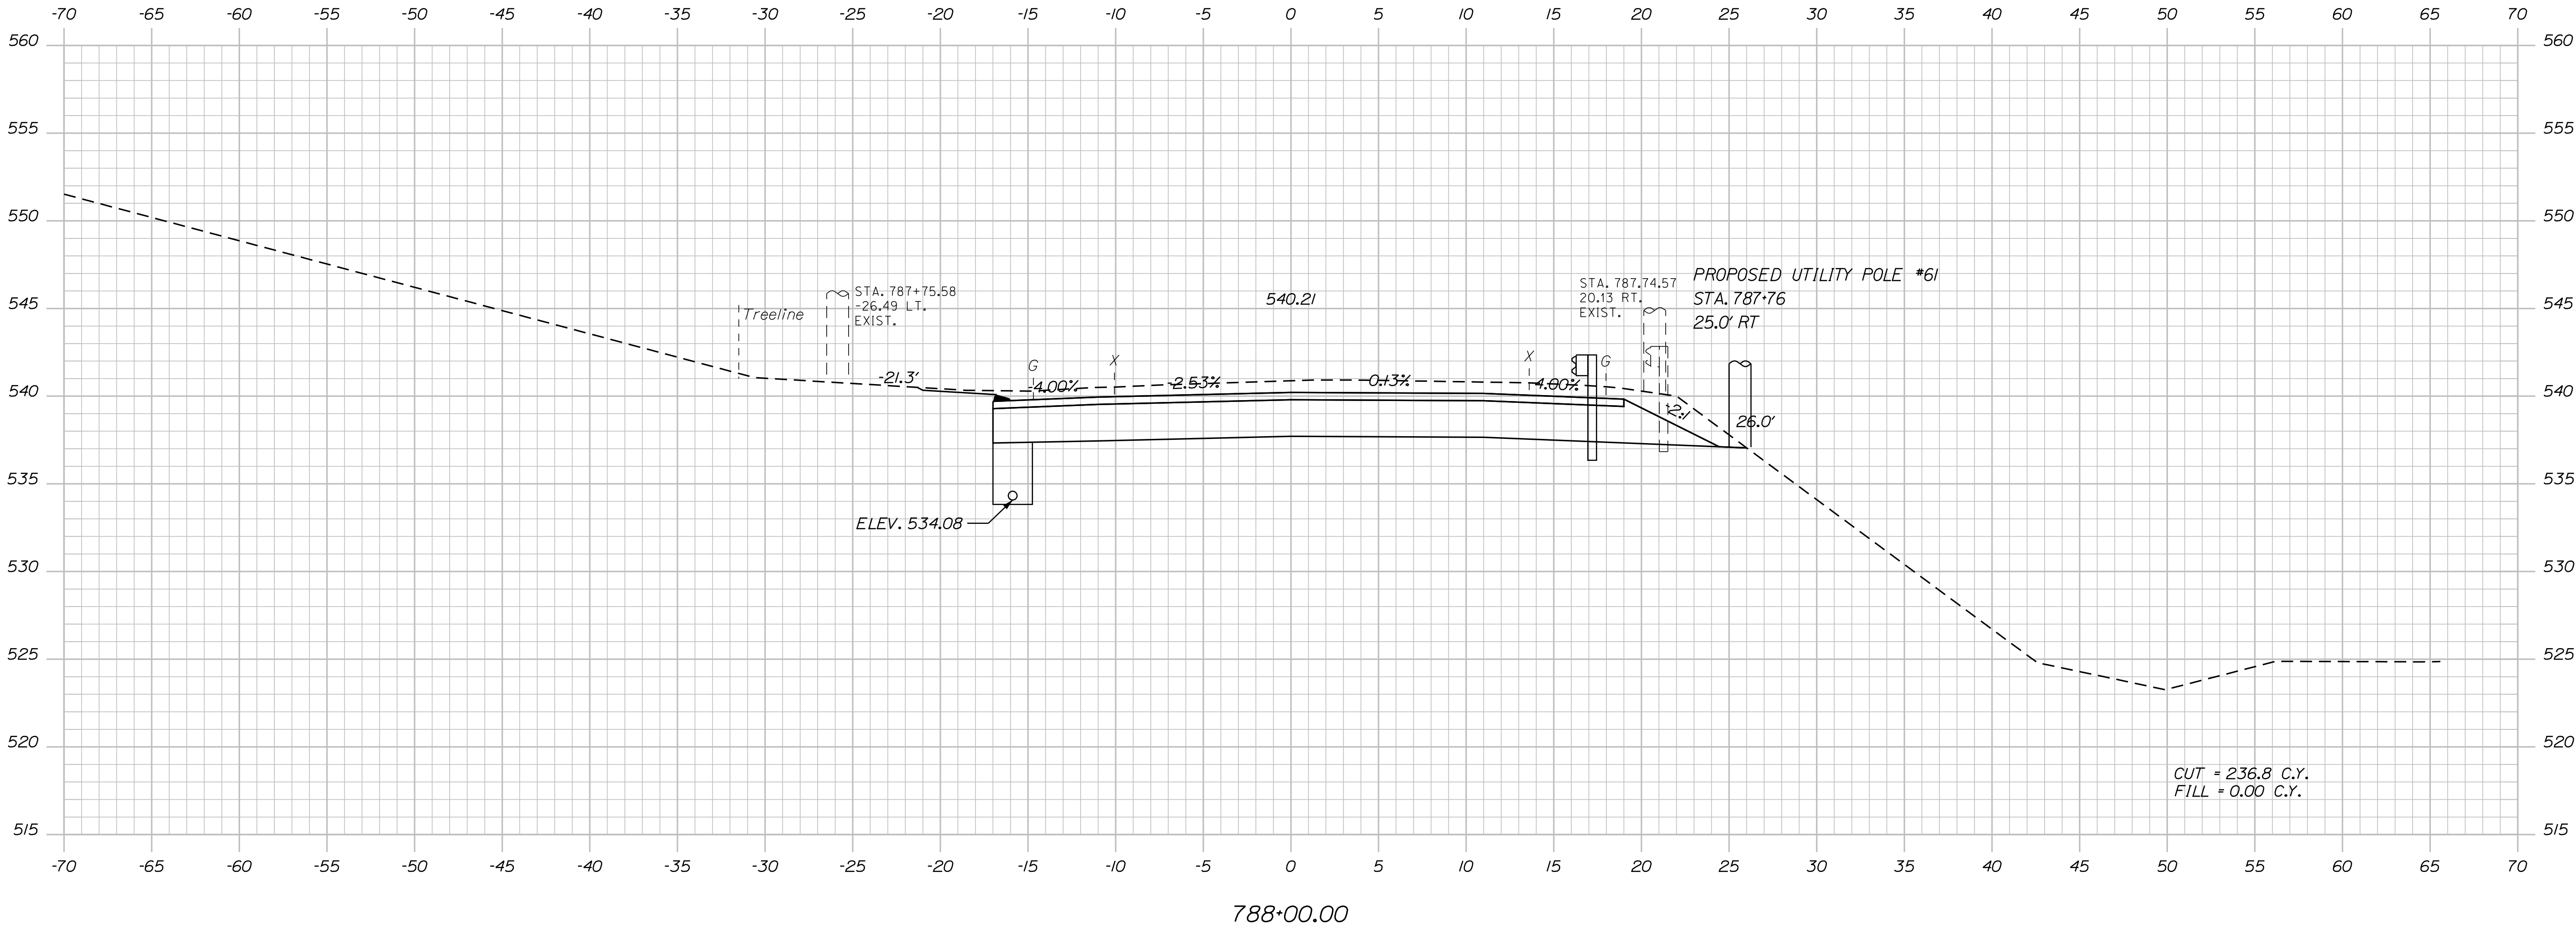

TYLIN INTERNATIONAL


STATE OF MAINE
DEPARTMENT OF TRANSPORTATION
STP-2265(600)
WIN
22656.00
HIGHWAY PLANS

PROJ. MANAGER	BY	DATE
E. MARTIN	T. KELLEY	9/2017
DESIGN-DETAILED	H. COWAN	9/2017
CHECKED-REVIEWED		
DESIGN-DETAILED		
REVISIONS 1		
REVISIONS 2		
REVISIONS 3		
REVISIONS 4		
FIELD CHANGES		

FRENCHVILLE - FORT KENT
U.S. ROUTE 1
CROSS SECTIONS

SHEET NUMBER
276
OF 384

Sta. 787+50.00 to Sta. 788+00.00

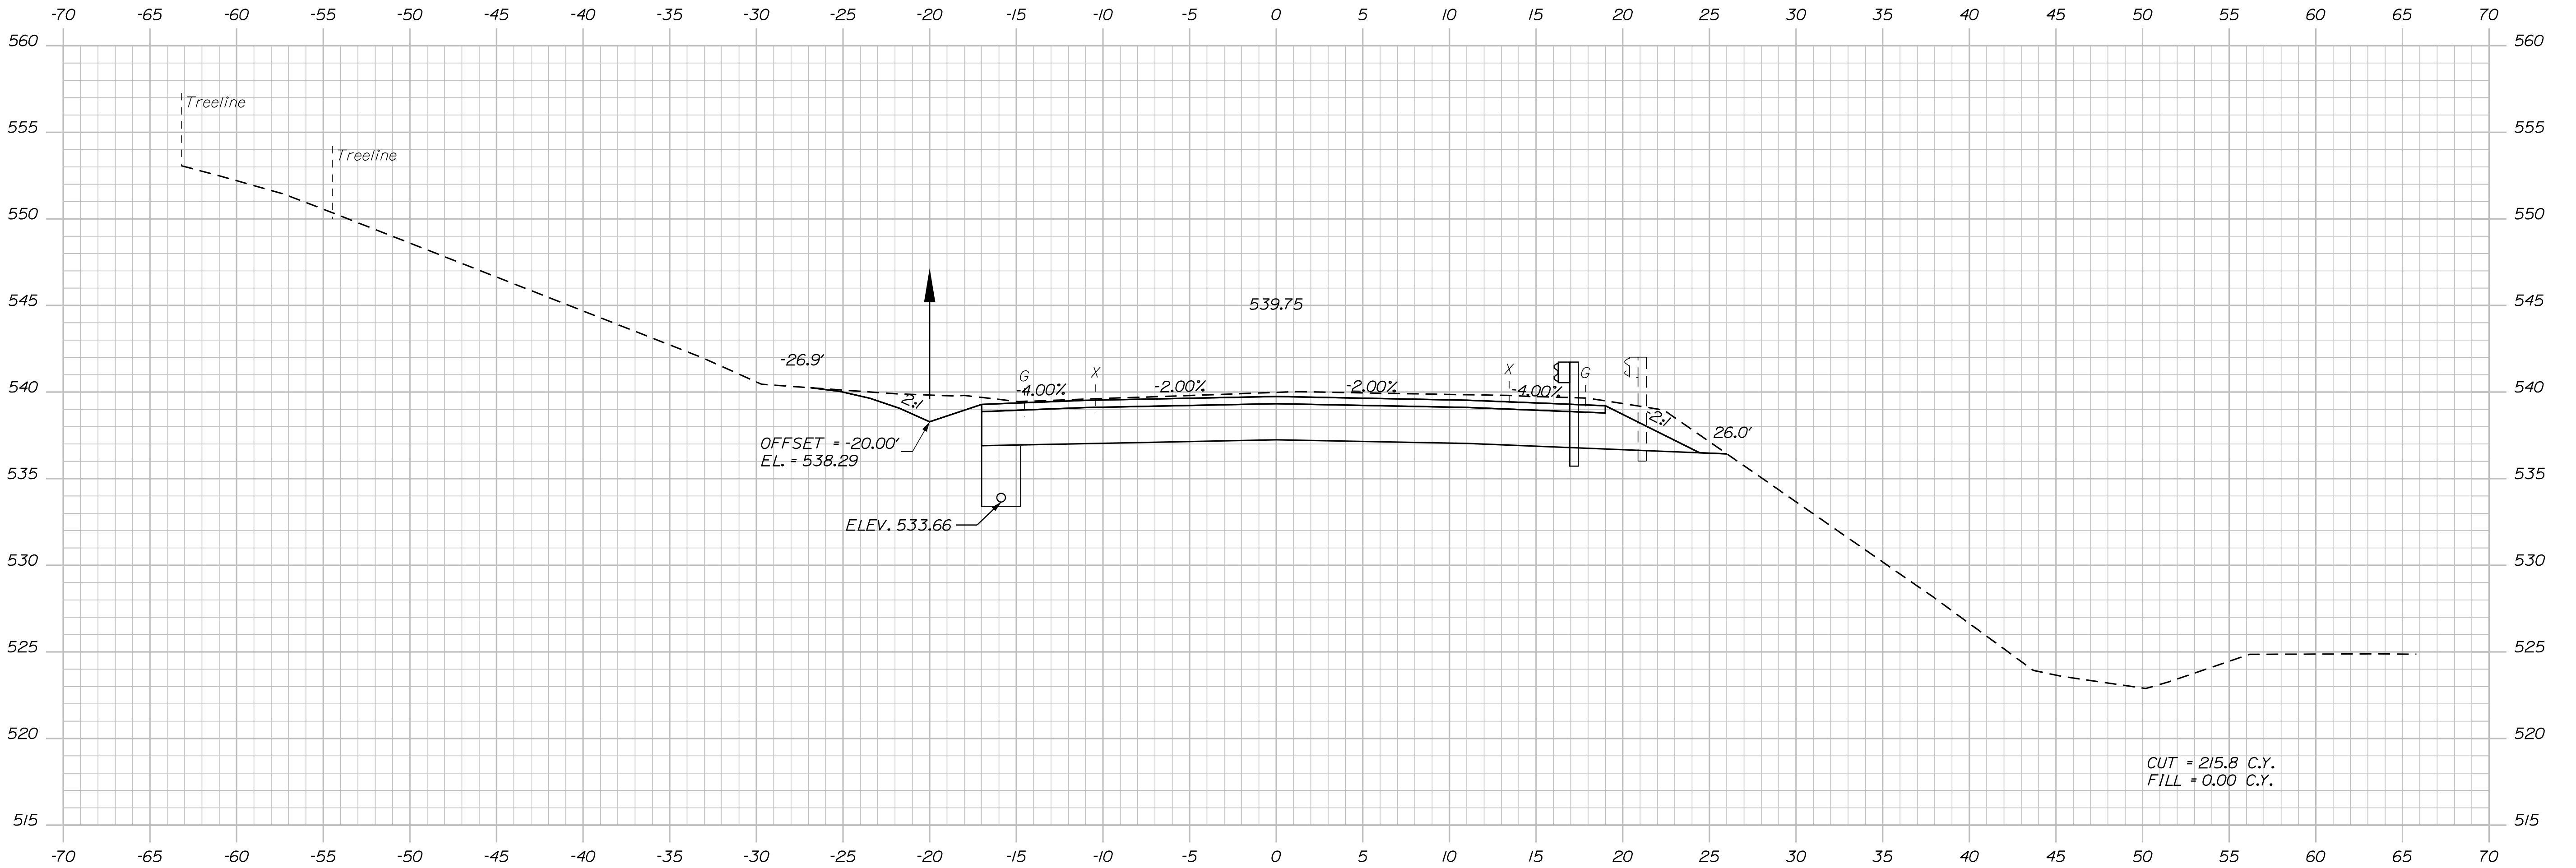

788+50.00

TYLIN INTERNATIONAL


STATE OF MAINE	
DEPARTMENT OF TRANSPORTATION	
STP-2265(600)	
WIN	HIGHWAY PLANS
22656.00	

PROJ. MANAGER	E. MARTIN	BY	I. KELLEY	DATE	9/2017
CHECKED-DESIGNED	T. KELLEY	DESIGNED	H. COWAN	SIGNATURE	
DESIGNED-REVIEWED	H. COWAN	REVISIONS 1		P.E. NUMBER	
REVISIONS 2		REVISIONS 3		DATE	
REVISIONS 4		FIELD CHANGES			

FRENCHVILLE - FORT KENT	
U.S. ROUTE 1	
CROSS SECTIONS	

SHEET NUMBER	277
OF 384	

Filename: ... \HIGHWAY\MSTA\XSection_2.dgn

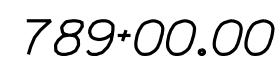

Sta. 789+00.00 to Sta. 789+00.00

STP-2265(600)



HIGHWAY PLANS

CROSS SECTIONS

278

OF 384

Filename: ... \HIGHWAY\MSTA\x_XSection_2.dgn Division: HIGHWAY

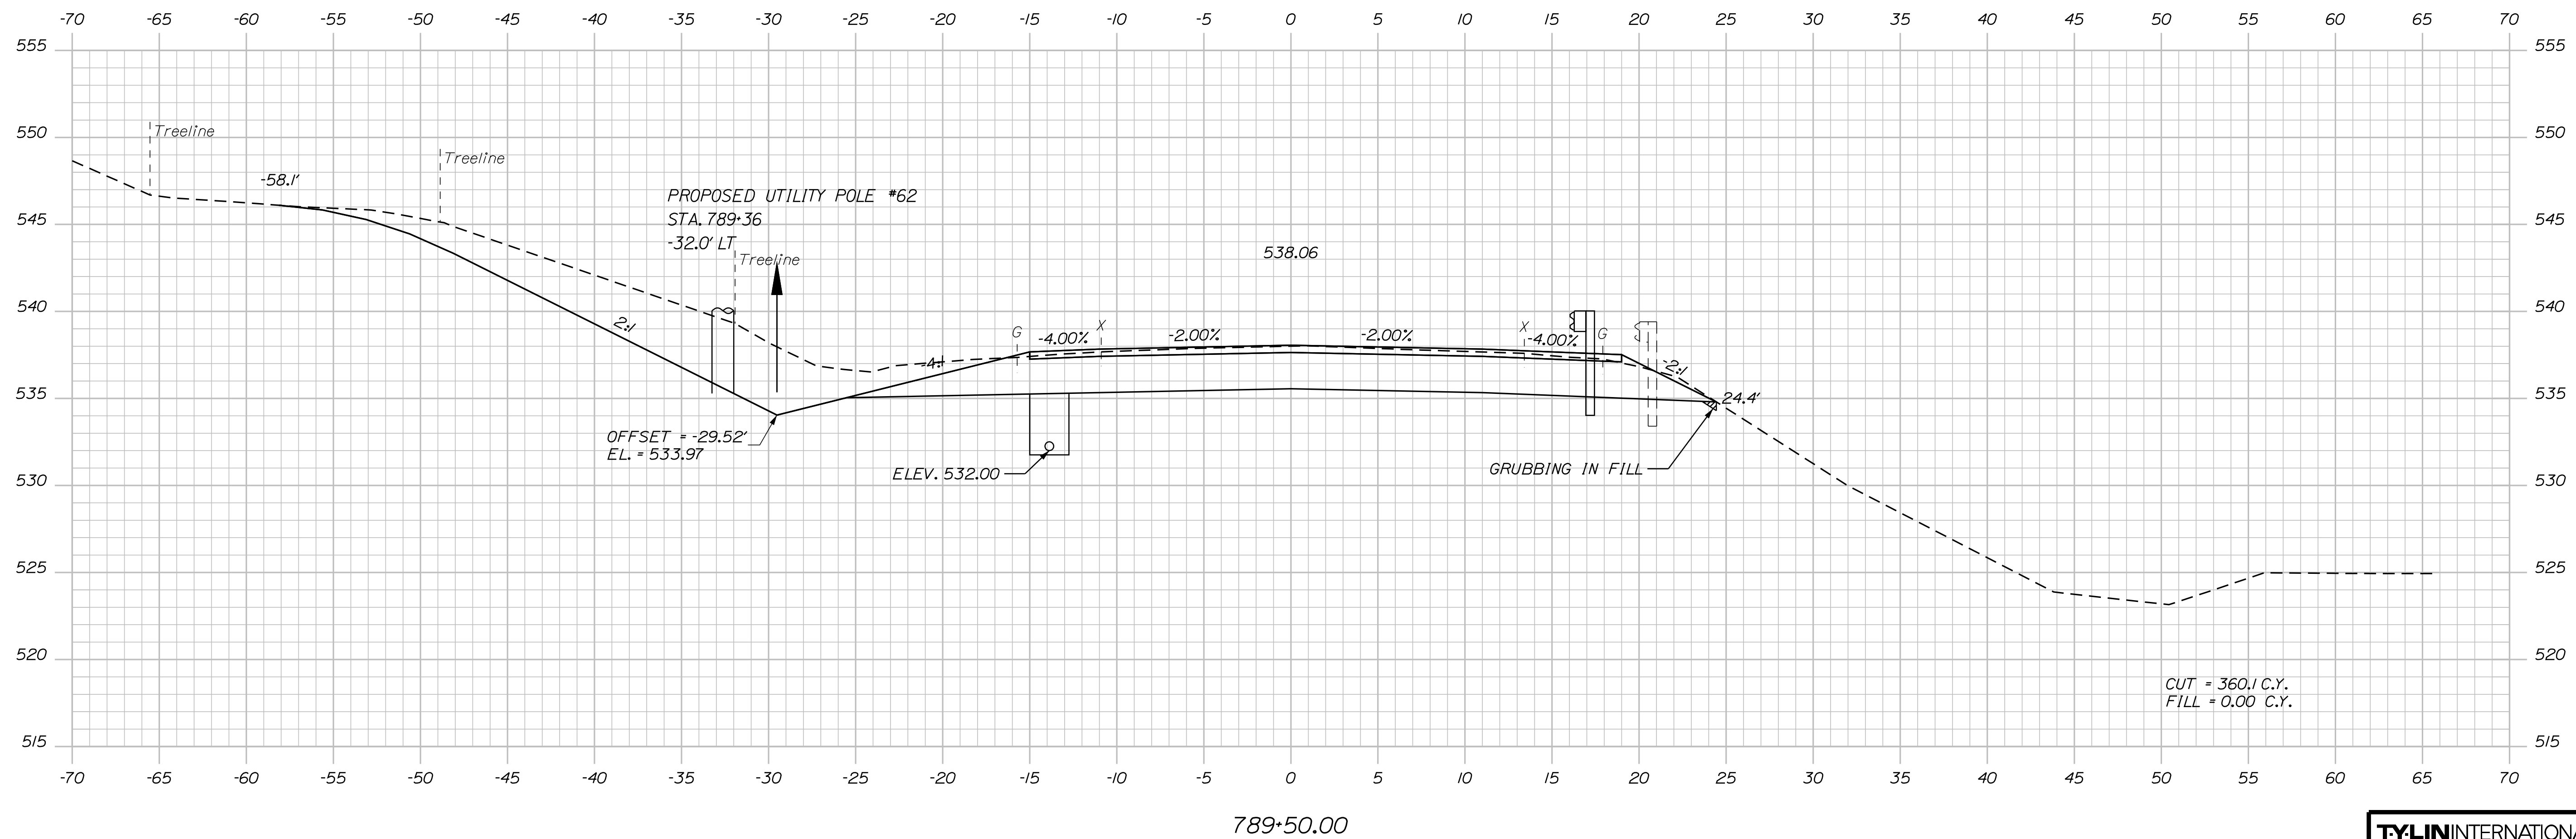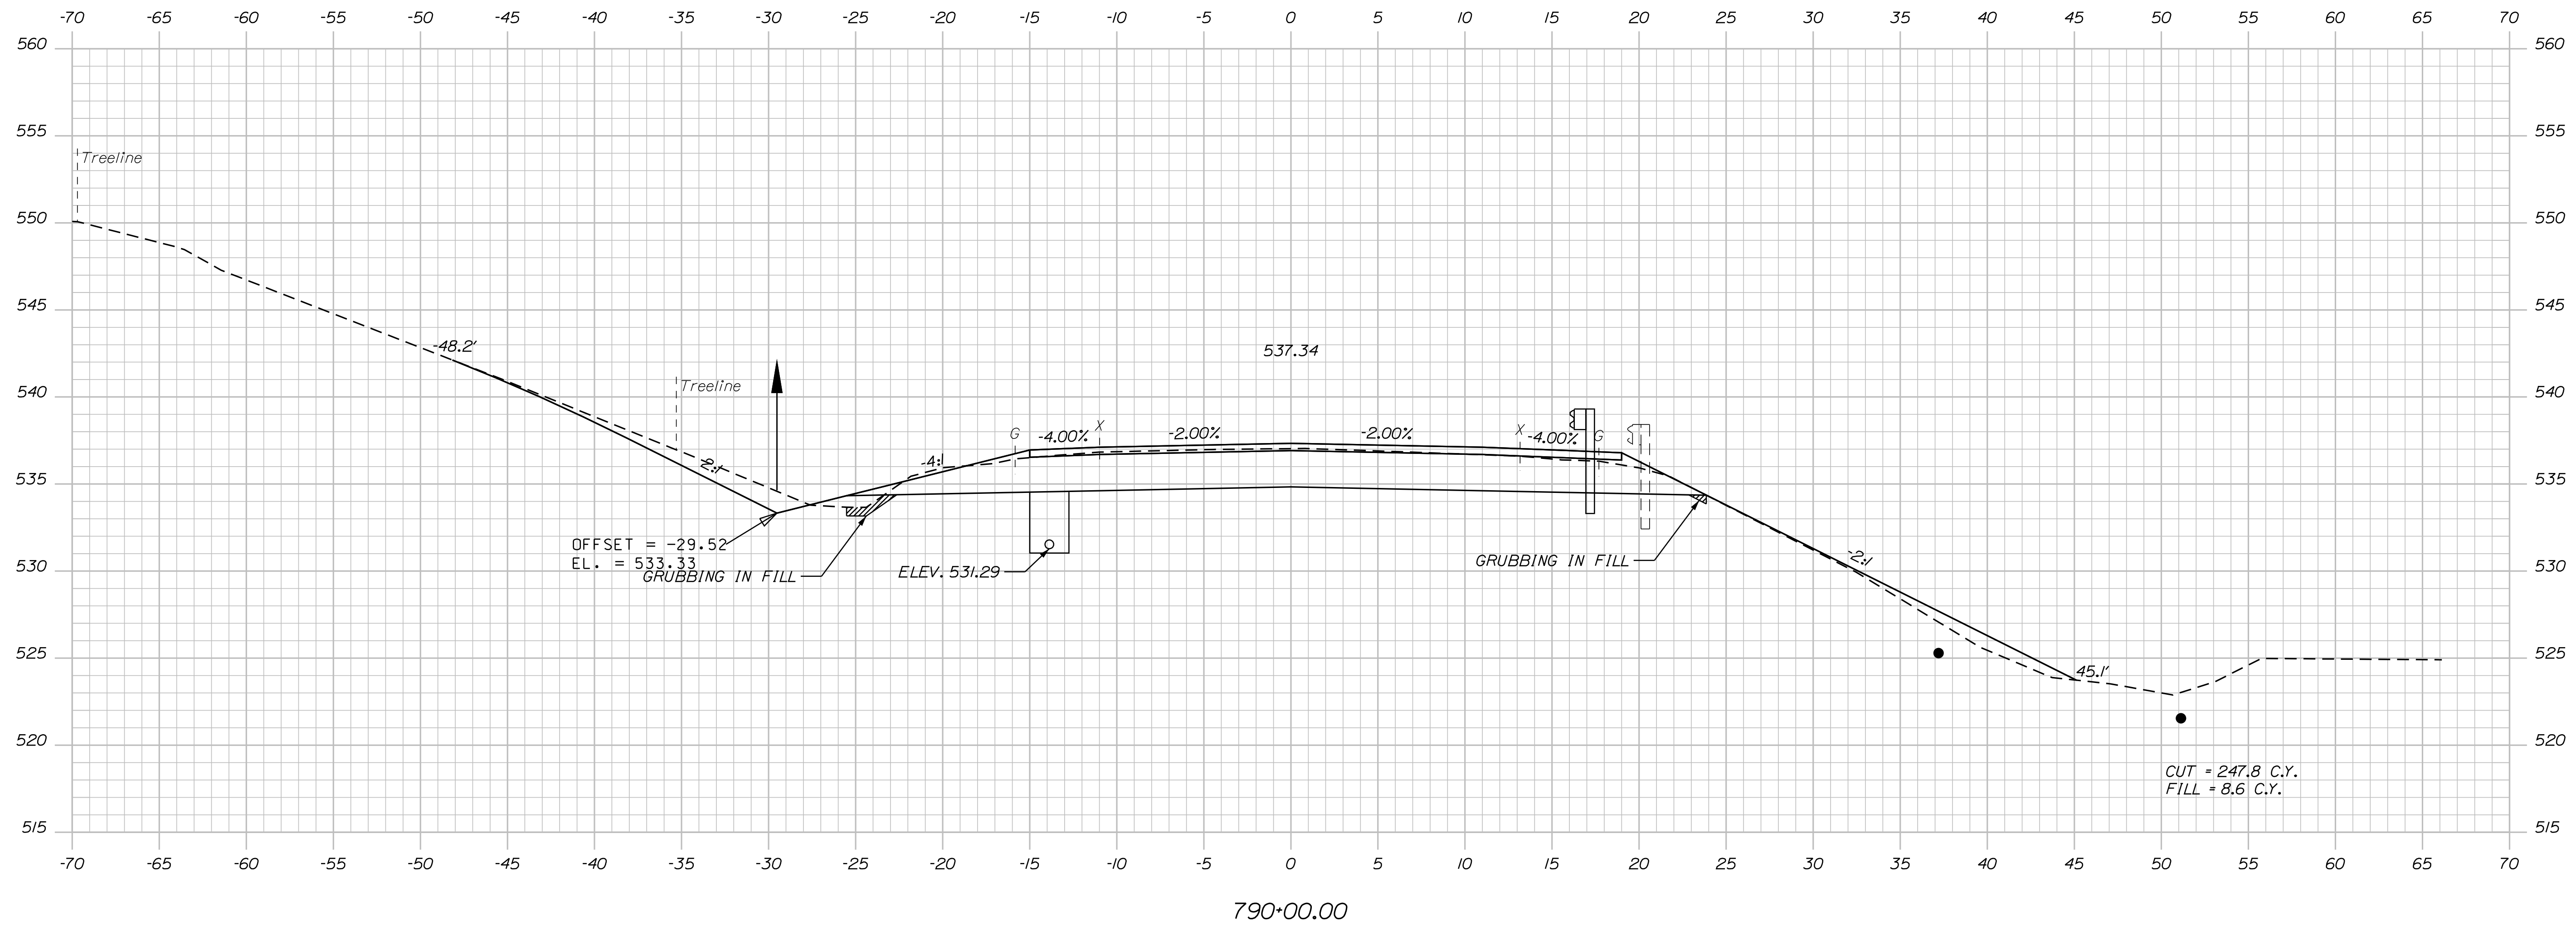

TY·LININTERNATIONAL

SHEET NUMBER

279

F 384

FRENCHVILLE - FORT KENT
U.S. ROUTE 1

CROSS SECTIONS

DESIGN-DTAILED	T. KELLEY	T. KELLEY	9/2017
CHECKED-REVIEWED	H. COWAN	H. COWAN	9/2017
DESIGN-DTAILED02			
DESIGN-DTAILED03			
REVISIONS 1			
REVISIONS 2			
REVISIONS 3			
REVISIONS 4			
FIELD CHANGES			
SIGNATURE		P.E. NUMBER	
DATE			

STATE OF MAINE
DEPARTMENT OF TRANSPORTATION

SIP-2265(600)

22656.0



HIGHWAY PLANS

Sta. 789+50.00 to Sta. 790+00.00

Date:8/18/2026

Username:

Filename: ...\\HIGHWAY\\MST\\A\\x_XSection_2.dgn Division: HIGHWAY

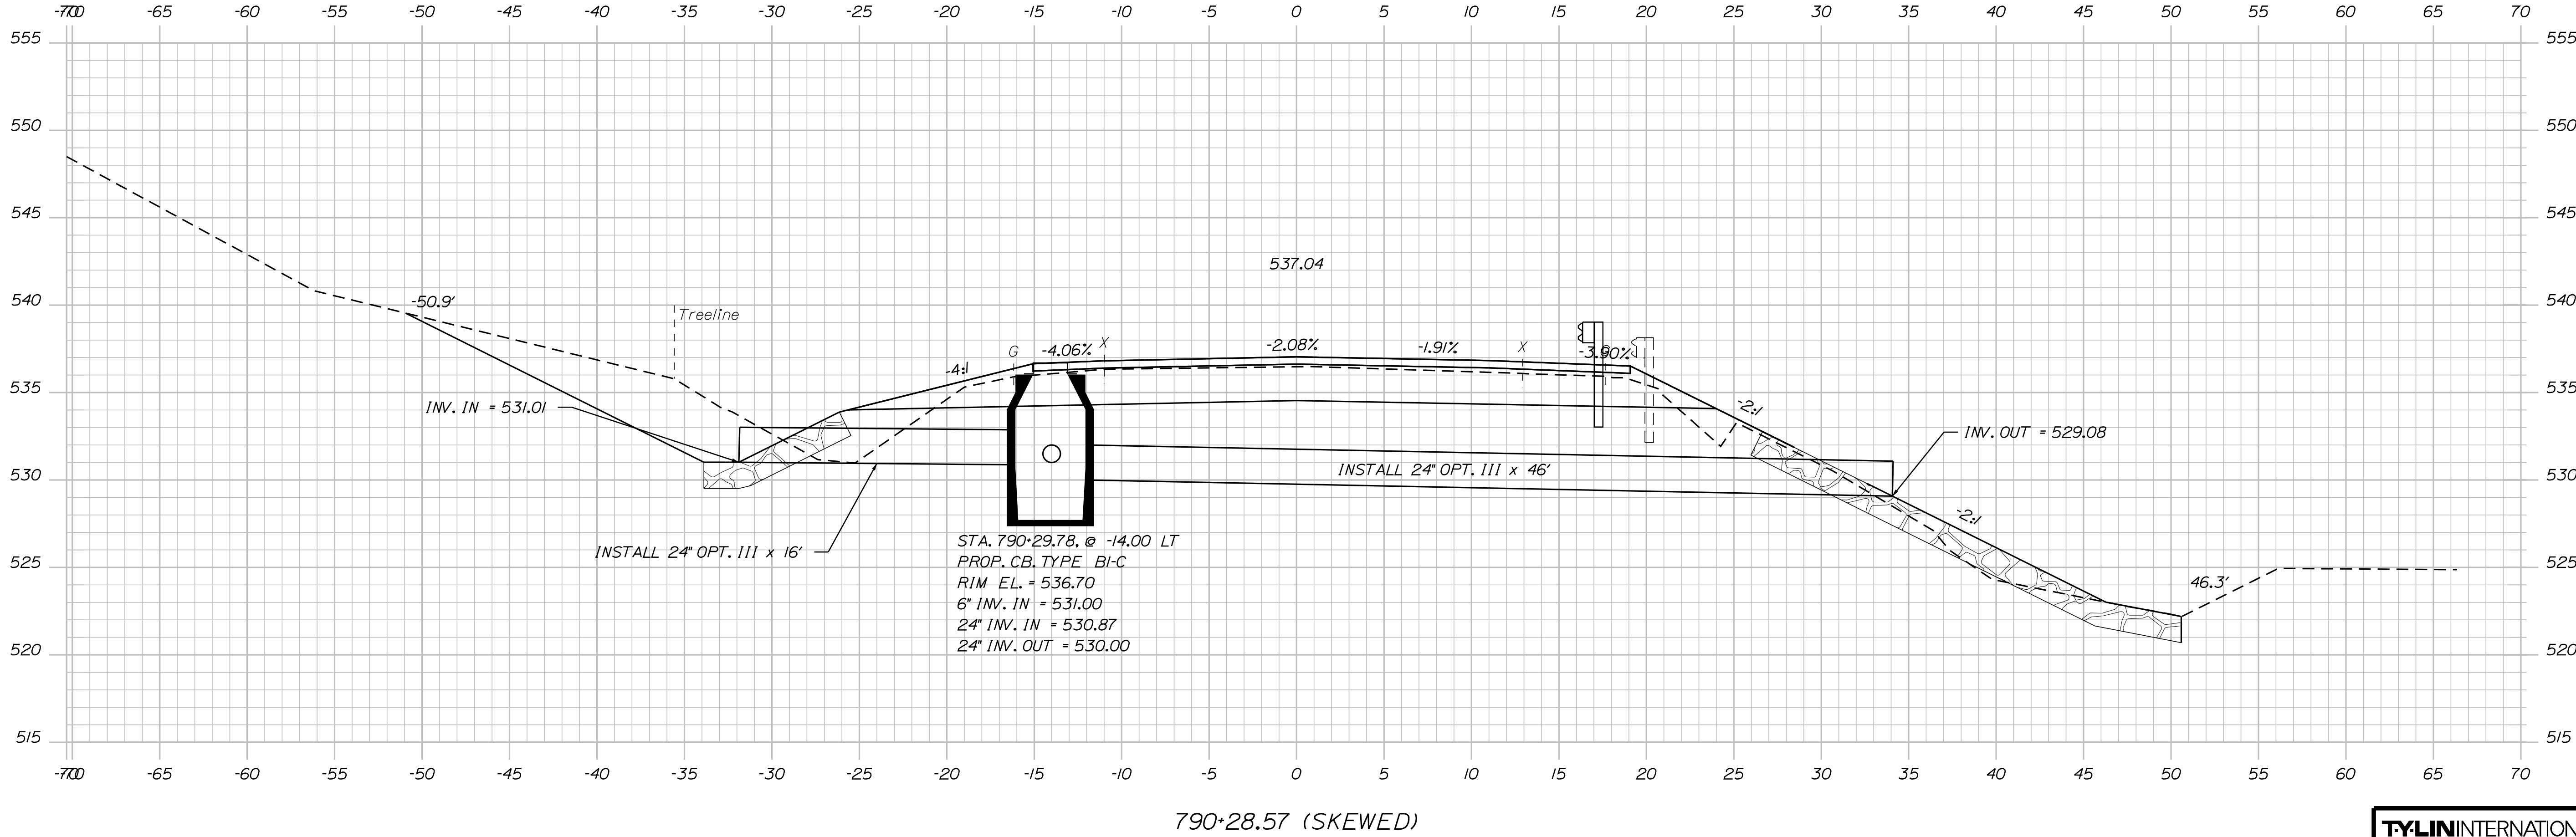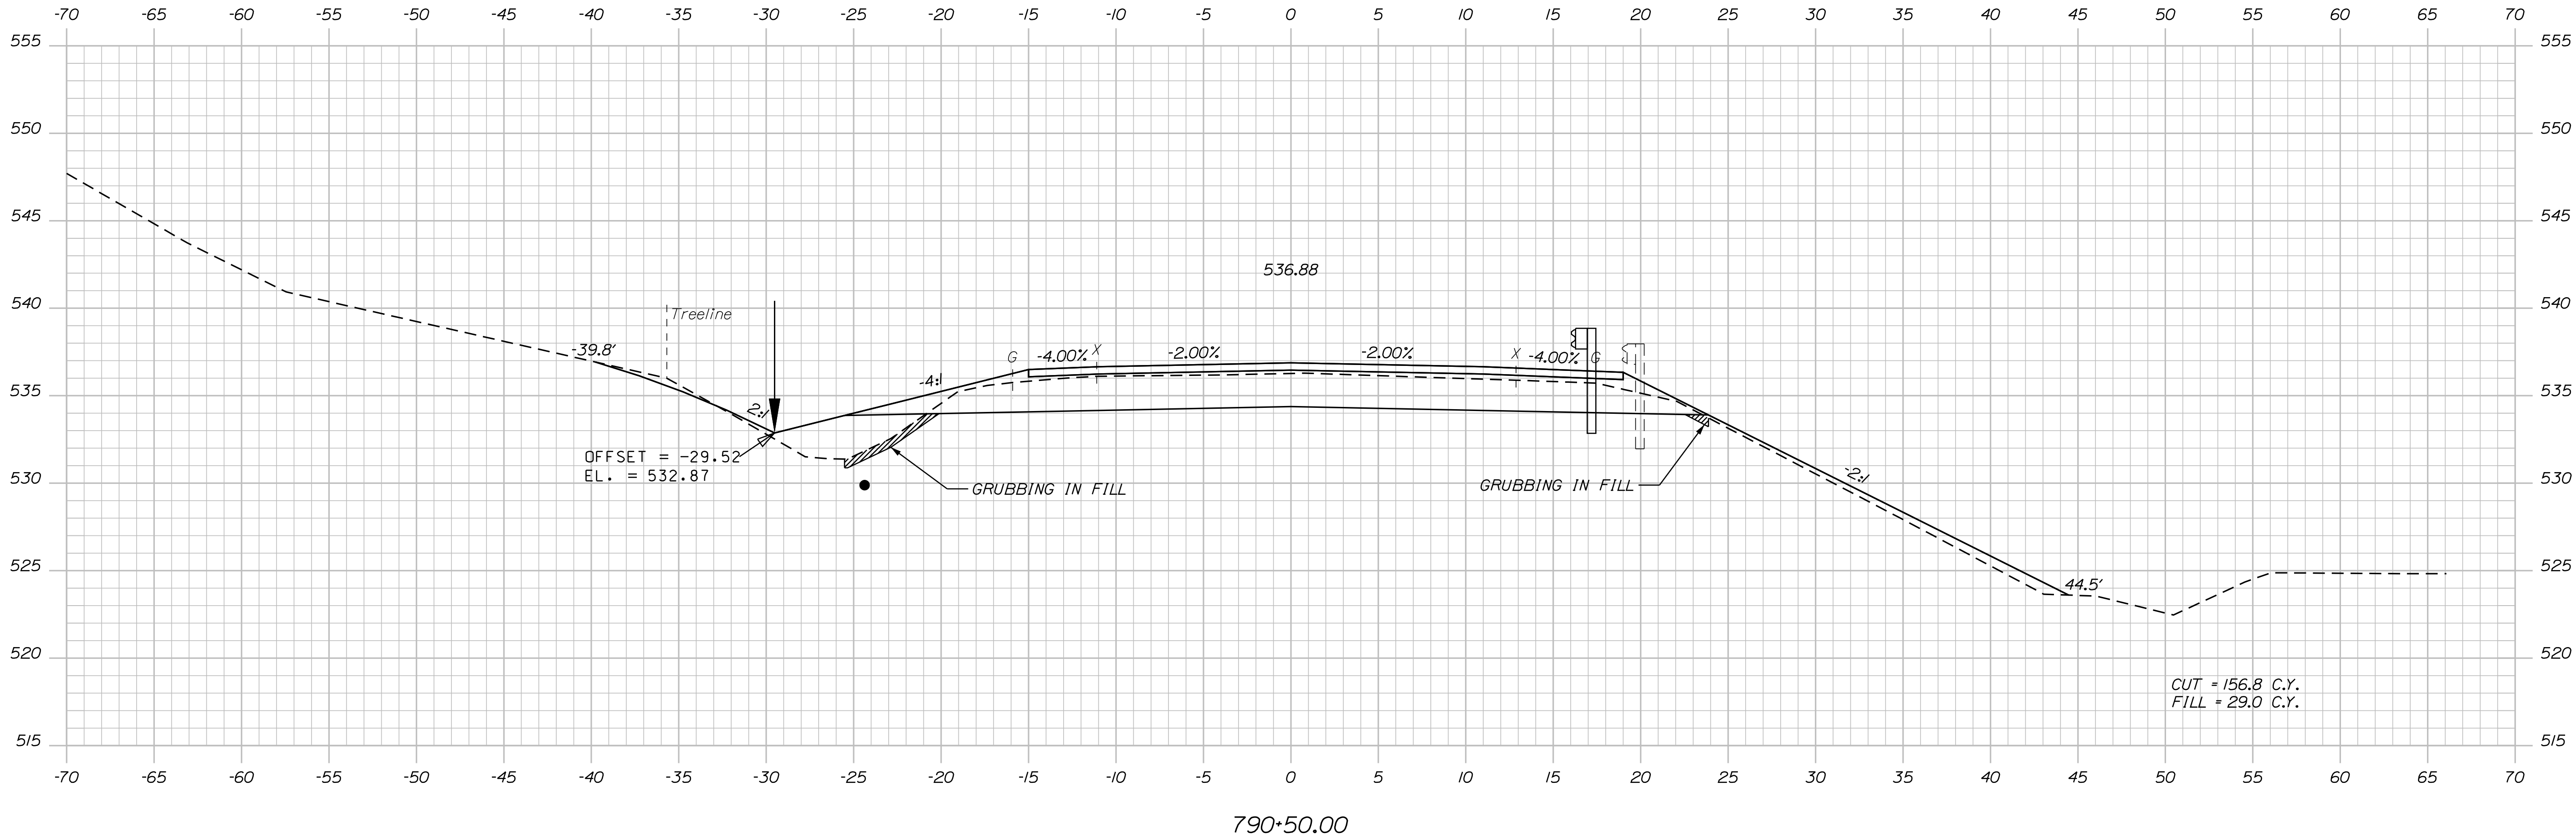

TYLIN INTERNATIONAL

STATE OF MAINE
DEPARTMENT OF TRANSPORTATION
STP-2265(600)
WIN
22656.00
HIGHWAY PLANS


PROJ. MANAGER	BY	DATE
E. MARTIN	T. KELLEY	9/2017
CHECKED-REVIEWED	H. COWAN	9/2017
DESIGNED-DETAILED		
REVISIONS 1		
REVISIONS 2		
REVISIONS 3		
REVISIONS 4		
FIELD CHANGES		

FRENCHVILLE - FORT KENT
U.S. ROUTE 1
CROSS SECTIONS

SHEET NUMBER
280
OF 384

Sta. 790+28.57 to Sta. 790+50.00

Filename: ... \HIGHWAY\MSTA\x_XSection_2.dgn Division: HIGHWAY

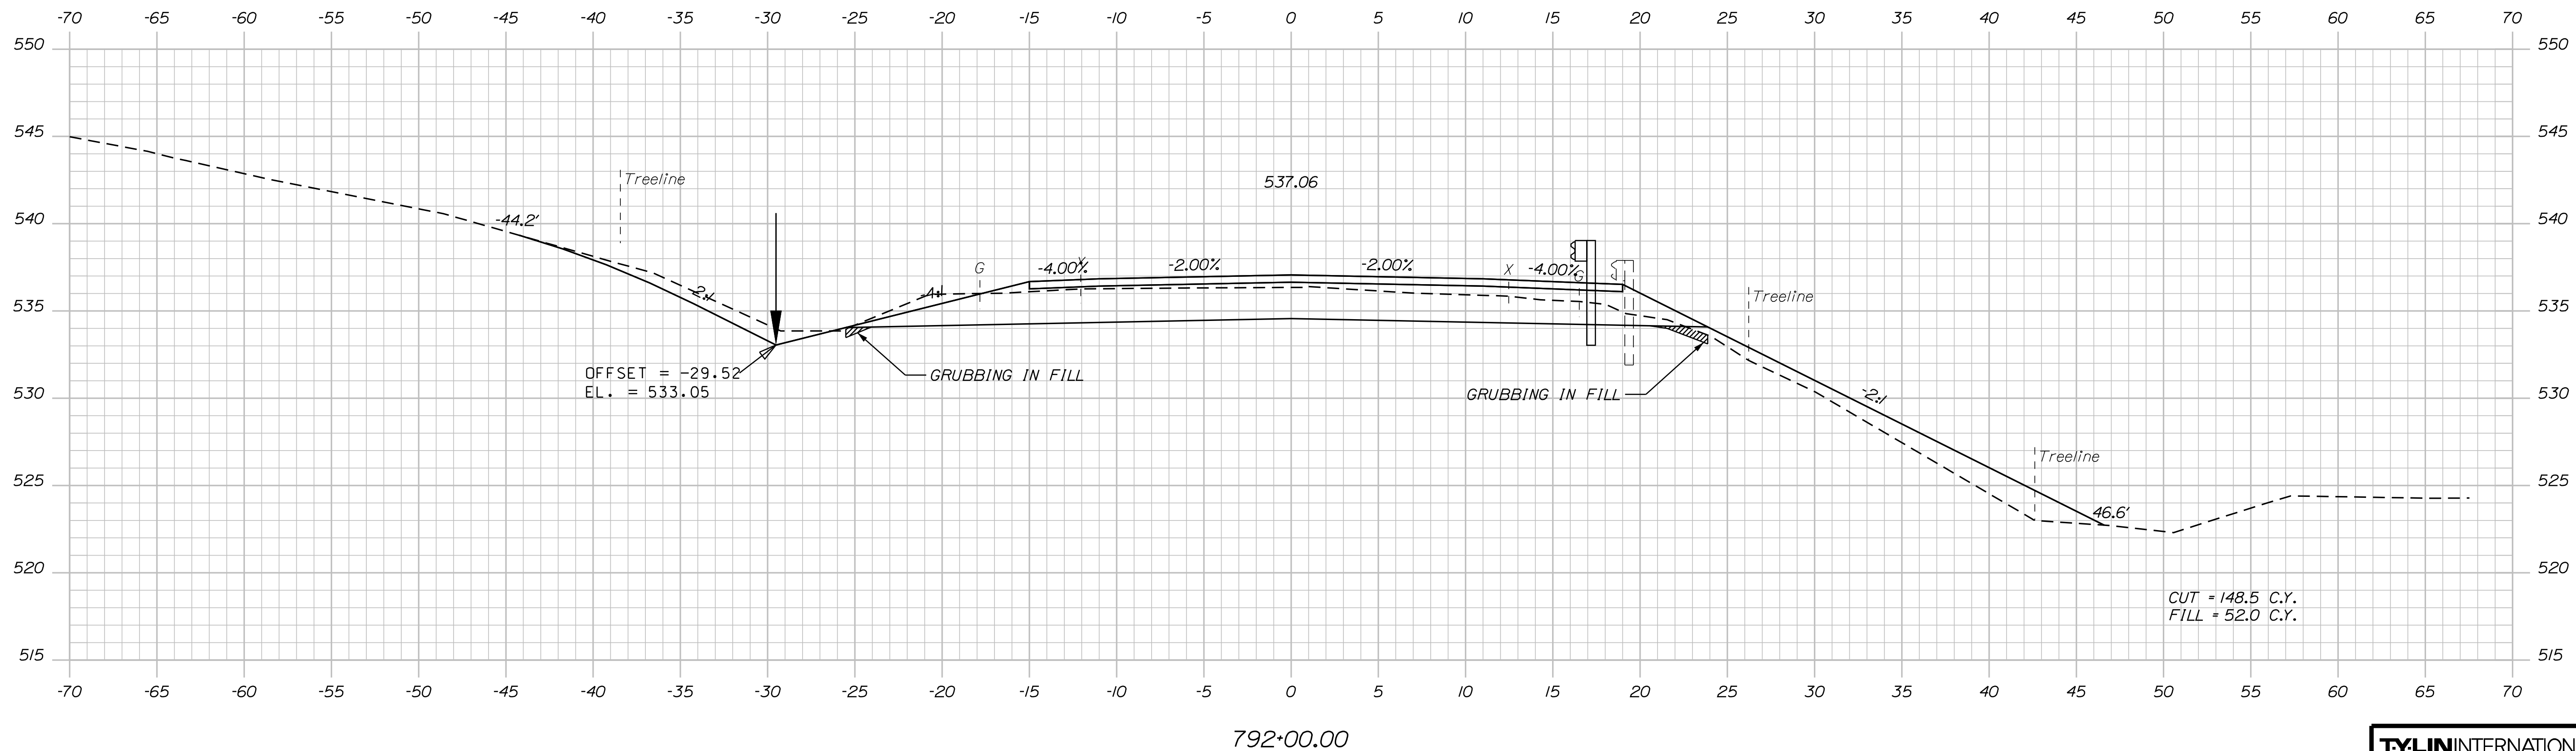

OF 384

SHEET NUMBER

282

**FRENCHVILLE - FORT
U.S. ROUTE 1**

CROSS SECTIONS



PROJ. MANAGER		E. MARTIN	BY	DATE	STATE OF MAINE DEPARTMENT OF TRANSPORTATION STP-2265(600) WIN 22656.00 HIGHWAY PLANS
DESIGN-DETAILED		T. KELLEY	T. KELLEY	9/20/17	
CHECKED-REVIEWED		H. COWAN	H. COWAN	9/20/17	
DESIGN-2-DETAILED2				SIGNATURE	
DESIGN-3-DETAILED3				P.E. NUMBER	
REVISIONS 1					DATE
REVISIONS 2					
REVISIONS 3					
REVISIONS 4					
FIELD CHANGES					

Username:

Date:8/18/2026

Filename: ... \HIGHWAY\MST\A\X_XSection_2.dgn

Division: HIGHWAY

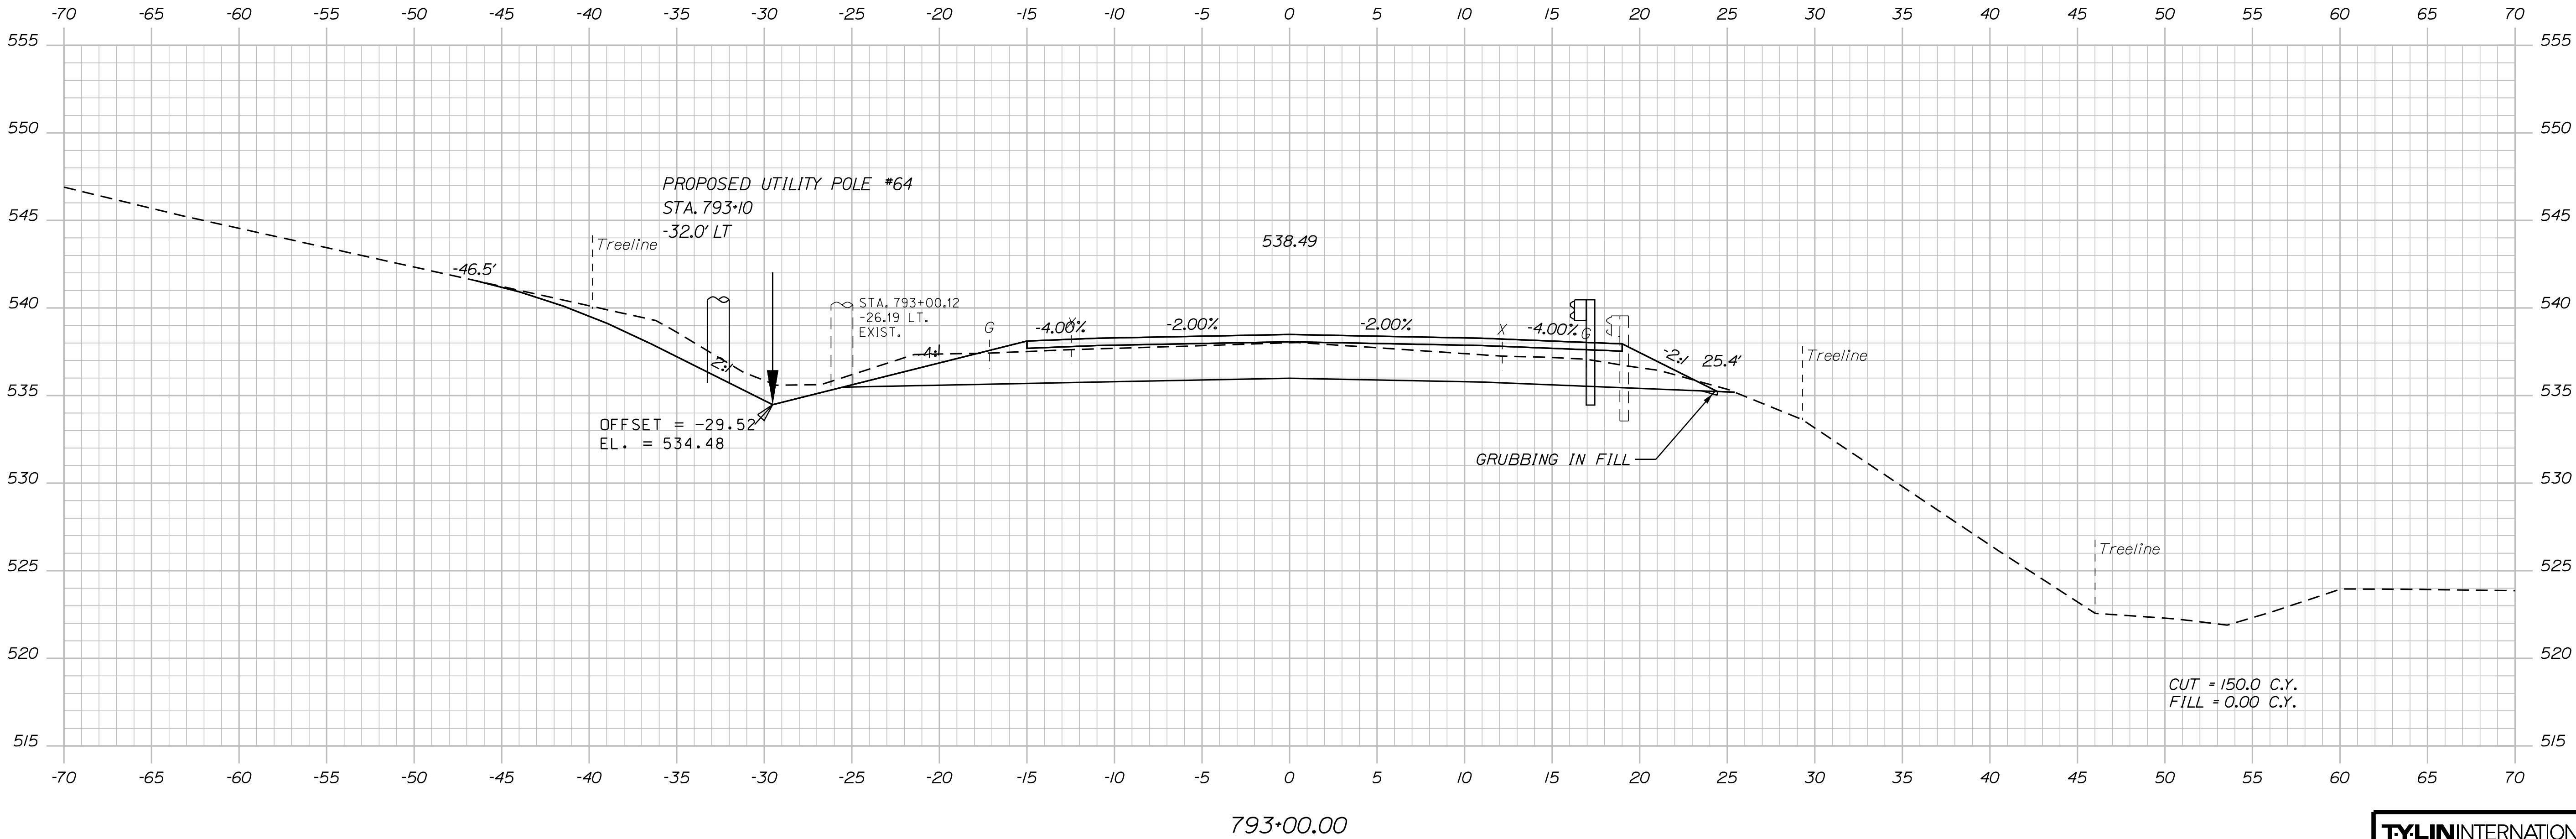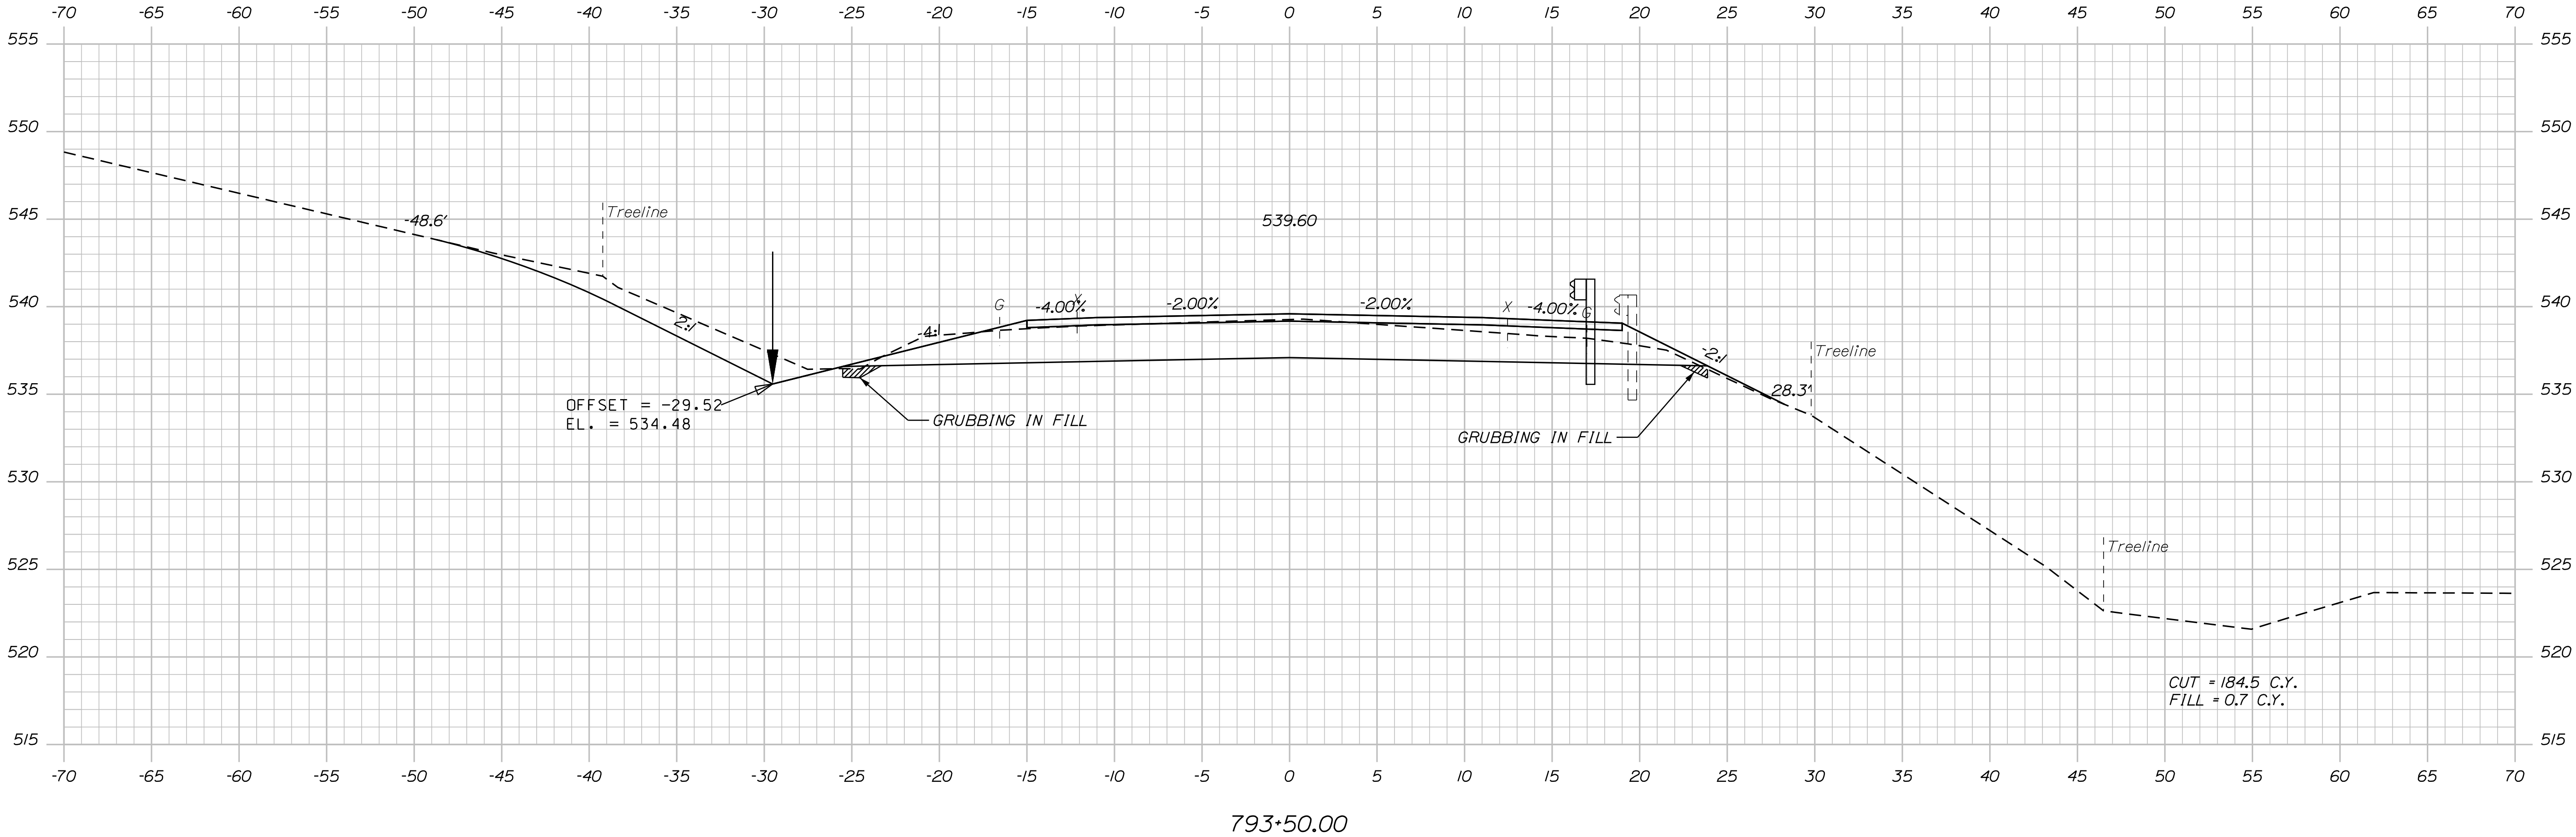

TYLIN INTERNATIONAL

STATE OF MAINE
DEPARTMENT OF TRANSPORTATION
STP-2265(600)
WIN
22656.00
HIGHWAY PLANS


PROJ. MANAGER	BY	DATE
E. MARTIN	T. KELLEY	9/2017
DESIGN-DETAILED	H. COWAN	9/2017
CHECKED-REVIEWED		
DESIGN-DETAILED		
REVISIONS 1		
REVISIONS 2		
REVISIONS 3		
REVISIONS 4		
FIELD CHANGES		

FRENCHVILLE - FORT KENT
U.S. ROUTE 1
CROSS SECTIONS

SHEET NUMBER
283
OF 384

Sta. 793+00.00 to Sta. 793+50.00

Filename: ... \HIGHWAY\MSTA\x_XSection_2.dgn

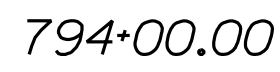

Sta. 794+00.00 to Sta. 794+00.00

STP-2265(600)

HIGHWAY PLANS

CROSS SECTIONS


OF 384

Date:8/18/2026

Username:

Division: HIGHWAY

Filename: ...\\HIGHWAY\\MST\\A\\x_XSection_2.dgn

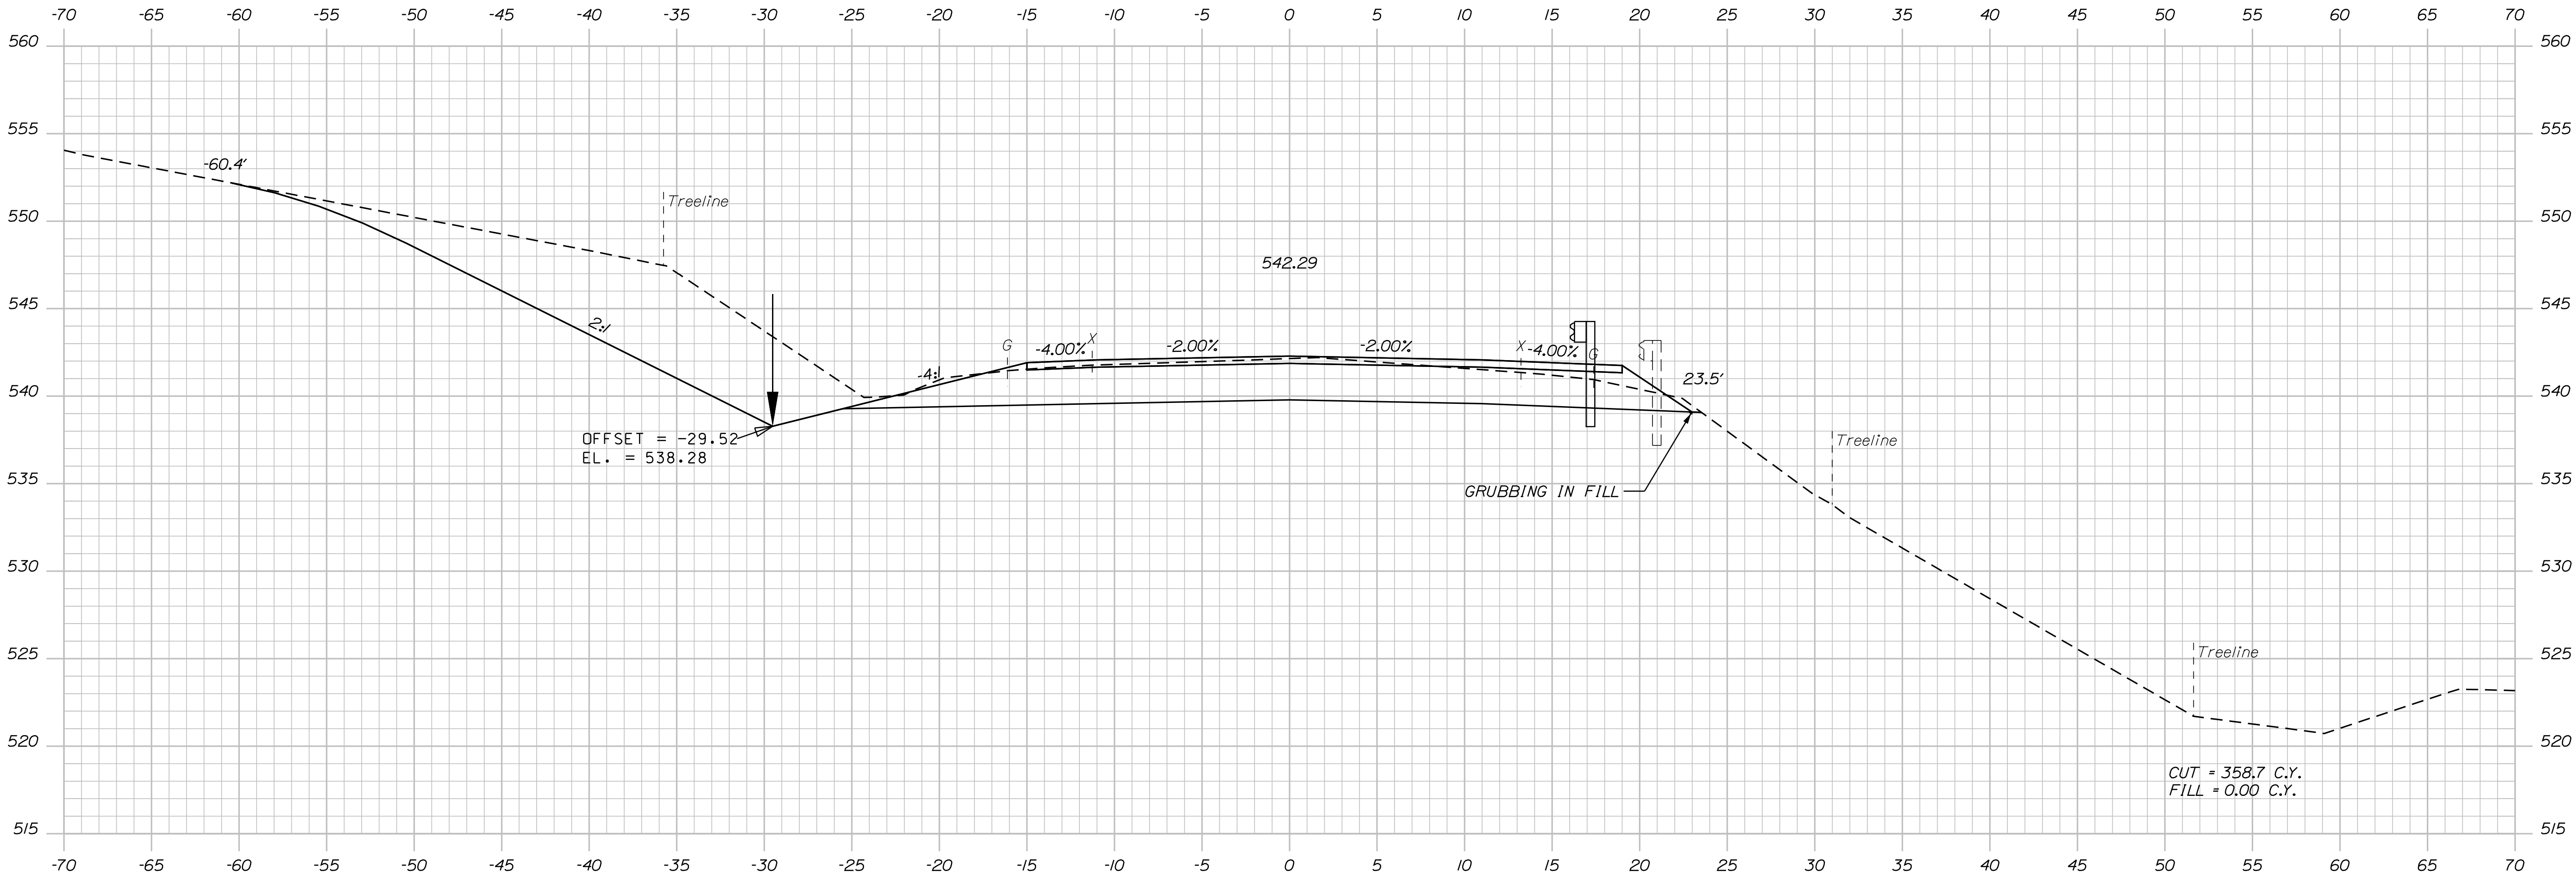

TYLIN INTERNATIONAL

STATE OF MAINE
DEPARTMENT OF TRANSPORTATION
STP-2265(600)
WIN 22656.00
HIGHWAY PLANS

PROJ. MANAGER	BY	DATE
DESIGN-DETAILED	T. KELLEY	9/2017
CHECKED-REVIEWED	H. COWAN	9/2017
DESIGN-DETAILED		
REVISIONS 1		
REVISIONS 2		
REVISIONS 3		
REVISIONS 4		
FIELD CHANGES		

FRENCHVILLE - FORT KENT U.S. ROUTE 1
CROSS SECTIONS

SHEET NUMBER
285
OF 384


Sta. 794+50.00 to Sta. 794+50.00

Date:8/18/2026

Username:

Division: HIGHWAY

Filename: ...\\HIGHWAY\\MST\\Ax_XSection_2.dgn

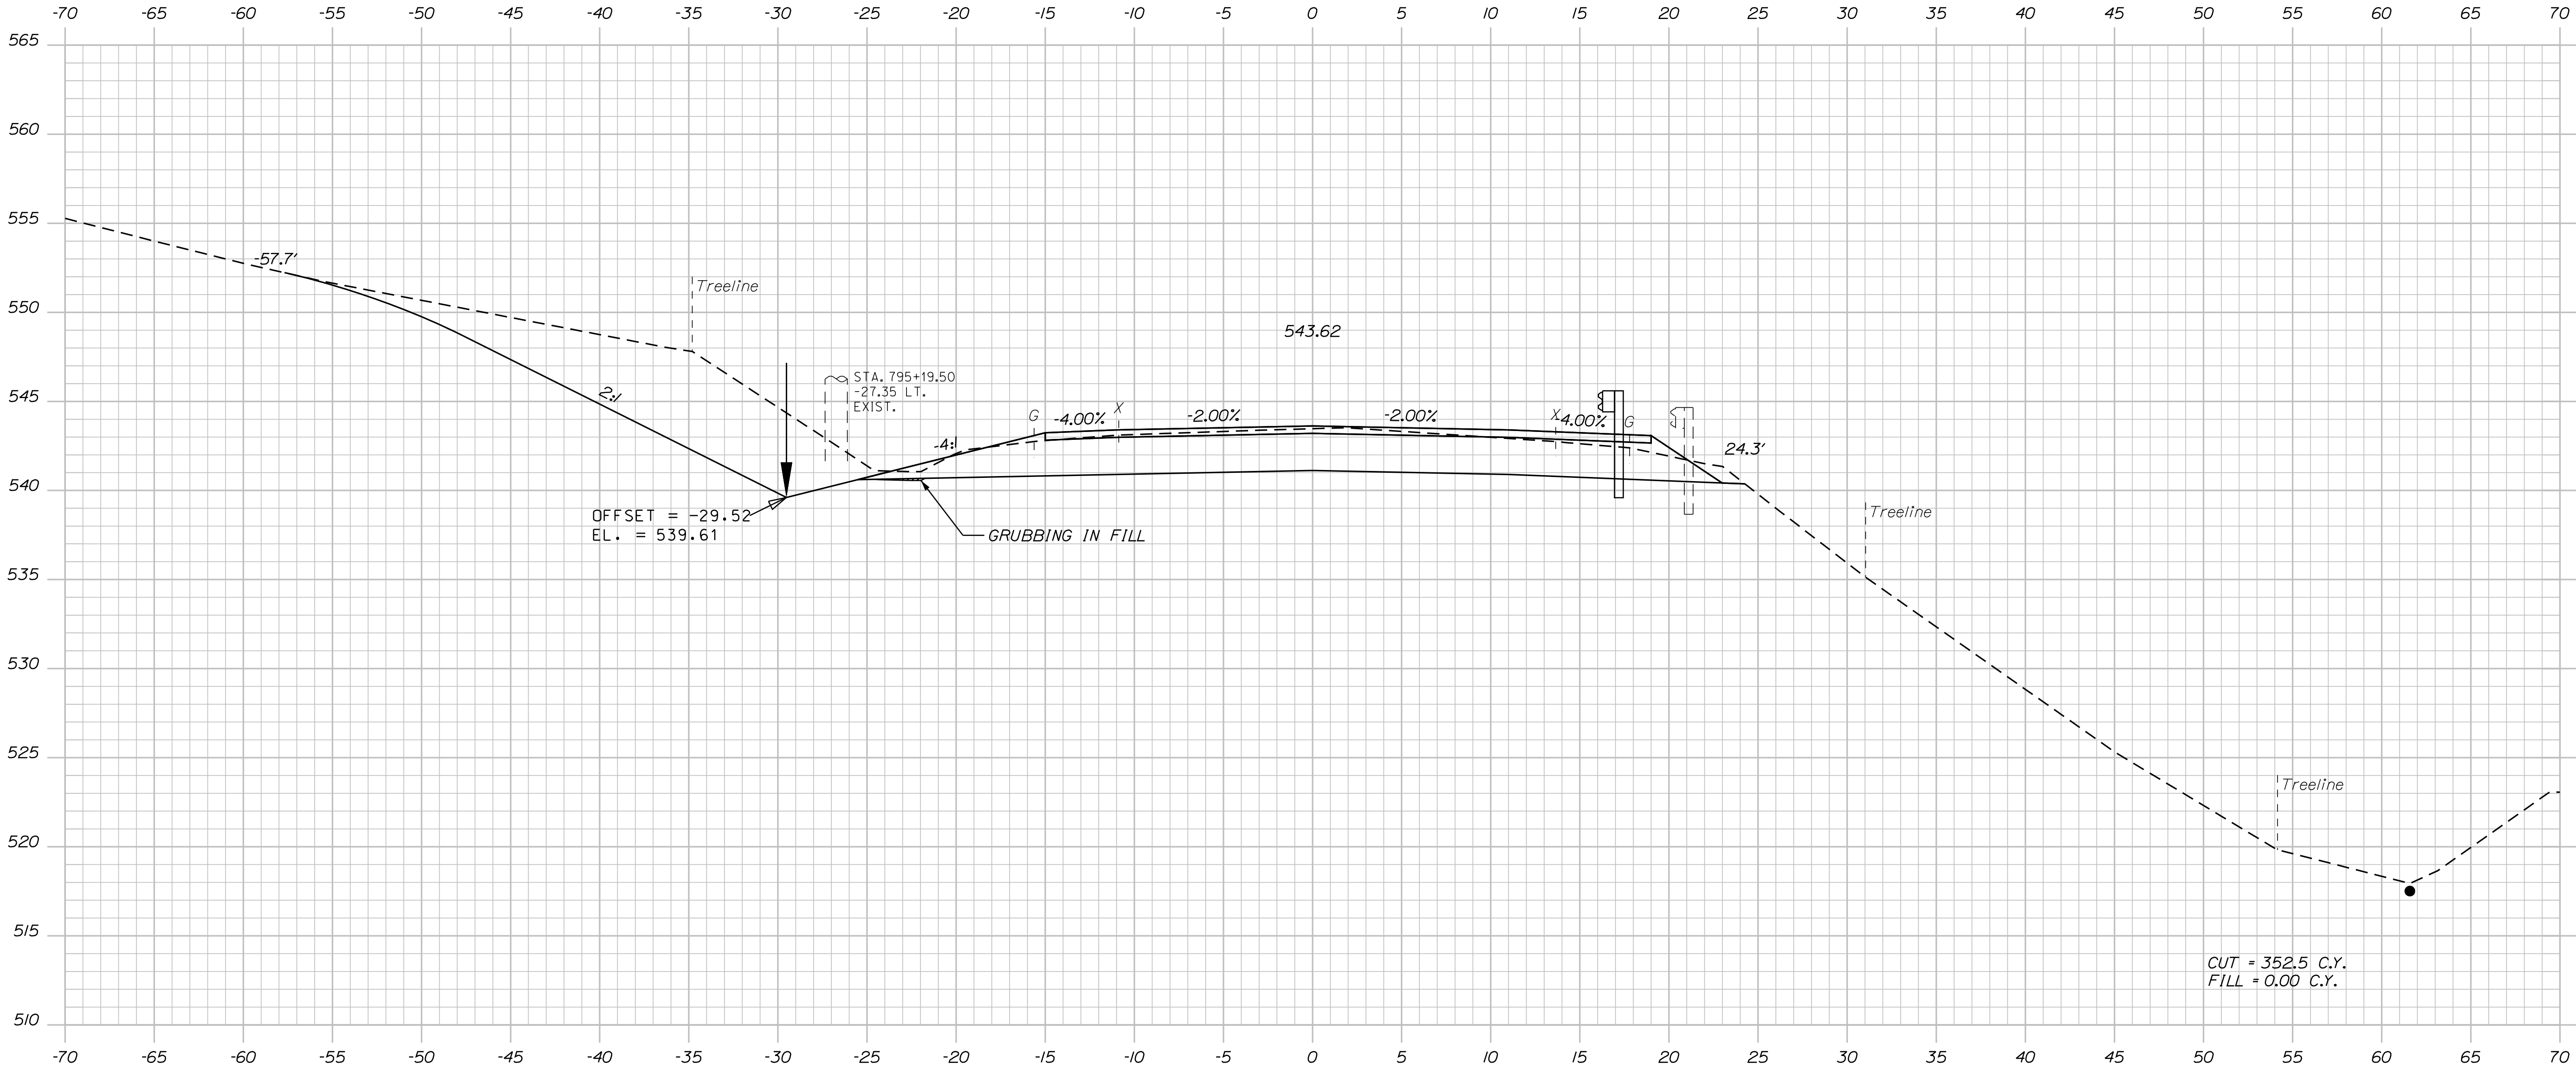

795+00.00

TYLIN INTERNATIONAL

Sta. 795+00.00 to Sta. 795+00.00

STATE OF MAINE
DEPARTMENT OF TRANSPORTATION
STP-2265(600)
WIN
22656.00
HIGHWAY PLANS

PROJ. MANAGER	BY	DATE
E. MARTIN	T. KELLEY	9/2017
CHECKED-REVIEWED	H. COWAN	9/2017
DESIGNED-DETAILED		
REVISIONS 1		
REVISIONS 2		
REVISIONS 3		
REVISIONS 4		
FIELD CHANGES		

FRENCHVILLE - FORT KENT
U.S. ROUTE 1
CROSS SECTIONS


SHEET NUMBER
286
OF 384

Date:8/18/2026

Username:

Division: HIGHWAY

Filename: ...\\HIGHWAY\\MSTA\\x_XSection_2.dgn

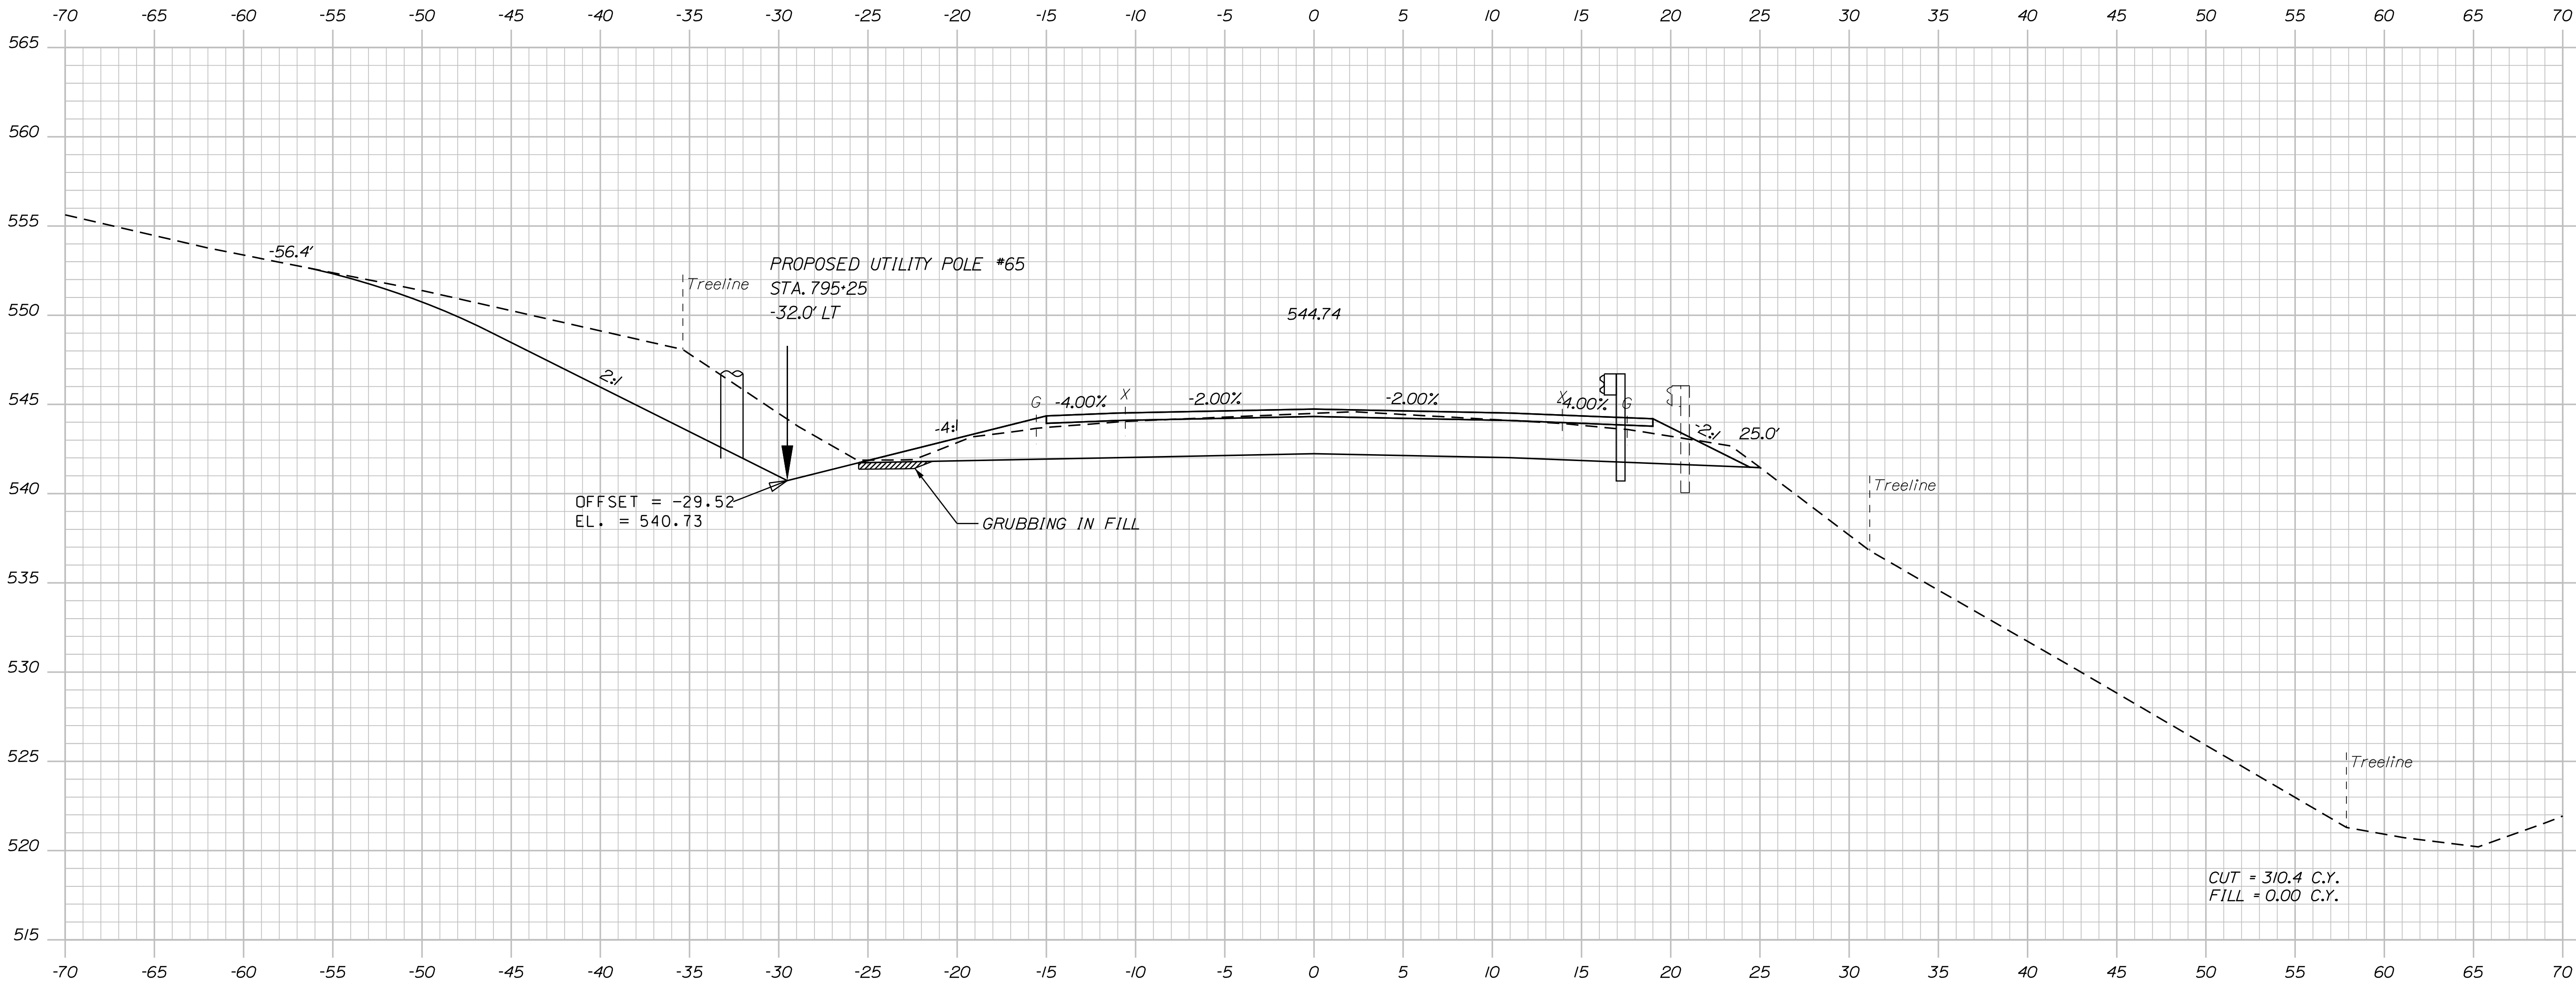

795+50.00

TYLIN INTERNATIONAL

STATE OF MAINE DEPARTMENT OF TRANSPORTATION
STP-2265(600)
WIN 22656.00 HIGHWAY PLANS

PROJ. MANAGER E. MARTIN	BY T. KELLEY H. COWAN	DATE 9/2017 9/2017
DESIGN-DETAILED T. KELLEY H. COWAN	SIGNATURE	
DESIGN-DETAILED T. KELLEY H. COWAN	P.E. NUMBER	
REVISIONS 1	DATE	
REVISIONS 2		
REVISIONS 3		
REVISIONS 4		
FIELD CHANGES		

FRENCHVILLE - FORT KENT U.S. ROUTE 1
CROSS SECTIONS

SHEET NUMBER 287 OF 384


Sta. 795+50.00 to Sta. 795+50.00

Date: 8/18/2026

Username:

Division: HIGHWAY

Filename: ... \HIGHWAY\MSTA\XSection_2.dgn

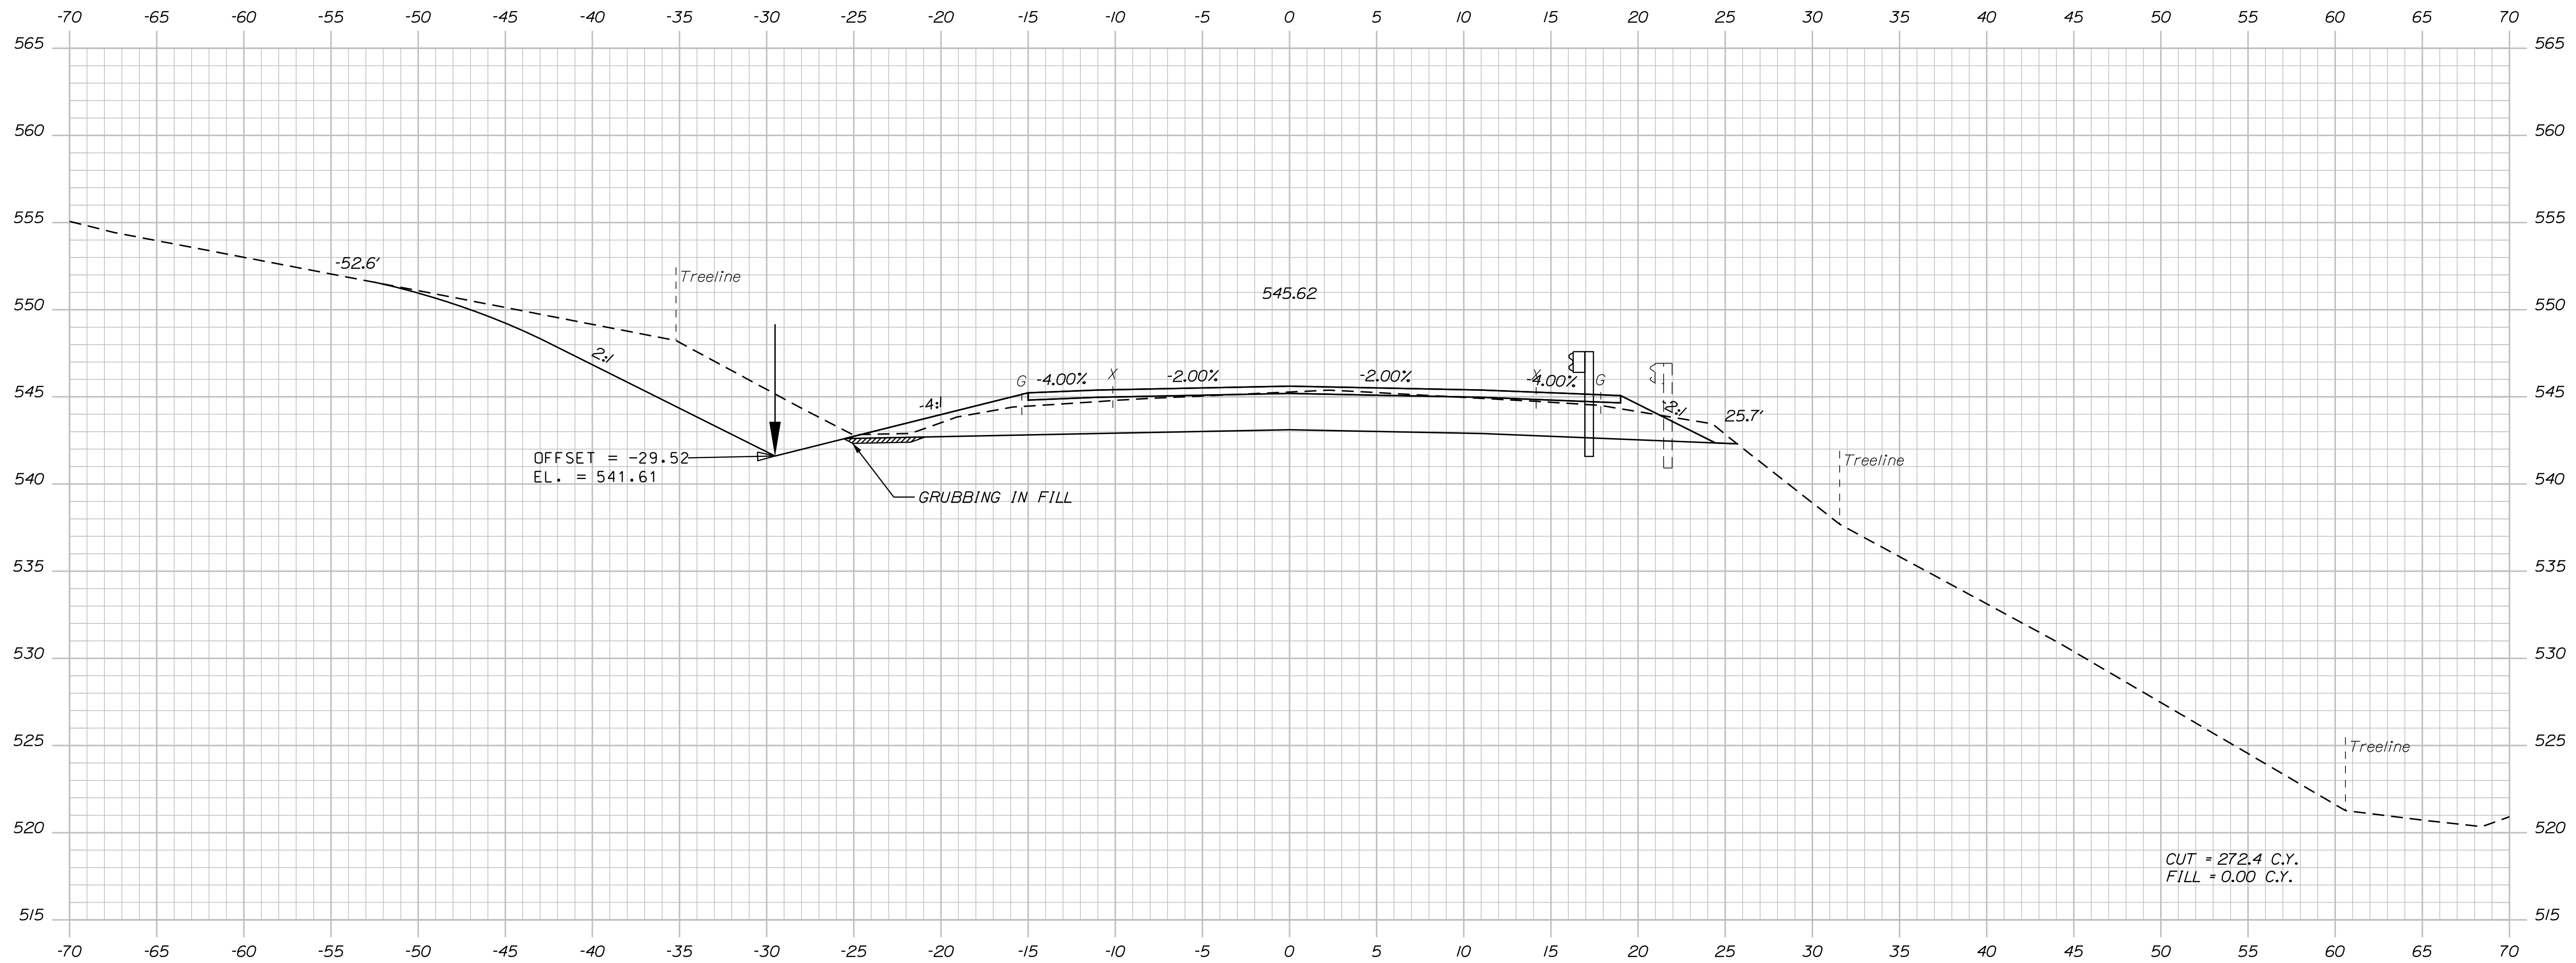

796+00.00

TY·LININTERNATIONAL

STATE OF MARYLAND DEPARTMENT OF TRANSPORTATION	STP-2265(600)	WIN 22656.00	HIGHWAY PLANS
---	---------------	-----------------	---------------

SIGNATURE
P.E. NUMBER
DATE

		C. MARTIN	
DESIGN-DETAILED	T. KELLEY	T. KELLEY	9/2017
CHECKED-REVISED	H. COWAN	H. COWAN	9/2017
DESIGN2-DETAILED2			
DESIGN3-DETAILED3			
REVISIONS 1			
REVISIONS 2			
REVISIONS 3			
REVISIONS 4			
FIELD CHANGES			

FRENCHVILLE - FORT KENT
U.S. ROUTE 1

CROSS SECTIONS

SHEET NUMBER

288

OF 384


Sta. 796+00.00 to Sta. 796+00.00

Date:8/18/2026

Username:

Division: HIGHWAY

Filename: ...\\HIGHWAY\\MST\\A\\x_XSection_2.dgn

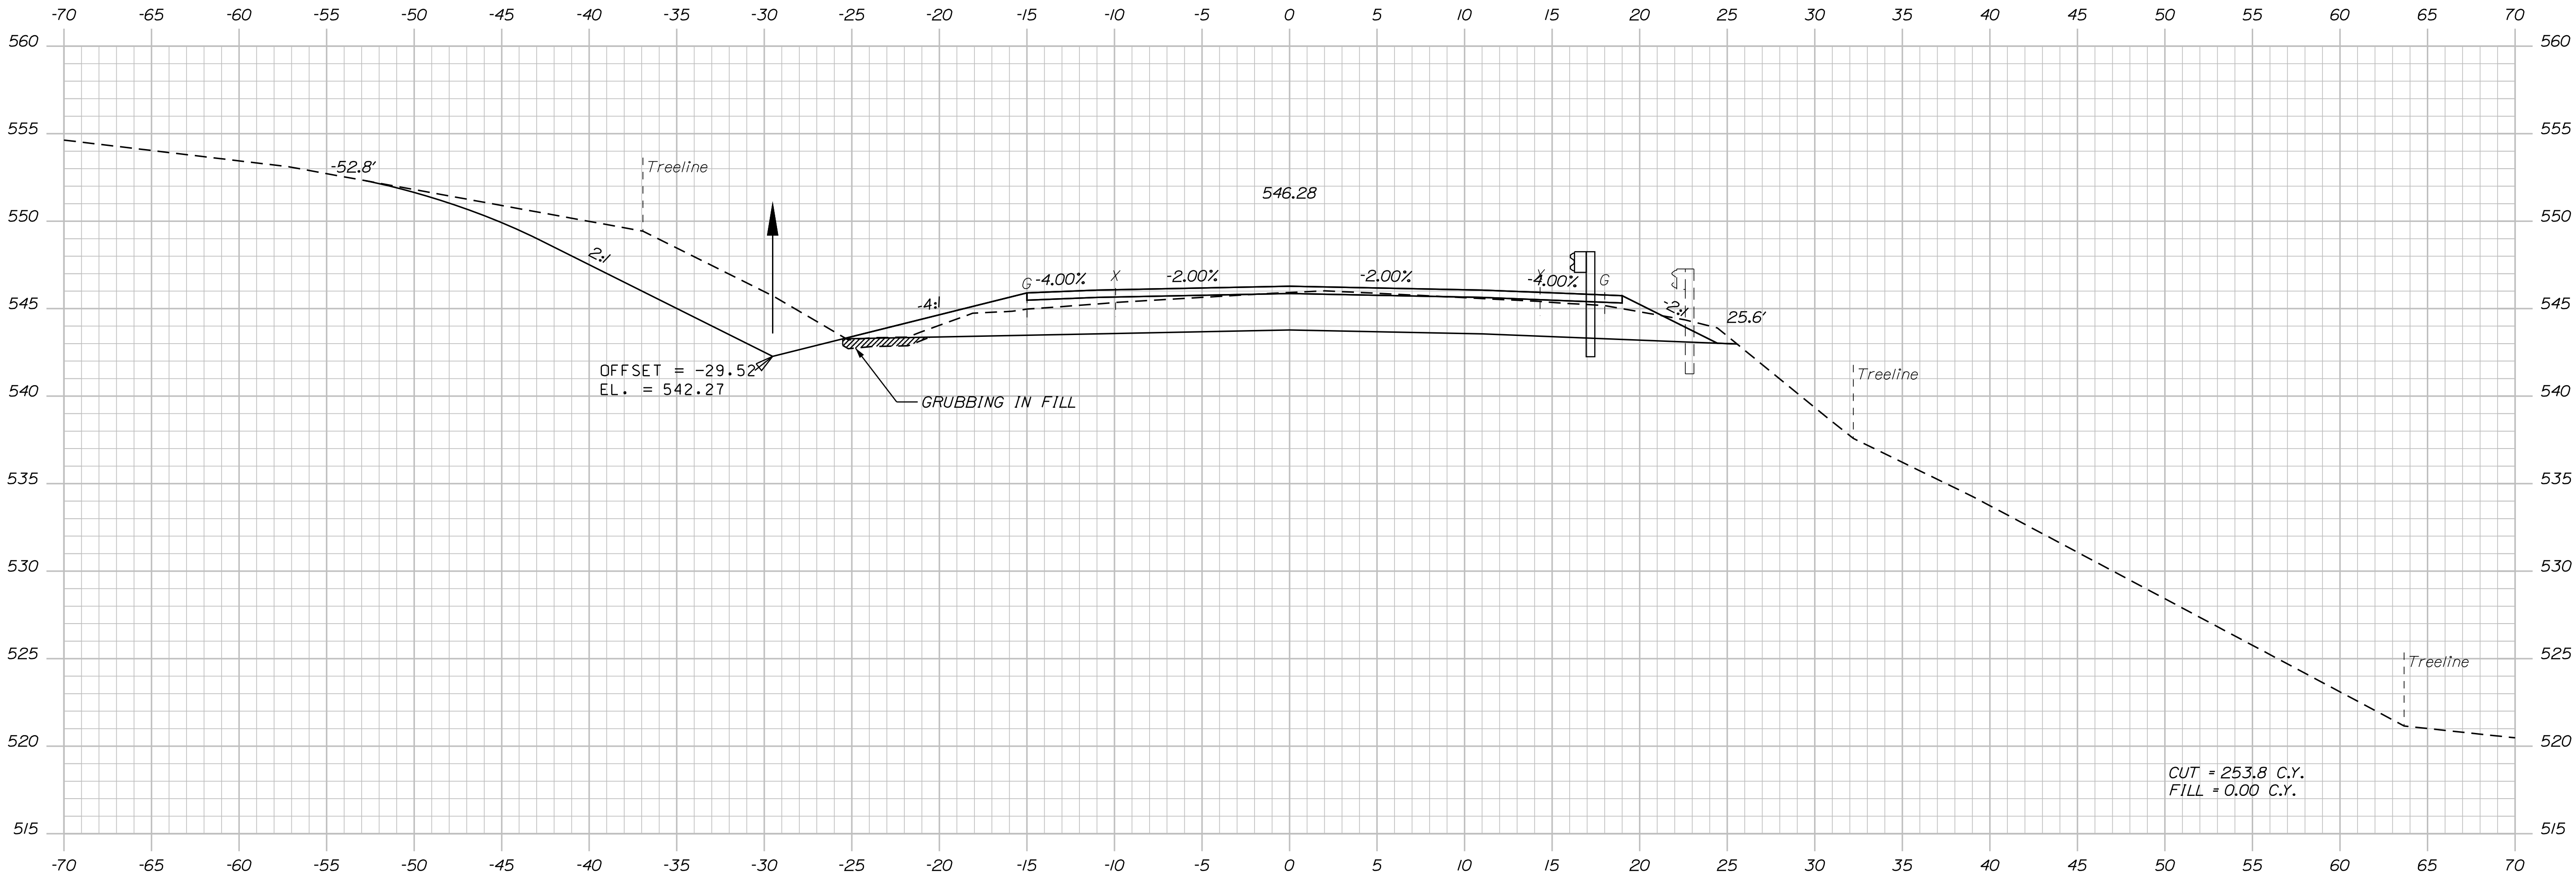

796+50.00

TYLIN INTERNATIONAL

Sta. 796+50.00 to Sta. 796+50.00

STATE OF MAINE
DEPARTMENT OF TRANSPORTATION
STP-2265(600)
WIN
22656.00
HIGHWAY PLANS

PROJ. MANAGER	E. MARTIN	BY	I. KELLEY	DATE	9/2017
DESIGN-DETAILED	I. KELLEY	CHECKED-REVIEWED	H. COWAN	SIGNATURE	
DESIGN-DETAILED		DESIGN-DETAILED		P.E. NUMBER	
REVISIONS 1		REVISIONS 2		DATE	
REVISIONS 3		REVISIONS 4			
FIELD CHANGES					

FRENCHVILLE - FORT KENT
U.S. ROUTE 1
CROSS SECTIONS

SHEET NUMBER
289
OF 384

Filename: ... \HIGHWAY\MSTA\x_XSection_2.dgn



Sta. 797+00.00 to Sta. 797+00.00


FRENCHVILLE - FORT KENT
 U.S. ROUTE 1
 CROSS SECTIONS

SHEET NUMBER

290

OF 384

Filename: ... \HIGHWAY\MSTA\X_XSection_2.dgn

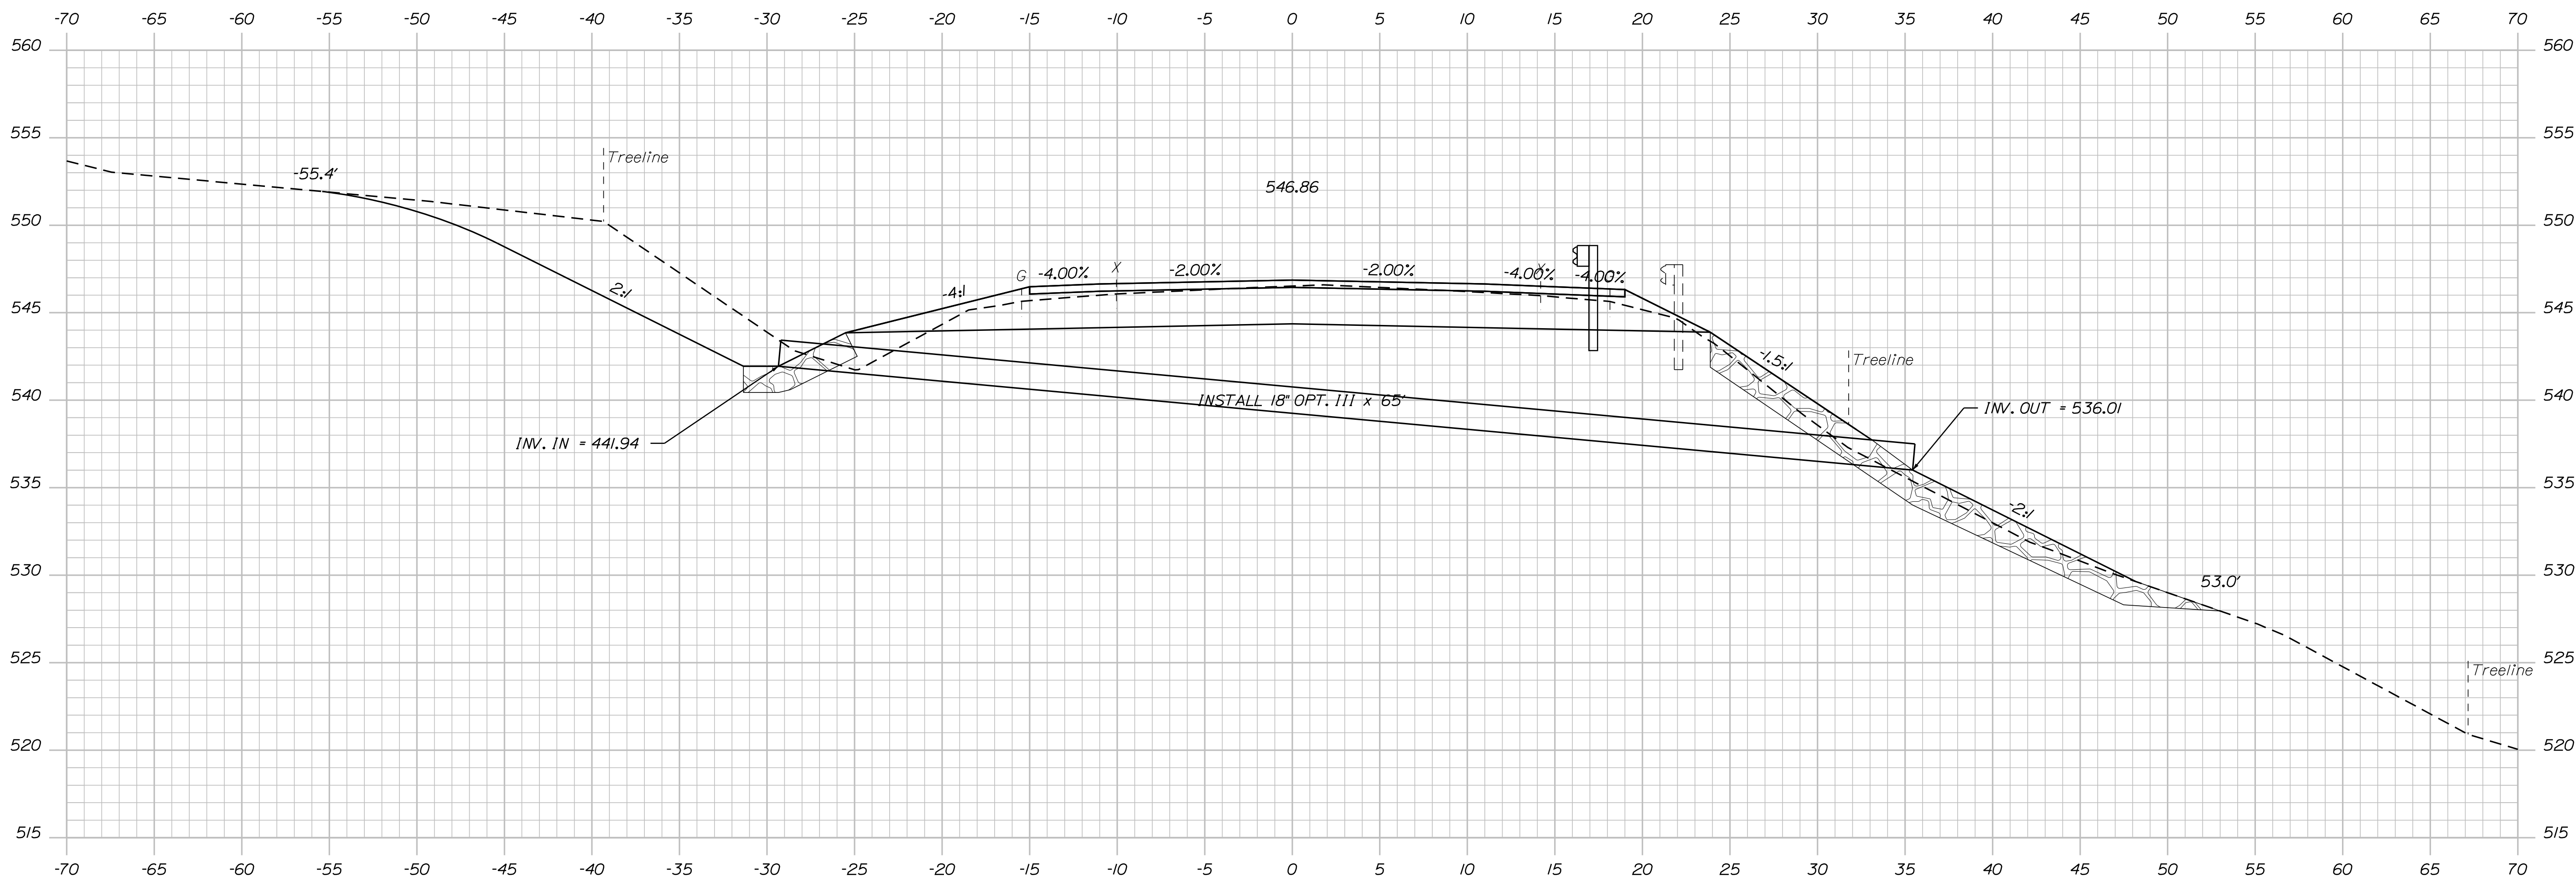

797+05.84 (SKEWED)

TY·LININTERNATIONAL

SHEET NUMBER


291

OF 384

FRENCHVILLE - FORT KENT
U.S. ROUTE 1

CROSS SECTIONS

DESIGN-DETAILED		T. KELLEY	9/20/17
CHECKED/REVIEWED		H. COWAN	9/20/17
DESIGNZ-DETAILED02			
DESIGNS-DETAILED03			
DESIGNS 1			
REVISIONS 2			
REVISIONS 3			
REVISIONS 4			
FIELD CHANGES			

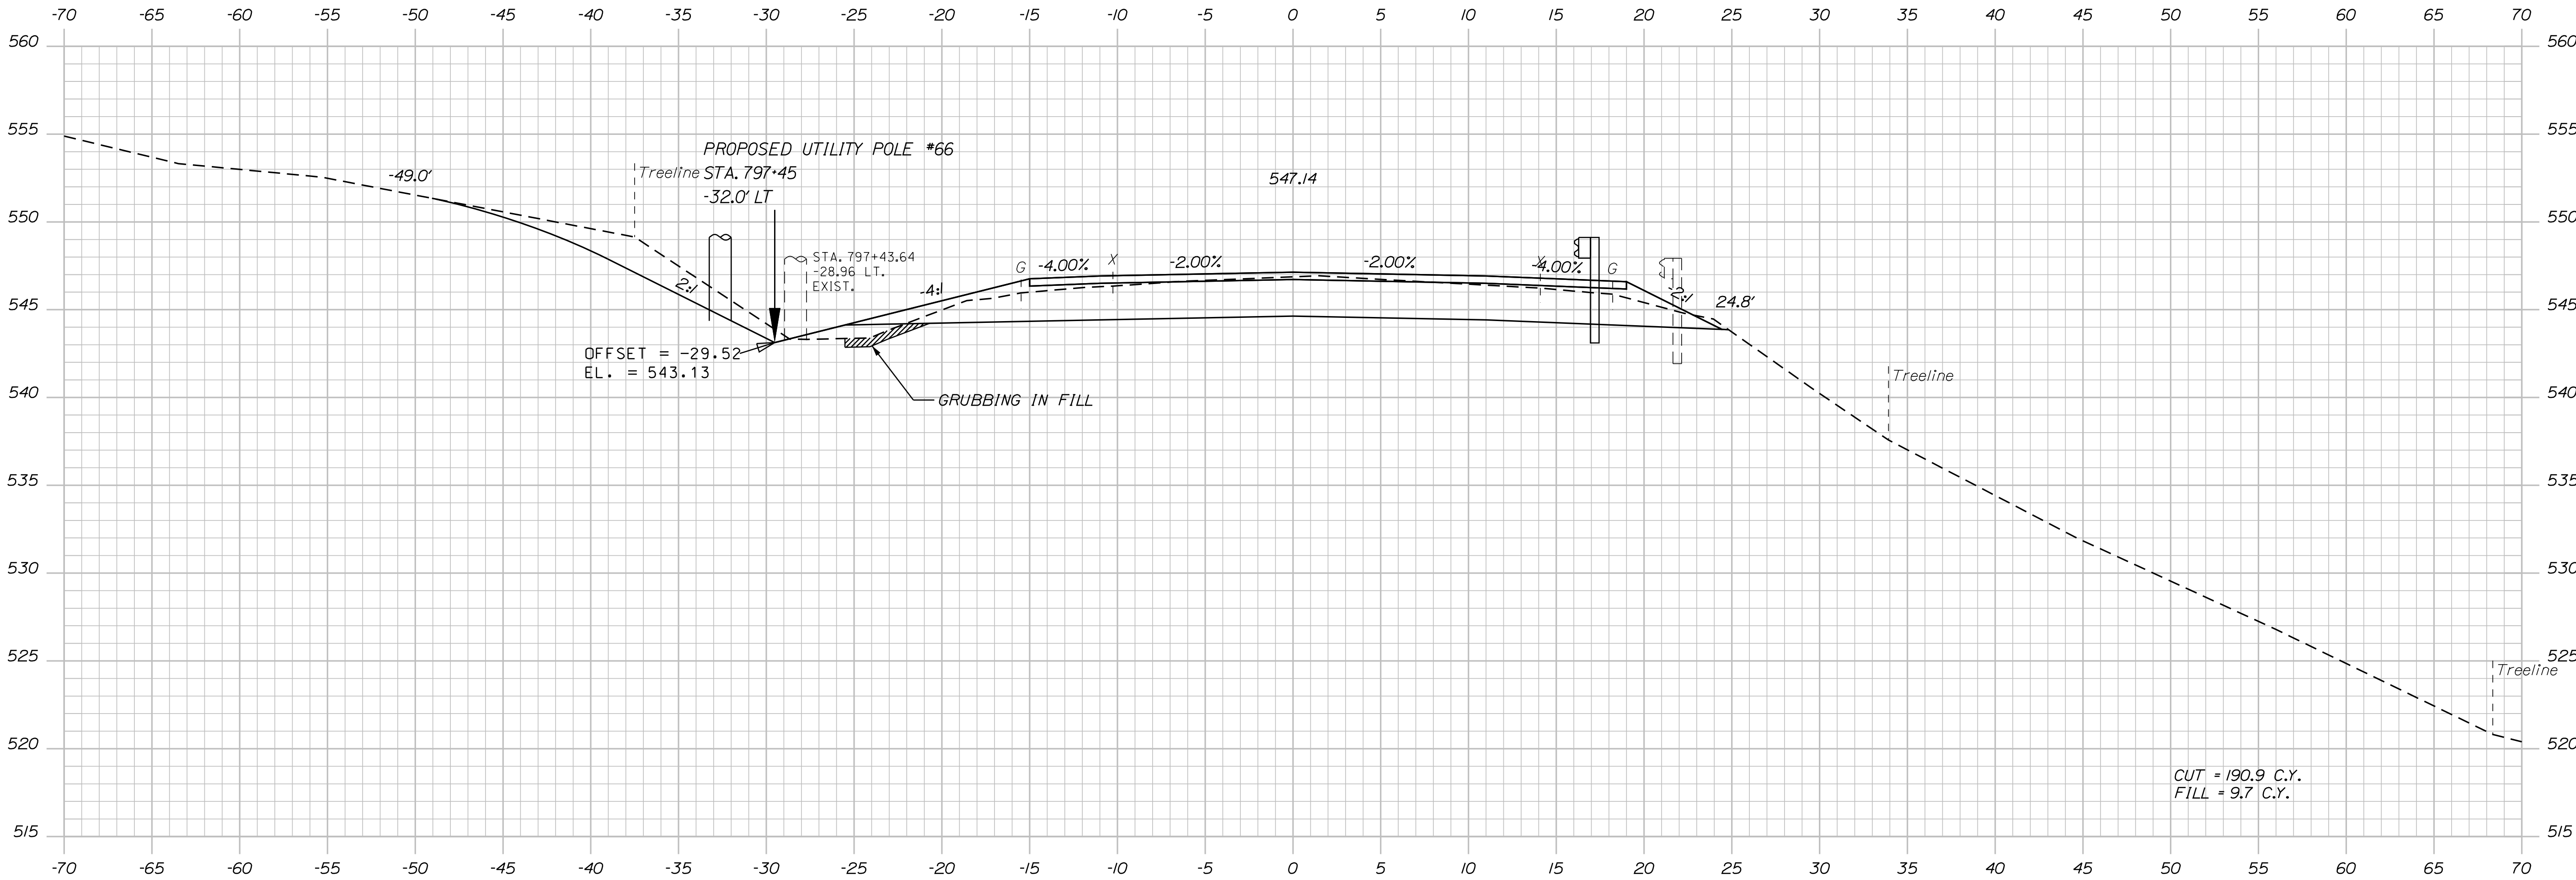

797+50.00

TYLIN INTERNATIONAL

Sta. 797+50.00 to Sta. 797+50.00

STATE OF MAINE
DEPARTMENT OF TRANSPORTATION
STP-2265(600)
WIN
22656.00
HIGHWAY PLANS

PROJ. MANAGER	E. MARTIN	BY	T. KELLEY	DATE	9/2017
DESIGN-DETAILED	T. KELLEY	CHECKED-REVIEWED	H. COWAN	SIGNATURE	
DESIGN-DETAILED		DESIGN-DETAILED		P.E. NUMBER	
REVISIONS 1		REVISIONS 2		DATE	
REVISIONS 3		REVISIONS 4			
FIELD CHANGES					

FRENCHVILLE - FORT KENT
U.S. ROUTE 1
CROSS SECTIONS


SHEET NUMBER
292
OF 384

Date:8/18/2026

Username:

Division: HIGHWAY

Filename: ...\\HIGHWAY\\MST\\A\\x_XSection_2.dgn

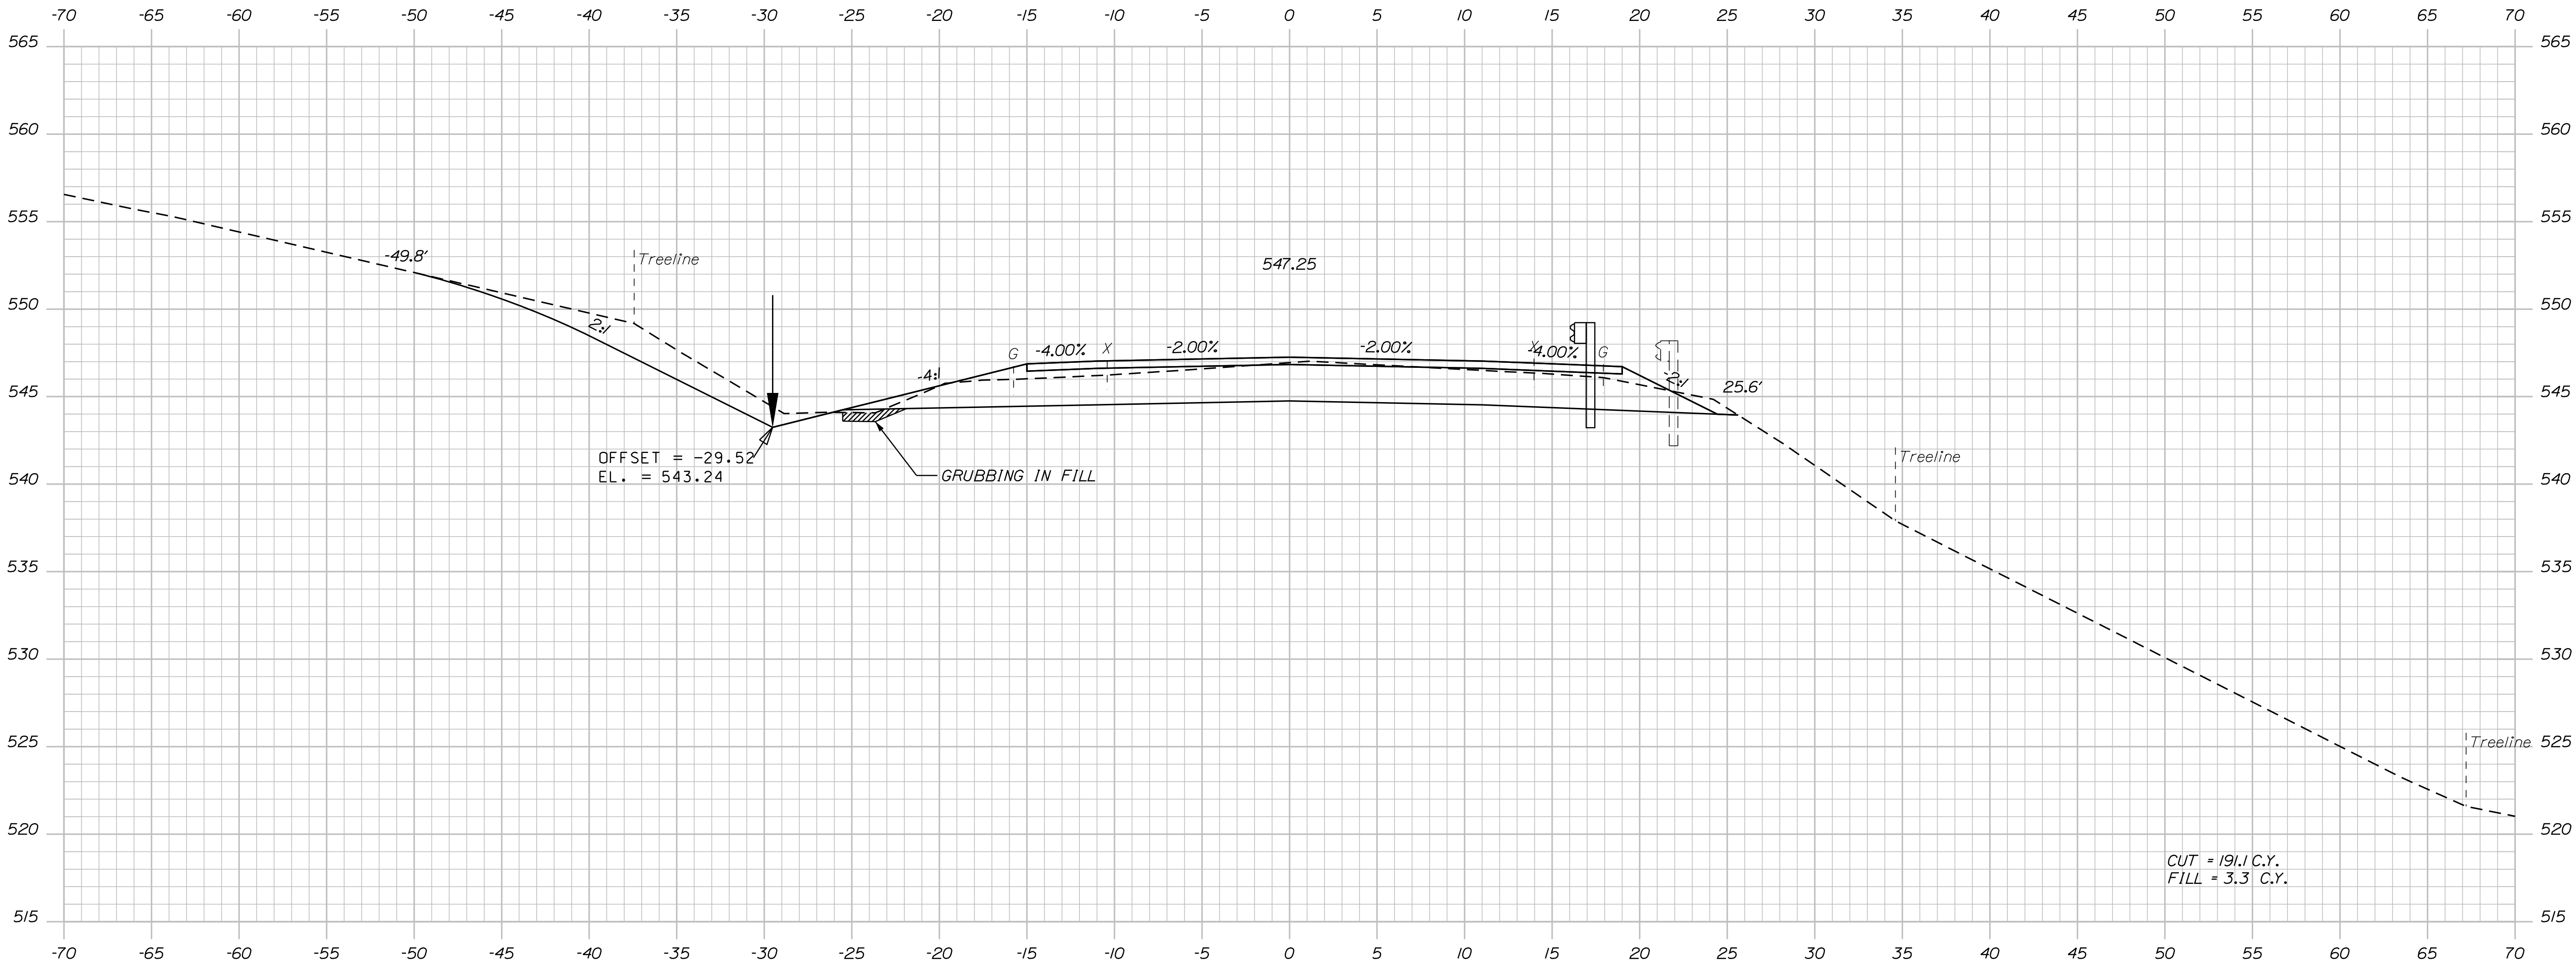

798+00.00

TYLIN INTERNATIONAL

Sta. 798+00.00 to Sta. 798+00.00

STATE OF MAINE DEPARTMENT OF TRANSPORTATION
STP-2265(600)
WIN 22656.00 HIGHWAY PLANS

PROJ. MANAGER E. MARTIN	BY T. KELLEY H. COWAN	DATE 9/2017 9/2017
DESIGN-DETAILED CHECKED-REVIEWED DESIGN-DETAILED REVISIONS 1 REVISIONS 2 REVISIONS 3 REVISIONS 4 FIELD CHANGES	SIGNATURE P.E. NUMBER DATE	

FRENCHVILLE - FORT KENT U.S. ROUTE 1 CROSS SECTIONS


SHEET NUMBER 293 OF 384

Date: 8/18/2026

Username:

Division: HIGHWAY

Filename: ... \HIGHWAY\MSTA\X_XSection_2.dgn

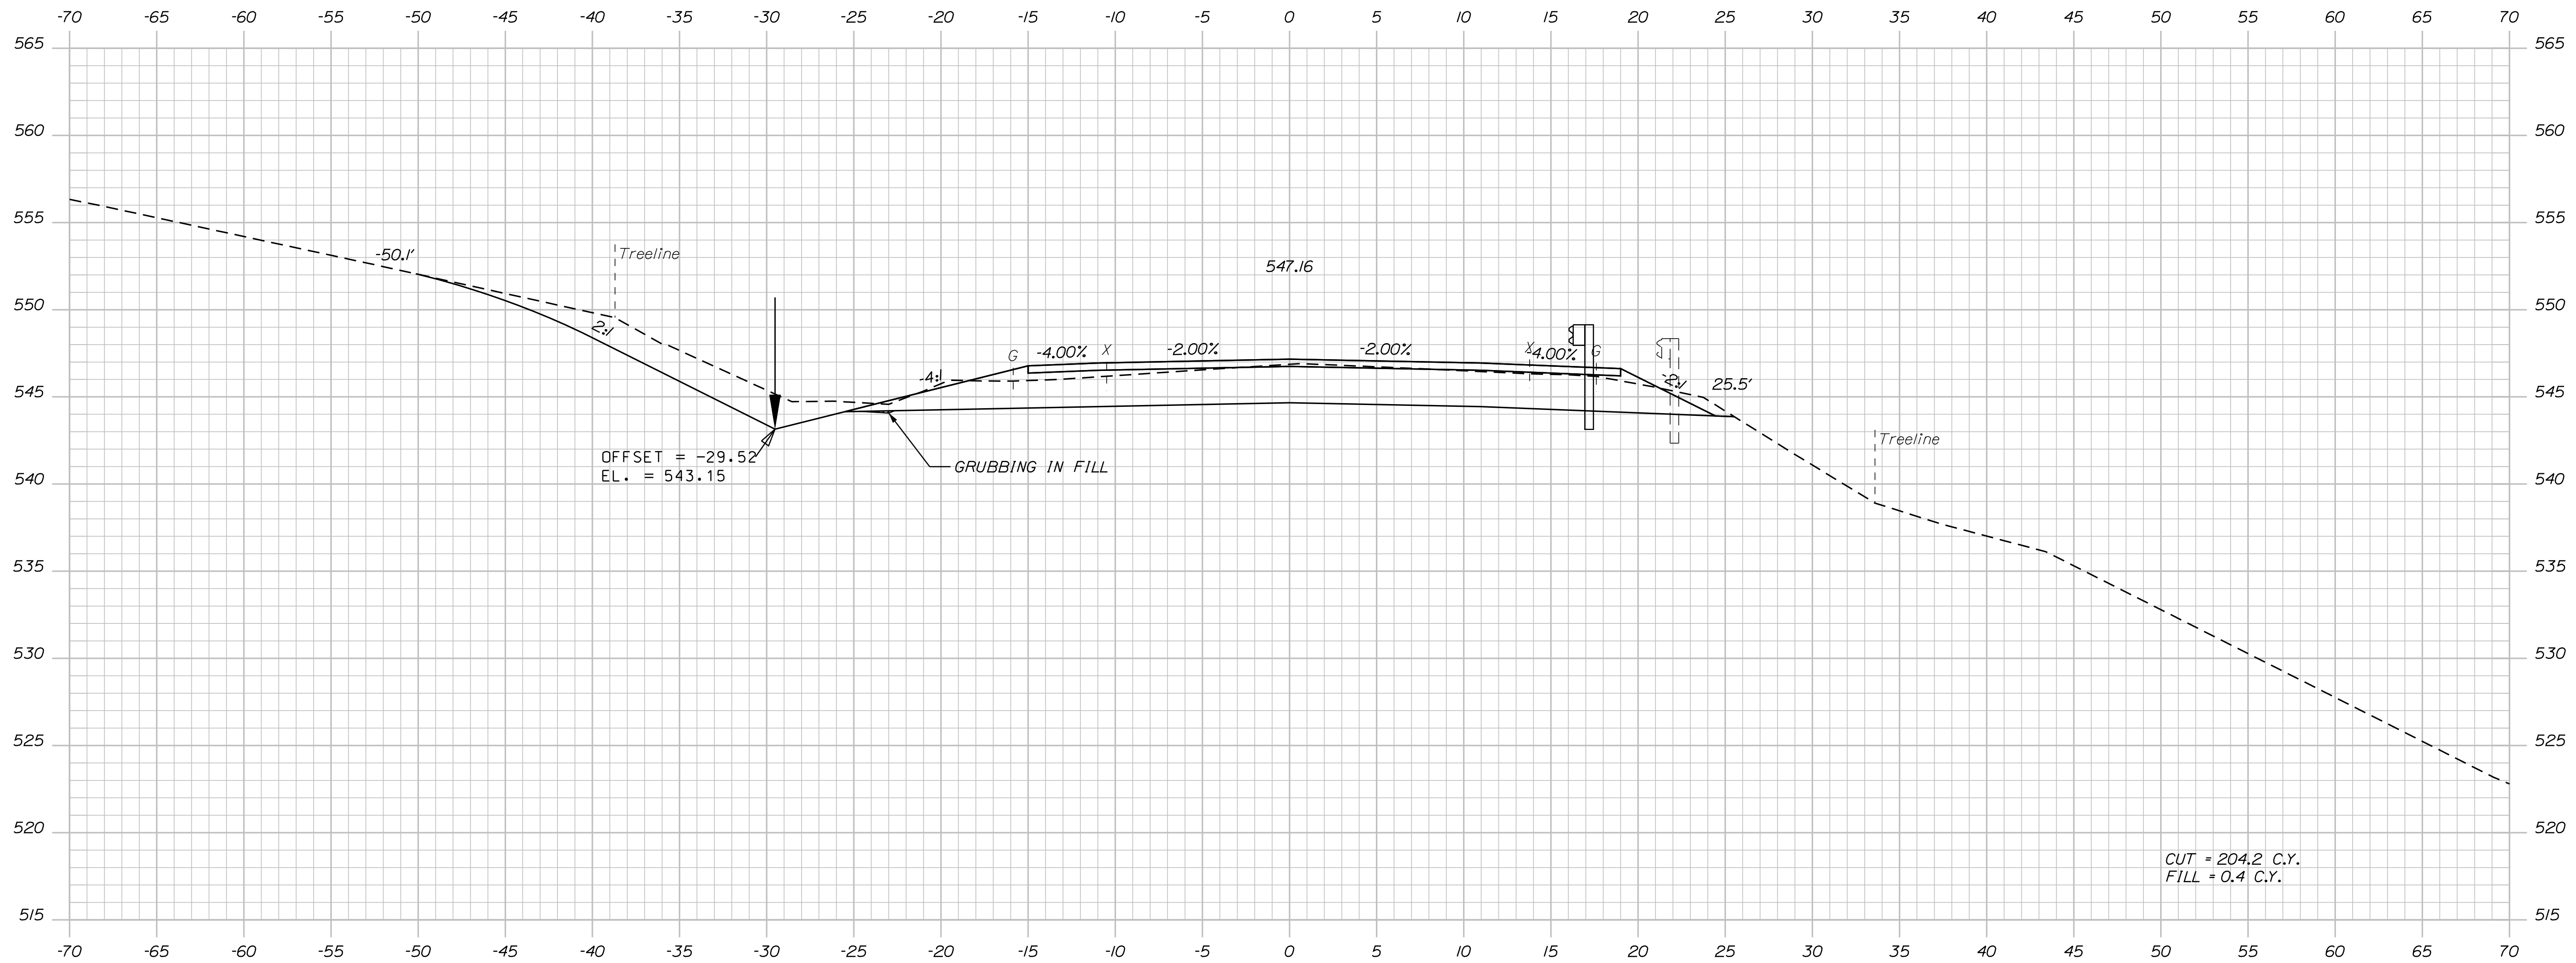

798+50.00

TY·LININTERNATIONAL

STATE OF MARYLAND DEPARTMENT OF TRANSPORTATION	STP-2265(600)	WIN 22656.00	HIGHWAY PLANS
---	---------------	-----------------	---------------

SIGNATURE

P.E. NUMBER

DATE

C. WATLIN	T. KELLEY	T. KELLEY	9/20/07
DESIGN-DETAILED	CHECKED-REVIEWED	H. COWAN	9/20/07
DESIGNS DETAILD2			
DESIGNS DETAILD3			
REVISIONS 1			
REVISIONS 2			
REVISIONS 3			
REVISIONS 4			
FIELD CHANGES			

FRENCHVILLE - FORT KENT U.S. ROUTE 1
CROSS SECTIONS


SHEET NUMBER

294

OF 384

Sta. 798+50.00 to Sta. 798+50.00

Filename: ... \HIGHWAY\MSTA\XSection_3.dgn

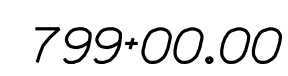


Sta. 799+00.00 to Sta. 799+00.00



STP-2265(600)

HIGHWAY PLANS

CROSS SECTIONS

OF 384

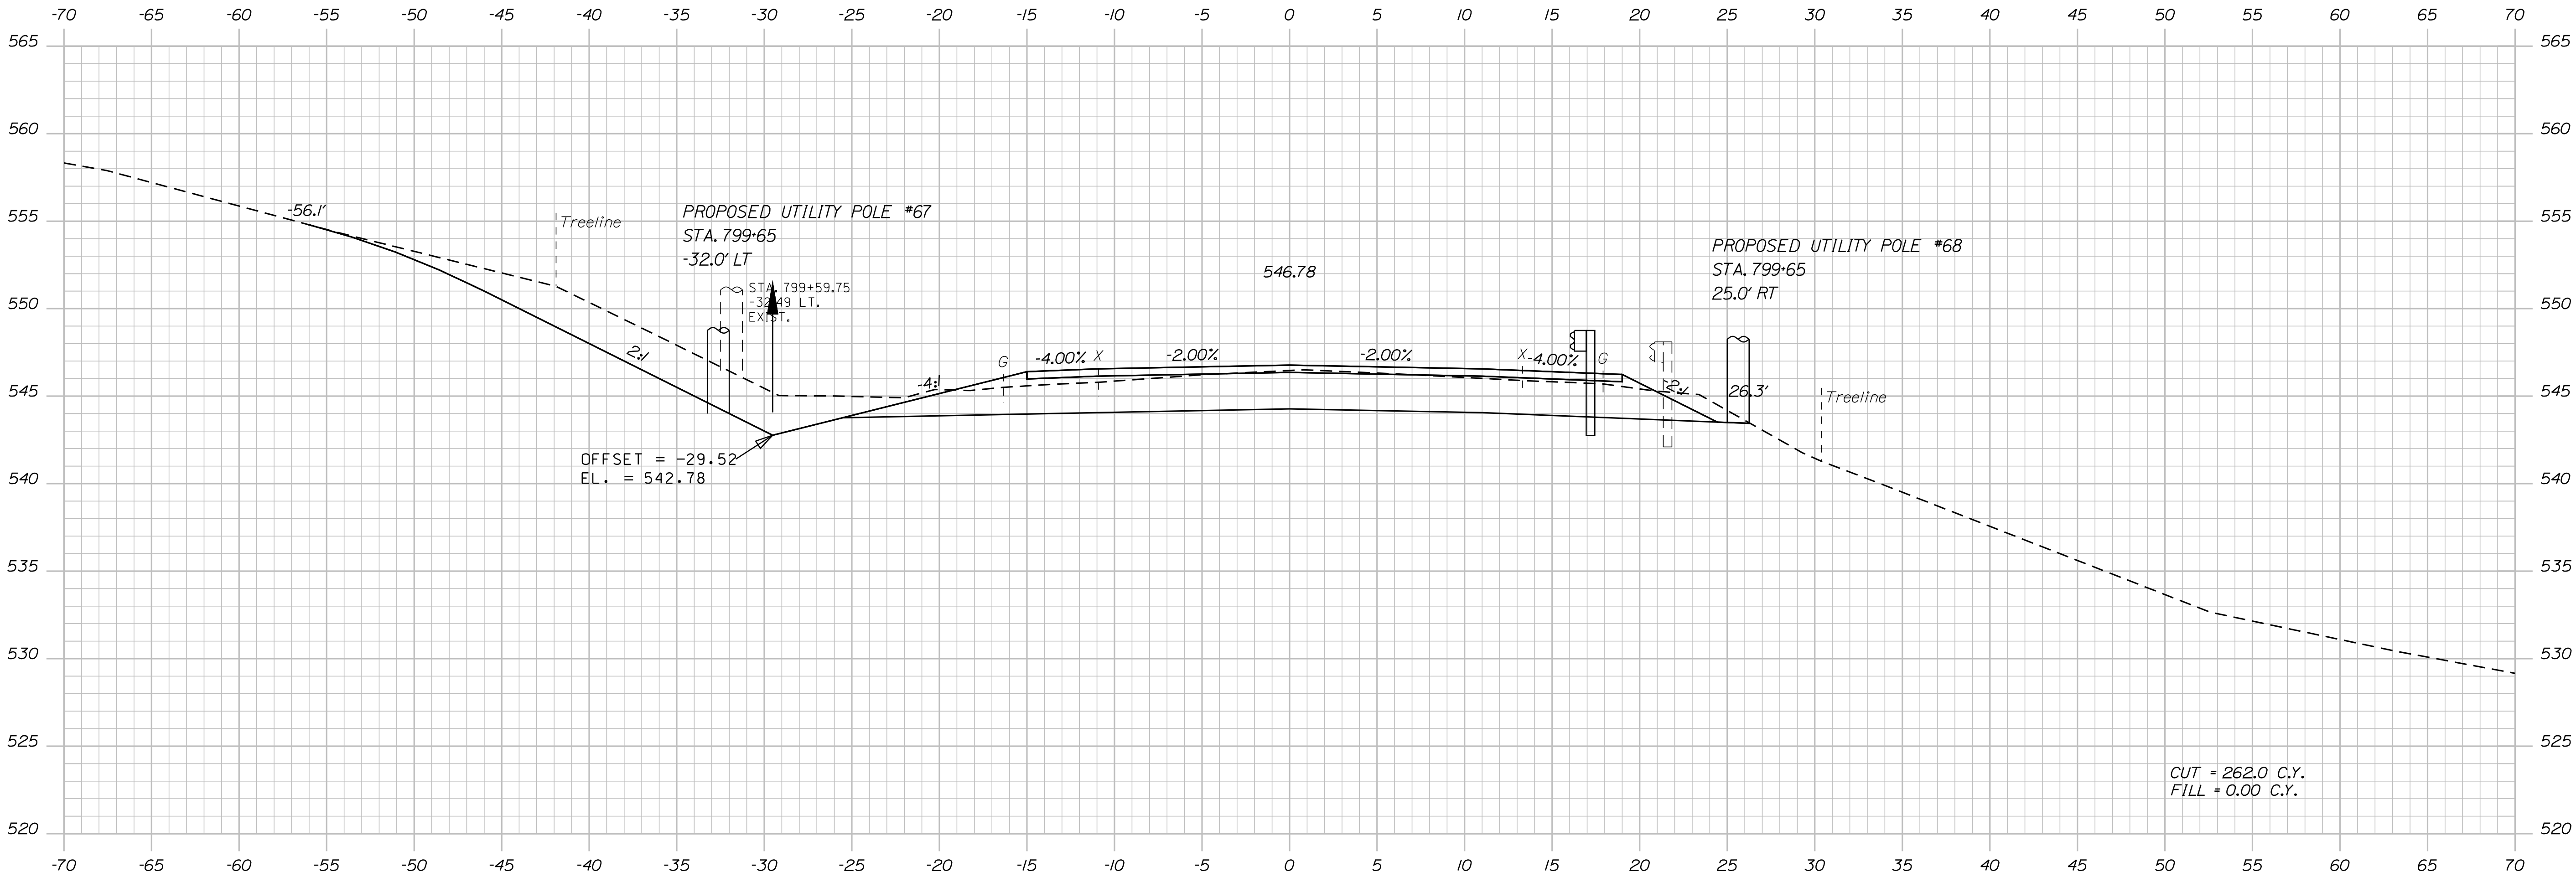

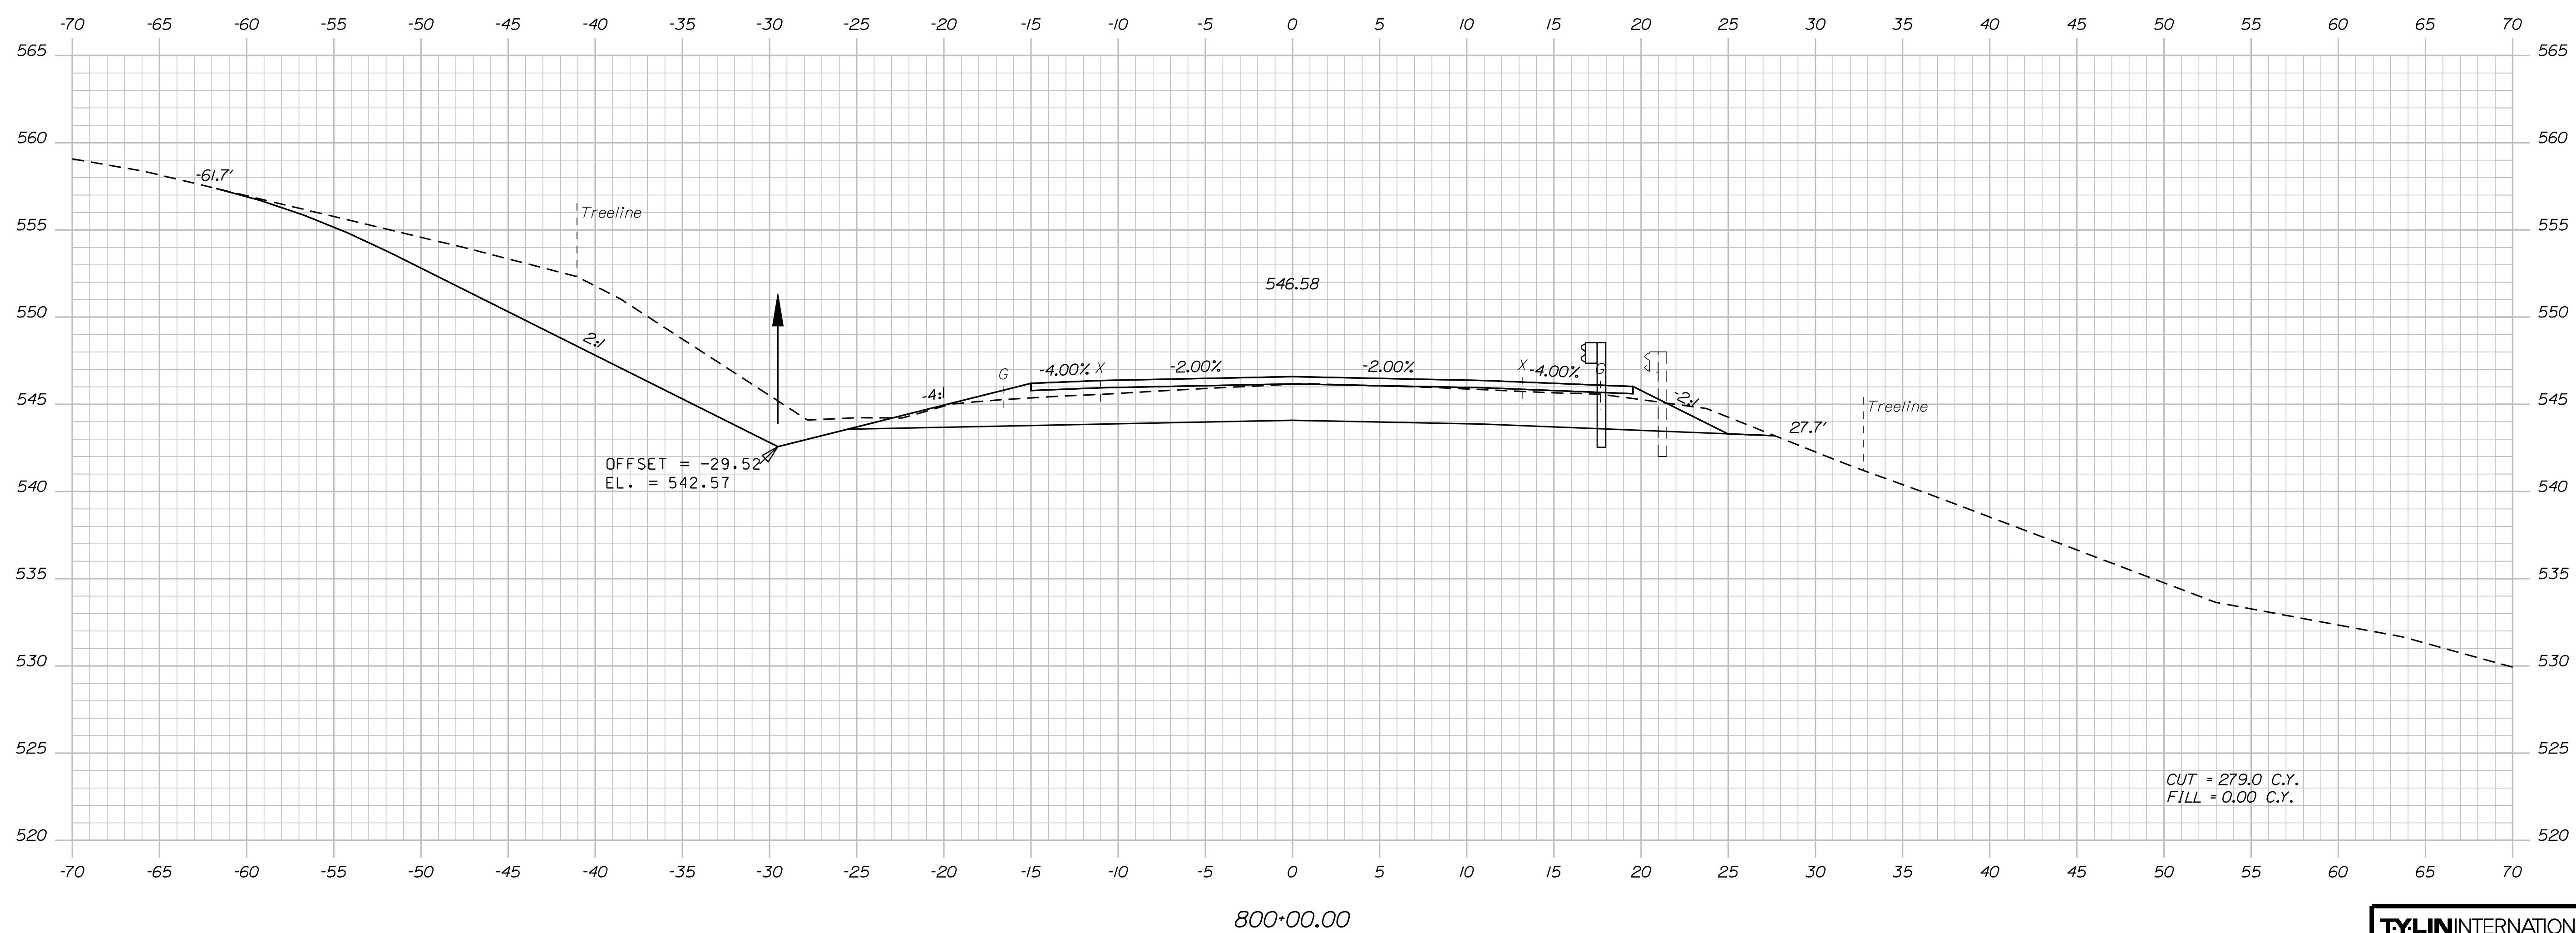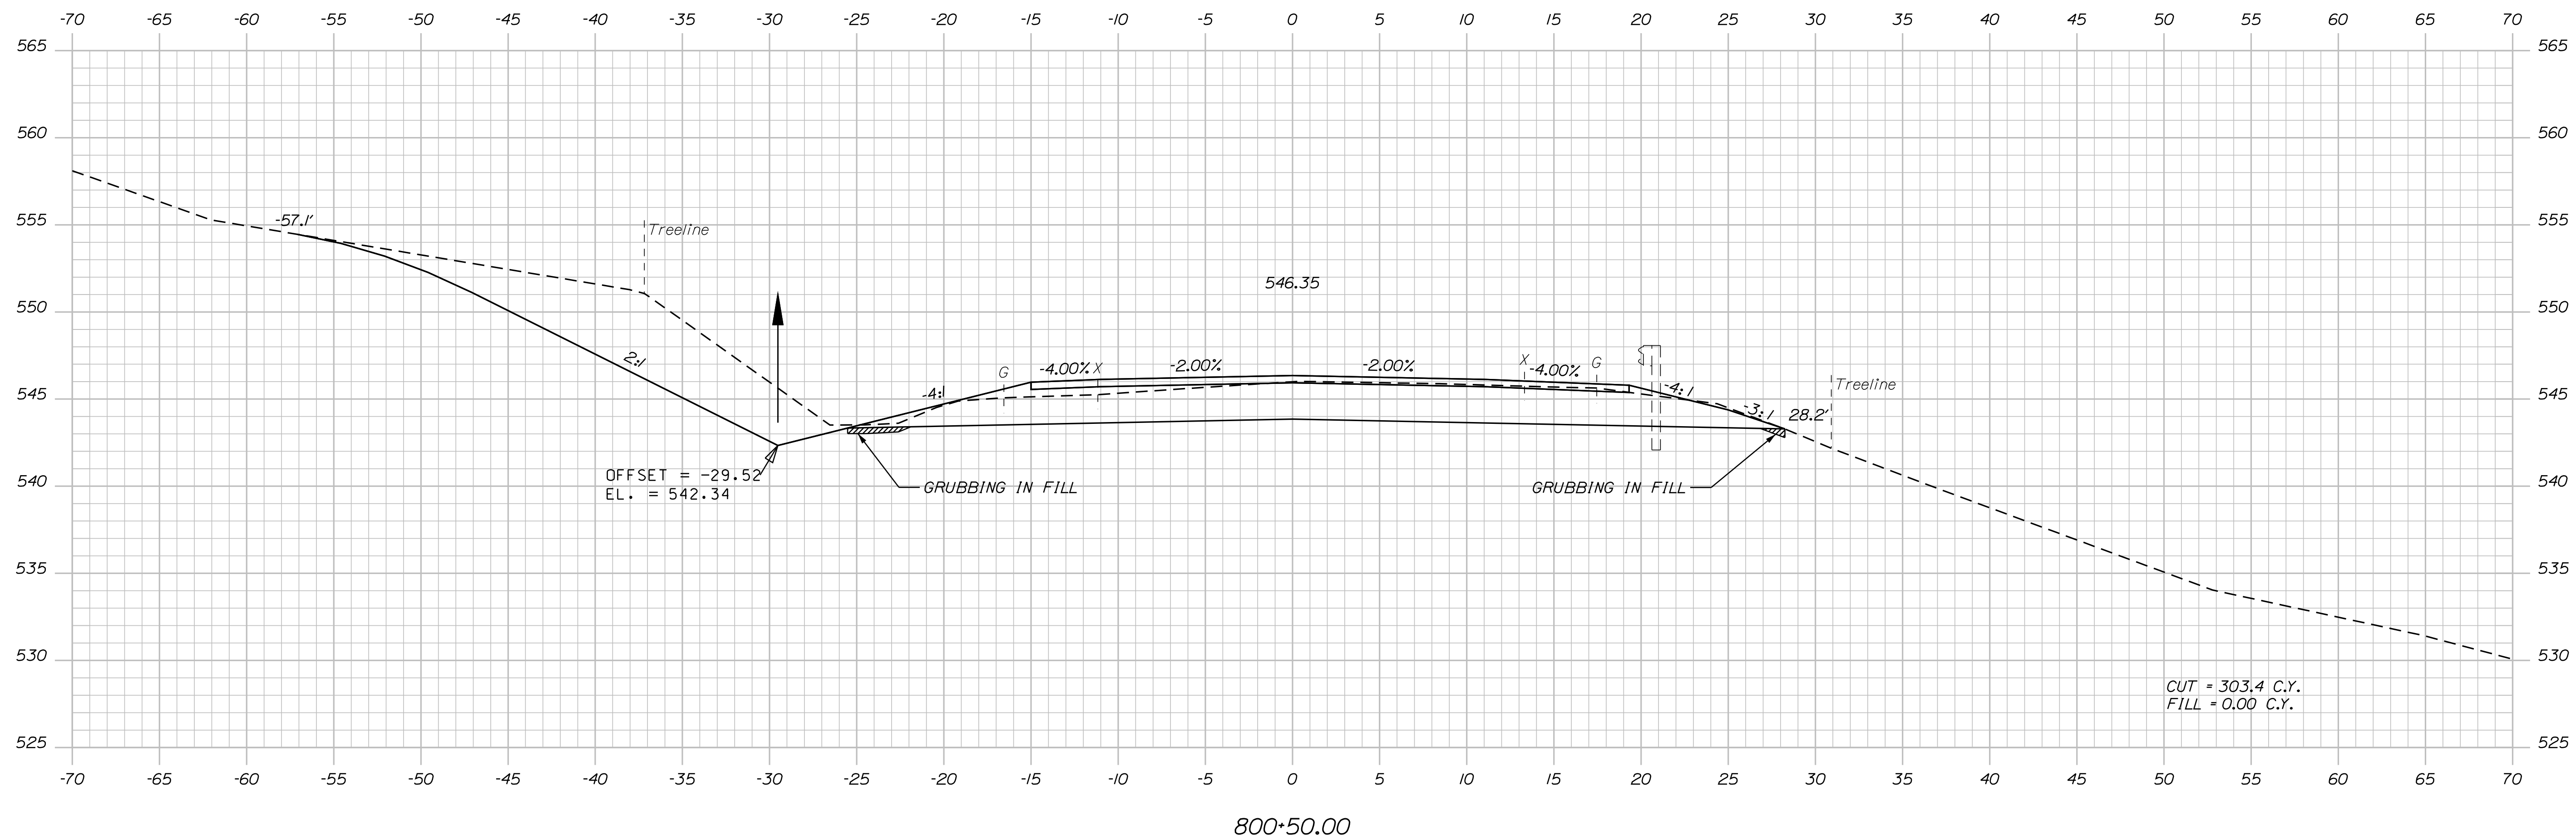

Date: 8/18/2026

Username:

Division: HIGHWAY

Filename: ... \HIGHWAY\MSTA\x_XSection_3.dgn

STATE OF MAINE

DEPARTMENT OF TRANSPORTATION

STP-2265(600)

WIN

22656.00

HIGHWAY PLANS

SIGNATURE

P.E. NUMBER

DATE _____

DATE _____

BY

E. MART

ER

J. MANA

PR

E

D

T

E

5

1

1

T

7 T 1

T T T

ATC

D

D

2

1

1

1

St

10

FRENCHVILLE - FORT KENT
U.S. ROUTE 1

U.S. ROUTE 1

CROSS SECTIONS

SHEET NUMBER

297

OF 384


TY·LININTERNATIONAL

Sta. 800+00.00 to Sta. 800+50.00


Date:8/18/2026

Username:

Filename: ...\\HIGHWAY\\MST\\A\\x_XSection_3.dgn Division: HIGHWAY

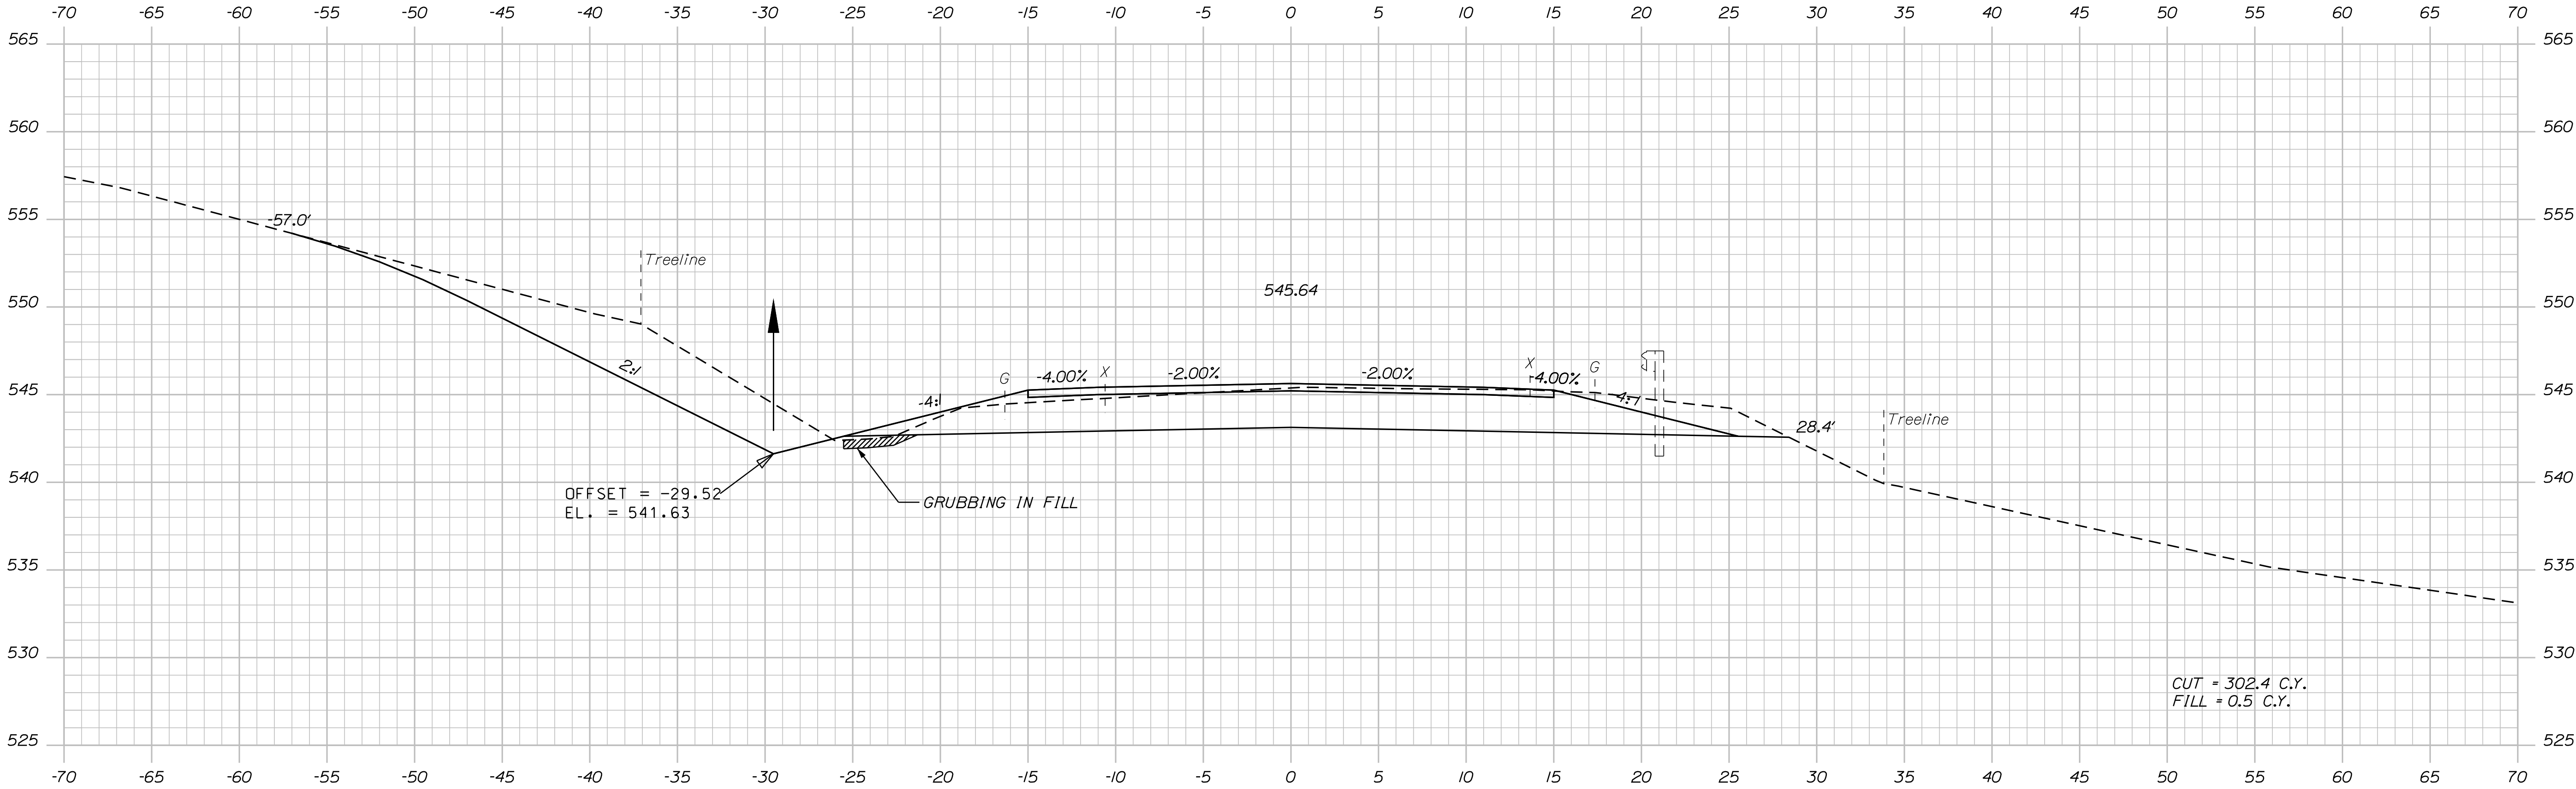

801+50.00

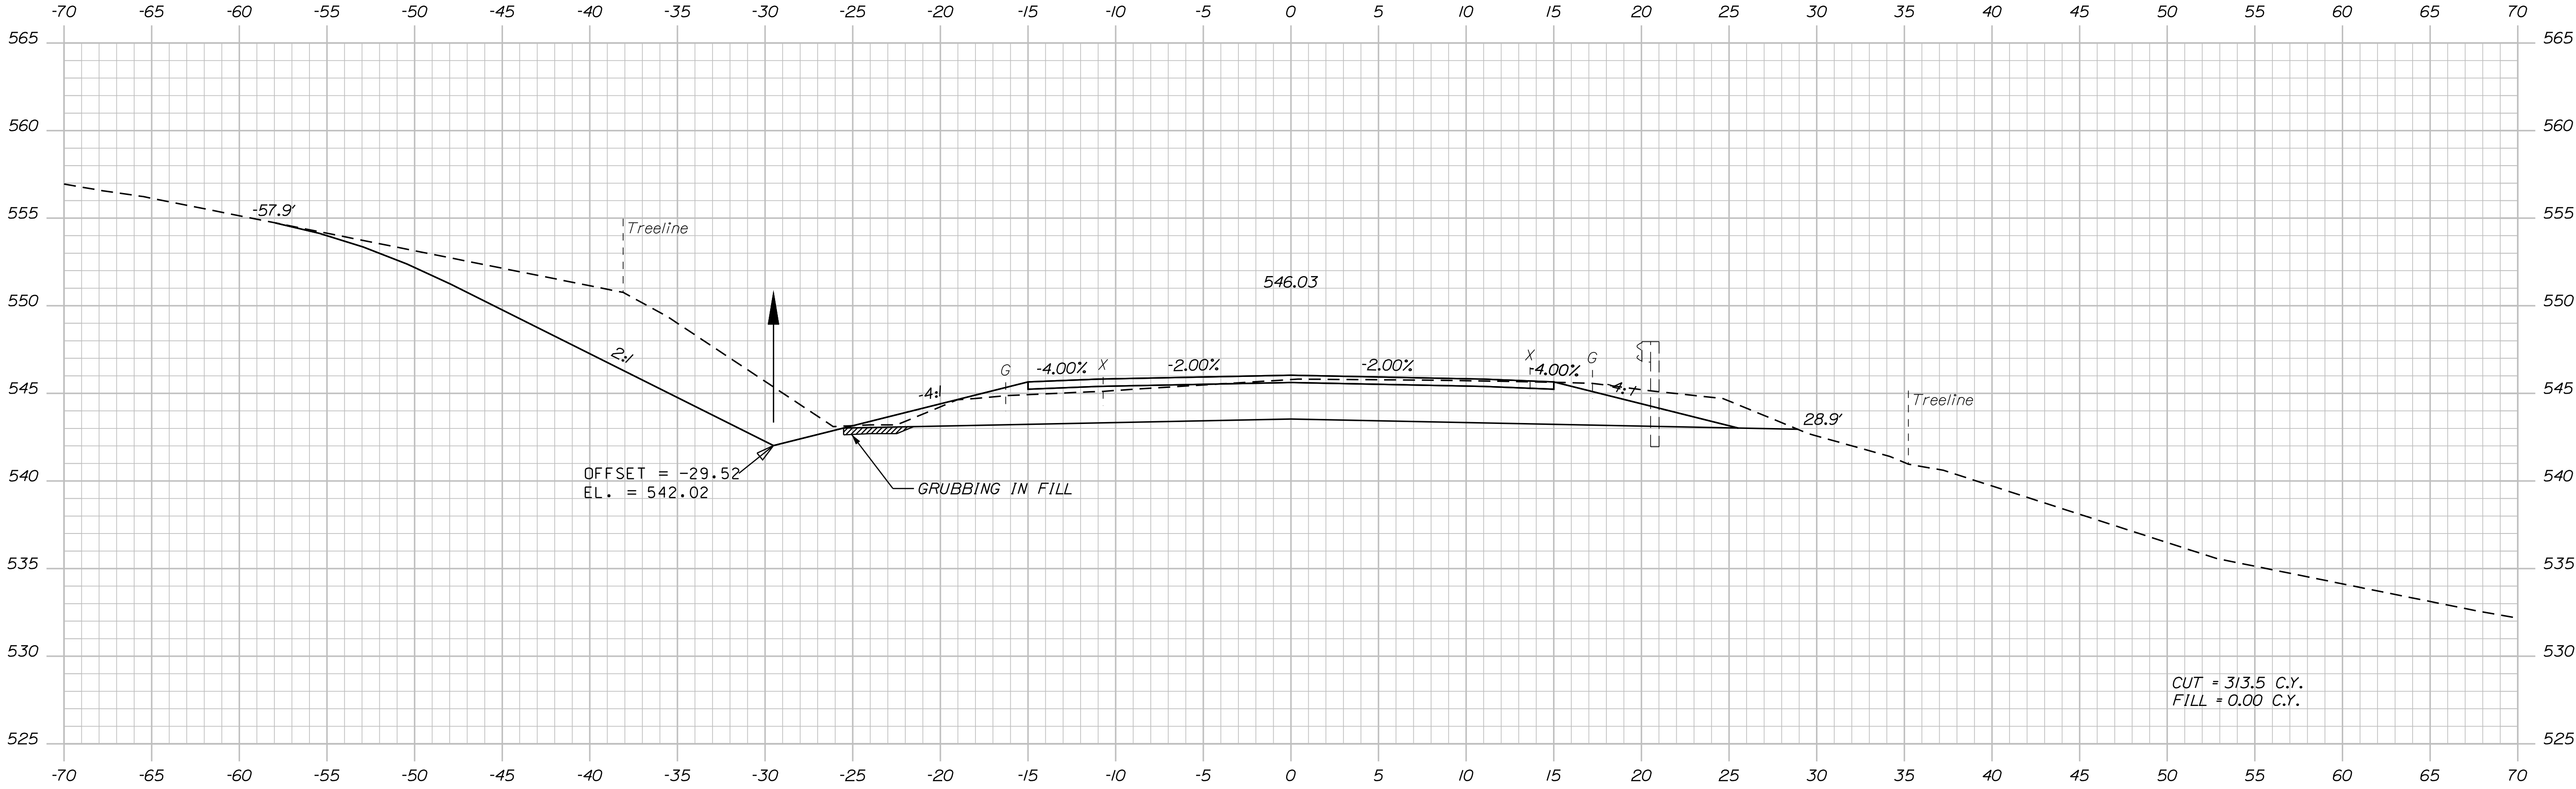


801+00.00

TYLIN INTERNATIONAL

PROJ. MANAGER	BY	DATE
E. MARTIN	T. KELLEY	9/2017
CHECKED-REVIEWED	H. COWAN	9/2017
DESIGN-DETAILED		
DESIGN-DETAILED		
REVISIONS 1		
REVISIONS 2		
REVISIONS 3		
REVISIONS 4		
FIELD CHANGES		

FRENCHVILLE - FORT KENT
U.S. ROUTE 1
CROSS SECTIONS

Filename: ... \HIGHWAY\MSTA\x_XSection_3.dgn Division: HIGHWAY

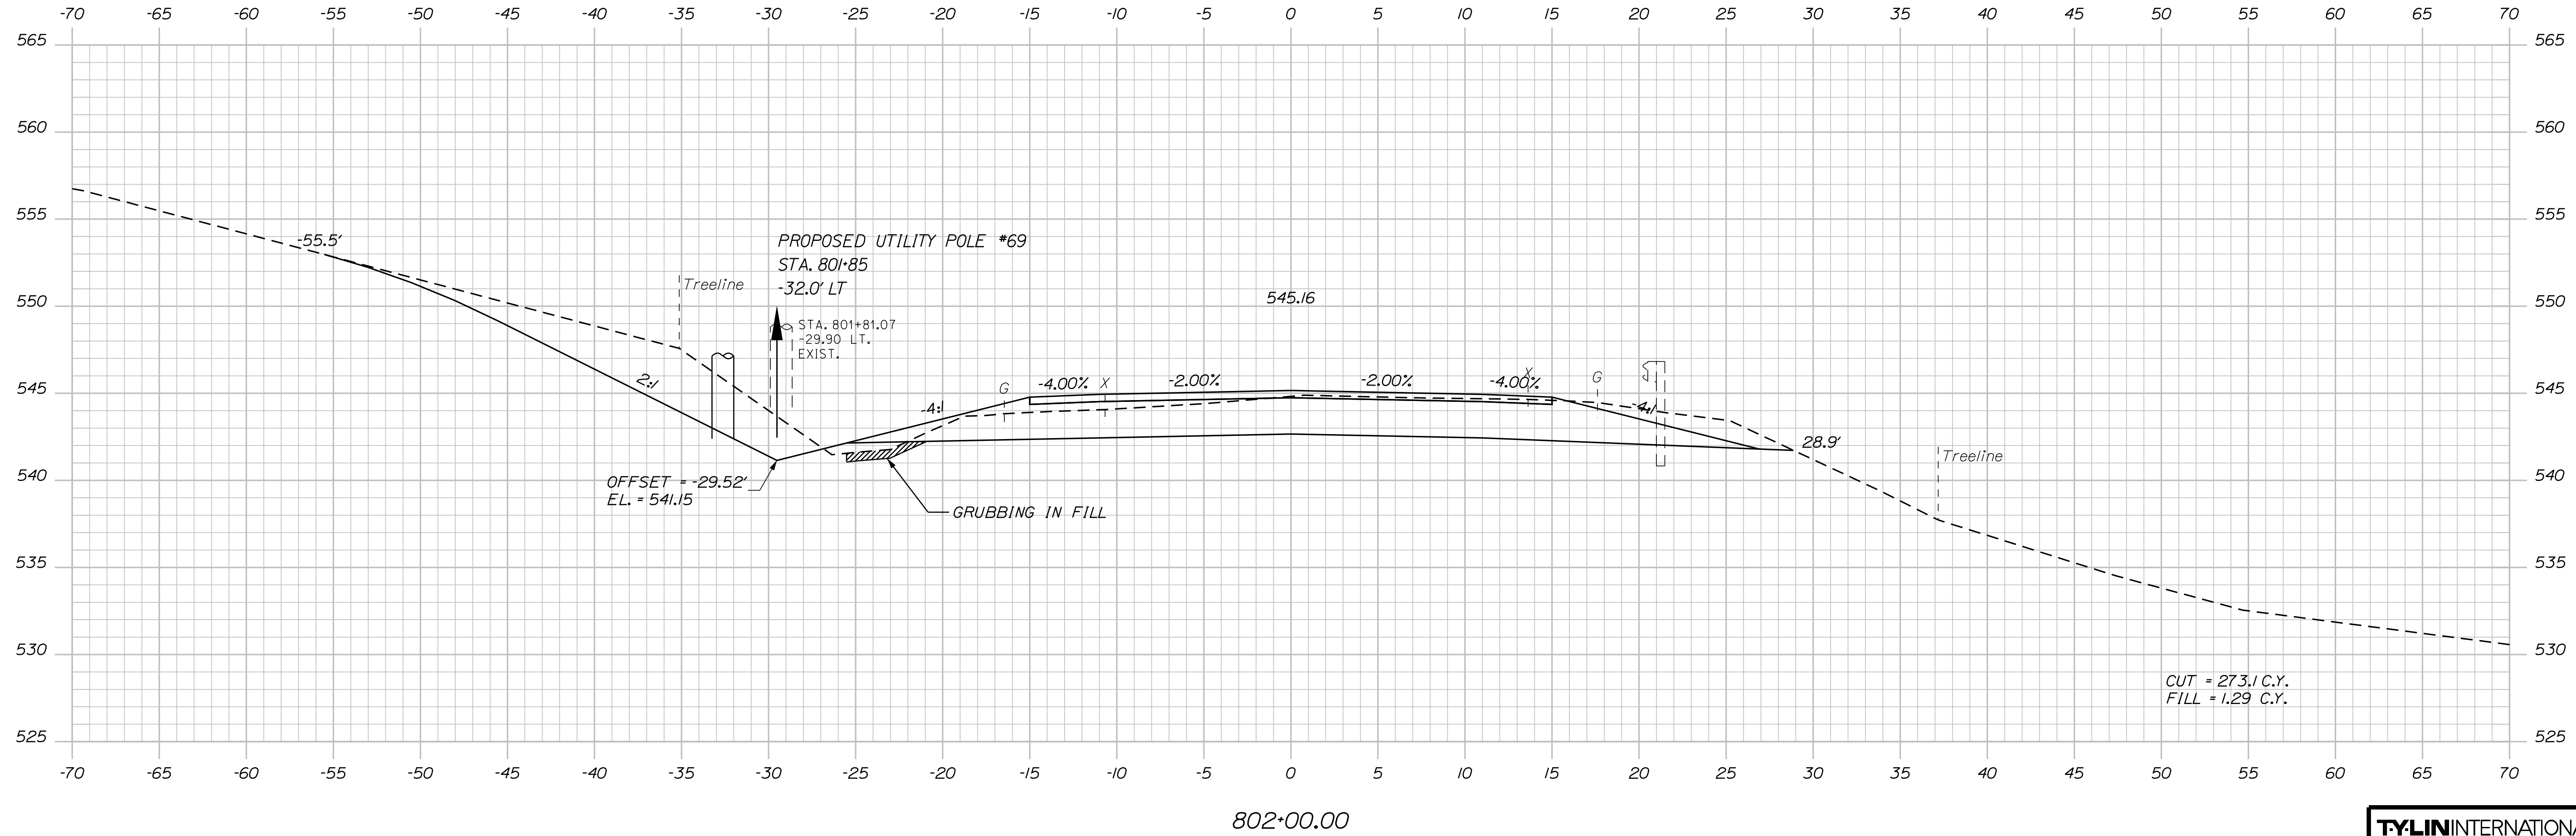

WIN
22656.00

DATE


REVISIONS 3	
REVISIONS 4	
FIELD CHANGES	

CROSS SECTIONS



OF 384

Sta. 802+00.00 to Sta. 802+50.00

Filename: ... \HIGHWAY\MSTA\XSection_3.dgn

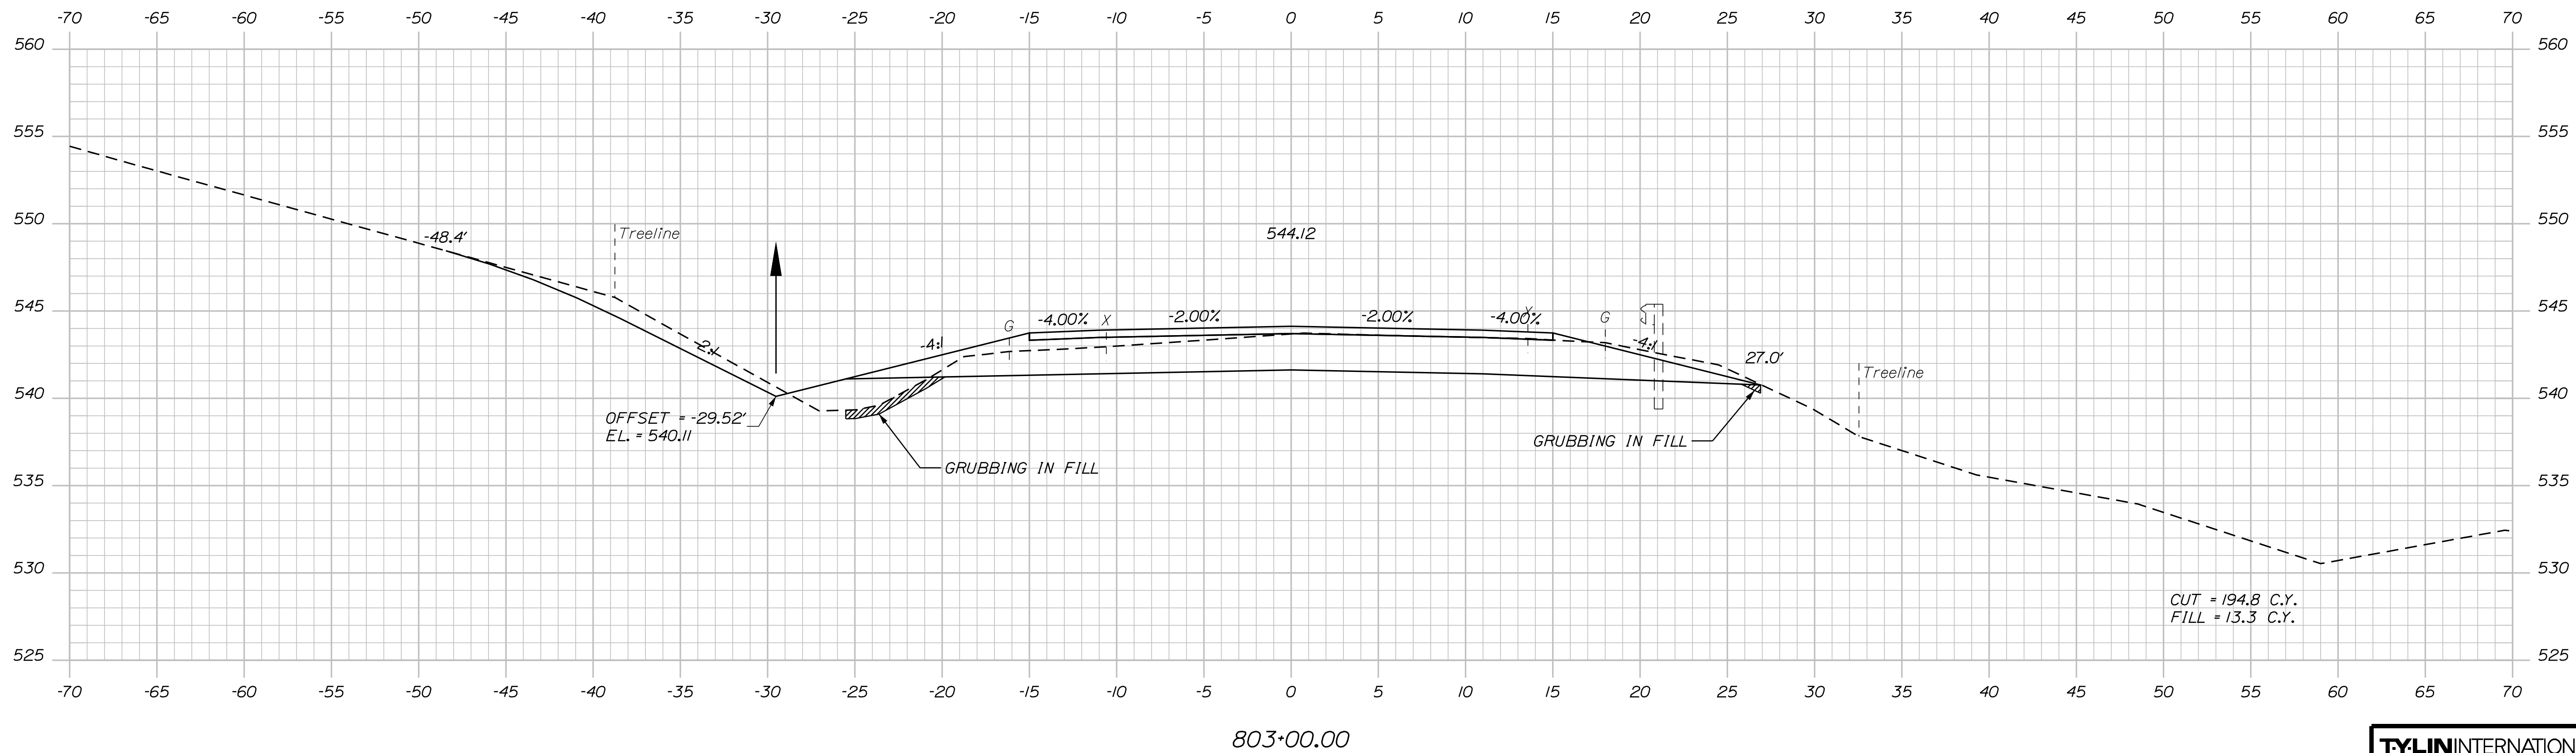

DESIGN OF ALEO	T. KELLEY	9/2/07	STATE OF MAINE DEPARTMENT OF TRANSPORTATION STP-2265(600)
CHECKED/REVIEWED	H. COWAN	9/2/07	
DESIGNING OF ALEO2			
DESIGNING OF ALEO3			
REVISIONS 1			
REVISIONS 2			
REVISIONS 3			
REVISIONS 4			
REVISIONS 5			
FIELD CHANGES			
SIGNATURE P.E. NUMBER			WIN 22656.00
DATE			
			HIGHWAY PLANS

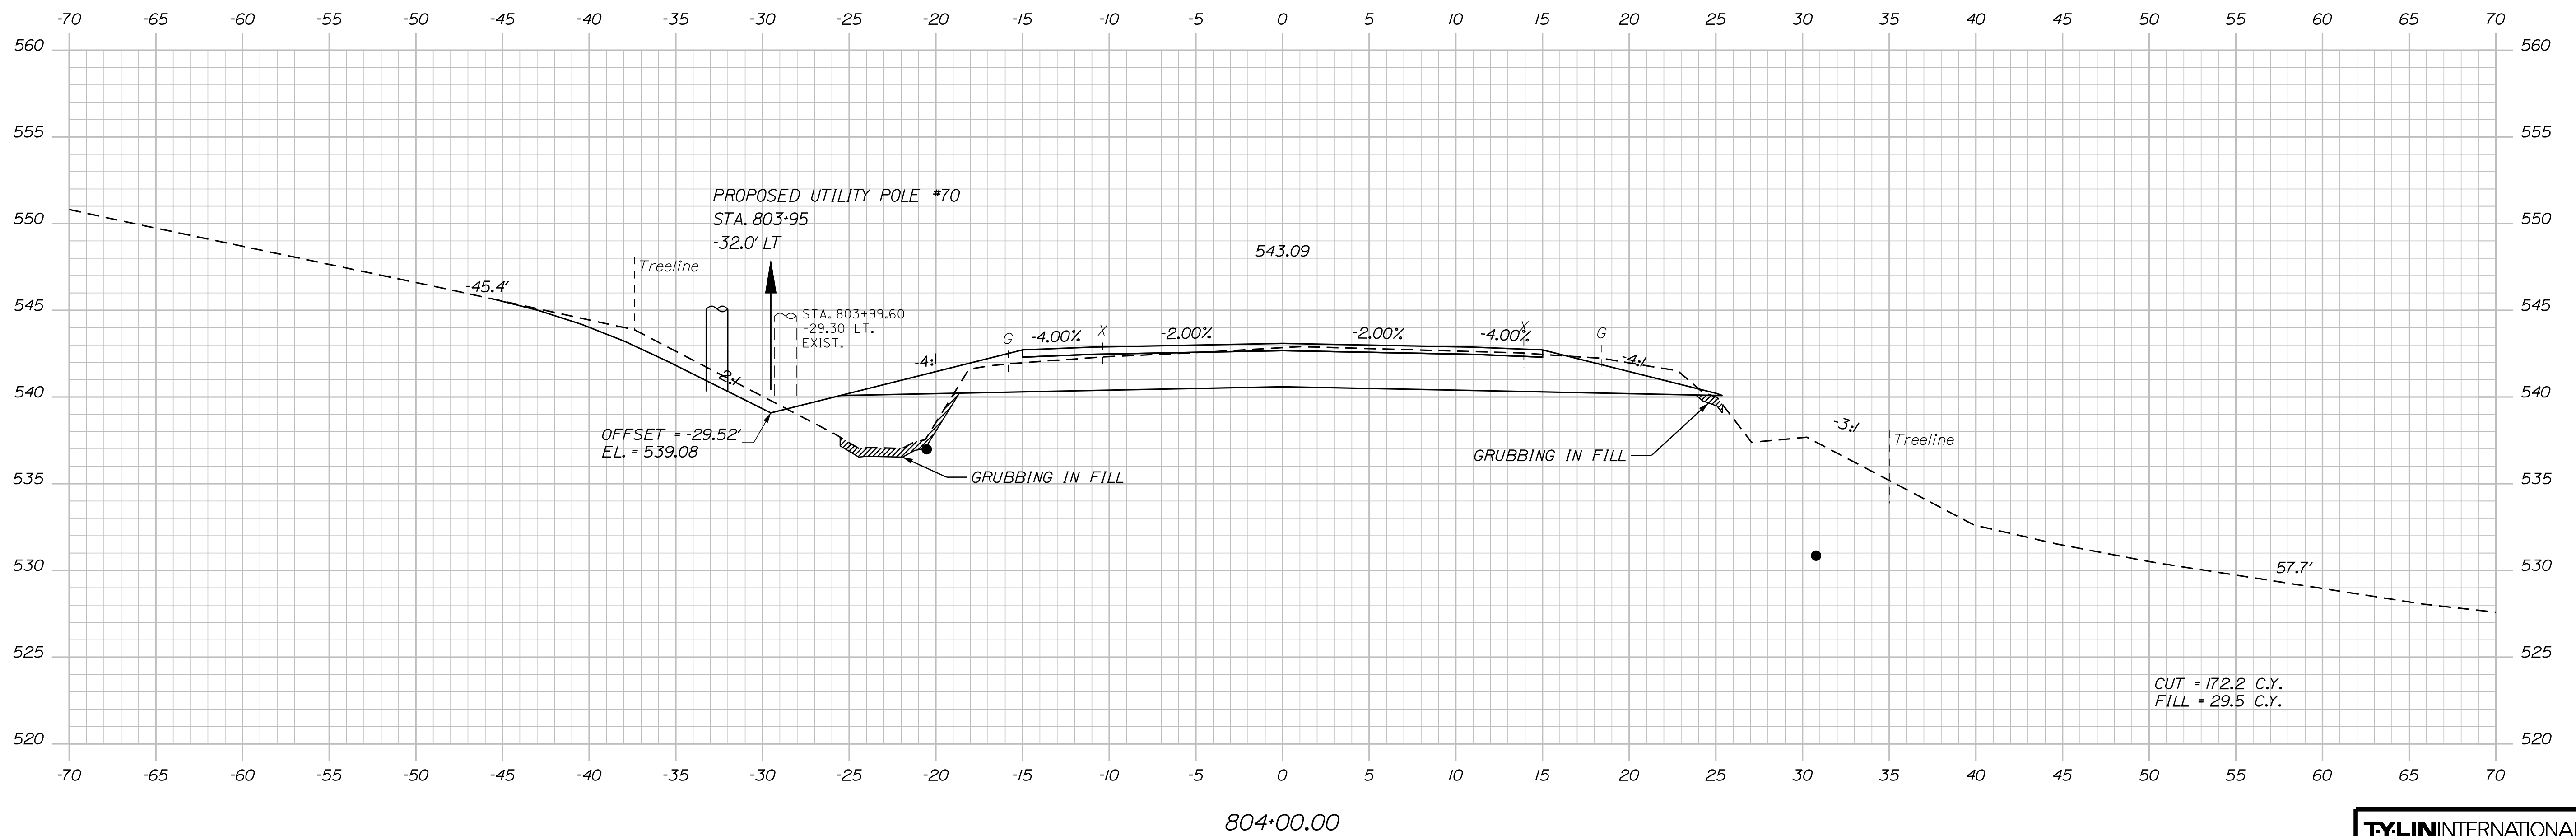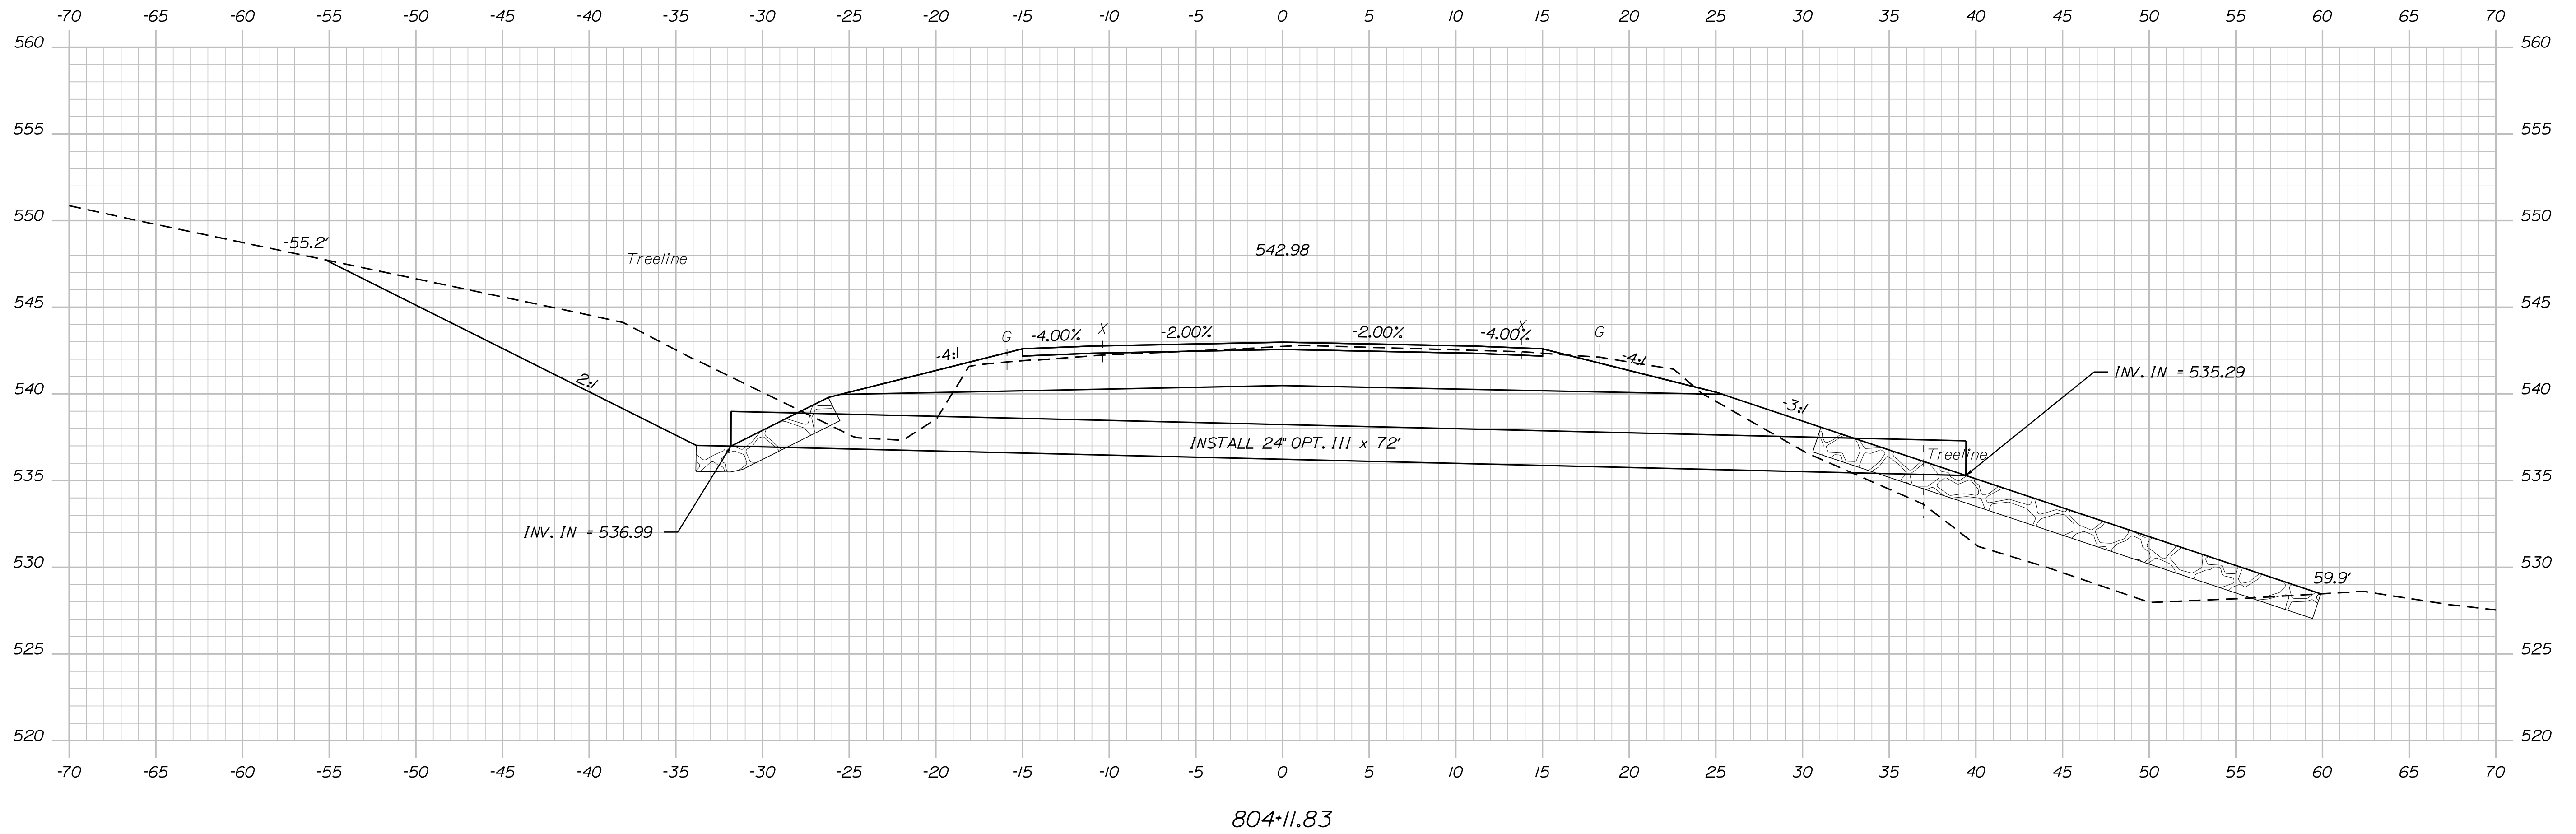

Date: 8/18/2026

Username:

Filename: ... \HIGHWAY\MSTA\x_XSection_3.dgn Division: HIGHWAY

STATE OF MAINE
DEPARTMENT OF TRANSPORTATION

SIP-2265(600)

WIN
22656.00
HIGHWAY PLANS

SIGNATURE

P.E. NUMBER

DATE _____

9/2017	9/2017
--------	--------

T. KELLEY	
-----------	--

E. MARTIN	
T. KELLEY	
L. COVATTA	

DESIGN-DETAILED

FIN

$$\begin{bmatrix} \text{I} \\ \text{E} \\ \text{K} \end{bmatrix}$$

PORT

11

LE

CHIVIL

ENCH

FRH

SHE

ta.

FRENCHVILLE - FORT KENT
U.S. ROUTE 1

CROSS SECTIONS

SHEET NUMBER

301

F 384



TY·LININTERNATIONAL

Sta. 804+00.00 to Sta. 804+11.83

Date:8/18/2026

Username:

Filename: ...\\HIGHWAY\\MST\\A\\x_XSection_3.dgn Division: HIGHWAY

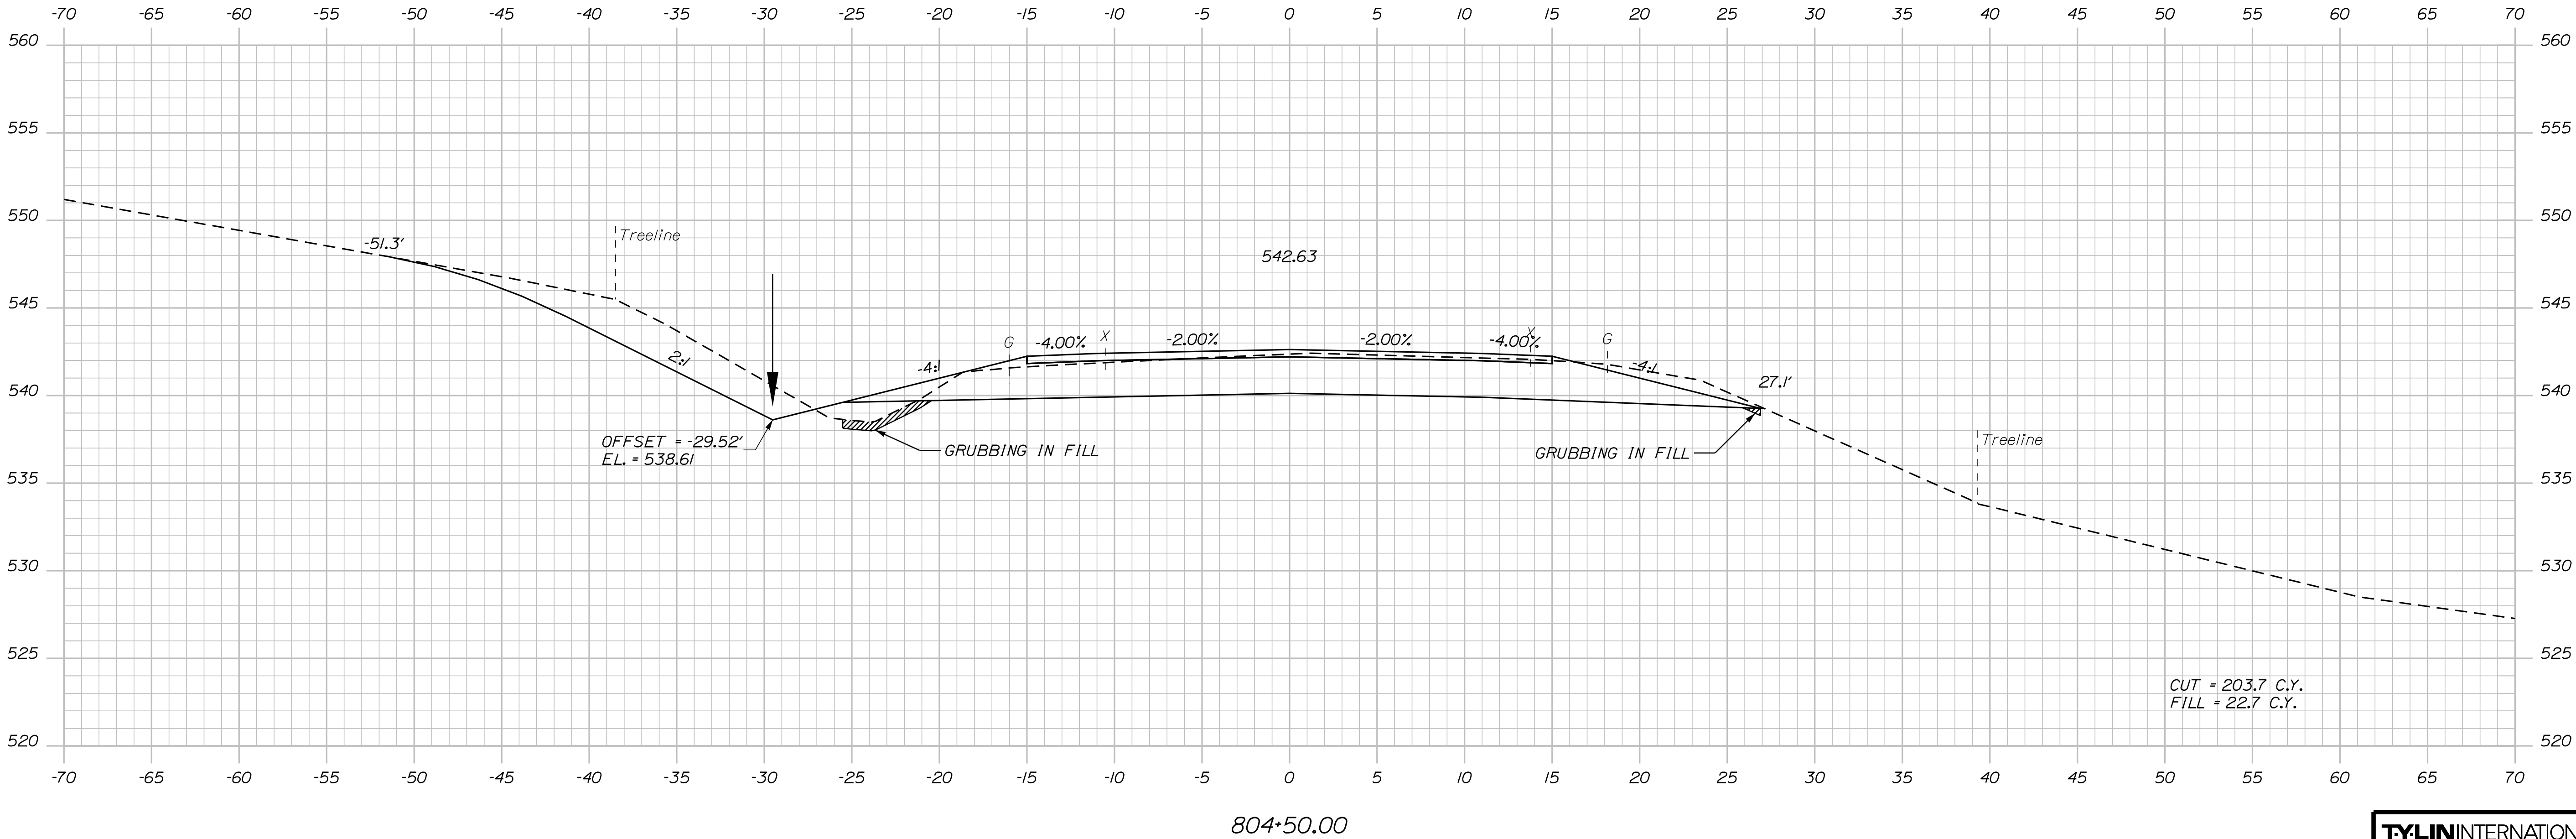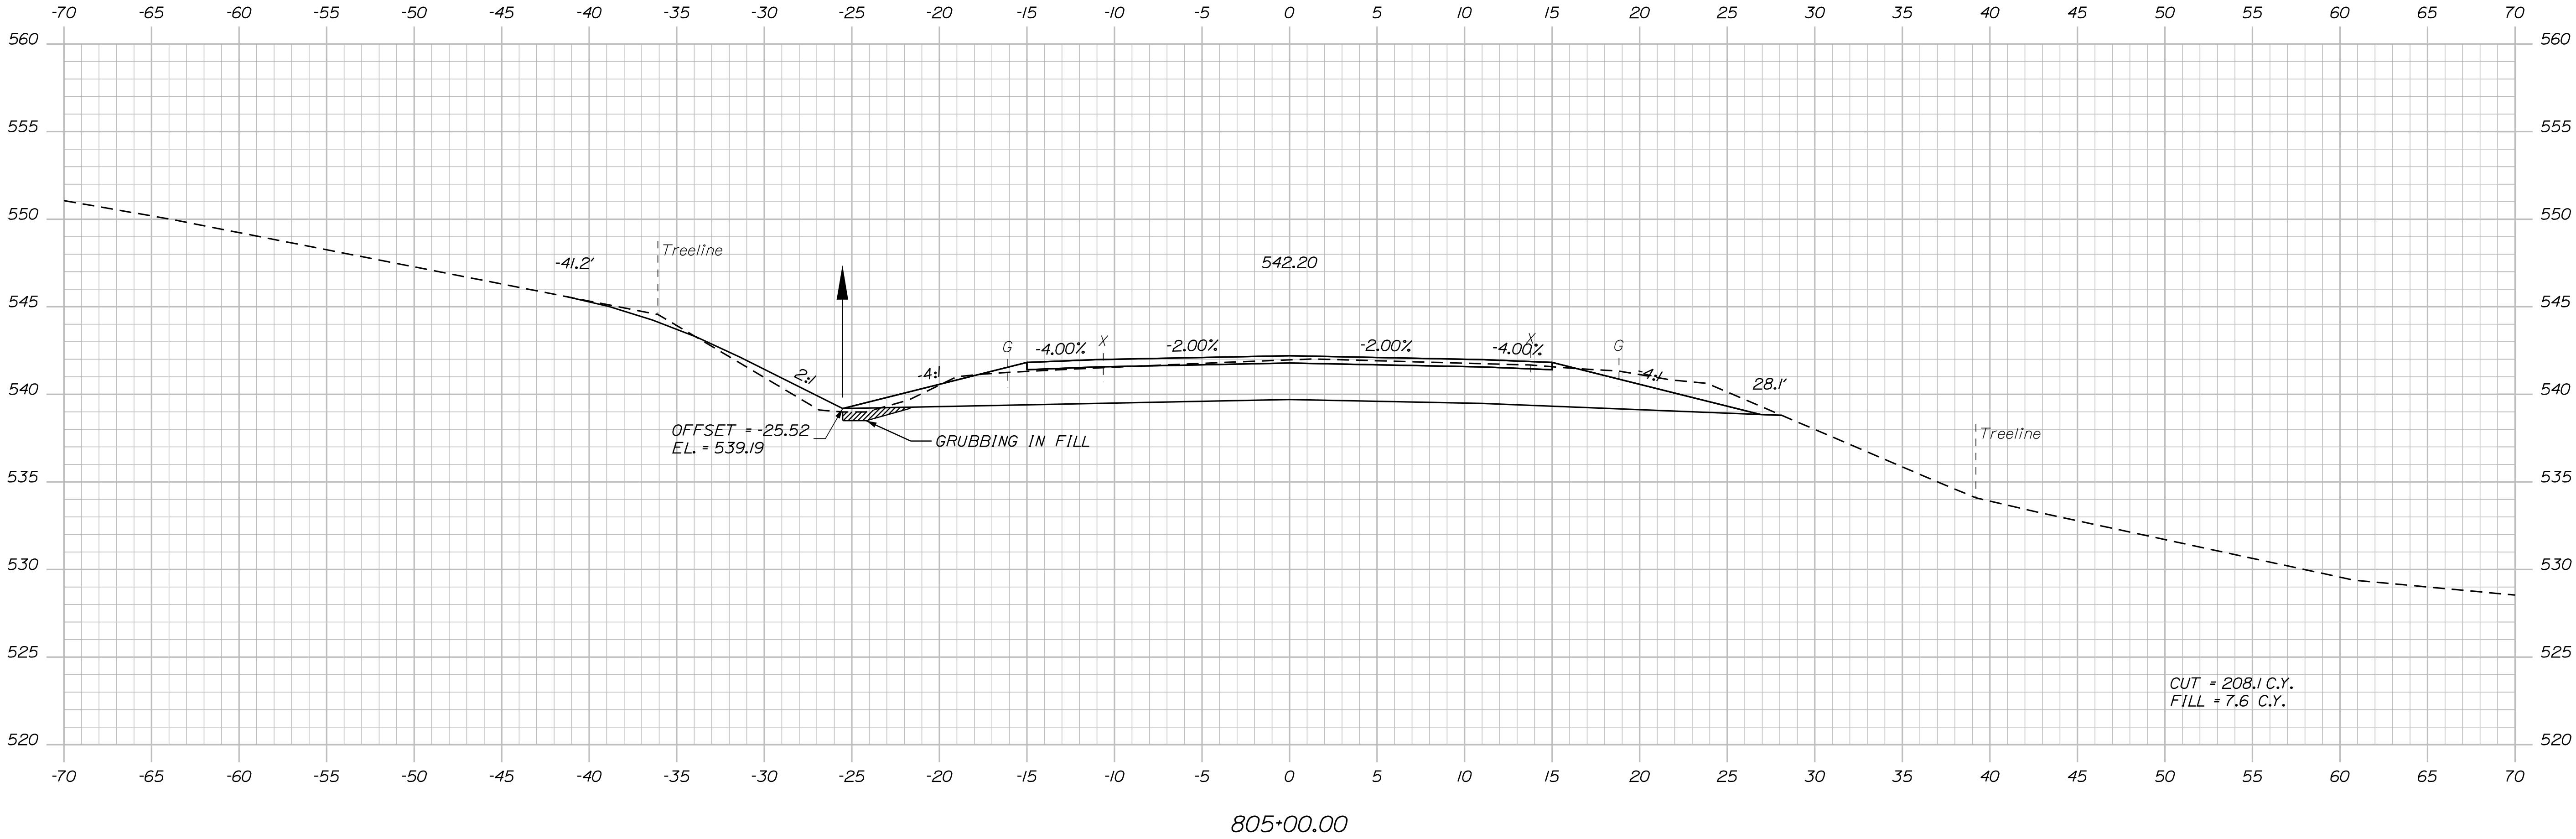

TYLIN INTERNATIONAL

STATE OF MAINE
DEPARTMENT OF TRANSPORTATION
STP-2265(600)
WIN
22656.00
HIGHWAY PLANS

PROJ. MANAGER	BY	DATE
E. MARTIN	T. KELLEY	9/2017
CHECKED-REVIEWED	H. COWAN	9/2017
DESIGN-DETAILED		
REVISIONS 1		
REVISIONS 2		
REVISIONS 3		
REVISIONS 4		
FIELD CHANGES		

FRENCHVILLE - FORT KENT
U.S. ROUTE 1
CROSS SECTIONS

SHEET NUMBER
302
OF 384



Sta. 804+50.00 to Sta. 805+00.00

Date:8/18/2026

Username:

Division: HIGHWAY

Filename: ...\\HIGHWAY\\MST\\A\\x_XSection_3.dgn

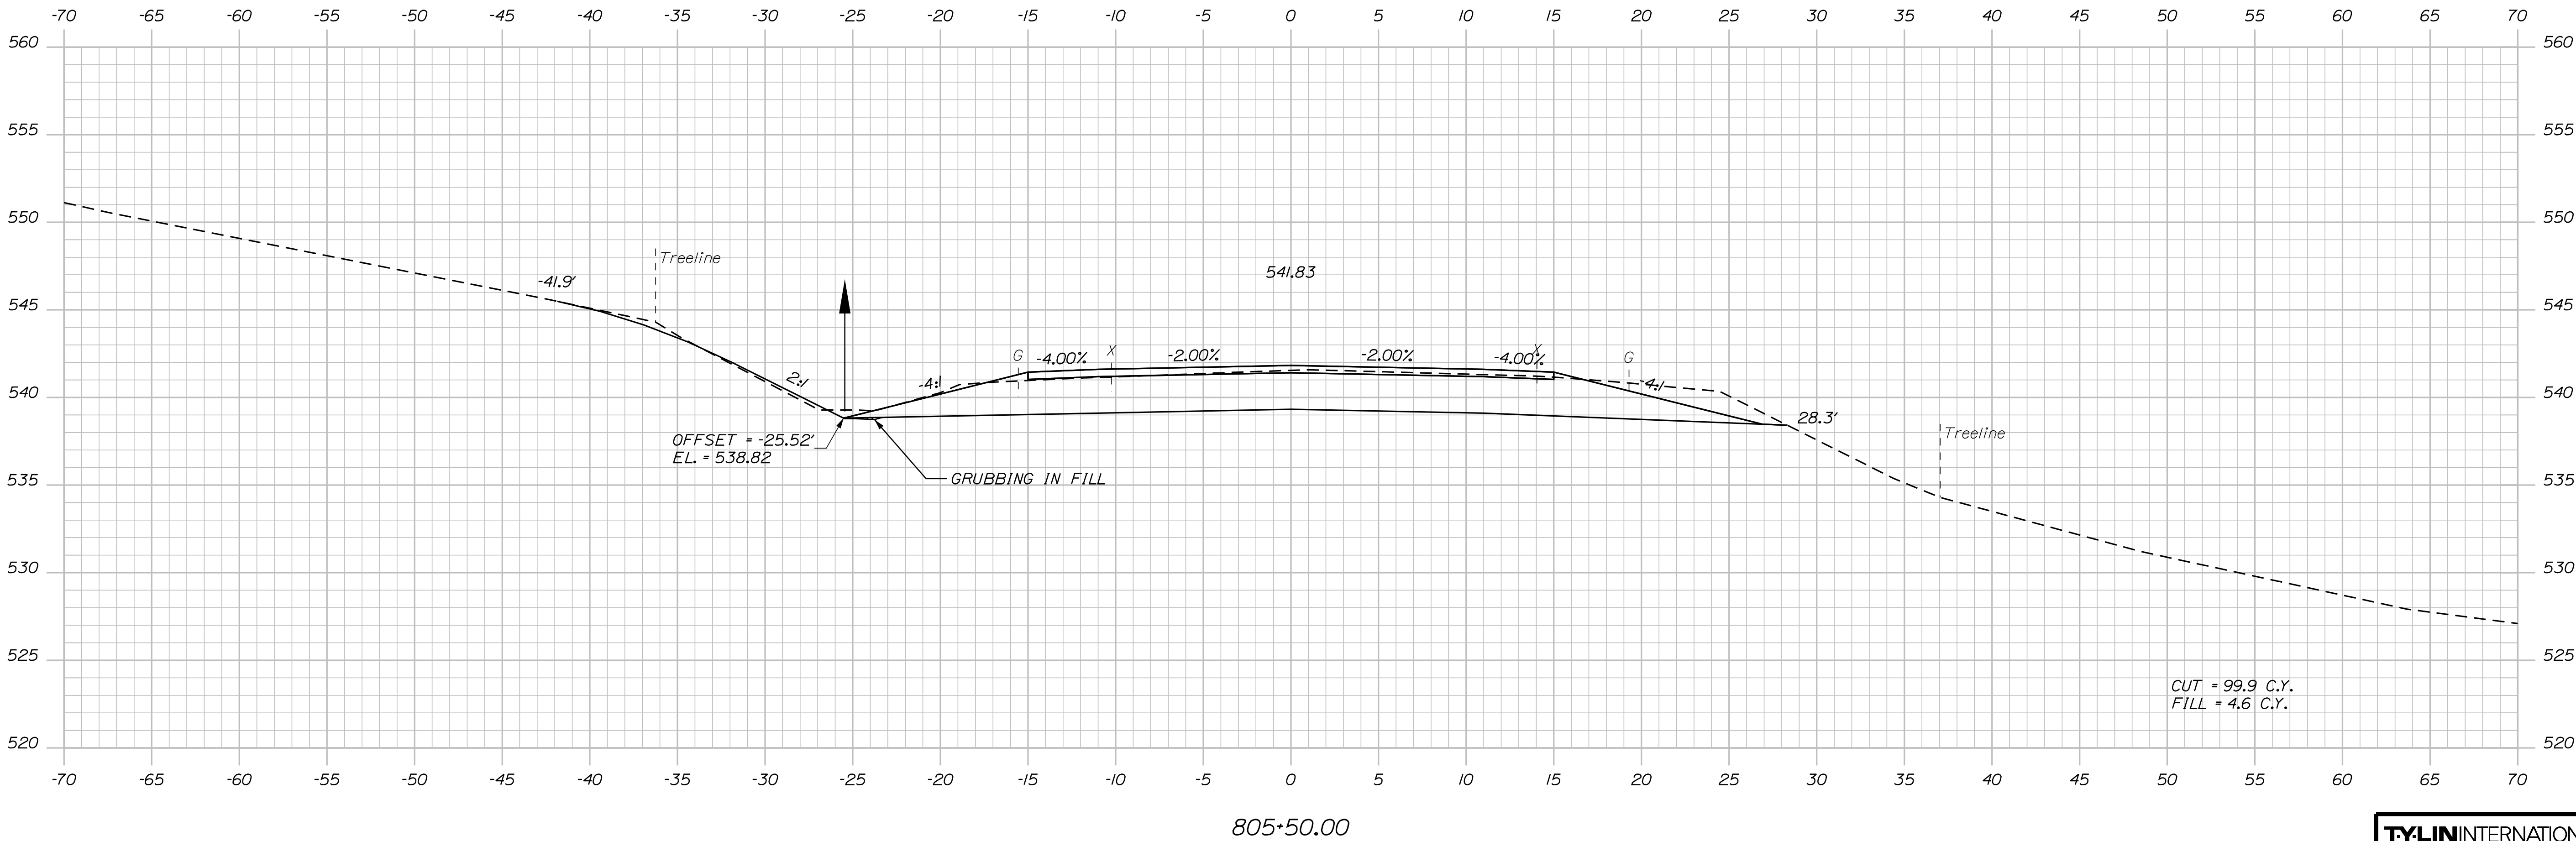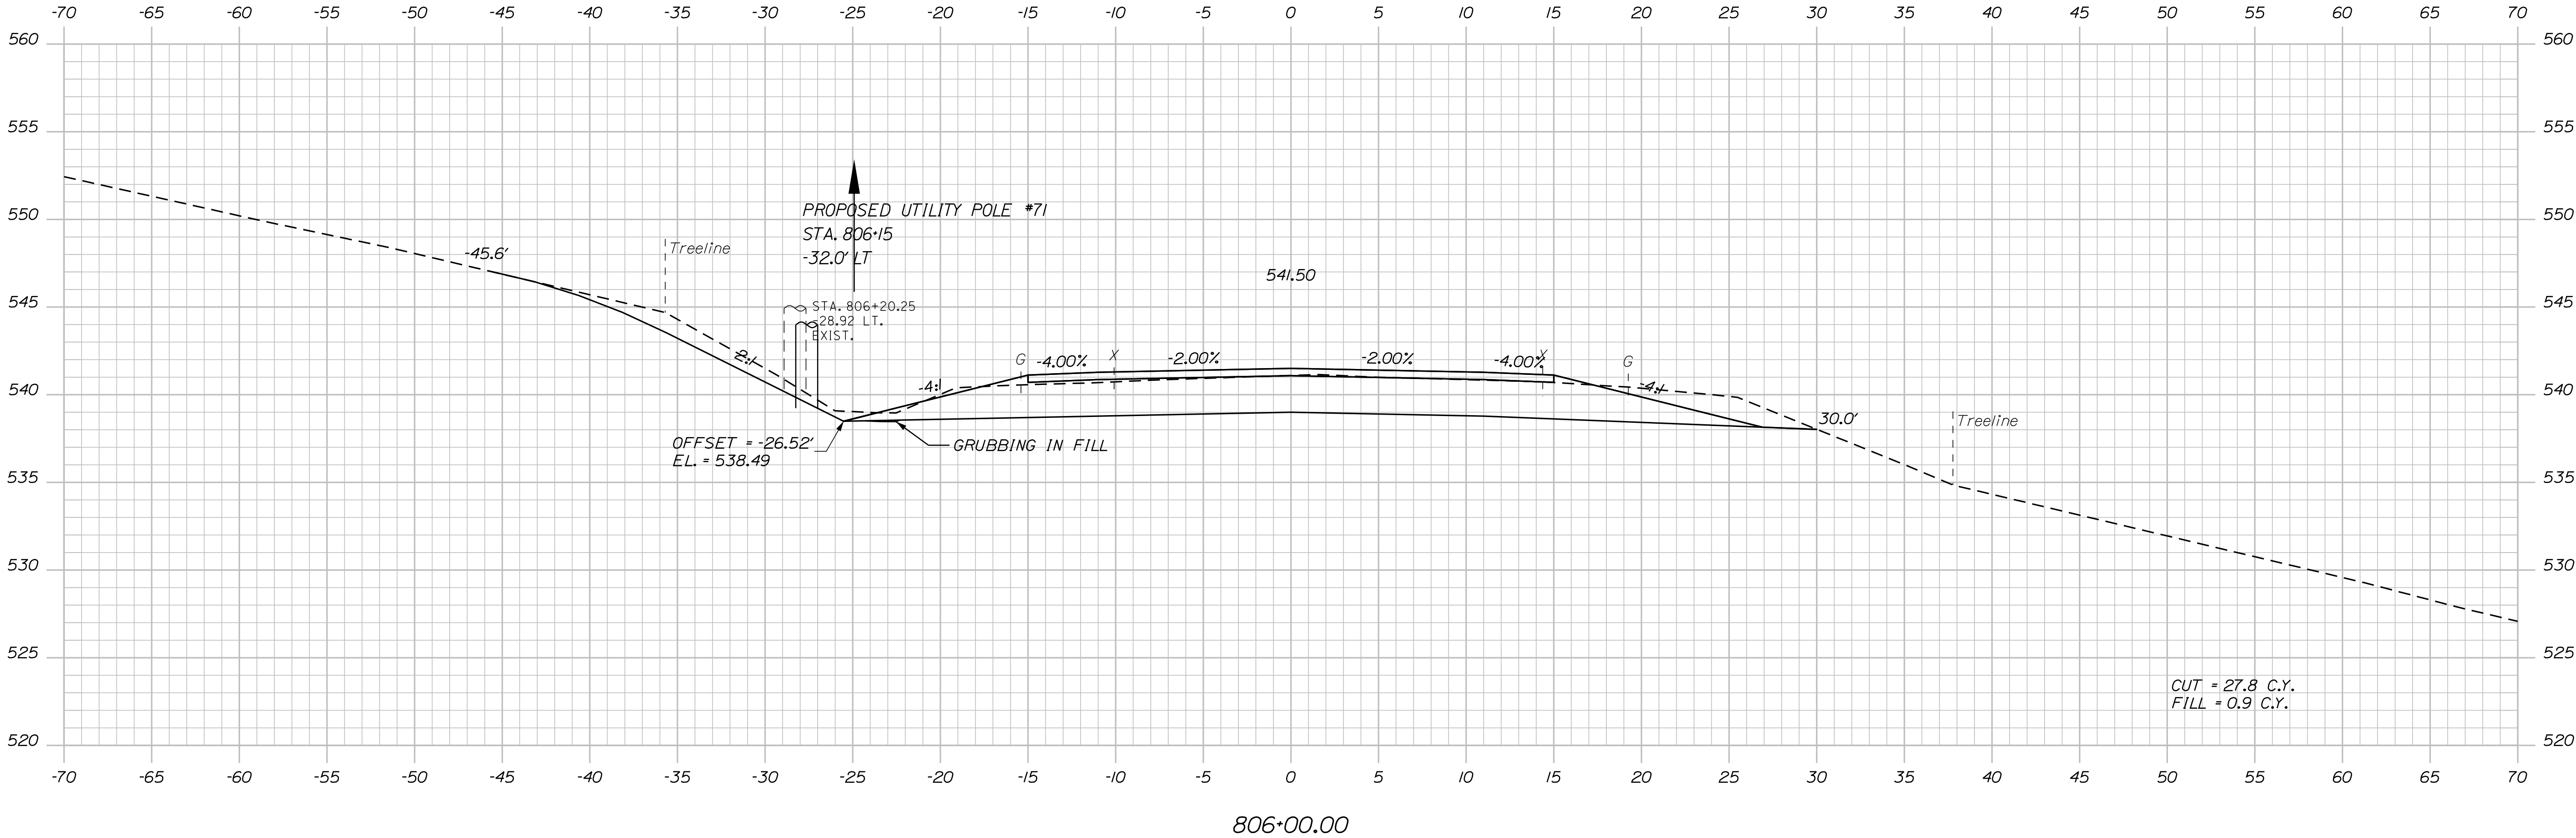

TYLIN INTERNATIONAL

STATE OF MAINE
DEPARTMENT OF TRANSPORTATION
STP-2265(600)
WIN
22656.00
HIGHWAY PLANS

PROJ. MANAGER	BY	DATE
E. MARTIN	T. KELLEY	9/2017
DESIGN-DETAILED	H. COWAN	9/2017
CHECKED-REVIEWED		
DESIGN-DETAILED		
REVISIONS 1		
REVISIONS 2		
REVISIONS 3		
REVISIONS 4		
FIELD CHANGES		

FRENCHVILLE - FORT KENT
U.S. ROUTE 1
CROSS SECTIONS



SHEET NUMBER
303
OF 384

Sta. 805+50.00 to Sta. 806+00.00

Date:8/18/2026

Username:

Filename: ...\\HIGHWAY\\MST\\A\\x_XSection_3.dgn Division: HIGHWAY

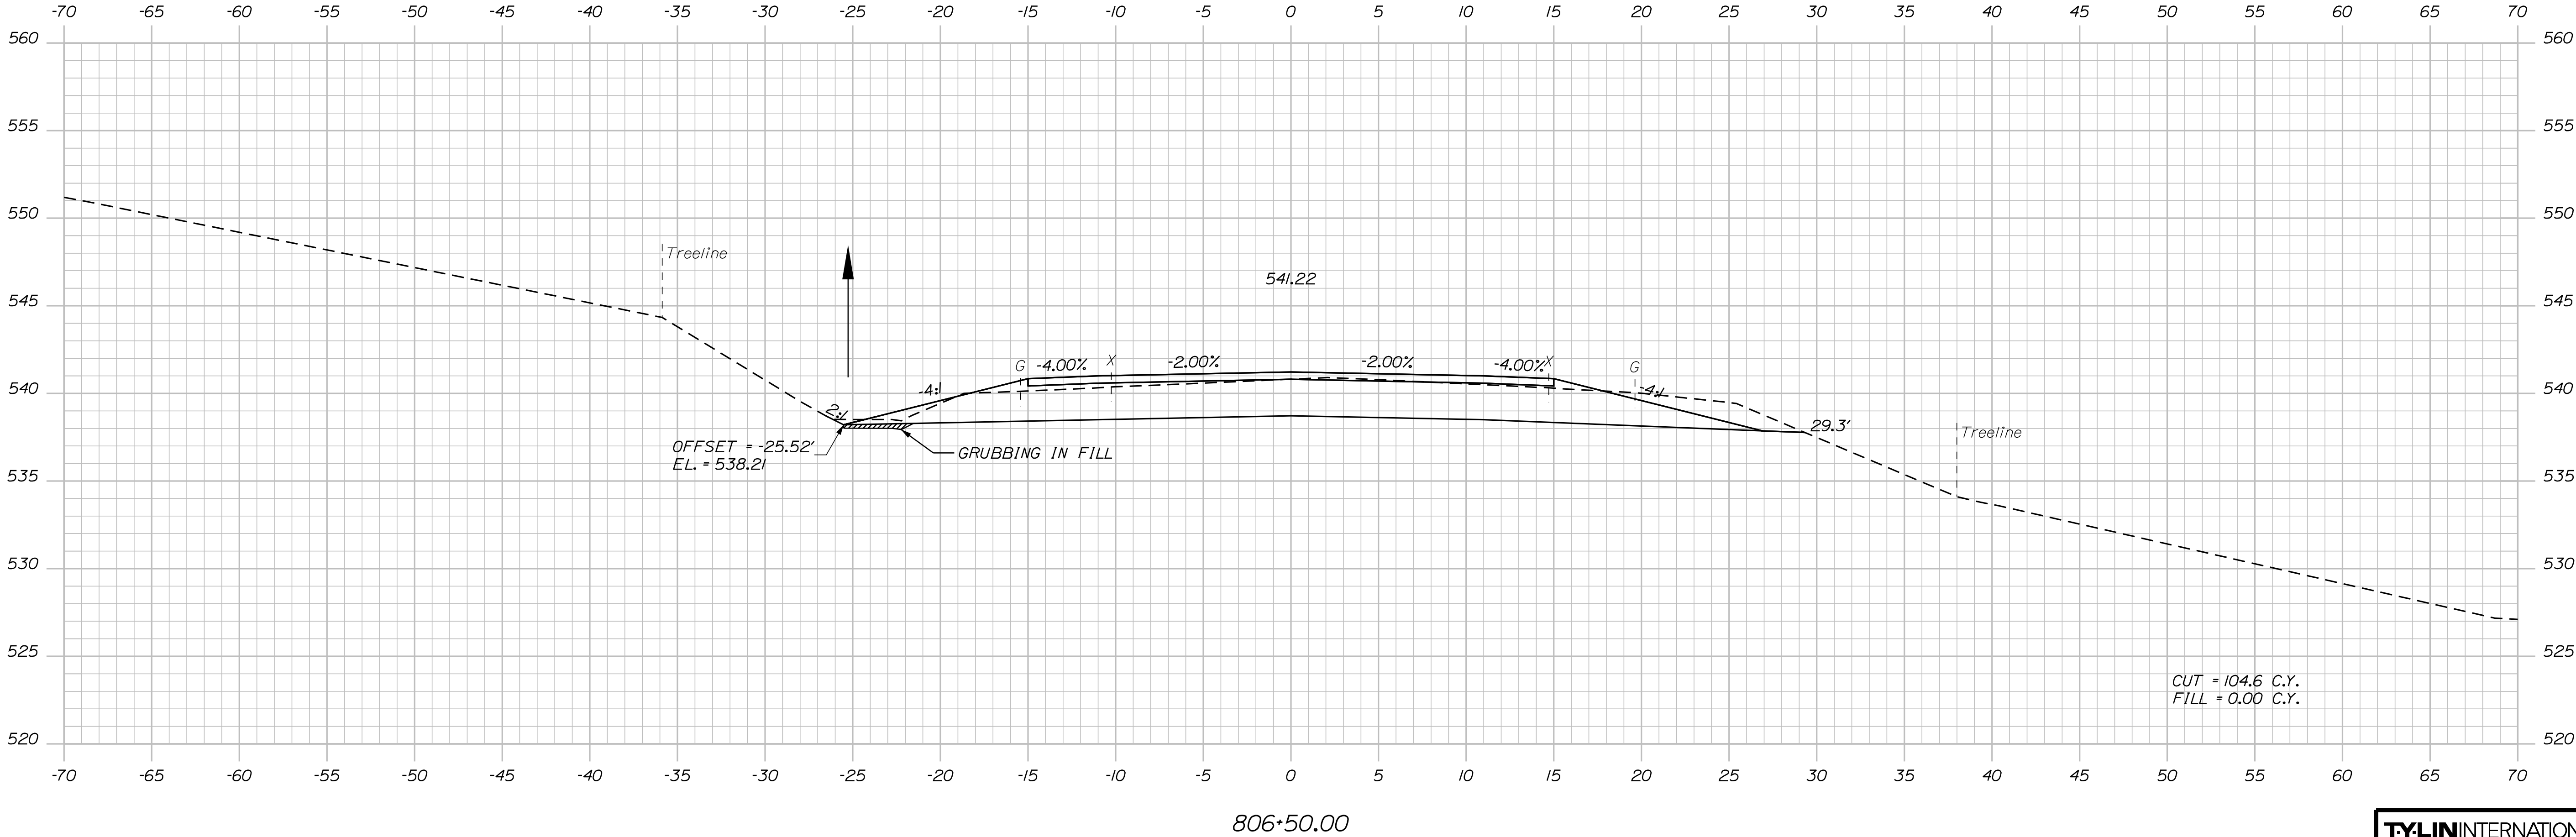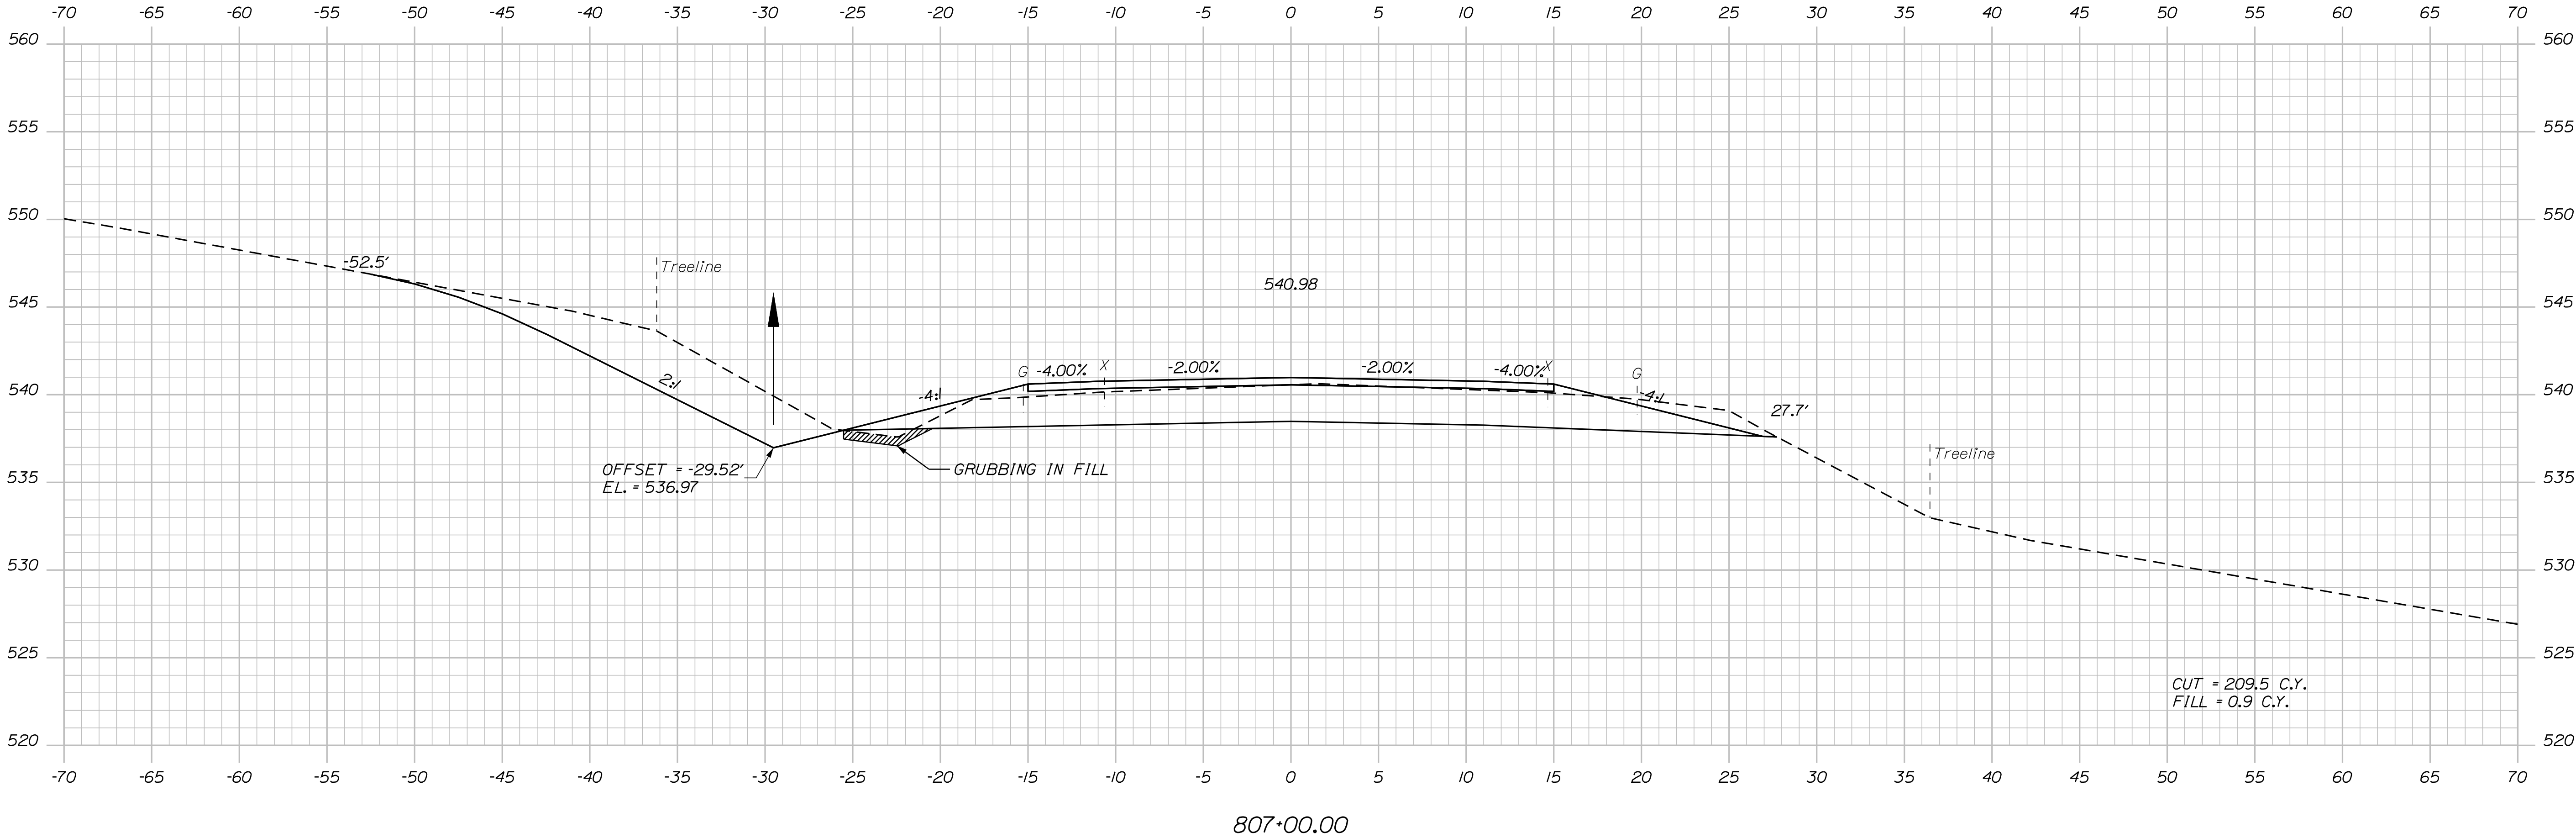

TYLIN INTERNATIONAL

STATE OF MAINE
DEPARTMENT OF TRANSPORTATION

STP-2265(600)

WIN
22656.00
HIGHWAY PLANS

PROJ. MANAGER
E. MARTIN

DESIGN-DETAILED
T. KELLEY

CHECKED-REVIEWED
H. COWAN

DESIGN-DETAILED
T. KELLEY

REVISIONS 1
H. COWAN

REVISIONS 2
H. COWAN

REVISIONS 3
H. COWAN

REVISIONS 4
H. COWAN

FIELD CHANGES
H. COWAN

DATE
9/2017

BY
T. KELLEY
H. COWAN

DATE
9/2017

DATE
9/2017

DATE
9/2017

DATE
9/2017

DATE
9/2017

DATE
9/2017

SIGNATURE

P.E. NUMBER

DATE

FRENCHVILLE - FORT KENT
U.S. ROUTE 1

CROSS SECTIONS

SHEET NUMBER

304



OF 384

Username:

Date:8/18/2026

Division: HIGHWAY

Filename: ... \HIGHWAY\MST\Ax_XSection_3.dgn

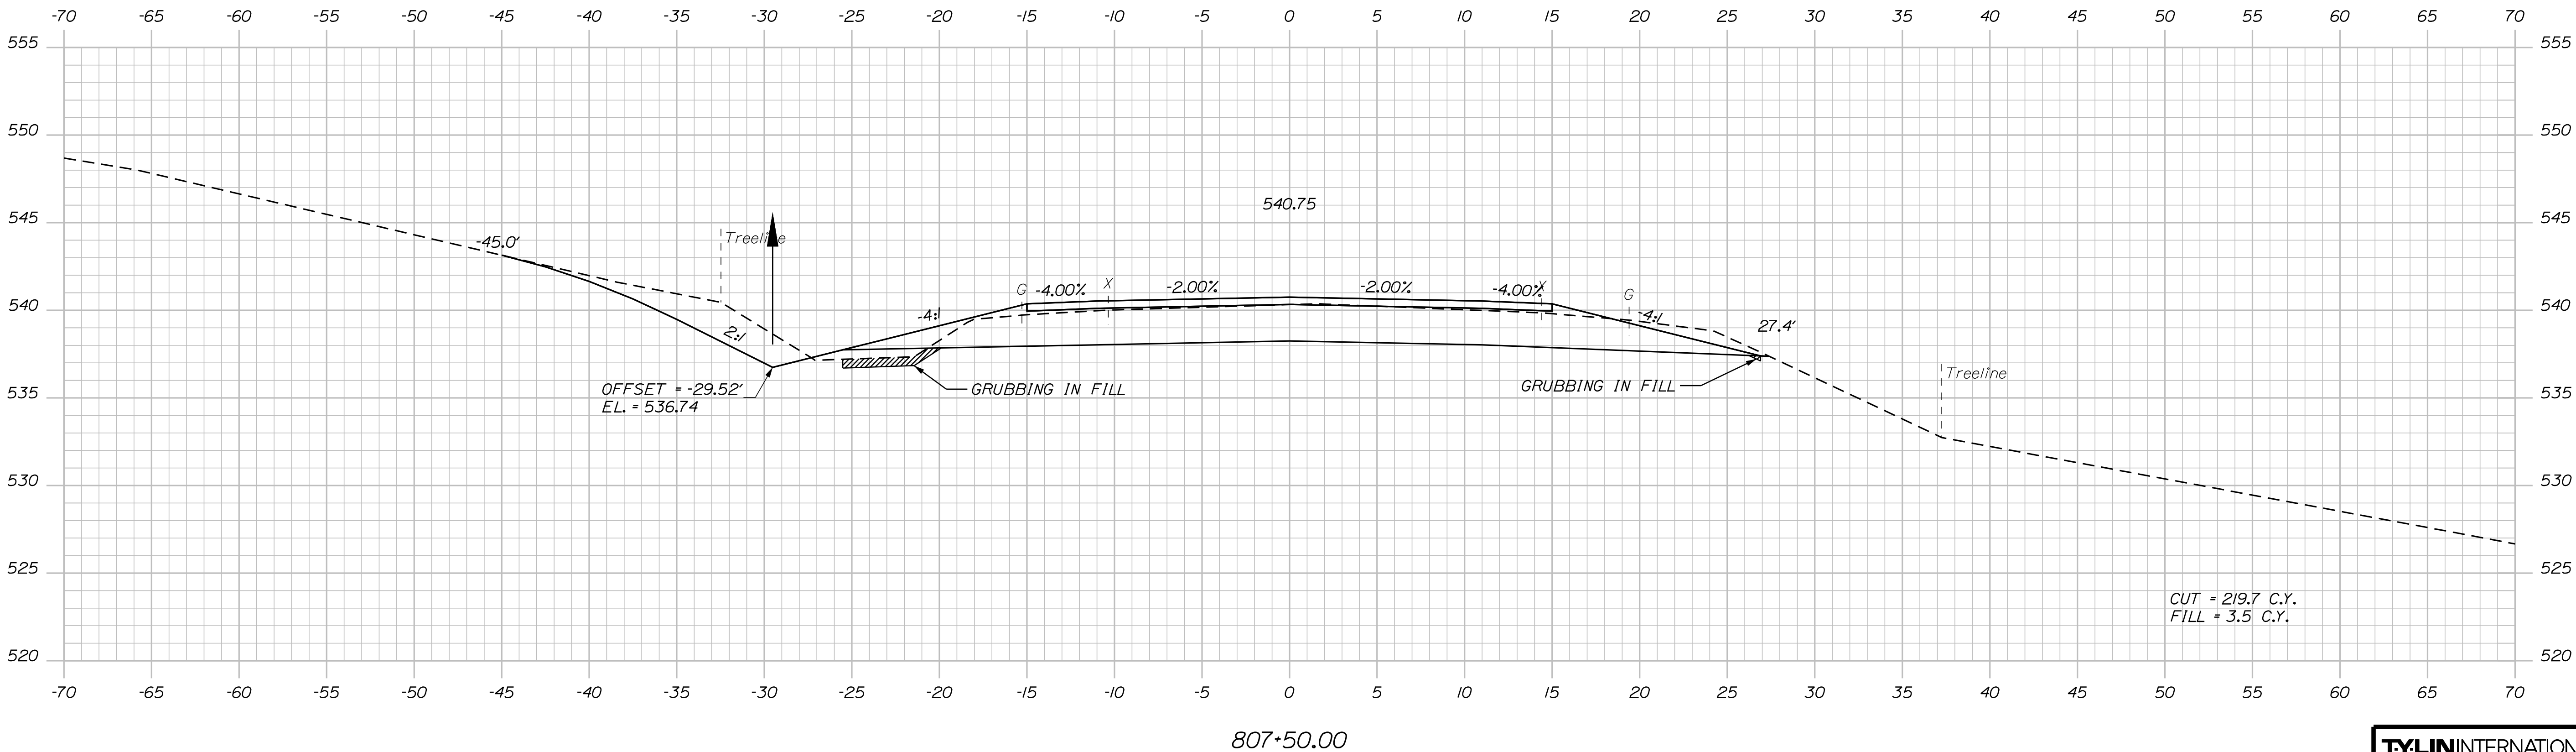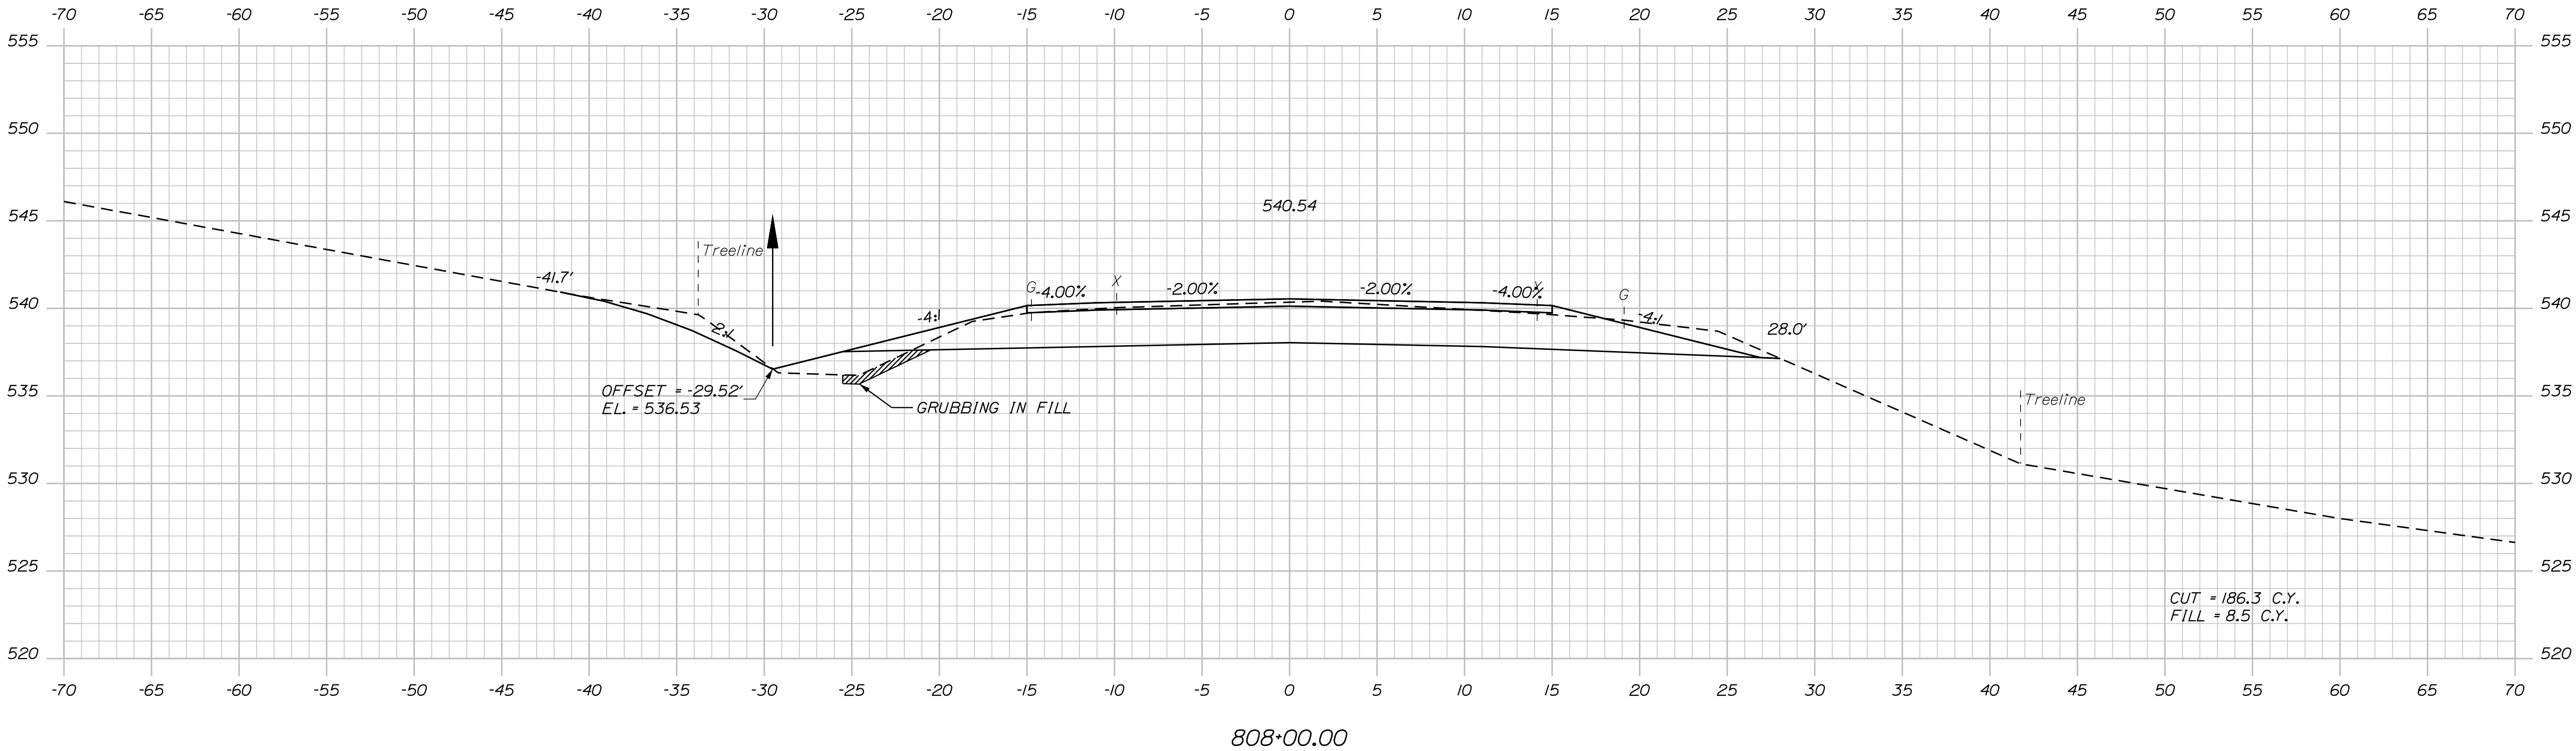

TYLIN INTERNATIONAL

STATE OF MAINE DEPARTMENT OF TRANSPORTATION
STP-2265(600)
WIN 22656.00 HIGHWAY PLANS


PROJ. MANAGER E. MARTIN	BY T. KELLEY H. COWAN	DATE 9/2017 9/2017
DESIGN-DETAILED T. KELLEY	CHECKED-REVIEWED H. COWAN	SIGNATURE
DESIGN-DETAILED	DESIGN-DETAILED	P.E. NUMBER
REVISIONS 1	REVISIONS 2	DATE
REVISIONS 3	REVISIONS 4	
FIELD CHANGES		

FRENCHVILLE - FORT KENT U.S. ROUTE 1
CROSS SECTIONS

SHEET NUMBER 305 OF 384

Sta. 807+50.00 to Sta. 808+00.00

Filename: ... \HIGHWAY\MSTA\x_XSection_3.dgn

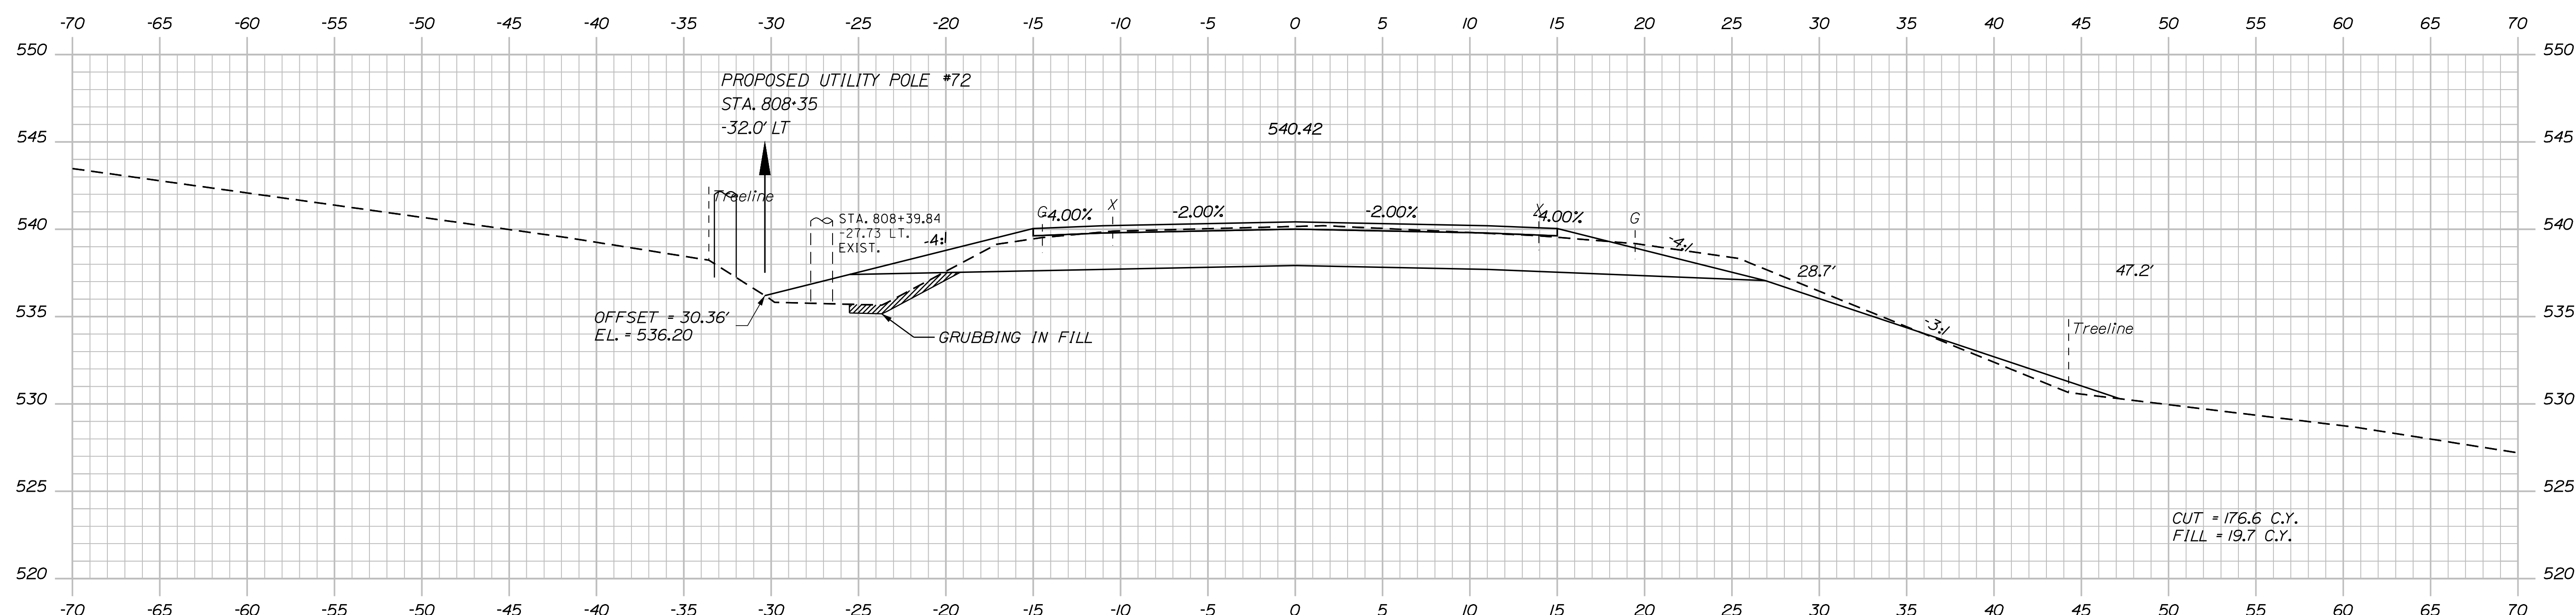

OF 384

306


OF 384

FRENCHVILLE - FORT KENT
U.S. ROUTE 1

CROSS SECTIONS

STATE OF MAINE DEPARTMENT OF TRANSPORTATION			
STP-2265(600)			
WIN 22656.00 HIGHWAY PLANS			
PROJ. MANAGER	E. MARTIN	BY	DATE
DESIGN-DETAILED	T. KELLEY	T. KELLEY	9/20/7
CHECKED-REVIEWED	H. COWAN	H. COWAN	9/20/7
DESIGN-DETAILED2			
DESIGN3-DETAILED3			
REVISIONS 1	P.E. NUMBER		
REVISIONS 2			
REVISIONS 3			
REVISIONS 4	DATE		
FIELD CHANGES			

Filename: ... \HIGHWAY\MSTA\X_XSection_3.dgn


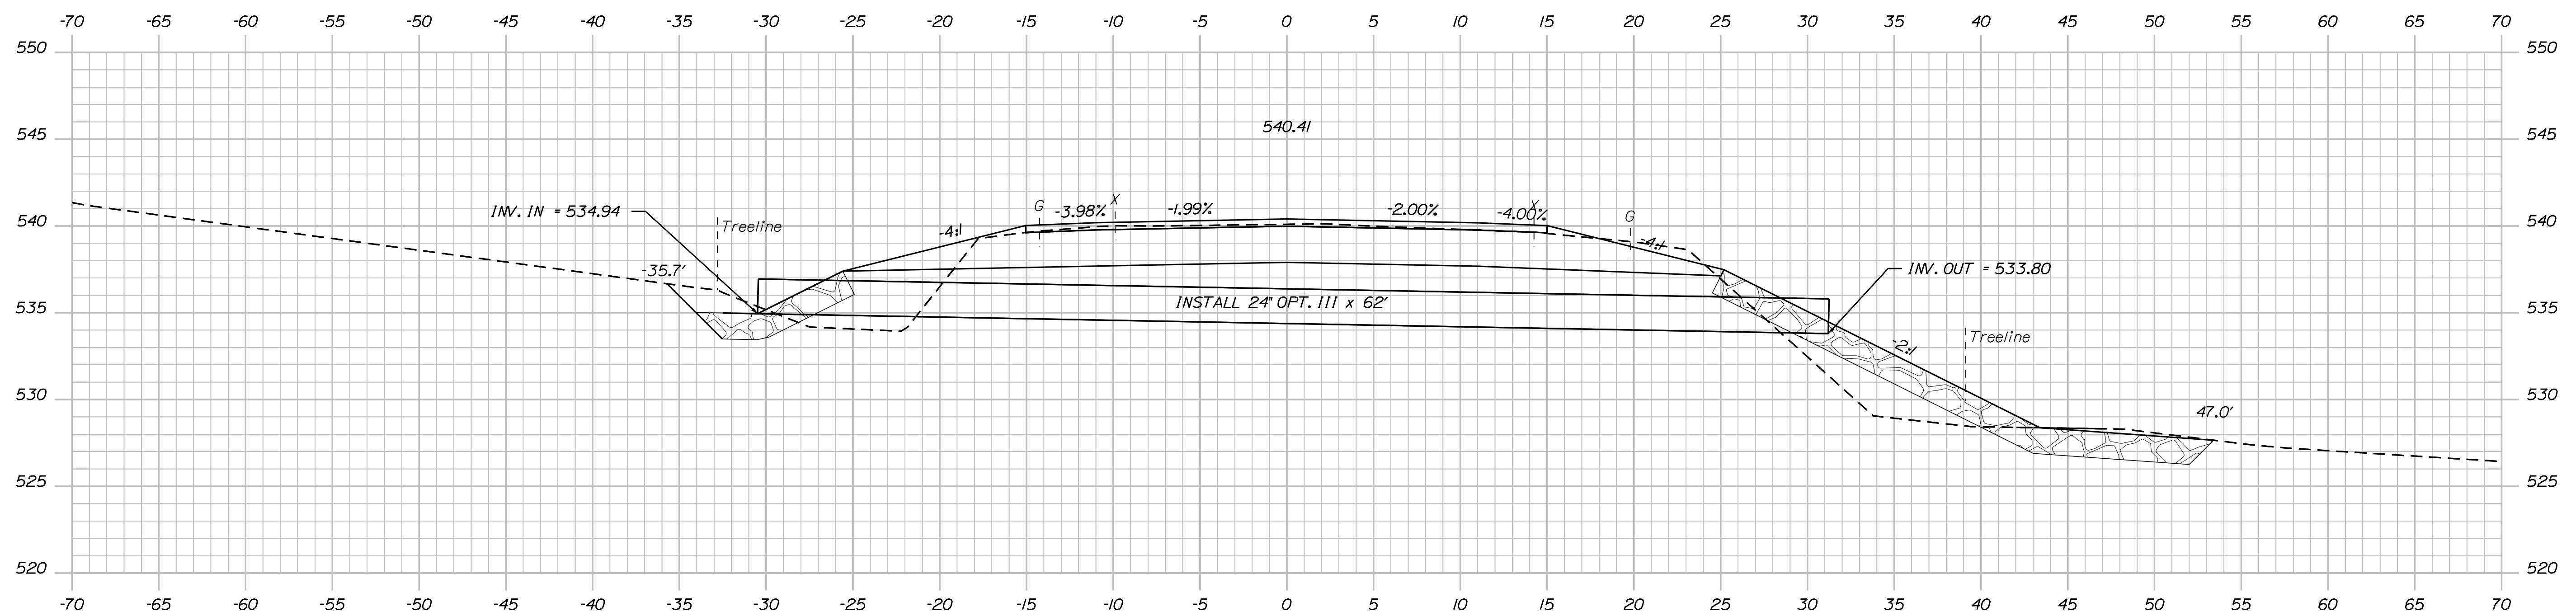


Date:8/18/2026

Username:

Division: HIGHWAY

Filename: ... \HIGHWAY\MST\A\X_XSection_3.dgn

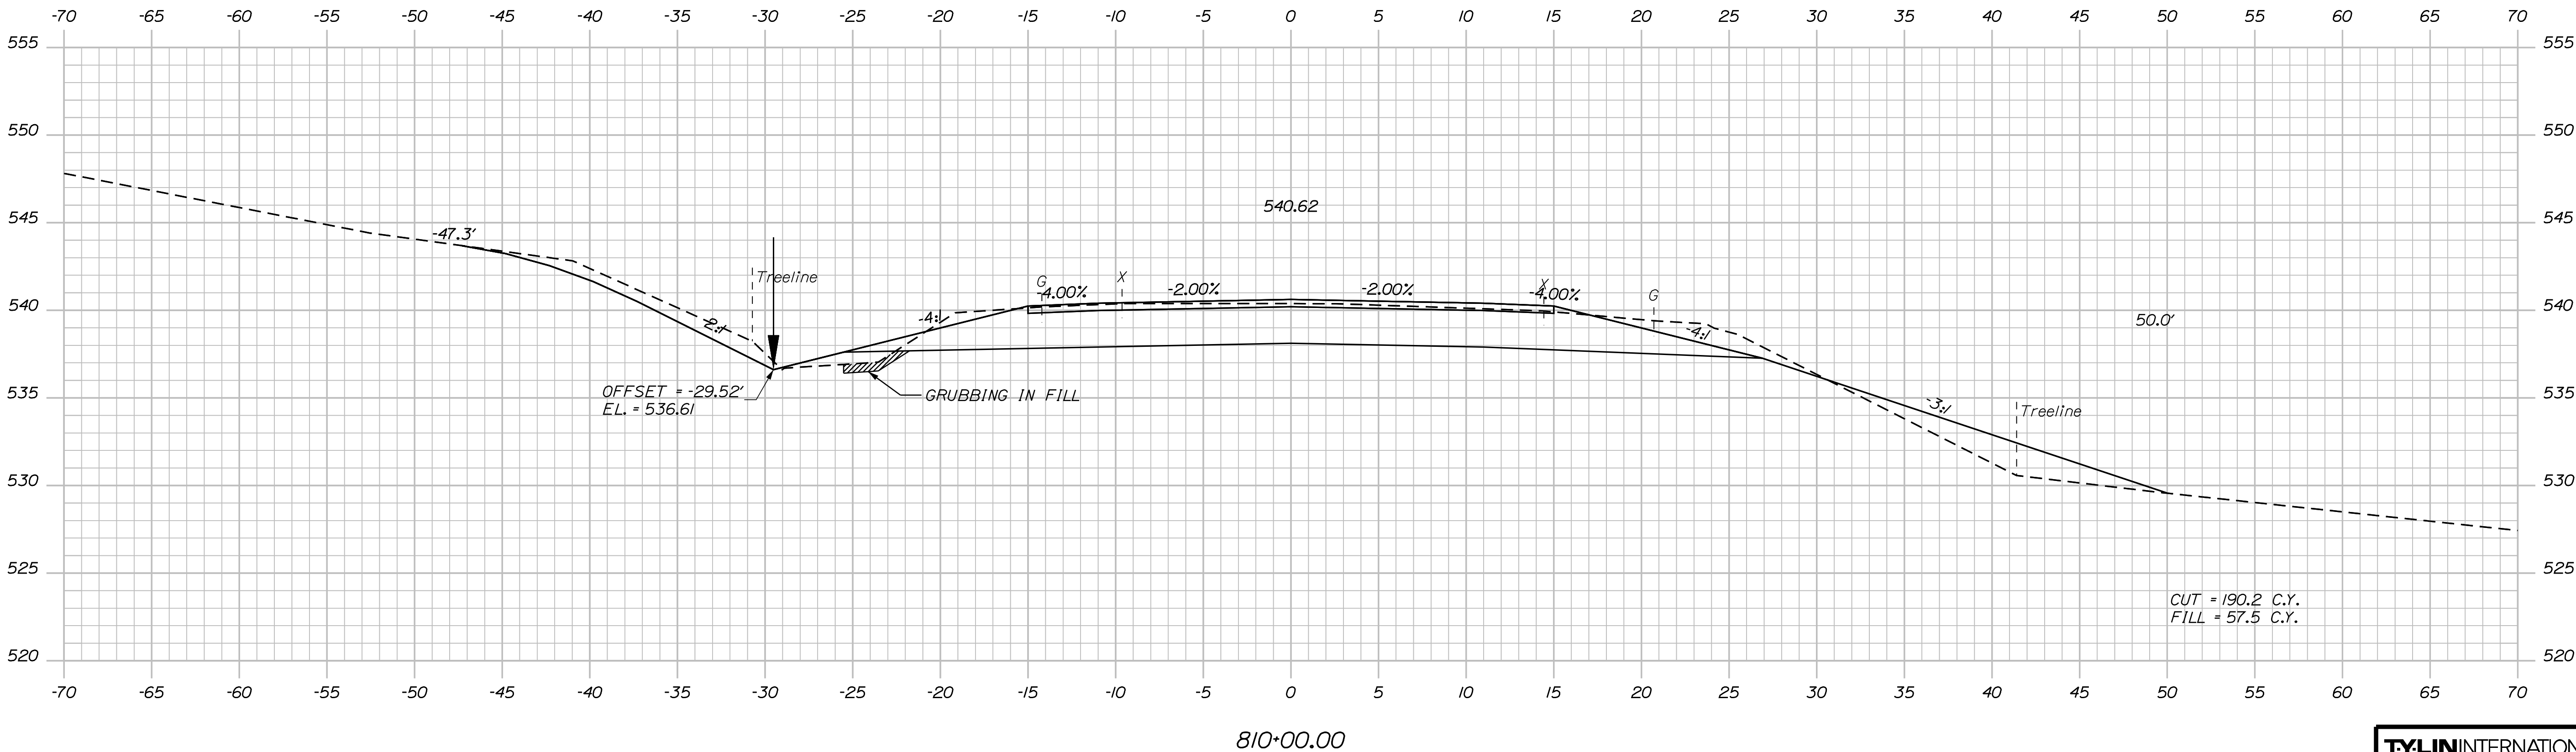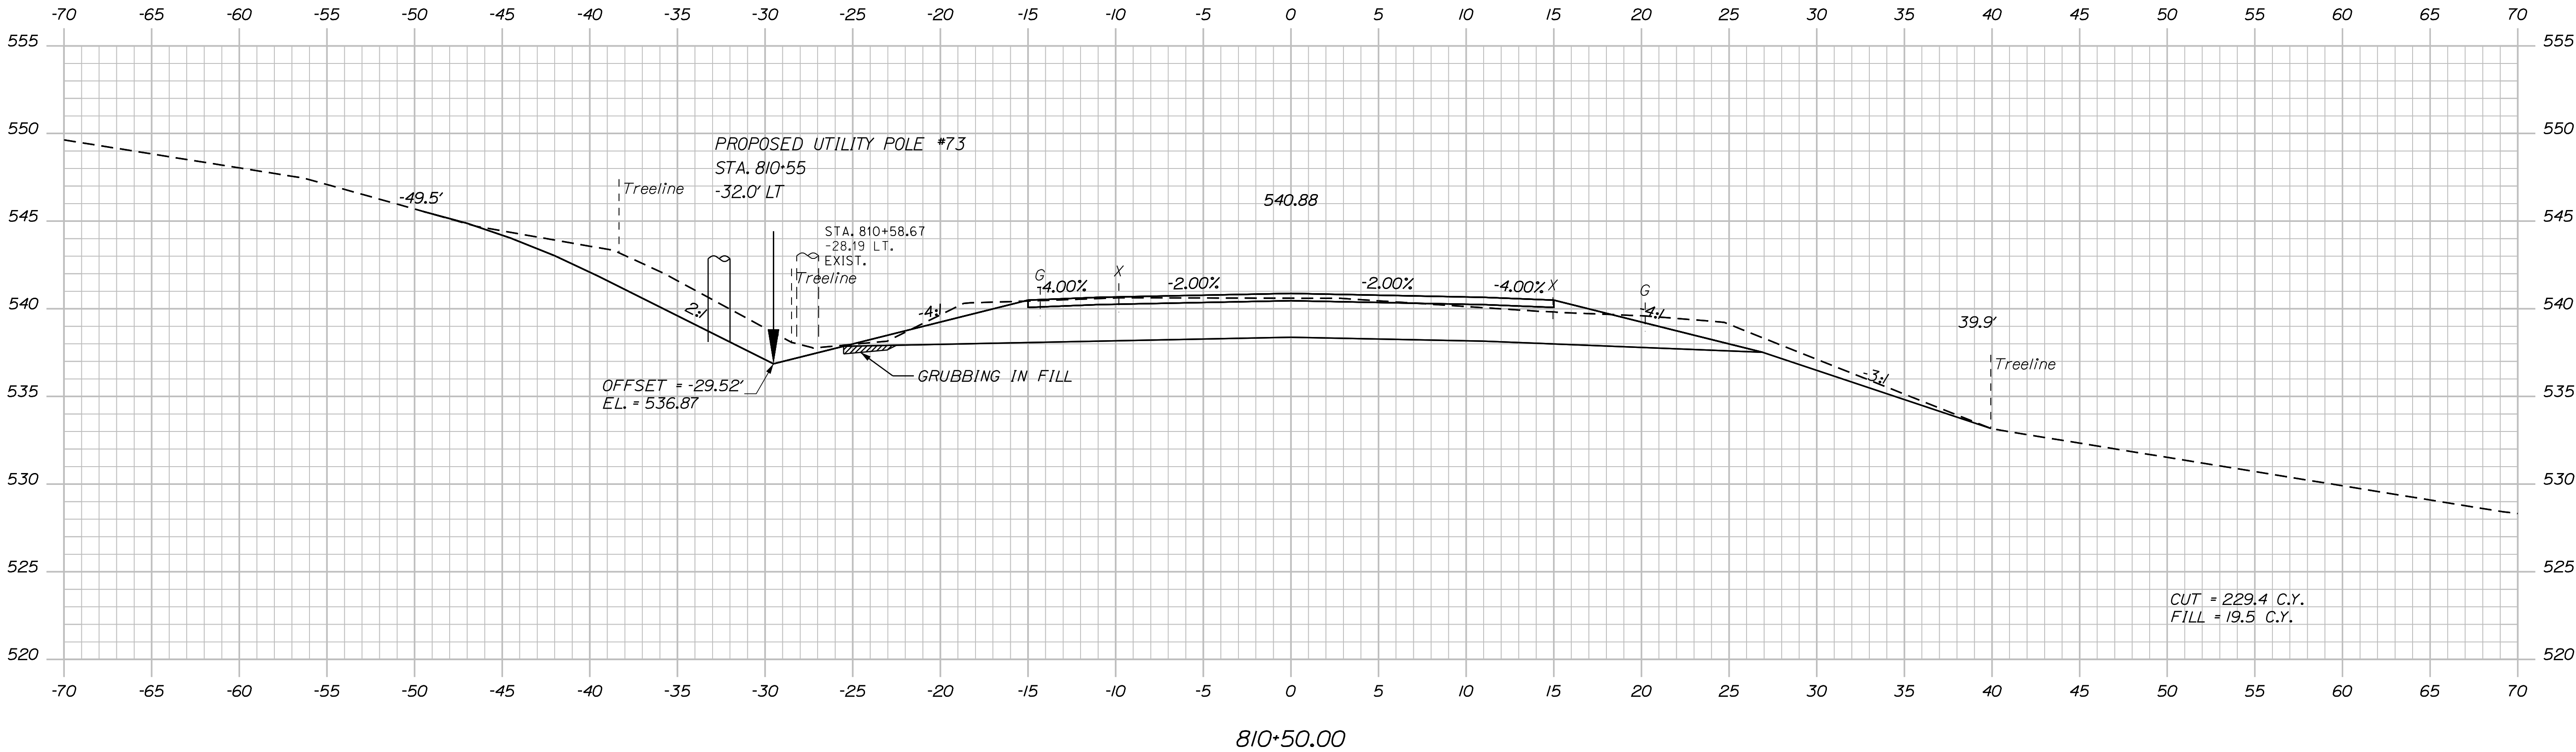

TYLIN INTERNATIONAL

STATE OF MAINE DEPARTMENT OF TRANSPORTATION
STP-2265(600)
WIN 22656.00 HIGHWAY PLANS


PROJ. MANAGER E. MARTIN	BY T. KELLEY	DATE 9/2017
DESIGN-DETAILED T. KELLEY	CHECKED-REVIEWED H. COWAN	SIGNATURE 9/2017
DESIGN-DETAILED		P.E. NUMBER
REVISIONS 1		DATE
REVISIONS 2		
REVISIONS 3		
REVISIONS 4		
FIELD CHANGES		

FRENCHVILLE - FORT KENT U.S. ROUTE 1
CROSS SECTIONS

SHEET NUMBER 308 OF 384

Sta. 810+00.00 to Sta. 810+50.00

Filename: ... \HIGHWAY\MSTA\x_XSection_3.dgn Division: HIGHWAY

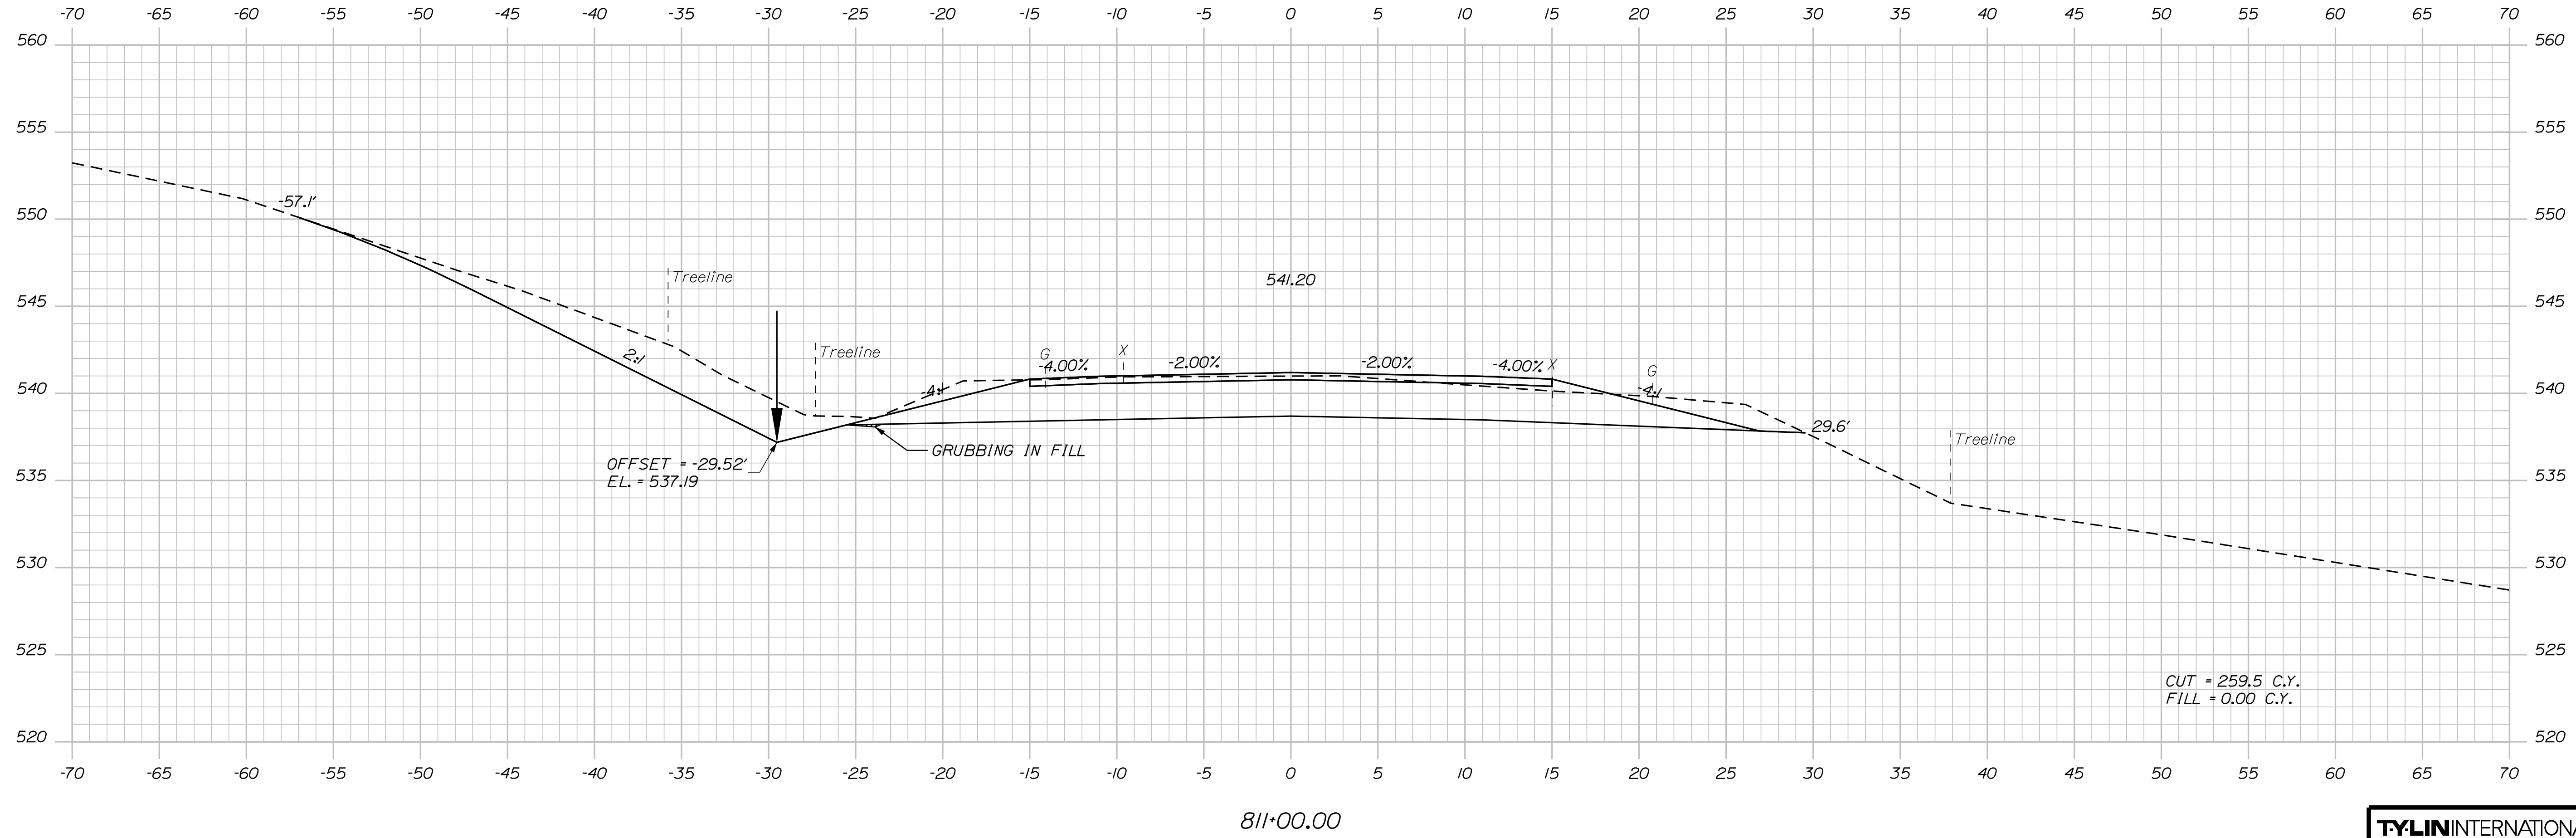



Sta. 811+00.00 to Sta. 811+50.00

Date:8/18/2026

Username:

Division: HIGHWAY

Filename: ...\\HIGHWAY\\MST\\A\\x...XSection_3.dgn

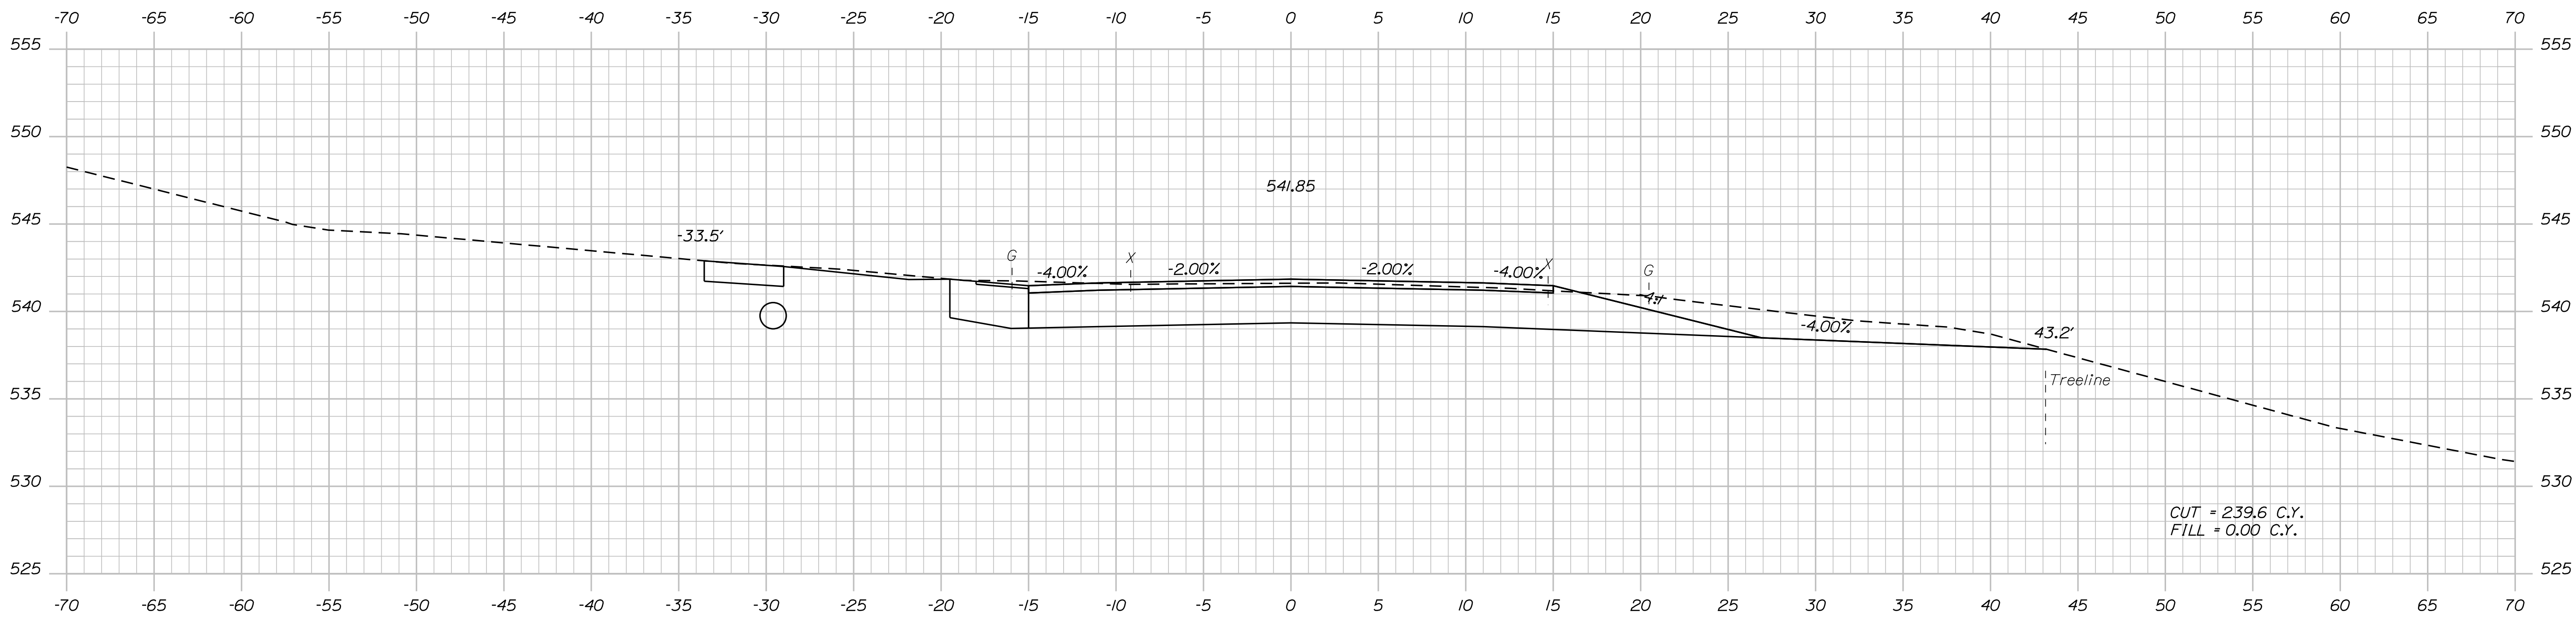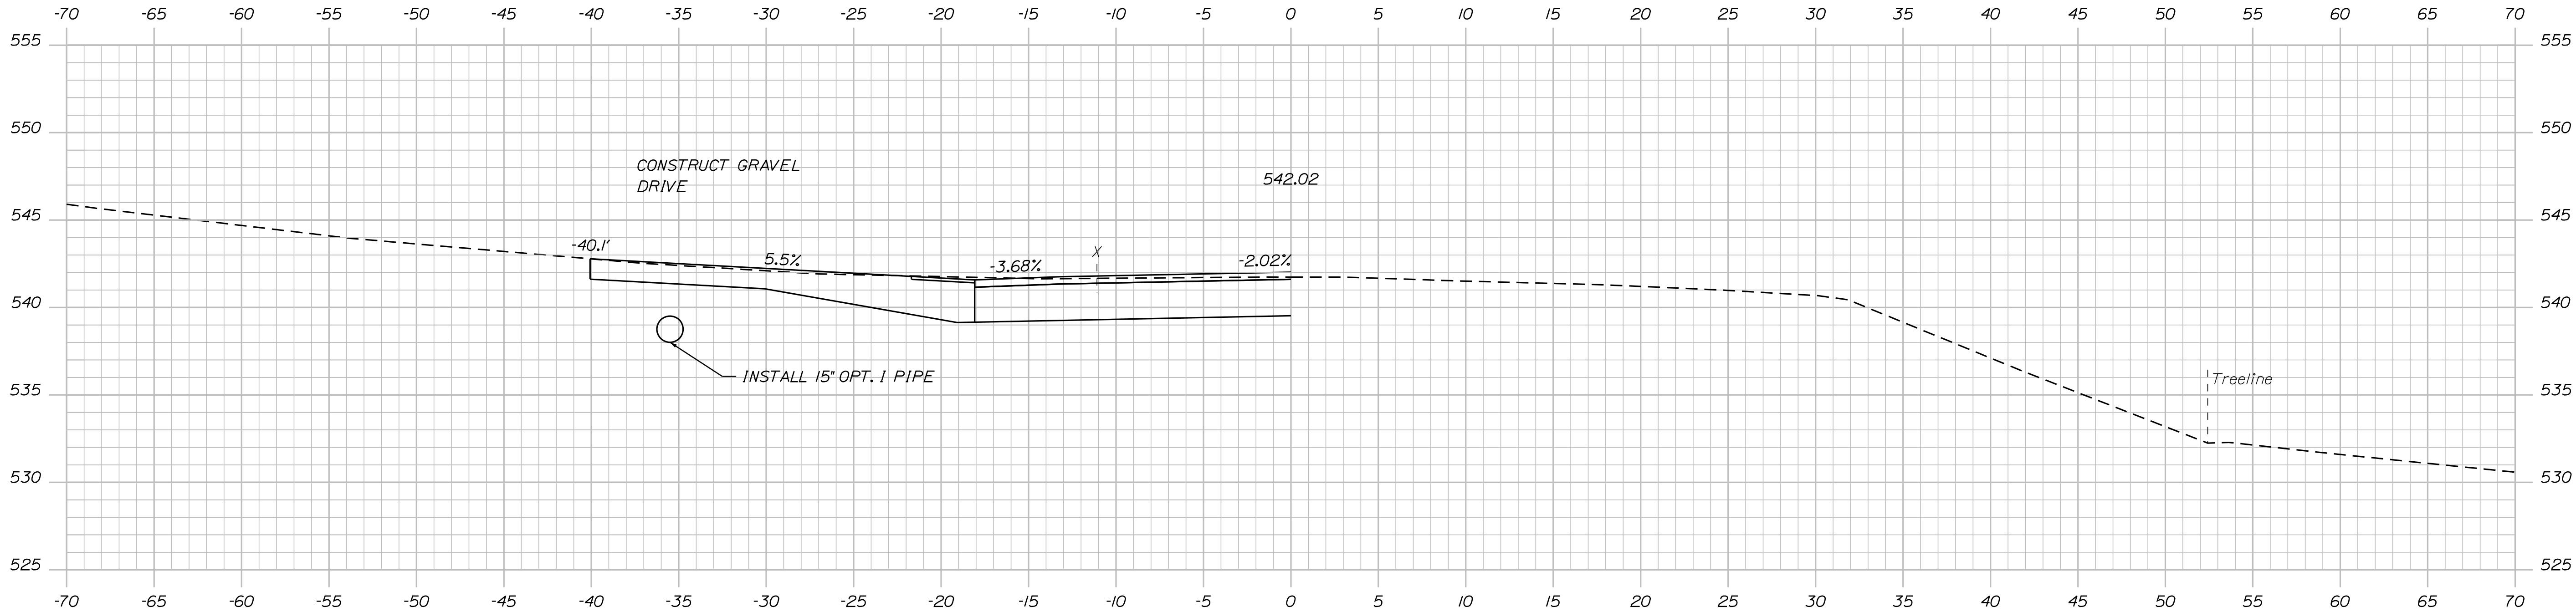


TYLIN INTERNATIONAL

PROJ. MANAGER	BY	DATE
E. MARTIN	T. KELLEY	9/2017
CHECKED-REVIEWED	H. COWAN	9/2017
DESIGN-DETAILED		
DESIGN-DETAILED		
REVISIONS 1		
REVISIONS 2		
REVISIONS 3		
REVISIONS 4		
FIELD CHANGES		

FRENCHVILLE - FORT KENT
U.S. ROUTE 1
CROSS SECTIONS

Filename: ... \HIGHWAY\MSTA\x_XSection_3.dgn

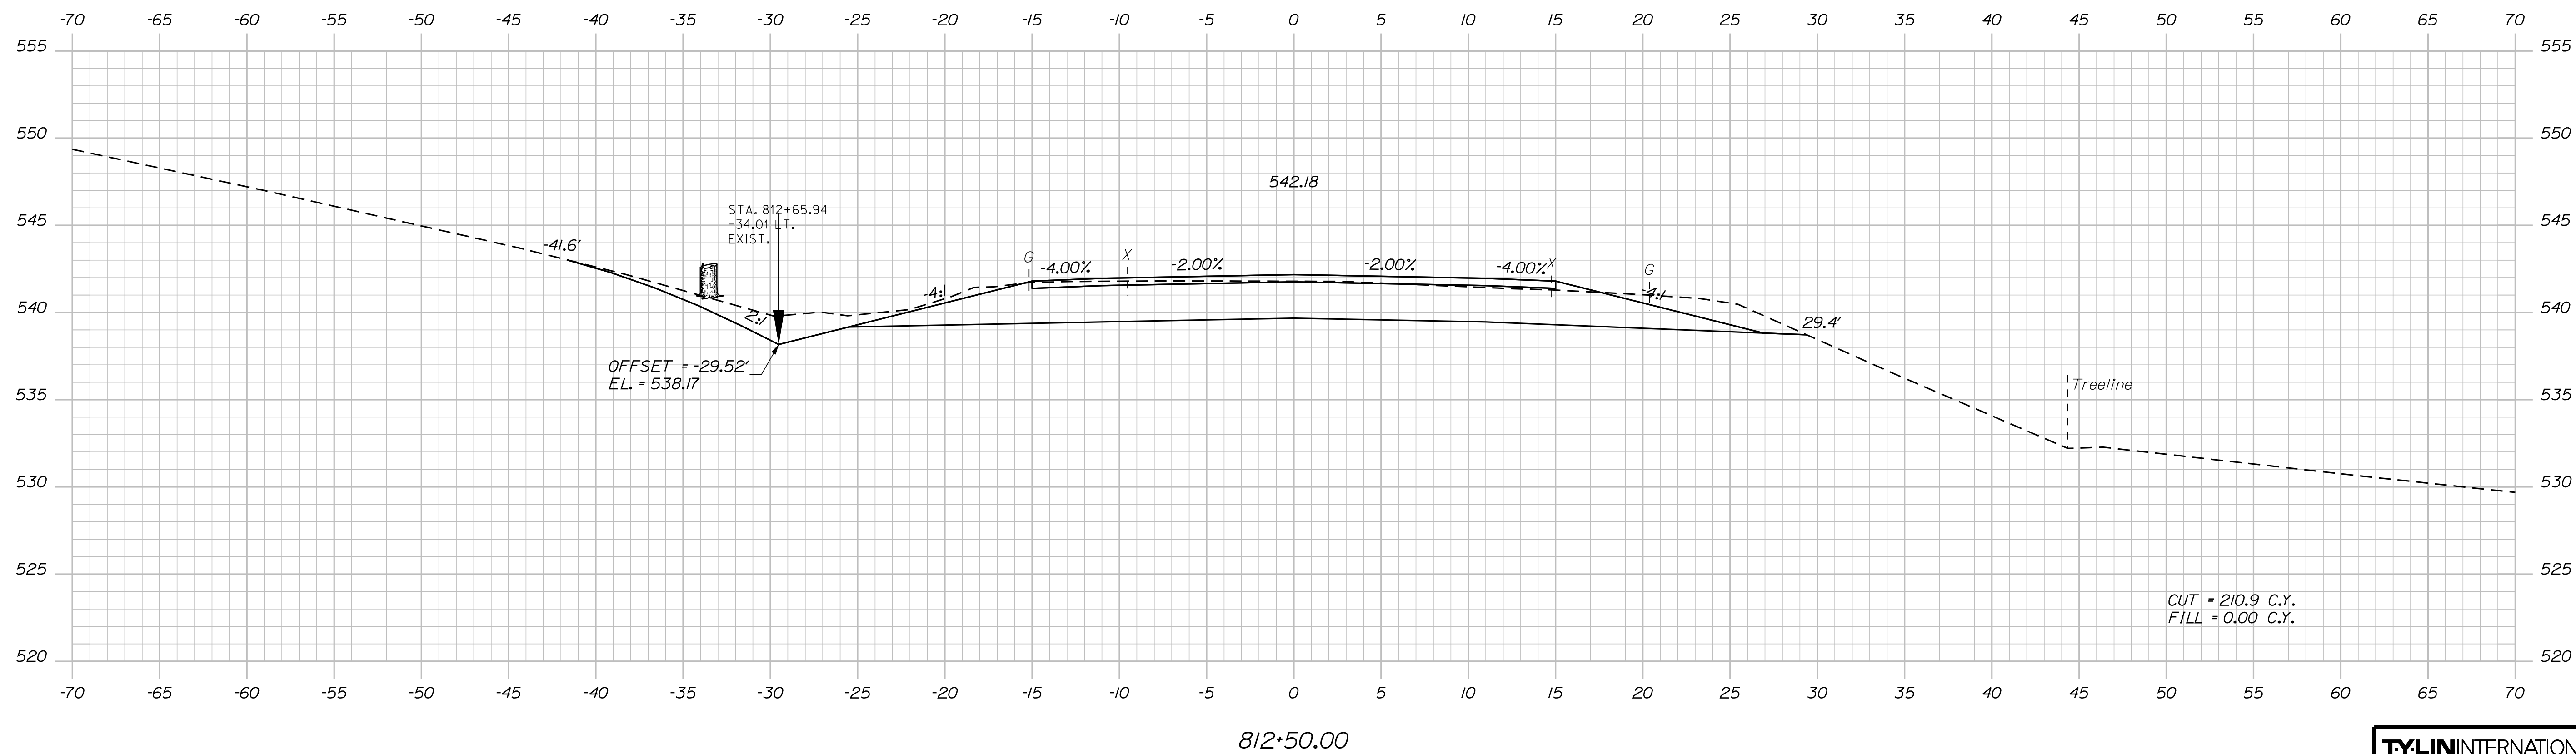

OF 384

311

FRENCHVILLE - FORT
U.S. ROUTE 1
CROSS SECTIONS

CROSS SECTIONS

PROJ. MANAGER	E. MARTIN	BY	DATE
DESIGN-DETAILED	T. KELLEY	I. KELLEY	9/20/07
CHECKED-REVIEWED	H. COWAN	H. COWAN	
DESIGN-DETAILED			
DESIGNS-DETAILED			
REVISIONS 1			
REVISIONS 2			
REVISIONS 3			
REVISIONS 4			
FIELD CHANGES			
SIGNATURE			
P.E. NUMBER			
DATE			

STATE OF MAINE

DEPARTMENT OF TRANSPORTATION

STP-2265(600)

WIN
22656 00



HIGHWAY PLANS

Date:8/18/2026

Username:

Division: HIGHWAY

Filename: ...\\HIGHWAY\\MST\\A\\x_XSection_3.dgn

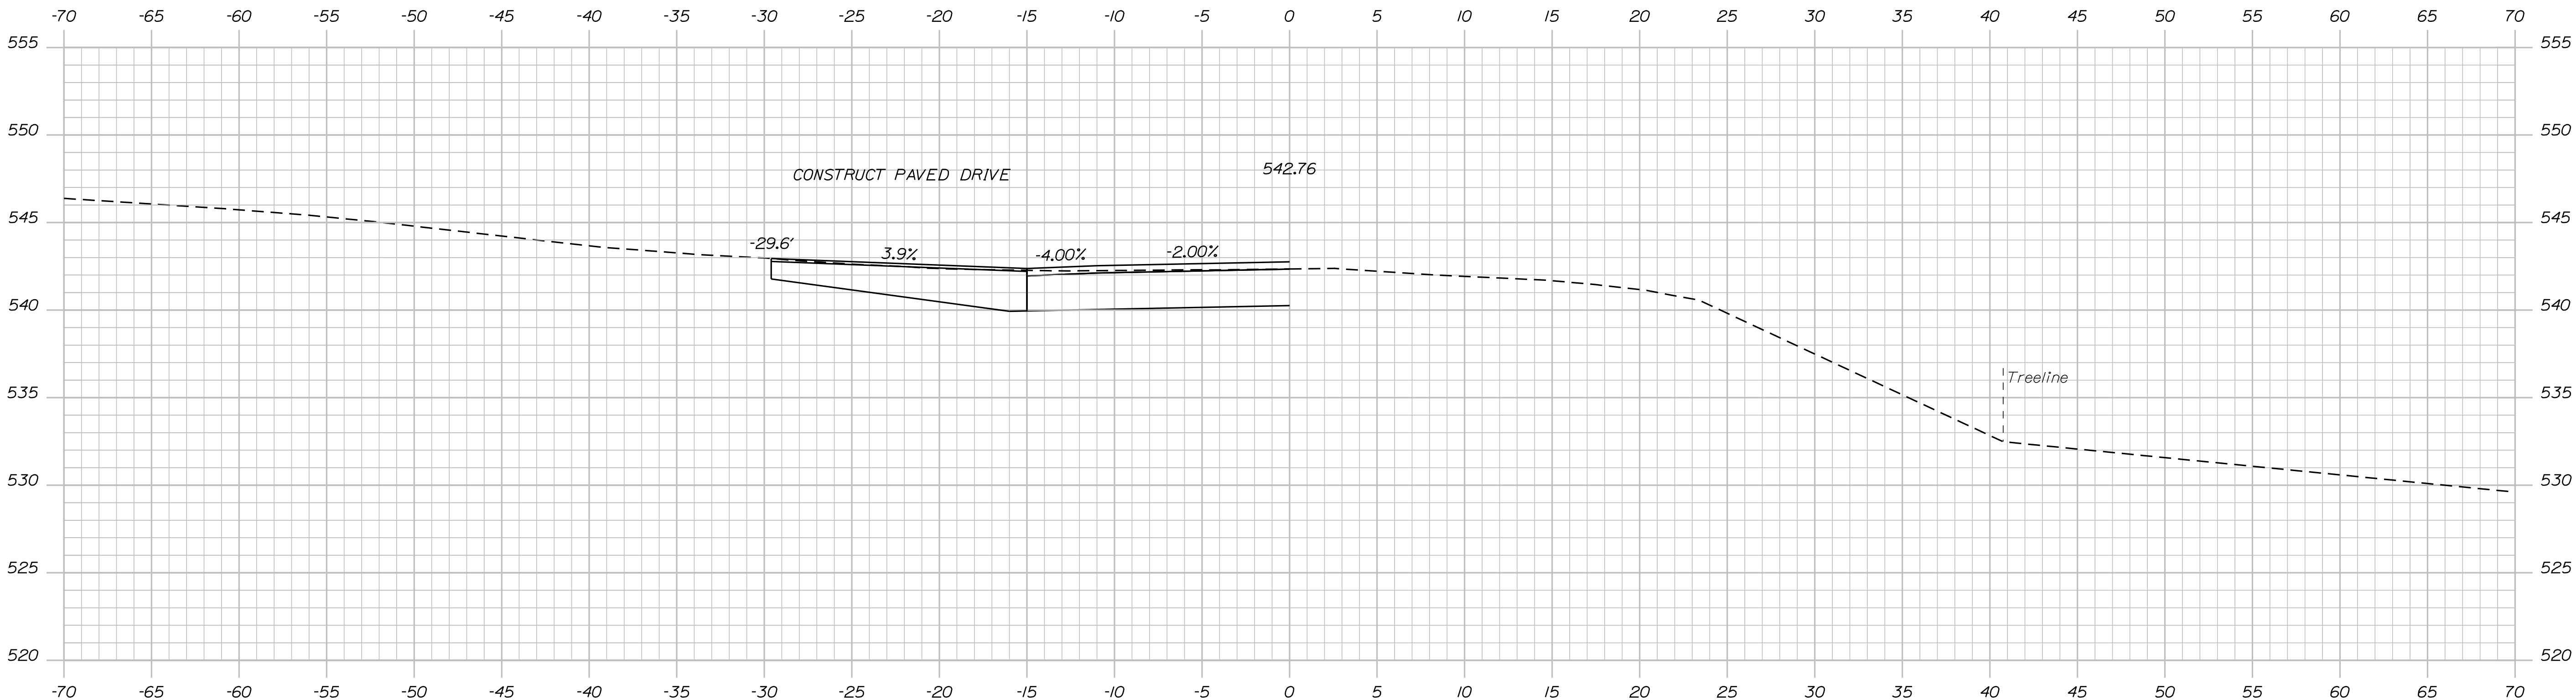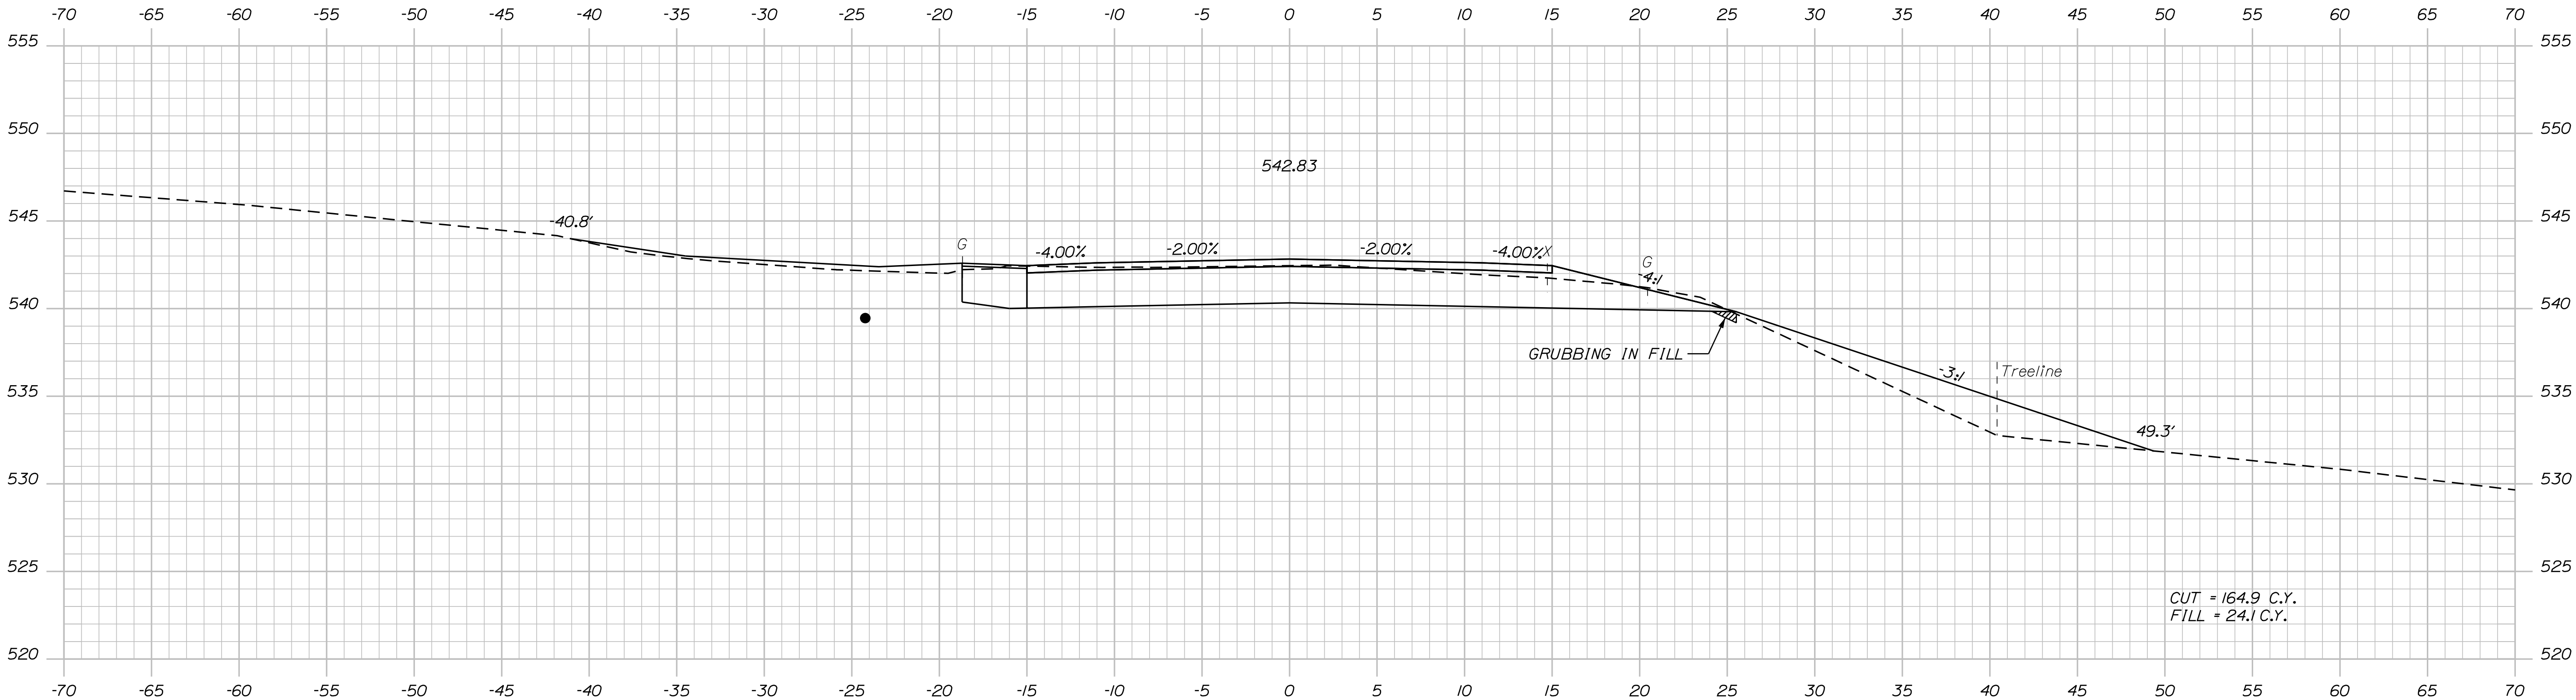

TYLIN INTERNATIONAL

STATE OF MAINE
DEPARTMENT OF TRANSPORTATION
STP-2265(600)
WIN
22656.00
HIGHWAY PLANS


PROJ. MANAGER	BY	DATE
E. MARTIN	T. KELLEY	9/2017
DESIGNED-DETAILED	H. COWAN	9/2017
CHECKED-REVIEWED		
DESIGNED-DETAILED		
REVISIONS 1		
REVISIONS 2		
REVISIONS 3		
REVISIONS 4		
FIELD CHANGES		

FRENCHVILLE - FORT KENT
U.S. ROUTE 1
CROSS SECTIONS

SHEET NUMBER
312
OF 384

Sta. 813+38.60 to Sta. 813+50.00

Filename: ... \HIGHWAY\MSTA\x_XSection_3.dgn


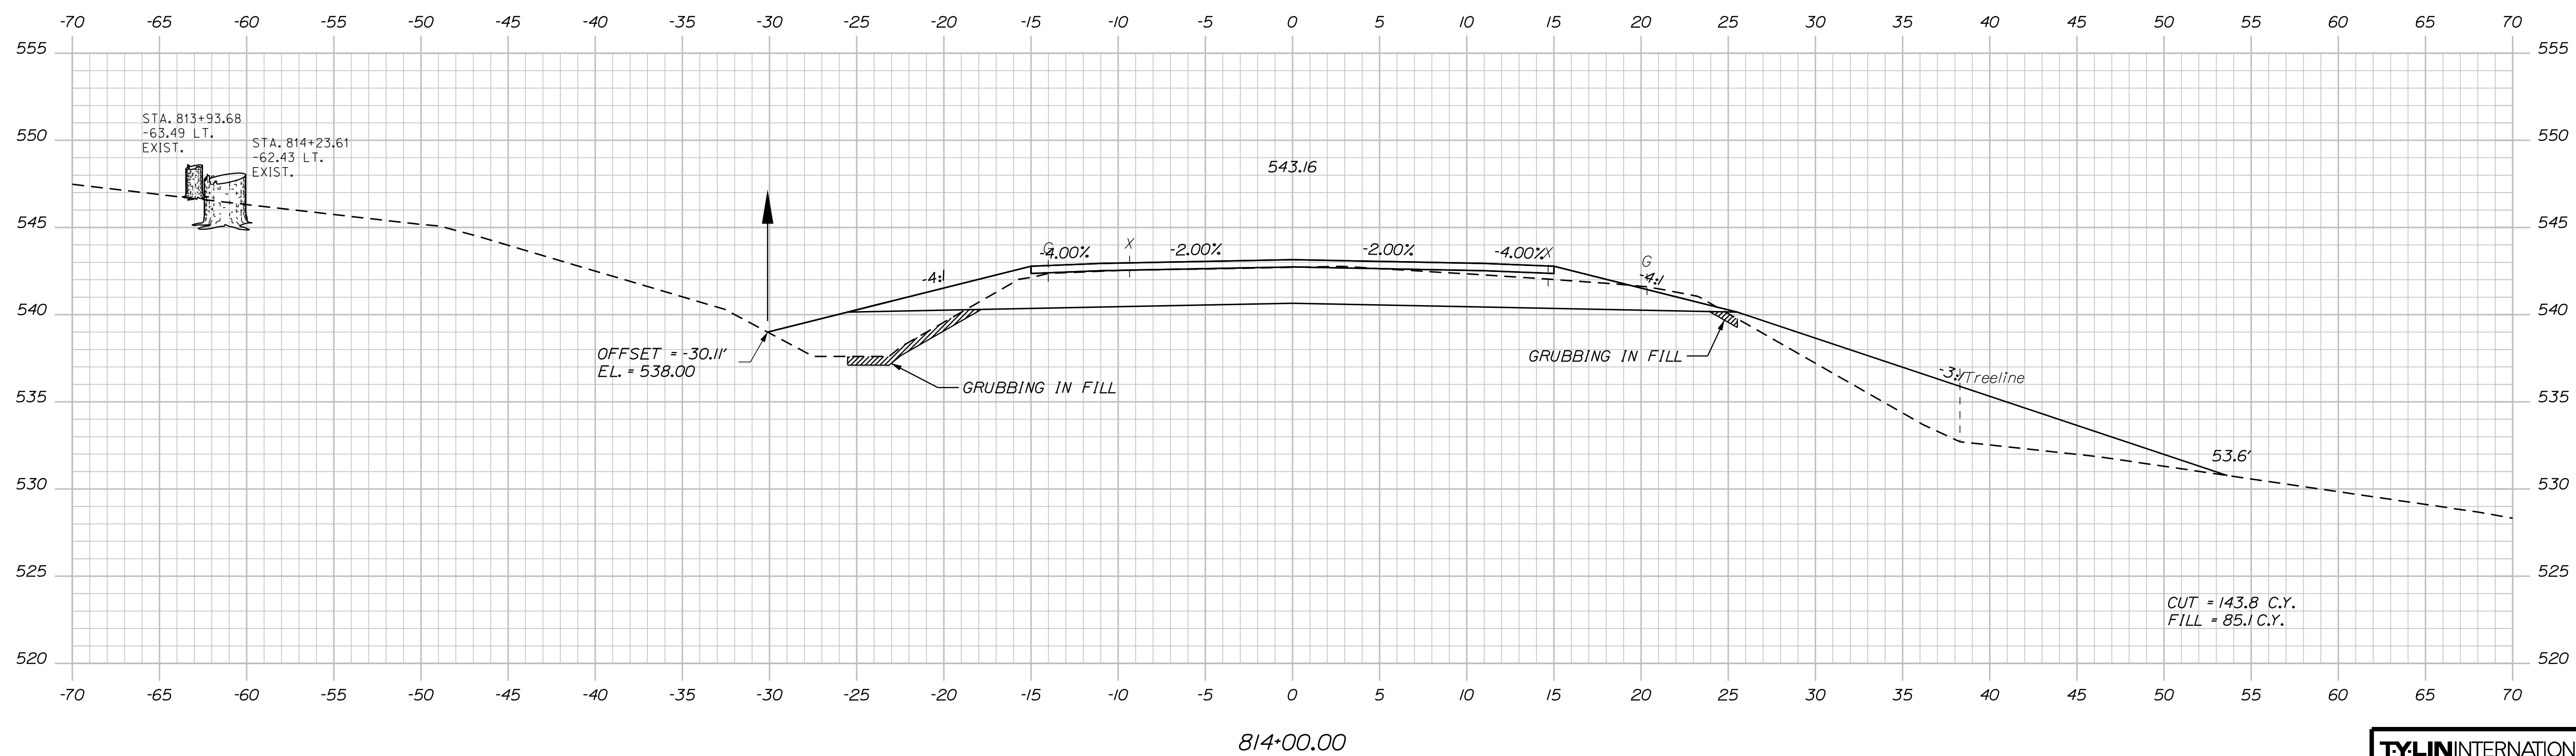


Date: 8/18/2026

Username:

Division: HIGHWAY

Filename: ... \HIGHWAY\MST\A\X_XSection_3.dgn

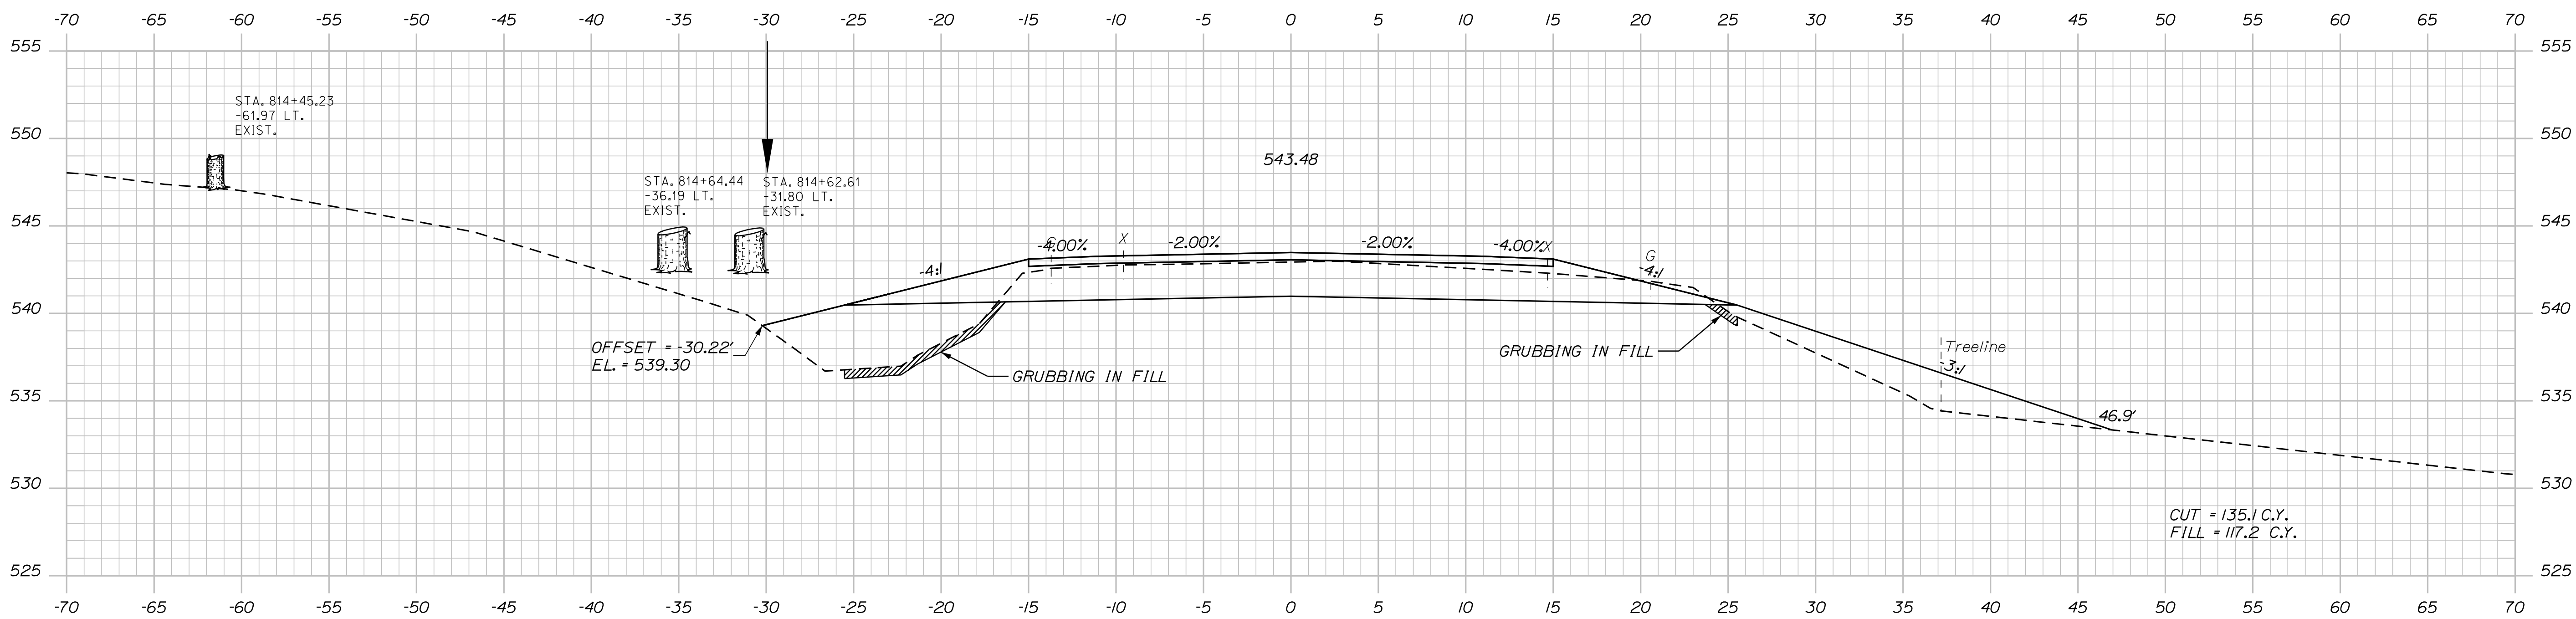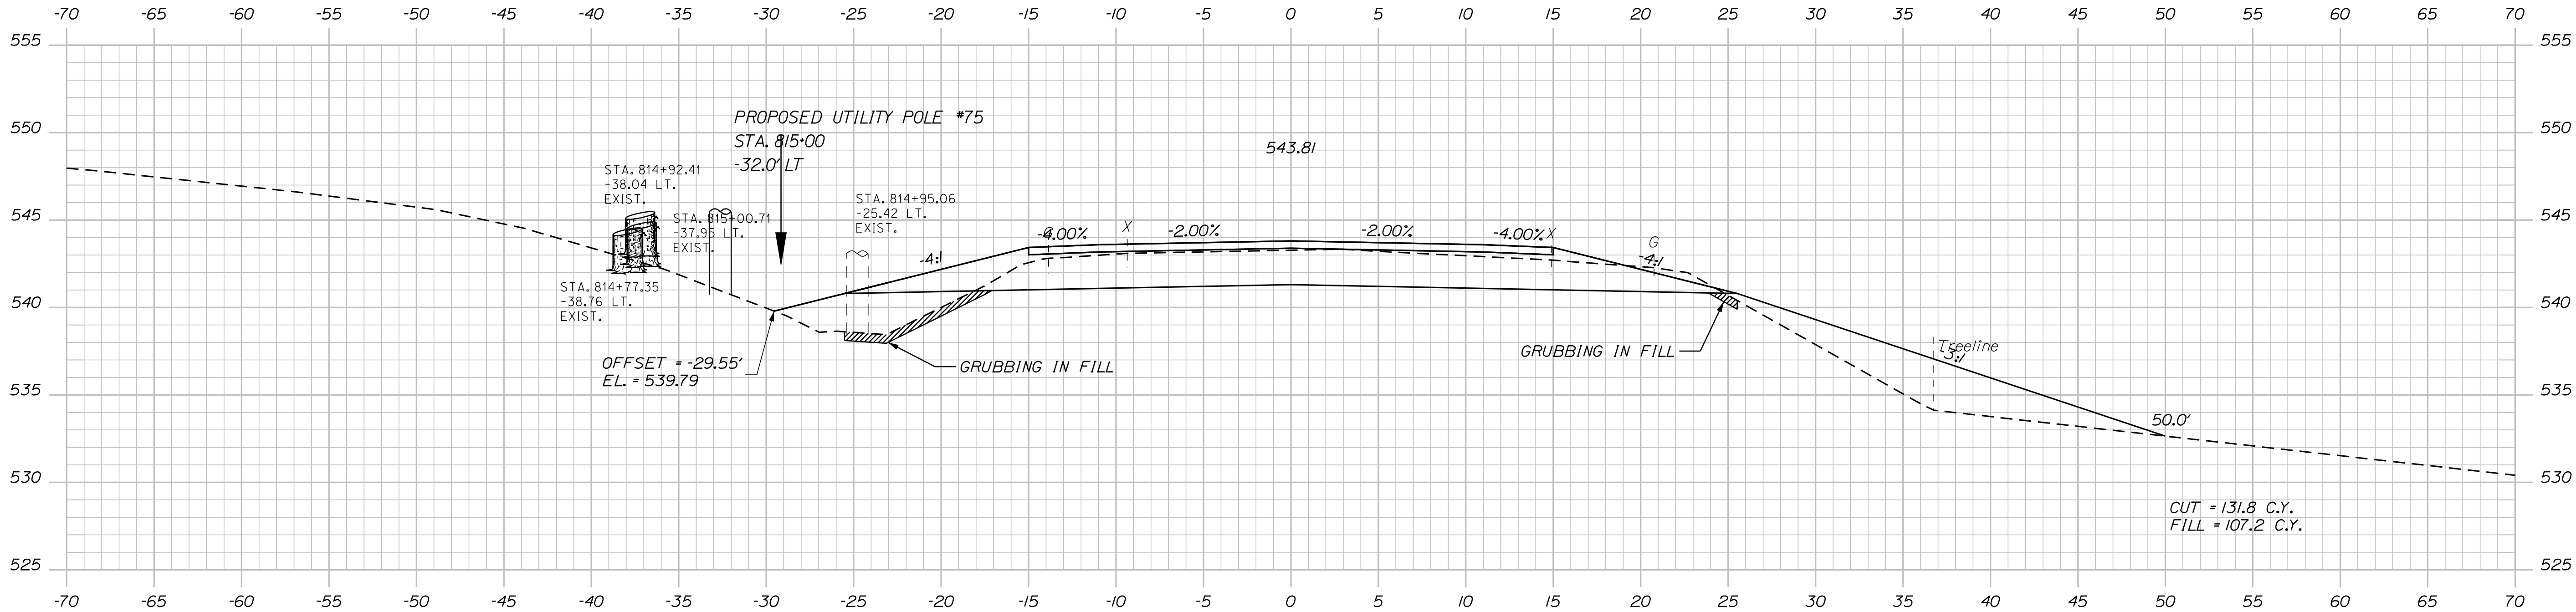


TYLIN INTERNATIONAL

PROJ. MANAGER	BY	DATE
E. MARTIN	T. KELLEY	9/2017
CHECKED-REVIEWED	H. COWAN	9/2017
DESIGNED-DETAILED		
REVISIONS 1		
REVISIONS 2		
REVISIONS 3		
REVISIONS 4		
FIELD CHANGES		

FRENCHVILLE - FORT KENT
U.S. ROUTE 1
CROSS SECTIONS

Filename: ... \HIGHWAY\MSTA\x_XSection_3.dgn

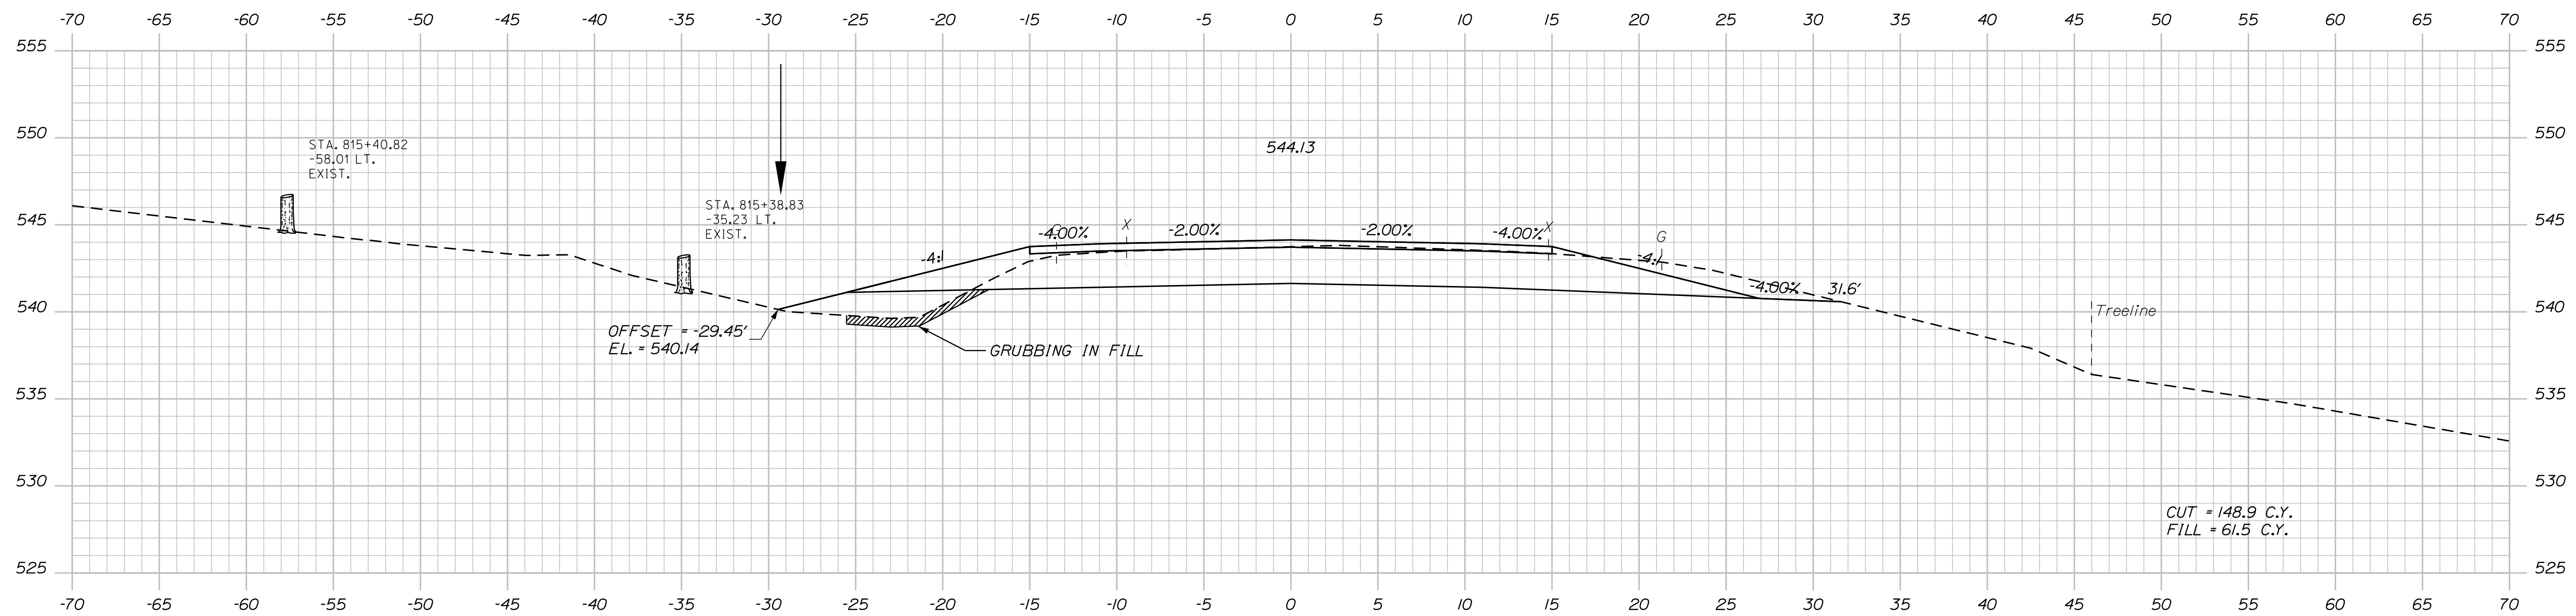

OF 384

OF 384

CROSS SECTIONS



				STATE OF MAINE	
				DEPARTMENT OF TRANSPORTATION	
				STP-2265(600)	
				WIN 22656.00	
				HIGHWAY PLANS	
DESIGN-DETAILED	T. KELLEY	9/2/2017	SIGNATURE		
CHECKED-REVIEWED	T. KELLEY H. COWAN	9/2/2017			
DESIGN-DETAILED02			P.E. NUMBER		
DESIGN-DETAILED03					
REVISIONS 1			DATE		
REVISIONS 2					
REVISIONS 3					
REVISIONS 4					
FIELD CHANGES					

Filename: ...\\HIGHWAY\\MST\\A\\x...XSection_3.dgn

Date: 8/18/2026

Username:

Division: HIGHWAY

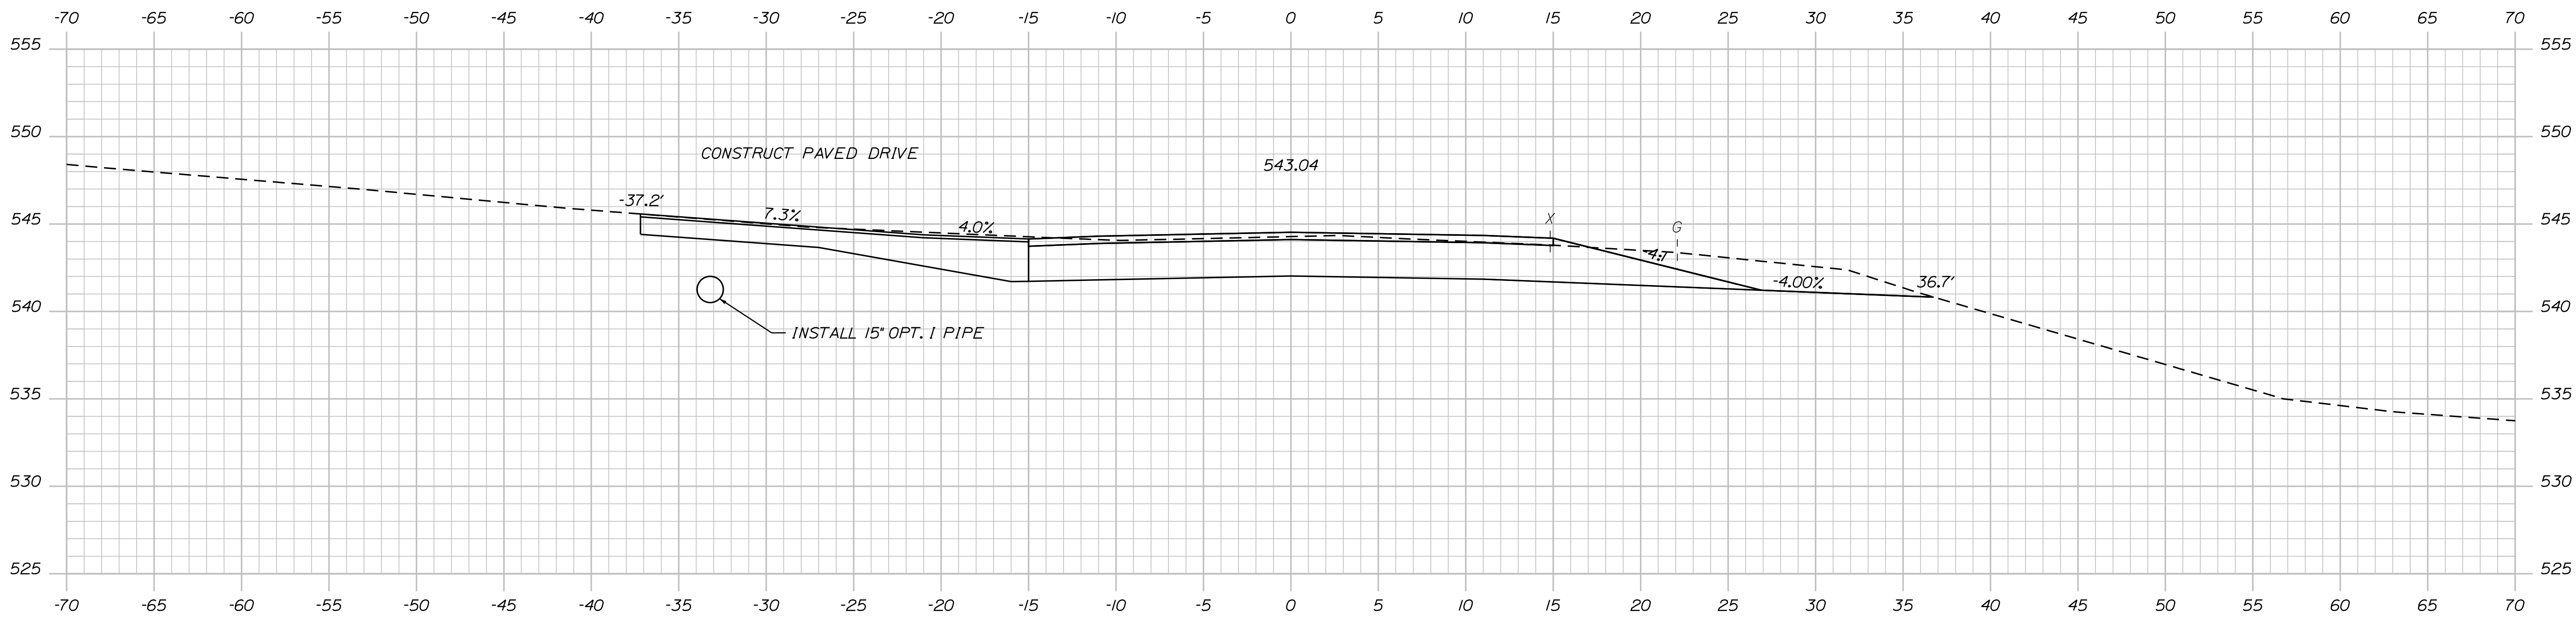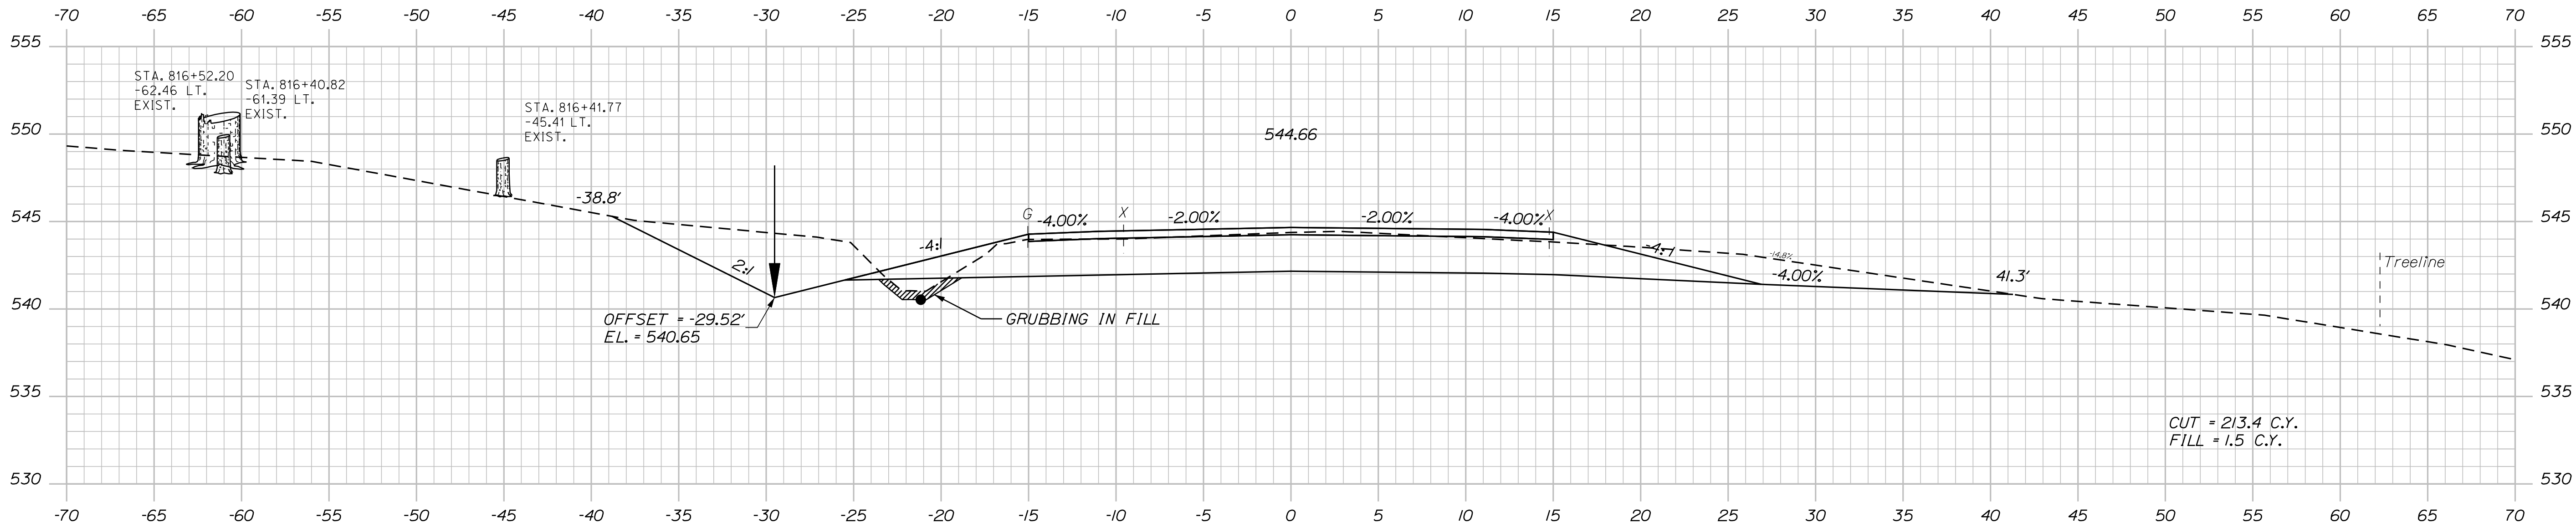

TYLIN INTERNATIONAL

PROJ. MANAGER	BY	DATE	SIGNATURE
E. MARTIN	T. KELLEY	9/2017	
CHECKED-REVIEWED	H. COWAN	9/2017	
DESIGN-DETAILED			
DESIGN-DETAILED			
REVISIONS 1			
REVISIONS 2			
REVISIONS 3			
REVISIONS 4			
FIELD CHANGES			



FRENCHVILLE - FORT KENT
U.S. ROUTE 1
CROSS SECTIONS

Date:8/18/2026

Username:

Division: HIGHWAY

Filename: ... \HIGHWAY\MST\Ax_XSection_3.dgn

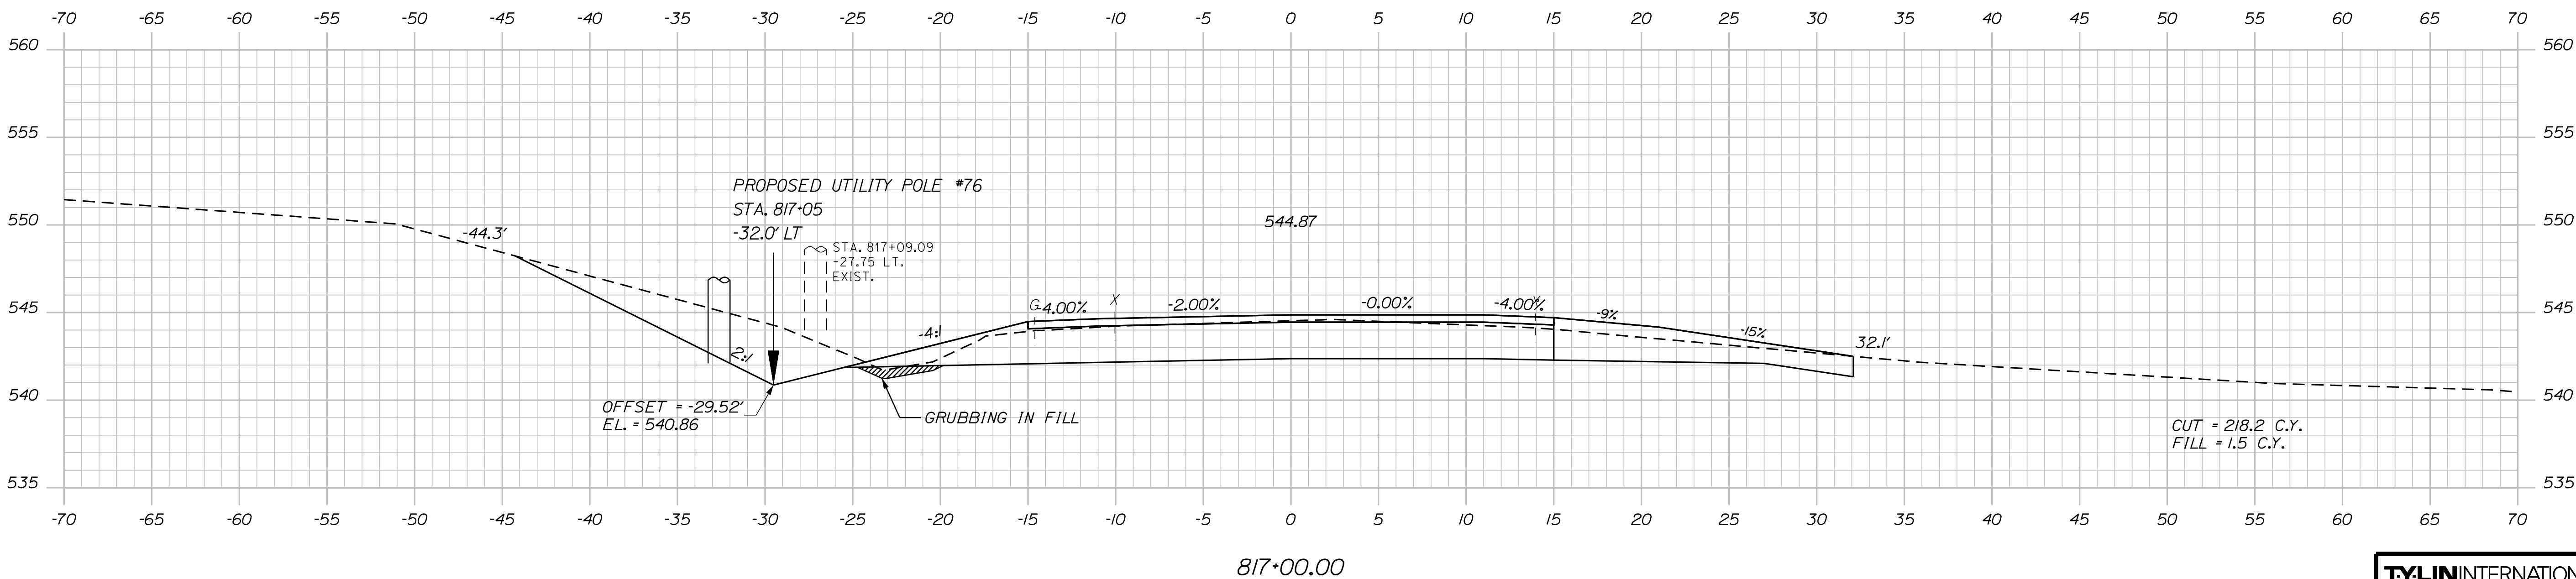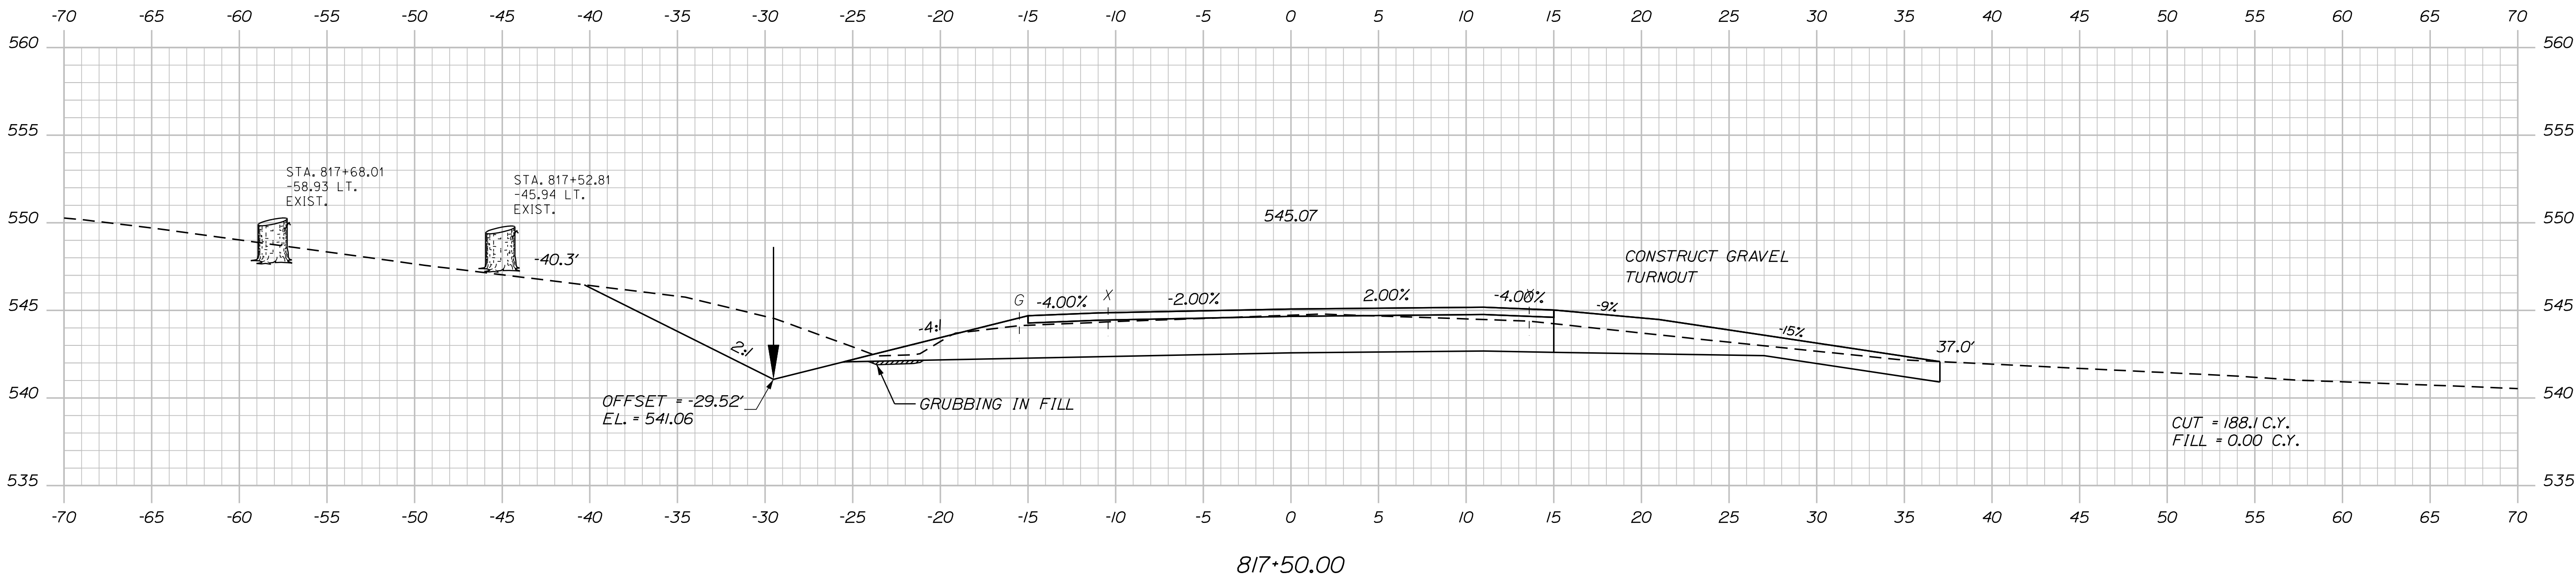

TYLIN INTERNATIONAL

STATE OF MAINE
DEPARTMENT OF TRANSPORTATION
STP-2265(600)
WIN
22656.00
HIGHWAY PLANS


PROJ. MANAGER	DATE	BY	DATE
DESIGN-DETAILED	9/2017	T. KELLEY	9/2017
CHECKED-REVIEWED		H. COWAN	
DESIGN-DETAILED			
REVISIONS 1			
REVISIONS 2			
REVISIONS 3			
REVISIONS 4			
FIELD CHANGES			
SIGNATURE			
P.E. NUMBER			
DATE			

FRENCHVILLE - FORT KENT
U.S. ROUTE 1
CROSS SECTIONS

SHEET NUMBER
317
OF 384

Sta. 817+00.00 to Sta. 817+50.00

Filename: ... \HIGHWAY\MSTA\x_XSection_3.dgn

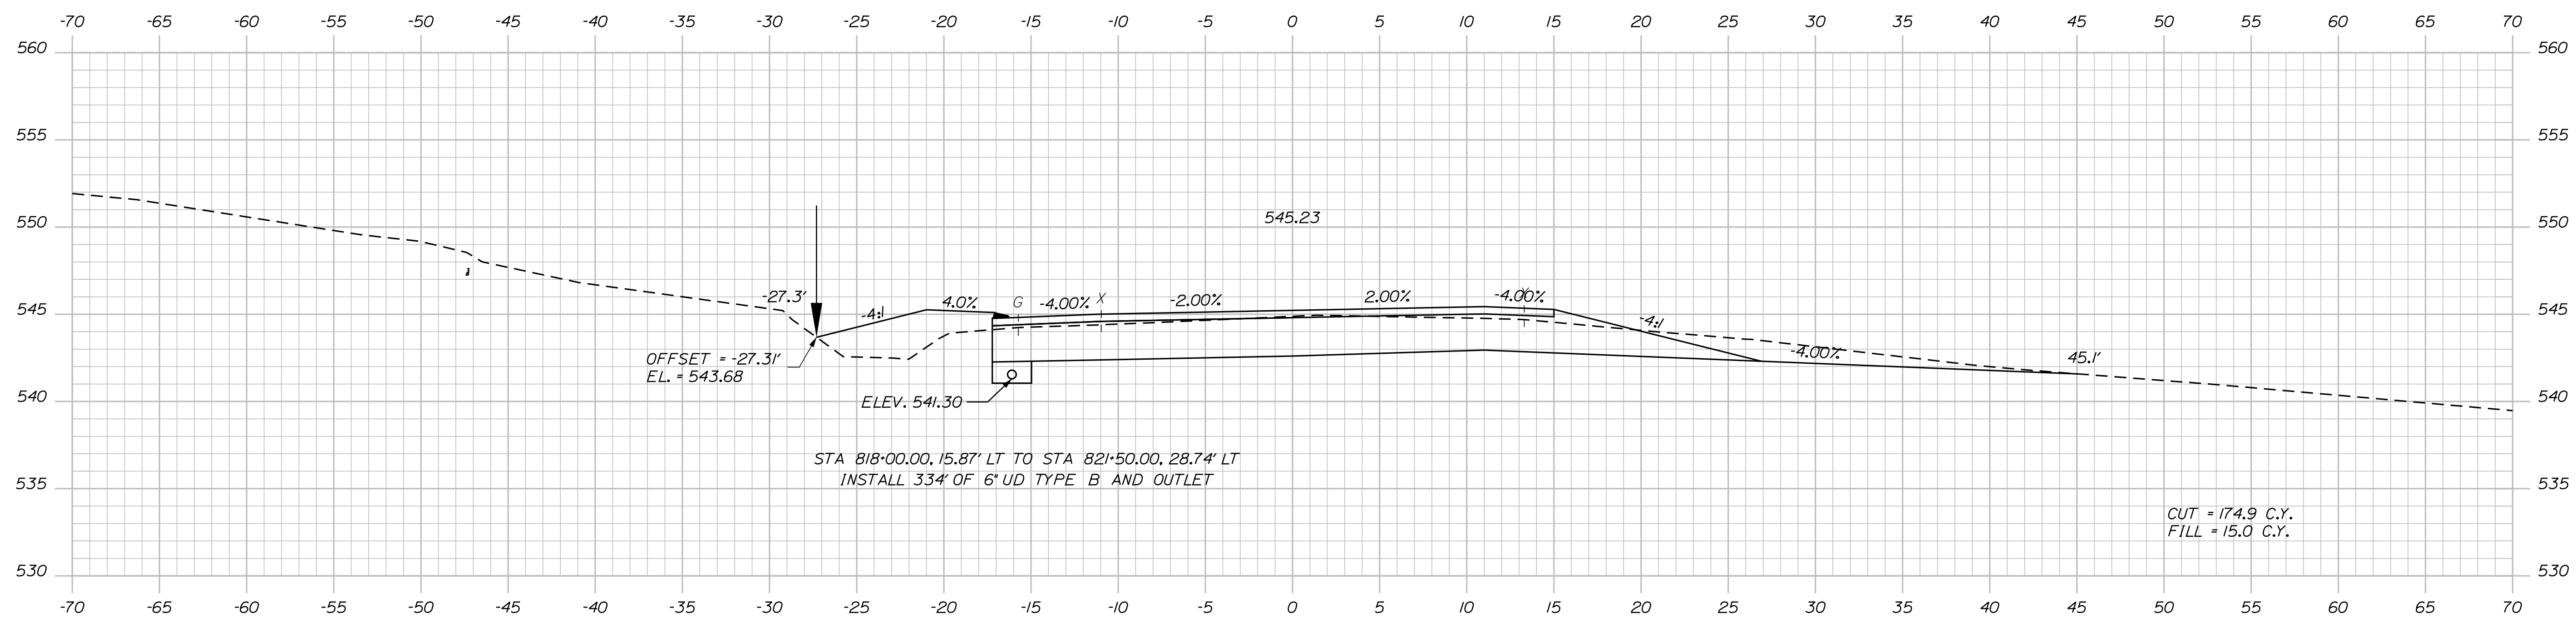

SHEET NUMBER

318



OF 384

FRENCHVILLE - FORT
U.S. ROUTE 1

CROSS SECTIONS

SIGNATURE	DEPARTMENT OF TRANSPORTATION STP-2265(600)	WIN 22656.00	HIGHWAY PLANS
P.E. NUMBER			
DATE			

WIN
22656.00

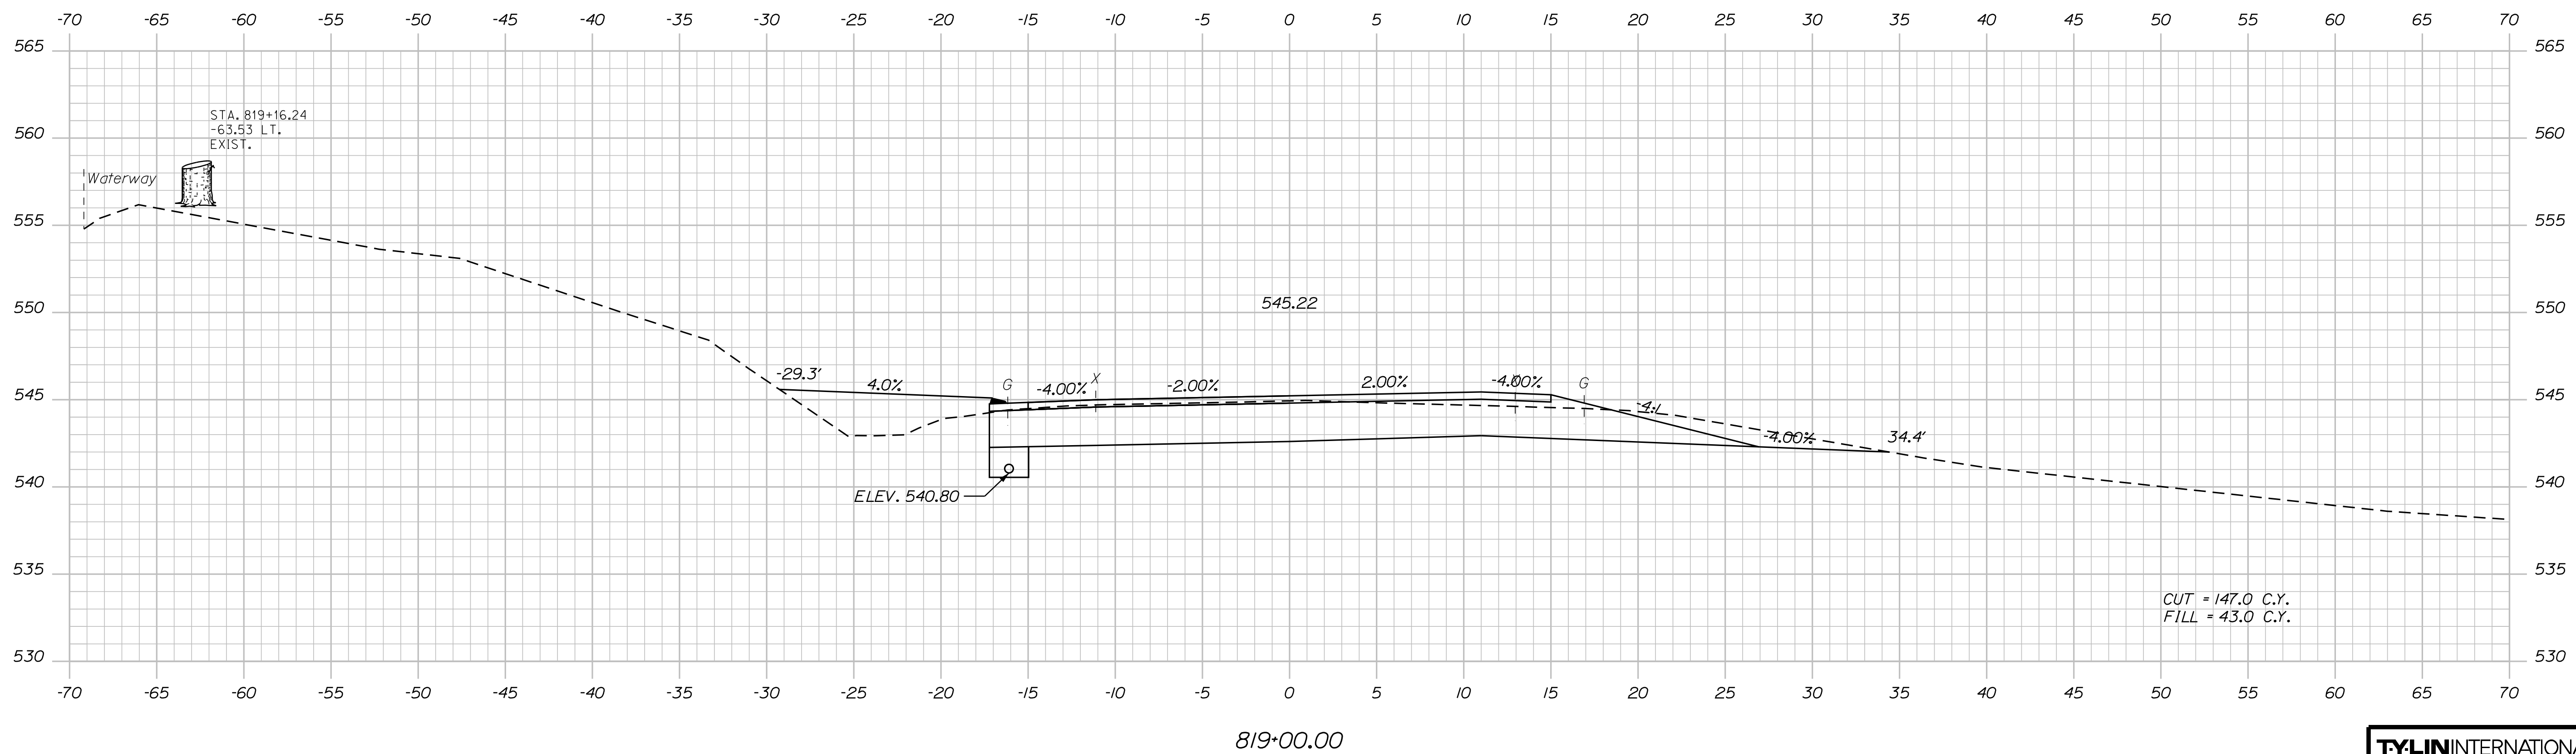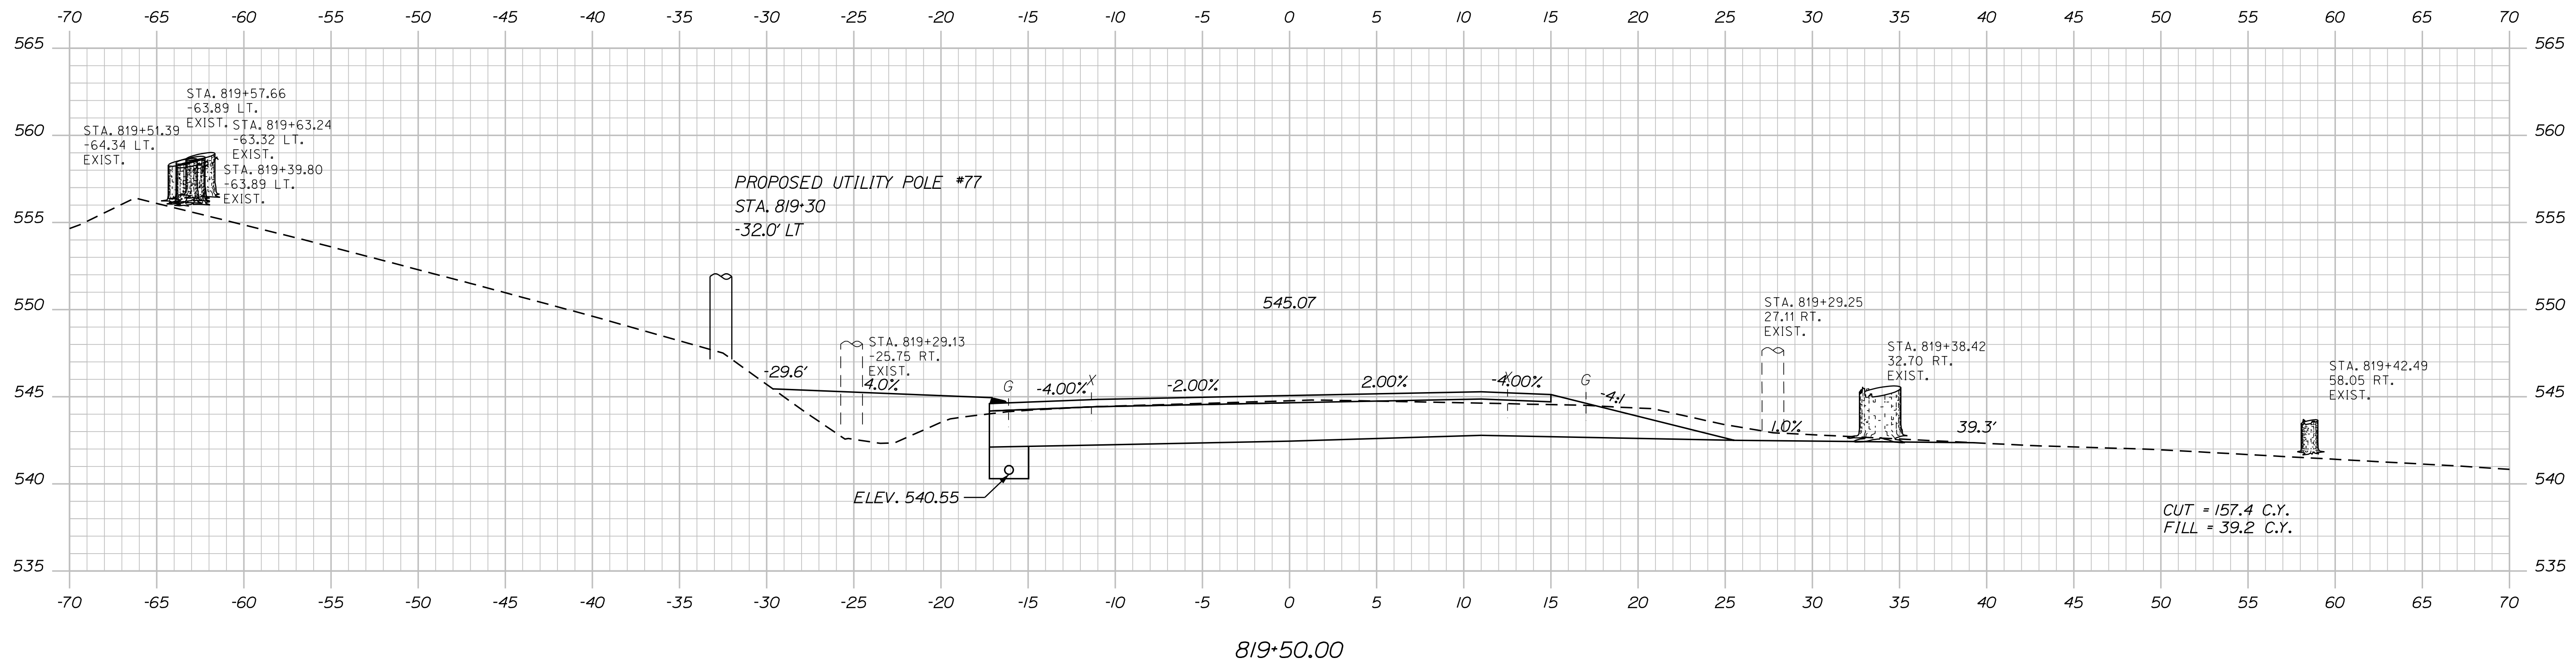

Date: 8/18/2026

Username:

Division: HIGHWAY

Filename: ... \HIGHWAY\MSTA\x_XSection_3.dgn

STATE OF MAINE

DEPARTMENT OF TRANSPORTATION

STP-2265(600)

WIN

HIGHWAY PLANS

FRENCHVILLE - FORT KENT
U.S. ROUTE 1

CROSS SECTIONS

SHEET NUMBER

319

OF 384

TYLININTERNATIONAL


Sta. 819+00.00 to Sta. 819+50.00

Date:8/18/2026


Username:

Division: HIGHWAY


Filename: ... \HIGHWAY\MSTAX_XSection_3.dgn

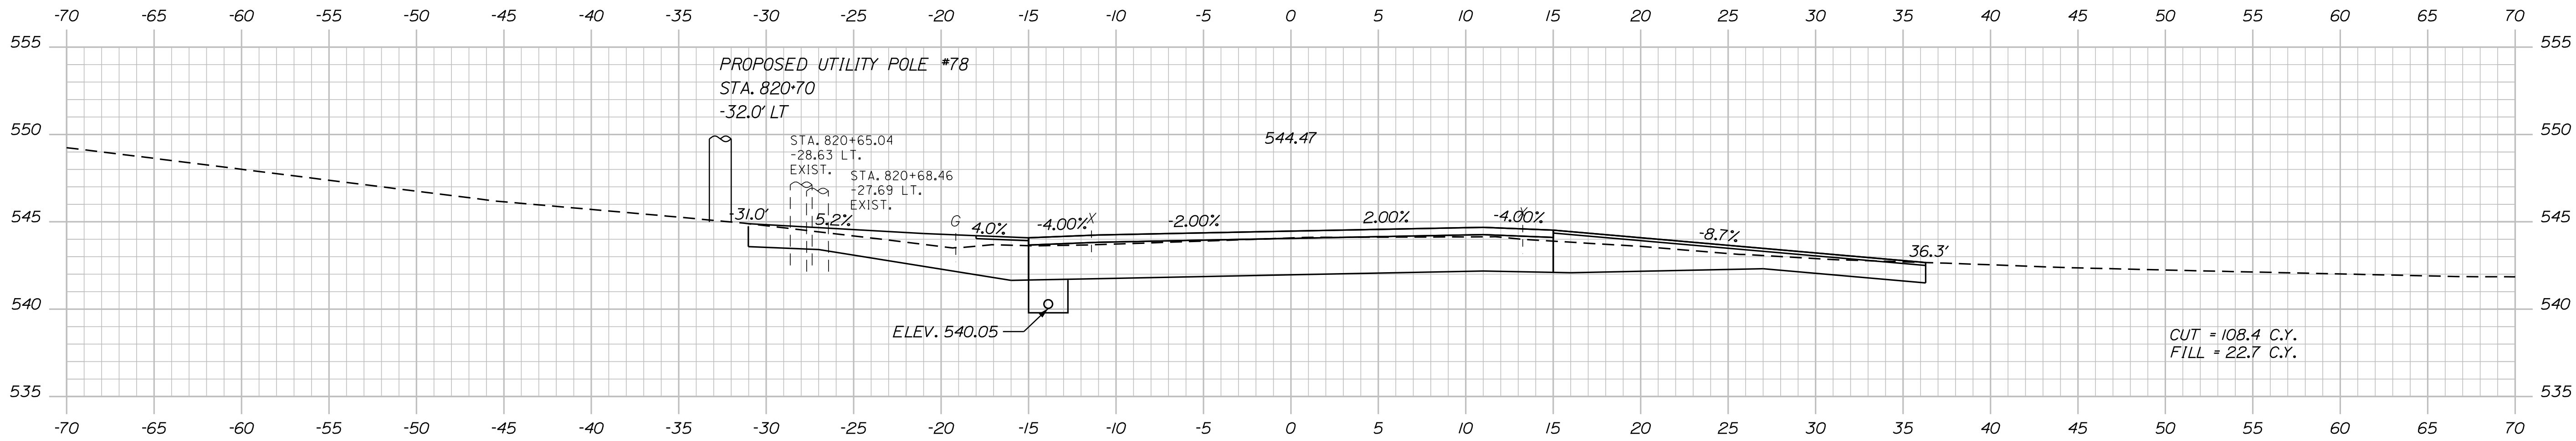

820+50.00

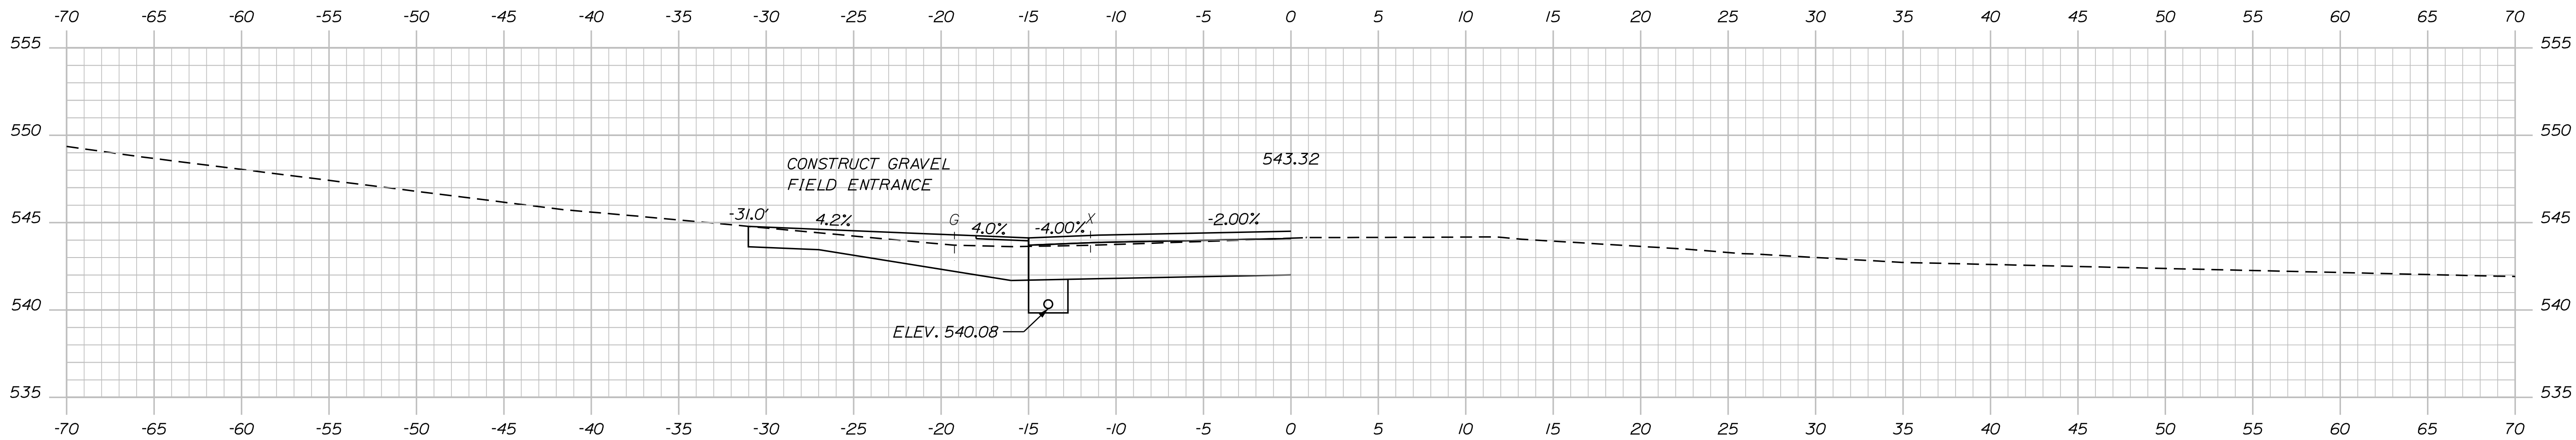




820+44.71

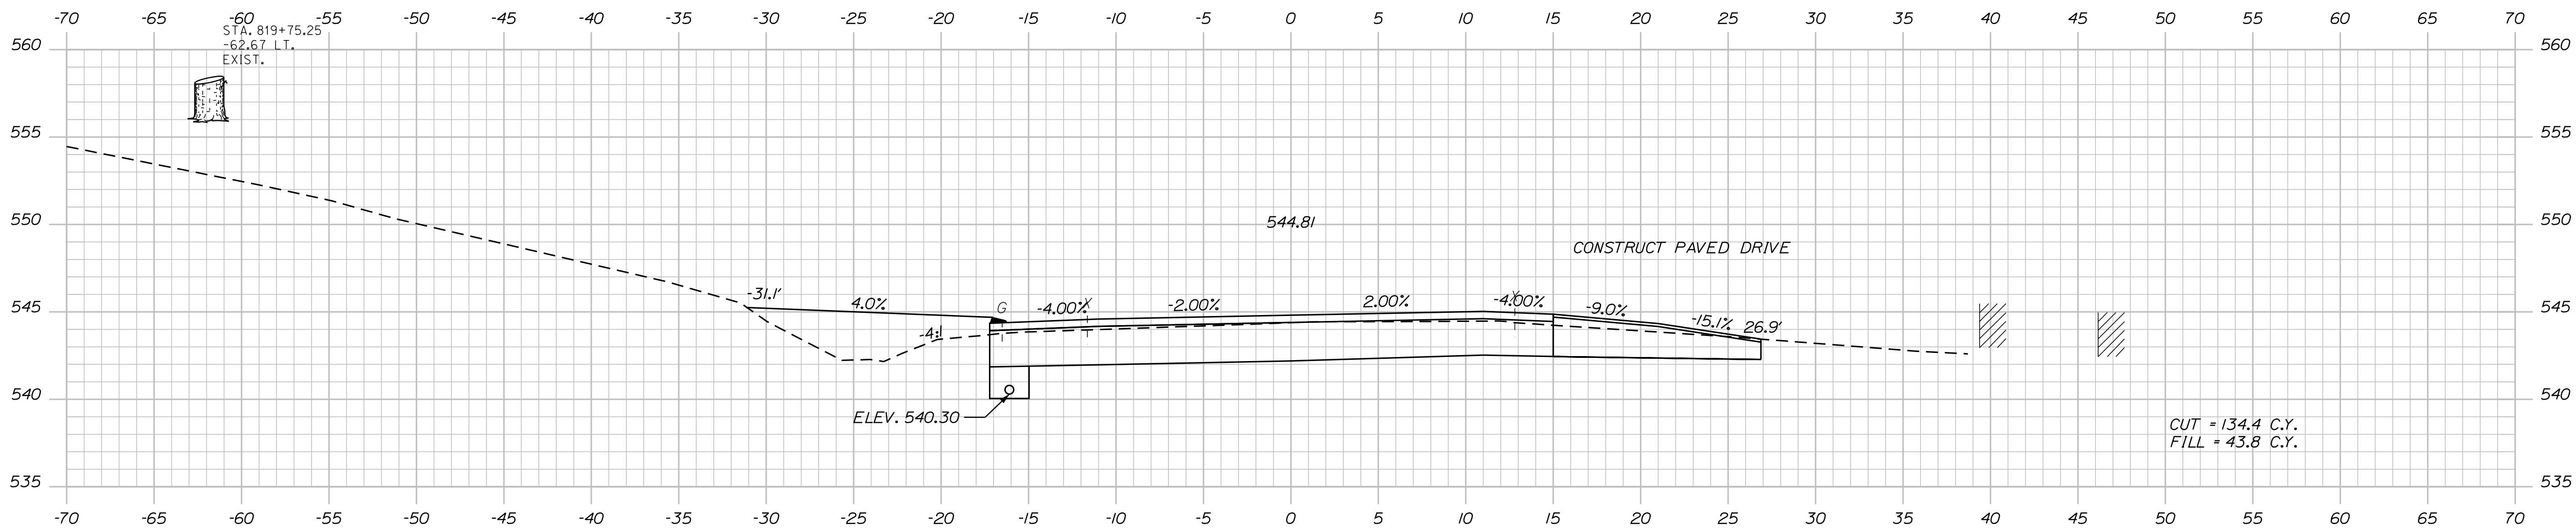

820+00.00

TYLIN INTERNATIONAL

PROJ. MANAGER	BY	DATE
E. MARTIN	T. KELLEY	9/2017
DESIGN-DETAILED	H. COWAN	9/2017
CHECKED-REVIEWED		
DESIGN-DETAILED		
DESIGN-DETAILED		
REVISIONS 1		
REVISIONS 2		
REVISIONS 3		
REVISIONS 4		
FIELD CHANGES		

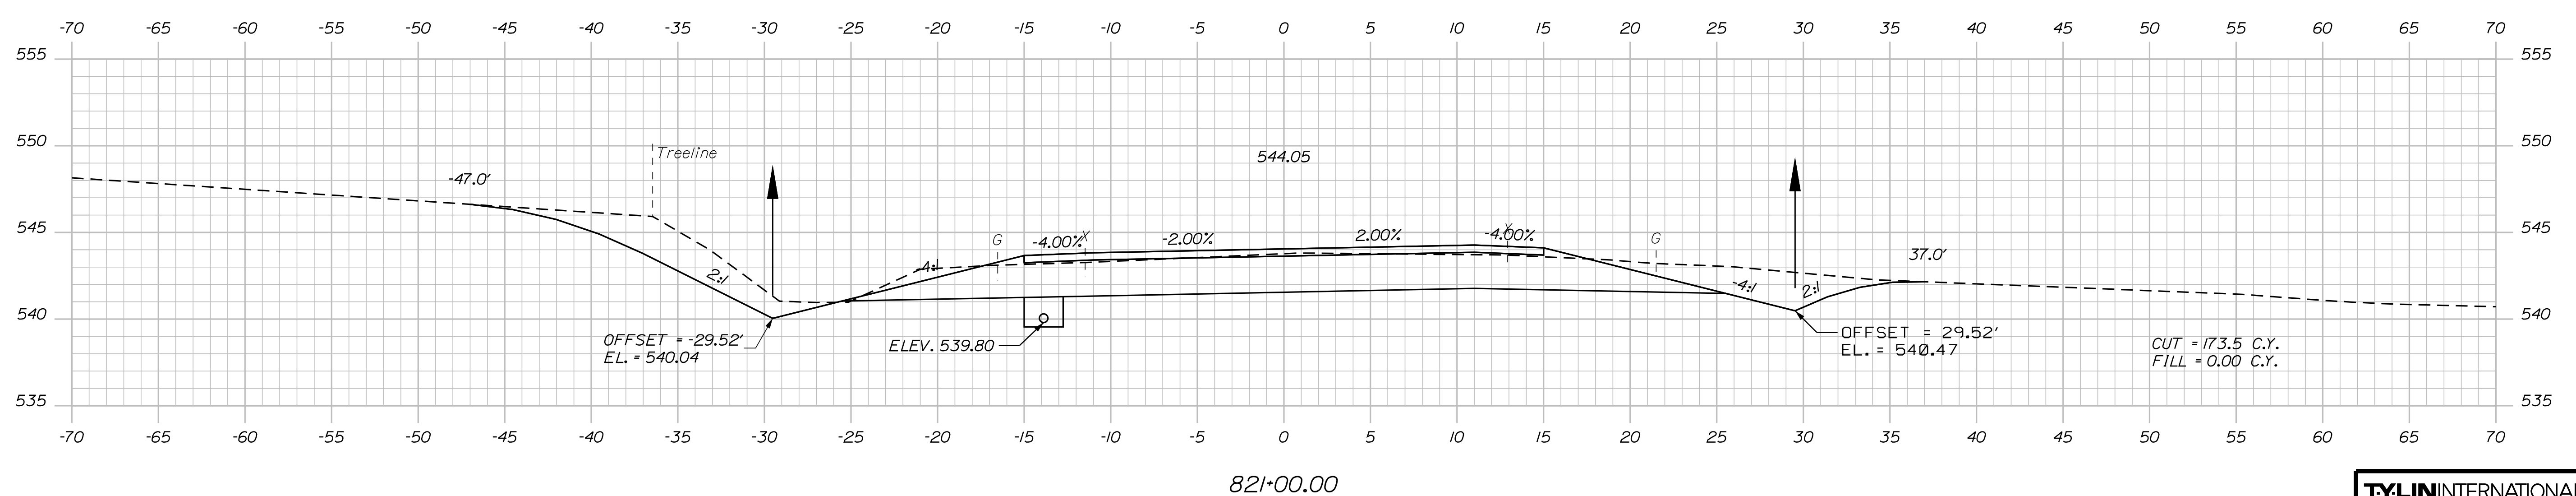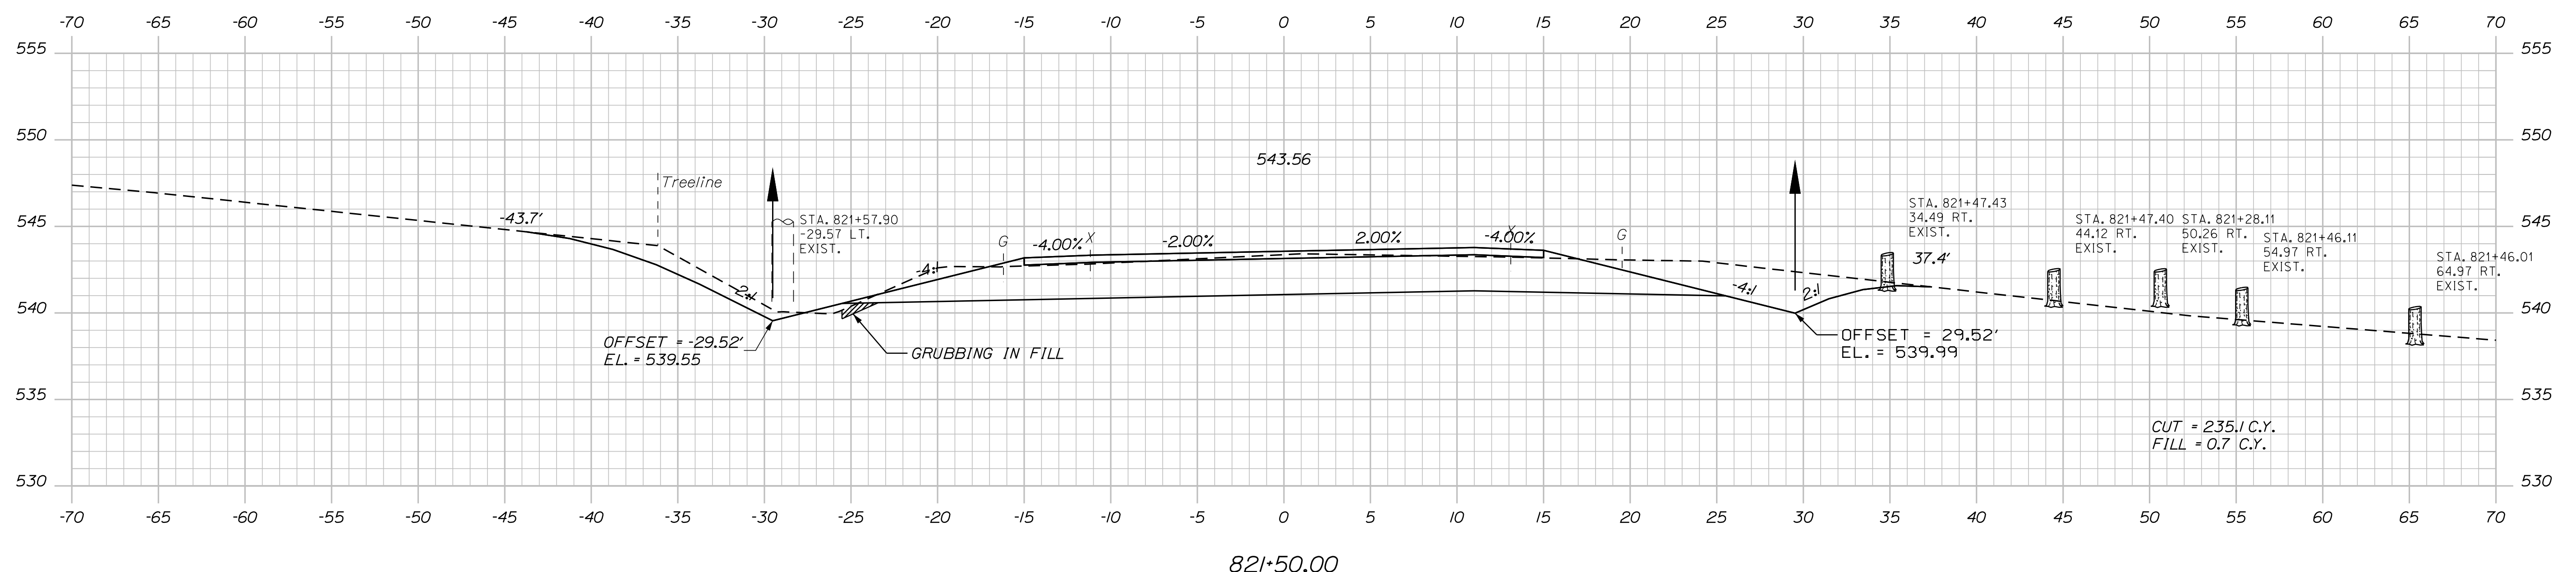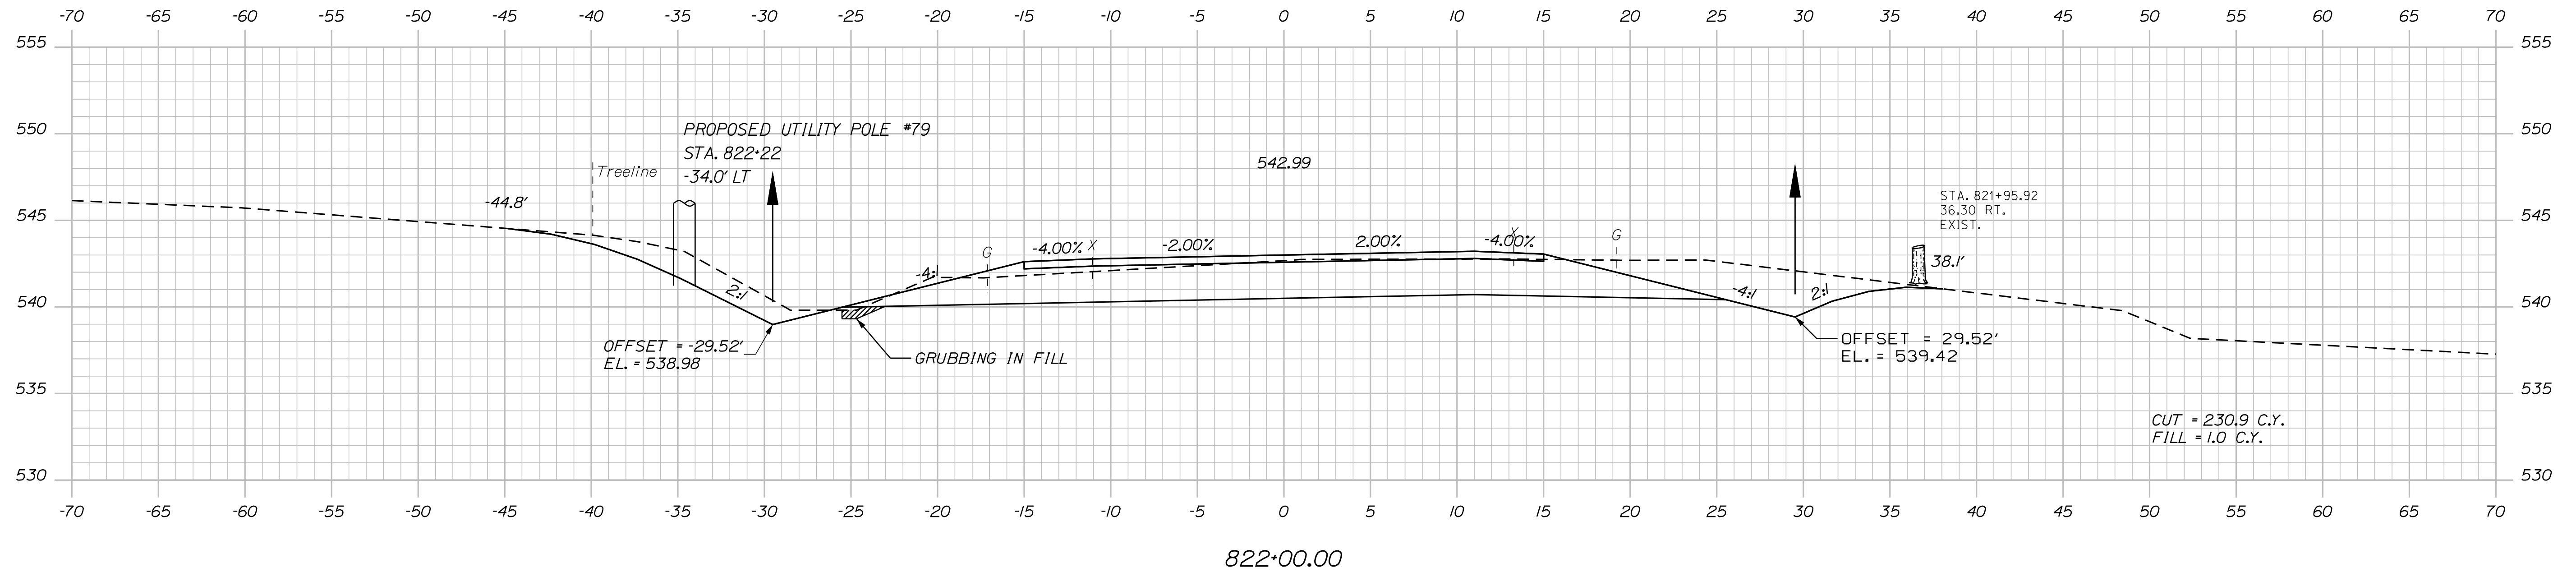

Date: 8/18/2026

Username:

Division: HIGHWAY

Filename: ... \HIGHWAY\MSTA\x_XSection_3.dgn

TY·LININTERNATIONAL

STATE OF ARIZONA	
DEPARTMENT OF TRANSPORTATION	
STP-2265(600)	
WIN	HIGHWAY PLANS
22656.00	

DESIGN-DETAIL	T. KELLEY	9/20/17
CHECKED-REVIEWED	H. COWAN	9/20/17
DESIGNZ-DETAILS		
DESIGNS-DETAILS		
DESIGNS 1		P.E. NUMBER
REVISONS 2		
REVISONS 3		
REVISONS 4		DATE
FIELD CHANGES		

FRENCHVILLE - FORT KENT
U.S. ROUTE 1

CROSS SECTIONS

SHEET NUMBER

321

F 384


Sta. 821+00.00 to Sta. 822+00.00

Date:8/18/2026


Username:

Division: HIGHWAY


Filename: ... \HIGHWAY\MST\A\X_XSection_3.dgn

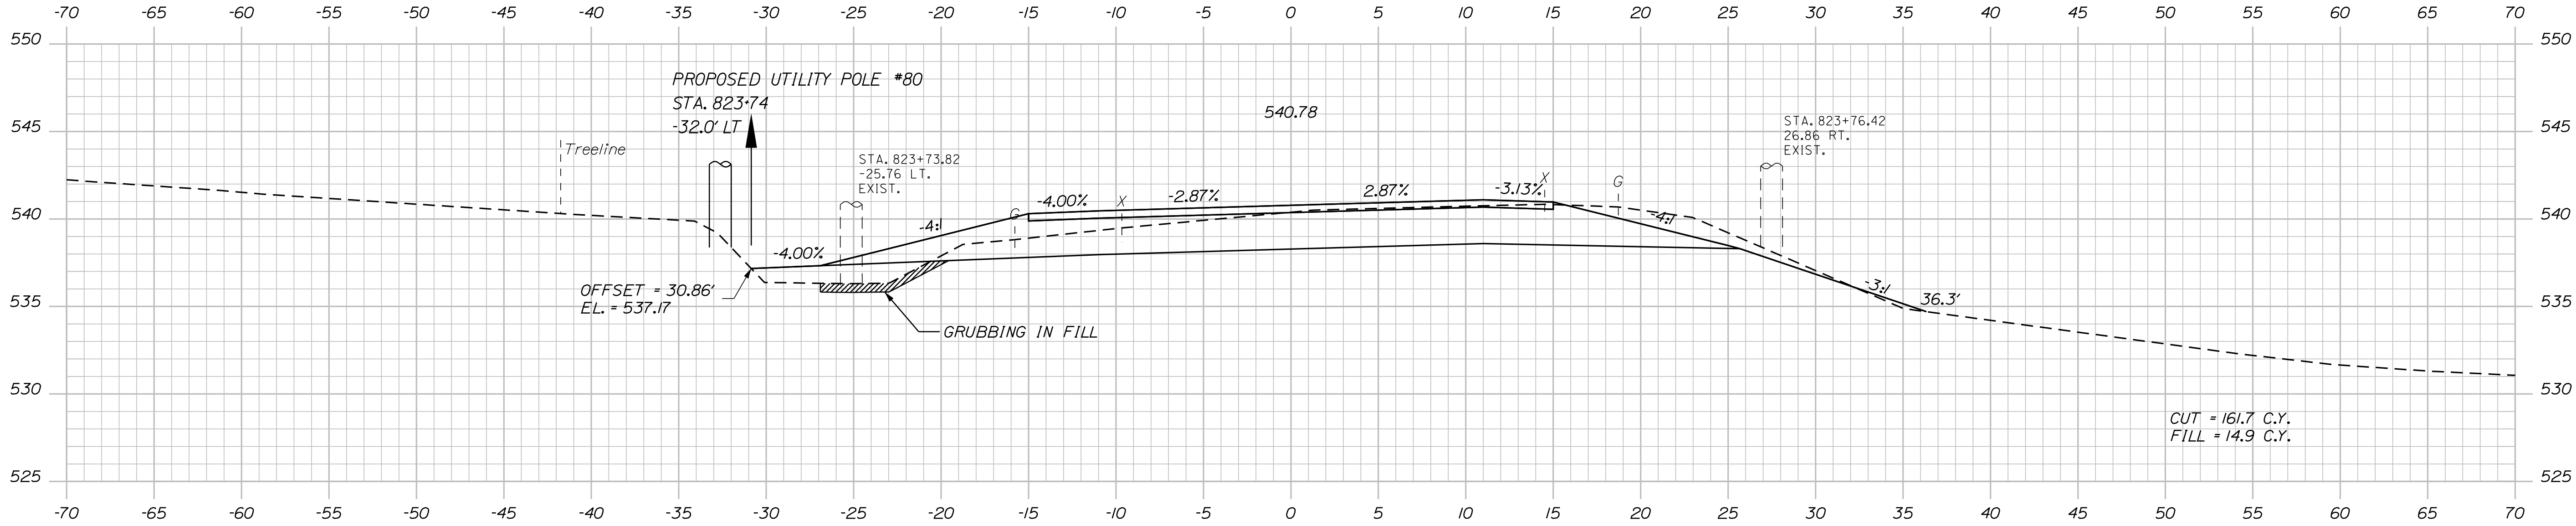

823+50.00

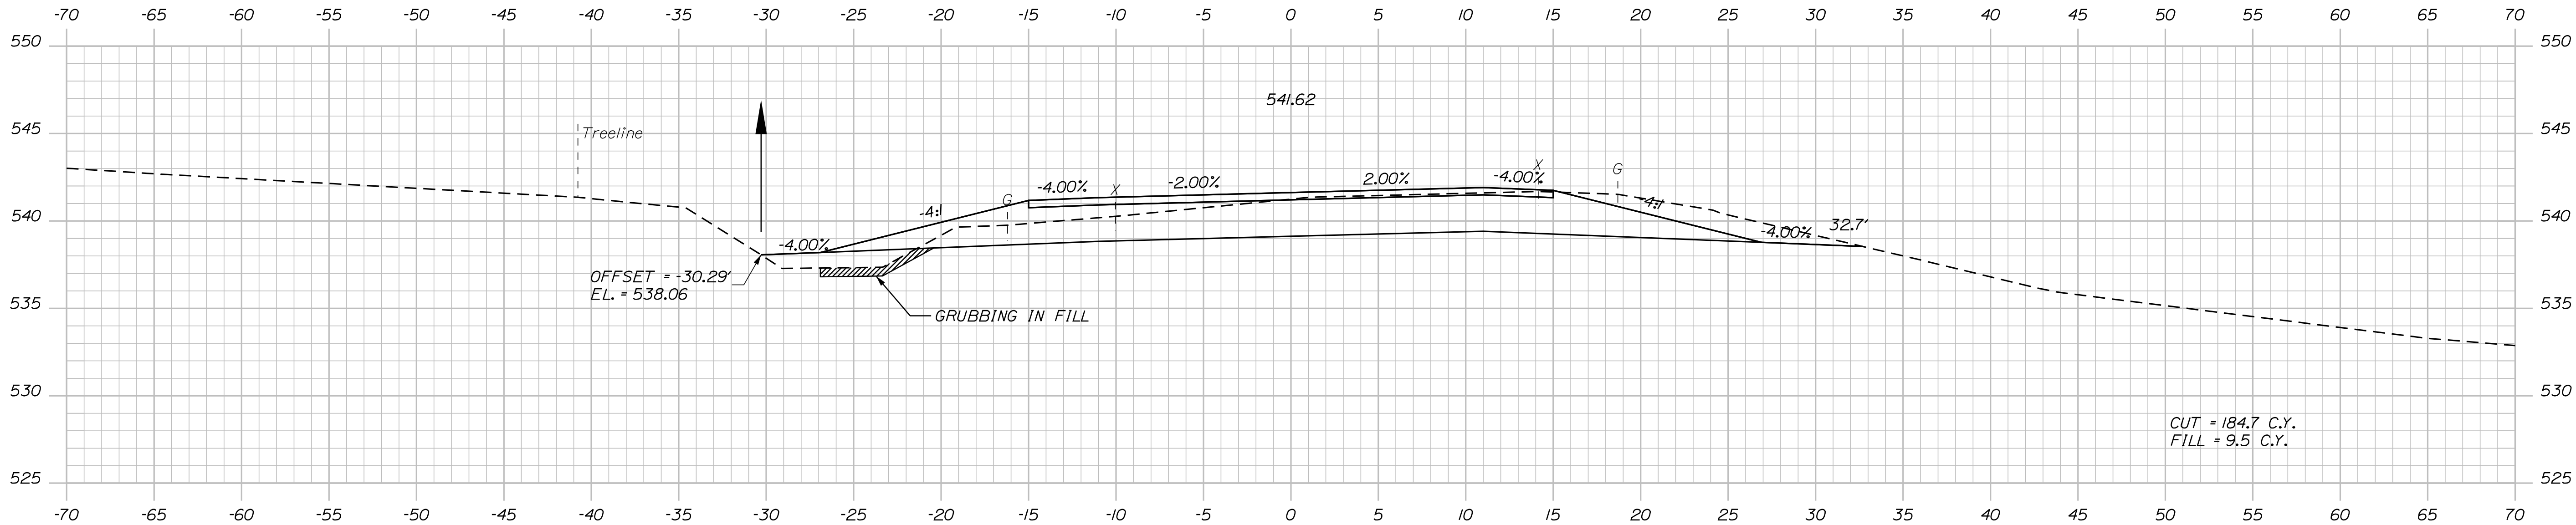

823+00.00

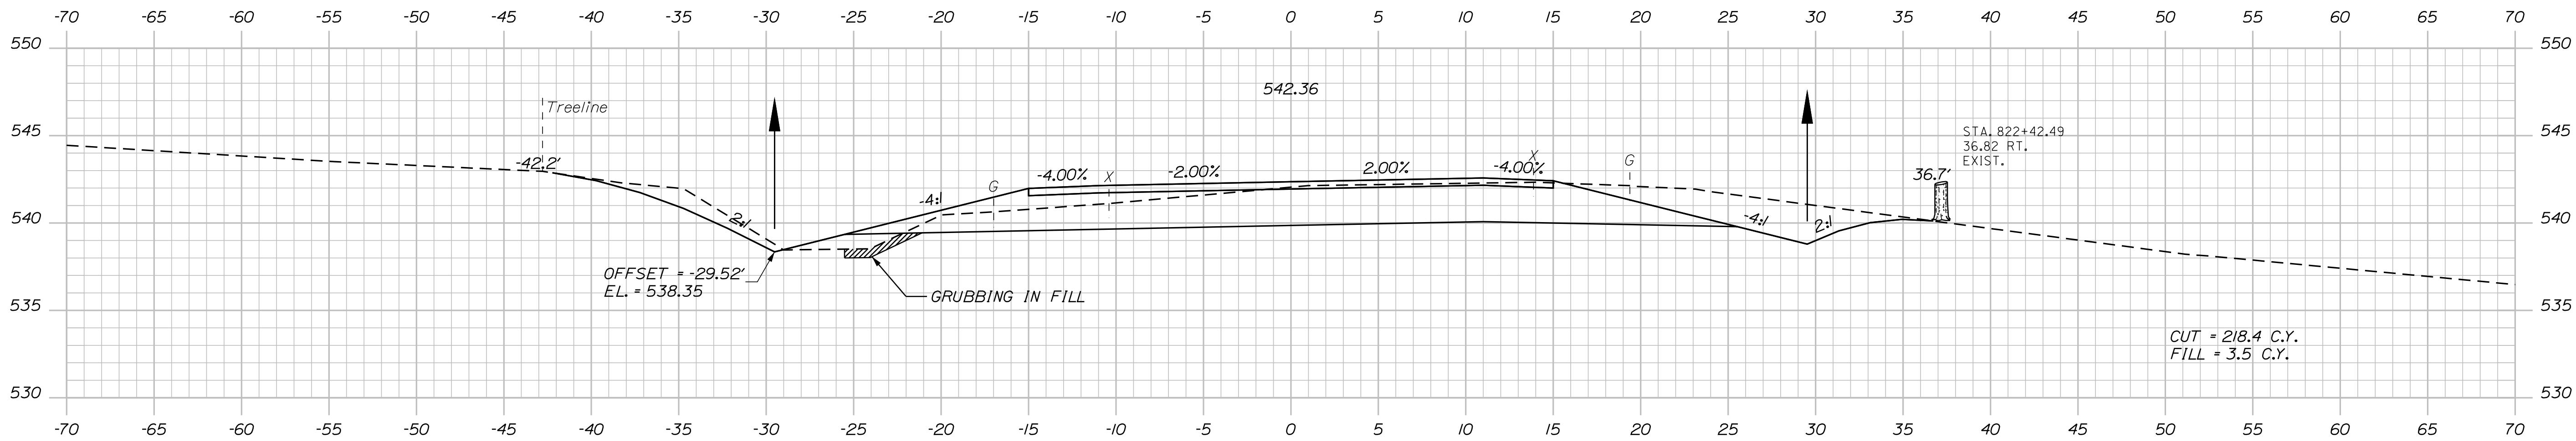



822+50.00

TYLIN INTERNATIONAL

PROJ. MANAGER	BY	DATE
E. MARTIN	T. KELLEY	9/20/27
CHECKED-REVIEWED	H. COWAN	9/20/27
DESIGNED-DETAILED		
DESIGNED-DETAILED		
REVISIONS 1		
REVISIONS 2		
REVISIONS 3		
REVISIONS 4		
FIELD CHANGES		

FRENCHVILLE - FORT KENT
U.S. ROUTE 1
CROSS SECTIONS

Filename: ... \HIGHWAY\MSTA\x_XSection_3.dgn

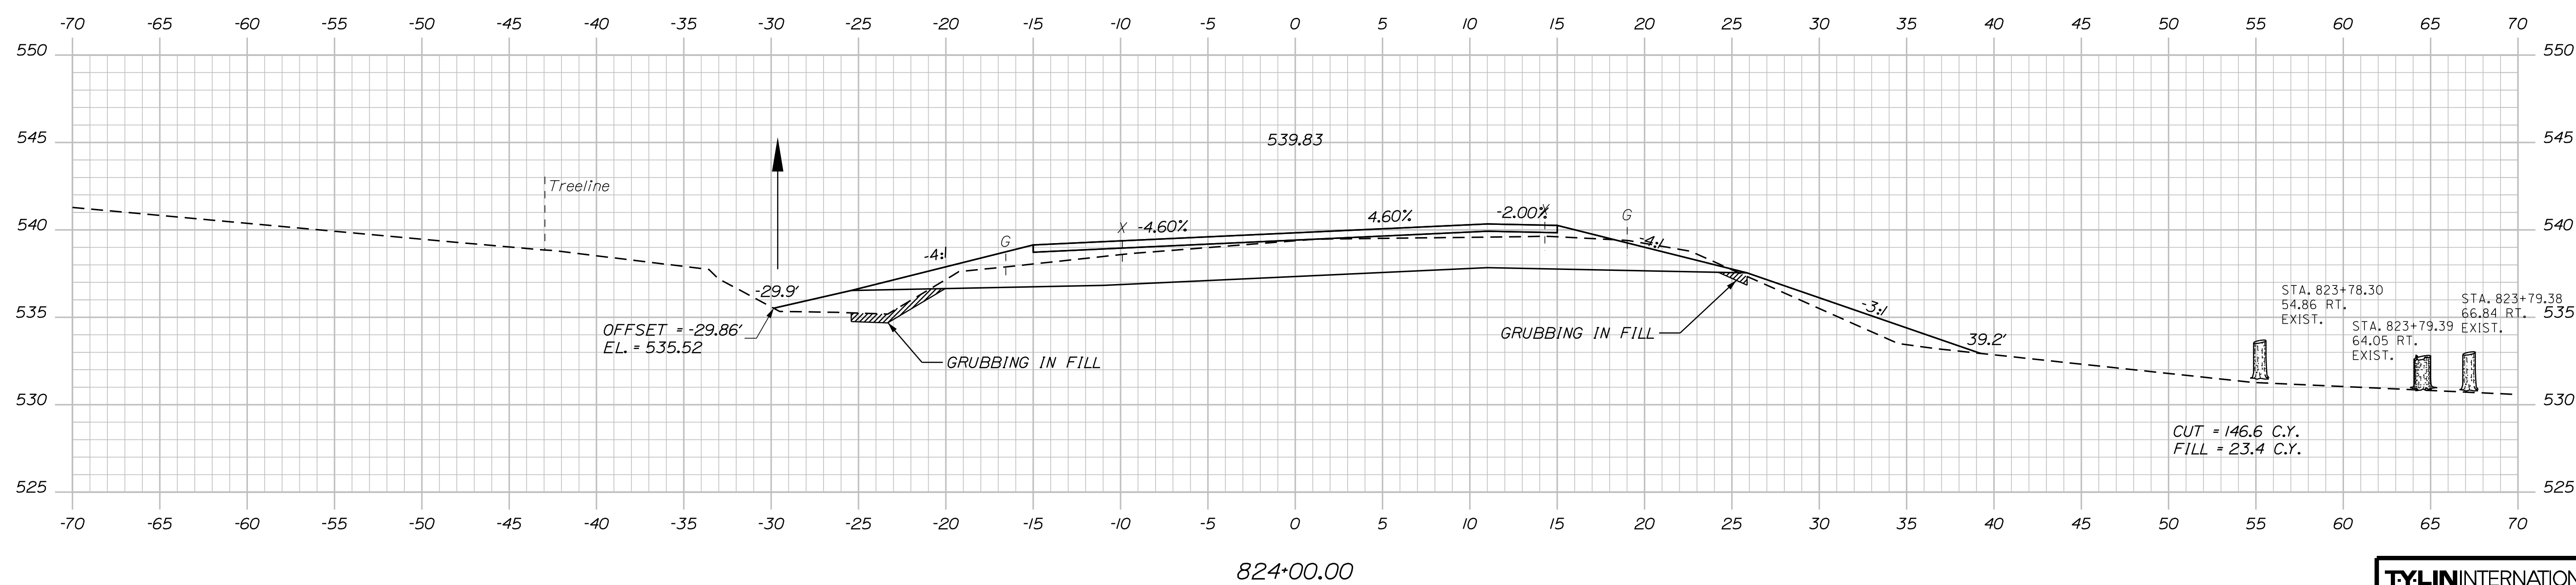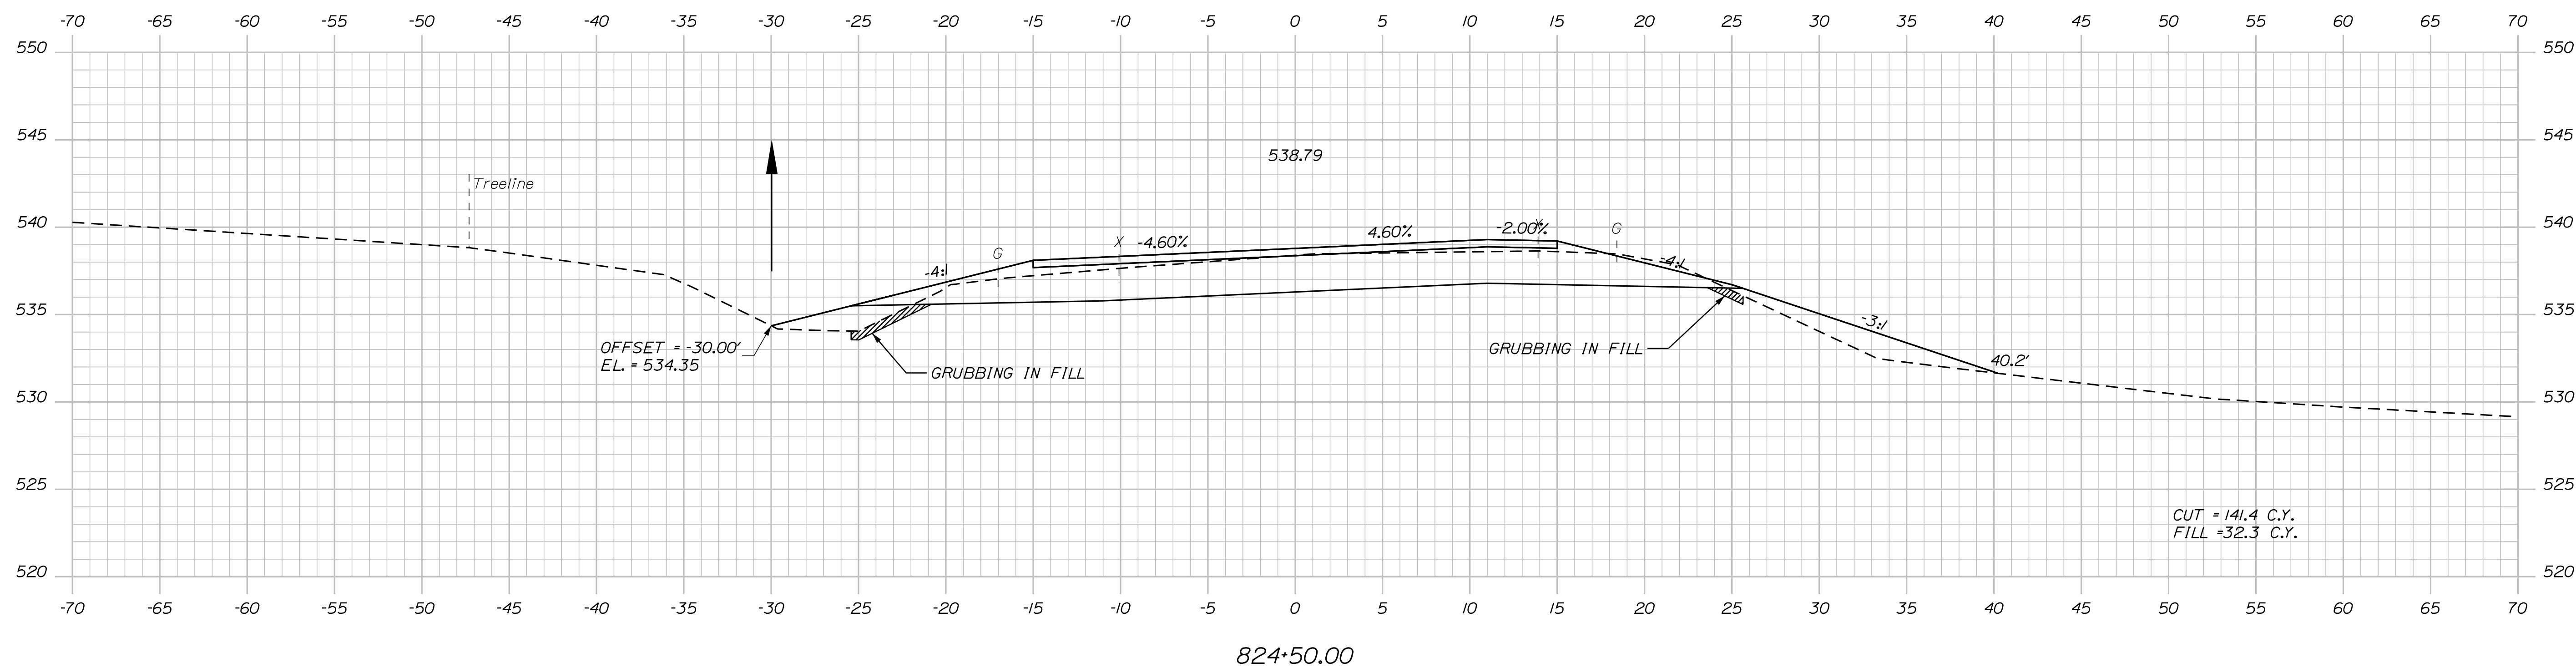

TY·LIN INTERNATIONAL

STATE OF MAINE	
DEPARTMENT OF TRANSPORTATION	
STP-2265(600)	
WIN	HIGHWAY PLANS
22656.00	

PROJ. MANAGER	E. MARTIN	BY	DATE
DESIGN-DETAILED	T. KELLEY	T. KELLEY	9/20/07
CHECKED-REVIEWED	H. COWAN	H. COWAN	9/20/07
DESIGN-DETAILED2			
DESIGN3-DETAILED3			
REVISIONS 1			
REVISIONS 2			
REVISIONS 3			
REVISIONS 4			
FIELD CHANGES			
SIGNATURE			
P.E. NUMBER			
DATE			

FRENCHVILLE - FORT KENT U.S. ROUTE 1

CROSS SECTIONS

SHEET NUMBER

323

OF 384




Sta. 824+00.00 to Sta. 824+50.00

Date:8/18/2026

Username:

Division: HIGHWAY

Filename: ... \HIGHWAY\MST\A\X_XSection_3.dgn

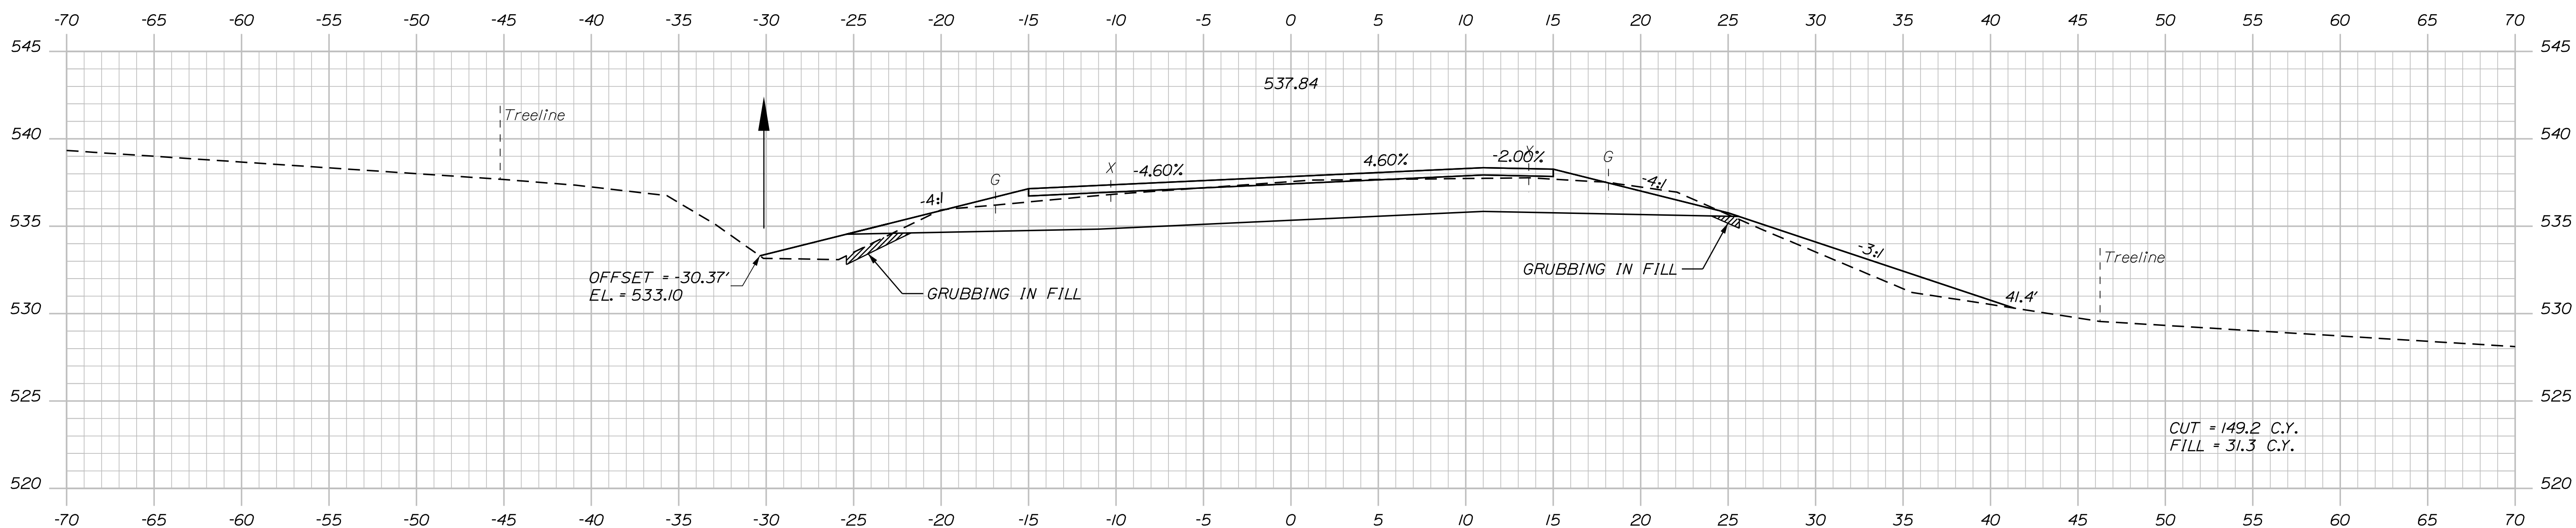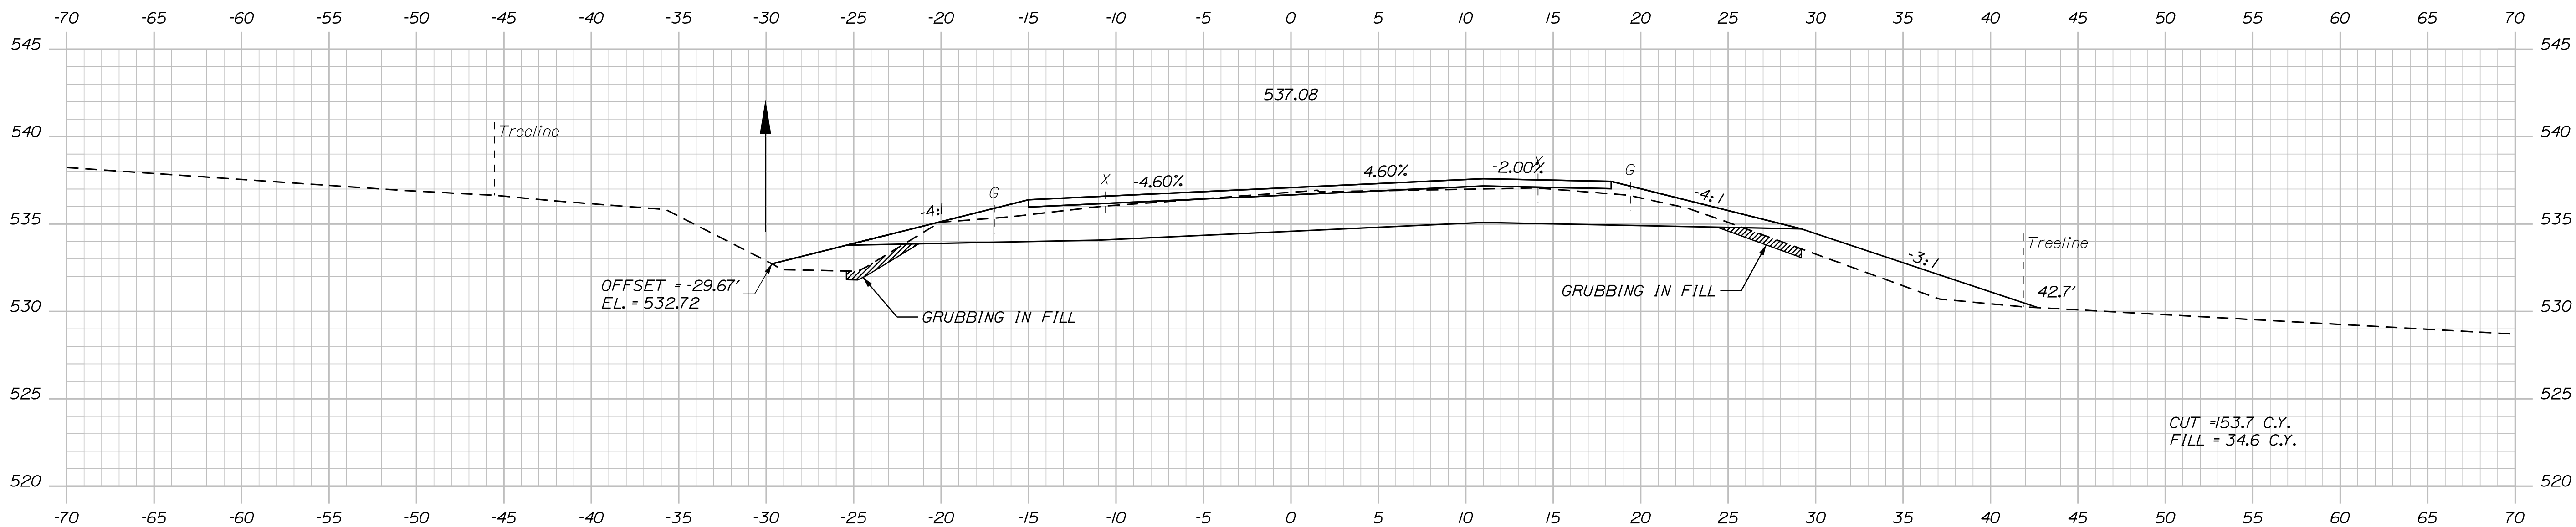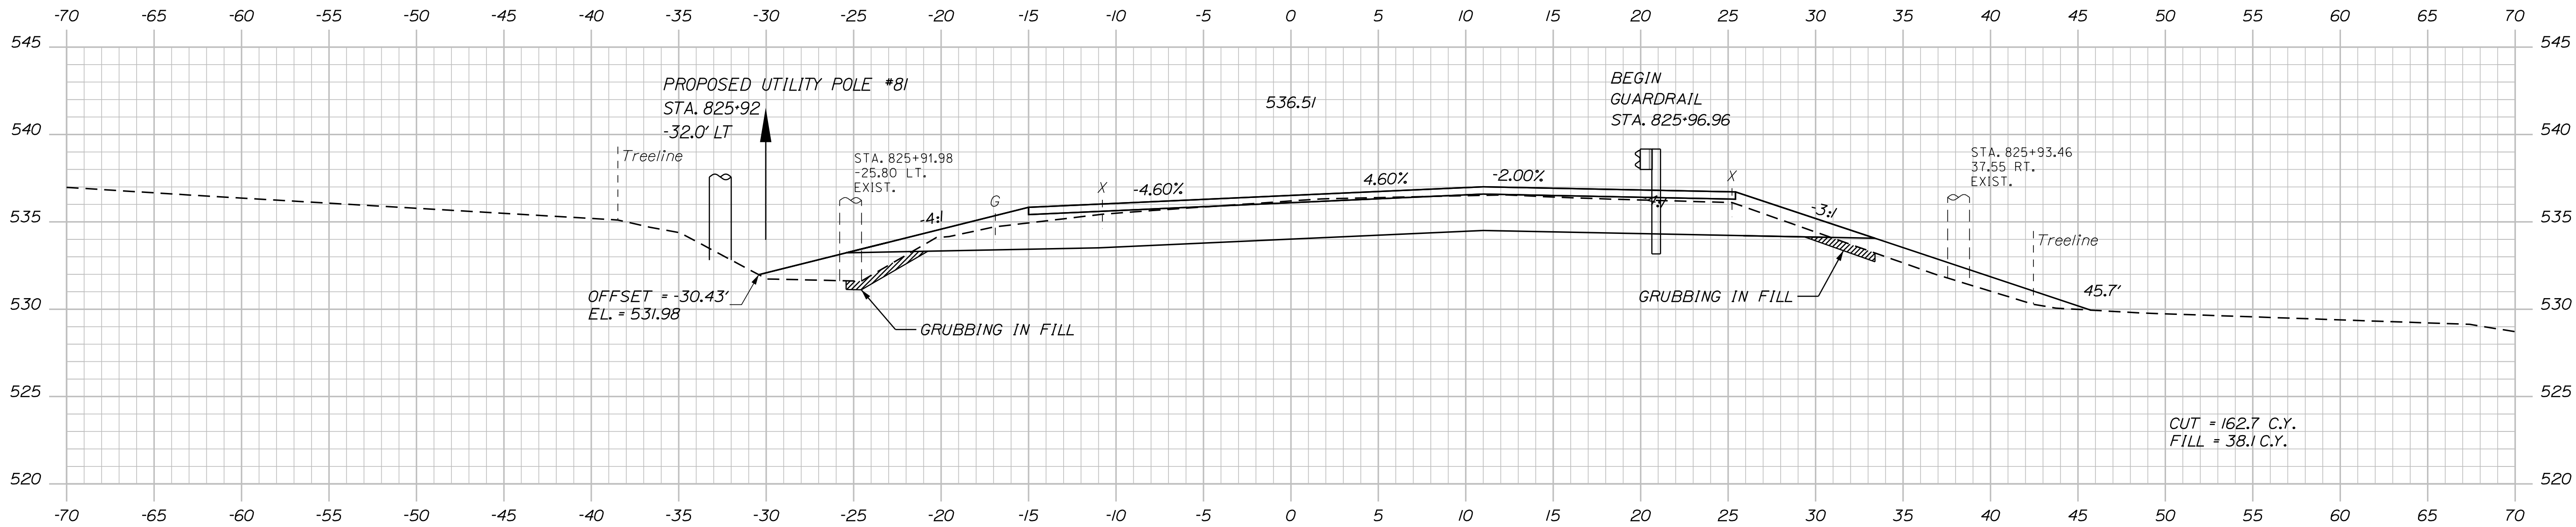

TYLIN INTERNATIONAL

STATE OF MAINE
DEPARTMENT OF TRANSPORTATION
STP-2265(600)
WIN
22656.00
HIGHWAY PLANS

PROJ. MANAGER	BY	DATE
E. MARTIN	T. KELLEY	9/2017
CHECKED-REVIEWED	H. COWAN	9/2017
DESIGN-DETAILED		
DESIGNS-DETAILED		
REVISIONS 1		
REVISIONS 2		
REVISIONS 3		
REVISIONS 4		
FIELD CHANGES		

FRENCHVILLE - FORT KENT
U.S. ROUTE 1
CROSS SECTIONS

SHEET NUMBER
324
OF 384


Sta. 825+00.00 to Sta. 826+00.00

Date:8/18/2026


Username:

Division: HIGHWAY

Filename: ... \HIGHWAY\MST\A\X_XSection_3.dgn

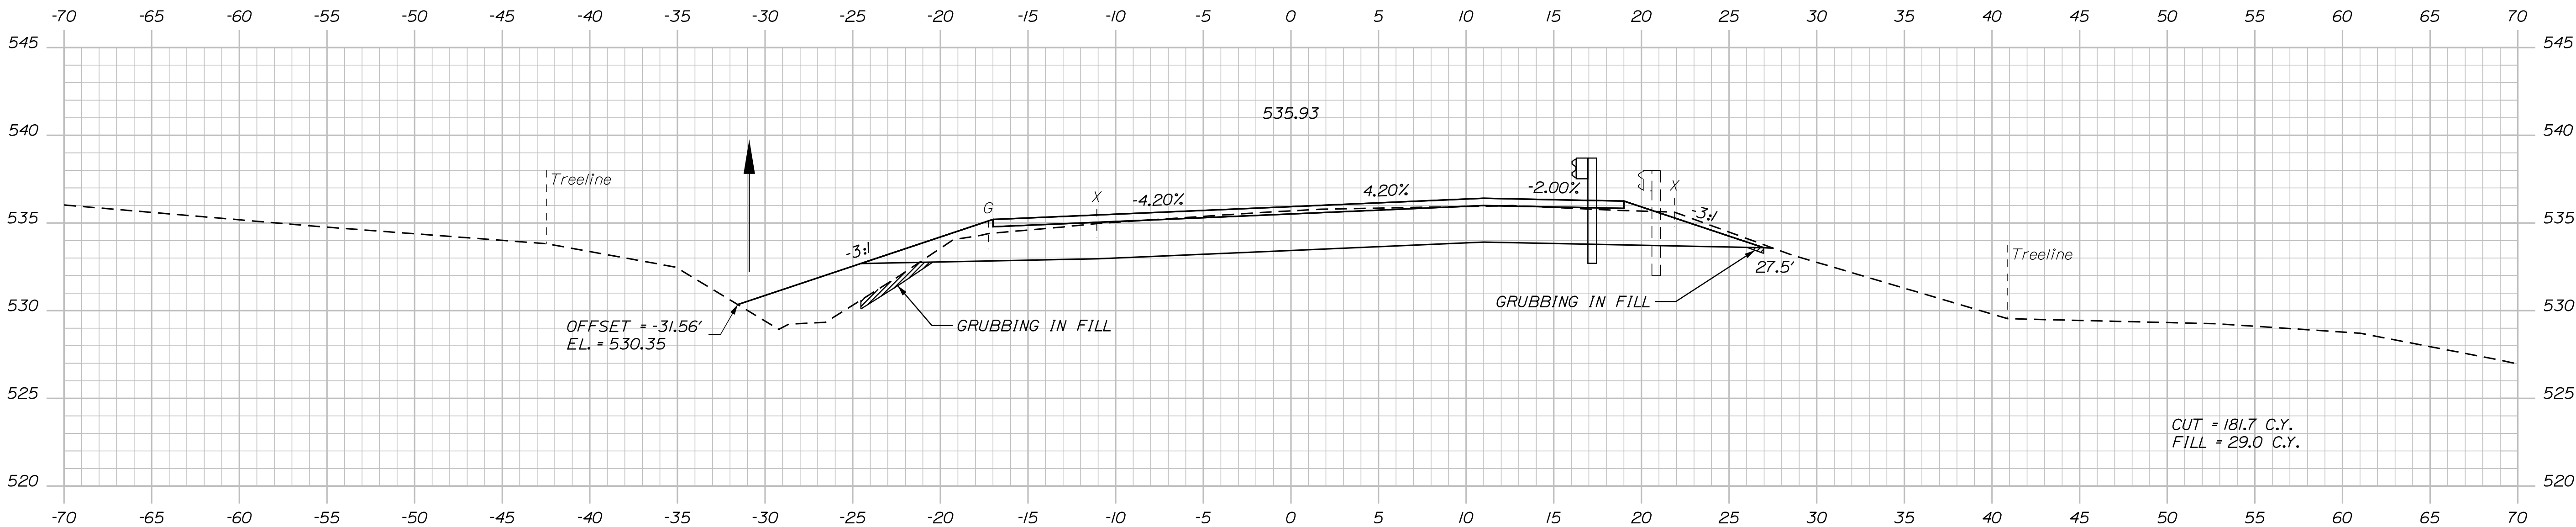

827+00.00

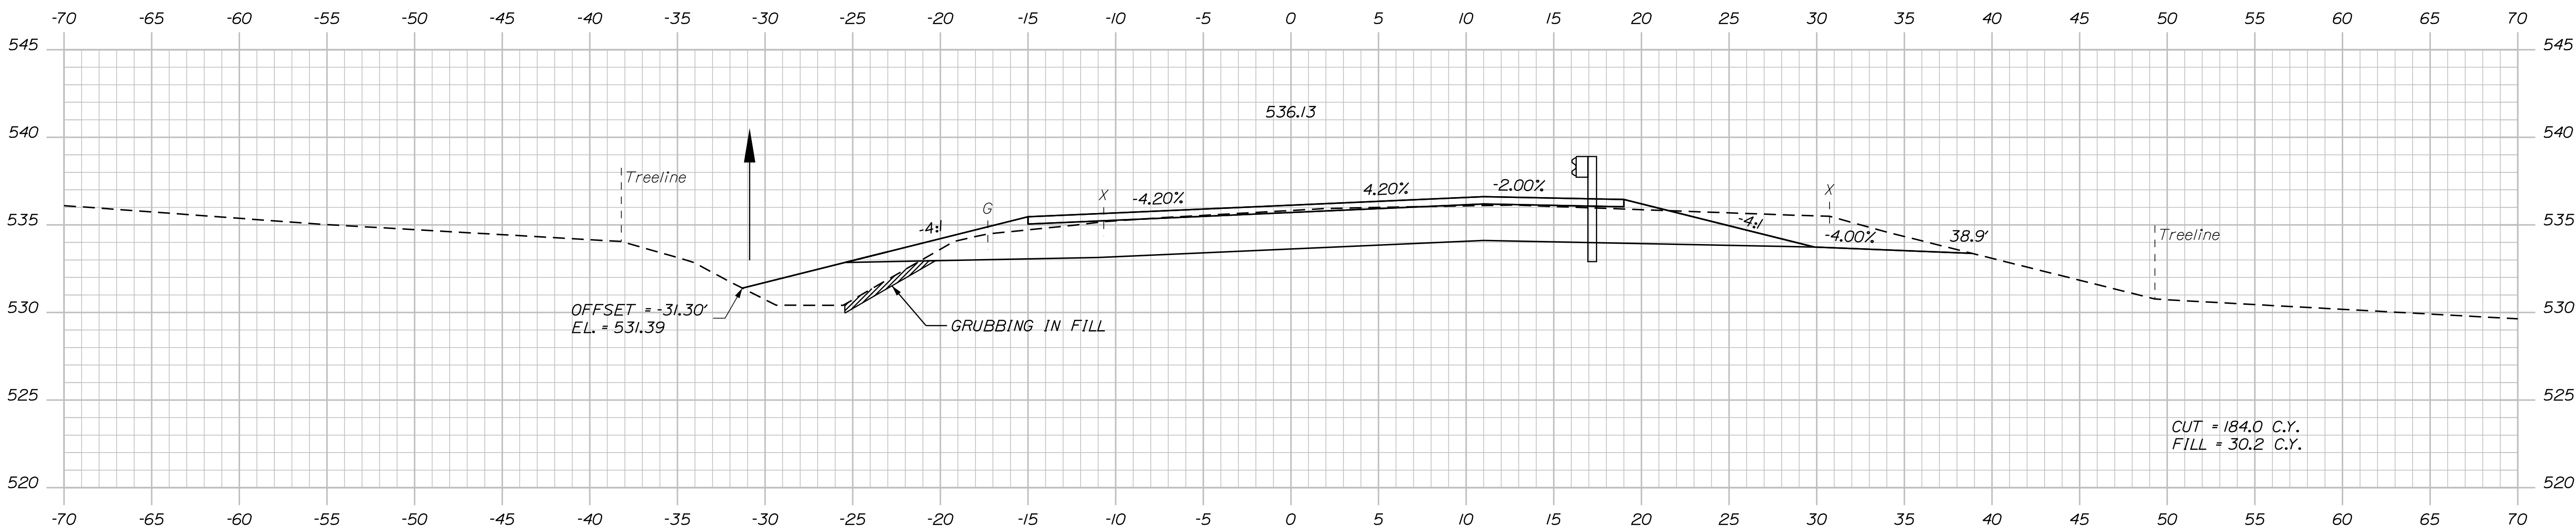

826+50.00

TYLIN INTERNATIONAL

STATE OF MAINE
DEPARTMENT OF TRANSPORTATION
STP-2265(600)
WIN
22656.00
HIGHWAY PLANS


PROJ. MANAGER	BY	DATE
E. MARTIN	T. KELLEY	9/2017
CHECKED-REVIEWED	H. COWAN	9/2017
DESIGN-DETAILED		
REVISIONS 1		
REVISIONS 2		
REVISIONS 3		
REVISIONS 4		
FIELD CHANGES		

FRENCHVILLE - FORT KENT
U.S. ROUTE 1
CROSS SECTIONS

SHEET NUMBER
325
OF 384

Sta. 826+50.00 to Sta. 827+00.00

Filename: ... \HIGHWAY\MSTA\x_XSection_3.dgn

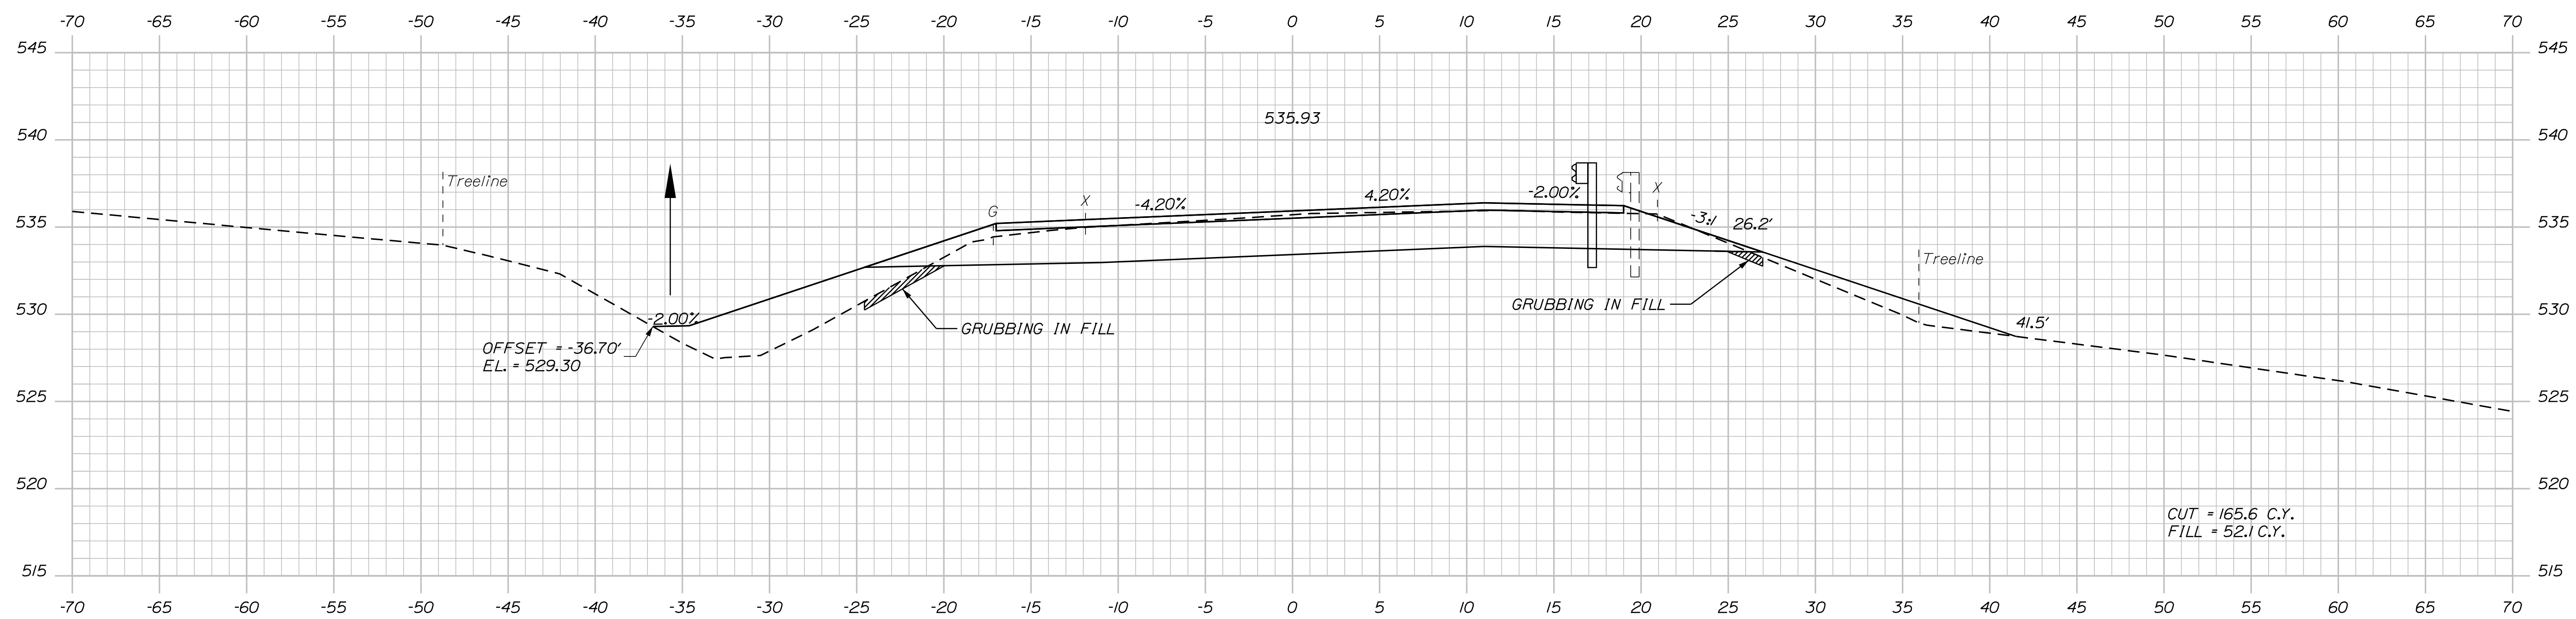

Sta. 827+50.00 to Sta. 828+00.00

WIN
22656.00
HIGHWAY PLANS

DATE _____

ta. 82



CROSS SECTIONS

Date: 8/18/2026

Username:

Division: HIGHWAY

Filename: ... \HIGHWAY\MST\A\X_XSection_3.dgn

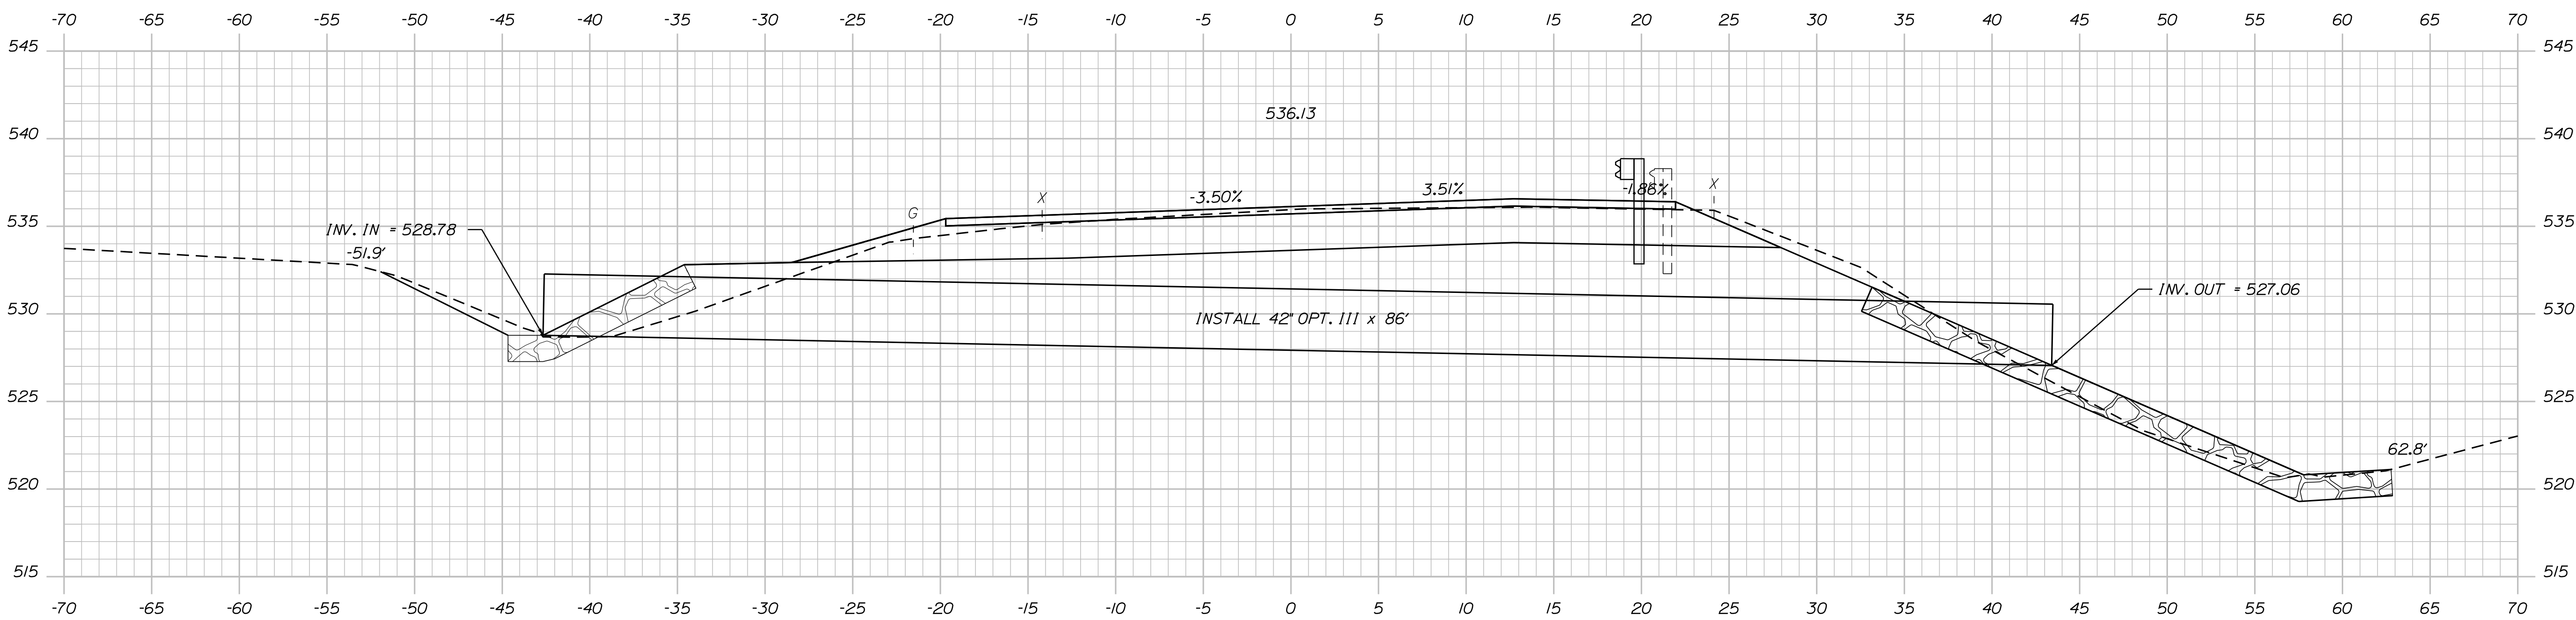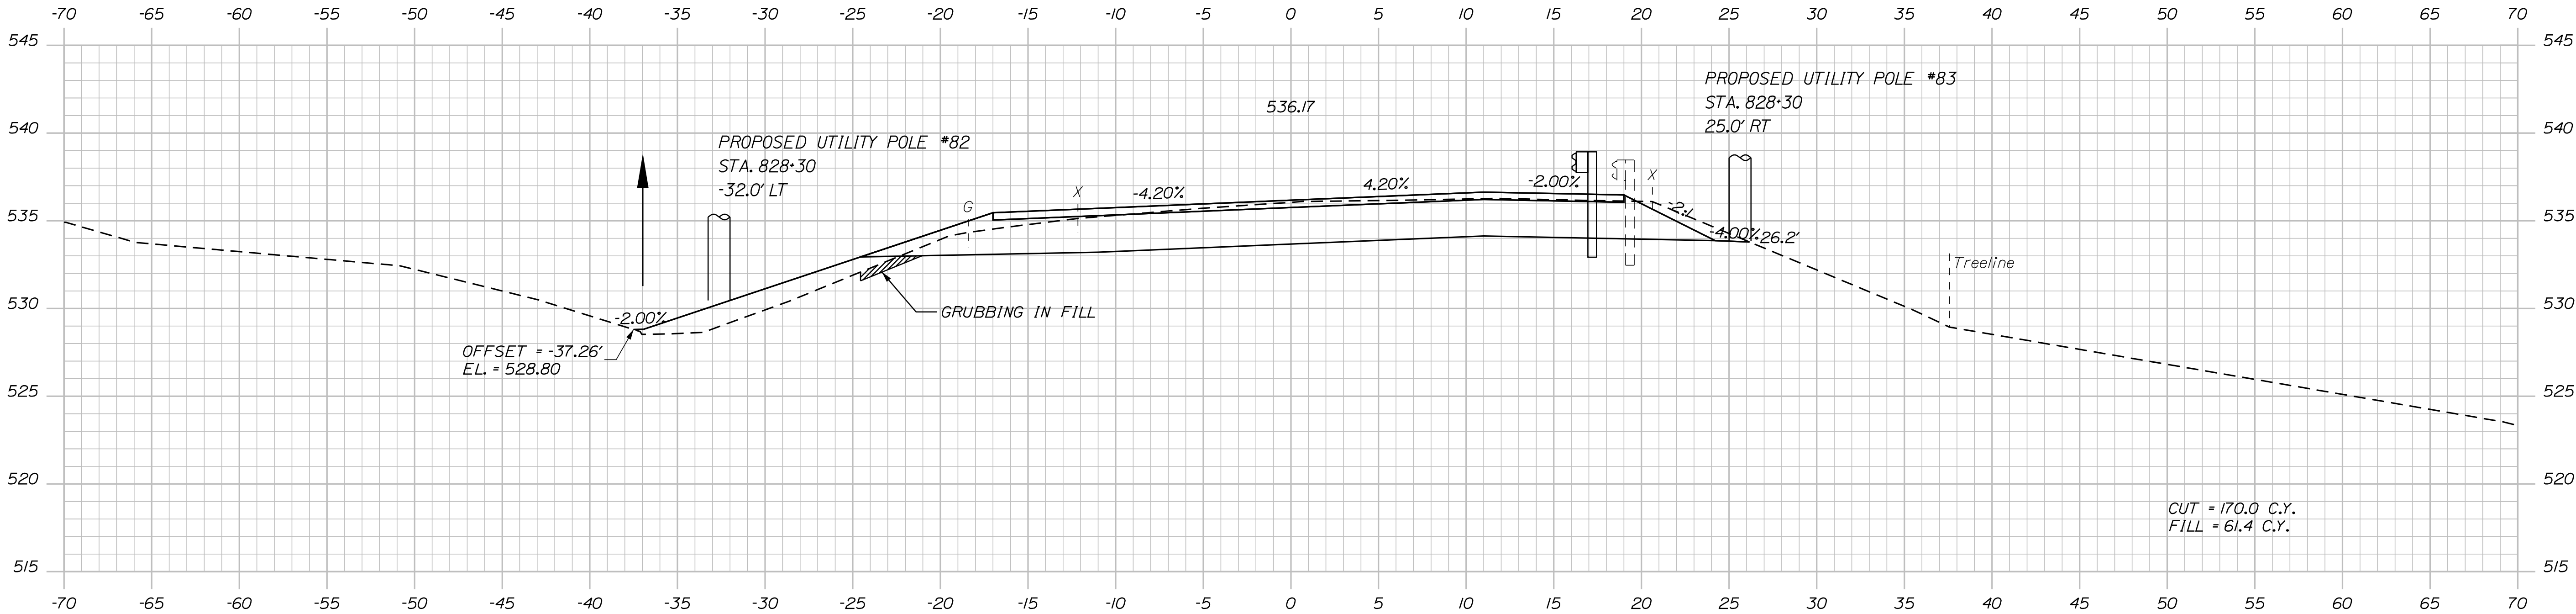


TYLINT INTERNATIONAL

PROJ. MANAGER	BY	DATE
E. MARTIN	T. KELLEY	9/2017
DESIGN-DETAILED	H. COWAN	9/2017
CHECKED-REVIEWED		
DESIGN-DETAILED		
REVISIONS 1		
REVISIONS 2		
REVISIONS 3		
REVISIONS 4		
FIELD CHANGES		

FRENCHVILLE - FORT KENT
U.S. ROUTE 1
CROSS SECTIONS

Filename: ... \HIGHWAY\MSTA\XSection_3.dgn

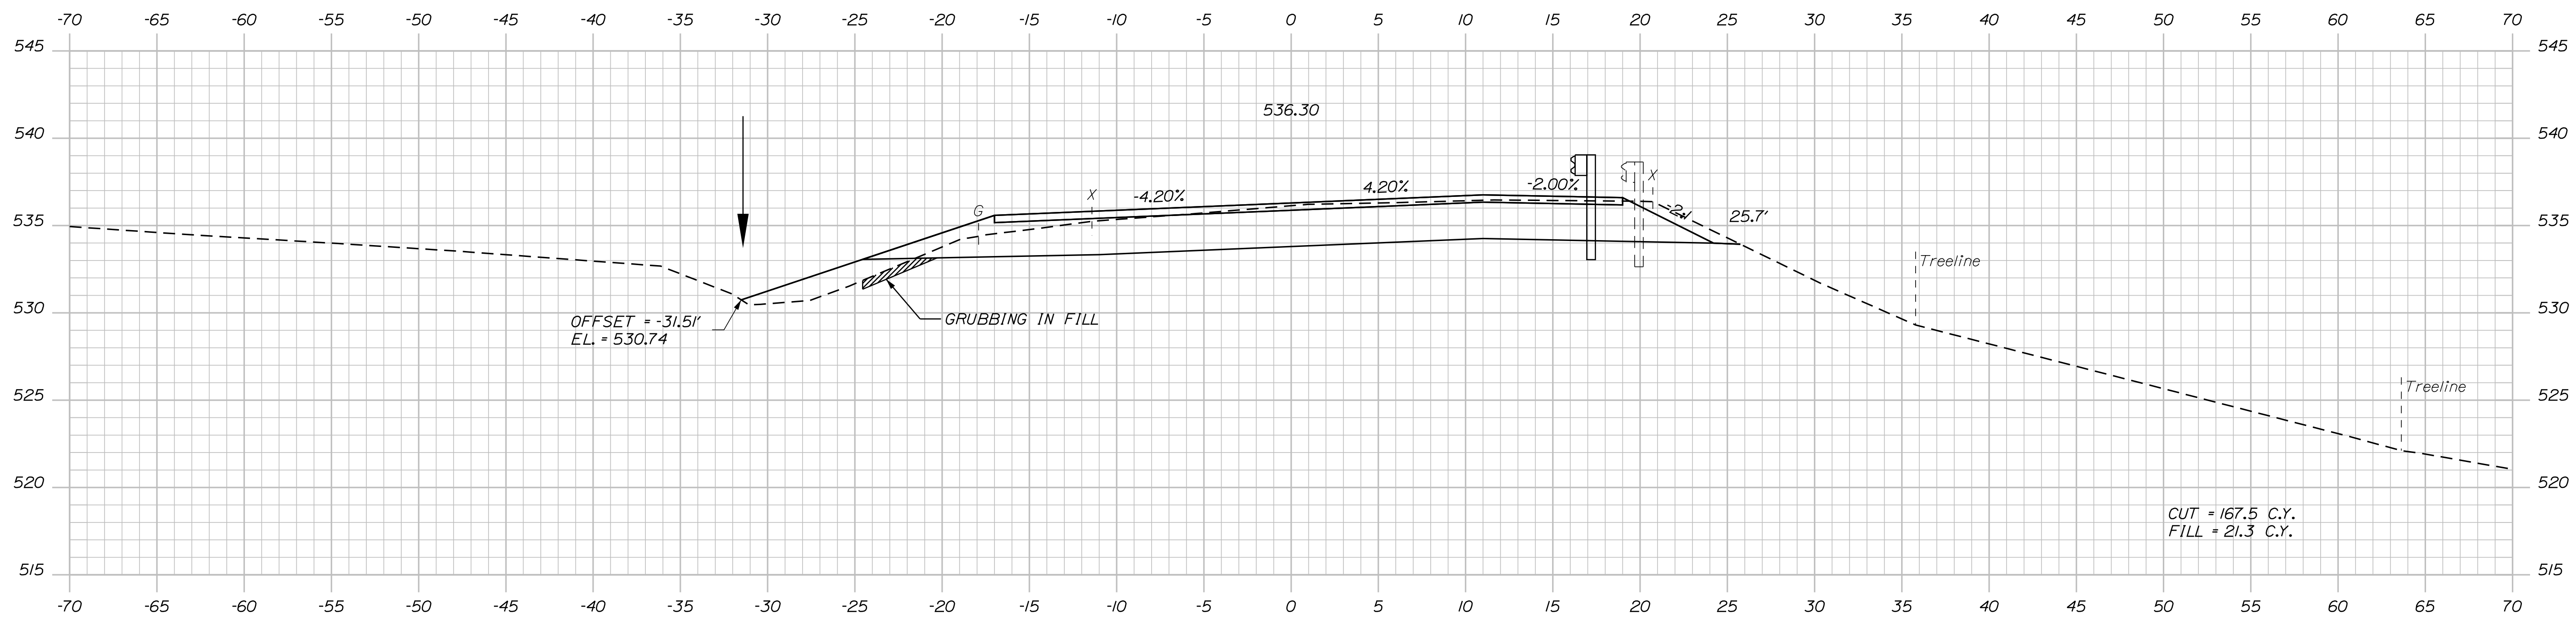

OF 384

SHEET NUMBER

328


**FRENCHVILLE - FORT
U.S. ROUTE 1**

CROSS SECTIONS

PROJ. MANAGER	E. MARTIN	BY	DATE
CHECKED-REVIEWED	T. KELLEY	T. KELLEY	9/20/17
DESIGNZ-DETAILED	H. COWAN	H. COWAN	9/20/17
DESIGNZ-DETAILED02			
DESIGNZ-DETAILED03			
REVISIONS 1			
REVISIONS 2			
REVISIONS 3			
REVISIONS 4			
FIELD CHANGES			

STATE OF MAINE DEPARTMENT OF TRANSPORTATION	WIN 22656.00	HIGHWAY PLANS
STP-2265(600)		

Filename: ... \HIGHWAY\MSTA\XSection_3.dgn

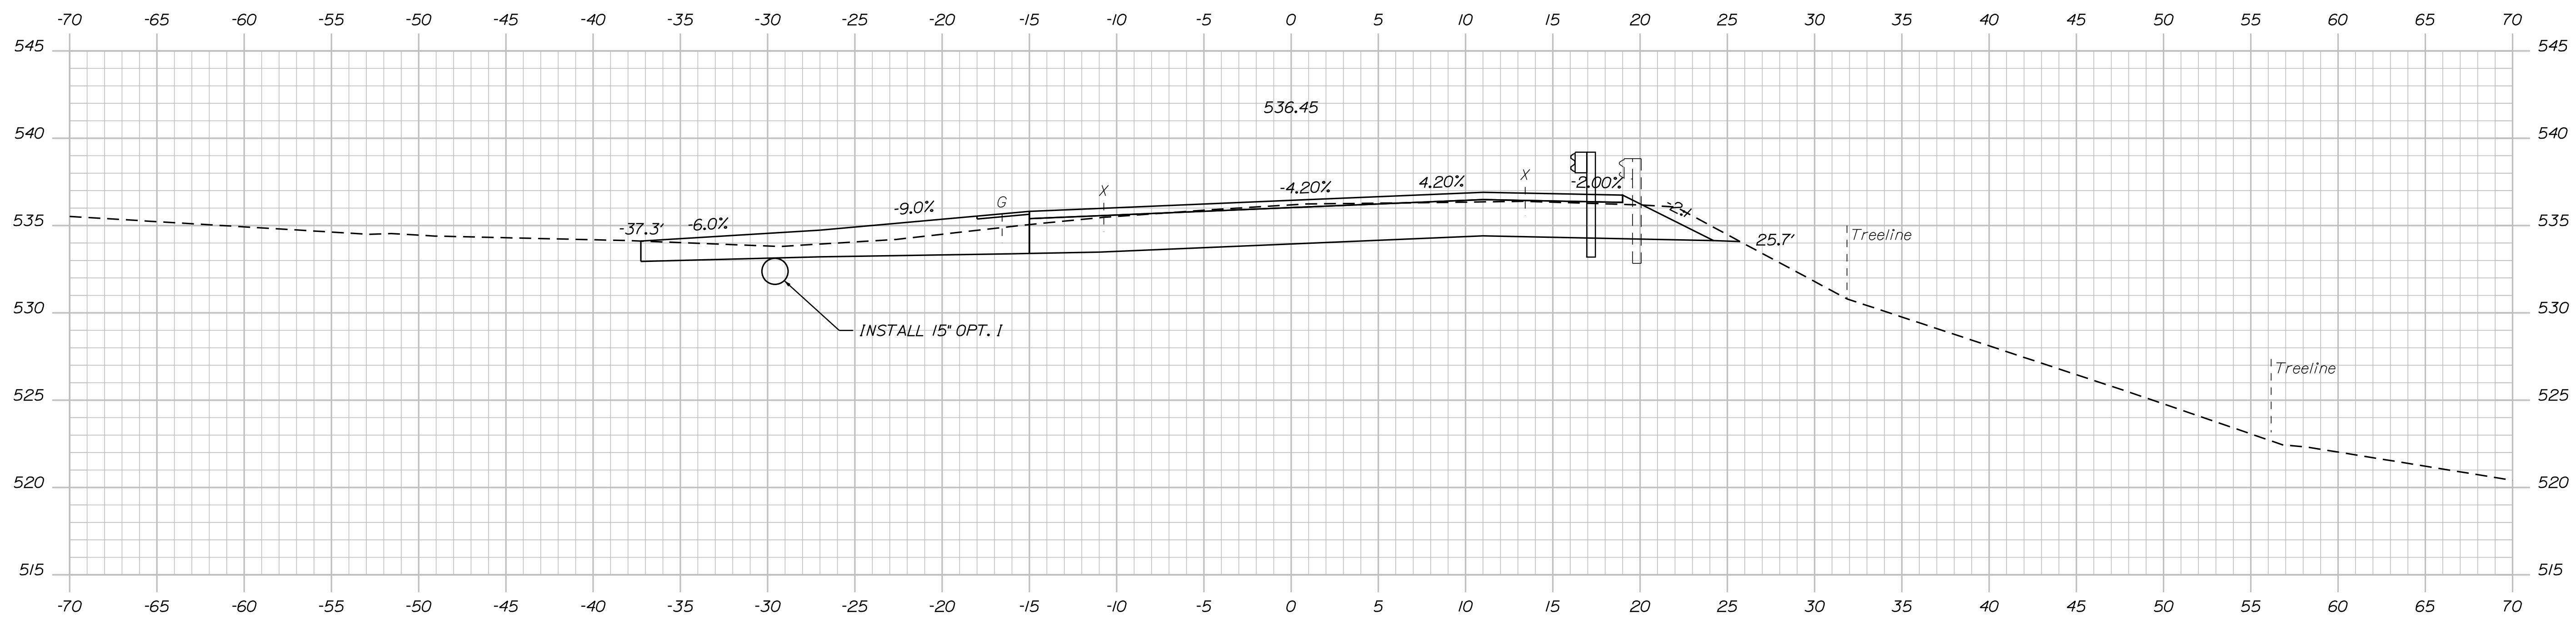

OF 384

STATE OF MAINE DEPARTMENT OF TRANSPORTATION	
STP-2265(600)	
WIN	HIGHWAY PLANS
22656.00	

PROJ. MANAGER	E. MARTIN	BY	DATE
DESIGN-DETAILED	T. KELLEY		9/20/07
CHECKED-REVIEWED	H. COWAN		9/20/07
DESIGN3-DETAILED2			
DESIGN3-DETAILED3			
REVISIONS 1			
REVISIONS 2			
REVISIONS 3			
REVISIONS 4			
FIELD CHANGES			

FRENCHVILLE - FORT KENT
 U.S. ROUTE 1
 CROSS SECTIONS

SHEET NUMBER

329



OF 384

Username:

Date:8/18/2026

Division: HIGHWAY

Filename: ...\\HIGHWAY\\MST\\A\\x_XSection_3.dgn

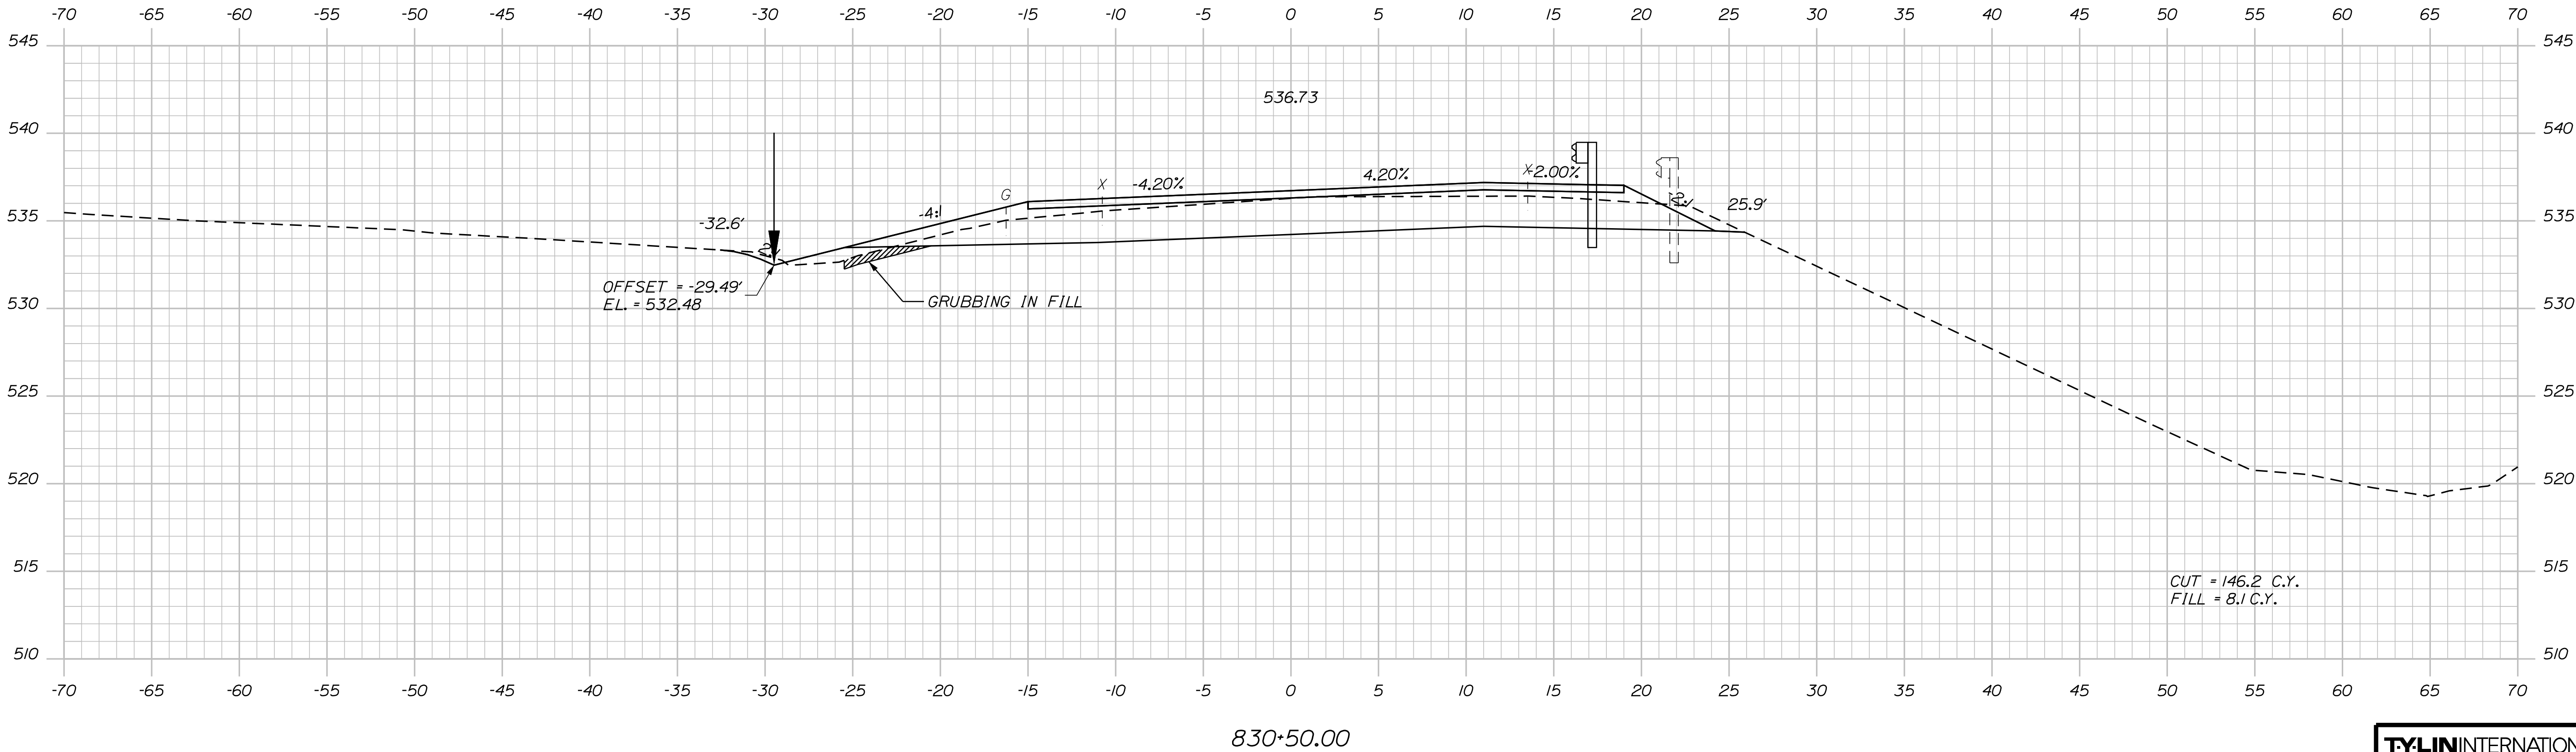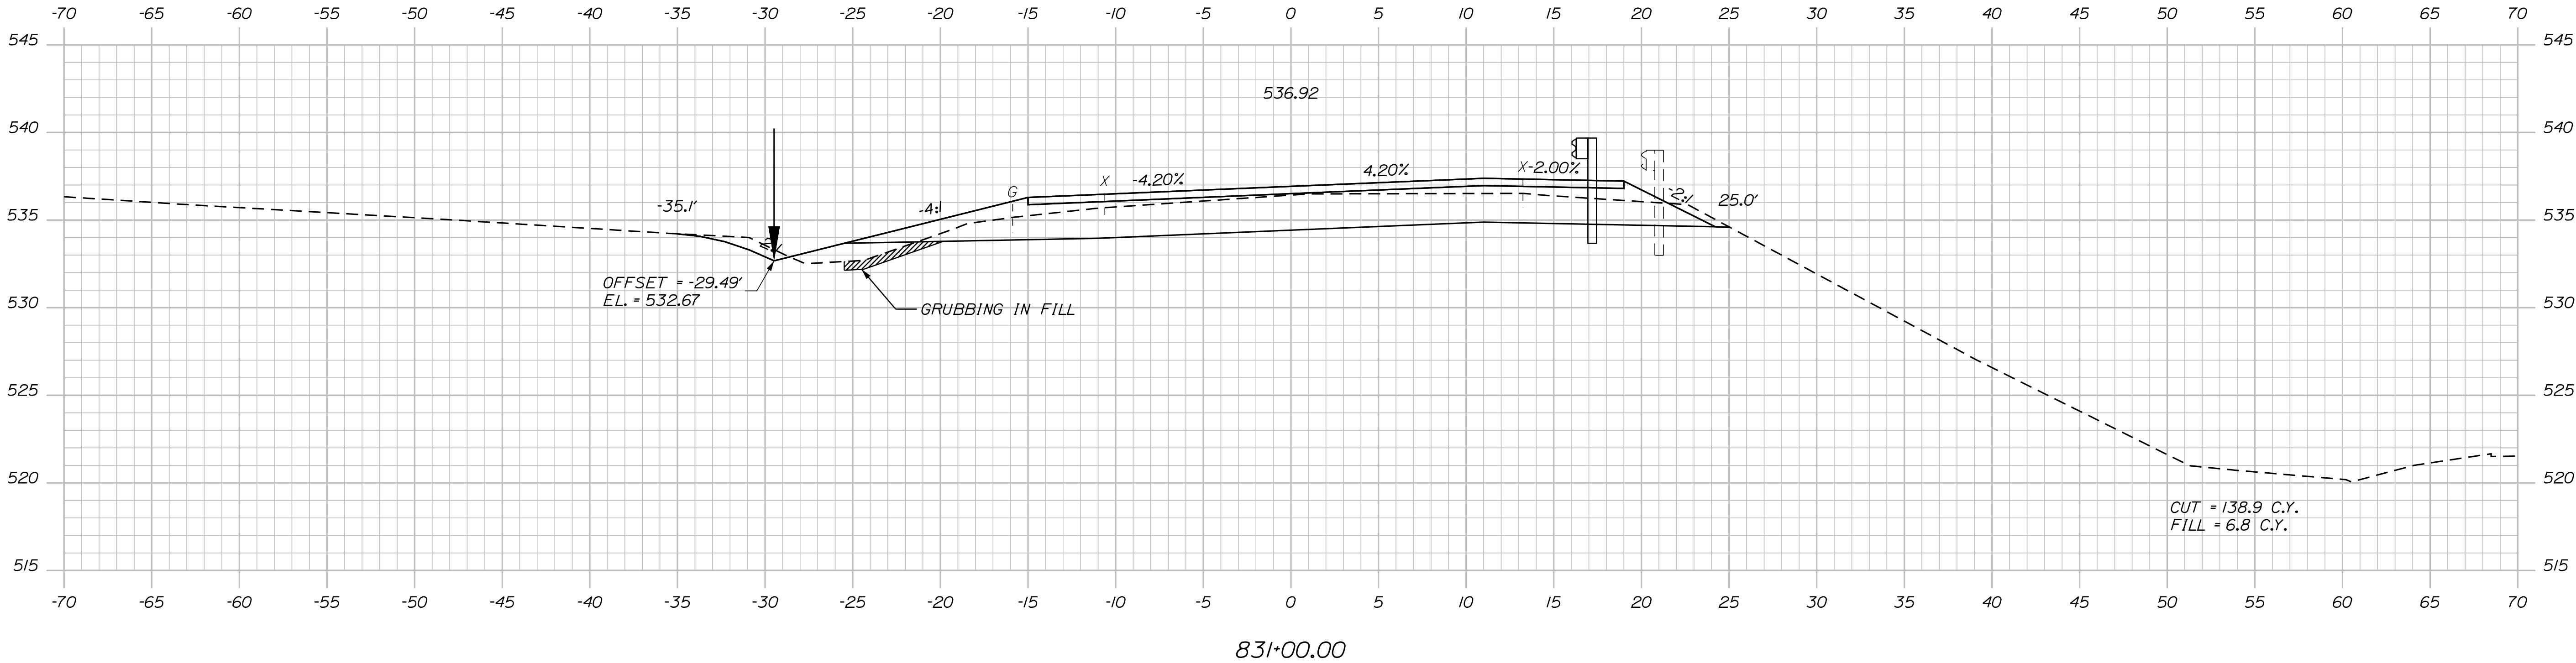

TYLIN INTERNATIONAL

PROJ. MANAGER	BY	DATE
E. MARTIN	T. KELLEY	9/2017
DESIGN-DETAILED	H. COWAN	9/2017
DESIGN-REVIEWED		
DESIGN-DETAILED		
REVISIONS 1		
REVISIONS 2		
REVISIONS 3		
REVISIONS 4		
FIELD CHANGES		



FRENCHVILLE - FORT KENT
U.S. ROUTE 1
CROSS SECTIONS

Date:8/18/2026

Username:

Division: HIGHWAY

Filename: ...\\HIGHWAY\\MST\\A\\x_xSection_3.dgn

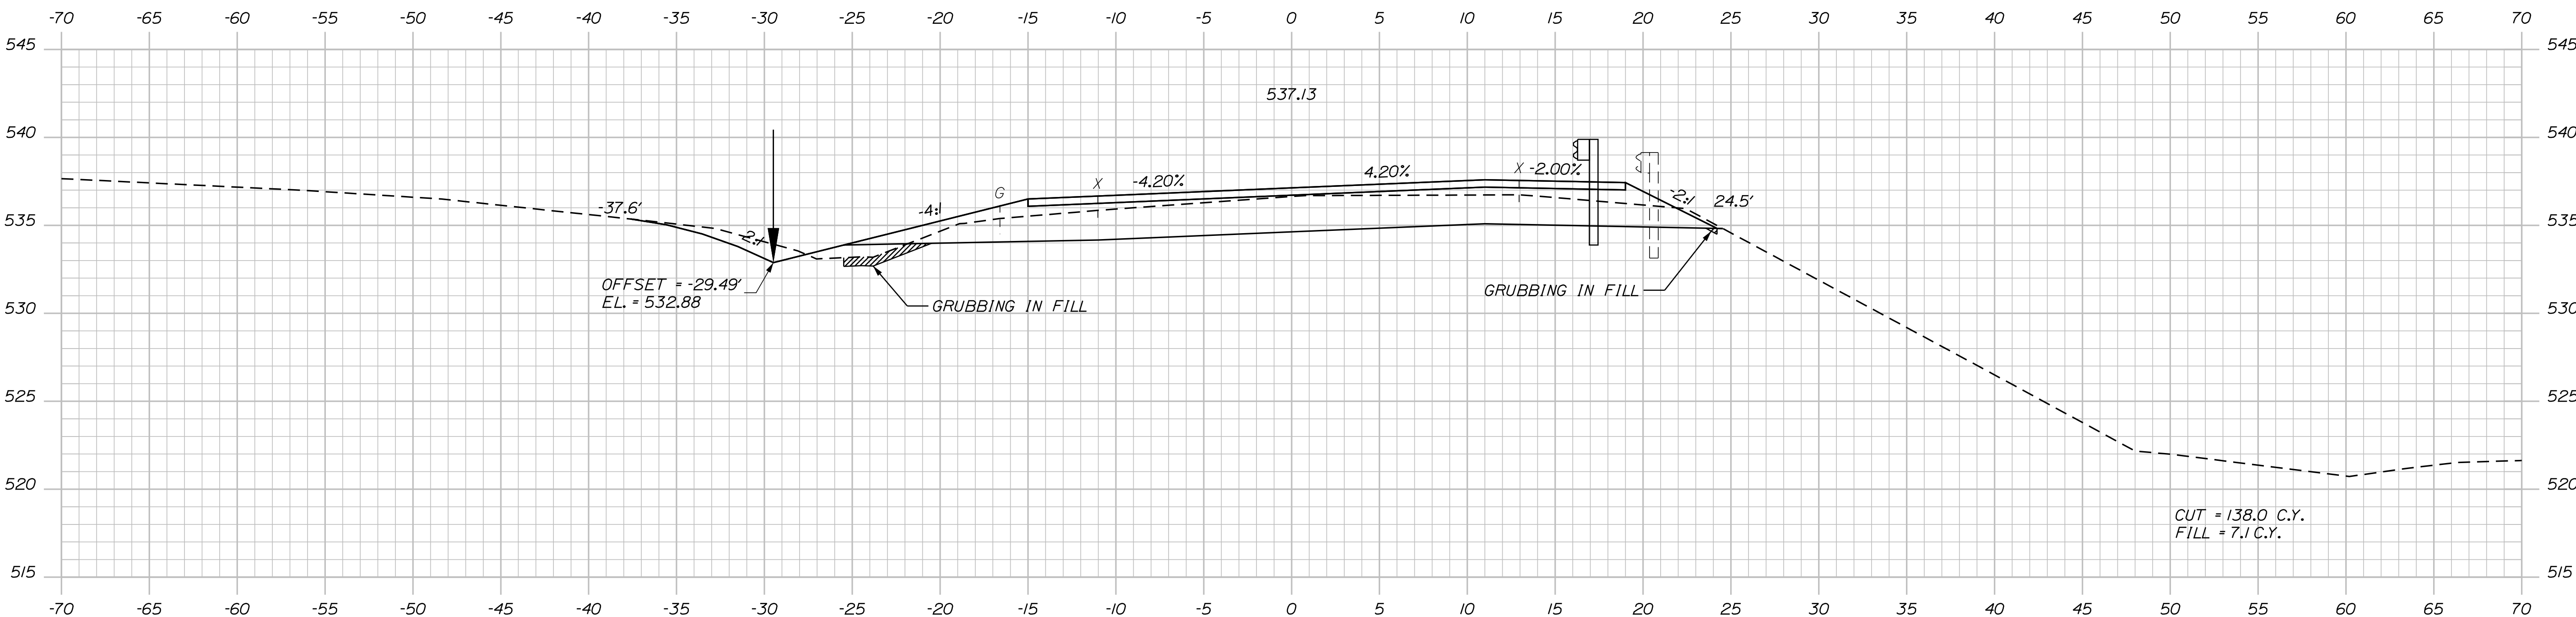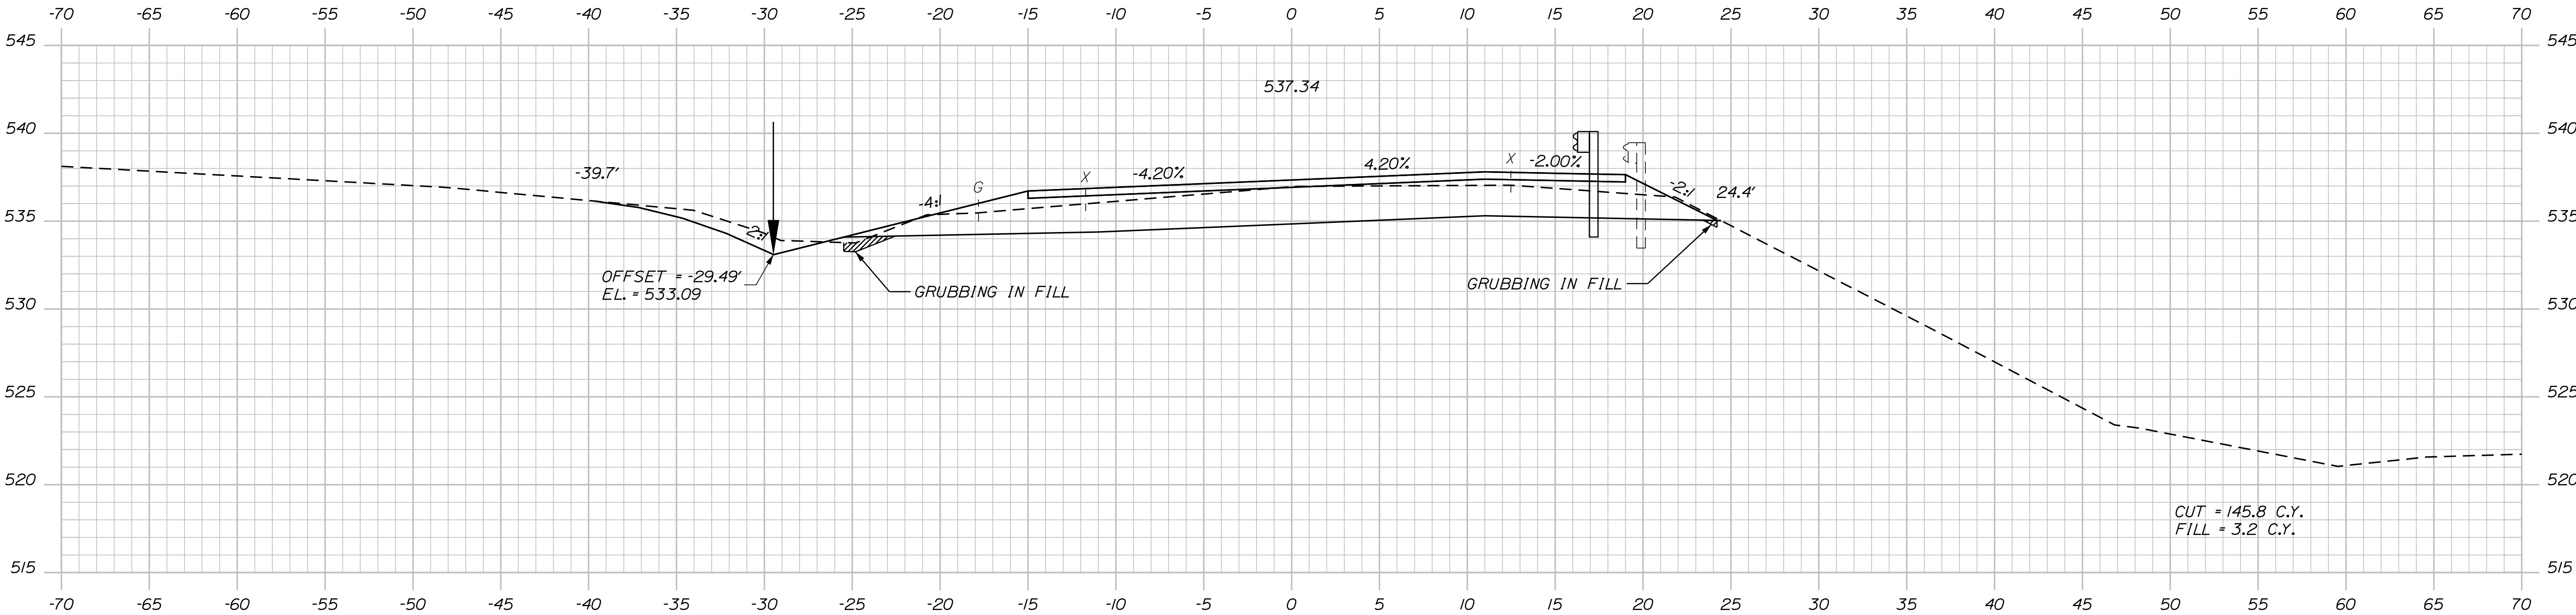


TYLIN INTERNATIONAL

PROJ. MANAGER	BY	DATE
DESIGN-DETAILED	T. KELLEY	9/2017
CHECKED-REVIEWED	H. COWAN	9/2017
DESIGN-DETAILED		
REVISIONS 1		
REVISIONS 2		
REVISIONS 3		
REVISIONS 4		
FIELD CHANGES		

FRENCHVILLE - FORT KENT
U.S. ROUTE 1
CROSS SECTIONS

Filename: ... \HIGHWAY\MSTA\X_XSection_3.dgn

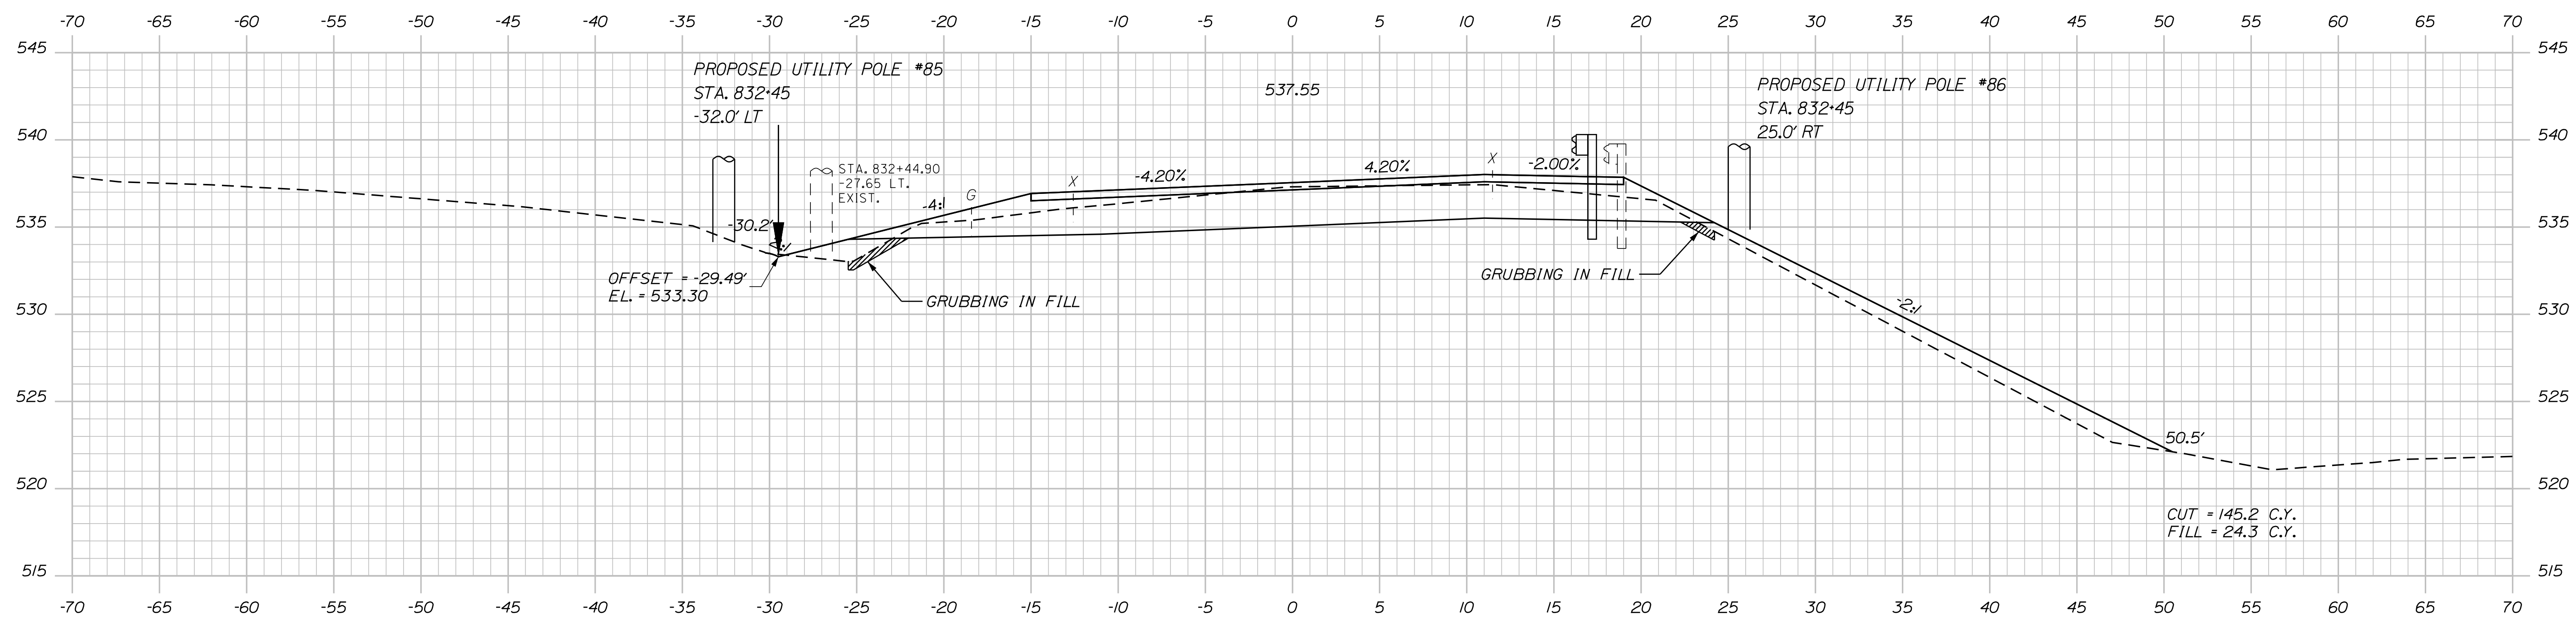

OF 384



Sta. 832+50.00 to Sta. 833+00.00

22656.00 HIGHWAY PLANS

CROSS SECTIONS

F 384

Filename: ... \HIGHWAY\MSTA\x_XSection_3.dgn Division: HIGHWAY

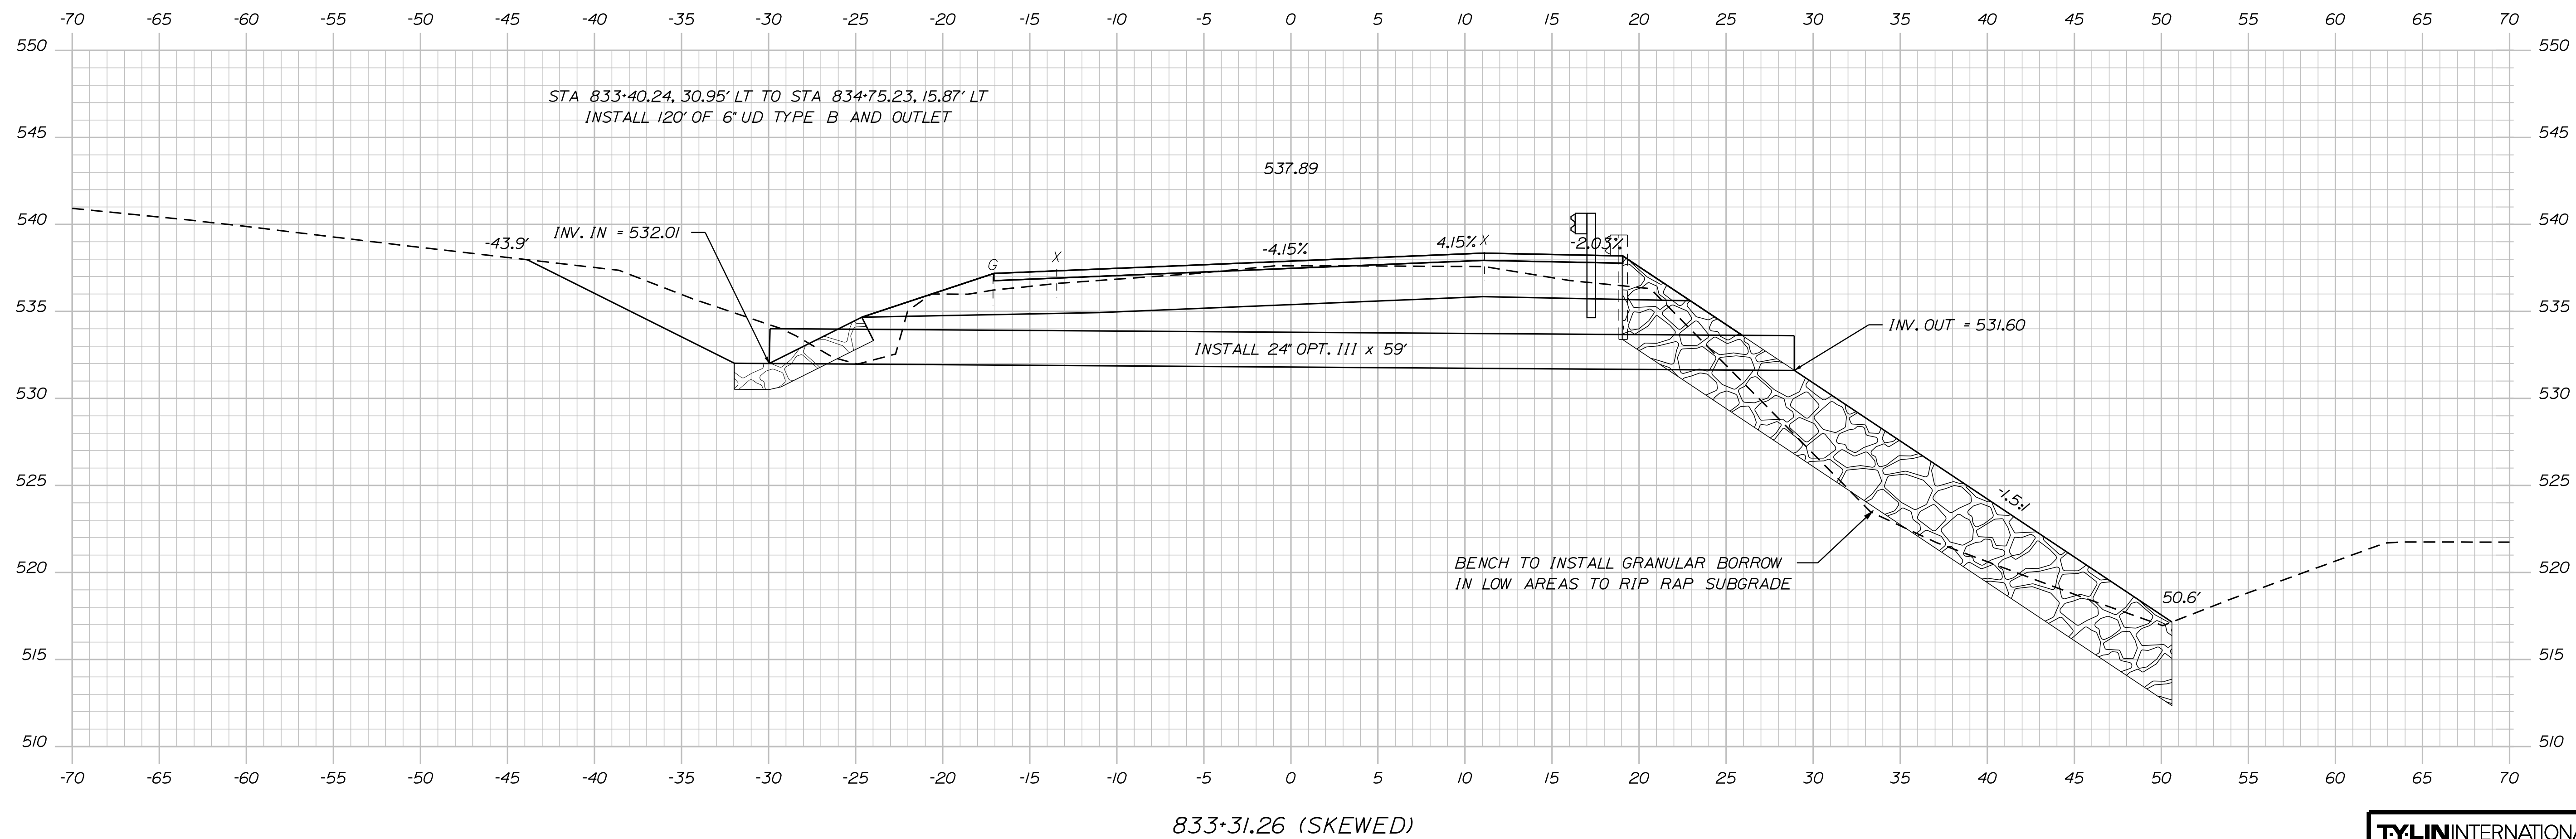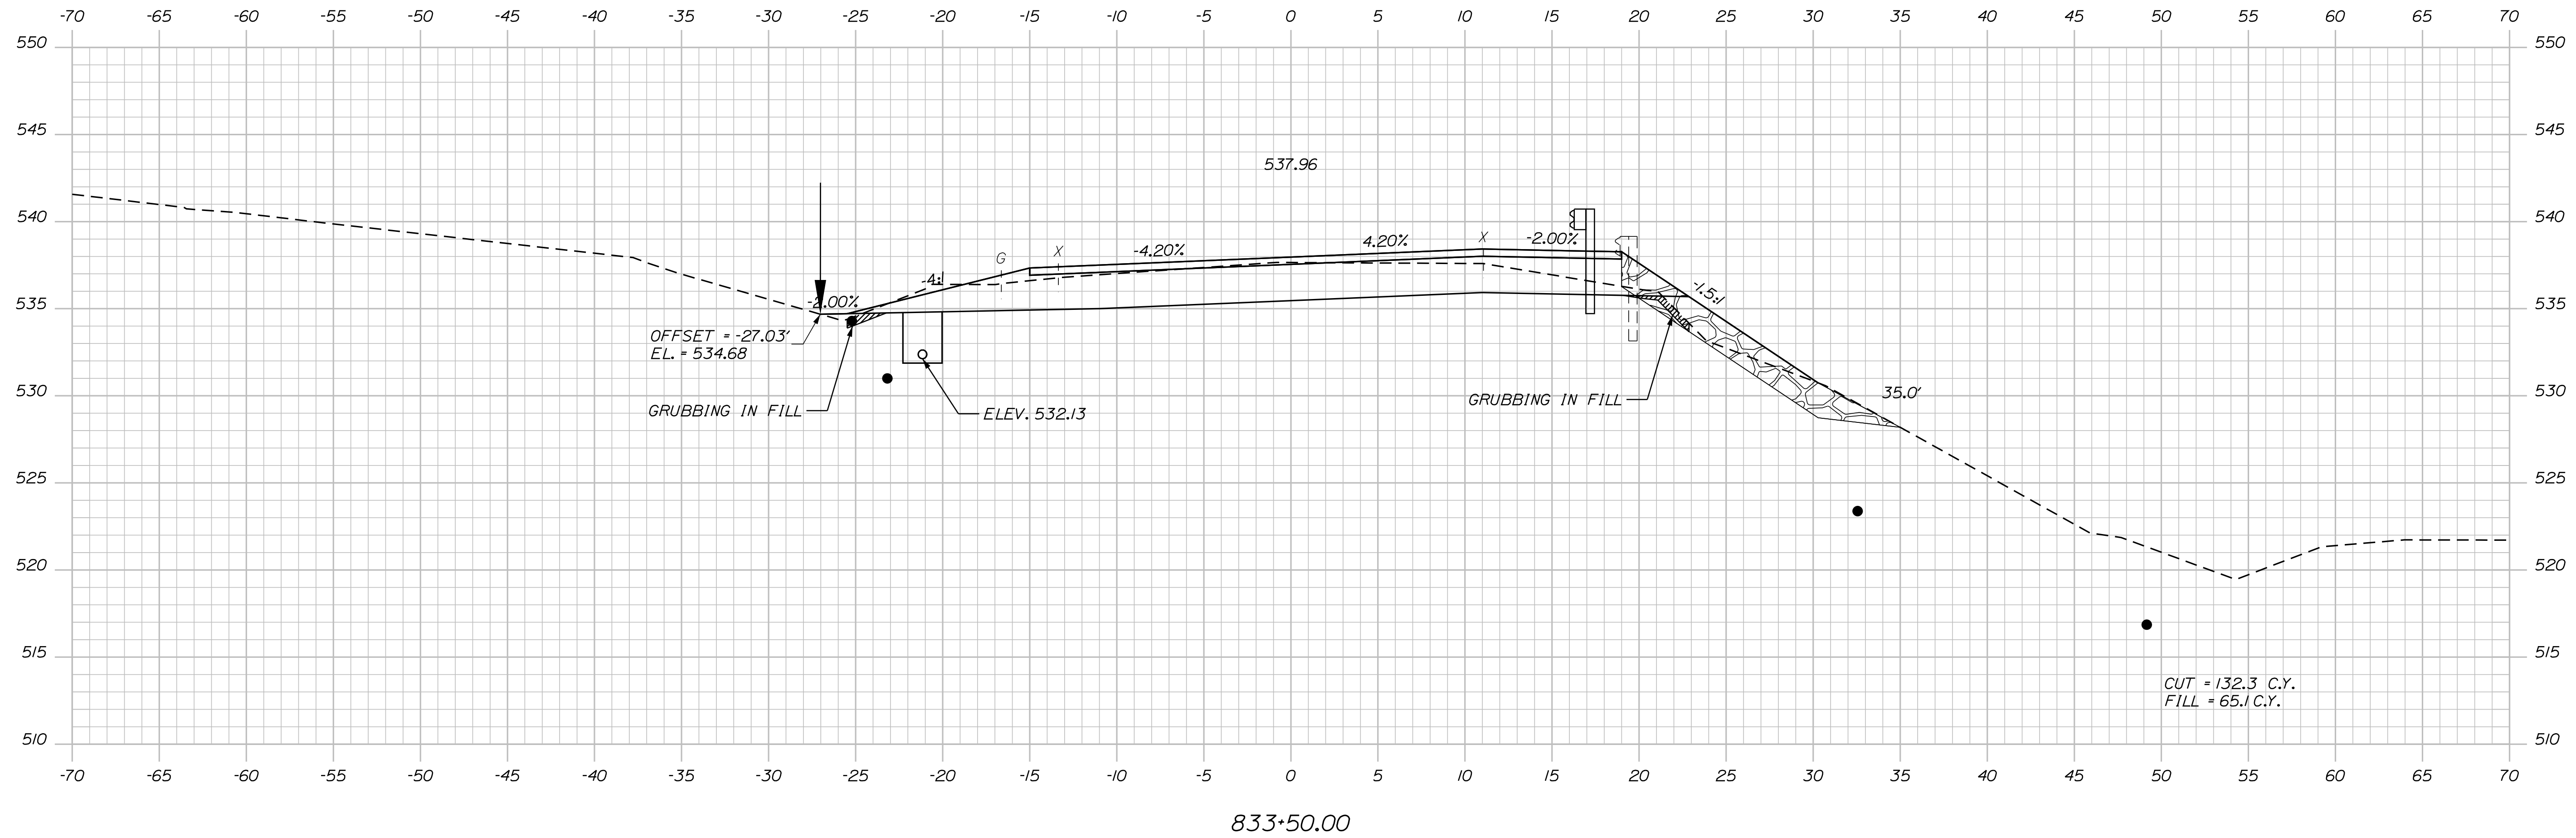

STATE OF MAINE	
DEPARTMENT OF TRANSPORTATION	
STP-2265(600)	
WIN	HIGHWAY PLANS
226566.00	

PROJ. MANAGER		E. MARTIN	BY	DATE
DESIGN-DETAILED	T. KELLEY	T. KELLEY	9/20/17	SIGNATURE
CHECKED-REVIEWED	H. COWAN	H. COWAN	9/20/17	
DESIGN-DETAILED2				
DESIGN3-DETAILED3				P.E. NUMBER
DESIGN3-DETAILED2				
DESIGN3-DETAILED1				
DESIGN3-DETAILED0				
REVISIONS 1				DATE
REVISIONS 2				
REVISIONS 3				
REVISIONS 4				
FIELD CHANGES				

FRENCHVILLE - FORT KENT
U.S. ROUTE 1
CROSS SECTIONS

SHEET NUMBER


333

OF 384

TY·LIN INTERNATIONAL

Sta. 833+31.26 to Sta. 833+50.00

Filename: ... \HIGHWAY\MSTA\XSection_3.dgn

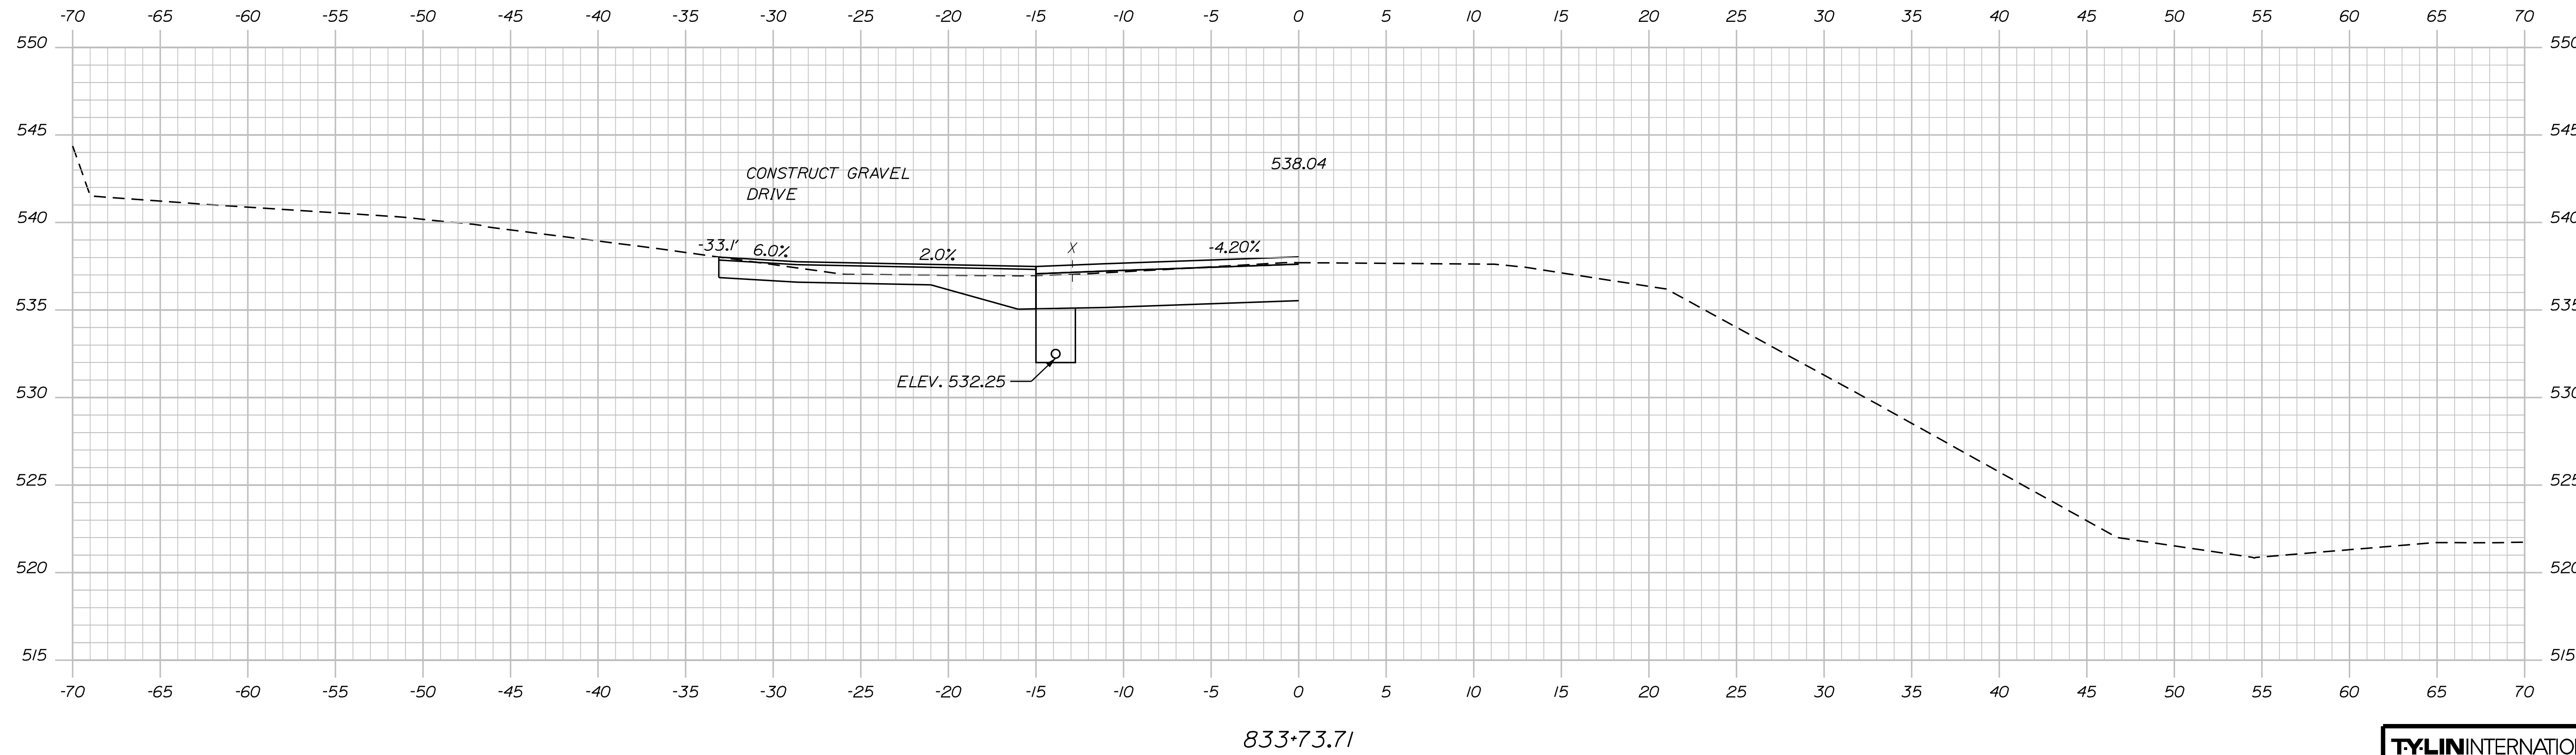

OF 384

SHEET NUMBER

334

**FRENCHVILLE - FORT
U.S. ROUTE 1**

CROSS SECTIONS



STATE OF MAINE				
DEPARTMENT OF TRANSPORTATION				
STP-2265(600)				
WIN 22656.00				
HIGHWAY PLANS				

Username:

Date:8/18/2026

Division: HIGHWAY

Filename: ... \HIGHWAY\MST\A\X_XSection_3.dgn

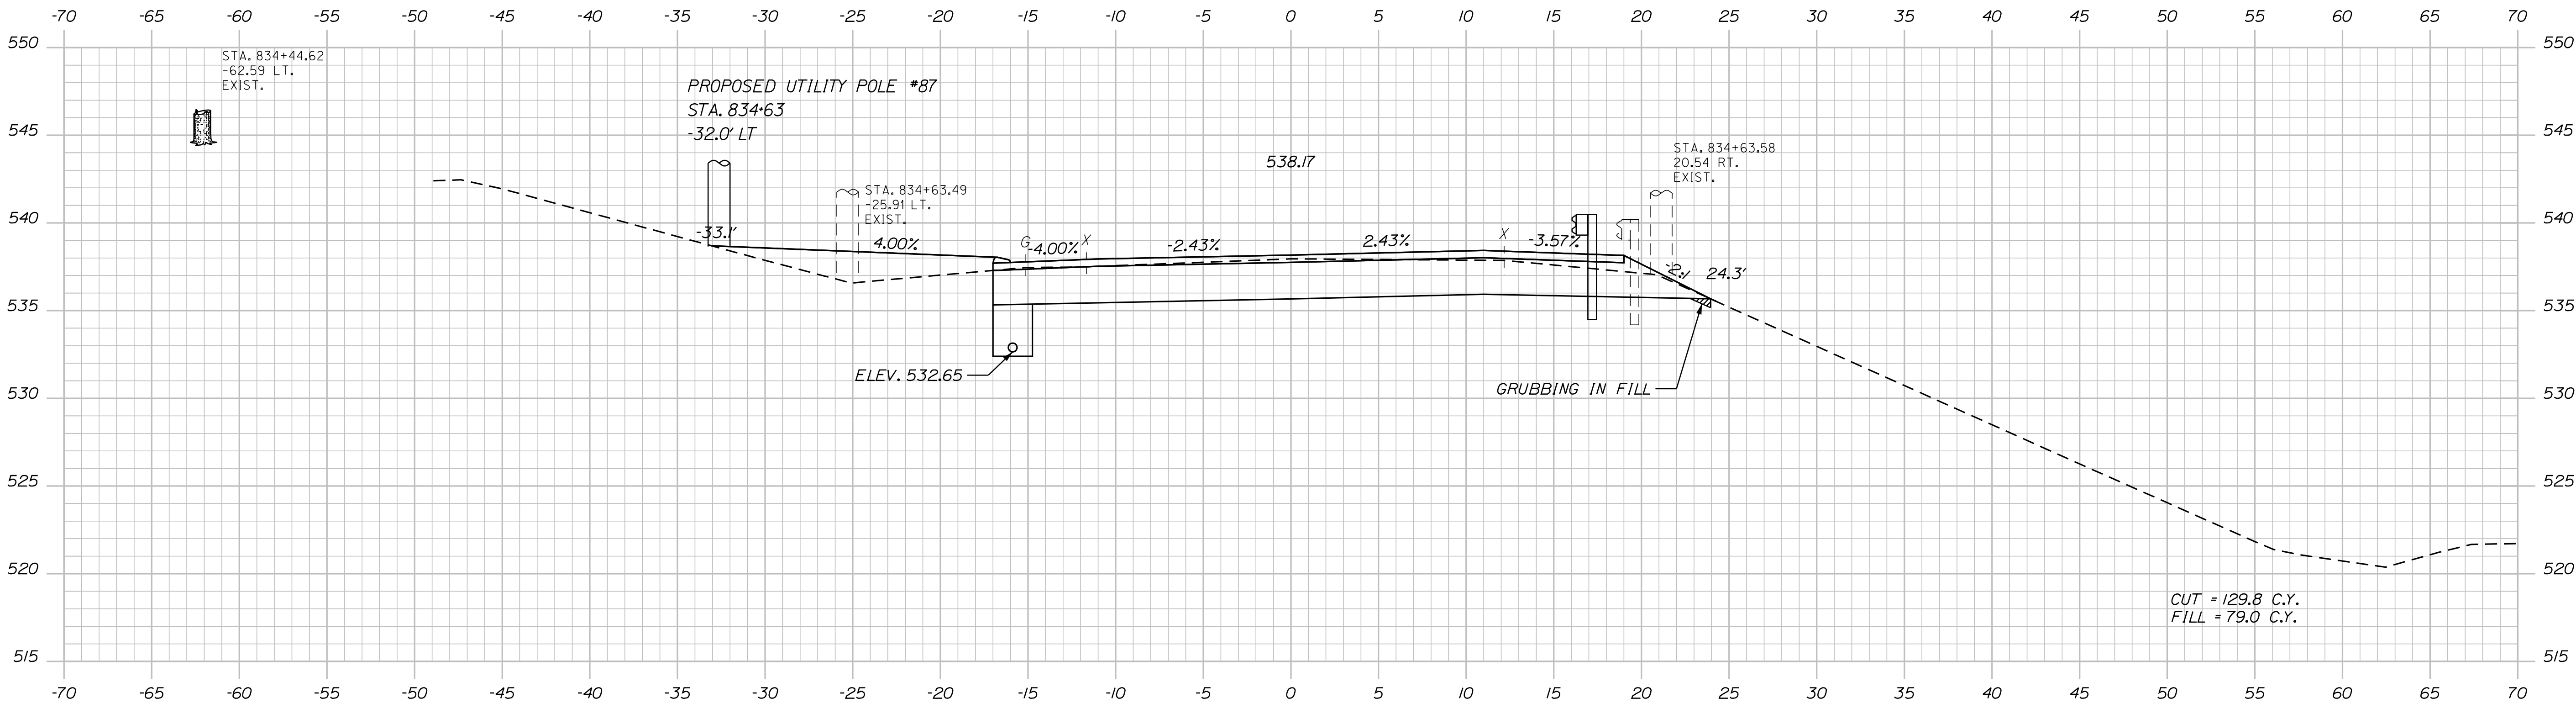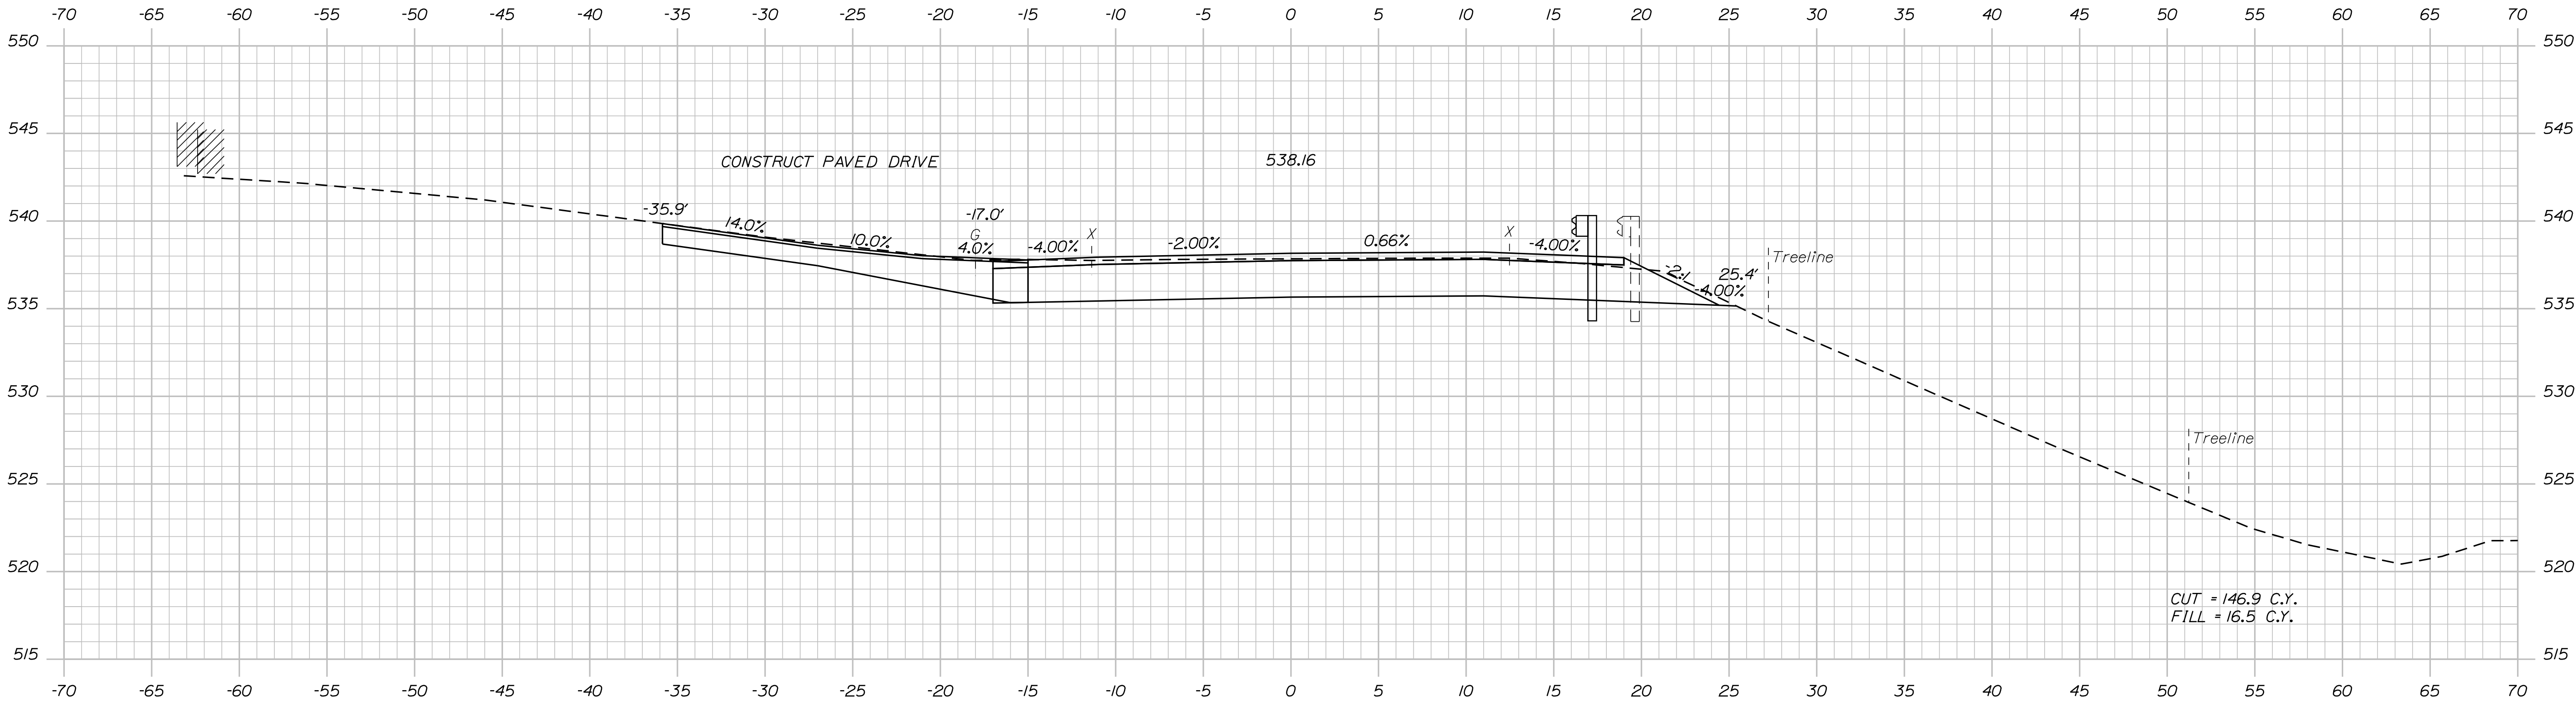

TYLIN INTERNATIONAL

STATE OF MAINE
DEPARTMENT OF TRANSPORTATION
STP-2265(600)
WIN
22656.00
HIGHWAY PLANS

PROJ. MANAGER	BY	DATE
E. MARTIN	T. KELLEY	9/2017
DESIGN-DETAILED	H. COWAN	9/2017
CHECKED-REVIEWED		
DESIGN-DETAILED		
REVISIONS 1		
REVISIONS 2		
REVISIONS 3		
REVISIONS 4		
FIELD CHANGES		

FRENCHVILLE - FORT KENT
U.S. ROUTE 1
CROSS SECTIONS



SHEET NUMBER
335
OF 384

Sta. 834+50.00 to Sta. 835+00.00

Date:8/18/2026

Username:

Filename: ...\\HIGHWAY\\MST\\A\\x_XSection_3.dgn Division: HIGHWAY

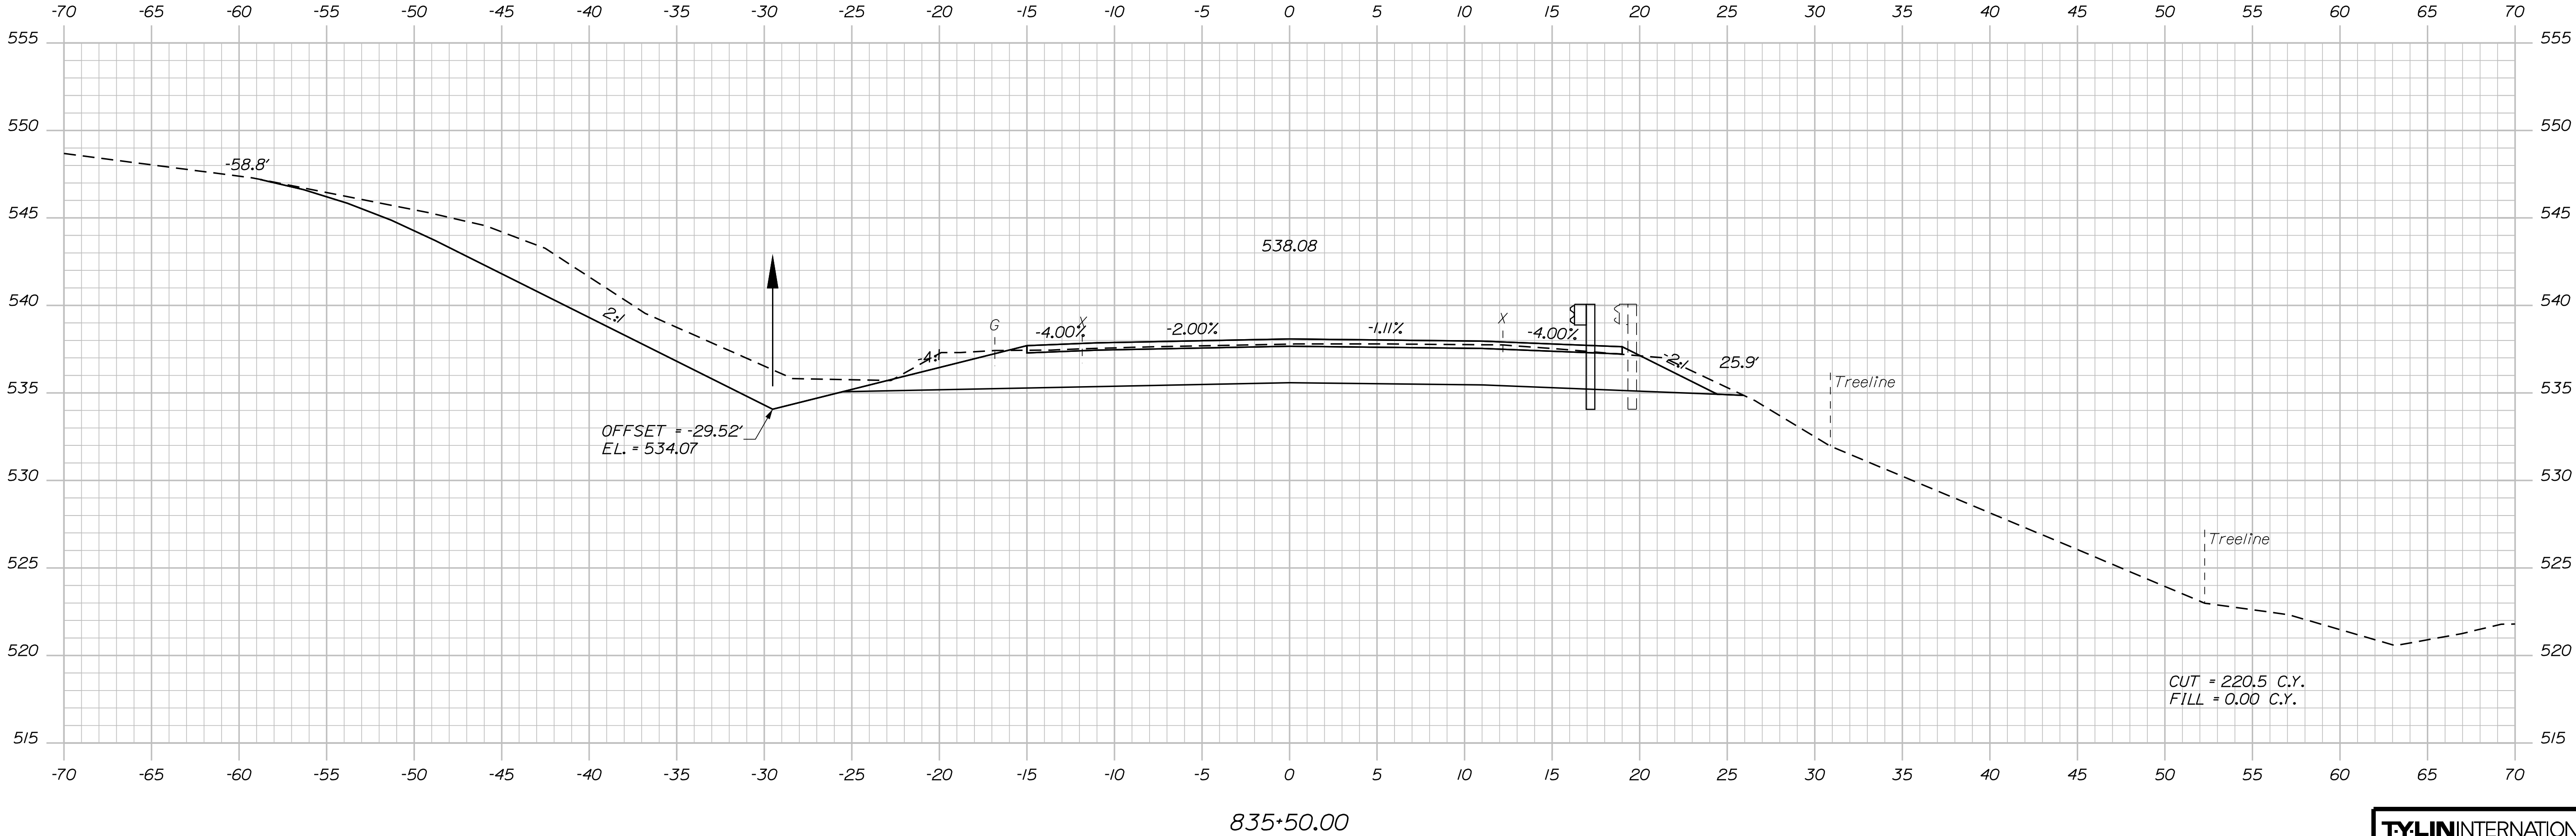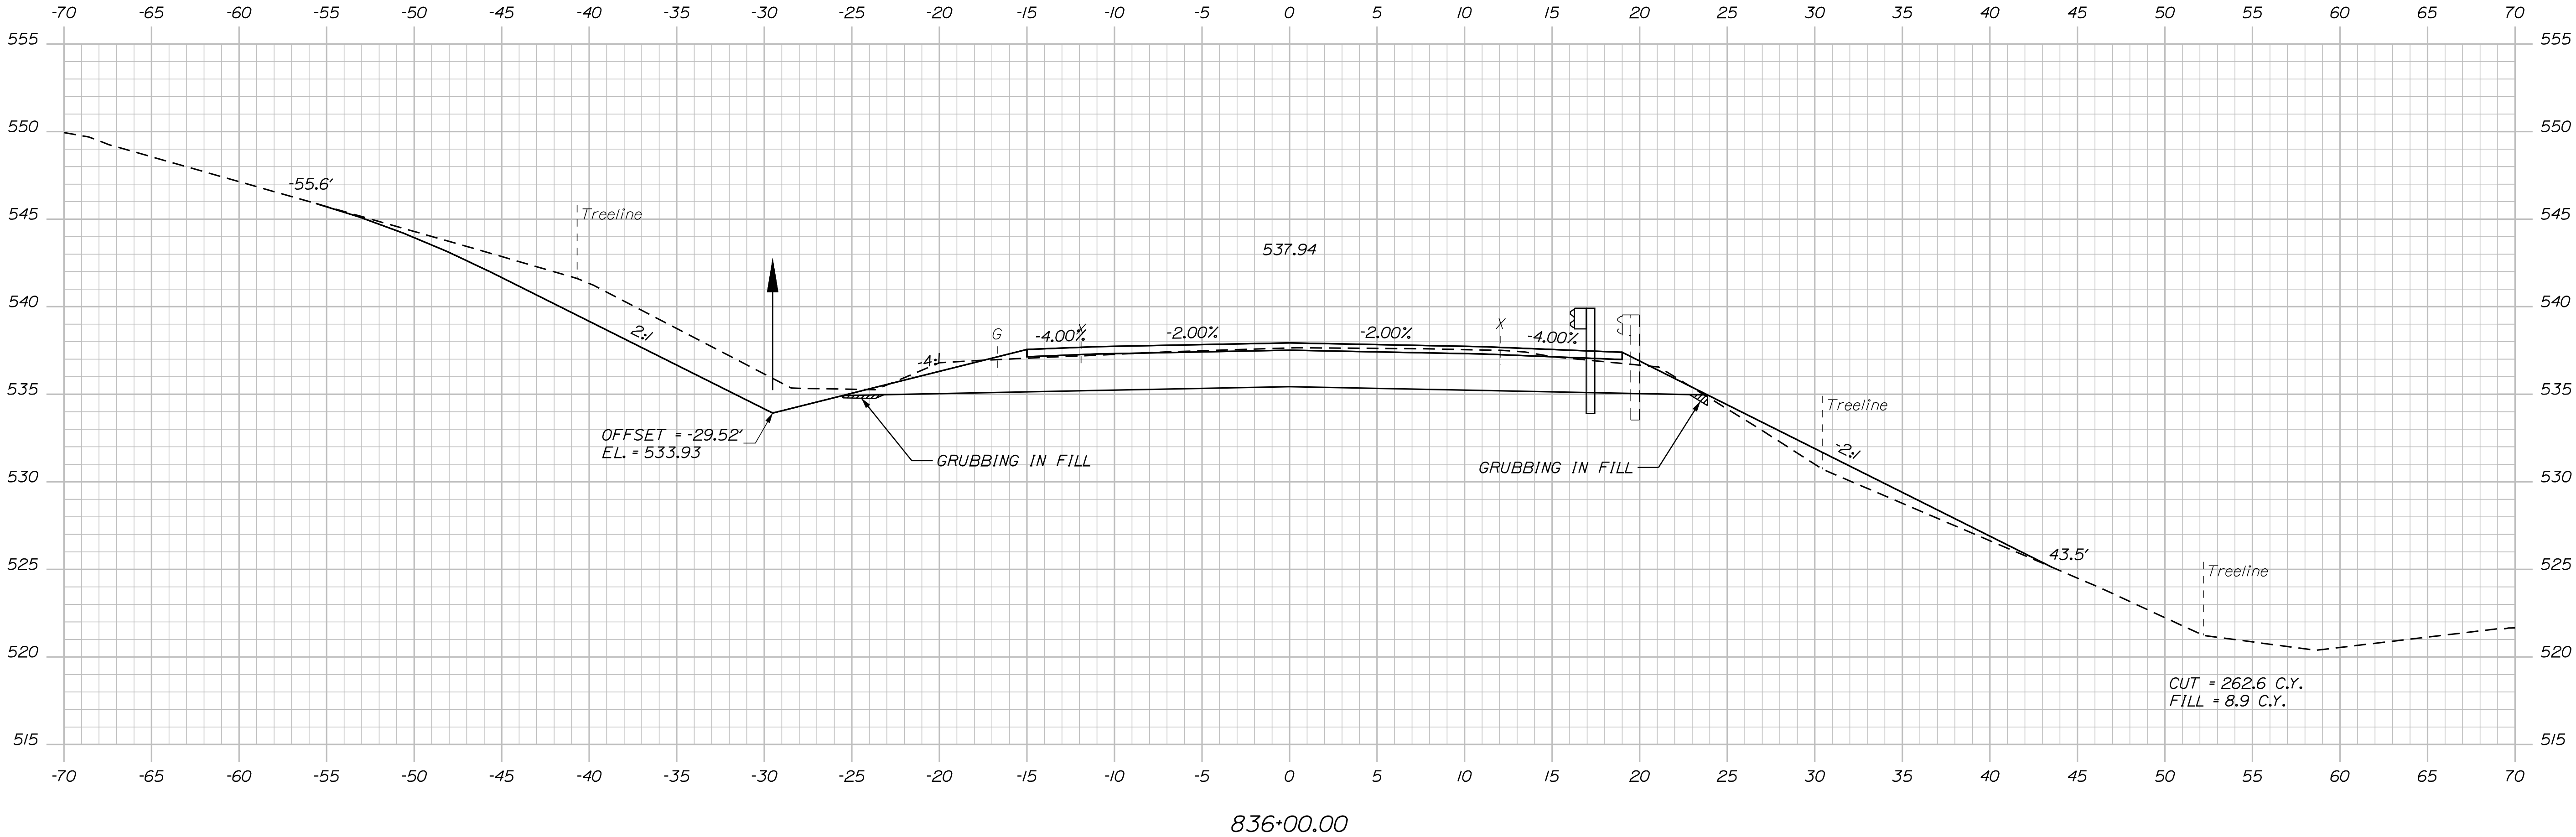

TYLIN INTERNATIONAL

Sta. 835+50.00 to Sta. 836+00.00

STATE OF MAINE
DEPARTMENT OF TRANSPORTATION
STP-2265(600)
WIN
22656.00
HIGHWAY PLANS

PROJ. MANAGER	BY	DATE
E. MARTIN	T. KELLEY	9/2017
CHECKED-DETAILED	H. COWAN	9/2017
DESIGN-DETAILED		
DESIGN-DETAILED		
REVISIONS 1		
REVISIONS 2		
REVISIONS 3		
REVISIONS 4		
FIELD CHANGES		



FRENCHVILLE - FORT KENT
U.S. ROUTE 1
CROSS SECTIONS

SHEET NUMBER
336
OF 384

Date:8/18/2026

Username:

Filename: ...\\HIGHWAY\\MST\\A\\x_XSection_3.dgn Division: HIGHWAY

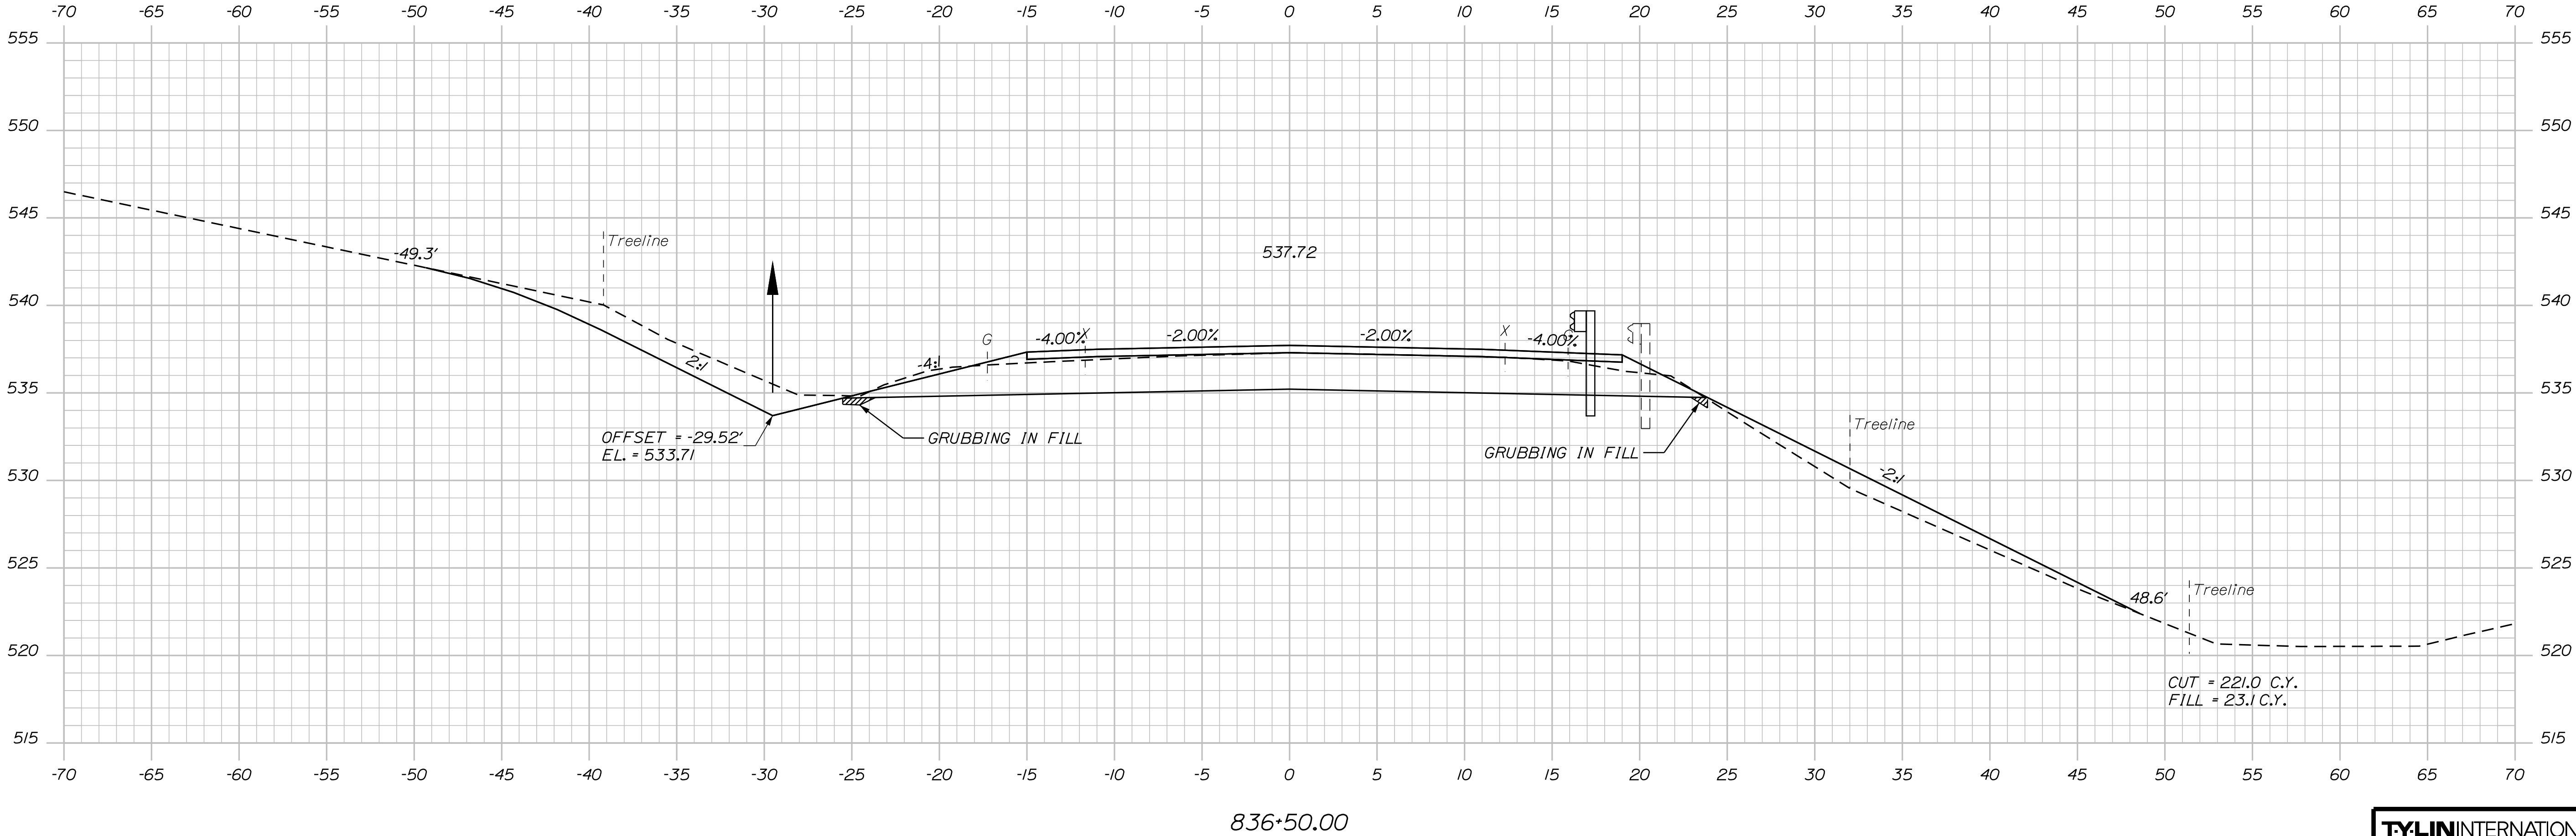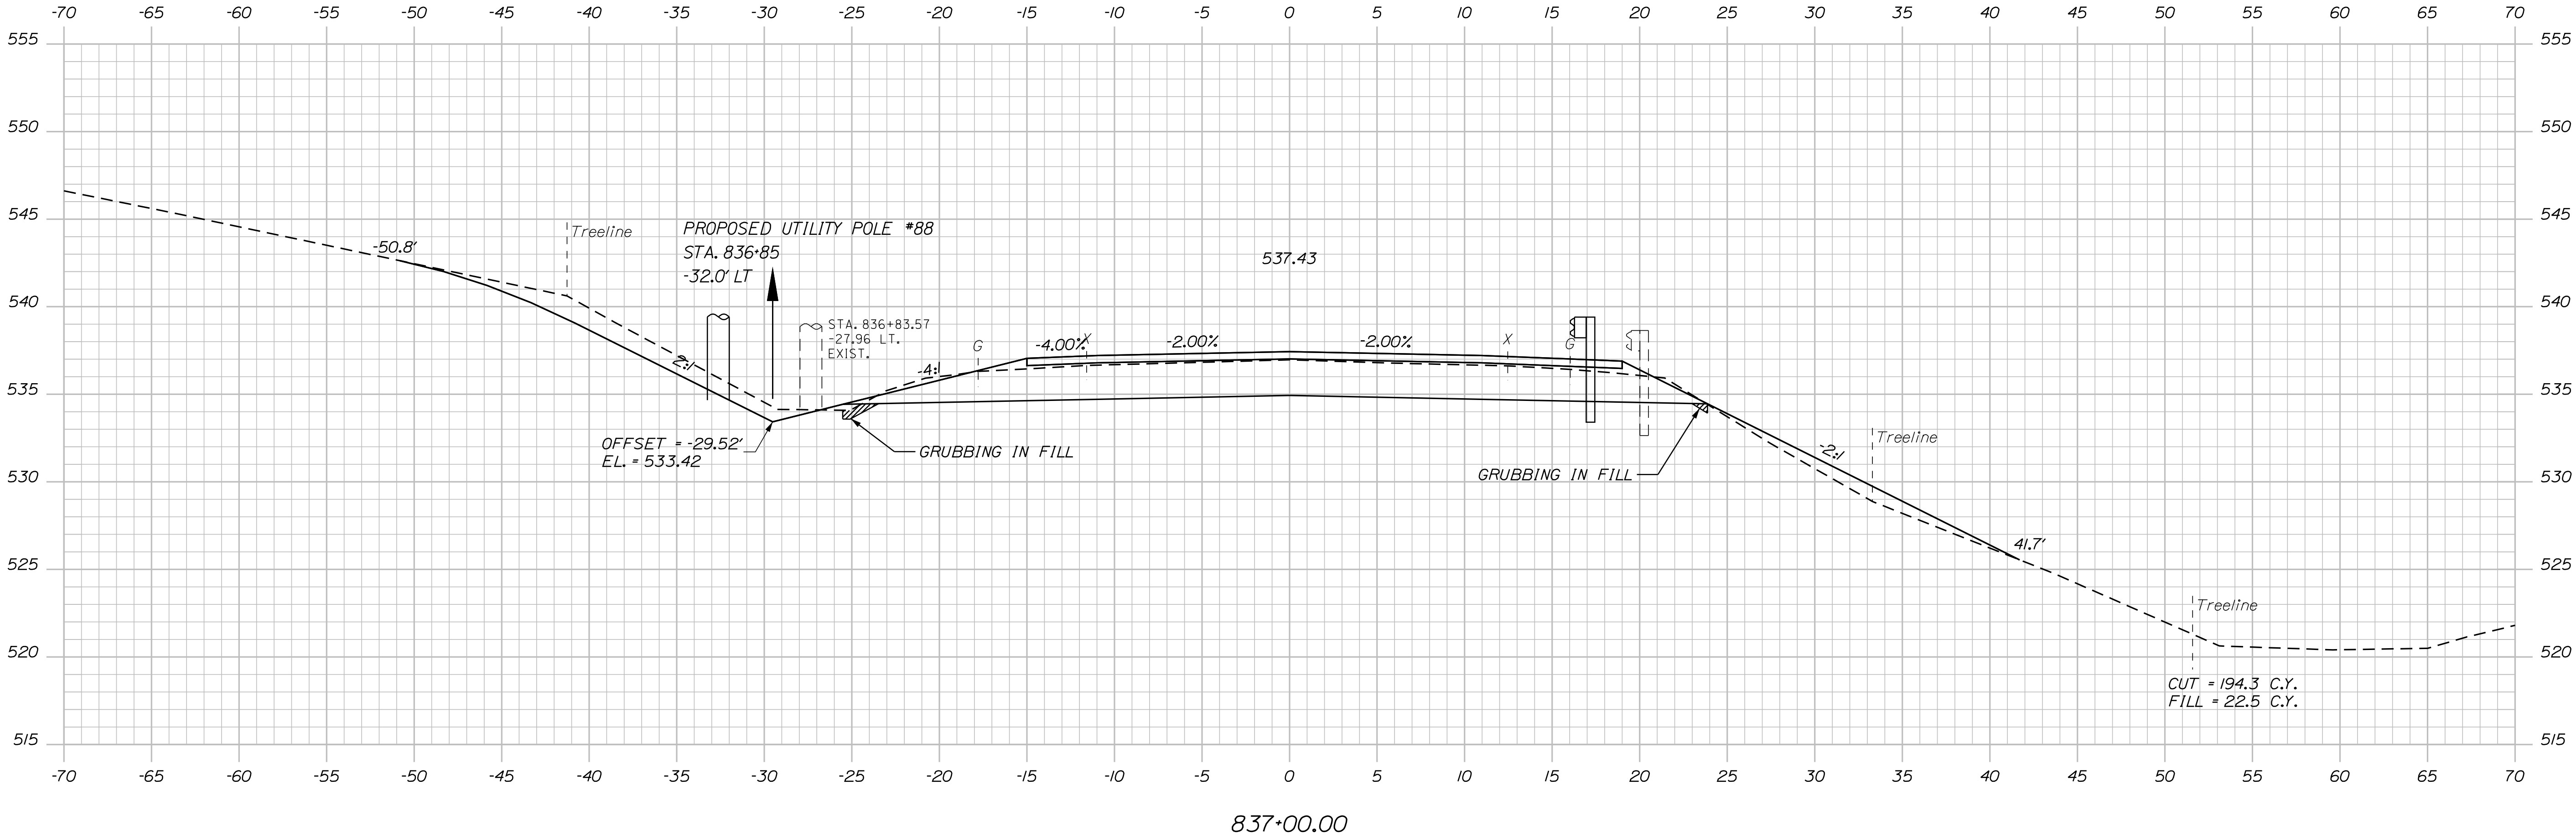

TYLIN INTERNATIONAL

STATE OF MAINE
DEPARTMENT OF TRANSPORTATION
STP-2265(600)
WIN
22656.00
HIGHWAY PLANS

PROJ. MANAGER	BY	DATE
E. MARTIN	T. KELLEY	9/2017
CHECKED-DETAILED	H. COWAN	9/2017
DESIGNED-DETAILED		
REVISIONS 1		
REVISIONS 2		
REVISIONS 3		
REVISIONS 4		
FIELD CHANGES		

FRENCHVILLE - FORT KENT
U.S. ROUTE 1
CROSS SECTIONS

SHEET NUMBER
337
OF 384

Sta. 836+50.00 to Sta. 837+00.00



Username:

Date:8/18/2026

Filename: ... \HIGHWAY\MST\A\X_XSection_3.dgn

Division:

HIGHWAY

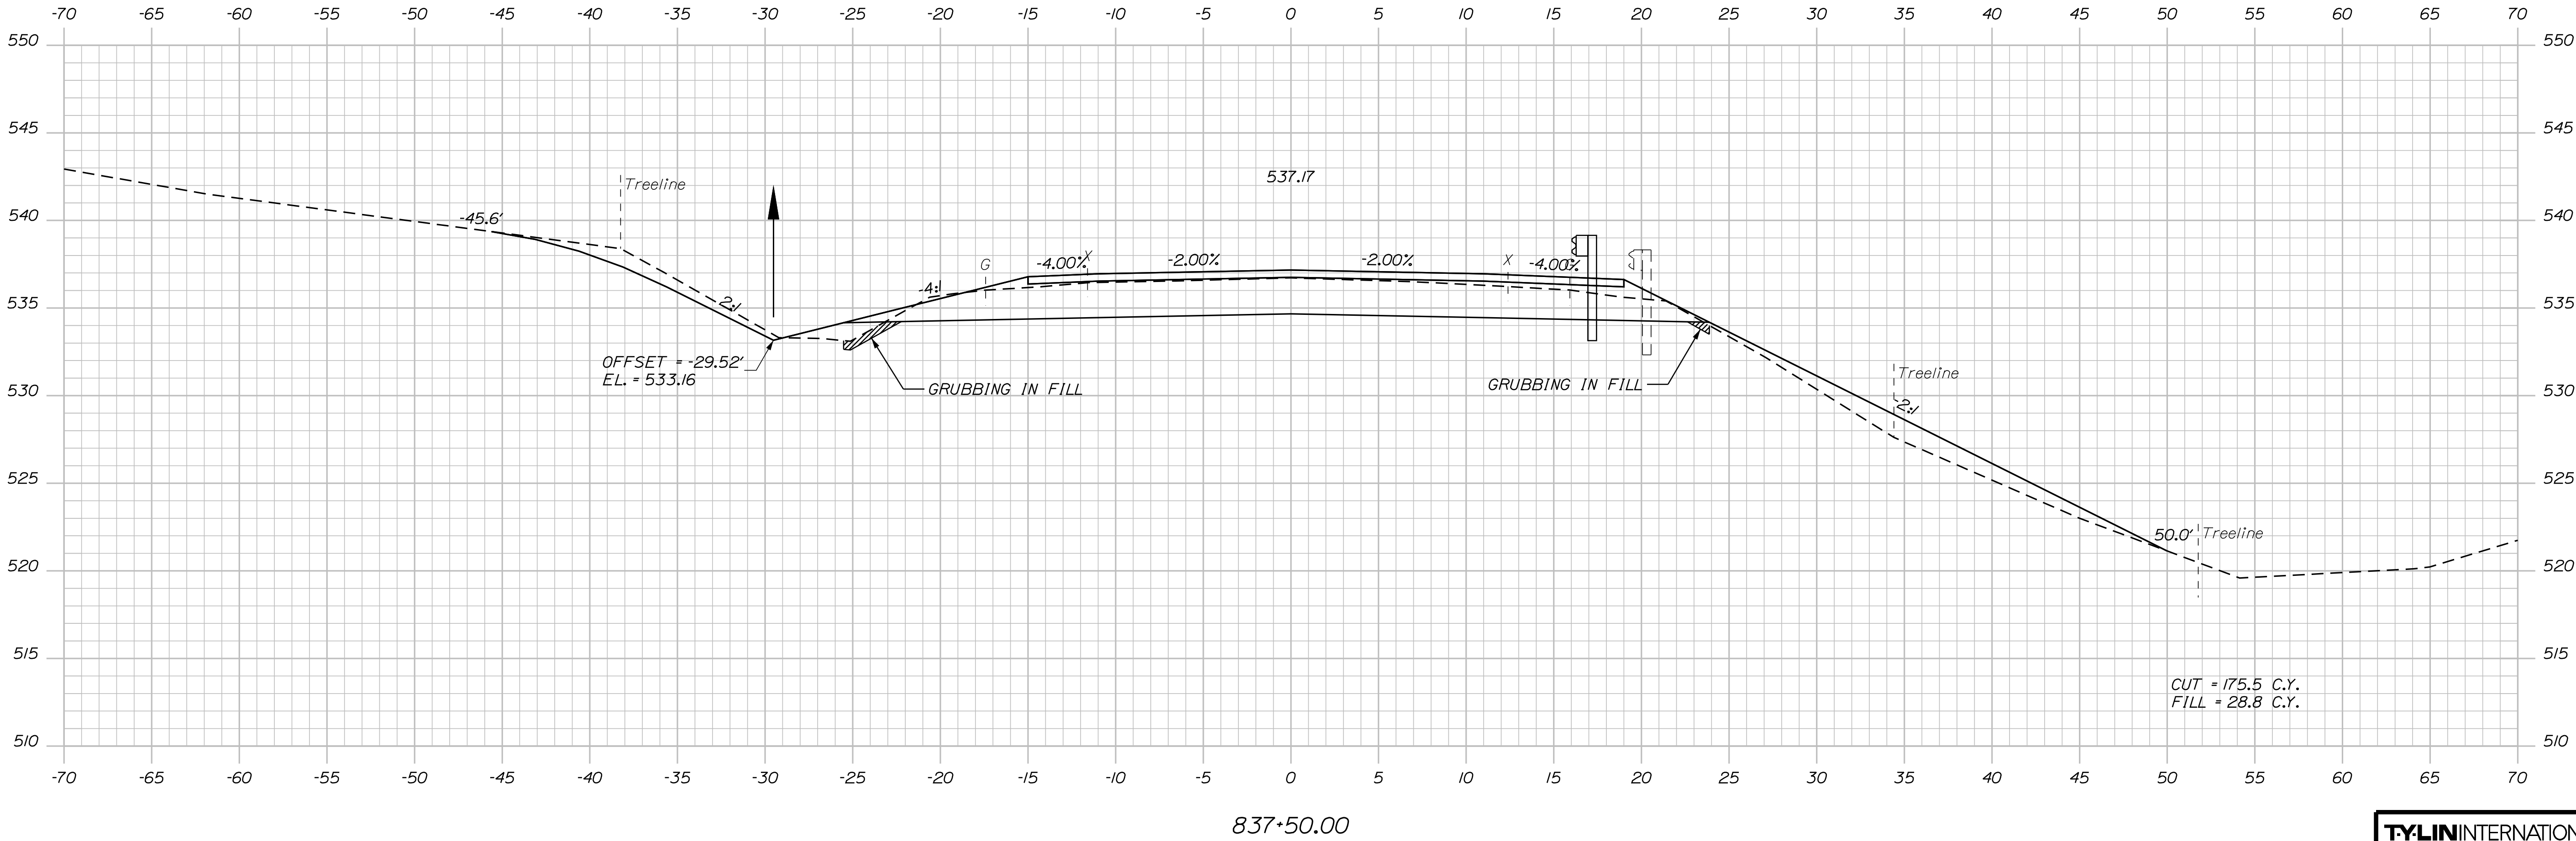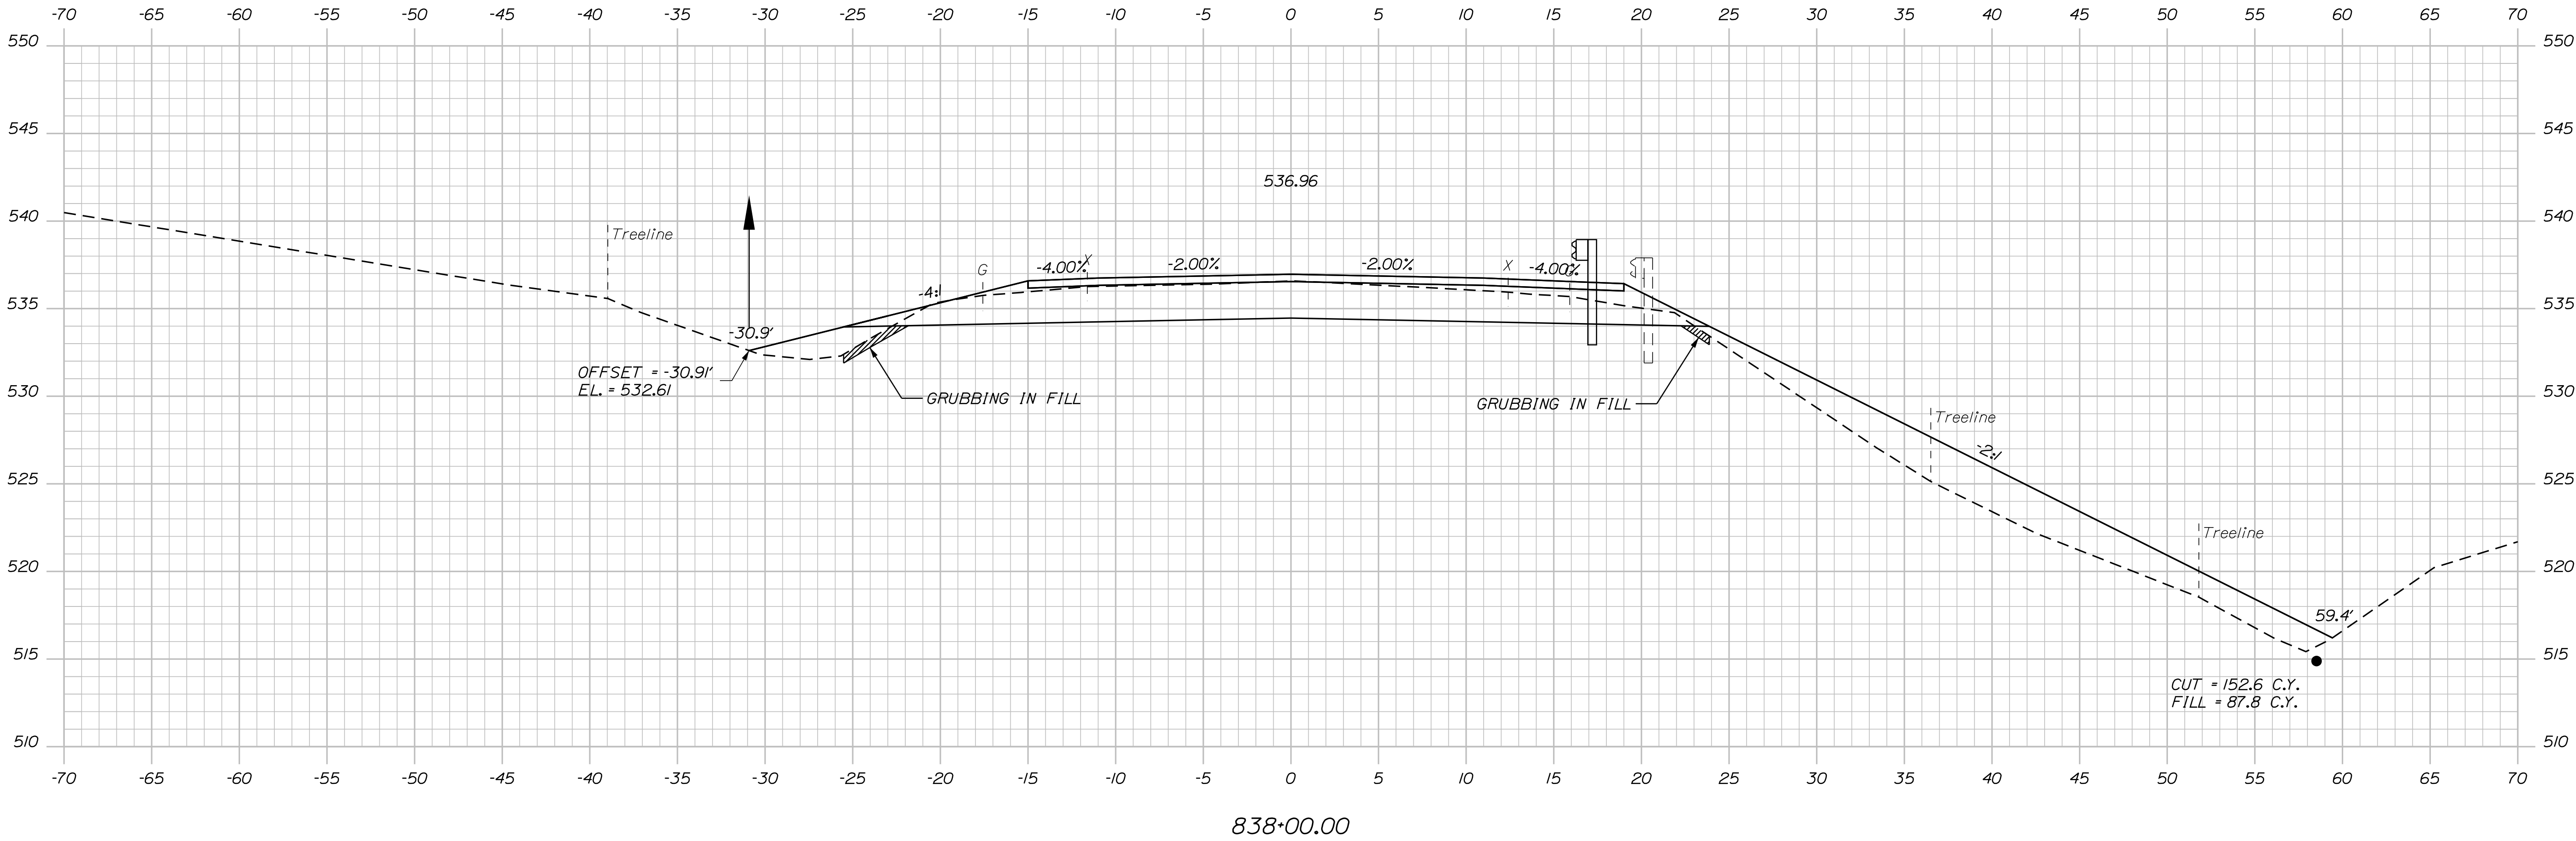

TYLIN INTERNATIONAL

STATE OF MAINE
DEPARTMENT OF TRANSPORTATION
STP-2265(600)
WIN
22656.00
HIGHWAY PLANS

PROJ. MANAGER	BY	DATE
E. MARTIN	T. KELLEY	9/2017
DESIGN-DETAILED	H. COWAN	9/2017
CHECKED-REVIEWED		
DESIGN-DETAILED		
REVISIONS 1		
REVISIONS 2		
REVISIONS 3		
REVISIONS 4		
FIELD CHANGES		

FRENCHVILLE - FORT KENT
U.S. ROUTE 1
CROSS SECTIONS

SHEET NUMBER
338
OF 384



Sta. 837+50.00 to Sta. 838+00.00

Username:

Date:8/18/2026

Division: HIGHWAY

Filename: ... \HIGHWAY\MST\A\X_XSection_3.dgn

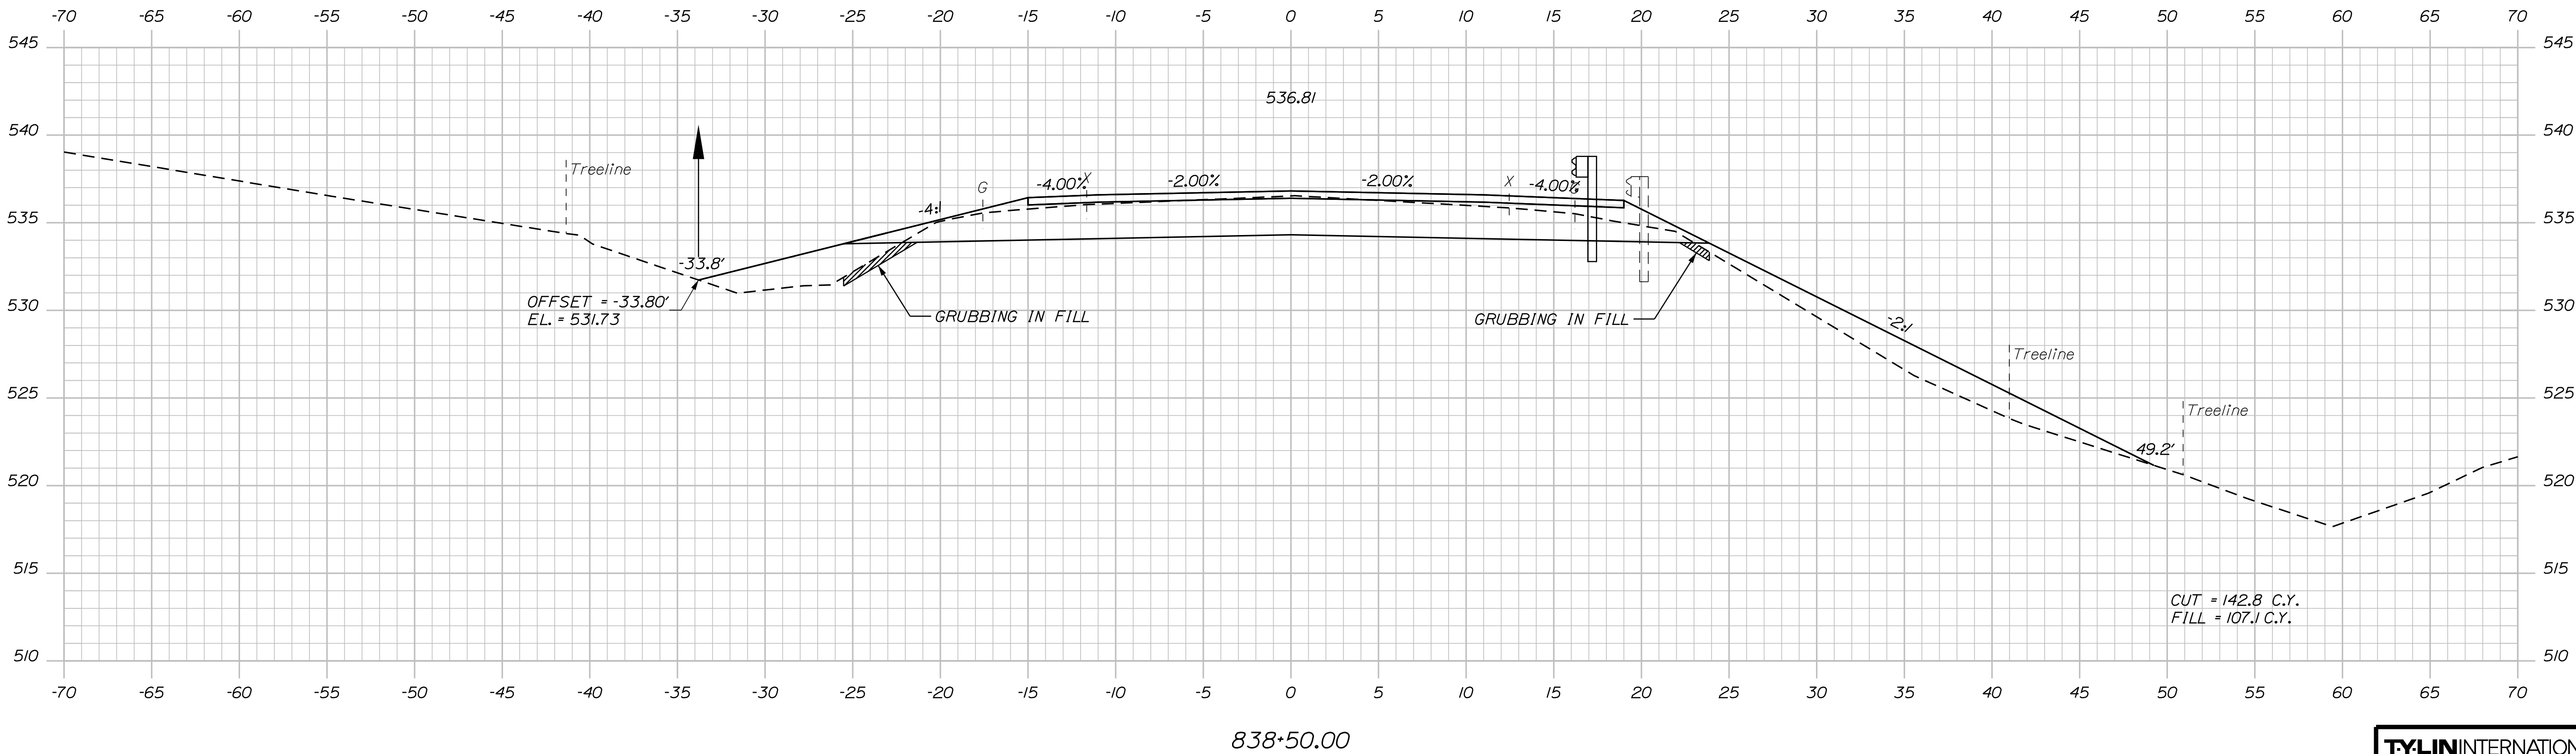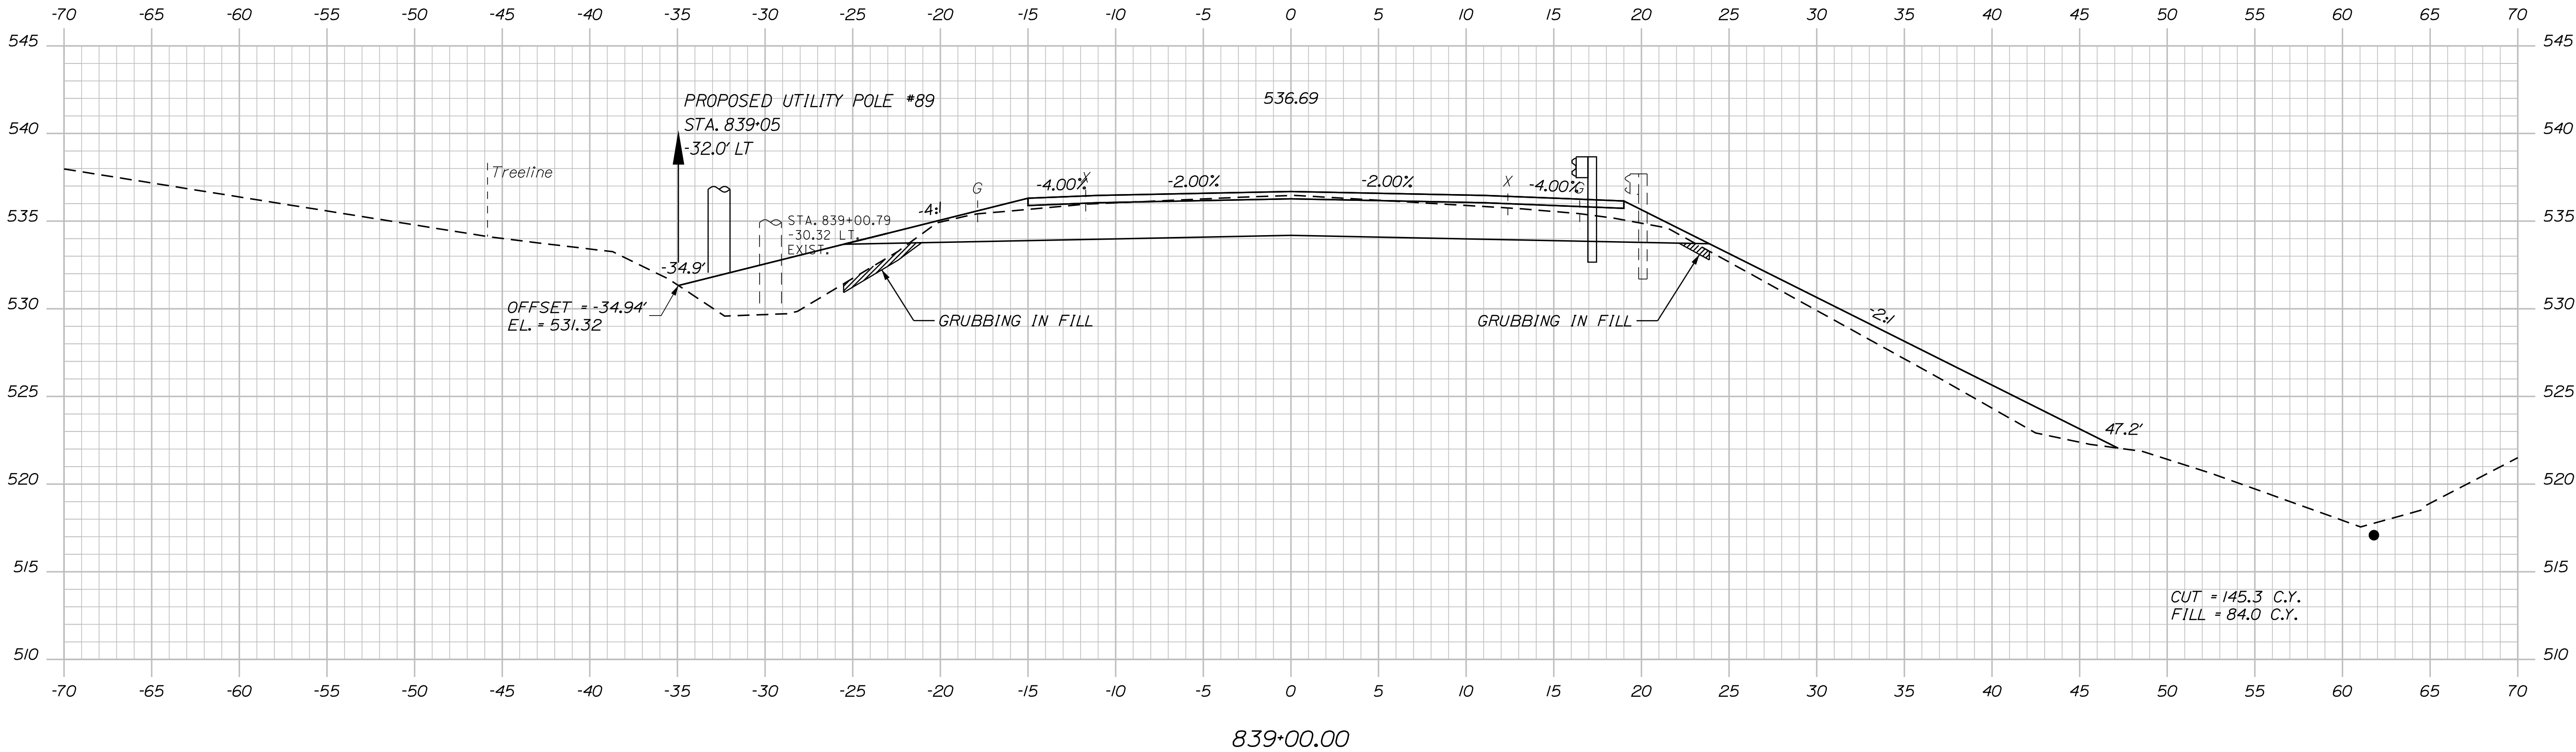

TYLIN INTERNATIONAL



PROJ. MANAGER	BY	DATE
E. MARTIN	T. KELLEY	9/2017
DESIGN-DETAILED	H. COWAN	9/2017
CHECKED-REVIEWED		
DESIGN-DETAILED		
REVISIONS 1		
REVISIONS 2		
REVISIONS 3		
REVISIONS 4		
FIELD CHANGES		

Filename: ...\\HIGHWAY\\MST\\A\\x_XSection_3.dgn

Division: HIGHWAY

Date: 8/18/2026

Username:

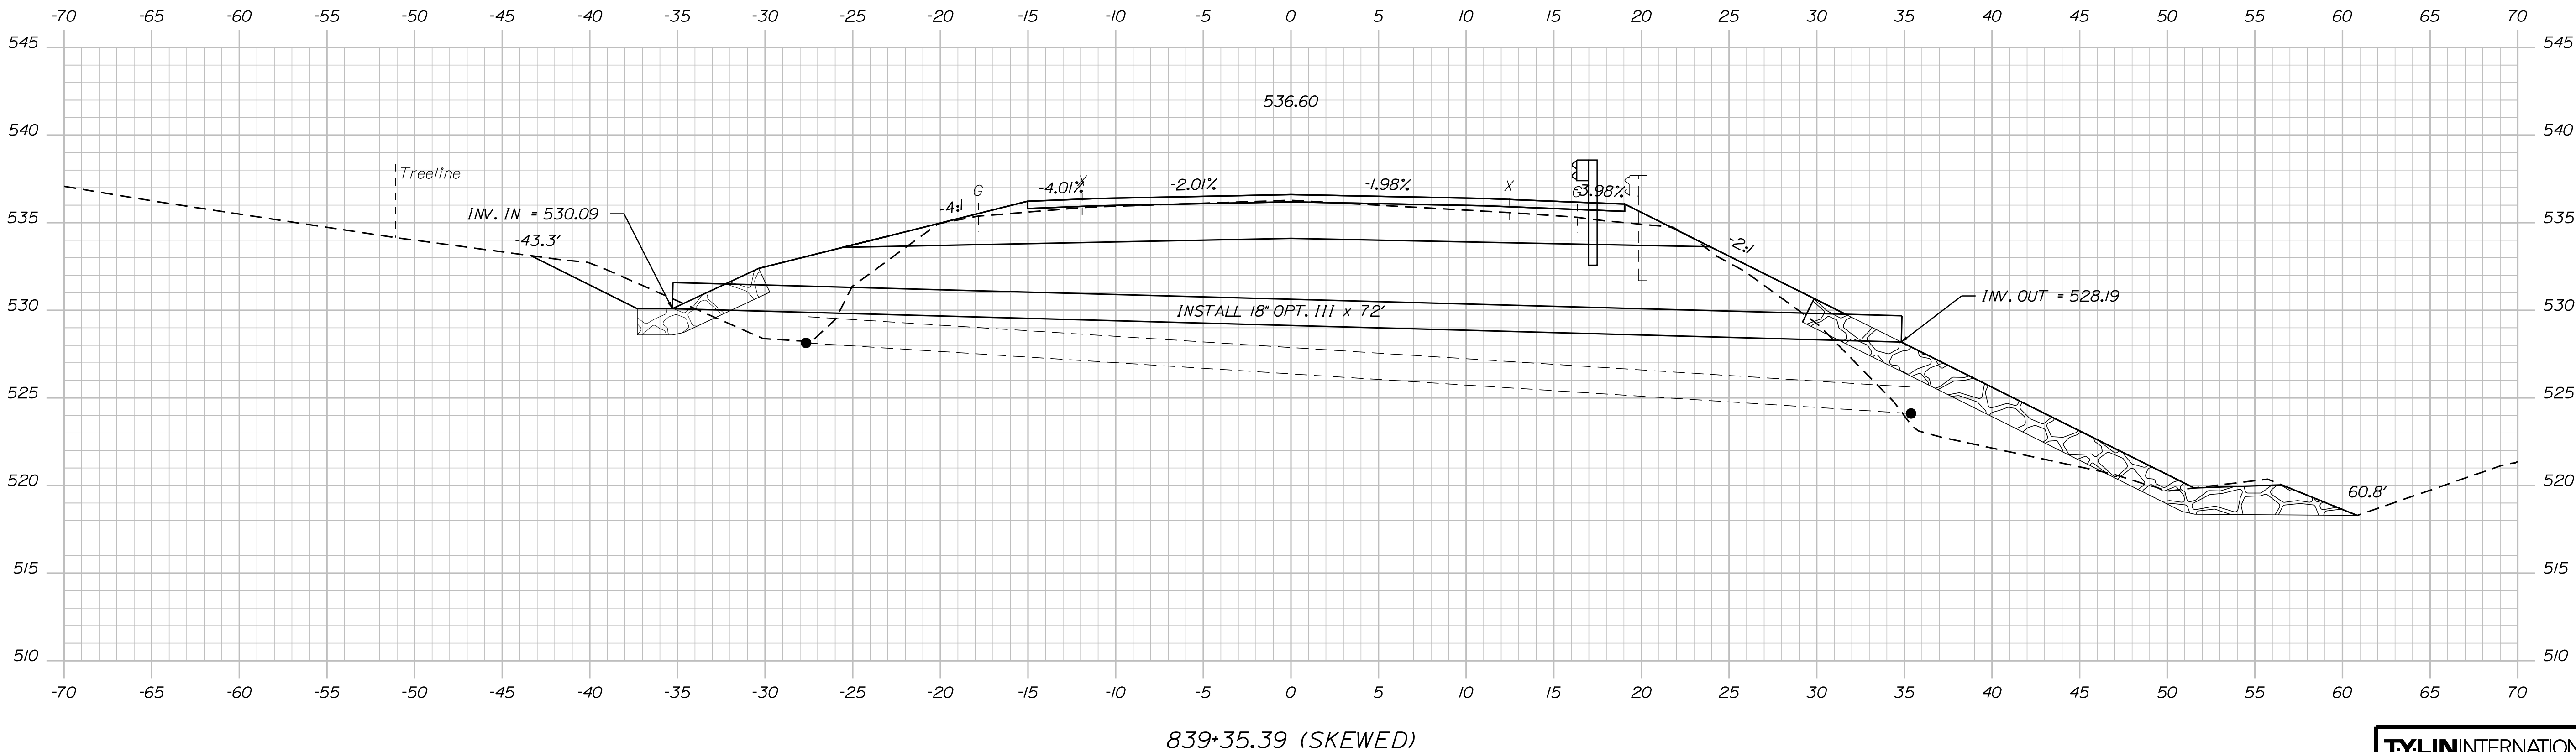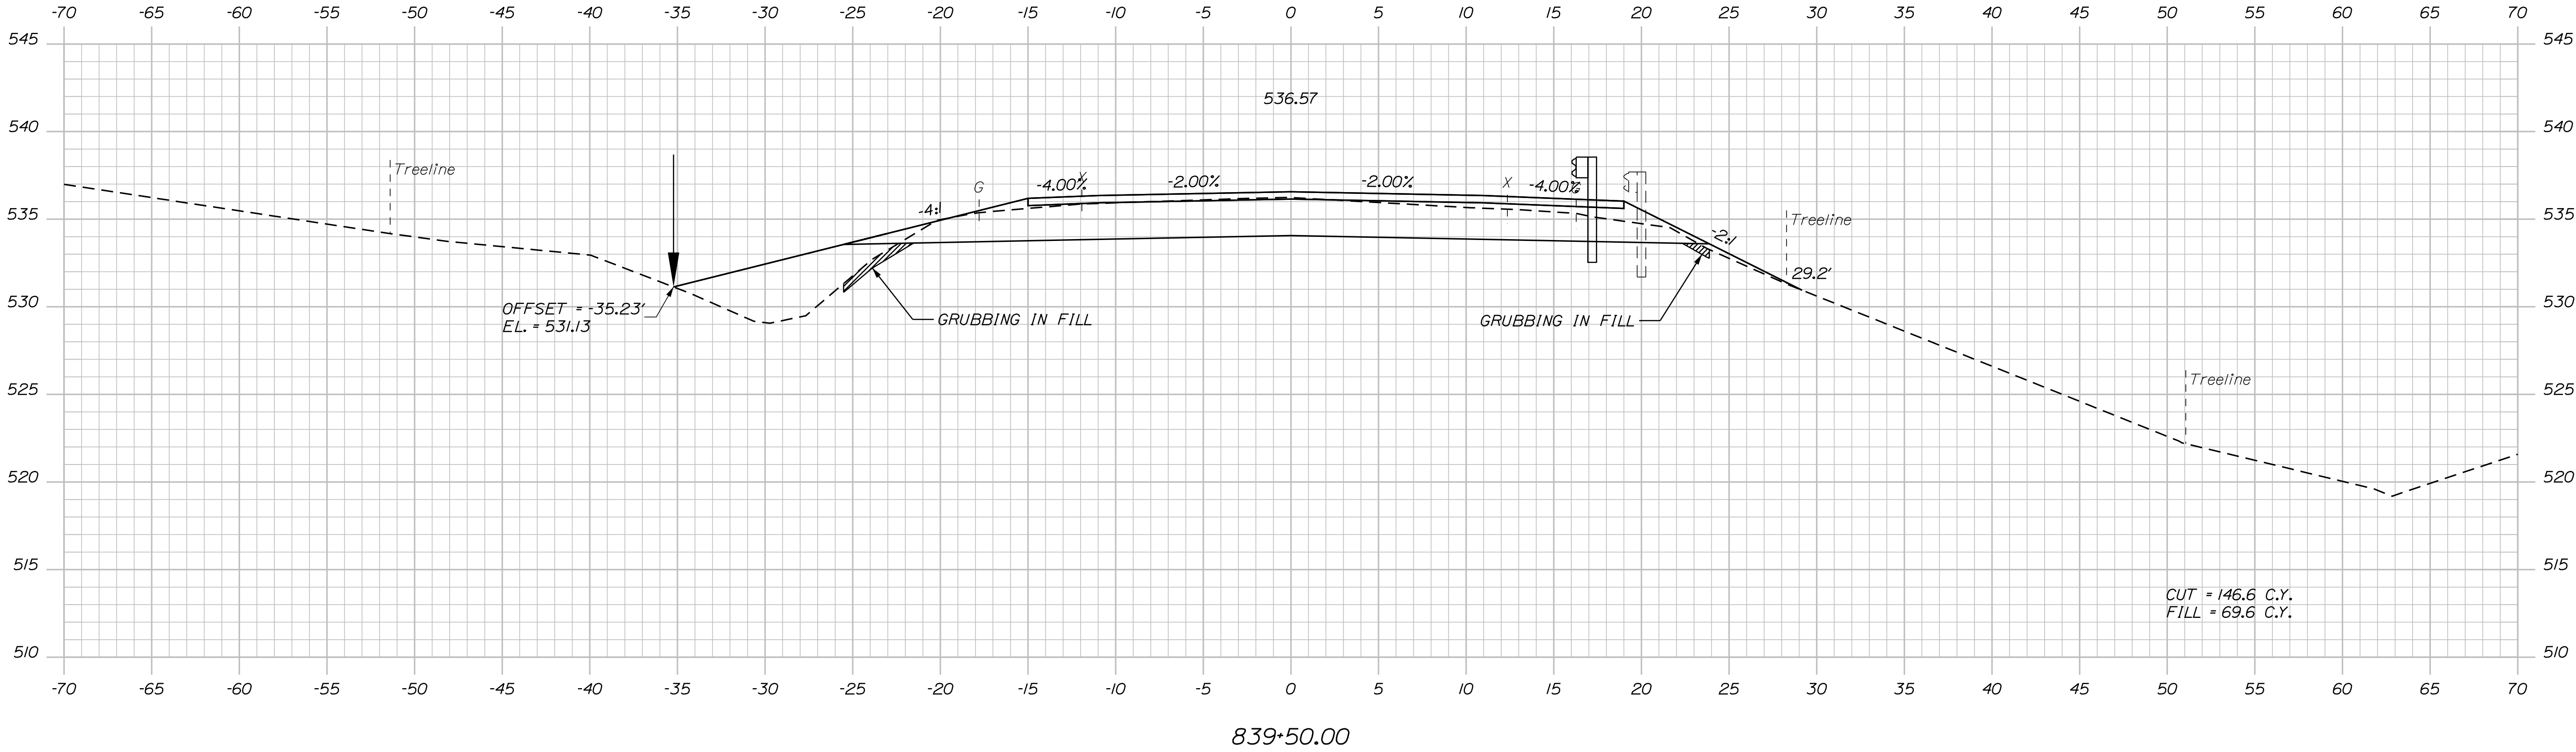

TYLIN INTERNATIONAL

STATE OF MAINE
DEPARTMENT OF TRANSPORTATION
STP-2265(600)
WIN
22656.00
HIGHWAY PLANS

PROJ. MANAGER	BY	DATE	SIGNATURE
E. MARTIN	T. KELLEY	9/2017	
CHECKED-REVIEWED	H. COWAN	9/2017	
DESIGNED-DETAILED			
REVISIONS 1			
REVISIONS 2			
REVISIONS 3			
REVISIONS 4			
FIELD CHANGES			

FRENCHVILLE - FORT KENT
U.S. ROUTE 1
CROSS SECTIONS

SHEET NUMBER
340
OF 384

Sta. 839+35.39 to Sta. 839+50.00



Username:

Date:8/18/2026

Filename: ...\\HIGHWAY\\MST\\A\\x_XSection_3.dgn

Division:

HIGHWAY

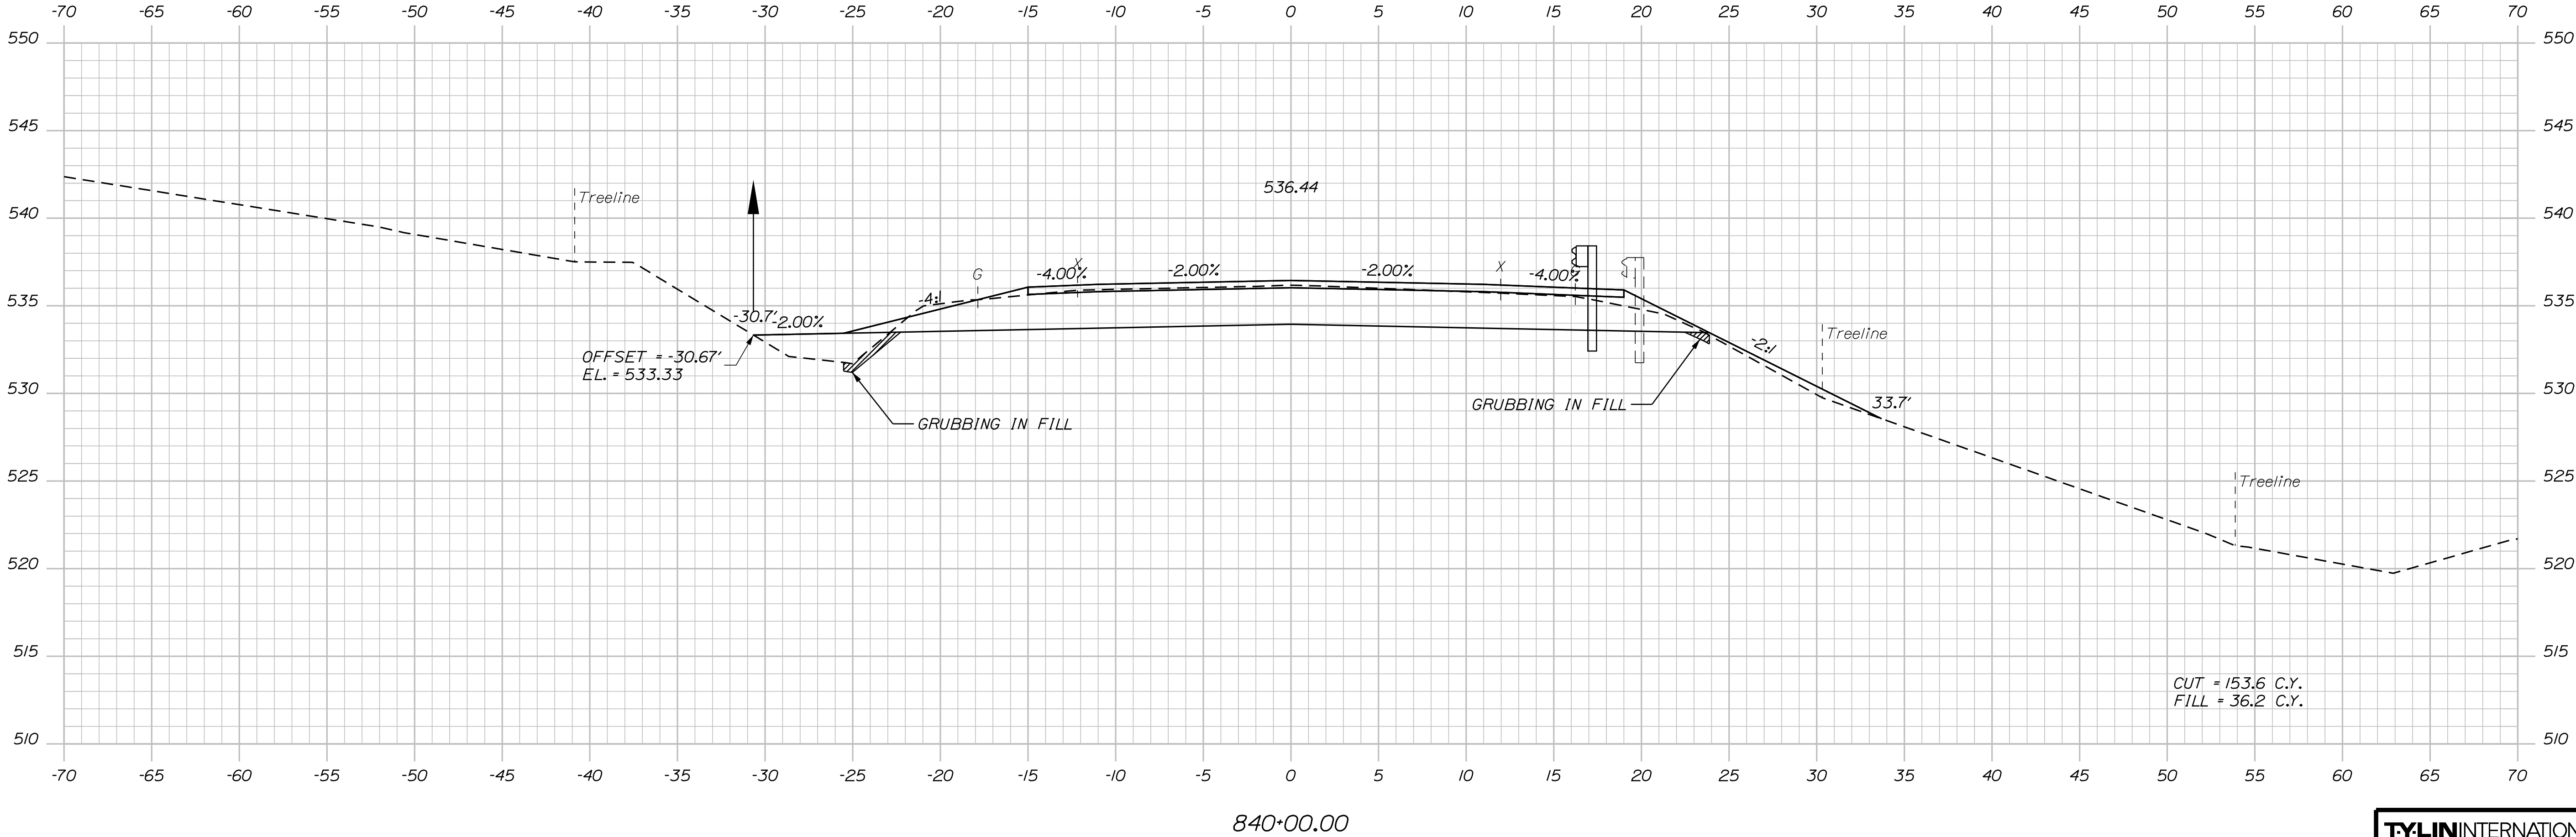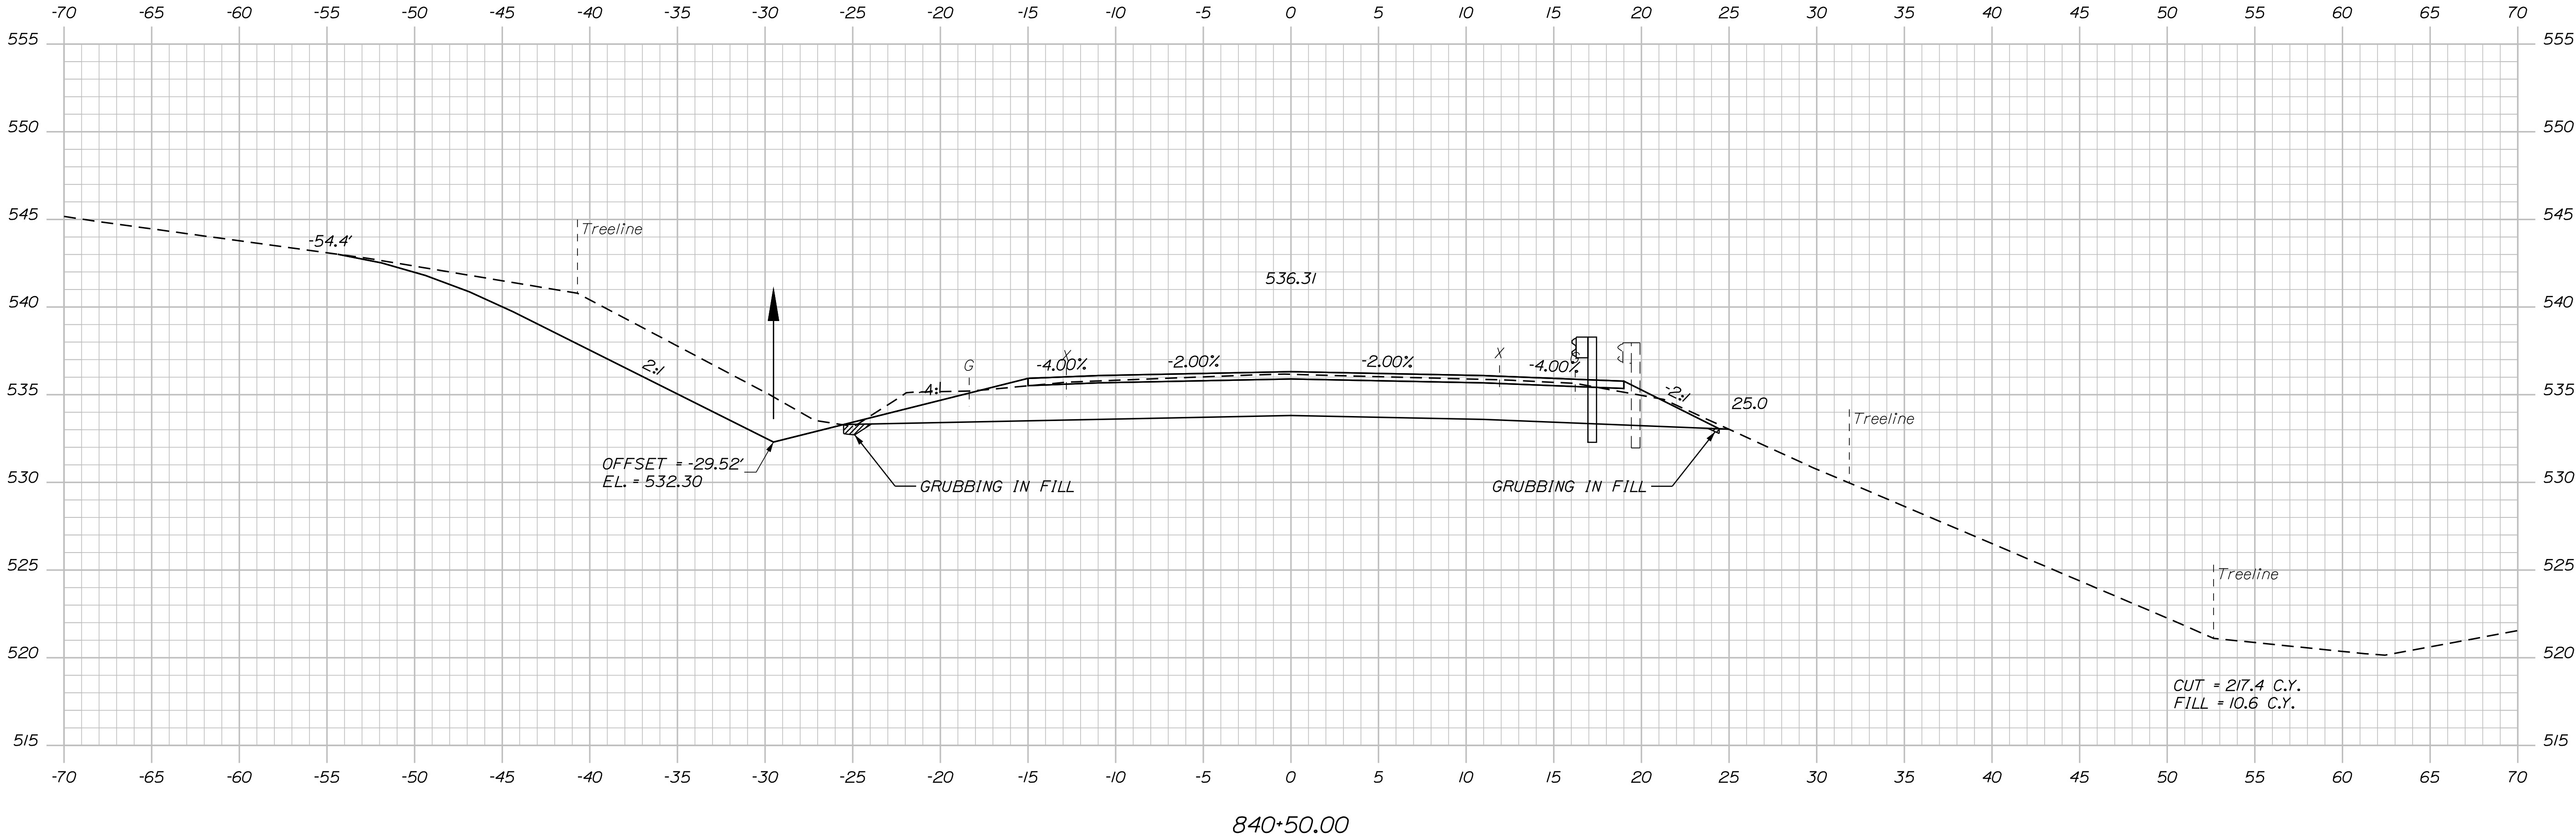

TYLIN INTERNATIONAL

STATE OF MAINE
DEPARTMENT OF TRANSPORTATION
STP-2265(600)
WIN
22656.00
HIGHWAY PLANS


PROJ. MANAGER	BY	DATE
E. MARTIN	T. KELLEY	9/2017
CHECKED-REVIEWED	H. COWAN	9/2017
DESIGNED-DETAILED		
REVISIONS 1		
REVISIONS 2		
REVISIONS 3		
REVISIONS 4		
FIELD CHANGES		

FRENCHVILLE - FORT KENT
U.S. ROUTE 1
CROSS SECTIONS

SHEET NUMBER
341
OF 384

Sta. 840+00.00 to Sta. 840+50.00

Filename: ... \HIGHWAY\MSTA\x_XSection_3.dgn Division: HIGHWAY

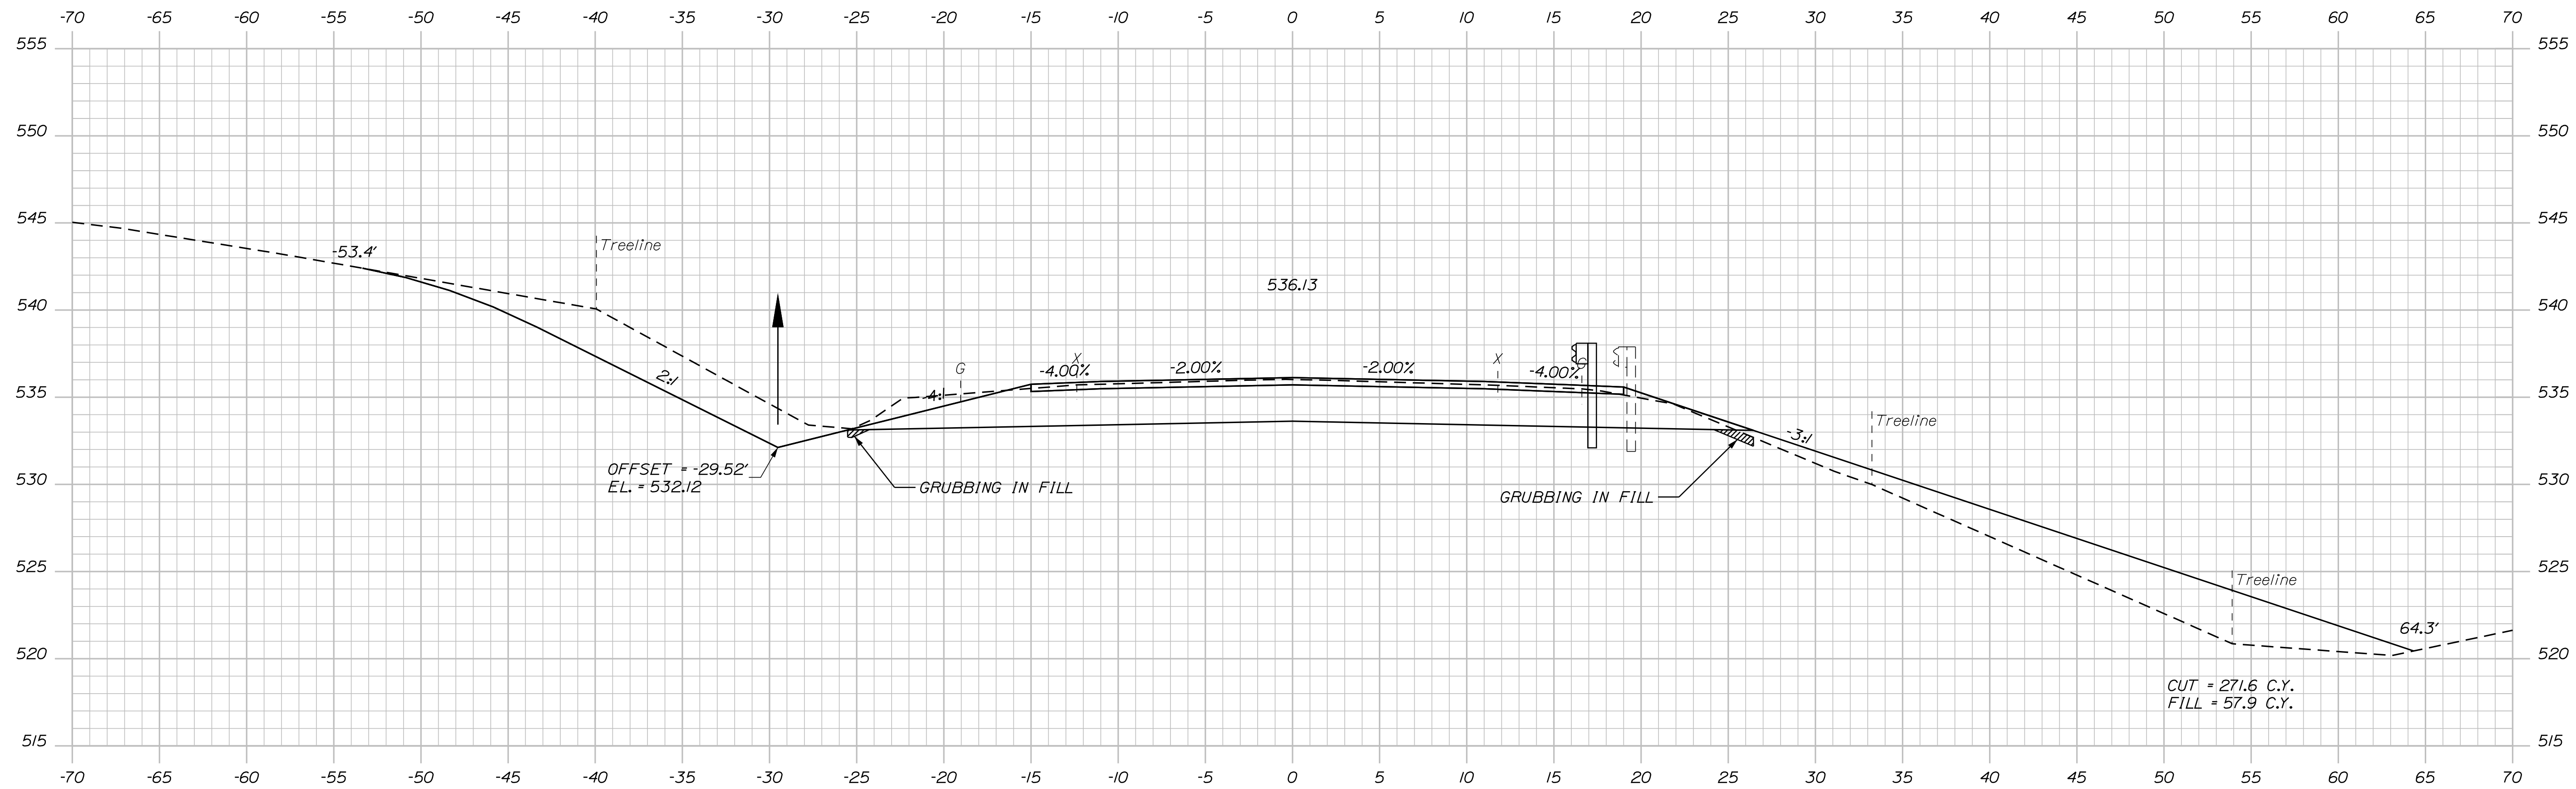

OF 384

SHEET NUMBER

342

**FRENCHVILLE - FORT
U.S. ROUTE 1**

CROSS SECTIONS

PROJ. MANAGER	E. MARTIN	BY	DATE
DESIGN-DETAILED	T. KELLEY	T. KELLEY	9/20/17
CHECKED-REVIEWED	H. COWAN	H. COWAN	9/20/17
DESIGN-DETAILED2			
DESIGN3-DETAILED3			
REVIEWS 1			
REVIEWS 2			
REVIEWS 3			
REVIEWS 4			
FIELD CHANGES			

SIGNATURE

P.E. NUMBER

DATE _____


STATE OF MAINE
DEPARTMENT OF TRANSPORTATION

STP-2265(600)

WIN
22656.00

HIGHWAY PLANS

Filename: ... \HIGHWAY\MSTA\XSection_3.dgn


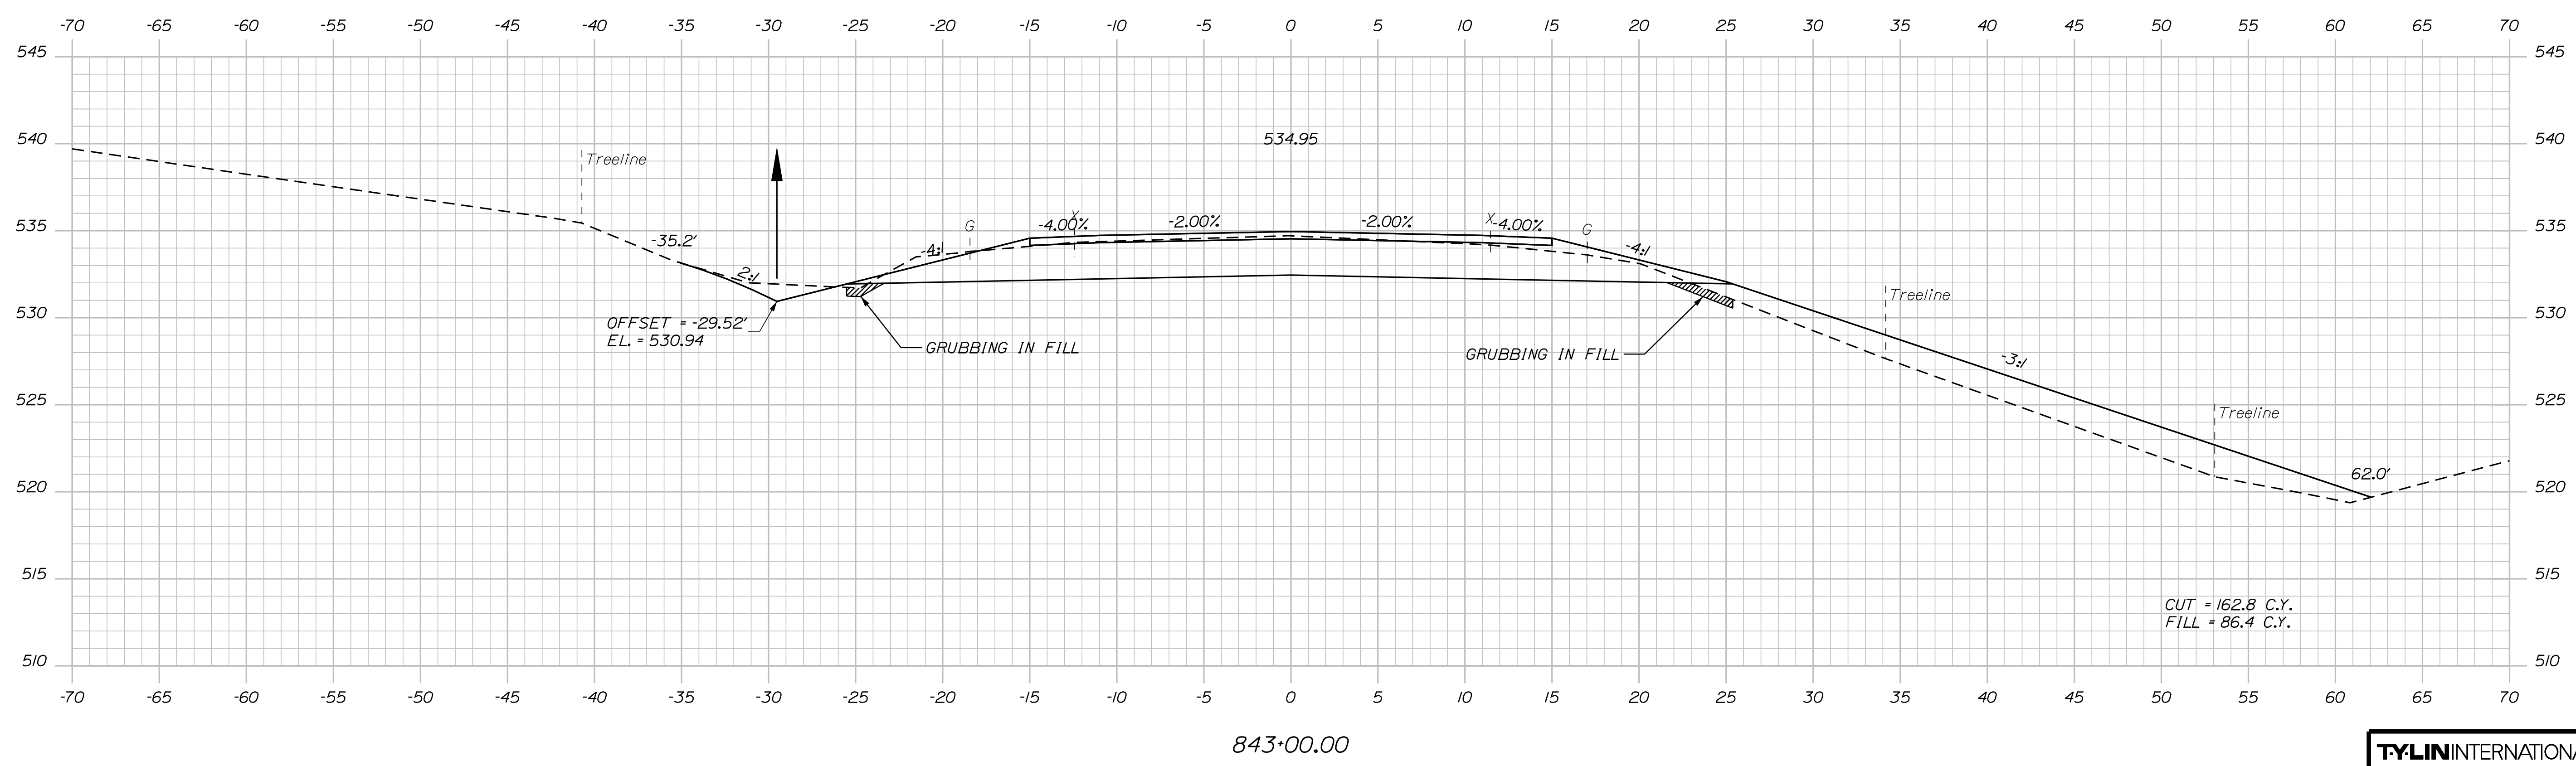


Username:

Date:8/18/2026

Division: HIGHWAY


Filename: ... \HIGHWAY\MST\A\X_XSection_3.dgn

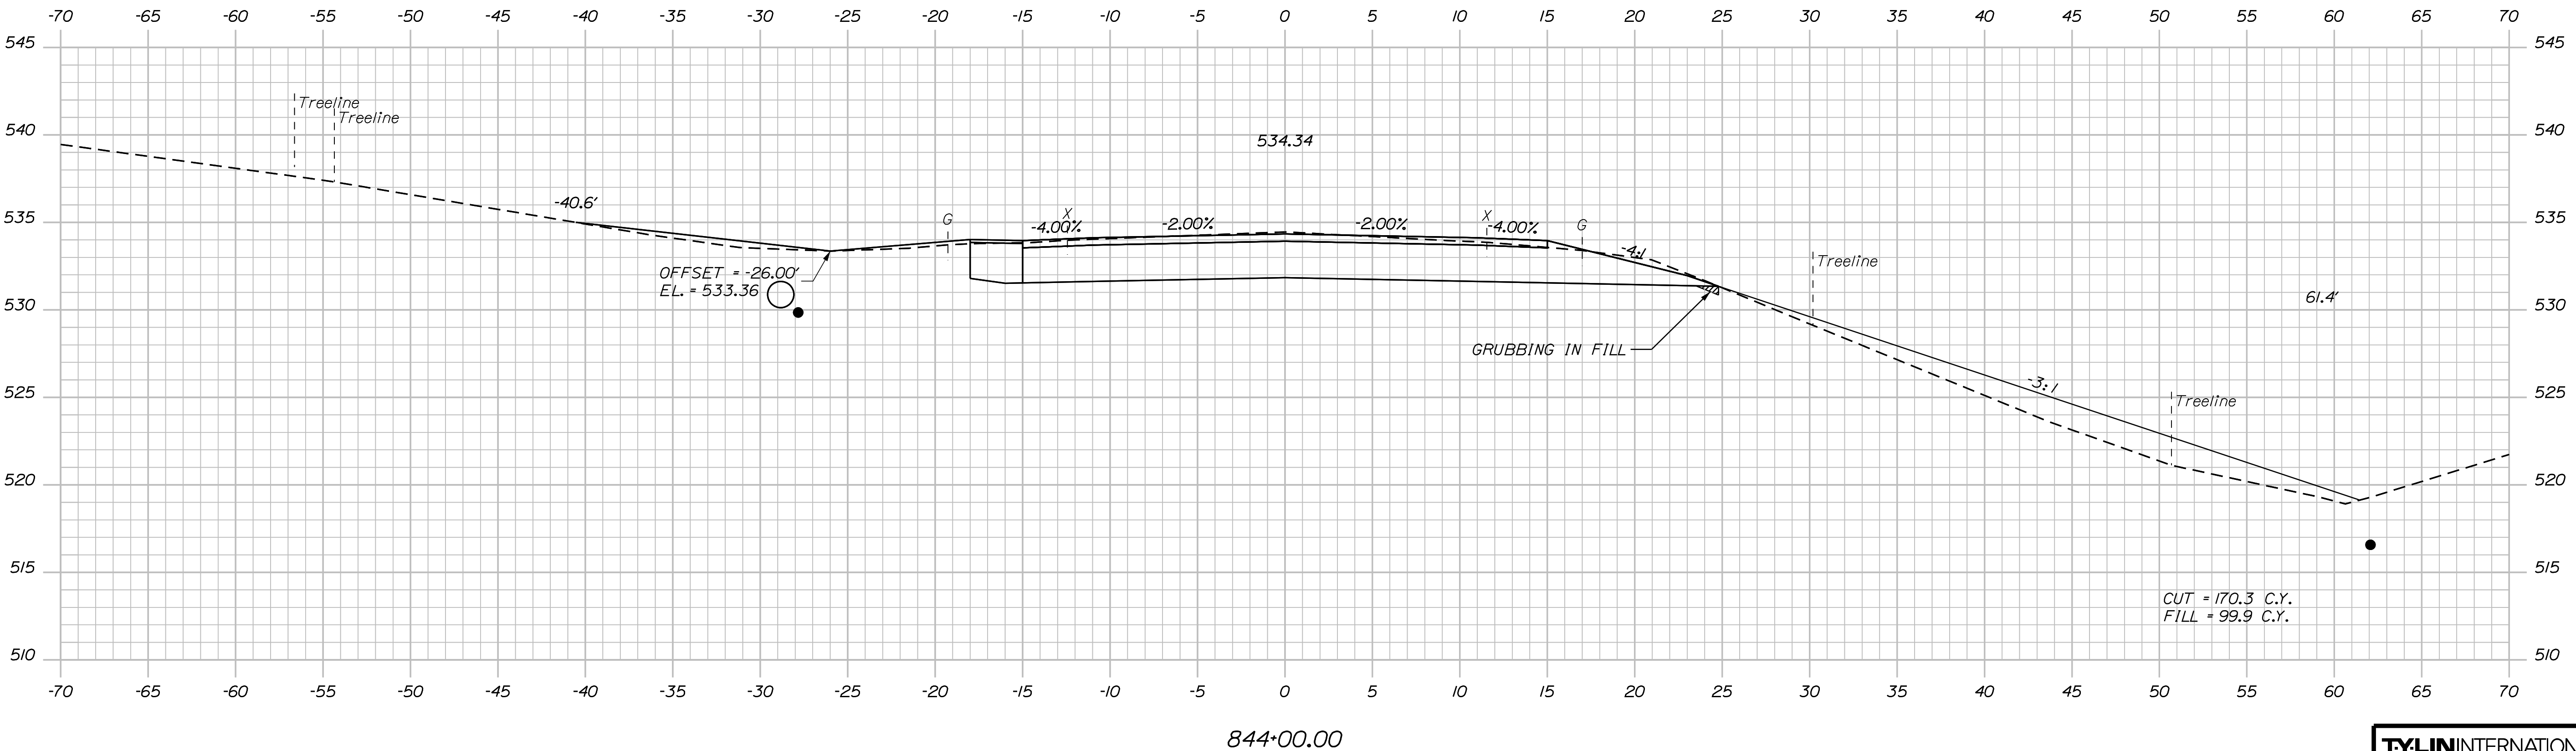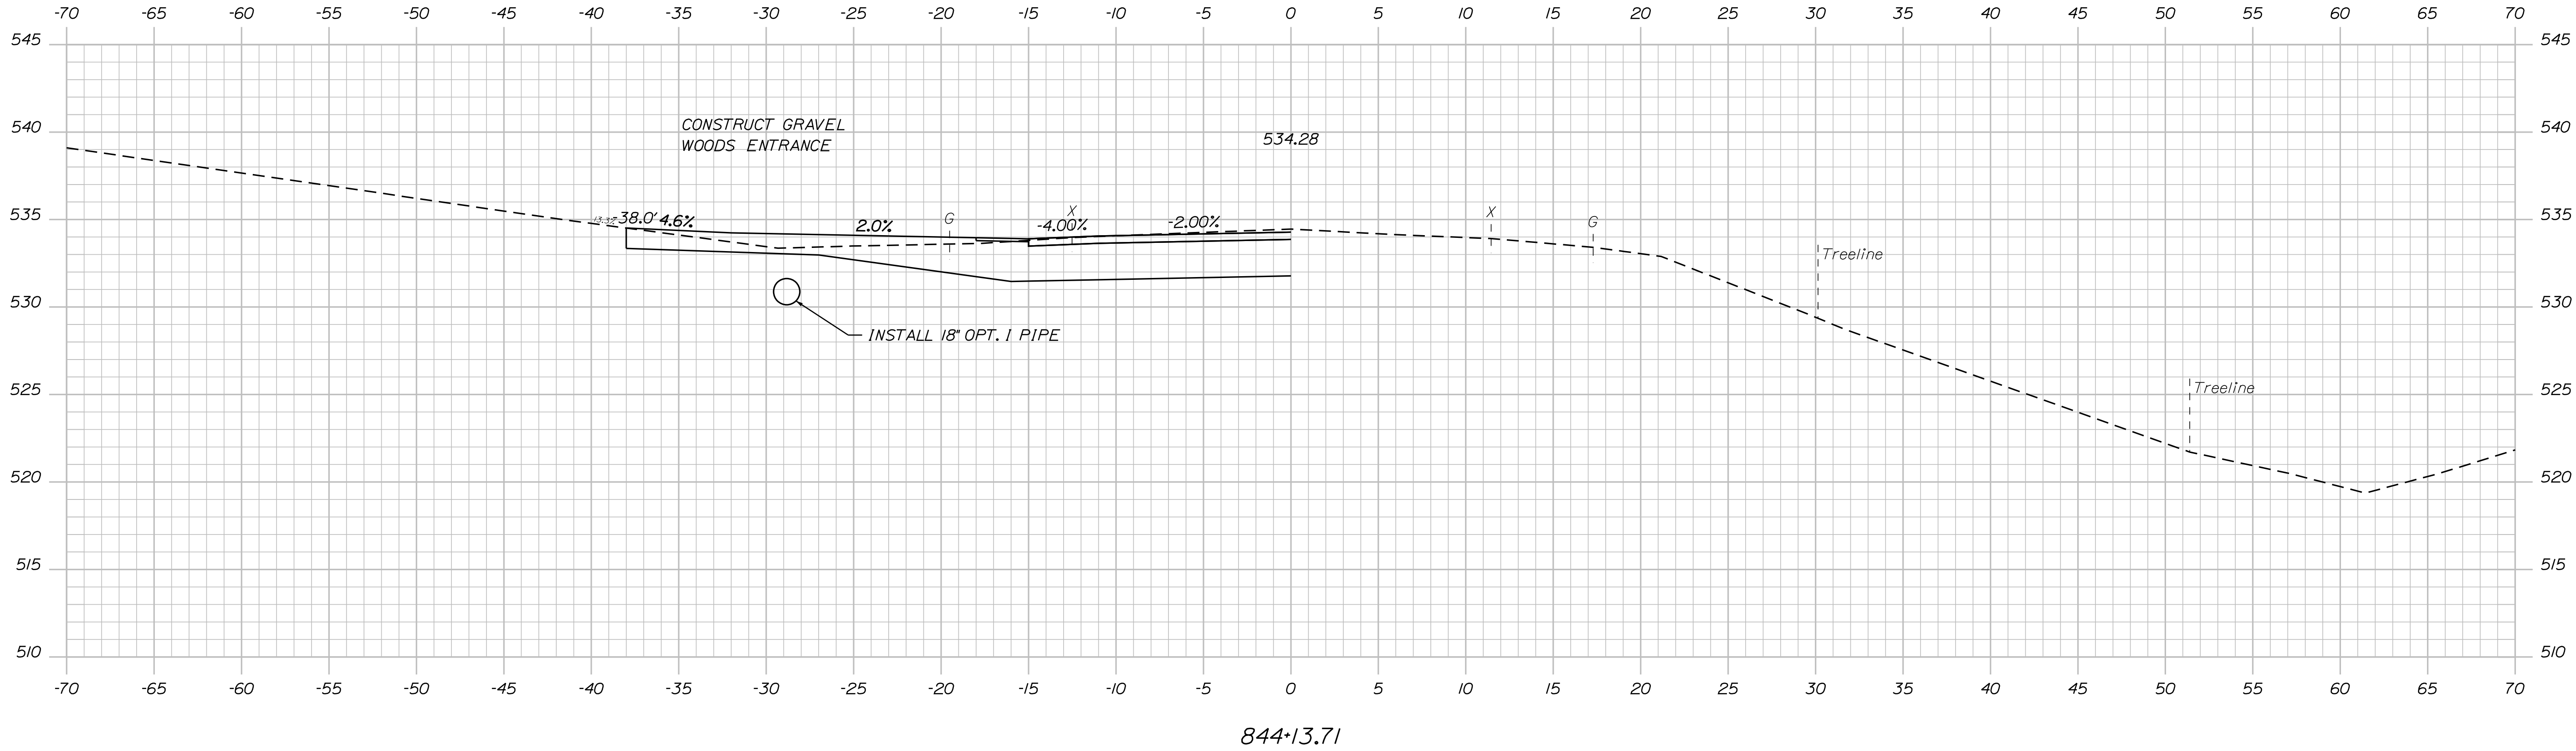

TYLIN INTERNATIONAL

PROJ. MANAGER	BY	DATE
E. MARTIN	T. KELLEY	9/2017
DESIGNED-DETAILED	H. COWAN	
CHECKED-REVIEWED		
DESIGNED-DETAILED		
REVISIONS 1		
REVISIONS 2		
REVISIONS 3		
REVISIONS 4		
FIELD CHANGES		

Filename: ... \HIGHWAY\MSTA\x_XSection_3.dgn

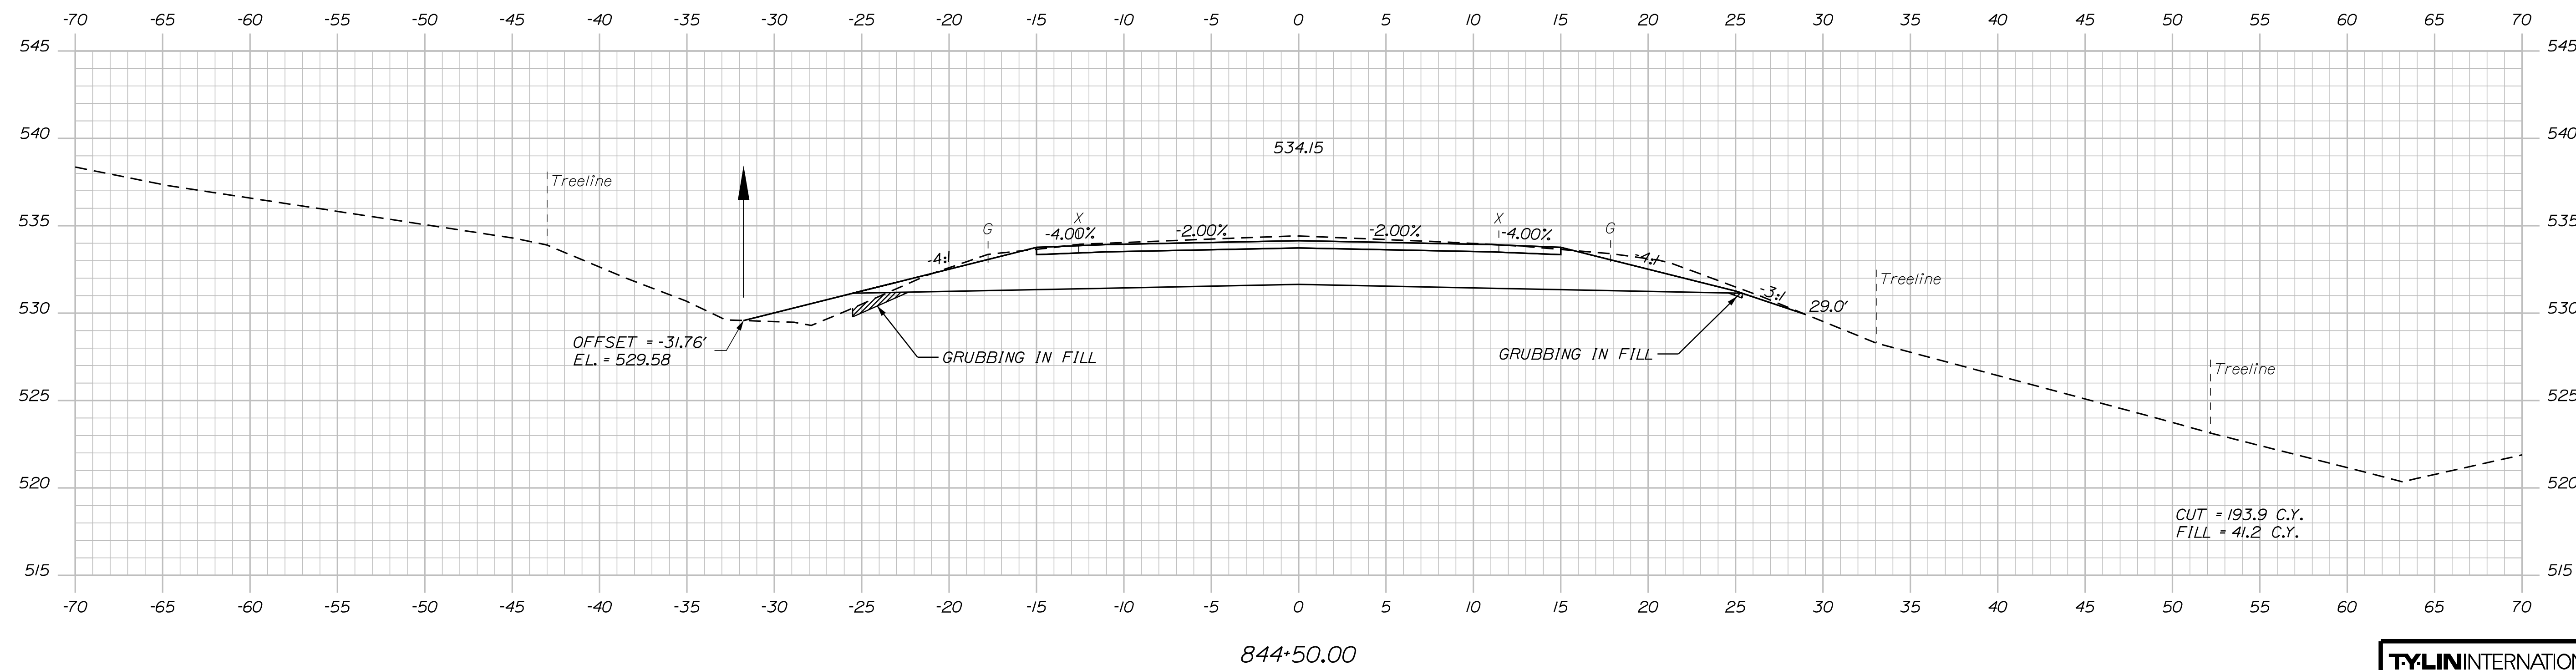

OF 384

Sta. 844+50.00 to Sta. 844+98.54

SHEET NUMBER

346

F 384

FRENCHVILLE - FORT
U.S. ROUTE 1

CROSS SECTIONS

DESIGN DETAIL	I. KELLEY	I. KELLEY	9/2017	SIGNATURE
CHECKED/REVIEWED	H. COWAN	H. COWAN	9/2017	
DESIGN DETAIL				
DESIGN DETAIL				P.E. NUMBER
DESIGN DETAIL				
DESIGN DETAIL				
DESIGN DETAIL				
DESIGN DETAIL				DATE
DESIGN DETAIL				
DESIGN DETAIL				
DESIGN DETAIL				
DESIGN DETAIL				FIELD CHANGES
DESIGN DETAIL				
DESIGN DETAIL				
DESIGN DETAIL				



STATE OF MAINE
DEPARTMENT OF TRANSPORTATION

DEPARTMENT OF TRANSPORTATION

SIP-2265(600)

HIGHWAY PLANS

Filename: ... \HIGHWAY\MSTA\XSection_3.dgn

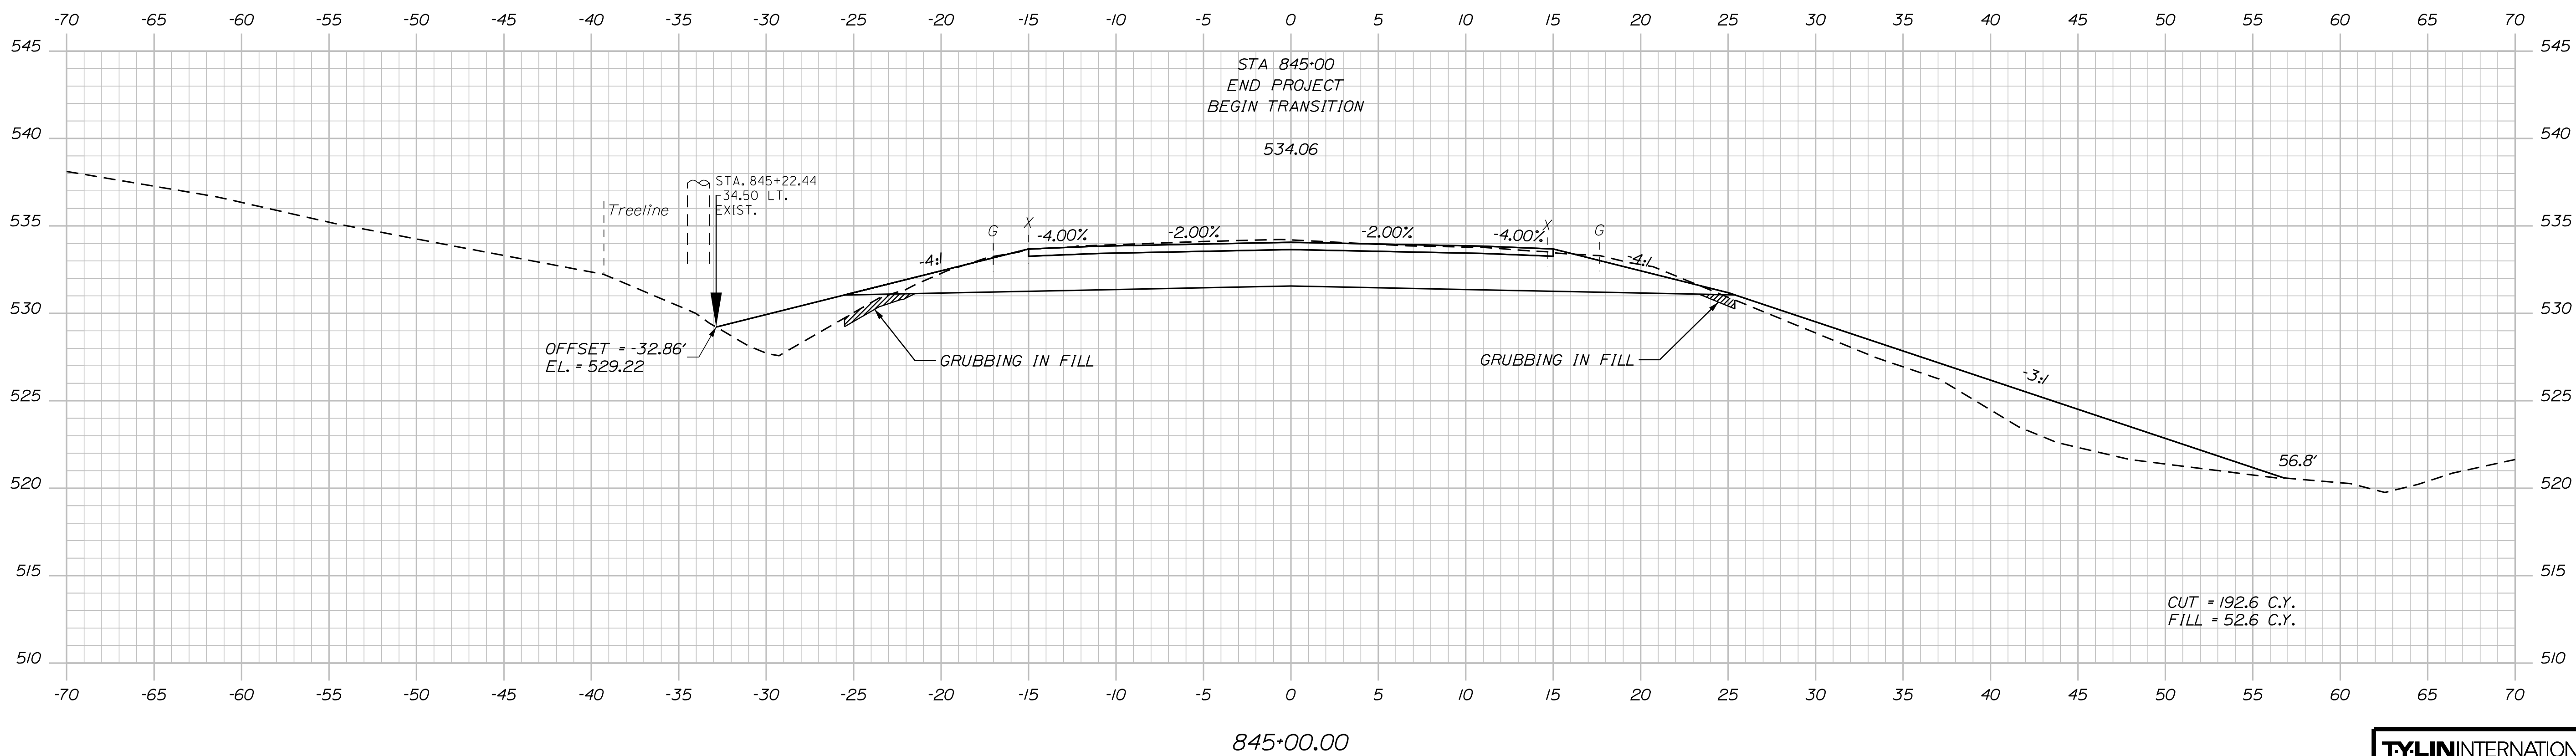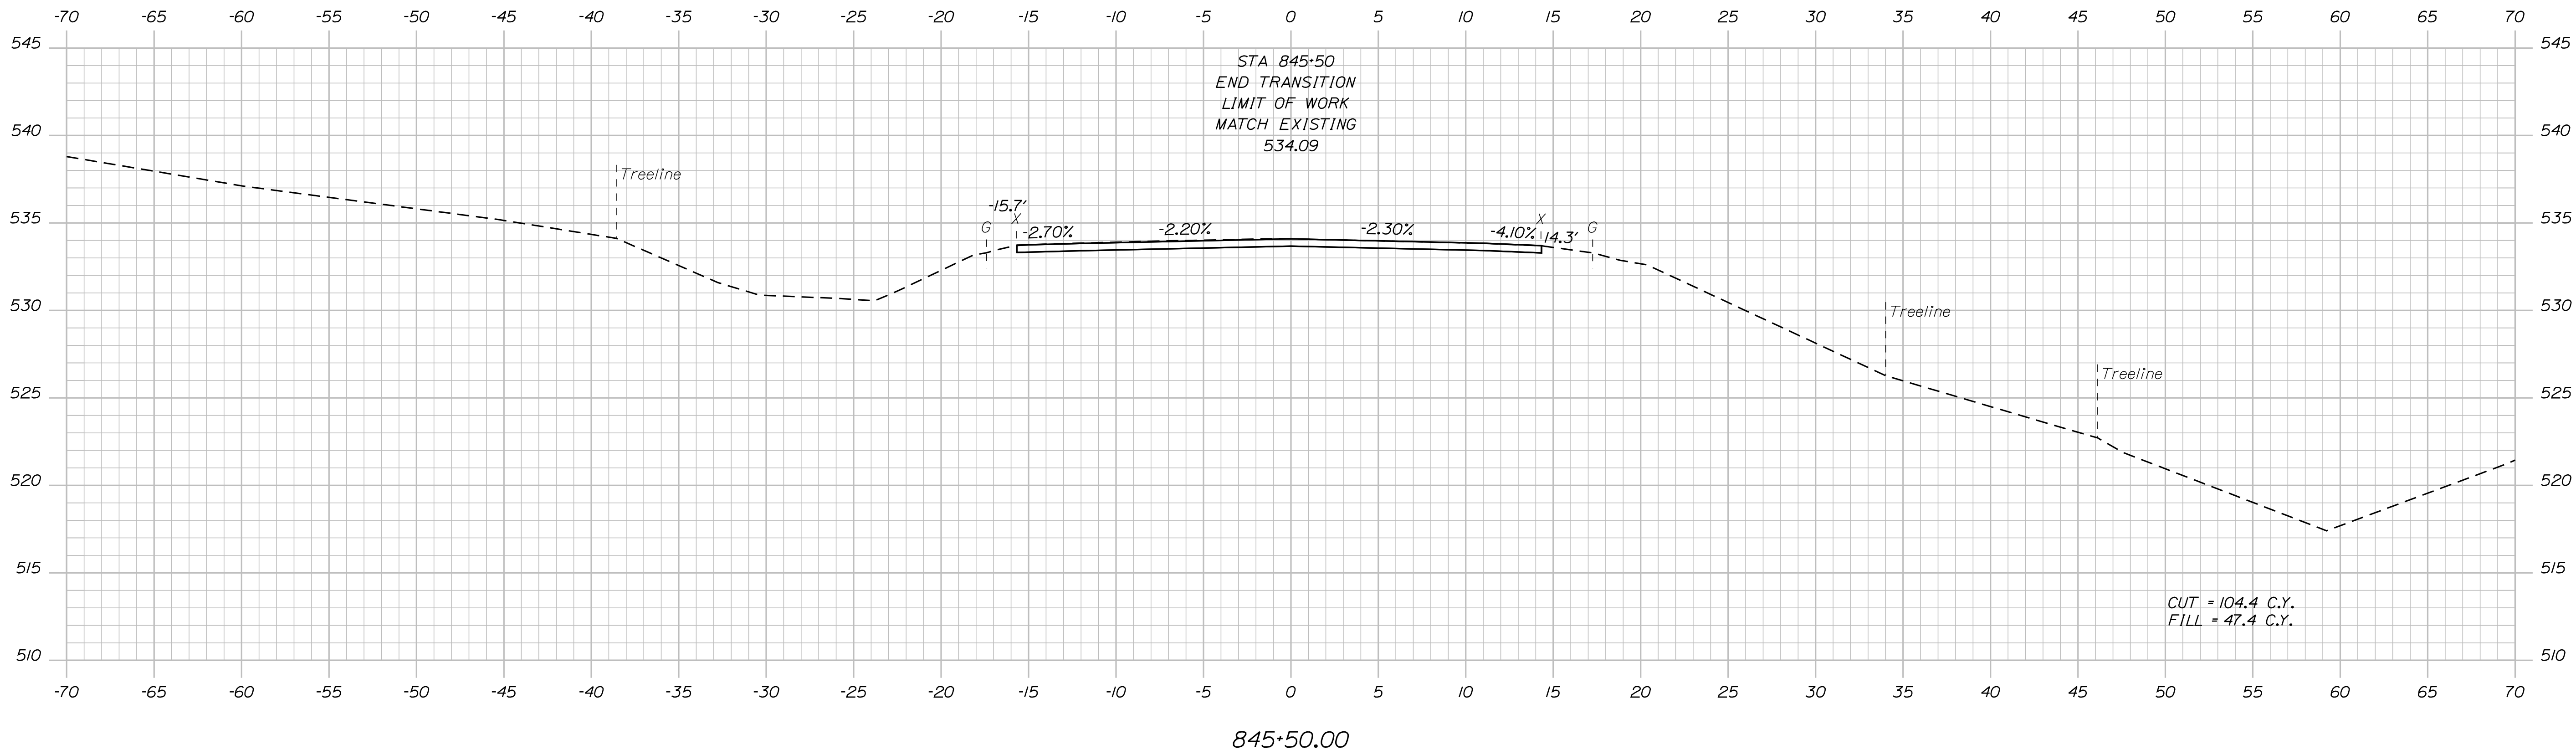

TY·LININTERNATIONAL

SHEET NUMBER


347

OF 384

FRENCHVILLE - FORT KENT
U.S. ROUTE 1

CROSS SECTIONS

DESIGN-DETAILED	T. KELLEY	T. KELLEY	9/2/2017
CHECKED-REVIEWED	H. COWAN	H. COWAN	9/2/2017
DESIGN2-DETAILED2			
DESIGN3-DETAILED3			
REVISIONS 1			
REVISIONS 2			
REVISIONS 3			
REVISIONS 4			
FIELD CHANGES			

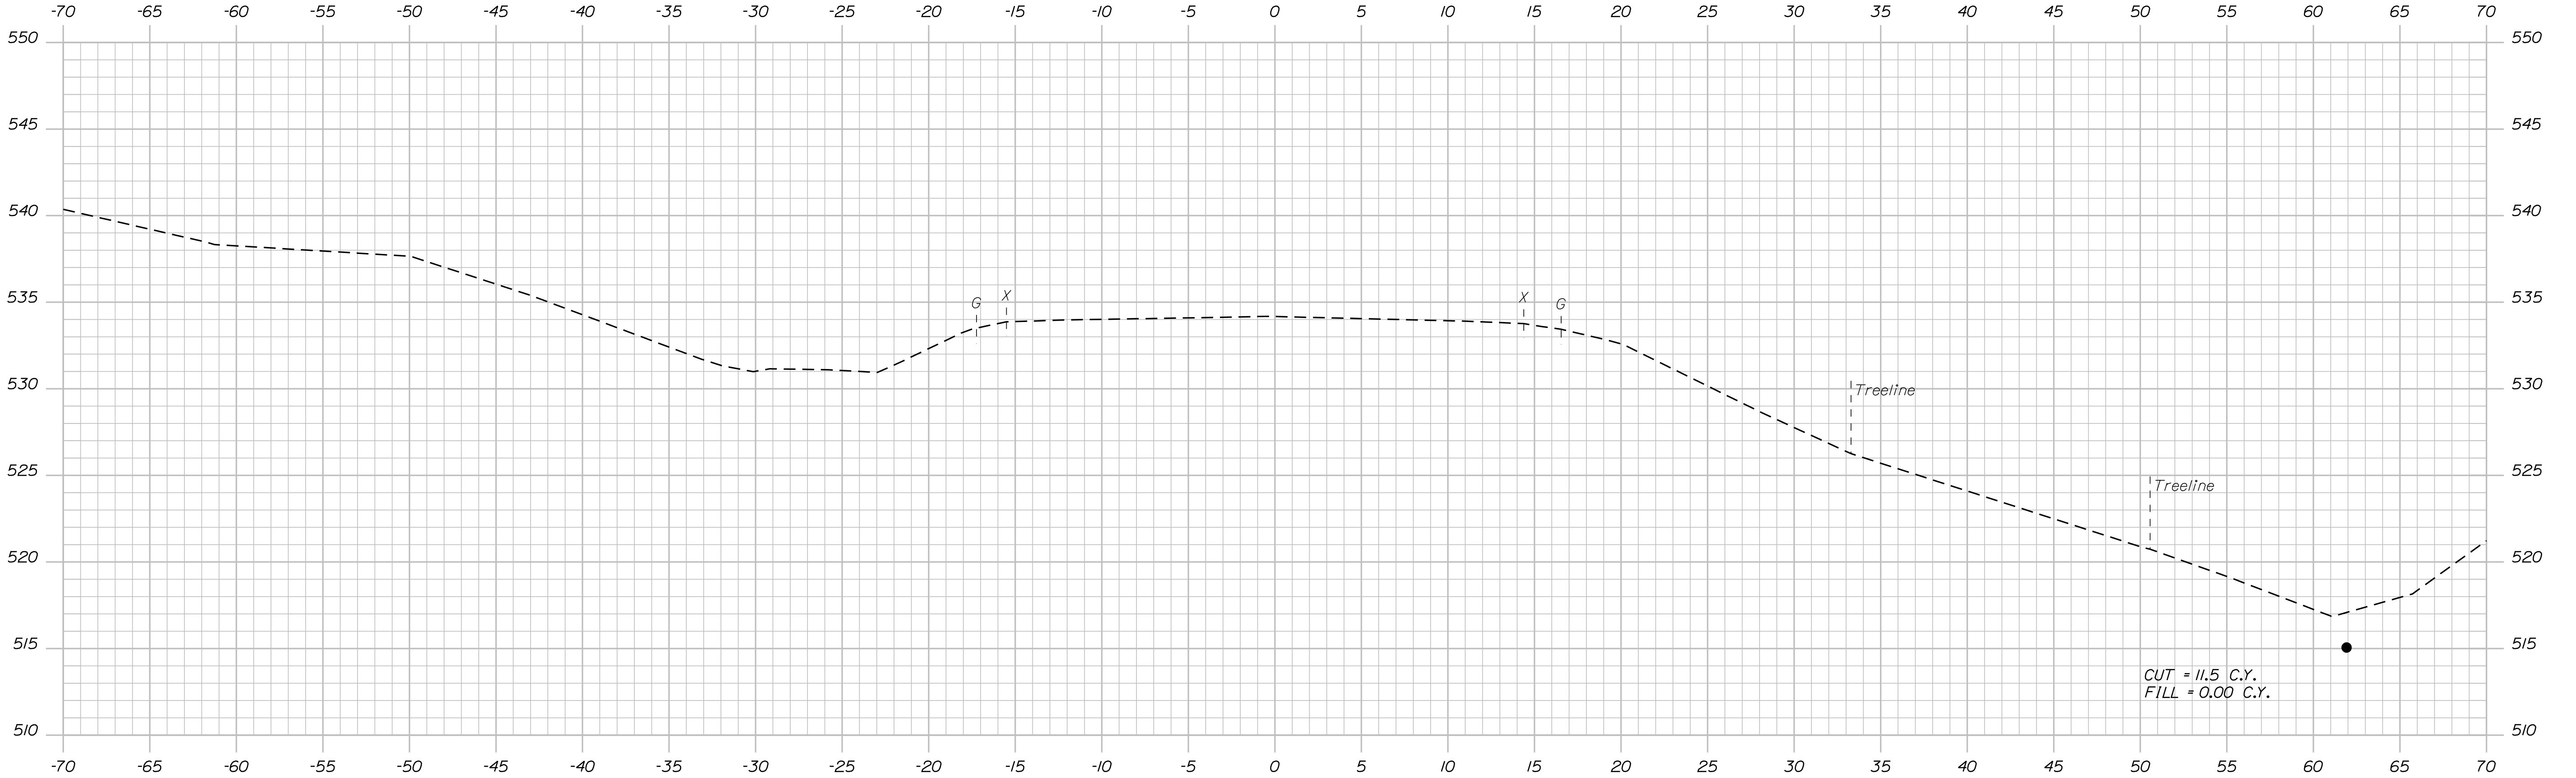

846+00.00

TYLIN INTERNATIONAL

Sta. 846+00.00 to Sta. 846+00.00

STATE OF MAINE
DEPARTMENT OF TRANSPORTATION
STP-2265(600)
WIN
22656.00
HIGHWAY PLANS

PROJ. MANAGER	E. MARTIN	BY	DATE
DESIGN-DETAILED	T. KELLEY	T. KELLEY	9/2017
CHECKED-REVIEWED	H. COWAN	H. COWAN	9/2017
DESIGN-DETAILED			
REVISIONS 1			
REVISIONS 2			
REVISIONS 3			
REVISIONS 4			
FIELD CHANGES			

FRENCHVILLE - FORT KENT U.S. ROUTE 1
CROSS SECTIONS

SHEET NUMBER
348
OF 384

Date: \$date\$

Username: \$user\$

Division: \$wkgroup\$

Filename: \$file\$

Town, County, State

Approx. Property Lines

Existing Right of Way

Limits of Wrought Portion

Control Of Access

New Right of Way

New Easement

New Temporary Rights

New R/W Within Existing R/W

New R/W Along Existing R/W

Building

Trees

Water Edge

Ledge

Fence

Sign

Clearing Limit Line

Deciduous

Bush Line

Rock/Boulder

Flag Pole

CHAIN LINK

BARB WIRE

STOCKADE

WELL

Mailbox

Sanitary Sewer

Telephone Line

Electric Line

Water Line

Underdrain Line

Gas Line

Guardrail

Culvert

Existing

Proposed

Traveled Way

Ditch

Catch Basin

Manhole

Sewer Manhole

Utility Pole

Fire Hydrant

Curbing

Existing

Proposed

Cut Line

Stonewall

Baseline

Monument

Iron Rod Found

Replacement Pin Set

Fill Line

Retaining Wall

Traverse Point

Pipe Found

THIS PLAN WAS PREPARED IN CONNECTION WITH THE DEPARTMENT'S ACQUISITION OF REAL PROPERTY FOR TRANSPORTATION PURPOSES. IT CANNOT BE USED TO ESTABLISH LEGAL BOUNDARIES BETWEEN ABUTTING PROPERTY OWNERS.

250

0

25

50

75

100

Scale of Feet

COUNTY

RECEIVED

at h m M and

recorded in Plan Bk Pg.

Attest: REGISTER

SEE PLAN OF SURVEY FOR LAWRENCE R. & JUDITH H. WORKMAN AROOSTOOK REGISTRY OF DEEDS (NORTH) JANUARY 21, 1998 BOOK 255, PAGE 0 FILE 255A

ED PELLETIER & SONS, CO. PARCEL NO. (1) DRAINAGE EASE. = (1) TEMP. CONST. RIGHTS = 115± S.F. (1) TOTAL AREA = 21.4± AC. (TOWN)

ESTATE OF MICHAEL P. OUELLETTE PARCEL NO. (3) TEMP. CONST. RIGHTS = 980± S.F. (1) TOTAL AREA = 0.34± AC. (TOWN)

ESTATE OF ODETTE L. OUELLETTE PARCEL NO. (4) SLOPE EASE. = 0.07± AC. (1) TEMP. CONST. RIGHTS = 240± S.F. (1) TOTAL AREA = 4.5± AC. (TOWN)

RENO VOISINE VALERIE VOISINE PARCEL NO. (6) EASE. FOR HIGHWAY PURPOSES = 0.13± AC. (1) SLOPE EASE. = 0.07± AC. (2) DRAINAGE EASE. = (2) TEMP. CONST. RIGHTS = 0.08± AC. (3) TOTAL AREA = 7.5± AC. (TOWN)

TOE OF SLOPE DITCH STA. 602+50 TO STA. 603+10 LT.

STATE HIGHWAY "50" / U.S. ROUTE 1

598+00

599+00

600+00

601+00

602+00

603+00

604+00

605+00

BEGIN B.L.

S88°36'15.5"W

TO MADAWASKA

0.47± MILES TO CHURCH AVE.

EXISTING RIGHT OF WAY REFERENCES:

BEATEN PATH RULE USED ROAD USED AS MONUMENT-COUNTY LAYOUT WIDTH HELD (EROW PLOTTED AS SHOWN ON APPLICABLE PREVIOUS PROJECTS)

AROOSTOOK COUNTY COMMISSIONERS RECORDS VOL. 1 PAGE 133 1844 4 RODS

LAWRENCE R. WORKMAN PARCEL NO. (2) TEMP. CONST. RIGHTS = 800± S.F. (1) TOTAL AREA = 0.25± AC. (TOWN)

SEE PLAN OF SURVEY FOR LAWRENCE R. & JUDITH H. WORKMAN AROOSTOOK REGISTRY OF DEEDS (NORTH) JANUARY 21, 1998 BOOK 255, PAGE 0 FILE 255A

SEE ALSO:

D.O.T. FILE NO. 2-514 SHEET NO. 1 (2008)

D.O.T. FILE NO. 2-554 SHEET NO. 1 (2013)

S.H.C. FILE NO. 2-105 SHEETS 1 & 2 (1954)

S.H.C. FILE NO. 2-199 SHEET NO. 1 (1964) (D.O.T. PICNIC AREA #31)

D.O.T. FILE NO. 2-525 SHEET NO. 1 (2009)

D.O.T. FILE NO. 2-421 SHEET NO1 (1992)

D.O.T. FILE NO. 2-480 SHEET NO. 1 (2002)

BANGOR & AROOSTOOK R.R.CO. VAN BUREN TO FORT KENT V.2.u/10 & V.2.u/9

CURVE DATA #1 PI = 602+91.49 D = 1°02'30.3" Δ = 5°47'12.9" Rt. R = 5500.00' L = 555.51' T = 277.99' E = 7.02'

DANIEL B. ALBERT PARCEL NO. (5) DRAINAGE EASE. = 925± S.F. (1) TEMP. CONST. RIGHTS = 0.28± AC. (1) TOTAL AREA = 1.0± AC. (TOWN)

TOWN OF FRENCHVILLE PARCEL NO. (7) TEMP. CONST. RIGHTS = 1320± S.F. (1) TOTAL AREA = 0.25± AC. (CALC.)

STATE OF MAINE DEPARTMENT OF TRANSPORTATION FORMERLY BANGOR & AROOSTOOK RAILROAD

TECH

CHECKED

ITEM

EXISTING CONDITION PLAN

FINAL RIGHT OF WAY

AREAS

STATE OF MAINE DEPARTMENT OF TRANSPORTATION 16 STATE HOUSE STATION - AUGUSTA, ME 04333-0016 - 207-624-3460 FRENCHVILLE RIGHT OF WAY MAP

REVISIONS				PLAN FILED IN PLAN BOOK				PAGE COUNTY RECORD				DALE F. DOUGHTY COMMISSIONER WILLIAM A. PULVER CHIEF ENGINEER			
NO.	DATE	DESCRIPTION	BY	NO.	GRANTOR	INSTRUMENT	DATE	BOOK	PAGE	DATE					

STATE HIGHWAY "50" U.S. ROUTE 1		SHEET NUMBER 349 OF 384
FRENCHVILLE AROOSTOOK COUNTY WORK IDENTIFICATION NO. (W.I.N.) 22656.00		
FEBRUARY 2026 SCALE 1" = 25'	RIGHT-OF-WAY MAP SHEET 1 OF 36	D.O.T. FILE NO. 2-663

Date: \$date\$

Username: \$user\$

Division: \$wkgroup\$

Filename: \$file\$

Town, County, State
Approx. Property Lines
Existing Right of Way
Limits of Wrought Portion
Control Of Access
New Right of Way
New Easement
New Temporary Rights
New R/W Within Existing R/W

New R/W
Building
Trees
Water Edge
Ledge
Fence
Sign

Along Existing R/W
Clearing Limit Line
Conifer
Deciduous
Bush Line
Rock/Boulder
Flag Pole
CHAIN LINK
BARB WIRE
STOCKADE
WELL
Mailbox

Sanitary Sewer
Telephone Line
Electric Line
Water Line
Underdrain Line
Gas Line
Guardrail
Culvert

Existing
Proposed

Traveled Way
Ditch
Catch Basin
Manhole
Sewer Manhole
Utility Pole
Fire Hydrant
Curbing

Existing
Proposed

Cut Line
Stonewall
Baseline
Monument
Iron Rod Found
Replacement Pin Set

Fill Line
Retaining Wall
Traverse Point
Pipe Found

THIS PLAN WAS PREPARED IN CONNECTION WITH THE DEPARTMENT'S ACQUISITION OF REAL PROPERTY FOR TRANSPORTATION PURPOSES. IT CANNOT BE USED TO ESTABLISH LEGAL BOUNDARIES BETWEEN ABUTTING PROPERTY OWNERS.

250 0 25 50 75 100

Scale of Feet

COUNTY
RECEIVED
at h m M and
recorded in Plan Bk , Pg.
Attest: REGISTER

RENO VOISINE
VALERIE VOISINE
PARCEL NO. (6)
EASE. FOR HIGHWAY PURPOSES = 0.13± AC. (1)
SLOPE EASE. = 0.07± AC. (2)
DRAINAGE EASE. = (2)
TEMP. CONST. RIGHTS = 0.08± AC. (3)
TOTAL AREA = 7.5± AC. (TOWN)

GRID

NORDIC PROPERTIES, LLC
PARCEL NO. (10)
EASE. FOR HIGHWAY PURPOSES = 0.19± AC. (3)
SLOPE EASE. = 0.44± AC. (3)
TEMP. CONST. RIGHTS = 0.07± AC. (4)
TOTAL AREA = 665.83± AC. (TOWN)

CURVE DATA #2
PI = 612+93.15
D = 2°17'30.6"
Δ = 10°54'46.4" Lt.
R = 2500.00'
L = 476.17'
T = 238.80'
E = 11.38'

STATE HIGHWAY "50" / U.S. ROUTE 1
N85°36'31.6"W
485.33'

STATE OF MAINE
DEPARTMENT OF TRANSPORTATION
FORMERLY BANGOR & AROOSTOOK RAILROAD

CURVE DATA #1
PI = 602+91.49
D = 1°02'30.3"
Δ = 5°47'12.9" Rt.
R = 5500.00'
L = 555.50'
T = 277.99'
E = 7.02'

EXISTING RIGHT OF WAY REFERENCES:

BEATEN PATH RULE USED
ROAD USED AS MONUMENT-COUNTY LAYOUT WIDTH HELD
(EROW PLOTTED AS SHOWN ON APPLICABLE PREVIOUS PROJECTS)

AROOSTOOK COUNTY
COMMISSIONERS RECORDS
VOL. 1 PAGE 133
1844 4 RODS

AROOSTOOK COUNTY
COMMISSIONERS RECORDS
VOL. 1 PAGE 334
1850 4 RODS

BANGOR & AROOSTOOK R.R.CO.
VAN BUREN TO FORT KENT
V.2.u/10 & V.2.u/9

STATE OF MAINE
DEPARTMENT OF TRANSPORTATION
FORMERLY BANGOR & AROOSTOOK RAILROAD

STATE OF MAINE
DEPARTMENT OF TRANSPORTATION
RIGHT OF WAY MAP

NO. DATE

REVISIONS
DESCRIPTION

BY

PLAN FILED IN PLAN BOOK

PAGE

COUNTY RECORD

NO. GRANTOR

INSTRUMENT

DATE

BOOK

PAGE

DALE F. DOUGHTY
COMMISSIONER
WILLIAM A. PULVER
CHIEF ENGINEER

DATE

STATE HIGHWAY "50"
U.S. ROUTE 1
FRENCHVILLE AROOSTOOK COUNTY
WORK IDENTIFICATION NO. (W.I.N.) 22656.00

FEBRUARY 2026
SCALE 1" = 25'

RIGHT-OF-WAY MAP
SHEET 2 OF 36

D.O.T. FILE NO. 2-663

SHEET NUMBER

350

OF 384

Engineering plan for Frenchville Right of Way Map, Sheet 351. The plan shows the layout of State Highway '50' / U.S. Route 1, including stationing from 612+00 to 619+00. It details property boundaries, easements, and infrastructure like drainage structures and culverts. Key features include:

- PLAN LEGEND:** Defines symbols for existing and proposed features such as buildings, trees, utility lines, and roadways.
- Scale:** 1" = 25'.
- Property Owners:** Nordic Properties, LLC (Parcel No. 10), Ryan C. Kelly (Parcel No. 12), Trombley Redi-Mix, Inc. (Parcel No. 11), and Reno Voisine/Valerie Voisine (Parcel No. 9).
- Curved Data #2:** PI = 612+93.15, D = 2°17'30.6", Δ = 10°54'46.4" Lt., R = 2500.00', L = 476.17', T = 238.80', E = 11.38'.
- Right of Way Map:** Shows the proposed right of way for the highway, including easements and limits.
- Notes:** Includes references to Aroostook County Commission Records and the Beaten Path Rule.
- Metadata:** Project name, sheet number, and date.

Engineering plan for State Highway "50" / U.S. Route 1, Frenchville, Aroostook County, Maine. The plan shows the highway alignment, easements, and property boundaries. Key features include:

- PLAN LEGEND:** Symbols for various features like Town, County, State lines, Property Lines, Right of Way, Easements, and various utilities (Sanitary Sewer, Telephone, Electric, Water, Gas, Underdrain, Fire Hydrant, etc.).
- Scale:** 1" = 25'. Scale of Feet: 0 to 100.
- Property Owners:**
 - NORDIC PROPERTIES, LLC (Parcel No. 10): EASE. FOR HIGHWAY PURPOSES = 0.19± AC. (3); SLOPE EASE. = 0.44± AC. (3); TEMP. CONST. RIGHTS = 0.07± AC. (4); TOTAL AREA = 347.83± AC. (TOWN).
 - AMERISAVE MORTGAGE CORPORATION (Parcel No. 14): EASE. FOR HIGHWAY PURPOSES = 0.06± AC. (1); SLOPE EASE. = 0.09± AC. (2); TEMP. CONST. RIGHTS = 0.14± AC. (2); TOTAL AREA = 2.67± AC. (CALC. FROM TOWN OF ALL LOTS).
 - RANDY M. HEBERT (Parcel No. 13): DRAINAGE EASE. = 1125± S.F. (2); TEMP. CONST. RIGHTS = 0.16± AC. (2); TOTAL AREA = 1.72± AC. (TOWN).
- Highway Data:** STATE HIGHWAY "50" / U.S. ROUTE 1. Stationing: 619+00 to 626+00. Right of Way: 16 STATE HOUSE STATION - AUGUSTA, ME 04333-0016 - 207-624-3460.
- Curves:** CURVE DATA #3: PI = 620+96.65; D = 3°49'11.0"; Δ = 21°34'02.7" Rt.; R = 1500.00'; L = 564.64'; T = 285.70'; E = 26.97'.
- Other Features:** OUTLET DRAINAGE STRUCTURE STA. 620+50 TO STA. 620+70 RT.; BEATEN PATH RULE USED; ROAD USED AS MONUMENT-COUNTY LAYOUT WIDTH HELD (EROW PLOTTED AS SHOWN ON APPLICABLE PREVIOUS PROJECTS); AROOSTOOK COUNTY COMMISSIONERS RECORDS VOL. 1 PAGE 133 1844 4 RODS; AROOSTOOK COUNTY COMMISSIONERS RECORDS VOL. 1 PAGE 334 1850 4 RODS; BANGOR & AROOSTOOK R.R.CO. VAN BUREN TO FORT KENT V.2.u/10 & V.2.u/9; STATE OF MAINE DEPARTMENT OF TRANSPORTATION FORMERLY BANGOR & AROOSTOOK RAILROAD.
- Revisions:** Table with columns: NO., DATE, DESCRIPTION, BY, PLAN FILED IN PLAN BOOK, PAGE, COUNTY RECORD, DATE, BOOK, PAGE.
- State of Maine Department of Transportation:** STATE HIGHWAY "50" U.S. ROUTE 1. FRENCHVILLE AROOSTOOK COUNTY. WORK IDENTIFICATION NO. (W.I.N.) 22656.00. D.O.T. FILE NO. 2-663.
- Sheet Information:** SHEET NUMBER 352 OF 384.

This figure is a detailed engineering plan for State Highway "50" / U.S. Route 1 in Frenchville, Aroostook County, Maine. The map shows the highway alignment from station 626+00 to 633+00, including existing and proposed right-of-way boundaries, easements, and various structures like bridges, culverts, and drainage systems.

Key Features:

- Highway Alignment:** Shown as a solid black line with stationing from 626+00 to 633+00.
- Easements:** Temporary construction rights (TEMP. CONST. RIGHTS) are shown for parcels owned by AMERISAVE MORTGAGE CORPORATION (Parcel No. 14), NORDIC PROPERTIES, LLC (Parcel No. 10), and RANDY M. HEBERT (Parcel No. 13).
- Structures:** Includes a bridge over a stream at station 627+00, several culverts, and drainage structures.
- Property Owners:** Other nearby owners include ROGER M. BARRIERE (Parcel No. 15), DANIEL A. LEVESQUE, SANDRA PLOURDE, and PETER MORIN.
- Legend:** Provides symbols for various features such as buildings, trees, water edges, fences, signs, and utility lines.
- Scale:** The scale is 1 inch = 25 feet.
- Title Block:** Located at the bottom left, it contains project information, revision history, and approval signatures.
- Metadata:** The top right corner includes the date (February 2026), sheet number (5 of 36), and file name (D.O.T. FILE NO. 2-663).
- State Information:** The bottom right corner identifies the project as STATE HIGHWAY "50" / U.S. ROUTE 1, FRENCHVILLE, AROOSTOOK COUNTY, WORK IDENTIFICATION NO. (W.I.N.) 22656.00.
- Sheet Number:** The sheet is numbered 353 of 384.

[illegible]

[illegible]

Town, County, State

Approx. Property Lines

Existing Right of Way

Limits of Wrought Portion

Control Of Access

New Right of Way

New Easement

New Temporary Rights

New R/W Within Existing R/W

P.L.

LOW.P

G.O.A.

New R/W Along Existing R/W

Building

Trees

Tree Line

Water Edge

Ledge

Fence

Sign

Clearing Limit Line

Deciduous

Bush Line

Rock/Boulder

BARB WIRE

WELL

STOCKADE

Mallbox

PLAN LEGEND

Existing

Proposed

Sanitary Sewer

Telephone Line

Electric Line

Water Line

Underdrain Line

Gas Line

Guardrail

Culvert

Traveled Way

Ditch

Catch Basin

Manhole

Sewer Manhole

Utility Pole

Fire Hydrant

Curbing

Existing

Proposed

Cut Line

Stonewall

Baseline

Monument

Iron Rod Found

Replacement Pin Set

Fill Line

Retaining Wall

Traverse Point

Pipe Found

IPF

THIS PLAN WAS PREPARED IN CONNECTION WITH THE DEPARTMENT'S ACQUISITION OF REAL PROPERTY FOR TRANSPORTATION PURPOSES. IT CANNOT BE USED TO ESTABLISH LEGAL BOUNDARIES BETWEEN ABUTTING PROPERTY OWNERS.

250

0

25

50

75

100

Scale of Feet

COUNTY

RECEIVED

at h m M and

recorded in Plan Bk ,Pg.

Attest:

REGISTER

C.M.J. RAILROAD, LLC
PARCEL NO. (22)
EASE FOR HIGHWAY PURPOSES = 0.09± AC. (1)
SLOPE EASE. = 1.0± AC. (1)
TEMP. CONST. RIGHTS = 505± S.F. (2)
TOTAL AREA = 19.0± AC. (TOWN)

STATE OF MAINE
DEPARTMENT OF TRANSPORTATION
FORMERLY BANGOR & AROOSTOOK RAILROAD

RAILROAD RIGHT OF WAY
PER D.O.T. FILE NO. 2-421 (1992)
BANGOR AND AROOSTOOK R.R. CO.
VAL PLAN V2U/10

KENNETH HEBERT
TAMMY HEBERT
PARCEL NO. (23)
TEMP. CONST. RIGHTS =
0.09± AC. (1)
TOTAL AREA =
1.5± AC. (TOWN)

STATE HIGHWAY "50" / U.S. ROUTE 1

ST. JOHN RIVER

EXISTING DRAINAGE EASEMENTS
D.O.T. FILE NO. 2-421 (1992)

CURVE DATA #8
PI = 664+24.44
D = 3°57'05.2"
Δ = 21°33'32.9" Rt.
R = 1450.00'
L = 545.61'
T = 276.07'
E = 26.05'

EXISTING RIGHT OF WAY REFERENCES:

BEATEN PATH RULE USED
ROAD USED AS MONUMENT-COUNTY LAYOUT WIDTH HELD
(EROW PLOTTED AS SHOWN ON APPLICABLE PREVIOUS PROJECTS)

AROOSTOOK COUNTY COMMISSIONERS RECORDS
VOL. 1 PAGE 133
1844 4 RODS

AROOSTOOK COUNTY COMMISSIONERS RECORDS
VOL. 1 PAGE 334
1850 4 RODS

SEE ALSO:

D.O.T. FILE NO. 2-421 SHEET 1 (1992)

NO.

DATE

DESCRIPTION

BY

PLAN FILED IN PLAN BOOK

PAGE

COUNTY RECORD

DALE F. DOUGHTY

COMMISSIONER

WILLIAM A. PULVER

CHIEF ENGINEER

DATE

STATE HIGHWAY "50"

U.S. ROUTE 1

FRENCHVILLE

AROOSTOOK COUNTY

WORK IDENTIFICATION NO. (W.I.N.) 22656.00

FEBRUARY 2026

RIGHT-OF-WAY MAP

SCALE 1" = 25'

SHEET 10 OF 36

D.O.T. FILE NO. 2-663

SHEET NUMBER

358

OF 384

Town, County, State

Approx. Property Lines

Existing Right of Way

Limits of Wrought Portion

Control Of Access

New Right of Way

New Easement

New Temporary Rights

New R/W Within Existing R/W

New R/W

Along Existing R/W

Building

Trees

Tree Line

Water Edge

Ledge

Fence

Sign

Clearing Limit Line

Conifer

Bush Line

Deciduous

Rock/Boulder

Flag Pole

CHAIN LINK

BARB WIRE

STOCKADE

WELL

Mailbox

Sanitary Sewer

Telephone Line

Electric Line

Water Line

Underdrain Line

Gas Line

Guardrail

Culvert

Existing

Proposed

Traveled Way

Ditch

Catch Basin

Manhole

Sewer Manhole

Utility Pole

Fire Hydrant

Curbing

Existing

Proposed

Cut Line

Stonewall

Baseline

Monument

Iron Rod Found

Replacement Pin Set

Fill Line

Retaining Wall

Traverse Point

Pipe Found

THIS PLAN WAS PREPARED IN CONNECTION WITH THE DEPARTMENT'S ACQUISITION OF REAL PROPERTY FOR TRANSPORTATION PURPOSES. IT CANNOT BE USED TO ESTABLISH LEGAL BOUNDARIES BETWEEN ABUTTING PROPERTY OWNERS.

250255075100

Scale of Feet

STATE OF MAINE
REGISTRY OF DEEDS

COUNTY
RECEIVED
at h m M and
recorded in Plan Bk ,Pg.
Attest: REGISTER

KENNETH HEBERT
TAMMY HEBERT
PARCEL NO. (23)
TEMP. CONST. RIGHTS = 0.09± AC. (1)
TOTAL AREA = 1.5± AC. (TOWN)

KENNETH W. TRAPP
PARCEL NO. (25)
EASE. FOR HIGHWAY PURPOSES = 0.08± AC. (1)
DRAINAGE EASE. = 350± S.F. (1)
TEMP. CONST. RIGHTS = 0.07± AC. (1)
TOTAL AREA = 9.0± AC. (TOWN)

KENNETH W. TRAPP
PARCEL NO. (26)
DRAINAGE EASE. = 0.05± AC. (2)
TEMP. CONST. RIGHTS = 0.24± AC. (3)
TOTAL AREA = 8.0± AC. (TOWN)

STATE HIGHWAY "50" / U.S. ROUTE 1
N43°37'18.1"W

STATE OF MAINE
DEPARTMENT OF TRANSPORTATION
FORMERLY BANGOR & AROOSTOOK RAILROAD

ST. JOHN RIVER

EXISTING RIGHT OF WAY REFERENCES:
BEATEN PATH RULE USED
ROAD USED AS MONUMENT-COUNTY LAYOUT WIDTH HELD.
(EROW PLOTTED AS SHOWN ON APPLICABLE PREVIOUS PROJECTS)
AROOSTOOK COUNTY
COMMISSIONERS RECORDS
VOL. 1 PAGE 133
1844 4 RODS
AROOSTOOK COUNTY
COMMISSIONERS RECORDS
VOL. 1 PAGE 334
1850 4 RODS

CURVE DATA #9
PI = 675+83.42
D = 1°25'56.6"
Δ = 4°51'40.7" Rt.
R = 4000.00'
L = 339.38'
T = 169.79'
E = 3.60'

NO. DATE

REVISIONS DESCRIPTION

BY

PLAN FILED IN PLAN BOOK

PAGE

COUNTY RECORD

NO. GRANTOR

INSTRUMENT

DATE

BOOK

PAGE

DALE F. DOUGHTY
COMMISSIONER
WILLIAM A. PULVER
CHIEF ENGINEER

DATE

STATE HIGHWAY "50"
U.S. ROUTE 1
FRENCHVILLE AROOSTOOK COUNTY
WORK IDENTIFICATION NO. (W.I.N.) 22656.00

FEBRUARY 2026
SCALE 1" = 25'

RIGHT-OF-WAY MAP
SHEET 11 OF 36

D.O.T. FILE NO. 2-663

SHEET NUMBER

359

OF 384

Date: \$date\$

Username: \$user\$

Division: \$wkgroup\$

Filename: \$file\$

[illegible]

This figure is a detailed engineering plan for the right-of-way (R.O.W.) of State Highway "50" / U.S. Route 1 in Fort Kent, Aroostook County, Maine. The plan shows the highway alignment with stationing from 682+00 to 689+00. It includes property lines, easements, and various utility lines (sanitary sewer, telephone, electric, water, gas, underdrain). The plan also shows the location of two parcels owned by Kenneth W. Trapp (Parcel No. 27 and 28) and two parcels owned by Lance Morin (Parcel No. 29 and 30). The plan includes a title block with the project name, location, and sheet number (361 of 384). It also includes a legend for various symbols used in the plan, a scale bar (1" = 25'), and a north arrow.

NO.	DATE	REVISIONS DESCRIPTION	BY	PLAN FILED IN PLAN BOOK NO.	PAGE	GRANTOR	INSTRUMENT	COUNTY	RECORD DATE	BOOK	PAGE	DALE F. DOUGHTY
												COMMISSIONER
												WILLIAM A. PULVER
												CHIEF ENGINEER
												DATE

STATE OF MAINE
 DEPARTMENT OF TRANSPORTATION
 16 STATE HOUSE STATION - AUGUSTA, ME 04333-0016 - 207-624-3460
 FORT KENT
 RIGHT OF WAY MAP

STATE HIGHWAY "50"
 U.S. ROUTE 1
 FORT KENT AROOSTOOK COUNTY
 WORK IDENTIFICATION NO. (W.I.N.) 22656.00
 D.O.T. FILE NO. 2-663

SHEET NUMBER
 361
 OF 384

THIS PLAN WAS PREPARED IN CONNECTION WITH THE DEPARTMENT'S ACQUISITION OF REAL PROPERTY FOR TRANSPORTATION PURPOSES. IT CANNOT BE USED TO ESTABLISH LEGAL BOUNDARIES BETWEEN ABUTTING PROPERTY OWNERS.

Scale of Feet

25 0 25 50 75 100

STATE OF MAINE
REGISTRY OF DEEDS

COUNTY _____
RECEIVED _____, _____
at _____ h _____ m _____ M and
recorded in Plan Bk _____, Pg. _____
Attest: _____
REGISTER

PL

GRID

LANCE MORIN
PARCEL NO. (29)
SLOPE EASE, = 1375± S.F. (1)
DRAINAGE EASE, = (1)
TEMP. CONST. RIGHTS = 0.07± AC. (2)
TOTAL AREA = 14± AC. (TOWN)

KENNETH W. TRAPP
PARCEL NO. (31)
EASE. FOR HIGHWAY PURPOSES = 0.06± AC. (1)
SLOPE EASE, = 0.46± AC. (1)
DRAINAGE EASE, = (2)
TEMP. CONST. RIGHTS = 0.47± AC. (5)
TOTAL AREA = 125± AC. (TOWN)

POTATO FIELD

TEMP. CONST. LIMITS

0.05± AC.

10" SPRUCE

LAWN

2" DIA. ROSE

5" ASH CLUMP

8" SPRUCE

DRAINAGE OUTLET
STA. 692+35 LT.

LAWN

SHED

CONC. DRIVE

CONC. DRIVE

1375± S.F.

TEMP. CONST. LIMITS

970± S.F.

TEMP. CONST. LIMITS

STATE HIGHWAY "50" / U.S. ROUTE 1

689+00 690+00 691+00 692+00 693+00 694+00 695+00 696+00

N40°07'16.6"W

1263.59'

1280± S.F.

TEMP. CONST. LIMITS

0.10± AC.

TEMP. CONST. LIMITS

POTATO FLD.

P.L.

LANCE MORIN
PARCEL NO. (30)
TEMP. CONST. RIGHTS = 1280± S.F. (1)
TOTAL AREA = 10.0± AC. (TOWN)

KENNETH W. TRAPP
PARCEL NO. (32)
EASE. FOR HIGHWAY PURPOSES = 0.23± AC. (2)
DRAINAGE EASE, = (2)
TEMP. CONST. RIGHTS = 0.55± AC. (8)
TOTAL AREA = 80± AC. (TOWN)

POTATO FLD.

P.L.

EXISTING RIGHT OF WAY REFERENCES:
BEATEN PATH RULE USED
ROAD USED AS MONUMENT-COUNTY LAYOUT WIDTH HELD
(EROW PLOTTED AS SHOWN ON APPLICABLE PREVIOUS PROJECTS)
AROOSTOOK COUNTY COMMISSIONERS RECORDS
VOL. 1 PAGE 133
1844 4 RODS
AROOSTOOK COUNTY COMMISSIONERS RECORDS
VOL. 1 PAGE 334
1850 4 RODS

REVISIONS				PLAN FILED IN PLAN BOOK				COUNTY RECORD				DALE F. DOUGHTY	
NO.	DATE	DESCRIPTION	BY	NO.	GRANTOR	INSTRUMENT	PAGE	DATE	BOOK	PAGE	COMMISSIONER	WILLIAM A. PULVER	
											CHIEF ENGINEER		
											DATE		

STATE HIGHWAY "50"
U.S. ROUTE 1
FORT KENT AROOSTOOK COUNTY
WORK IDENTIFICATION NO. (W.I.N.) 22656.00
FEBRUARY 2026 RIGHT-OF-WAY MAP
SCALE 1" = 25' SHEET 14 OF 36
D.O.T. FILE NO. 2-663

SHEET NUMBER
362
OF 384

THIS PLAN WAS PREPARED IN CONNECTION WITH THE DEPARTMENT'S ACQUISITION OF REAL PROPERTY FOR TRANSPORTATION PURPOSES. IT CANNOT BE USED TO ESTABLISH LEGAL BOUNDARIES BETWEEN ABUTTING PROPERTY OWNERS.

Scale of Feet

25 0 25 50 75 100

STATE OF MAINE
REGISTRY OF DEEDS

COUNTY _____
RECEIVED _____, _____, _____
at _____ h _____ m _____ M and _____
recorded in Plan Bk _____, Pg. _____
Attest: _____
REGISTER

PLAN LEGEND

Existing Proposed

Town, County, State _____
Approx. Property Lines _____
Existing Right of Way _____
Limits of Wrought Portion _____
Control Of Access _____
New Right of Way _____
New Easement _____
New Temporary Rights _____
New R/W Within Existing R/W _____

New R/W Along Existing R/W

Building _____
Trees _____
Tree Line _____
Water Edge _____
Ledge _____
Fence _____
Sign _____

Clearing Limit Line _____
Deciduous _____
Bush Line _____
Rock/Boulder _____
Flag Pole _____
Stockade _____
Well _____
Mailbox _____

Sanitary Sewer _____
Telephone Line _____
Electric Line _____
Water Line _____
Underdrain Line _____
Gas Line _____
Guardrail _____
Culvert _____

Traveled Way _____
Ditch _____
Catch Basin _____
Manhole _____
Sewer Manhole _____
Utility Pole _____
Fire Hydrant _____
Curbing _____

Cut Line _____
Stonewall _____
Baseline _____
Monument _____
Iron Rod Found _____
Replacement Pin Set _____

Fill Line _____
Retaining Wall _____
Traverse Point _____
Pipe Found _____

KENNETH W. TRAPP
PARCEL NO. (31)
EASE. FOR HIGHWAY PURPOSES = 0.06± AC. (1)
SLOPE EASE. = 0.46± AC. (1)
DRAINAGE EASE. = (2)
TEMP. CONST. RIGHTS = 0.47± AC. (5)
TOTAL AREA = 125± AC. (TOWN)

CURVE DATA #11
PI = 701+30.43
D = 1°54'35.5"
Δ = 11°39'30.0" Lt.
R = 3000.00'
L = 610.43'
T = 306.27'
E = 15.59'

STATE HIGHWAY "50" / U.S. ROUTE 1

DANA A. THIBEAULT
CHERYL THIBEAULT
PARCEL NO. (34)
SLOPE EASE. = 1700± S.F. (2)
DRAINAGE EASE. = (1)
TEMP. CONST. RIGHTS = 1015± S.F. (3)
TOTAL AREA = 0.92± AC. (TOWN)

DREW D. BLIER
ADRIENNE P. BLIER
PARCEL NO. (33)
TEMP. CONST. RIGHTS = 1025± S.F. (2)
TOTAL AREA = 0.08± AC. (TOWN)

KENNETH W. TRAPP
PARCEL NO. (32)
EASE. FOR HIGHWAY PURPOSES = 0.23± AC. (2)
DRAINAGE EASE. = (2)
TEMP. CONST. RIGHTS = 0.55± AC. (8)
TOTAL AREA = 80± AC. (TOWN)

EXISTING RIGHT OF WAY REFERENCES:
BEATEN PATH RULE USED
ROAD USED AS MONUMENT-COUNTY LAYOUT WIDTH HELD
(EROW PLOTTED AS SHOWN ON APPLICABLE PREVIOUS PROJECTS)

AROOSTOOK COUNTY
COMMISSIONERS RECORDS
VOL. 1 PAGE 133
1844 4 RODS

AROOSTOOK COUNTY
COMMISSIONERS RECORDS
VOL. 1 PAGE 334
1850 4 RODS

NO. DATE REVISIONS DESCRIPTION BY

PLAN FILED IN PLAN BOOK PAGE COUNTY RECORD

NO. GRANTOR INSTRUMENT DATE BOOK PAGE

DALE F. DOUGHTY
COMMISSIONER
WILLIAM A. PULVER
CHIEF ENGINEER

DATE

STATE HIGHWAY "50"
U.S. ROUTE 1

FORT KENT AROOSTOOK COUNTY
WORK IDENTIFICATION NO. (W.I.N.) 22656.00

FEBRUARY 2026
SCALE 1" = 25'

RIGHT-OF-WAY MAP
SHEET 15 OF 36

D.O.T. FILE NO. 2-663

SHEET NUMBER

363

OF 384

Town, County, State
Approx. Property Lines

P.L.

Existing Right of Way

L.O.W.P.
G.O.A.

Control Of Access

New Right of Way

New Easement

New Temporary Rights

New R/W Within Existing R/W

New R/W Along Existing R/W

Building

Trees

Tree Line

Water Edge

Ledge

Fence

Sign

Clearing Limit Line

Deciduous

Bush Line

Rock/Boulder

Barb Wire

Stockade

Well

Mallbox

PLAN LEGEND

Existing

Proposed

Sanitary Sewer

Telephone Line

Electric Line

Water Line

Underdrain Line

Gas Line

Guardrail

Culvert

Traveled Way

Ditch

Catch Basin

Manhole

Sewer Manhole

Utility Pole

Fire Hydrant

Curbing

Cut Line

Stonewall

Baseline

Monument

Iron Rod Found

Replacement Pin Set

Fill Line

Retaining Wall

Traverse Point

Pipe Found

Scale of Feet

25 0 25 50 75 100

STATE OF MAINE
REGISTRY OF DEEDS

COUNTY _____
RECEIVED _____,
at _____ h _____ m _____ M and
recorded in Plan Bk _____, Pg. _____
Attest: _____ REGISTER

KENNETH W. TRAPP
PARCEL NO. (31)
EASE FOR HIGHWAY PURPOSES = 0.06± AC. (1)
SLOPE EASE = 0.46± AC. (1)
DRAINAGE EASE = (2)
TEMP. CONST. RIGHTS = 0.47± AC. (5)
TOTAL AREA = 125± AC. (TOWN)

CURVE DATA #11
PI = 701+30.43
D = 1°54'35.5"
Δ = 11°39'30.0" Lt.
R = 3000.00'
L = 610.43'
T = 306.27'
E = 15.59'

ELIZABETH MARY SAVAGE ROSS
PARCEL NO. (35)
TEMP. CONST. RIGHTS = 0.05± AC. (2)
TOTAL AREA = 2.27± AC. (TOWN)

CURVE DATA #12
PI = 706+81.44
D = 1°30'28.0"
Δ = 7°26'01.0" Lt.
R = 3800.00'
L = 493.02'
T = 246.85'
E = 8.01'

EULALIA MAE MARTIN
JAMES P. MARTIN
PARCEL NO. (36)
DRAINAGE EASE = (1)
TEMP. CONST. RIGHTS = 0.10± AC. (1)
TOTAL AREA = 1.3± AC. (TOWN)

EXISTING RIGHT OF WAY REFERENCES:

BEATEN PATH RULE USED
ROAD USED AS MONUMENT-COUNTY LAYOUT WIDTH HELD
(EROW PLOTTED AS SHOWN ON APPLICABLE PREVIOUS PROJECTS)

AROOSTOOK COUNTY COMMISSIONERS RECORDS
VOL. 1 PAGE 133
1844 4 RODS

AROOSTOOK COUNTY COMMISSIONERS RECORDS
VOL. 1 PAGE 334
1850 4 RODS

DANA A. THIBEAULT
CHERYL THIBEAULT
PARCEL NO. (34)
SLOPE EASE = 1700± S.F. (2)
DRAINAGE EASE = (1)
TEMP. CONST. RIGHTS = 1015± S.F. (3)
TOTAL AREA = 1± AC. (TOWN)

KENNETH W. TRAPP
PARCEL NO. (31)
EASE FOR HIGHWAY PURPOSES = 0.06± AC. (1)
SLOPE EASE = 0.46± AC. (1)
DRAINAGE EASE = (2)
TEMP. CONST. RIGHTS = 0.47± AC. (5)
TOTAL AREA = 125± AC. (TOWN)

KENNETH W. TRAPP
PARCEL NO. (32)
EASE FOR HIGHWAY PURPOSES = 0.23± AC. (2)
DRAINAGE EASE = (2)
TEMP. CONST. RIGHTS = 0.55± AC. (8)
TOTAL AREA = 80± AC. (TOWN)

NO. DATE REVISIONS DESCRIPTION BY

PLAN FILED IN PLAN BOOK PAGE COUNTY RECORD

DALE F. DOUGHTY
COMMISSIONER
WILLIAM A. PULVER
CHIEF ENGINEER
DATE

STATE HIGHWAY "50"
U.S. ROUTE 1
FORT KENT AROOSTOOK COUNTY
WORK IDENTIFICATION NO. (W.I.N.) 22656.00

FEBRUARY 2026 SCALE 1" = 25'
RIGHT-OF-WAY MAP SHEET 16 OF 36
D.O.T. FILE NO. 2-663

STATE OF MAINE
DEPARTMENT OF TRANSPORTATION
16 STATE HOUSE STATION - AUGUSTA, ME 04333-0016 - 207-624-3460
FORT KENT
RIGHT OF WAY MAP

SHEET NUMBER
364
OF 384

[illegible]

Town, County, State

Approx. Property Lines

Existing Right of Way

Limits of Wrought Portion

Control Of Access

New Right of Way

New Easement

New Temporary Rights

New R/W Within Existing R/W

New R/W

Along Existing R/W

Clearing Limit Line

Trees

Conifer

Deciduous

Tree Line

Bush Line

Water Edge

Ledge

Fence

Sign

CHAIN LINK

BARB WIRE

WELL

Well

Mallbox

PLAN LEGEND

Existing

Proposed

Sanitary Sewer

Telephone Line

Electric Line

Water Line

Underdrain Line

Gas Line

Guardrail

Culvert

Traveled Way

Ditch

Catch Basin

Manhole

Sewer Manhole

Utility Pole

Fire Hydrant

Curbing

Cut Line

Stonewall

Baseline

Monument

Iron Rod Found

Replacement Pin Set

Fill Line

Retaining Wall

Traverse Point

Pipe Found

THIS PLAN WAS PREPARED IN CONNECTION WITH THE DEPARTMENT'S ACQUISITION OF REAL PROPERTY FOR TRANSPORTATION PURPOSES. IT CANNOT BE USED TO ESTABLISH LEGAL BOUNDARIES BETWEEN ABUTTING PROPERTY OWNERS.

250

0

25

50

75

100

Scale of Feet

COUNTY

RECEIVED

at h m M and

recorded in Plan Bk Pg.

Attest:

REGISTER

CURVE DATA #13

PI = 713+52.84

D = 2°56'17.7"

Δ = 24°36'13.3" Lt.

R = 1950.00'

L = 837.36'

T = 425.23'

E = 45.83'

KENNETH W. TRAPP

PARCEL NO. (31)

EASE. FOR HIGHWAY PURPOSES = 0.06± AC. (1)

SLOPE EASE. = 0.46± AC. (1)

DRAINAGE EASE. = (2)

TEMP. CONST. RIGHTS = 0.47± AC. (5)

TOTAL AREA = 125± AC. (TOWN)

CURVE DATA #14

PI = 719+69.53

D = 3°10'59.2"

Δ = 12°58'02.7" Lt.

R = 1800.00'

L = 407.38'

T = 204.57'

E = 11.59'

STATE HIGHWAY "50" / U.S. ROUTE 1

717+00

718+00

719+00

720+00

721+00

722+00

723+00

724+00

EXISTING RIGHT OF WAY REFERENCES:

BEATEN PATH RULE USED
ROAD USED AS MONUMENT-COUNTY LAYOUT WIDTH HELD
(EROW PLOTTED AS SHOWN ON APPLICABLE PREVIOUS PROJECTS)

AROOSTOOK COUNTY COMMISSIONERS RECORDS
VOL. 1 PAGE 133
1844 4 RODS

AROOSTOOK COUNTY COMMISSIONERS RECORDS
VOL. 1 PAGE 334
1850 4 RODS

REVISIONS

NO. DATE DESCRIPTION BY

PLAN FILED IN PLAN BOOK PAGE COUNTY RECORD

NO. GRANTOR INSTRUMENT DATE BOOK PAGE

DALE F. DOUGHTY

COMMISSIONER

WILLIAM A. PULVER

CHIEF ENGINEER

DATE

STATE OF MAINE

DEPARTMENT OF TRANSPORTATION

16 STATE HOUSE STATION - AUGUSTA, ME 04333-0016 - 207-624-3460

RIGHT OF WAY MAP

STATE HIGHWAY "50"

U.S. ROUTE 1

FORT KENT AROOSTOOK COUNTY

WORK IDENTIFICATION NO. (W.I.N.) 22656.00

FEBRUARY 2026

RIGHT-OF-WAY MAP

SCALE 1" = 25'

SHEET 18 OF 36

D.O.T. FILE NO. 2-663

SHEET NUMBER

366

OF 384

Town, County, State
Approx. Property Lines

P.L.

Existing Right of Way

L.O.W.P.
G.O.A.

Control Of Access

New Right of Way

New Easement

New Temporary Rights

New R/W Within Existing R/W

New R/W Along Existing R/W

Building

Trees

Tree Line

Water Edge

Ledge

Fence

Sign

Conifer

Bush Line

Rock/Boulder

CHAIN LINK

O

Clearing Limit Line

Deciduous

Flag Pole

STOCKADE

WELL

Mallbox

PLAN LEGEND

ExistingProposed

Sanitary Sewer

Telephone Line

Electric Line

Water Line

Underdrain Line

Gas Line

Guardrail

Culvert

Traveled Way

Ditch

Catch Basin

Manhole

Sewer Manhole

Utility Pole

Fire Hydrant

Curbing

Cut Line

Stonewall

Baseline

Monument

Iron Rod Found

Replacement Pin Set

Fill Line

Retaining Wall

Traverse Point

Pipe Found

THIS PLAN WAS PREPARED IN CONNECTION WITH THE DEPARTMENT'S ACQUISITION OF REAL PROPERTY FOR TRANSPORTATION PURPOSES. IT CANNOT BE USED TO ESTABLISH LEGAL BOUNDARIES BETWEEN ABUTTING PROPERTY OWNERS.

25025507580

Scale of Feet

COUNTY RECEIVED at h m M and recorded in Plan Bk ,Pg. Attest:

REGISTER

KENNETH W. TRAPP PARCEL NO. (31)EASE. FOR HIGHWAY PURPOSES = 0.06± AC. (1)
SLOPE EASE.= 0.46± AC. (1)
DRAINAGE EASE.= (2)
TEMP. CONST. RIGHTS = 0.47± AC. (5)
TOTAL AREA = 125± AC. (TOWN)

CURVE DATA #15PI = 733+83.35D = 1°44'10.4"
Δ = 10°14'11.1" Lt.R = 3300.00'
L = 589.57'T = 295.57'E = 13.21'

STEVEN G. THIBEAULT PARCEL NO. (38)
EASE. FOR HIGHWAY PURPOSES = 0.07± AC. (1)
DRAINAGE EASE.= (1)
TEMP. CONST. RIGHTS = 0.11± AC. (1)
TOTAL AREA = 5.4± AC. (TOWN)

EXISTING RIGHT OF WAY REFERENCES:

BEATEN PATH RULE USED
ROAD USED AS MONUMENT-COUNTY LAYOUT WIDTH HELD
(EROW PLOTTED AS SHOWN ON APPLICABLE PREVIOUS PROJECTS)

AROOSTOOK COUNTY COMMISSIONERS RECORDS
VOL. 1 PAGE 133
1844 4 RODS

AROOSTOOK COUNTY COMMISSIONERS RECORDS
VOL. 1 PAGE 334
1850 4 RODS

STATE OF MAINE
DEPARTMENT OF TRANSPORTATION
16 STATE HOUSE STATION - AUGUSTA, ME 04333-0016 - 207-624-3460

FORT KENT
RIGHT OF WAY MAP

No. Date Description By

Plan Filed In Plan Book Page County Record No. Grantor Instrument Date Book Page

Date

DALE F. DOUGHTY
COMMISSIONER
WILLIAM A. PULVER
CHIEF ENGINEER

Date

STATE HIGHWAY "50"

U.S. ROUTE 1

FORT KENT AROOSTOOK COUNTY WORK IDENTIFICATION NO. (W.I.N.) 22656.00

FEBRUARY 2026 SCALE 1"= 25'

RIGHT-OF-WAY MAP SHEET 20 OF 36

D.O.T. FILE NO. 2-663

SHEET NUMBER


368

OF 384

Plan view map showing property boundaries, easements, and infrastructure for State Highway "50" / U.S. Route 1. The map includes property owners: KENNETH W. TRAPP (Parcel No. 31), DANIEL ANDERSON (Parcel No. 39), MARK P. THIBEAULT (Parcel No. 40), and STEVEN G. THIBEAULT (Parcel No. 38). The map shows the highway alignment, easements, and various structures like buildings, fences, and drainage outlets. Stationing is provided along the highway (e.g., 738+00 to 745+00). A plan legend defines symbols for existing and proposed features. A scale bar indicates 1" = 25'. A north arrow is present. A disclaimer states: "THIS PLAN WAS PREPARED IN CONNECTION WITH THE DEPARTMENT'S ACQUISITION OF REAL PROPERTY FOR TRANSPORTATION PURPOSES. IT CANNOT BE USED TO ESTABLISH LEGAL BOUNDARIES BETWEEN ABUTTING PROPERTY OWNERS."

PLAN LEGEND

New R/W		Along Existing R/W	PLAN LEGEND		Existing		Proposed		Travelled Way		Cut Line		Fill Line	
Town, County, State	_____	_____	Building	_____	Existing	Proposed	Proposed	Proposed	Stonewall	_____	_____	Stonewall	_____	
Approx. Property Lines	_____	_____	Trees	_____	_____	_____	_____	_____	Baseline	_____	_____	Baseline	_____	
Existing Right of Way	_____	_____	Conifer	_____	_____	_____	_____	_____	Monument	_____	_____	Monument	_____	
Limits of Wrought Portion	_____	_____	Deciduous	_____	_____	_____	_____	_____	Iron Rod Found	_____	_____	Iron Rod Found	_____	
Control Of Access	_____	_____	Bush Line	_____	_____	_____	_____	_____	Replacement Pin Set	_____	_____	Replacement Pin Set	_____	
New Right of Way	_____	_____	Water Edge	_____	_____	_____	_____	_____						
New Easement	_____	_____	Ledge	_____	_____	_____	_____	_____						
New Temporary Rights	_____	_____	Rock/Boulder	_____	_____	_____	_____	_____						
New R/W Within Existing R/W	_____	_____	Flag Pole	_____	_____	_____	_____	_____						
			Fence	_____	_____	_____	_____	_____						
			Sign	_____	_____	_____	_____	_____						
			Well	_____	_____	_____	_____	_____						
			Mallbox	_____	_____	_____	_____	_____						
			Stockade	_____	_____	_____	_____	_____						
			Barbed Wire	_____	_____	_____	_____	_____						
			Underdrain Line	_____	_____	_____	_____	_____						
			Gas Line	_____	_____	_____	_____	_____						
			Guardrail	_____	_____	_____	_____	_____						
			Culvert	_____	_____	_____	_____	_____						
			Sanitary Sewer	_____	_____	_____	_____	_____						
			Telephone Line	_____	_____	_____	_____	_____						
			Electric Line	_____	_____	_____	_____	_____						
			Water Line	_____	_____	_____	_____	_____						
			Underdrain Line	_____	_____	_____	_____	_____						
			Gas Line	_____	_____	_____	_____	_____						

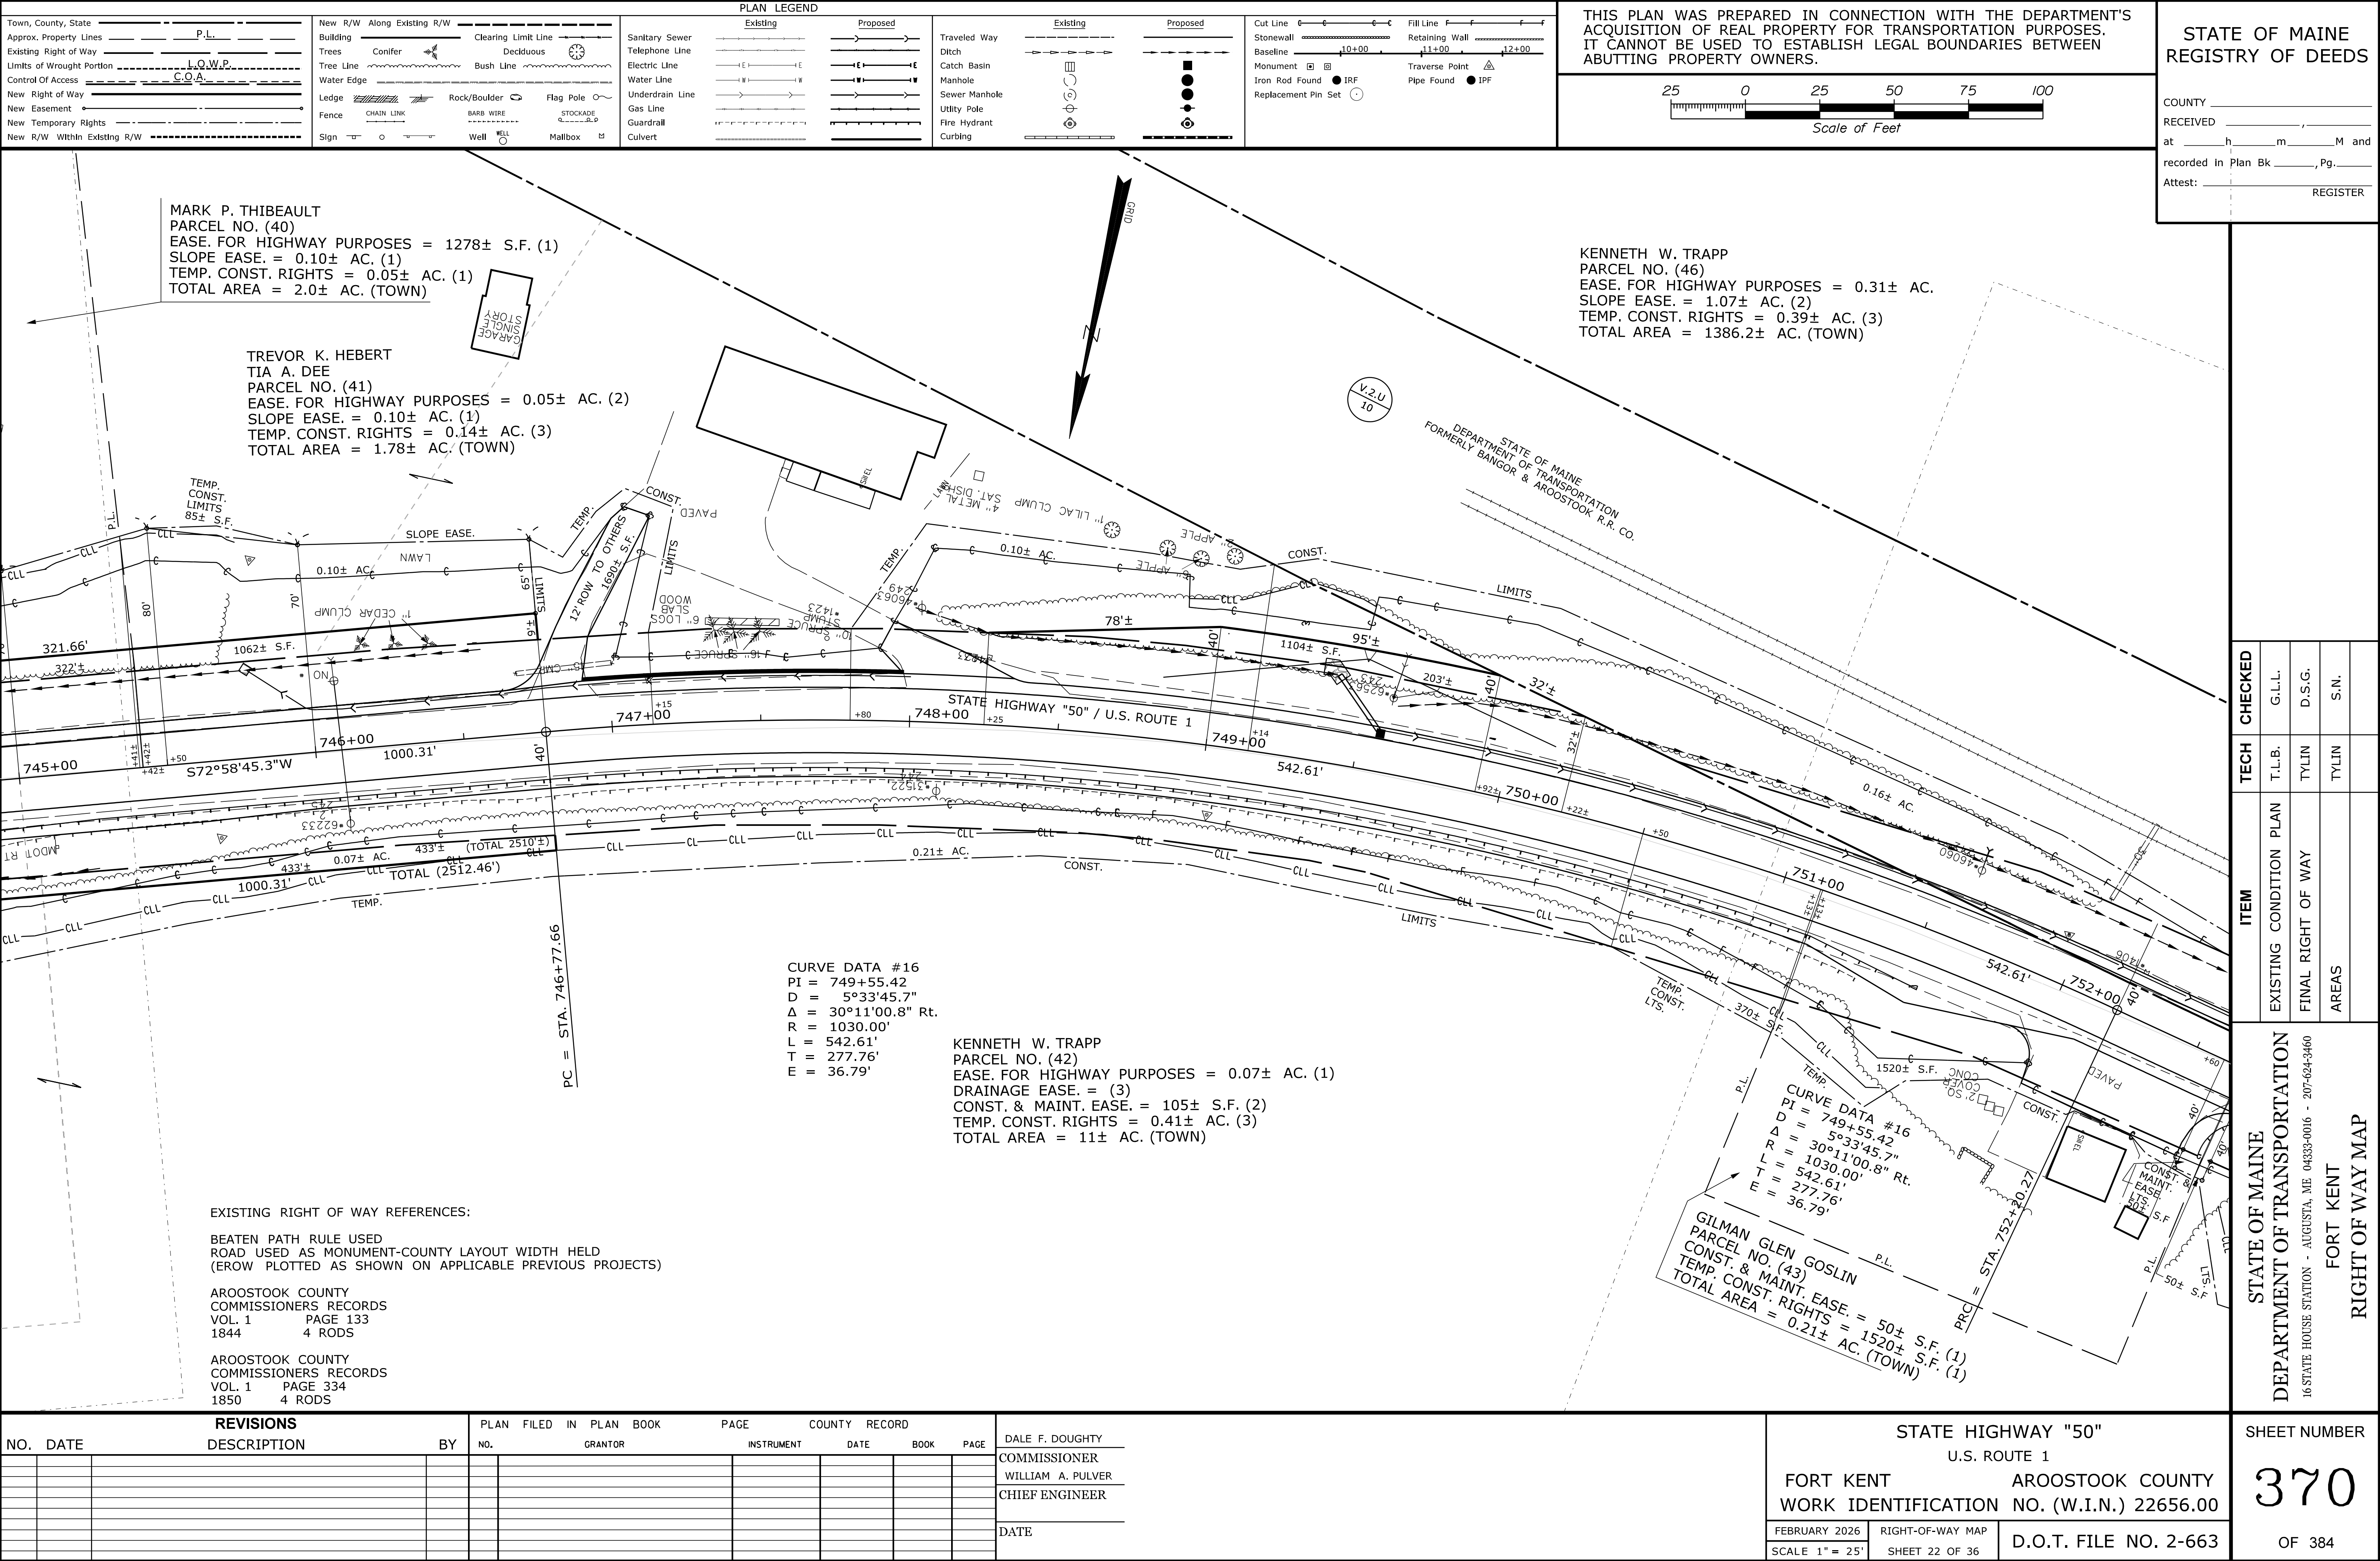

Town, County, State
Approx. Property Lines
Existing Right of Way
Limits of Wrought Portion
Control Of Access
New Right of Way
New Easement
New Temporary Rights
New R/W Within Existing R/W

New R/W Along Existing R/W
Building
Trees
Tree Line
Water Edge
Ledge
Fence
Sign

Clearing Limit Line
Deciduous
Bush Line
Flag Pole
Stockade
Well
Mailbox

PLAN LEGEND

ExistingProposed

Sanitary Sewer
Telephone Line
Electric Line
Water Line
Underdrain Line
Gas Line
Guardrail
Culvert

Traveled Way
Ditch
Catch Basin
Manhole
Sewer Manhole
Utility Pole
Fire Hydrant
Curbing

Cut Line
Stonewall
Baseline
Monument
Iron Rod Found
Replacement Pin Set

Fill Line
Retaining Wall
Traverse Point
Pipe Found
IPF

THIS PLAN WAS PREPARED IN CONNECTION WITH THE DEPARTMENT'S ACQUISITION OF REAL PROPERTY FOR TRANSPORTATION PURPOSES. IT CANNOT BE USED TO ESTABLISH LEGAL BOUNDARIES BETWEEN ABUTTING PROPERTY OWNERS.

250255075100

Scale of Feet

COUNTY
RECEIVED
at h m M and
recorded in Plan Bk ,Pg.
Attest:
REGISTER

KENNETH W. TRAPP
PARCEL NO. (46)
EASE, FOR HIGHWAY PURPOSES = 0.31± AC.
SLOPE EASE. = 1.07± AC. (2)
TEMP. CONST. RIGHTS = 0.39± AC. (3)
TOTAL AREA = 1386.2± AC. (TOWN)

LUCIEN A. BELANGER

CURVE DATA #17
PI = 754+83.10
D = 1°16'23.7"
Δ = 6°41'07.4" Lt.
R = 4500.00'
L = 525.07'
T = 262.83'
E = 7.67'

KENNETH W. TRAPP
PARCEL NO. (46)
EASE, FOR HIGHWAY PURPOSES = 0.31± AC.
SLOPE EASE. = 1.07± AC. (2)
TEMP. CONST. RIGHTS = 0.39± AC. (3)
TOTAL AREA = 1386.2± AC. (TOWN)

V.2.U
10

STATE OF MAINE
DEPARTMENT OF TRANSPORTATION
FORMERLY BANGOR & AROOSTOOK R.R. CO.

0.16± AC.
751+00
752+00
753+00
754+00
755+00
756+00
757+00
758+00

STATE HIGHWAY "50" / U.S. ROUTE 1

SEE S.H.C. FILE NO. 2-105

525.07'

DRAINAGE OUTLET
STA. 754+85 RT.

KENNETH W. TRAPP
PARCEL NO. (42)
EASE, FOR HIGHWAY PURPOSES = 0.07± AC. (1)
DRAINAGE EASE. = (3)
CONST. & MAINT. EASE. = 105± S.F. (2)
TEMP. CONST. RIGHTS = 0.41± AC. (3)
TOTAL AREA = 11± AC. (TOWN)

GILMAN GLEN GOSLIN
PARCEL NO. (43)
CONST. & MAINT. EASE. = 50± S.F. (1)
TEMP. CONST. RIGHTS = 1520± S.F. (1)
TOTAL AREA = 0.21± AC. (TOWN)

OUTLET DRAINAGE STRUCTURE
STA. 752+80 TO
STA. 753+20 RT.

KENNETH W. TRAPP
PARCEL NO. (44)
DRAINAGE EASE. = (1)
TEMP. CONST. RIGHTS = 355± S.F. (1)
TOTAL AREA = 4.0± AC. (TOWN)

EXISTING RIGHT OF WAY REFERENCES:

BEATEN PATH RULE USED
ROAD USED AS MONUMENT-COUNTY LAYOUT WIDTH HELD
(EROW PLOTTED AS SHOWN ON APPLICABLE PREVIOUS PROJECTS)

AROOSTOOK COUNTY
COMMISSIONERS RECORDS
VOL. 1 PAGE 133
1844 4 RODS

AROOSTOOK COUNTY
COMMISSIONERS RECORDS
VOL. 1 PAGE 334
1850 4 RODS

NO. DATE REVISIONS DESCRIPTION BY

PLAN FILED IN PLAN BOOK PAGE COUNTY RECORD

DALE F. DOUGHTY
COMMISSIONER
WILLIAM A. PULVER
CHIEF ENGINEER

DATE

STATE HIGHWAY "50"
U.S. ROUTE 1

FORT KENT AROOSTOOK COUNTY
WORK IDENTIFICATION NO. (W.I.N.) 22656.00

FEBRUARY 2026 RIGHT-OF-WAY MAP
SCALE 1" = 25' SHEET 23 OF 36

D.O.T. FILE NO. 2-663

SHEET NUMBER

371

OF 384

Town, County, State
Approx. Property Lines
Existing Right of Way
Limits of Wrought Portion
Control Of Access
New Right of Way
New Easement
New Temporary Rights
New R/W Within Existing R/W

New R/W Along Existing R/W

Clearing Limit Line
Trees Conifer
Tree Line
Water Edge
Ledge
Fence
Sign

Deciduous
Bush Line
Flag Pole
Stockade
Barb Wire
Well
Mailbox

PLAN LEGEND

ExistingProposed

Sanitary Sewer
Telephone Line
Electric Line
Water Line
Underdrain Line
Gas Line
Guardrail
Culvert

Traveled Way
Ditch
Catch Basin
Manhole
Sewer Manhole
Utility Pole
Fire Hydrant
Curbing

Cut Line
Stonewall
Baseline
Monument
Iron Rod Found
Replacement Pin Set

Fill Line
Retaining Wall
Traverse Point
Pipe Found

THIS PLAN WAS PREPARED IN CONNECTION WITH THE DEPARTMENT'S ACQUISITION OF REAL PROPERTY FOR TRANSPORTATION PURPOSES.
IT CANNOT BE USED TO ESTABLISH LEGAL BOUNDARIES BETWEEN ABUTTING PROPERTY OWNERS.

250255075100

Scale of Feet

COUNTY
RECEIVED
at h m M and
recorded in Plan Bk ,Pg.
Attest:
REGISTER

KENNETH W. TRAPP
PARCEL NO. (46)
EASE FOR HIGHWAY PURPOSES = 0.31± AC.
SLOPE EASE. = 1.07± AC. (2)
TEMP. CONST. RIGHTS = 0.39± AC. (3)
TOTAL AREA = 1386.2± AC. (TOWN)

V. 20
10

STATE OF MAINE
DEPARTMENT OF TRANSPORTATION
FORMERLY BANGOR & AROOSTOOK R.R. CO.

STATE HIGHWAY "50" / U.S. ROUTE 1
N83°31'21.3"W

758+00759+00760+00761+00762+00763+00764+00765+00

CLL 355± S.F. CONST.
CLL 505± S.F. CONST.

OUTLET DRAINAGE STRUCTURE
STA. 759+68± RT.

KENNETH W. TRAPP
PARCEL NO. (44)
DRAINAGE EASE. = (1)
TEMP. CONST. RIGHTS = 355± S.F. (1)
TOTAL AREA = 4.0± AC. (TOWN)

EXISTING RIGHT OF WAY REFERENCES:

BEATEN PATH RULE USED
ROAD USED AS MONUMENT-COUNTY LAYOUT WIDTH HELD
(EROW PLOTTED AS SHOWN ON APPLICABLE PREVIOUS PROJECTS)

AROOSTOOK COUNTY COMMISSIONERS RECORDS
VOL. 1 PAGE 133
1844 4 RODS

AROOSTOOK COUNTY COMMISSIONERS RECORDS
VOL. 1 PAGE 334
1850 4 RODS

ST. JOHN RIVER

STATE OF MAINE
DEPARTMENT OF TRANSPORTATION
16 STATE HOUSE STATION - AUGUSTA, ME 04333-0016 - 207-624-3460
FORT KENT
RIGHT OF WAY MAP

REVISIONS
NO. DATE DESCRIPTION BY

PLAN FILED IN PLAN BOOK PAGE COUNTY RECORD
NO. GRANTOR INSTRUMENT DATE BOOK PAGE

DALE F. DOUGHTY
COMMISSIONER
WILLIAM A. PULVER
CHIEF ENGINEER
DATE

STATE HIGHWAY "50"
U.S. ROUTE 1
FORT KENT AROOSTOOK COUNTY
WORK IDENTIFICATION NO. (W.I.N.) 22656.00

FEBRUARY 2026 RIGHT-OF-WAY MAP
SCALE 1" = 25' SHEET 24 OF 36

D.O.T. FILE NO. 2-663

SHEET NUMBER
372
OF 384

[illegible]

This figure is a detailed engineering plan for a right-of-way map for State Highway "50" / U.S. Route 1, specifically for the Fort Kent area in Aroostook County, Maine. The map shows the proposed right-of-way limits, existing and proposed infrastructure, and property boundaries.

PLAN LEGEND:

- Along Existing R/W:** New R/W, Building, Trees (Conifer, Deciduous), Tree Line, Water Edge, Ledge, Fence, Sign.
- Clearing Limit Line:** Bush Line, Rock/Boulder, Flag Pole, Stockade, Barbed Wire, Well, Mailbox.
- Sanitary Sewer:** Existing (solid line), Proposed (dashed line).
- Telephone Line:** Existing (solid line), Proposed (dashed line).
- Electric Line:** Existing (solid line), Proposed (dashed line).
- Water Line:** Existing (solid line), Proposed (dashed line).
- Underdrain Line:** Existing (solid line), Proposed (dashed line).
- Gas Line:** Existing (solid line), Proposed (dashed line).
- Guardrail:** Existing (solid line), Proposed (dashed line).
- Culvert:** Existing (solid line), Proposed (dashed line).
- Traveled Way:** Existing (solid line), Proposed (dashed line).
- Ditch:** Existing (solid line), Proposed (dashed line).
- Catch Basin:** Existing (solid line), Proposed (dashed line).
- Manhole:** Existing (solid line), Proposed (dashed line).
- Sewer Manhole:** Existing (solid line), Proposed (dashed line).
- Utility Pole:** Existing (solid line), Proposed (dashed line).
- Fire Hydrant:** Existing (solid line), Proposed (dashed line).
- Curbing:** Existing (solid line), Proposed (dashed line).
- Cut Line:** Existing (solid line), Proposed (dashed line).
- Stonewall:** Existing (solid line), Proposed (dashed line).
- Baseline:** Existing (solid line), Proposed (dashed line).
- Monument:** Existing (solid line), Proposed (dashed line).
- Iron Rod Found:** Existing (solid line), Proposed (dashed line).
- Replacement Pin Set:** Existing (solid line), Proposed (dashed line).
- Fill Line:** Existing (solid line), Proposed (dashed line).
- Retaining Wall:** Existing (solid line), Proposed (dashed line).
- Traverse Point:** Existing (solid line), Proposed (dashed line).
- Pipe Found:** Existing (solid line), Proposed (dashed line).

CURVE DATA #19:

- PI = 771+30.03
- D = 2°07'19.4"
- Δ = 7°52'02.3" Rt.
- R = 2700.00'
- L = 370.74'
- T = 185.66'
- E = 6.38'

CURVE DATA #20:

- PI = 781+94.79
- D = 1°57'31.8"
- Δ = 20°53'14.6" Lt.
- R = 2925.00'
- L = 1066.32'
- T = 539.14'
- E = 49.27'

EXISTING RIGHT OF WAY REFERENCES:

- BEATEN PATH RULE USED
- ROAD USED AS MONUMENT-COUNTY LAYOUT WIDTH HELD (EROW PLOTTED AS SHOWN ON APPLICABLE PREVIOUS PROJECTS)
- AROOSTOOK COUNTY COMMISSIONERS RECORDS VOL. 1 PAGE 133 1844 4 RODS
- SEE ALSO: D.O.T. FILE NO. 2-199 (1964)
- AROOSTOOK COUNTY COMMISSIONERS RECORDS VOL. 1 PAGE 334 1850 4 RODS

STATE OF MAINE DEPARTMENT OF TRANSPORTATION

STATE HIGHWAY "50" U.S. ROUTE 1

FORT KENT AROOSTOOK COUNTY

WORK IDENTIFICATION NO. (W.I.N.) 22656.00

D.O.T. FILE NO. 2-663

REVISIONS:

NO.	DATE	DESCRIPTION	BY

PLAN FILED IN PLAN BOOK

NO.	GRANTOR	PAGE	COUNTY	RECORD

DALE F. DOUGHTY

COMMISSIONER

WILLIAM A. PULVER

CHIEF ENGINEER

DATE

STATE OF MAINE DEPARTMENT OF TRANSPORTATION

STATE HIGHWAY "50" U.S. ROUTE 1


FORT KENT AROOSTOOK COUNTY


WORK IDENTIFICATION NO. (W.I.N.) 22656.00

D.O.T. FILE NO. 2-663

REVISIONS:

NO.	DATE	DESCRIPTION	BY

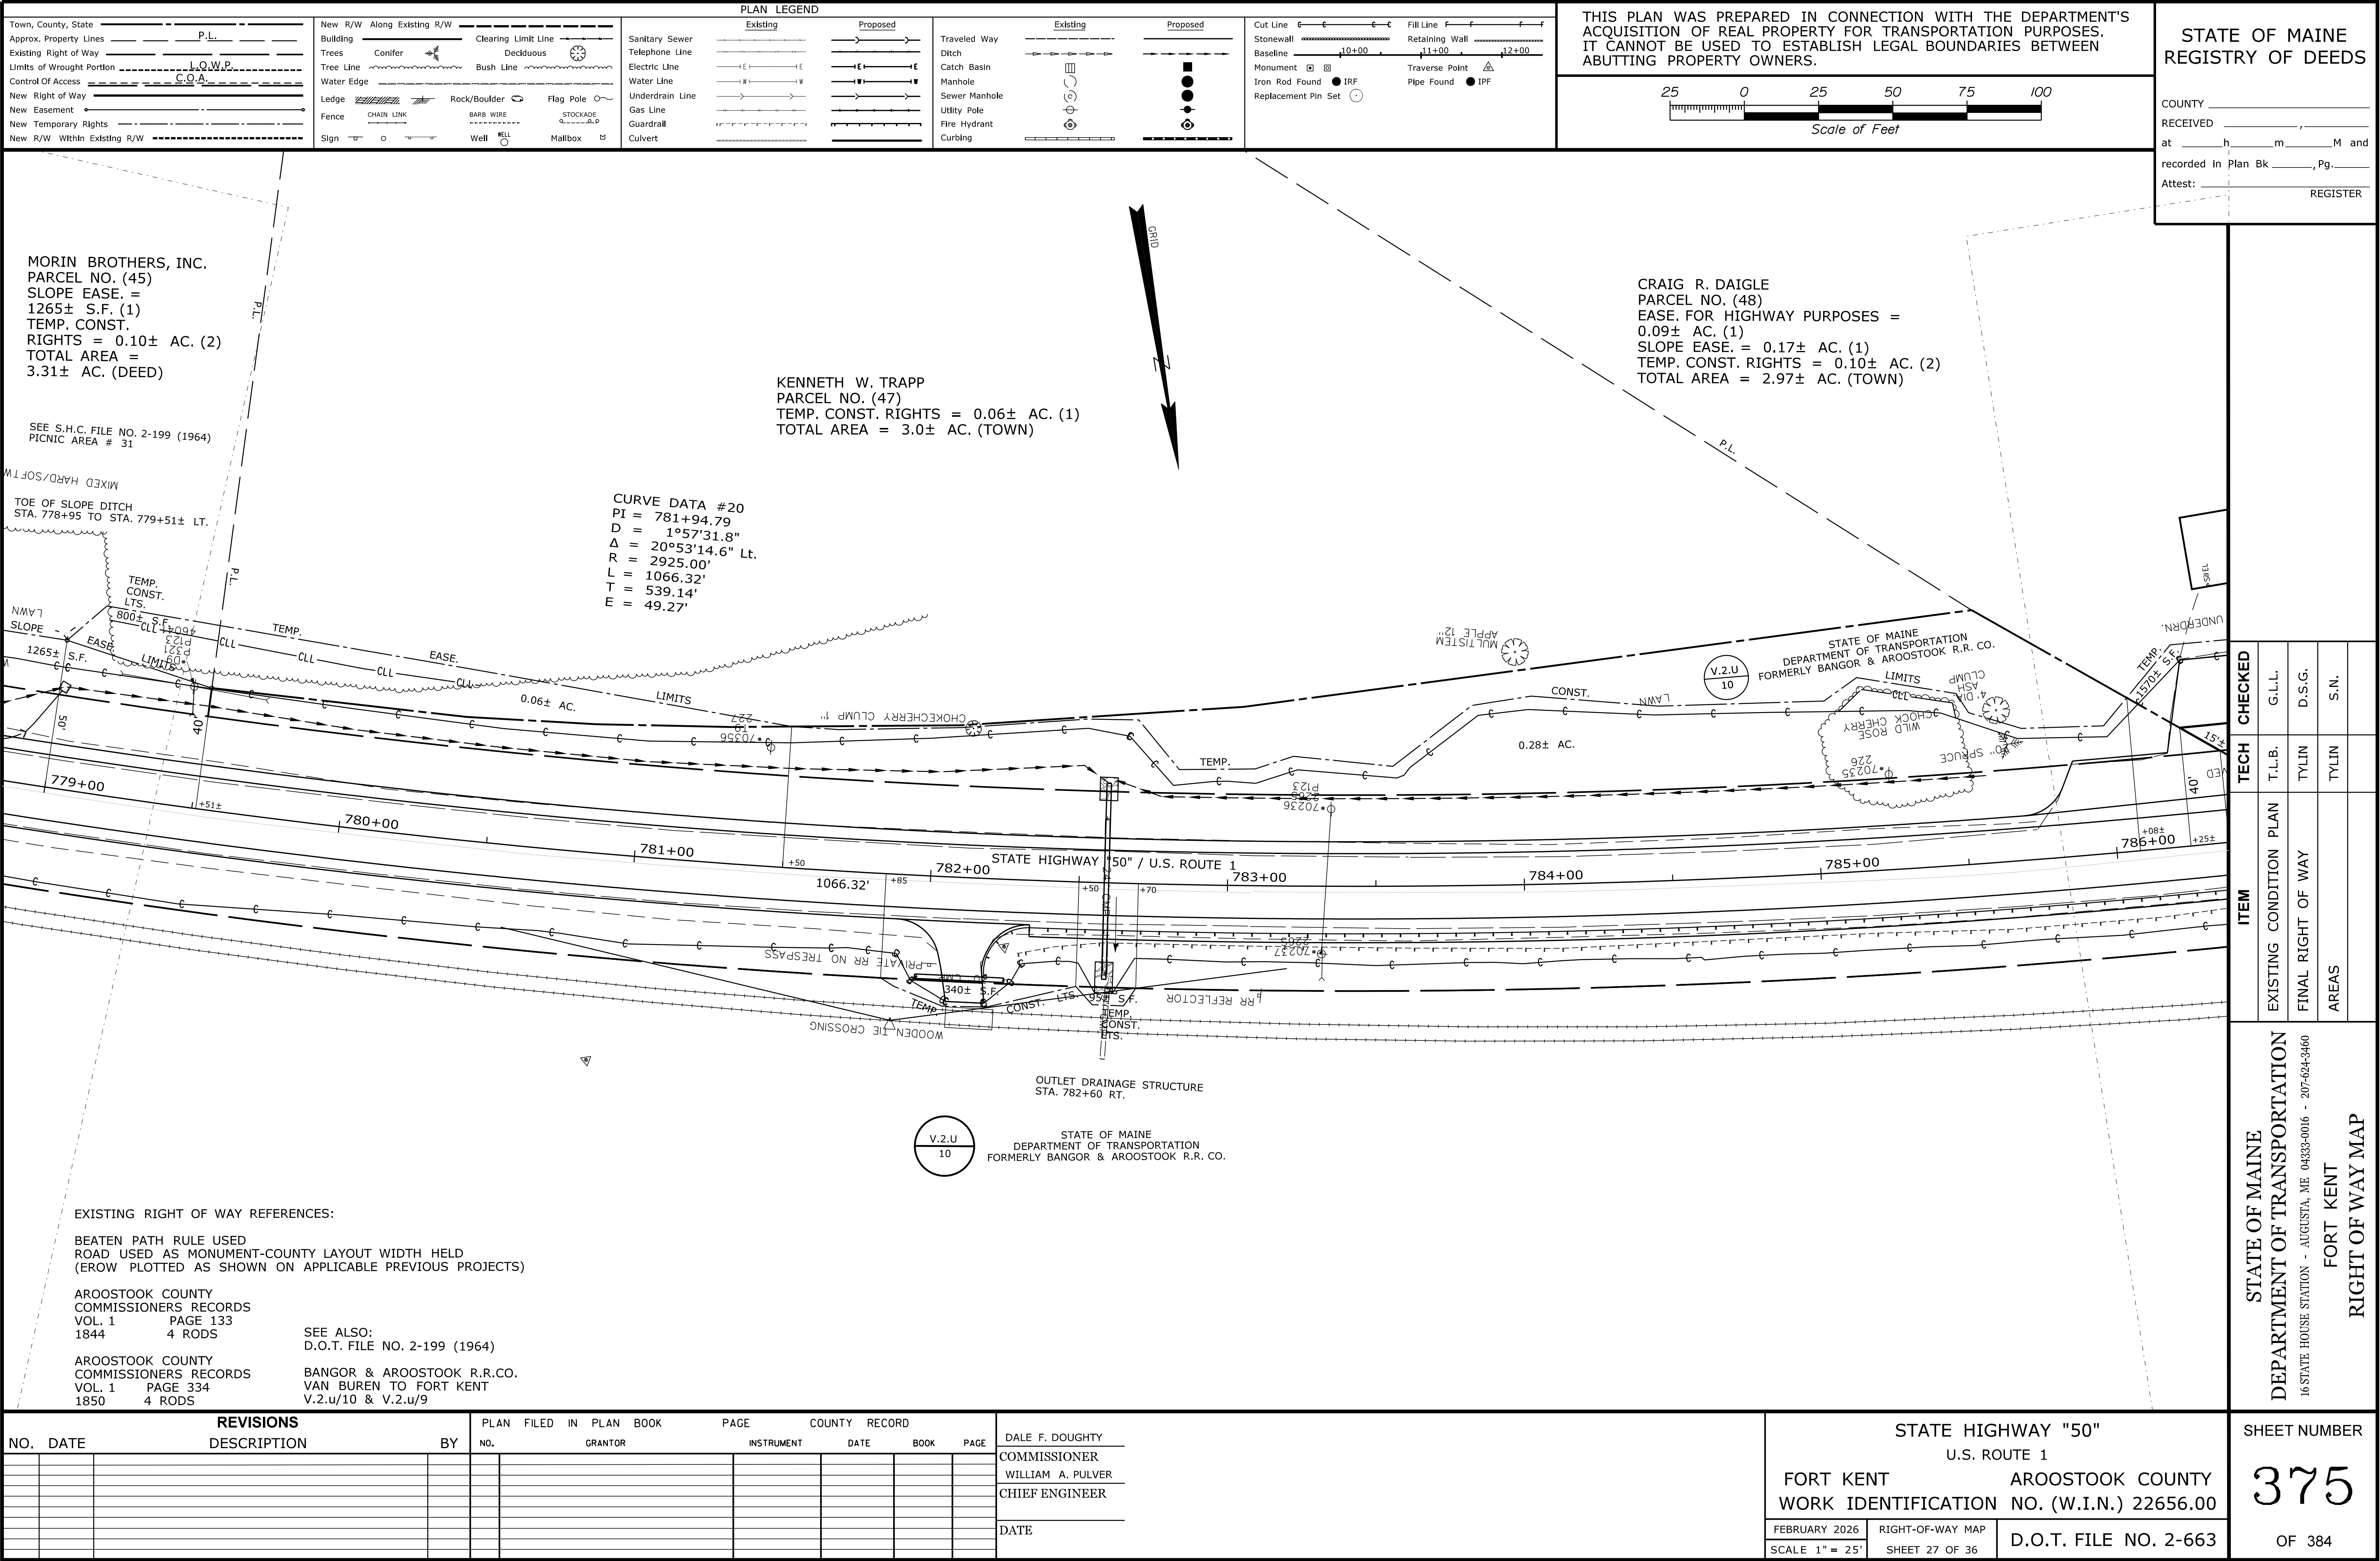

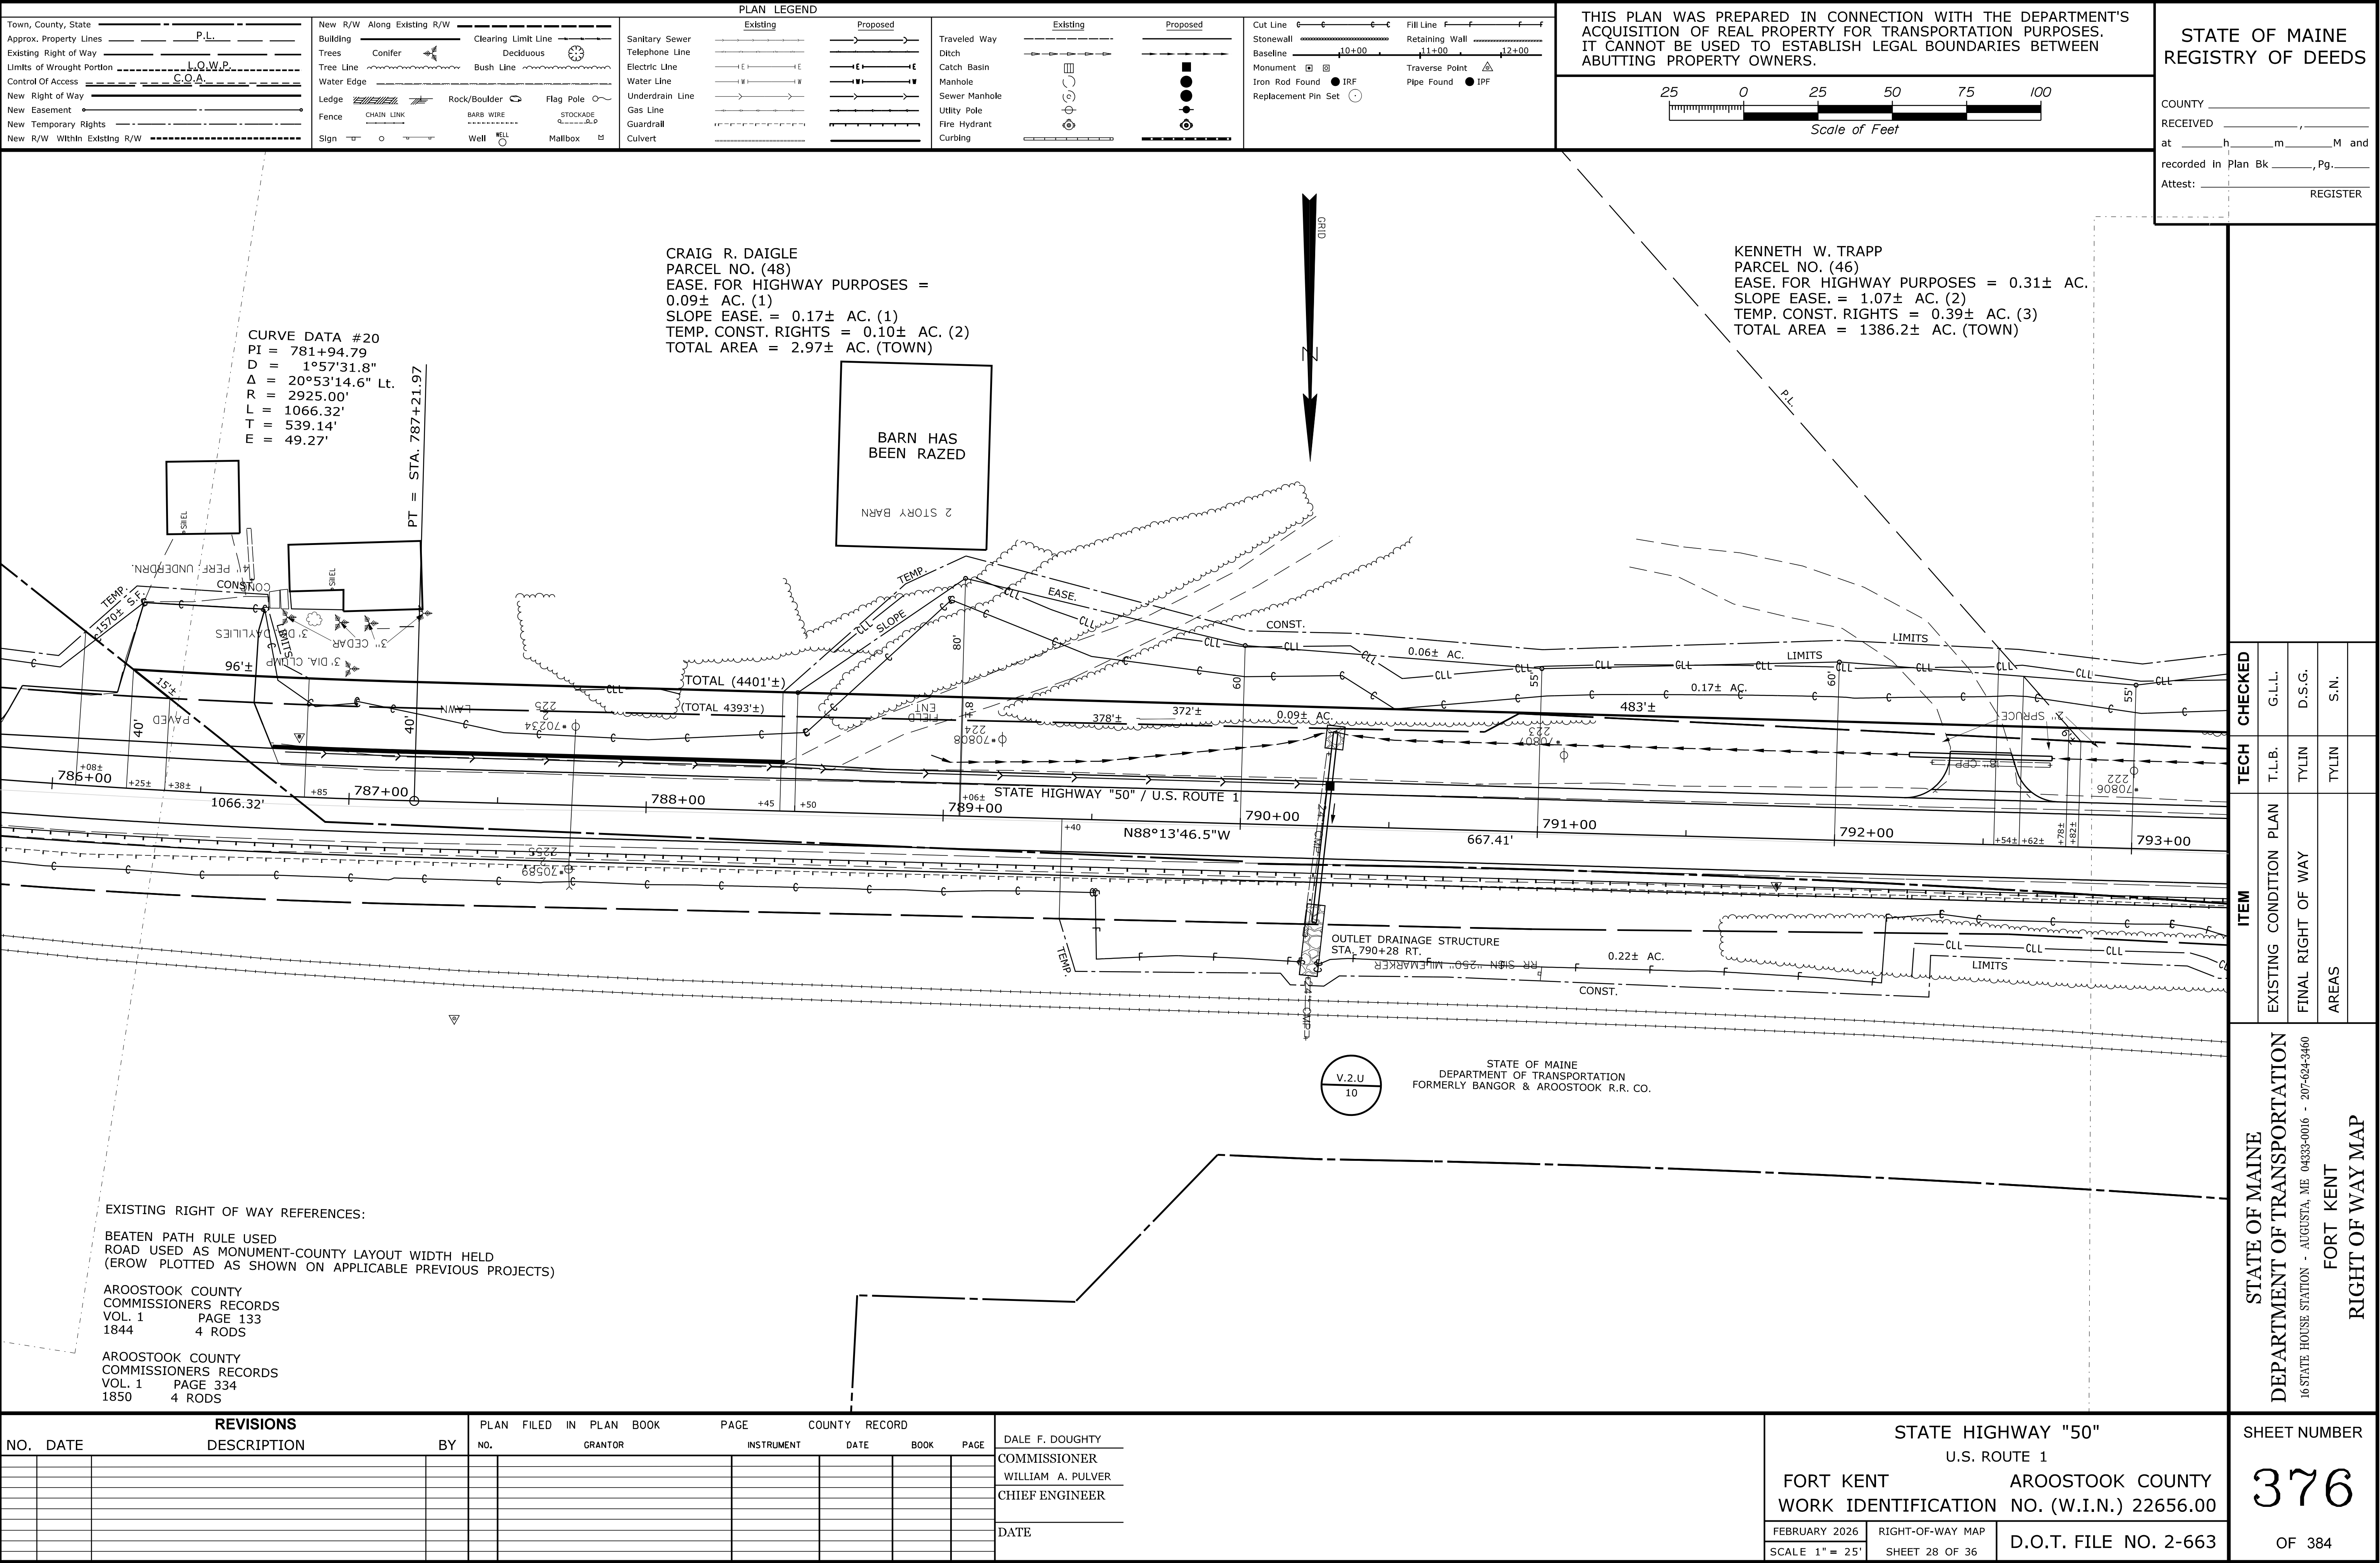

Town, County, State

Approx. Property Lines

Existing Right of Way

Limits of Wrought Portion

Control Of Access

New Right of Way

New Easement

New Temporary Rights

New R/W Within Existing R/W

P.L.

L.O.W.P.

C.O.A.

New R/W Along Existing R/W

Building

Trees

Tree Line

Water Edge

Ledge

Fence

Sign

Along Existing R/W

Clearing Limit Line

Conifer

Bush Line

Rock/Boulder

CHAIN LINK

O

Deciduous

Flag Pole

BARB WIRE

WELL

Mallbox

PLAN LEGEND

Existing

Proposed

Sanitary Sewer

Telephone Line

Electric Line

Water Line

Underdrain Line

Gas Line

Guardrail

Culvert

Travelled Way

Ditch

Catch Basin

Manhole

Sewer Manhole

Utility Pole

Fire Hydrant

Curbing

Cut Line

Stonewall

Baseline

Monument

Iron Rod Found

Replacement Pin Set

Fill Line

Retaining Wall

Traverse Point

Pipe Found

THIS PLAN WAS PREPARED IN CONNECTION WITH THE DEPARTMENT'S ACQUISITION OF REAL PROPERTY FOR TRANSPORTATION PURPOSES. IT CANNOT BE USED TO ESTABLISH LEGAL BOUNDARIES BETWEEN ABUTTING PROPERTY OWNERS.

250

0

25

50

75

100

Scale of Feet

COUNTY

RECEIVED

at h m M and

recorded in Plan Bk ,Pg.

Attest:

REGISTER

KENNETH W. TRAPP
PARCEL NO. (46)
EASE. FOR HIGHWAY PURPOSES = 0.31± AC.
SLOPE EASE. = 1.07± AC. (2)
TEMP. CONST. RIGHTS = 0.39± AC. (3)
TOTAL AREA = 1386.2± AC. (TOWN)

GRID
N

CURVE DATA #21
PI = 795+43.02
D = 0°34'22.6"
Δ = 1°45'37.5" Rt.
R = 10000.00'
L = 307.25'
T = 153.64'
E = 1.18'

V.2.U
10
STATE OF MAINE
DEPARTMENT OF TRANSPORTATION
FORMERLY BANGOR & AROOSTOOK R.R. CO.

CURVE DATA #22
PI = 799+41.88
D = 0°34'22.6"
Δ = 1°36'04.3" Lt.
R = 10000.00'
L = 279.46'
T = 139.74'
E = 0.98'

KENNETH W. TRAPP
PARCEL NO. (49)
DRAINAGE EASE. = 1360± S.F. (4)
TEMP. CONST. RIGHTS = 0.54± AC. (4)
TOTAL AREA = 2.2± AC. (TOWN)

EXISTING RIGHT OF WAY REFERENCES:

BEATEN PATH RULE USED
ROAD USED AS MONUMENT-COUNTY LAYOUT WIDTH HELD
(EROW PLOTTED AS SHOWN ON APPLICABLE PREVIOUS PROJECTS)

AROOSTOOK COUNTY COMMISSIONERS RECORDS
VOL. 1 PAGE 133
1844 4 RODS

AROOSTOOK COUNTY COMMISSIONERS RECORDS
VOL. 1 PAGE 334
1850 4 RODS

NO. DATE REVISIONS DESCRIPTION BY

PLAN FILED IN PLAN BOOK PAGE COUNTY RECORD

DALE F. DOUGHTY
COMMISSIONER
WILLIAM A. PULVER
CHIEF ENGINEER

DATE

STATE HIGHWAY "50"

U.S. ROUTE 1

FORT KENT AROOSTOOK COUNTY
WORK IDENTIFICATION NO. (W.I.N.) 22656.00

FEBRUARY 2026 SCALE 1" = 25'

RIGHT-OF-WAY MAP SHEET 29 OF 36

D.O.T. FILE NO. 2-663

SHEET NUMBER

377

OF 384

Town, County, State

Approx. Property Lines

Existing Right of Way

Limits of Wrought Portion

Control Of Access

New Right of Way

New Easement

New Temporary Rights

New R/W Within Existing R/W

PLAN LEGEND

Existing

Proposed

Traveled Way

Ditch

Catch Basin

Manhole

Sewer Manhole

Utility Pole

Fire Hydrant

Curbing

Cut Line

Stonewall

Baseline

Monument

Iron Rod Found

Replacement Pin Set

Fill Line

Retaining Wall

Traverse Point

Pipe Found

THIS PLAN WAS PREPARED IN CONNECTION WITH THE DEPARTMENT'S ACQUISITION OF REAL PROPERTY FOR TRANSPORTATION PURPOSES. IT CANNOT BE USED TO ESTABLISH LEGAL BOUNDARIES BETWEEN ABUTTING PROPERTY OWNERS.

Scale of Feet

COUNTY

RECEIVED

at h m M and

recorded in Plan Bk Pg

Attest:

REGISTER

**DAVID DEPNEY
KAREN DEPNEY
PARCEL NO. (54)
EASE. FOR HIGHWAY PURPOSES =
1818± S.F. (1)
TEMP. CONST. RIGHTS = 890± S.F. (2)
TOTAL AREA = 1.47± AC. (TOWN)**

**ANDREW BOUCHARD
PARCEL NO. (55)
EASE. FOR HIGHWAY PURPOSES = 0.10± AC. (1)
TEMP. CONST. RIGHTS = 1485± S.F. (1)
TOTAL AREA = 2.0± AC. (SURVEY)**

**KENNETH W. TRAPP
PARCEL NO. (50)
TEMP. CONST. RIGHTS = 0.06± AC. (1)
TOTAL AREA = 1.3± AC. (TOWN)**

**C.M.J. RAILROAD, LLC
PARCEL NO. (51)
DRAINAGE EASE. = (1)
TEMP. CONST. RIGHTS = 0.07± AC. (2)
TOTAL AREA = 2.3± AC. (TOWN)**

**MATTHEW H. WILSON
JESSICA P. WILSON
PARCEL NO. (56)
TEMP. CONST. RIGHTS = 590± S.F. (2)
TOTAL AREA = 0.61± AC. (TOWN)**

**KENNETH W. TRAPP
PARCEL NO. (58)
SLOPE EASE. = 0.08± AC. (1)
DRAINAGE EASE. = (1)
TEMP. CONST. RIGHTS = 0.08± AC. (3)
TOTAL AREA = 1.6± AC. (TOWN)**

**MAINE NORTHERN
BARE ACQUISITIONS LLC
PARCEL NO. (57)
EASE. FOR HIGHWAY
PURPOSES = 0.11± AC. (1)
SLOPE EASE. =
0.09± AC. (2)
TEMP. CONST.
RIGHTS = 795± S.F. (1)
TOTAL AREA =
37.0± AC. (TOWN)**

**STATE OF MAINE
DEPARTMENT OF TRANSPORTATION
FORTH KENT
RIGHT OF WAY MAP**

**STATE HIGHWAY "50"
U.S. ROUTE 1**

**FORT KENT AROOSTOOK COUNTY
WORK IDENTIFICATION NO. (W.I.N.) 22656.00**

D.O.T. FILE NO. 2-663

SHEET NUMBER

380

OF 384


[illegible]

Date: \$date\$

Username: \$user\$

Division: \$wkgroup\$

Filename: \$file\$

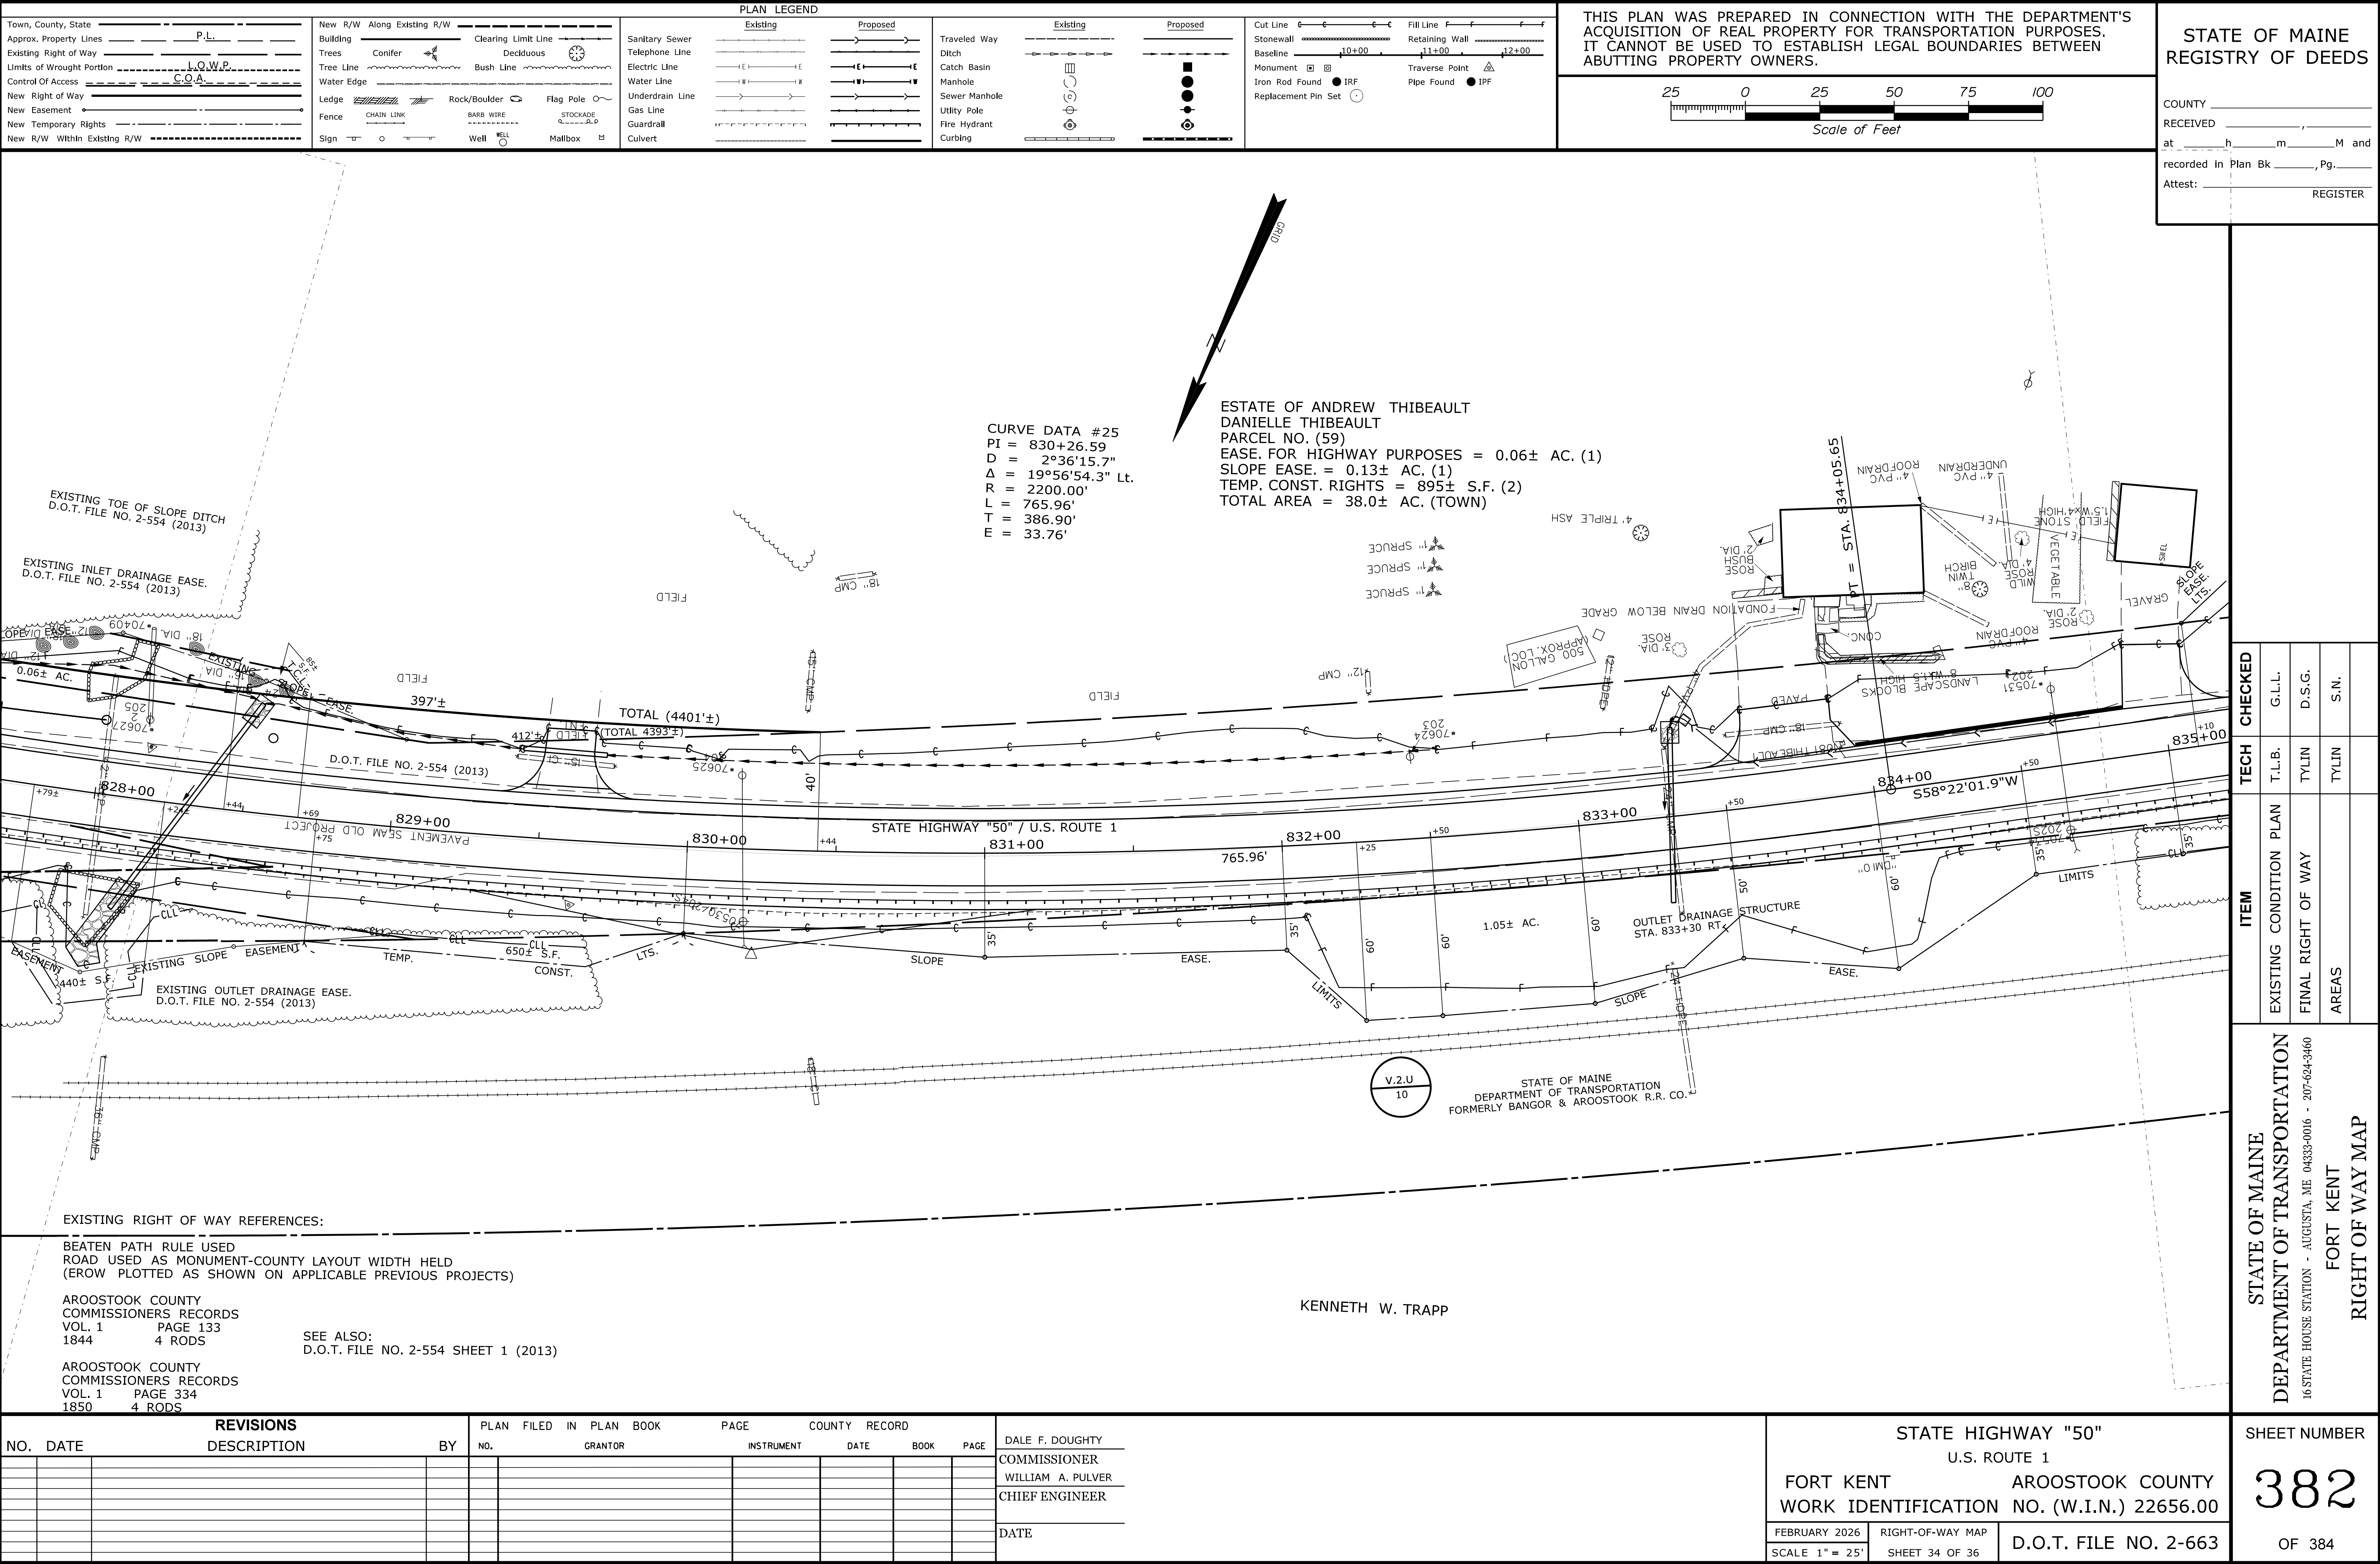

Town, County, State

Approx. Property Lines

Existing Right of Way

Limits of Wrought Portion

Control Of Access

New Right of Way

New Easement

New Temporary Rights

New R/W Within Existing R/W

P.L.

LOW.P

GO.A

New R/W

Along Existing R/W

Building

Trees

Tree Line

Water Edge

Ledge

Fence

Sign

Clearing Limit Line

Deciduous

Bush Line

Rock/Boulder

Barb Wire

Well

Flag Pole

Stockade

Mallbox

Existing

Proposed

Sanitary Sewer

Telephone Line

Electric Line

Water Line

Underdrain Line

Gas Line

Guardrail

Culvert

Traveled Way

Ditch

Catch Basin

Manhole

Sewer Manhole

Utility Pole

Fire Hydrant

Curbing

Cut Line

Stonewall

Baseline

Monument

Iron Rod Found

Replacement Pin Set

Fill Line

Retaining Wall

Traverse Point

Pipe Found

THIS PLAN WAS PREPARED IN CONNECTION WITH THE DEPARTMENT'S ACQUISITION OF REAL PROPERTY FOR TRANSPORTATION PURPOSES. IT CANNOT BE USED TO ESTABLISH LEGAL BOUNDARIES BETWEEN ABUTTING PROPERTY OWNERS.

2500

0

25

50

75

100

Scale of Feet

COUNTY

RECEIVED

at h m M and

recorded in Plan Bk ,Pg.

Attest: REGISTER

ESTATE OF ANDREW THIBEAULT
DANIELLE THIBEAULT
PARCEL NO. (59)
EASE. FOR HIGHWAY PURPOSES = 0.06± AC. (1)
SLOPE EASE. = 0.13± AC. (1)
TEMP. CONST. RIGHTS = 895± S.F. (2)
TOTAL AREA = 38.0± AC. (TOWN)

DENISE MARIE BAAL-TESCHUVA
PARCEL NO. (60)
SLOPE EASE. = 0.14± AC. (2)
TEMP. CONST. RIGHTS = 0.05± AC. (2)
TOTAL AREA = 144± AC. (OWNER/P.O.R.)

STATE HIGHWAY "50" / U.S. ROUTE 1

835+00

836+00

837+00

838+00

839+00

840+00

841+00

842+00

1194.35'

1.05± AC.

1560± S.F.

0.11± AC.

OUTLET DRAINAGE STRUCTURE

STA. 839+35± RT.

STATE OF MAINE
DEPARTMENT OF TRANSPORTATION
FORMERLY BANGOR & AROOSTOOK R.R. CO.

PHYLLIS J. PERRAULT

EXISTING RIGHT OF WAY REFERENCES:

BEATEN PATH RULE USED
ROAD USED AS MONUMENT-COUNTY LAYOUT WIDTH HELD
(EROW PLOTTED AS SHOWN ON APPLICABLE PREVIOUS PROJECTS)

AROOSTOOK COUNTY
COMMISSIONERS RECORDS
VOL. 1 PAGE 133
1844 4 RODS

AROOSTOOK COUNTY
COMMISSIONERS RECORDS
VOL. 1 PAGE 334
1850 4 RODS

KENNETH W. TRAPP

PHILLIS J. PERRAULT

NO.

DATE

REVISIONS DESCRIPTION

BY

PLAN FILED IN PLAN BOOK

PAGE

COUNTY RECORD

NO.

GRANTOR

INSTRUMENT

DATE

BOOK

PAGE

DALE F. DOUGHTY

COMMISSIONER

WILLIAM A. PULVER

CHIEF ENGINEER

DATE

STATE HIGHWAY "50"

U.S. ROUTE 1

FORT KENT AROOSTOOK COUNTY

WORK IDENTIFICATION NO. (W.I.N.) 22656.00

FEBRUARY 2026

RIGHT-OF-WAY MAP

SCALE 1" = 25'

SHEET 35 OF 36

D.O.T. FILE NO. 2-663

SHEET NUMBER

383

OF 384

Town, County, State

Approx. Property Lines

Existing Right of Way

Limits of Wrought Portion

Control Of Access

New Right of Way

New Easement

New Temporary Rights

New R/W Within Existing R/W

P.L.

LOW.P

G.O.A.

PLAN LEGEND

Existing

Proposed

Travelled Way

Ditch

Catch Basin

Manhole

Sewer Manhole

Utility Pole

Fire Hydrant

Curbing

Cut Line

Stonewall

Baseline

Monument

Iron Rod Found

Replacement Pin Set

Fill Line

Retaining Wall

Traverse Point

Pipe Found

This plan was prepared in connection with the Department's Acquisition of Real Property for Transportation Purposes. It cannot be used to establish legal boundaries between abutting property owners.

250

0

25

50

75

100

Scale of Feet

STATE OF MAINE
REGISTRY OF DEEDS

COUNTY _____
RECEIVED _____,
at ____ h ____ m ____ M and
recorded in Plan Bk _____, Pg. _____
Attest: _____ REGISTER

Denise Marie Baal-Teschuva
Parcel No. (60)
Slope Ease. = 0.14± AC. (2)
Temp. Const. Rights = 0.05± AC. (2)
Total Area = 144± AC. (Owner/P.O.R.)

TNT Holdings, L.P.
Parcel No. (61)
Slope Ease. = 1035± S.F. (1)
Temp. Const. Rights = 0.06± AC. (2)
Total Area = 1.14± AC. (Town)

PHILLIS J. PERRAULT

EXISTING RIGHT OF WAY REFERENCES:

BEATEN PATH RULE USED
ROAD USED AS MONUMENT-COUNTY LAYOUT WIDTH HELD
(EROW PLOTTED AS SHOWN ON APPLICABLE PREVIOUS PROJECTS)

AROOSTOOK COUNTY COMMISSIONERS RECORDS
VOL. 1 PAGE 133
1844 4 RODS

SEE ALSO:
D.O.T. FILE NO. 2-514 SHEET 1 (2008)

AROOSTOOK COUNTY COMMISSIONERS RECORDS
VOL. 1 PAGE 334
1850 4 RODS

STATE OF MAINE
DEPARTMENT OF TRANSPORTATION
FORMERLY BANGOR & AROOSTOOK R.R. CO.

V.2.U
10

NO. DATE REVISIONS DESCRIPTION BY

PLAN FILED IN PLAN BOOK PAGE COUNTY RECORD

DALE F. DOUGHTY
COMMISSIONER
WILLIAM A. PULVER
CHIEF ENGINEER

DATE

STATE HIGHWAY "50"
U.S. ROUTE 1

FORT KENT AROOSTOOK COUNTY
WORK IDENTIFICATION NO. (W.I.N.) 22656.00

FEBRUARY 2026 RIGHT-OF-WAY MAP
SCALE 1" = 25' SHEET 36 OF 36 D.O.T. FILE NO. 2-663

SHEET NUMBER

384

OF 384