STATE OF MAINE
DEPARTMENT OF TRANSPORTATION

LUBEC, WASHINGTON COUNTY
LUBEC BREAKWATER
FEDERAL PROJECT NO. 02682400
STATE WIN 026824.00

INDEX OF DRAWINGS

SEQ.	SHEET NO.	TITLE
1	G-001	TITLE SHEET AND DRAWING LIST
2	G-002	GENERAL NOTES - 1
3	G-003	GENERAL NOTES -2
4	G-100	OVERALL SITE PLAN
5	G-101	PROJECT WORKING POINTS AND LAYOUT
6	B-100	BORING LOCATION PLAN
7	B-101	TEST PIT LOCATION PLAN
8	B-110	BORING LOGS - WB-1
9	B-111	BORING LOGS - WB-2
10	B-112	BORING LOGS - WB-3
11	B-113	BORING LOGS - WB-4
12	B-114	BORING LOGS - WB-5
13	B-115	BORING LOGS - WB-6 (SHEET 1 OF 2)
14	B-116	BORING LOGS - WB-6 (SHEET 2 OF 2)
15	B-117	BORING LOGS - WB-101
16	B-118	BORING LOGS - WB-102
17	B-119	BORING LOGS - WB-103
18	B-120	BORING LOGS - WB-104
19	B-121	BORING LOGS - WB-105
20	B-122	BORING LOGS - WB-106
21	B-123	BORING LOGS - WB-107
22	B-124	BORING LOGS - WB-108
23	B-130	BREAKWATER PROFILE - 1
24	B-131	BREAKWATER PROFILE - 2
25	B-132	BREAKWATER PROFILE - 3
26	B-133	BREAKWATER PROFILE - 4
27	C-100	UPLAND SITE PLAN
28	C-200	UPLAND GRADING PLAN
29	C-300	UPLAND ALIGNMENT PLAN
30	C-310	DRIVEWAY & BREAKWATER PROFILE
31	C-311	BOAT RAMP PROFILE
32	C-400	UPLAND DETAILS SHEET - 1
33	C-401	UPLAND DETAILS SHEET - 2
34	U-100	PRIVY BUILDING PLAN AND ELEVATIONS
35	S-001	BREAKWATER GENERAL PLAN

SEQ.	SHEET NO.	TITLE
36	S-100	RUBBLE-MOUND BREAKWATER PLAN
37	S-110	RUBBLE-MOUND BREAKWATER SECTIONS - 1
38	S-111	RUBBLE-MOUND BREAKWATER SECTIONS - 2
39	S-112	RUBBLE-MOUND BREAKWATER SECTIONS - 3
40	S-113	RUBBLE-MOUND BREAKWATER SECTIONS - 4
41	S-114	RUBBLE-MOUND BREAKWATER SECTIONS - 5
42	S-115	RUBBLE-MOUND BREAKWATER SECTIONS - 6
43	S-116	RUBBLE-MOUND BREAKWATER SECTIONS - 7
44	S-117	RUBBLE-MOUND BREAKWATER SURVEY LOCATIONS
45	S-118	RUBBLE-MOUND BREAKWATER CONSTRUCTION SEQUENCE
46	S-121	RUBBLE-MOUND TO UPLANDS TRANSITION DETAILS

SEQ.	SHEET NO.	TITLE
47	S-300	FLOATING DOCK GENERAL ARRANGEMENT PLAN
48	S-301	FLOATING DOCK PILE PLAN
49	S-310	FLOATING DOCK SECTION
50	S-320	FLOATING DOCK GUIDE PILE DETAILS - 1
51	S-323	FLOATING DOCK CLEAT DETAILS
52	S-325	BOAT RAMP SECTION AND DETAILS -1
53	S-326	BOAT RAMP SECTION AND DETAILS -2
54	S-330	FLOATING DOCK GUIDE PILE SCHEDULE
55	MN-100	RUBBLE-MOUND BREAKWATER MONITORING PLAN
56	MN-120	RUBBLE-MOUND BREAKWATER MONITORING SECTIONS AND DETAILS
57	E-101	RUBBLE-MOUND BREAKWATER UTILITY PART PLAN
58	E-102	PARKING LOT UTILITY PART PLAN
59	E-110	ELECTRICAL ONE LINE DIAGRAM AND PANEL SCHEDULES
60	E-120	UTILITY DETAILS

THE PROFESSIONAL ENGINEER WHOSE STAMP APPEARS ON THIS COVER SHEET BEARS RESPONSIBILITY FOR THE FOLLOWING SHEETS WITHIN THIS DRAWING SET:

GENERAL PLANS	*G-001 THROUGH G-101*
CIVIL PLANS	*C-100 THROUGH C-401*
BUILDING PLANS	*U-100*
STRUCTURAL PLANS	*S-001 THROUGH S-330*

ADDITIONAL WORK APPEARS WITHIN THIS DRAWING SET AND IS THE RESPONSIBILITY OF THE FOLLOWING PROFESSIONAL ENGINEERS, WHOSE STAMP APPEARS ON THOSE INDIVIDUAL SHEETS:

BORING PLANS	*B-100 THROUGH B-133*	*PHILLIP LANERGAN*
MONITORING PLANS	*MN-100 THROUGH MN-120*	*PHILLIP LANERGAN*
ELECTRICAL PLANS	*E-101 THROUGH E-120*	*RYAN BEIKES*

Jacobs

STATE OF MAINE
DEPARTMENT OF TRANSPORTATION

APPROVED — DATE 4/13/26

COMMISSIONER: [signature]

CHIEF ENGINEER: [signature] 4/13/2026

STATE OF MAINE — CRAIG R. MORIN — 10209 — LICENSED PROFESSIONAL ENGINEER

PROJECT INFORMATION	SIGNATURE	P.E. NUMBER	DATE
MULTIMODAL			
PROGRAM	AURELE GORNEAU II		
PROJECT MANAGER	CRAIG MORIN		
DESIGNER	JACOBS		
CONSULTANT			
PROJECT RESIDENT			
CONTRACTOR			
PROJECT COMPLETION DATE			

MAINE DEPARTMENT OF TRANSPORTATION
LUBEC BREAKWATER
WASHINGTON, COUNTY
LUBEC, ME

TITLE SHEET AND DRAWING LIST

SHEET NUMBER

G-001

1 0F 60

File: C:\Users\S4MMONR\OneDrive - Jacobs\Maine DOT Lubec Breakwater - Drawings_ 100% Submission_IFC\01-G-001 (Title Sheet); Plotted: 3/20/2026 2:22 PM by S4MMONR, RICH ; Saved: 3/20/2026 7:12 AM by S4MMONR

DESIGN CODES

1. GENERAL MARINE DESIGN
   CIRIA - C683 - THE USE OF ROCK IN HYDRAULIC ENGINEERING
   UFC 4-152-07 - SMALL BOAT BERTHING FACILITIES UNIFIED FACILITIES CODE: DESIGN OF PIERS AND WHARVES (UFC 4-152-01), 2017
2. STRUCTURAL DESIGN
   AMERICAN INSTITUTE OF STEEL CONSTRUCTION (AISC) - STEEL CONSTRUCTION MANUAL MINIMUM DESIGN LOADS FOR BUILDINGS AND OTHER STRUCTURES, 2016 (ASCE 7-16) STRUCTURAL WELDING CODE (AWS D1.1-2020) AMERICAN CONCRETE INSTITUTE, BUILDING CODE REQUIREMENTS FOR STRUCTURAL CONCRETE AND COMMENTARY (ACI 318-19) MAINE UNIFORM BUILDING AND ENERGY CODE (MUBEC)
3. WAVE OVERTOPPING
   EUROTOP 2018 - MANUAL ON WAVE OVERTOPPING OF SEA DEFENCES AND RELATED STRUCTURES

PROJECT DATUM

HORIZONTAL: NORTH AMERICAN DATUM OF 1983 (NAD83)
VERTICAL: NORTH AMERICAN VERTICAL DATUM OF 1988 (NAVD88).

DATUM	DESCRIPTION	ELEVATION (FT NAVD88)
100 - YR RP EWL	100 - YEAR RETURN PERIOD EXTREME WATER LEVEL	14.6
1 - YR RP EWL	1 - YEAR RETURN PERIOD EXTREME WATER LEVEL	13
HIGHEST OBSERVED TIDE	HISTORIC HIGHEST WATER LEVEL OBSERVED (04/10/2020 08:54)	14.440
MHHW	MEAN HIGHER-HIGH WATER	9.340
MHW	MEAN HIGH WATER	8.860
NAVD88	NORTH AMERICAN VERTICAL DATUM OF 1988	0.000
MSL	MEAN SEA LEVEL	-0.230
MLW	MEAN LOWER WATER	-9.490
MLLW	MEAN LOWER-LOW WATER	-9.930
LOWEST OBSERVED TIDE	HISTORIC LOWEST WATER LEVEL OBSERVED (-8/09/1972 00:00)	-14.610

FOR DESIGN, 2 FT WAS ADDED TO THE EXTREME WATER LEVELS ABOVE BASED ON THE ESTIMATED 50-YEAR SEA LEVEL RISE

PROJECT TOLERANCES

ROCK CLASS	ABOVE OR BELOW WATER	DESIGN PROFILE TO ACTUAL MEAN PROFILE (BASED ON AVERAGE DIFFERENCES OVER EACH 50 FT ALONG THE STRUCTURES AXIS)
CLASS A1	DRY (I.E. ABOVE WATER)	-0.7 TO +0.7 FT
	BELOW WATER	N/A
CLASS A2	DRY (I.E. ABOVE WATER)	-0.7 TO +0.7 FT
	BELOW WATER	-1.0 TO +1.6 FT
CLASS B	DRY (I.E. ABOVE WATER)	-0.4 TO +0.4 FT
	BELOW WATER	-0.7 TO +0.7 FT
CLASS C	DRY (I.E. ABOVE WATER)	-0.8 TO +0.8 FT
	BELOW WATER	-1.3 TO +1.3 FT

NOTE:
CLASS A1: STONE FOR FRENCH DRAINS (703.24)
CLASS A2: PLAIN AND HANDLAID RIPRAP (703.26)

MATERIALS

1. CONCRETE
   ALL CONCRETE SHALL BE NORMAL WEIGHT (150 PCF). CAST-IN-PLACE CONCRETE AND PRECAST NON-PRESTRESSED CONCRETE SHALL HAVE A MINIMUM COMPRESSIVE STRENGTH OF 5,000 PSI AT 28 DAYS. REINFORCING STEEL SHALL CONFORM TO ASTM A615 GRADE 60 EPOXY COATED PER ASTM A775. CAST-IN-PLACE CONCRETE COVER SHALL BE 3" MINIMUM, UNLESS NOTED OTHERWISE. PRECAST CONCRETE COVER SHALL BE 2" MINIMUM, UNLESS NOTED OTHERWISE. CHAMFER ALL EXPOSED EXTERNAL CORNERS OF CONCRETE STRUCTURES WITH 45 DEGREE 1" CHAMFER, UNLESS NOTED OTHERWISE.
2. STEEL PIPE PILES
   ALL STEEL PIPE PILES SHALL CONFORM TO THE REQUIREMENTS OF ASTM A252, GRADE 3 (MOD). WITH MINIMUM YIELD STRENGTH OF 50 KSI.
3. STRUCTURAL STEEL AND MISCELLANEOUS STEEL
   ALL STEEL WORK SHALL BE PERFORMED IN ACCORDANCE WITH THE AISC SPECIFICATION FOR THE DESIGN, FABRICATION AND ERECTION OF STRUCTURAL STEEL FOR BUILDINGS. ALL STEEL WORK SHALL BE PERFORMED IN ACCORDANCE WITH THE AISC CODE OF STANDARD PRACTICE FOR STEEL BUILDINGS AND BRIDGES. ALL WELDING SHALL CONFORM TO THE REQUIREMENTS OF AWS D1.1.
   STRUCTURAL STEEL SHAPES:
   WIDE FLANGE SHAPES - ASTM A992
   HP, CHANNEL AND ANGLE SHAPES - ASTM A572, GRADE 50
   MISCELLANEOUS PLATES, BARS AND SHAPES, UNLESS OTHERWISE NOTED, SHALL BE GALVANIZED PER ASTM A123.
   ALL BOLTS SHALL BE PER ASTM F3125 GRADE A325 AND GALVANIZED PER ASTM A153 (U.O.N).
   ALL BOLTS, ANCHOR RODS, NUTS AND WASHERS SHALL BE GALVANIZED PER ASTM A153 (U.O.N).
   HEADED SHEAR STUDS SHALL BE MADE FROM COLD DRAWN STEEL GRADE C-1010 THROUGH C-1020 PER ASTM A108 AND SHALL BE WELDED PER THE MANUFACTURER'S SPECIFICATIONS.
   FIELD TREAT DAMAGED GALVANIZED FINISH WITH TWO COATS OF HIGH ZINC DUST OXIDE PAINT, COLD GALVANIZING COMPOUNDS, OR APPROVED EQUAL CONFORMING TO THE REQUIREMENTS OF ASTM A780. IN ADDITION, ALL EXPOSED THREADED SURFACES SHALL BE PAINTED WITH TWO COATS OF HIGH ZINC DUST OXIDE PAINT AFTER INSTALLATION OF UNIT.

DELEGATED DESIGN

THE TIMBER FLOATING DOCK, PILE GUIDES, MOORING HARDWARE, AND ALUMINUM GANGWAY ARE DELEGATED DESIGN TO BE PERFORMED BY THE APPROVED MANUFACTURER AND STAMPED BY A PROFESSIONAL ENGINEER REGISTERED IN THE STATE OF MAINE.

DESIGN CRITERIA

1. DEAD LOAD:
   SELF-WEIGHT OF STRUCTURAL ELEMENTS BASED ON FOLLOWING DENSITIES:
   CONCRETE: 150 PCF
   STEEL: 490 PCF
2. SNOW:
   GROUND SNOW LOAD = 50 PSF
3. WAVE
   RUBBLE-MOUND BREAKWATER:
   100-YEAR RETURN PERIOD WAVE EVENTS

H_{m0} (FT)	T_p (S)	MWD (°N)
6.8	14.7	7.3

   SCOUR PROTECTION ROCKS:
   1-YEAR RETURN PERIOD WAVE EVENTS

H_{m0} (FT)	T_p (S)	MWD (°N)
3.0	3.7	25.0

4. WIND
   BASIC WIND SPEED (3-SECOND GUST), V = 108 MPH
   BUILDING RISK CATEGORY = II
   FORCE COEFFICIENT = 0.7
   IMPORTANCE FACTOR = 1.0
   GUST FACTOR = 0.85
5. CURRENTS AT MAIN FLOATING DOCKS:
   SERVICE CURRENT SPEED = 0.15 FPS
   EXTREME CURRENT SPEED = 0.45 FPS
6. ARMOR STABILITY OF THE RUBBLE-MOUND BREAKWATER IS DESIGNED FOR NO DAMAGE S_d = 2
7. DESIGN VESSEL FOR FLOATING DOCKS AND BOAT RAMP
   40 FT LOA
   16 FT MAXIMUM BEAM
   4.1 FT DRAFT
   MAXIMUM BERTHING ENERGY = 1.8 KIP-FT
   NORMAL BERTHING ENERGY = 1.0 KIP-FT
8. MEAN OVERTOPPING DISCHARGE OVER THE RUBBLE-MOUND BREAKWATER TO BE <0.01 $FT^3/S/FT$ FOR SAFE PEDESTRIAN USE, AND < 0.1 FT3/S/FT FOR SAFE VEHICULAR OPERATION.
9. THE BREAKWATER HAS BEEN DESIGNED TO PROVIDE A "MODERATE" WAVE CLIMATE IN THE HARBOR, AS DEFINED BY UFC 4-152-07. THE CRITERIA FOR A "MODERATE" WAVE CLIMATE IN THE HARBOR HAS BEEN TABULATED BELOW.

CRITERIA FOR A "MODERATE" WAVE CLIMATE IN LUBEC BREAKWATER BERTHING AREAS

DIRECTION AND PEAK PERIOD OF SIGNIFICANT WAVE	SIGNIFICANT WAVE HEIGHT EXCEEDANCE	
	50 YEARS	1 YEAR
HEAD SEAS LESS THAN 2S	CONDITIONS NOT LIKELY TO OCCUR DURING THIS EVENT	< 1.25 FT
HEAD SEAS GREATER THAN 2S	< 2.5 FT	< 1.25 FT
BEAM SEAS LESS THAN 2S	CONDITIONS NOT LIKELY TO OCCUR DURING THIS EVENT	< 0.63 FT
BEAM SEAS GREATER THAN 2S	< 1.0 FT	< 0.63 FT

GENERAL NOTES

1. CLEARING LIMITS SHALL BE 10' BEYOND AND PARALLEL TO THE CONSTRUCTION SLOPE LINES OR AS SHOWN ON THE PLANS UNLESS OTHERWISE AUTHORIZED BY THE MAINEDOT DEPARTMENT.
2. STUMPS HAVE BEEN ESTIMATED TO BE REMOVED UNDER ITEM 203.20 COMMON EXCAVATION.
3. GRUBBING LIMITS ARE APPROXIMATE AND HAVE BEEN USED FOR ESTIMATING PURPOSES ONLY. ACTUAL GRUBBING LIMITS MAY VARY BASED ON FIELD CONDITIONS AS DIRECTED BY THE DEPARTMENT.
4. ALL INSLOPE AND DITCHES IN CUT AREAS SHALL BE GRADED AS SHOWN ON THE PLANS OR FLATTER, OR AS DIRECTED BY THE DEPARTMENT.
5. DRIVEWAY FILL SLOPES SHALL BE THE SAME AS THE NON-GUARDRAIL FILL SLOPES UNLESS OTHERWISE NOTED ON THE PLANS.
6. ALL WASTE MATERIAL NOT USED ON THE PROJECT SHALL BE DISPOSED OF OFF THE PROJECT SITE IN ACCEPTABLE WASTE AREAS REVIEWED BY THE RESIDENT. GRADING, SEEDING AND MULCHING OF WASTE AREAS SHALL BE CONSIDERED INCIDENTAL.
7. GUARDRAIL END TREATMENTS SHALL BE INSTALLED CONCURRENTLY WITH THE PLACEMENT OF EACH SECTION OF BEAM GUARDRAIL.
8. TWO REFLECTORIZED FLEXIBLE GUARDRAIL MARKERS (ITEM 606.353) WILL BE INSTALLED AT EACH GUARDRAIL END.
9. ANY BASE PAVEMENT NOT SURFACED BEFORE WINTER WILL REQUIRE TEMPORARY PAVEMENT MARKINGS OF PAINT, BOTH YELLOW CENTERLINE AND WHITE EDGE LINES AND WILL BE CONSIDERED PART OF ITEM 627.733.
10. THE CONTRACTOR WILL BE RESPONSIBLE FOR MAINTAINING ALL EXISTING MAILBOXES TO ENSURE THAT THE MAIL WILL BE DELIVERABLE. PAYMENT FOR THIS WORK WILL BE MADE UNDER THE APPROPRIATE RENTAL ITEMS.
11. AREAS REQUIRING FILL ON THE PROJECT WILL RECEIVE SUITABLE EXCAVATED MATERIALS OR SUITABLE MATERIALS OBTAINED FROM OFF SITE SOURCE.
12. ESTIMATED QUANTITIES FOR REQUIRED EXCAVATION AND MINOR STRUCTURES ARE INFORMATIONAL ONLY AND REPRESENT THE APPROXIMATE MINIMUM QUANTITY REQUIRED. ADDITIONAL EXCAVATION FOR THE CONTRACTOR'S CONVENIENCE OR TO COMPLY WITH BACKSLOPING REQUIREMENTS WILL NOT BE PAID FOR DIRECTLY BUT WILL BE CONSIDERED INCIDENTAL TO THE RELATED ITEMS.
13. NO SEPARATE PAYMENT FOR SUPERINTENDENT OR FOREMAN WILL BE MADE FOR THE SUPERVISION OF EQUIPMENT AND LAYOUT OF WORK PAID FOR UNDER THE EQUIPMENT RENTAL ITEMS.
14. FINAL STRIPING AND MARKING FOR THE PROJECT SHALL BE DONE BY THE CONTRACTOR PER THE LAYOUT PLAN. ACTUAL MARKING LOCATIONS SHALL BE DETERMINED BY THE DEPARTMENT. PAYMENT SHALL BE MADE UNDER APPROPRIATE PAY ITEMS.
15. GEOTECHNICAL INFORMATION FURNISHED OR REFERRED TO IN THE DOCUMENTS IS FOR THE USE OF THE BIDDERS. NO ASSURANCE GIVEN THAT THE INFORMATION OR INTERPRETATIONS WILL BE REPRESENTATIVE OF THE ACTUAL SUBSURFACE CONDITIONS THROUGHOUT THE CONSTRUCTION SITE. MAINEDOT WILL NOT BE RESPONSIBLE FOR ANY INTERPRETATIONS OR CONCLUSIONS DRAWN FROM THE GEOTECHNICAL INFORMATION. THE TEST PITS PROVIDED IN THE DOCUMENTS PRESENT FACTUAL AND INTERPRETIVE SUBSURFACE INFORMATION COLLECTED AT THE SPECIFIED LOCATIONS. DATA PROVIDED MAY NOT BE REPRESENTATIVE OF THE SUBSURFACE CONDITIONS BETWEEN TEST PIT LOCATIONS.
16. FOR RUBBLE-MOUND BREAKWATER CONSTRUCTION SEQUENCE, SEE DWG S-118.

Jacobs

STATE OF MAINE
DEPARTMENT OF TRANSPORTATION

APPROVED — DATE

COMMISSIONER:

CHIEF ENGINEER:

PROJECT INFORMATION			
PROGRAM	MULTIMODAL	SIGNATURE	
PROJECT MANAGER	AURELE GORNEAU II		
DESIGNER	CRAIG MORIN	P.E. NUMBER	
CONSULTANT	JACOBS		DATE
PROJECT RESIDENT			
CONTRACTOR			
PROJECT COMPLETION DATE			

MAINE DEPARTMENT OF TRANSPORTATION
LUBEC BREAKWATER
WASHINGTON, COUNTY
LUBEC, ME

GENERAL NOTES - 1

SHEET NUMBER
G-002
2 OF 60

File: C:\Users\SAMMONR\OneDrive - Jacobs\Maine DOT Lubec Breakwater - Drawings_ 100% Submission_1\FC102-G-002 (General Notes-1).rvt Plotted: 3/20/2026 2:25 PM by SAMMONR, RICH Saved: 3/17/2026 11:09 AM by SAMMONR

ABBREVIATIONS

A	AMPERE
AC	ALTERNATING CURRENT
AF	AMPERE FRAME
AFG	ABOVE FINISHED GRADE
AIC	AMPERE INTERRUPTING CAPACITY
AT	AMPERE TRIP
AUX	AUXILIARY
AX	AMPERE RATING PLUG
AWG	AMERICAN WIRE GAUGE
AFF	ABOVE FINISHED FLOOR
AS	AMPERE SWITCH SIZE
BATT	BATTERY
BC	BARE COPPER
BD	BUS DUCT
BCKP	BACKUP
BKR	BREAKER
C	CONDUIT
CAT	CATEGORY
CB	CIRCUIT BREAKER
CFG	CONFIGURATION
CKT	CIRCUIT
CLOS	CLOSET
CP	CONTROL PANEL
CPT	CONTROL POWER TRANSFORMER
CR	CONVENIENCE RECEPTACLE
CT	CURRENT TRANSFORMER, CABLE TRAY
D	DIGITAL
DC	DIRECT CURRENT, DATA COPPER
DEMO	DEMOLITION
DIA	DIAMETER
DISC	DISCONNECT
DIST	DISTRIBUTION
DP	DISTRIBUTION PANEL
DWG	DRAWING
DS	DISCONNECT SWITCH
EHH	ELECTRICAL HANDHOLE
ELEC	ELECTRIC
EMERG	EMERGENCY
EMH	ELECTRICAL MANHOLE
EPO	EMERGENCY POWER OFF SWITCH
ER	EXISTING TO BE RELOCATED
EQ	EQUIPMENT
EX	EXISTING TO REMAIN
FDR	FEEDER
FLA	FULL LOAD AMPERES
FT	FEET
GND	GROUND
GEN	GENERATOR
GFI	GROUND FAULT INTERRUPTER
HH	HAND HOLE
HOA	HAND-OFF-AUTOMATIC
HZ	HERTZ
J	JUNCTION BOX
KA	KILOAMPERES
KCMIL	THOUSAND CIRCULAR MILLS
KV	KILOVOLT
KVA	KILOVOLT AMPERES
KVAR	KILOVOLT AMPERES-REACTIVE
KW	KILOWATT
LF	LINEAR FOOT
LTG	LIGHTING
MCB	MAIN CIRCUIT BREAKER
MCP	MOTOR CIRCUIT PROTECTION
MCS	MOLDED CASE SWITCH
MDF	MAIN DISTRIBUTION FRAME
MDP	MAIN DISTRIBUTION PANEL
MIN	MINIMUM
MLO	MAIN LUGS ONLY
MTD	MOUNTED
MTG	MOUNTING
MVA	MEGAVOLT AMPERE
MTR	MOTOR
N	NEUTRAL
NEC	NATIONAL ELECTRIC CODE
N.C.	NORMALLY CLOSED
NIC	NOT IN CONTRACT
N.O.	NORMALLY OPEN
QTY	QUANTITY
P	POLE
PB	PULL BOX
PDU	POWER DISTRIBUTION UNIT
PF	POWER FACTOR
PH	PHASE
PNL	PANELBOARD
PR	PAIR
PT	POTENTIAL TRANSFORMER
PWR	POWER
REC	RECEPTACLE
SW	SWITCH
SPD	SURGE PROTECTION DEVICE
SWBD	SWITCHBOARD
SWGR	SWITCHGEAR
TR	TRANSFORMER
TYP	TYPICAL
UFC	UNIFIED FACILITIES CRITERIA
UON	UNLESS OTHERWISE NOTED
U/G	UNDERGROUND
V	VOLT, VOLTAGE, VOICE
VA	VOLT AMPERE
VFD	VARIABLE FREQUENCY DRIVE
W	WIRE
WP	WEATHERPROOF
XFMR	TRANSFORMER
Y	WYE
Z	IMPEDANCE

LEGEND

LIGHTING FIXTURES

R2 — LIGHT POLE
R2: INDICATES FIXTURE TYPE

I2
I2: INDICATES CIRCUIT NUMBER

N-*****
E-*****
N: INDICATES NORTHING COORDINATE
E: INDICATES EASTING COORDINATE

DOCK LIGHT

MARKER LIGHT

WIRING DEVICES

EHH — ELECTRICAL HANDHOLE

RACEWAYS AND WIRES

PVC CONDUIT U.O.N. (REFER TO NOTE "D" ON PLAN DRAWINGS).

EXISTING CONDUIT UNDERGROUND

CONDUIT UP

CONDUIT DOWN

MDP-1 — HOMERUN. "MDP" DENOTES PANELBOARD DESIGNATION. "1" DENOTES BRANCH CIRCUIT NUMBERS. PROVIDE MINIMUM (2) #12 AWG + #12 AWG GROUND FOR EACH BRANCH CIRCUIT INDICATED. INCREASE BRANCH CIRCUIT CONDUCTOR WIRE AND CONDUIT SIZE AS REQUIRED FOR CIRCUIT LENGTH. MINIMUM CONDUIT SIZE SHALL BE 1/2".

a — SWITCH LEG CONNECTED TO SWITCH "a"

DISTRIBUTION EQUIPMENT

PANELBOARD

MISCELLANEOUS

HEAVY LINE WEIGHT INDICATES NEW WORK

LIGHT LINE WEIGHT INDICATES EXISTING TO REMAIN

1 — SHEET NOTE. (SEE NOTE ON DRAWING)

GENERAL NOTES

1. ALL WORK, INCLUDING BUT NOT LIMITED TO WIRING METHODS, MOUNTING HEIGHTS, GROUND FAULT PROTECTION, SIGNAGE AND BONDING SHALL CONFORM TO THE REQUIREMENTS OF THE SPECIFICATIONS, DRAWINGS, LATEST EDITION OF THE MAINE ELECTRICAL CODE, NATIONAL ELECTRIC CODE (NFPA 70) INCLUDING THE SPECIFIC REQUIREMENTS OF ARTICLE 555, NATIONAL ELECTRIC SAFETY CODE (NESC), AND THE REGULATIONS OF OTHER AUTHORITIES HAVING JURISDICTION.
2. ALL ELECTRICAL WORK MUST BE DONE ON DE-ENERGIZED ELECTRICAL EQUIPMENT UNLESS ABSOLUTELY NECESSARY.
3. APPROVED EQUALS FOR SPECIFIED PRODUCTS WILL BE EVALUATED BY MAINE DOT AND THE ENGINEER.
4. PROVIDE AND LOCATE OUTLETS, WIRING, AND CONTROLS, AS INDICATED OR REQUIRED FOR EQUIPMENT FURNISHED UNDER OTHER SECTIONS OR PER EQUIPMENT SUPPLIER'S REQUIREMENT. MAKE ALL NECESSARY CONNECTIONS TO EQUIPMENT AND ASSOCIATED CONTROLS UNLESS OTHERWISE DIRECTED BY THE ENGINEER. VERIFY EQUIPMENT LOCATION, AND ELECTRICAL CHARACTERISTICS TO BE FURNISHED AND/OR INSTALLED. REFER TO THE EQUIPMENT OR SYSTEM SPECIFICATIONS AND PLAN DRAWINGS TO DETERMINE THE SCOPE OF WORK REQUIRED.
5. DIMENSIONS MUST NOT BE SCALED FROM THE DRAWING. DIMENSIONS SHOWN ON THE DRAWINGS MUST BE VERIFIED BY ACTUAL FIELD MEASUREMENTS. ANY DISCREPANCIES BETWEEN THE DRAWINGS, SPECIFICATIONS AND THE FIELD CONDITIONS MUST BE BROUGHT TO THE ATTENTION OF THE ENGINEER PRIOR TO PERFORMING WORK.
6. FINAL TESTING OF THE BREAKER SETTINGS, GROUNDING SYSTEM, GROUND RODS, AND NEW WIRING SHALL BE PERFORMED BY A THIRD PARTY TESTING AGENCY.
7. ELECTRICAL CONTRACTOR SHALL HAVE A MINIMUM OF 5 YEARS EXPERIENCE WITH FRE INSTALLATIONS AND SUBMIT A LIST OF RELEVANT PROJECTS. IF THE ELECTRICAL CONTRACTOR DOES NOT MEET THE EXPERIENCE REQUIREMENTS, THE CONTRACTOR SHALL RECEIVE TRAINING FROM THE FRE VENDOR.
8. ALL UTILITY COMPANIES, PUBLIC AND PRIVATE, MUST BE NOTIFIED, INCLUDING THOSE IN CONTROL OF UTILITIES NOT SHOWN ON THIS PLANS, PRIOR TO DESIGNING, EXCAVATING, BLASTING, INSTALLING, BACKFILLING, GRADING, PAVEMENT RESTORING OR REPAVING.
9. THE LOCATION OF EXISTING POLES, GUY WIRES, SPAN WIRES OR OTHER ABOVE GRADE AND UNDERGROUND UTILITIES OR PROPERTY LINES ARE NOT WARRANTED TO BE EXACT, NOR IS IT WARRANTED THAT ALL UNDERGROUND UTILITIES ARE SHOWN. THE CONTRACTOR SHALL CALL "DIG SAFE" (1-888-344-7233) 72 HOURS (EXCLUDING SATURDAYS, SUNDAYS AND HOLIDAYS) PRIOR TO ANY EXCAVATION TO OBTAIN ACCURATE UTILITY LOCATIONS.
10. THE CONTRACTOR SHALL DETERMINE THE EXACT LOCATION OF ALL EXISTING UTILITIES BEFORE COMMENCING WORK, AND BE FULLY RESPONSIBLE FOR ANY AND ALL DAMAGES WHICH MAY BE OCCASIONED BY THE CONTRACTOR'S FAILURE TO EXACTLY LOCATE AND PRESERVE ALL ABOVE GRADE AND UNDERGROUND UTILITIES.
11. WHERE AN EXISTING UTILITY IS FOUND TO CONFLICT WITH THE PROPOSED WORK, THE LOCATION, ELEVATION, AND SIZE OF THE UTILITY SHALL BE ACCURATELY DETERMINED WITHOUT DELAY BY THE CONTRACTOR, AND THE INFORMATION FURNISHED TO THE ENGINEER FOR RESOLUTION OF THE CONFLICT.

Jacobs

STATE OF MAINE
DEPARTMENT OF TRANSPORTATION

APPROVED — DATE

COMMISSIONER:

CHIEF ENGINEER:

PROJECT INFORMATION		SIGNATURE	DATE
PROGRAM	MULTIMODAL		
PROJECT MANAGER	AURELE GORNEAU, II		
DESIGNER	RYAN BEIKES	P.E. NUMBER	
CONSULTANT	JACOBS		
PROJECT RESIDENT			
CONTRACTOR			
PROJECT COMPLETION DATE			

MAINE DEPARTMENT OF TRANSPORTATION
LUBEC BREAKWATER
WASHINGTON, COUNTY
LUBEC, ME

GENERAL NOTES - 2

SHEET NUMBER

G-003

3 0F 60

File: C:\Users\SAMMONR\OneDrive - Jacobs\Maine DOT Lubec Breakwater - Drawings_ (100% Submission_IFC\03-G-003 (General Utility Notes).; Plotted: 3/20/2026 2:25 PM by SAMMONR; Saved: 3/19/2026 4:08 PM by PHUNGHM

File: C:\Users\SAMMONR\OneDrive - Jacobs\Maine DOT Lubec Breakwater - Drawings_ 100% Submission_ IFC\04-G-100 (Overall Site Plan).rvt | Plotted: 3/20/2026 2:25 PM by SAMMON, RICH | Saved: 3/17/2026 11:09 AM by SAMMONR

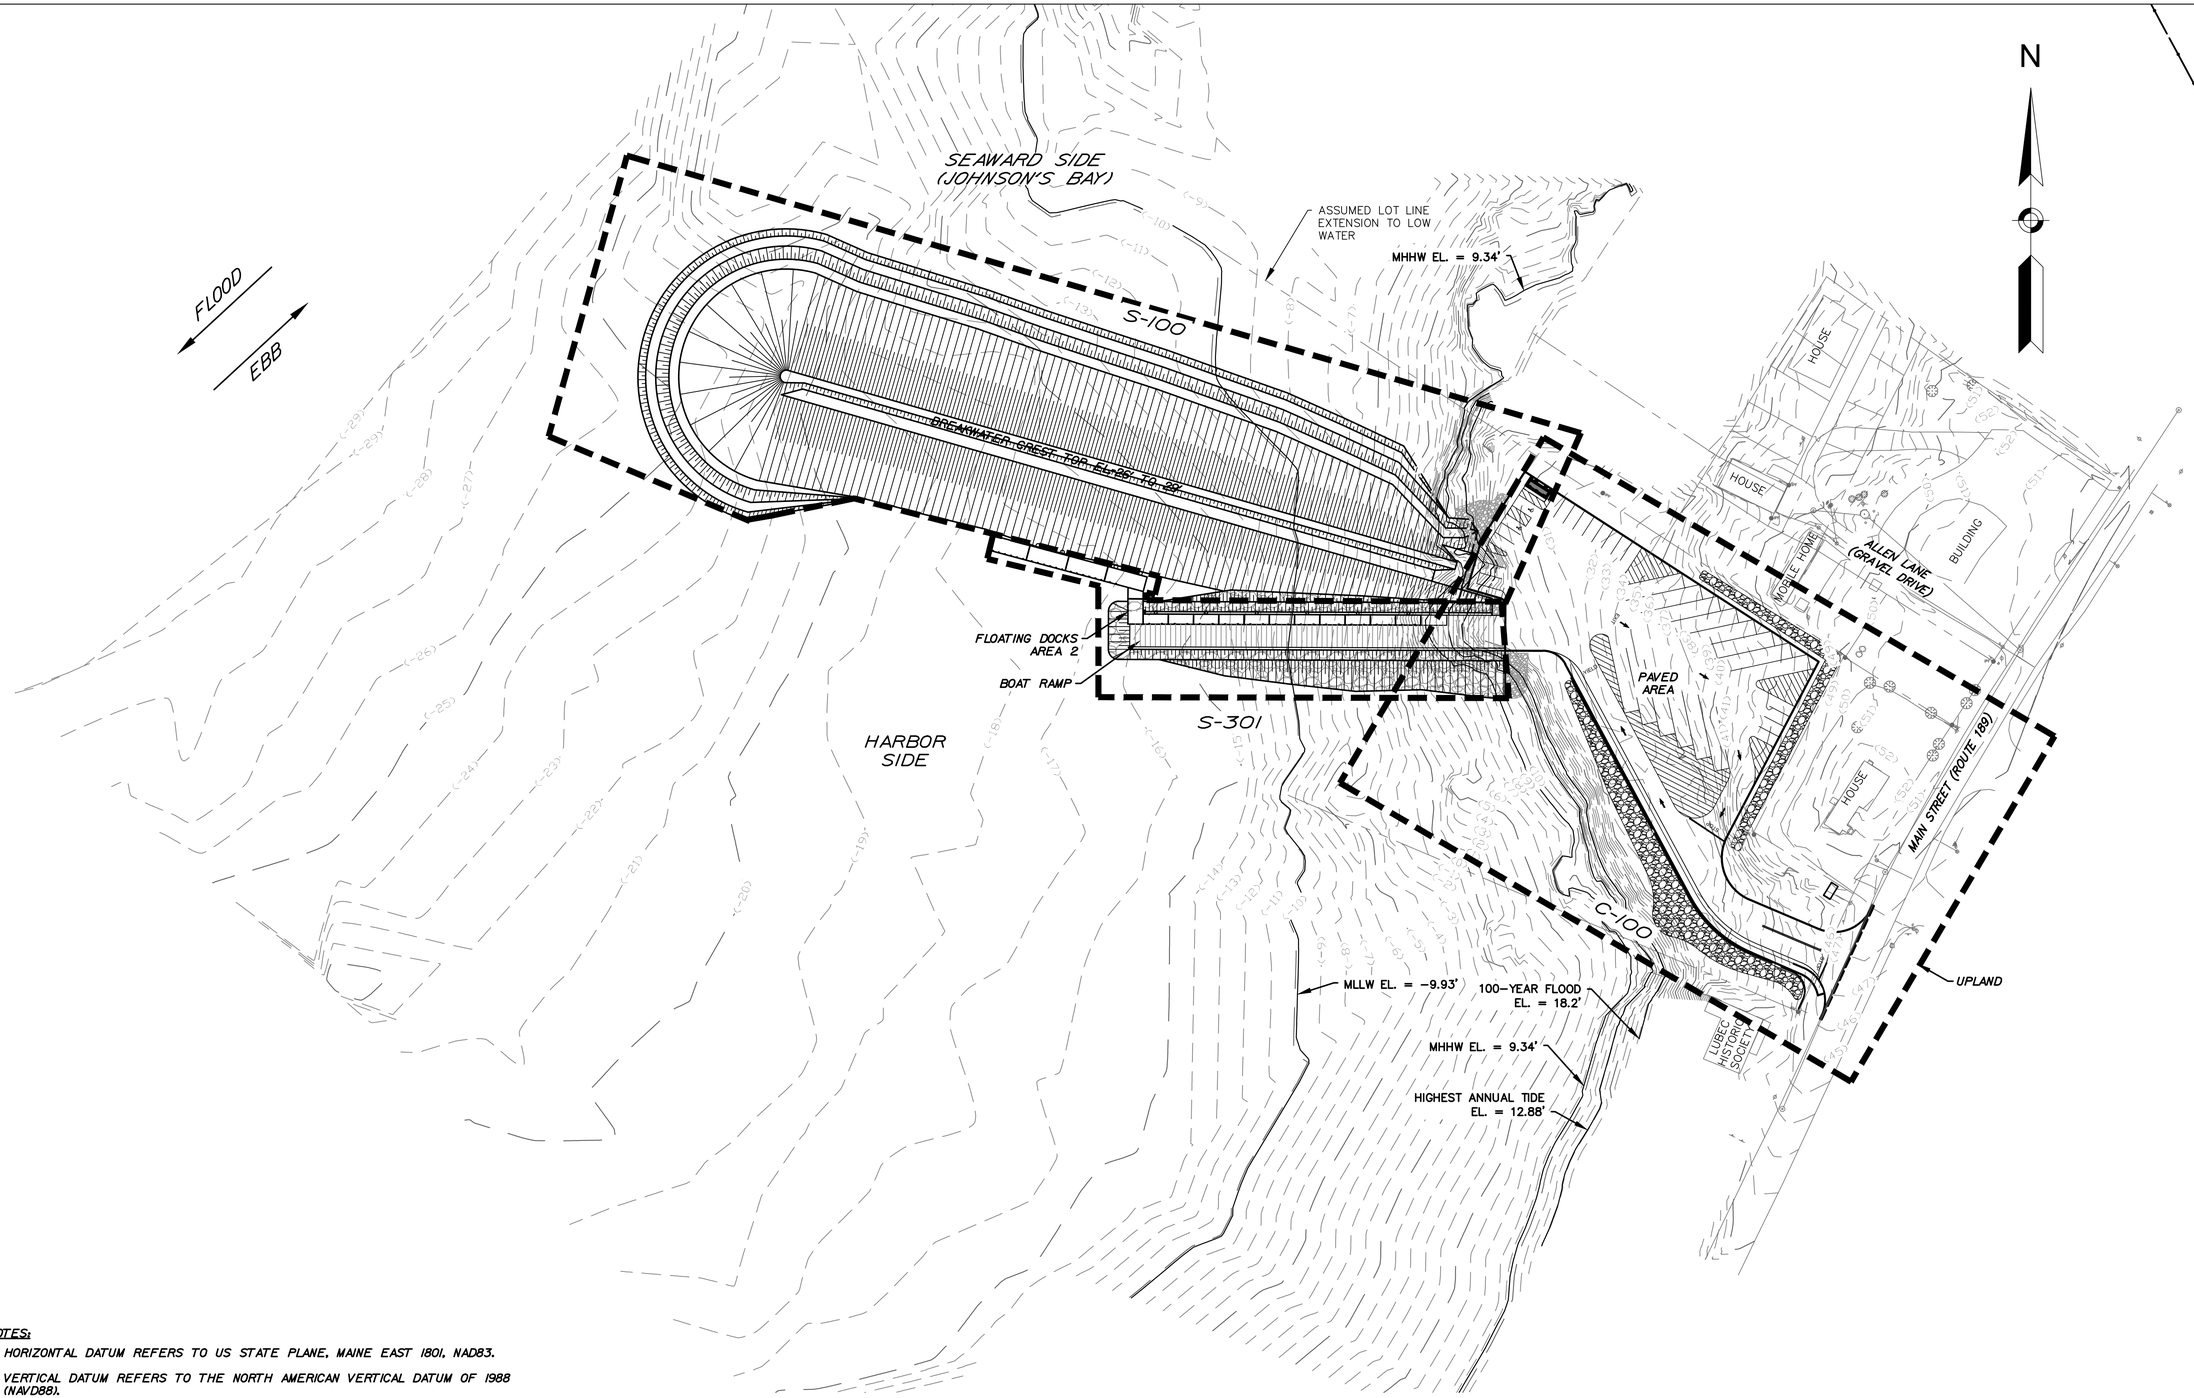

NOTES:

1. HORIZONTAL DATUM REFERS TO US STATE PLANE, MAINE EAST 1801, NAD83.
2. VERTICAL DATUM REFERS TO THE NORTH AMERICAN VERTICAL DATUM OF 1988 (NAVD88).
3. UNDERGROUND UTILITIES SHOWN HEREON ARE BASED ON EVIDENCE VISIBLE AT GROUND LEVEL. THIS MAPPING DOES NOT SUPPORT TO SHOW ALL UNDERGROUND UTILITIES ON SITE AND IS SUBJECT TO VERIFICATION BY EXCAVATION.
4. INFORMATION SHOWN HEREON IS FROM A FIELD SURVEY CONDUCTED BY DOW TO EARTH PROFESSIONAL LAND SERVICES INC ON SEPTEMBER 1, 2020.
5. DESIGN VESSELS ARE SHOWN SCHEMATICALLY AND ARE INTENDED TO ILLUSTRATE MARITIME PRACTICES ONLY. DESIGN VESSEL IS SHOWN AS 40 FT. LOA.

Jacobs

STATE OF MAINE
DEPARTMENT OF TRANSPORTATION

APPROVED	DATE
COMMISSIONER:	
CHIEF ENGINEER:	

PROJECT INFORMATION		
PROGRAM	MULTIMODAL	
PROJECT MANAGER	AURELE GORNEAU III	SIGNATURE
DESIGNER	C. MAGUIRE	
CONSULTANT	JACOBS	P.E. NUMBER
PROJECT RESIDENT		
CONTRACTOR		DATE
PROJECT COMPLETION DATE		

MAINE DEPARTMENT OF TRANSPORTATION
LUBEC BREAKWATER
WASHINGTON, COUNTY
LUBEC, ME

OVERALL SITE PLAN

SHEET NUMBER

G-100

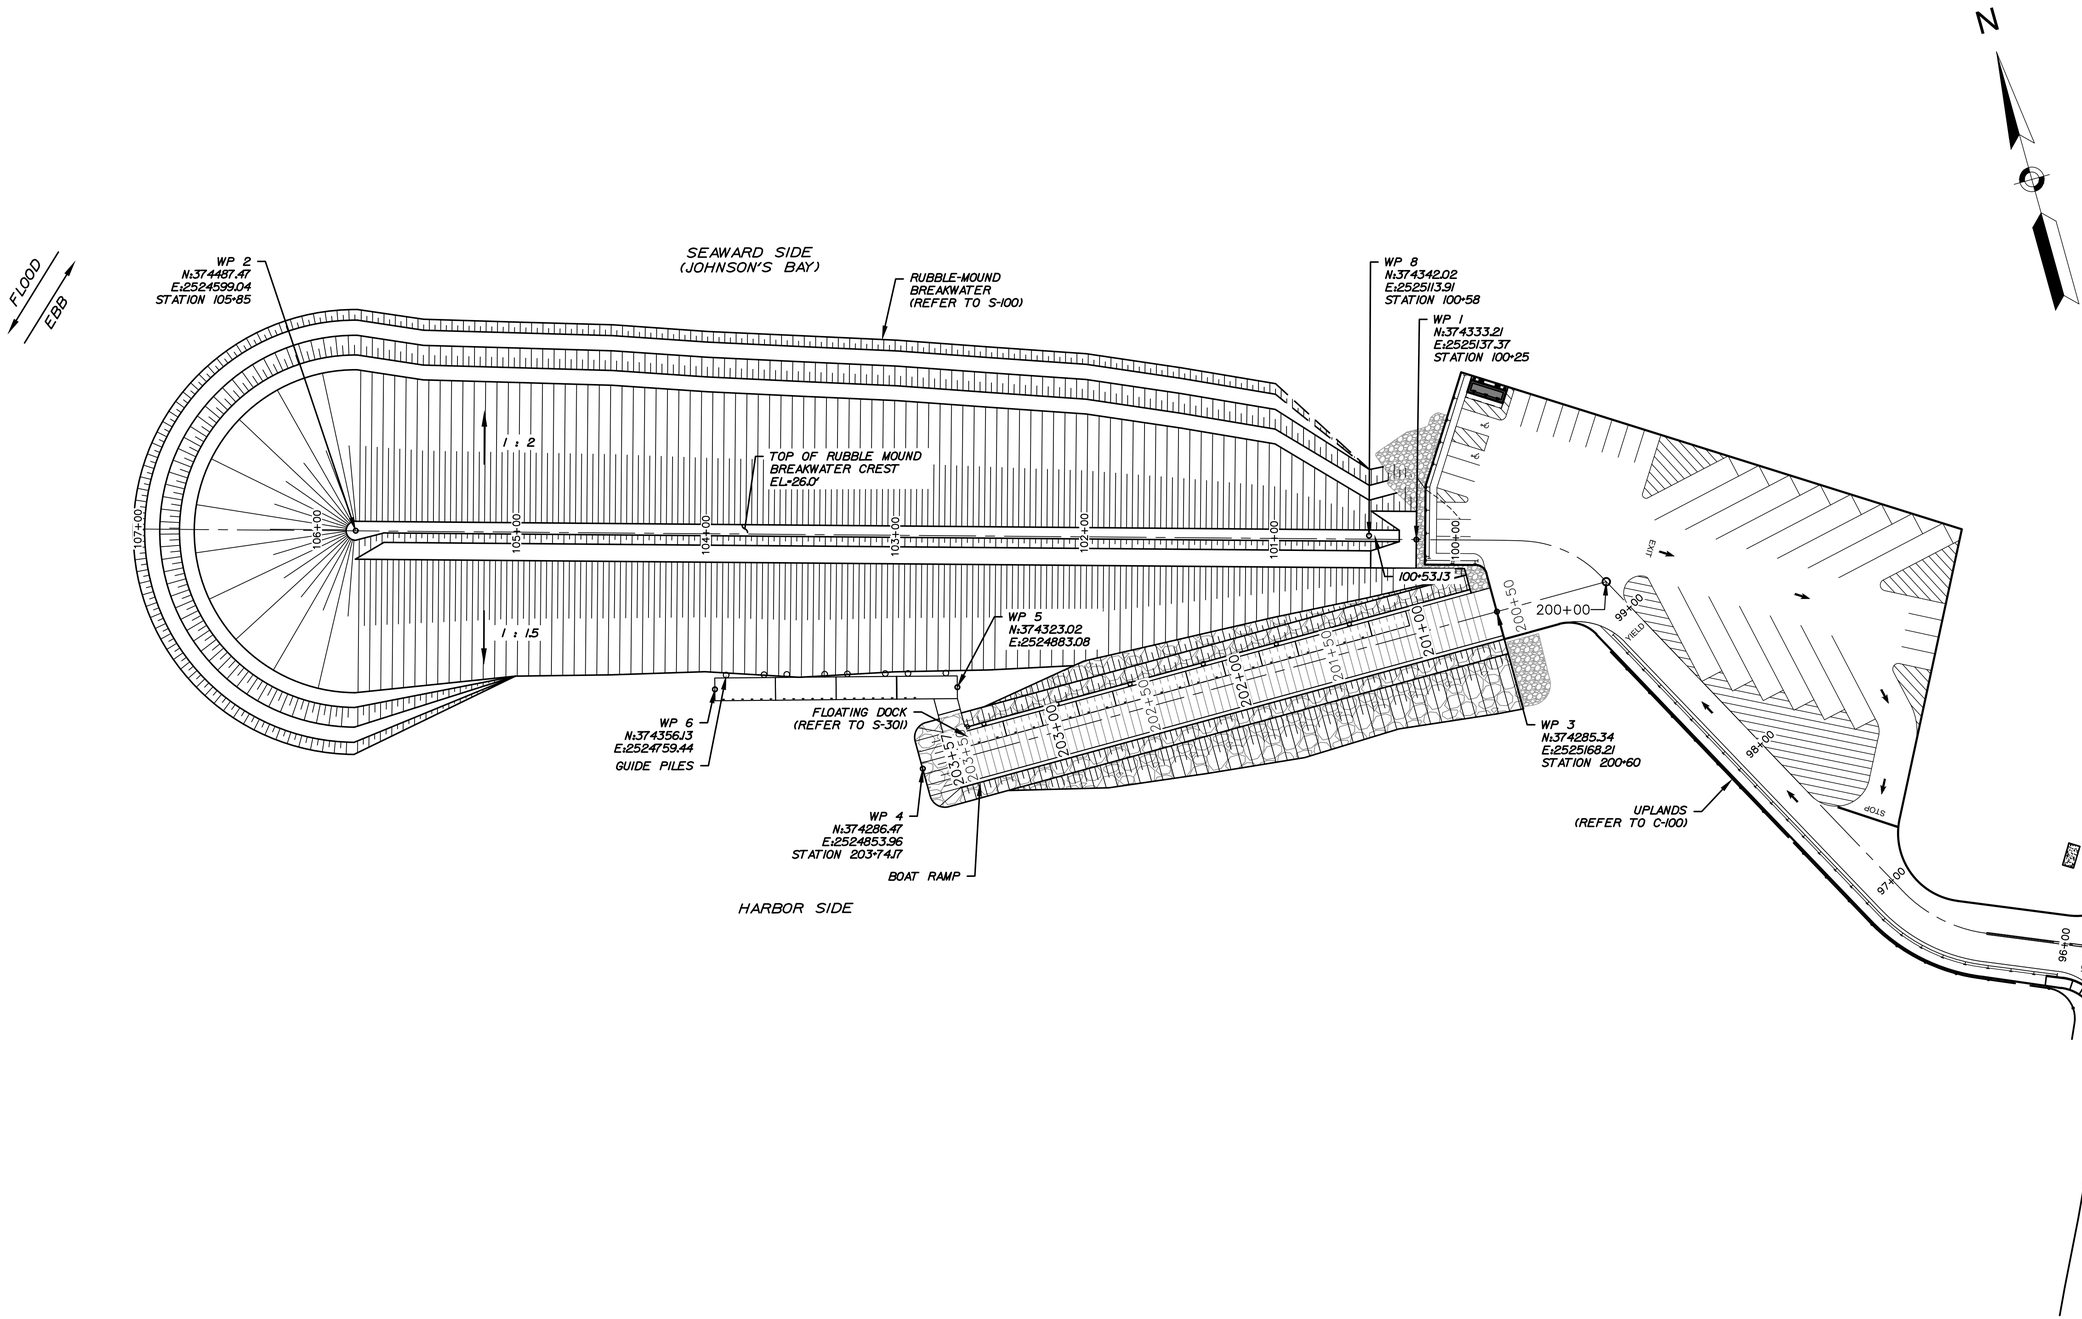

N

0 40 80 FT.
1"=40'

NOTES

1. ALL ELEVATIONS REFER TO NAVD88.
2. ALL UNITS IN FEET UNLESS OTHERWISE NOTED.
3. SEE GUIDE PILE SCHEDULE AND DETAILS S-310 THROUGH S-330.

Jacobs

STATE OF MAINE
DEPARTMENT OF TRANSPORTATION

APPROVED	DATE
COMMISSIONER:	
CHIEF ENGINEER:	

PROJECT INFORMATION			
PROGRAM	MULTIMODAL		
PROJECT MANAGER	AURELE GORNEAU II	SIGNATURE	
DESIGNER	CRAIG MORIN	P.E. NUMBER	
CONSULTANT	JACOBS		
PROJECT RESIDENT		DATE	
CONTRACTOR			
PROJECT COMPLETION DATE			

MAINE DEPARTMENT OF TRANSPORTATION
LUBEC BREAKWATER
WASHINGTON, COUNTY
LUBEC, ME

PROJECT WORKING POINTS AND LAYOUT

SHEET NUMBER

G-101

5 OF 60

File: C:\Users\SAMMONR\OneDrive - Jacobs\Maine DOT Lubec Breakwater - Drawings_ 100% Submission_IFC\05-G-101 (Project Working Points and Layout).dwg; Plotted: 3/20/2026 2:26 PM by SAMMON, RICH; Saved: 3/17/2026 11:09 AM by SAMMONR

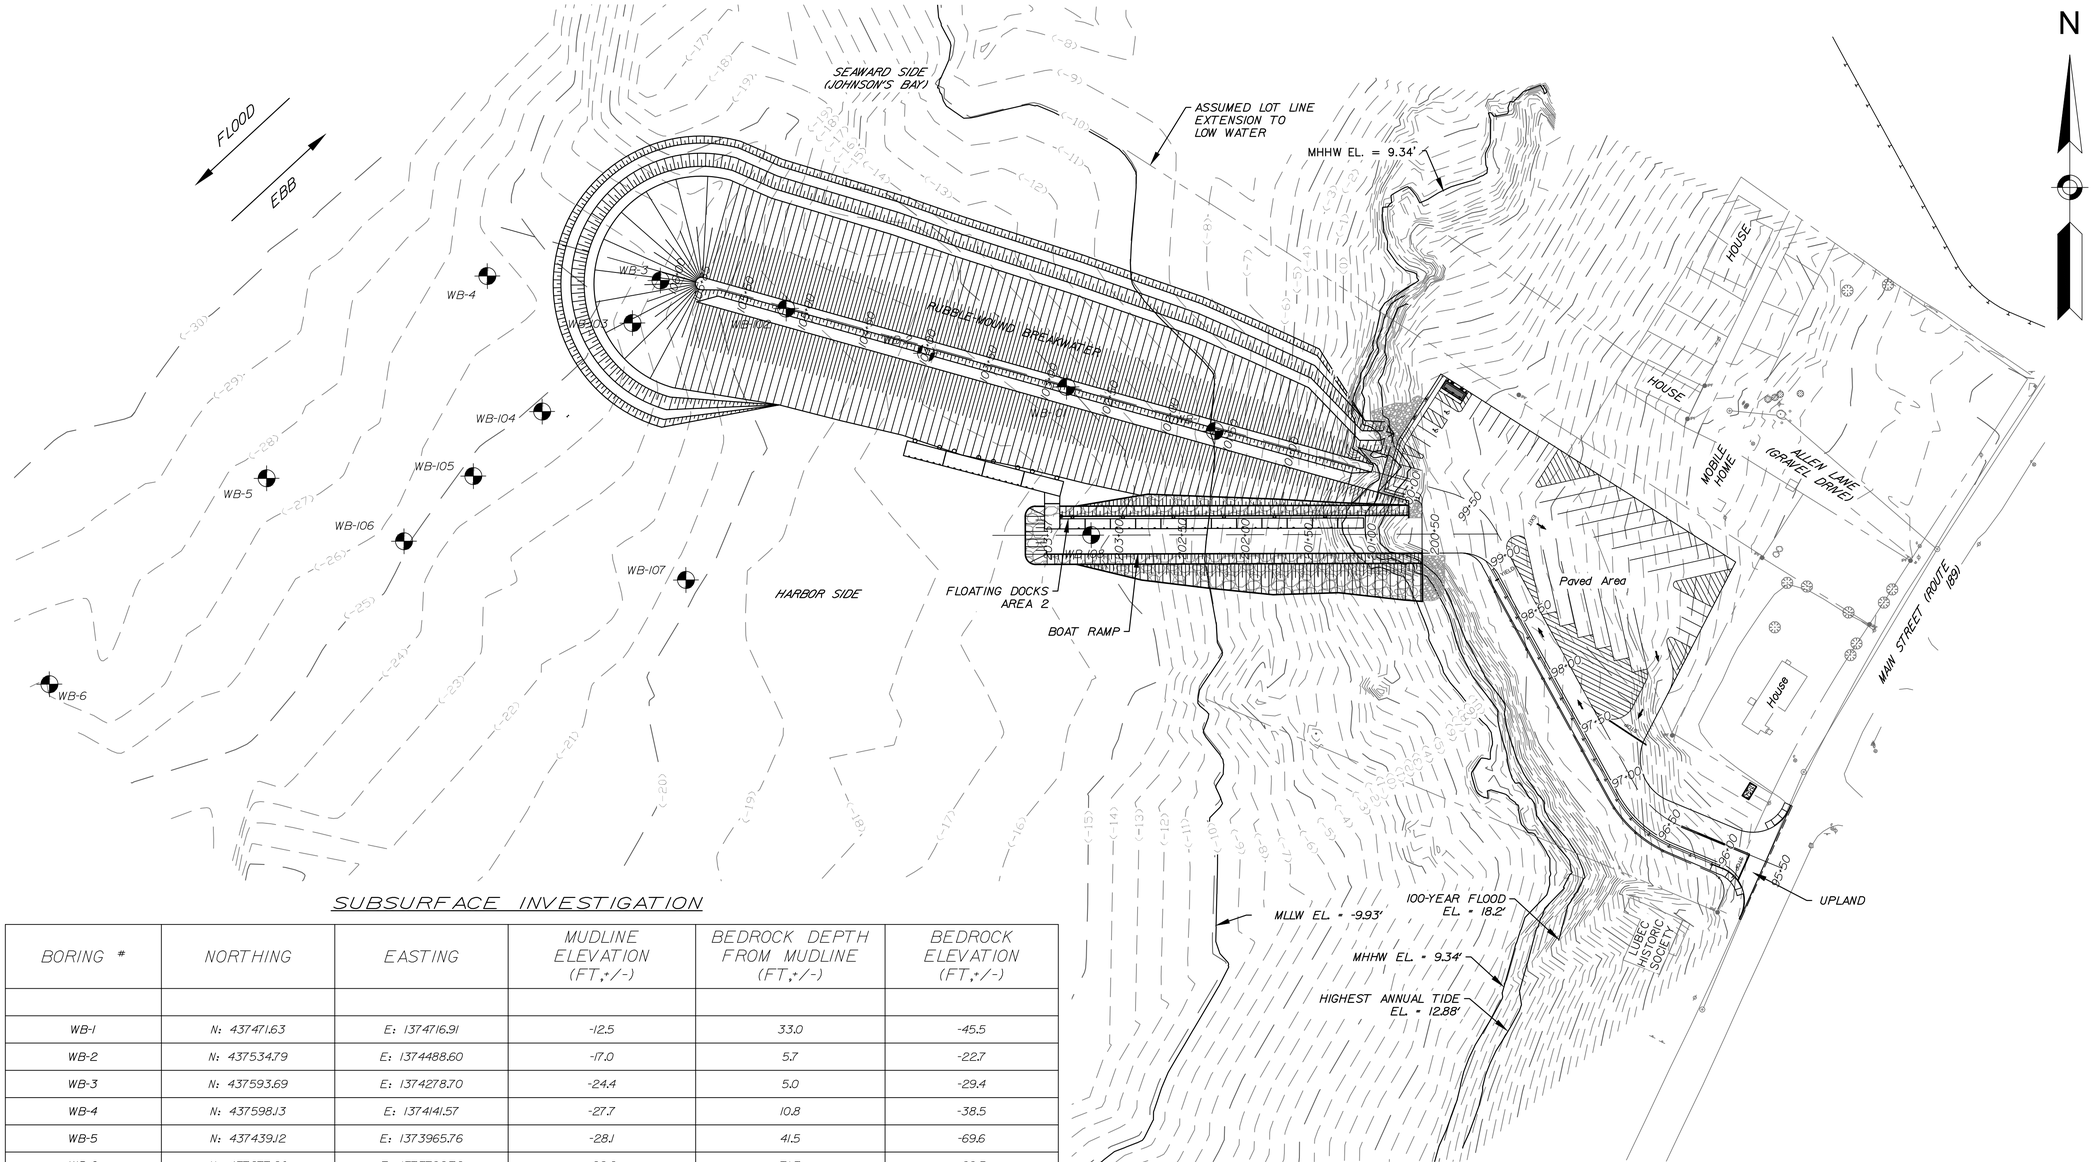

PLAN
1"=15'-0"

SUBSURFACE INVESTIGATION

BORING #	NORTHING	EASTING	MUDLINE ELEVATION (FT,+/-)	BEDROCK DEPTH FROM MUDLINE (FT,+/-)	BEDROCK ELEVATION (FT,+/-)
WB-1	N: 437471.63	E: 1374716.91	-12.5	33.0	-45.5
WB-2	N: 437534.79	E: 1374488.60	-17.0	5.7	-22.7
WB-3	N: 437593.69	E: 1374278.70	-24.4	5.0	-29.4
WB-4	N: 437598.13	E: 1374141.57	-27.7	10.8	-38.5
WB-5	N: 437439.12	E: 1373965.76	-28.1	41.5	-69.6
WB-6	N: 437277.20	E: 1373792.72	-28.2	71.3	-99.5
WB-101	N: 437502.87	E: 1374598.97	-14.8	17.0	-31.8
WB-102	N: 437564.92	E: 1374376.94	-19.1	5.8	-24.9
WB-103	N: 437553.41	E: 1374255.24	-23.2	5.7	-28.9
WB-104	N: 437483.34	E: 1374183.77	-24.8	9.5	-34.3
WB-105	N: 437432.25	E: 1374129.25	-24.8	8.0	-32.8
WB-106	N: 437380.63	E: 1374074.35	-25.3	13.5	-38.8
WB-107	N: 437349.97	E: 1374297.60	-20.5	18.5	-39.0
WB-108	N: 437385.50	E: 1374618.51	-15.3	29.0	-44.3

NOTES

1. ALL ELEVATIONS REFER TO NAVD 88.
2. ALL UNITS IN FEET UNLESS OTHERWISE NOTED.
3. HORIZONTAL DATUM REFERS TO US STATE PLAN, MAINE EAST 1801, NAD83.

LEGEND

WB-* WATER BORING LOCATION

0 60 120 FT.
1"=60'

Jacobs

STATE OF MAINE
DEPARTMENT OF TRANSPORTATION

APPROVED — DATE

COMMISSIONER:

CHIEF ENGINEER:

STATE OF MAINE — PHILLIP LANERGAN — 14068 — REGISTERED PROFESSIONAL ENGINEER

PROJECT INFORMATION			
PROGRAM	MULTIMODAL		
PROJECT MANAGER	AURELE GORNEAU II	SIGNATURE	
DESIGNER	PHIL LANERGAN	P.E. NUMBER	
CONSULTANT	JACOBS		
PROJECT RESIDENT		DATE	
CONTRACTOR			
PROJECT COMPLETION DATE			

MAINE DEPARTMENT OF TRANSPORTATION
LUBEC BREAKWATER
WASHINGTON, COUNTY
LUBEC, ME

BORING LOCATION PLAN

SHEET NUMBER

B-100

6 OF 60

File: C:\Users\SAMMONR\OneDrive - Jacobs\Maine DOT Lubec Breakwater - Drawings_ 100% Submission_1FC\06-B-100 (Boring Location Plan).; Plotted: 3/20/2026 2:29 PM by: SAMMON, RICH.; Saved: 3/17/2026 11:09 AM by SAMMONR

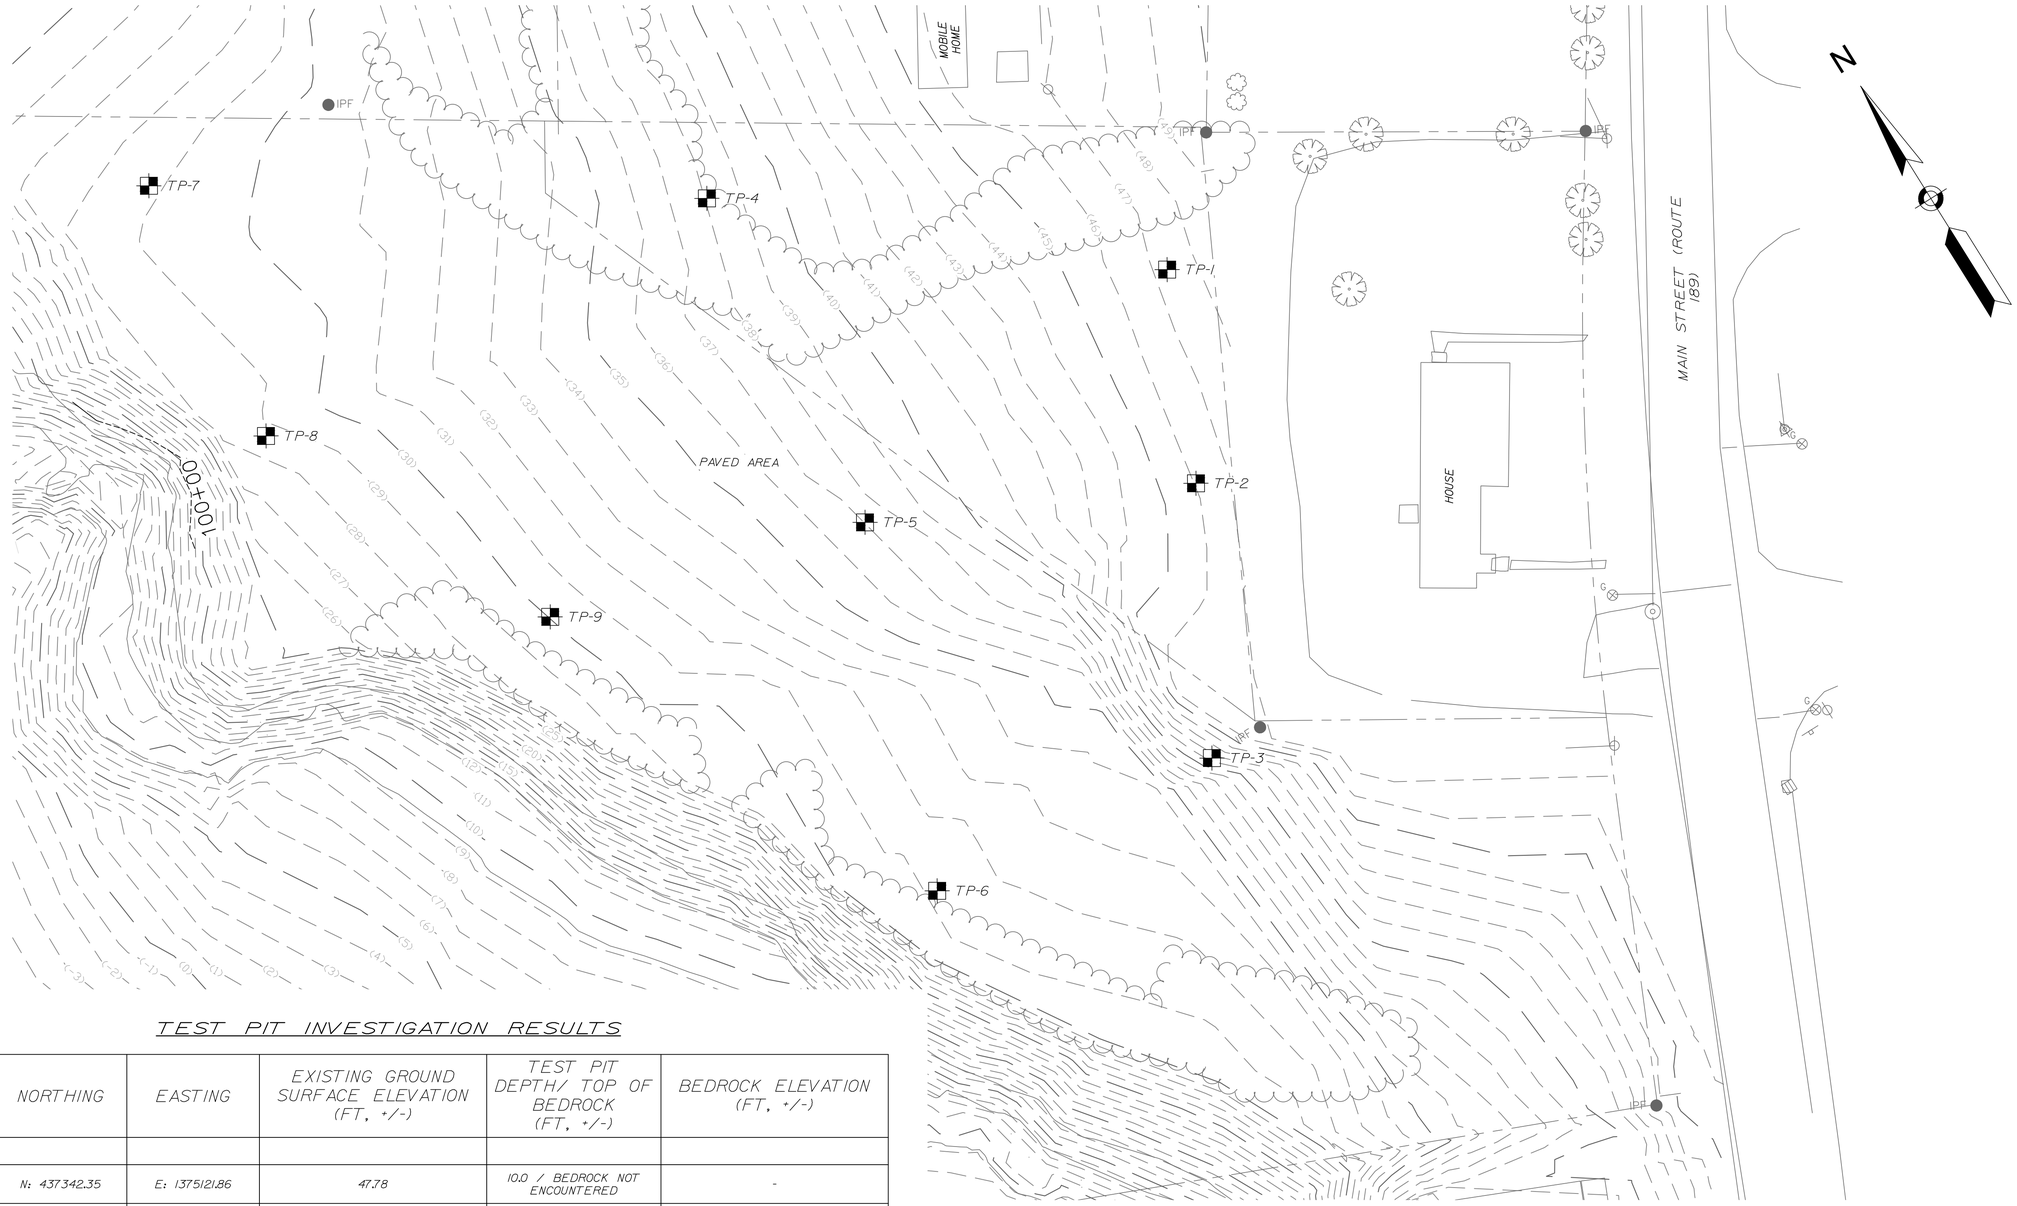

PLAN
1"=15'-0"

TEST PIT INVESTIGATION RESULTS

TEST PIT #	NORTHING	EASTING	EXISTING GROUND SURFACE ELEVATION (FT, +/-)	TEST PIT DEPTH/ TOP OF BEDROCK (FT, +/-)	BEDROCK ELEVATION (FT, +/-)
TP-1	N: 437342.35	E: 1375121.86	47.78	10.0 / BEDROCK NOT ENCOUNTERED	-
TP-2	N: 437290.50	E: 1375098.44	45.80	7.5	38.30
TP-3	N: 437226.76	E: 1375063.56	37.47	5.5	31.97
TP-4	N: 437422.68	E: 1375028.80	38.91	10.5 / BEDROCK NOT ENCOUNTERED	-
TP-5	N: 437328.04	E: 1375018.88	37.21	10.0	27.21
TP-6	N: 437235.48	E: 1374983.51	31.97	10.0	21.97
TP-7	N: 437503.54	E: 1374905.65	29.64	8.0	21.64
TP-8	N: 437431.17	E: 1374896.87	26.03	9.5	16.53
TP-9	N: 437350.92	E: 1374935.19	29.66	6.0-9.0	23.66

NOTES

1. ALL ELEVATIONS REFER TO NAVD 88.
2. ALL UNITS IN FEET UNLESS OTHERWISE NOTED.
3. HORIZONTAL DATUM REFERS TO US STATE PLANE, MAINE EAST 1801, NAD3.

LEGEND

TP-# TEST PIT LOCATION

0 20 40 FT.
1" = 20'

Jacobs

STATE OF MAINE
DEPARTMENT OF TRANSPORTATION

APPROVED	DATE
COMMISSIONER:	
CHIEF ENGINEER:	

PROJECT INFORMATION			
PROGRAM	MULTIMODAL		
PROJECT MANAGER	AURELE GORNEAU II	SIGNATURE	
DESIGNER	PHIL LANERGAN	P.E. NUMBER	
CONSULTANT	JACOBS		
PROJECT RESIDENT		DATE	
CONTRACTOR			
PROJECT COMPLETION DATE			

MAINE DEPARTMENT OF TRANSPORTATION
LUBEC BREAKWATER
WASHINGTON, COUNTY
LUBEC, ME

TEST PIT LOCATION PLAN

SHEET NUMBER

B-101

7 OF 60

File: C:\Users\SAMMONR\OneDrive - Jacobs\Maine DOT Lubec Breakwater - Drawings_ 100% Submission_ IFC\07-B-101 (Test Pit Plan).; Plotted: 3/20/2026 2:29 PM by SAMMON, RICH.; Saved: 3/17/2026 11:11 AM by SAMMONR

LOG OF TEST BORING

		PROJECT	Lubec Breakwater		BORING NO.	WB-1	
		LOCATION	Johnson Bay			SHEET 1 OF 2	
		OWNER	Maine DOT				
		JOB NUMBER	E2X95900				
INSPECTOR	Don Melcher	CONTRACTOR	New England Boring	DRILLER	Sam Cooley	ELEVATION	-12.5
METHOD OF DRILLING		GROUNDWATER READINGS		DRILL RIG	GefcoStratastar5	DATUM	NAVD 88
0.0	Wash Boring w/Casing	DATE/TIME	DEPTH(ft)	REMARKS	SPT HAMMER 140 lb Auto	GRID N	437471.63
40.3	Terminated					COORD E	1374716.91
						DATE START	7/14/23
						DATE END	7/17/23

ELEV. (ft)	DEPTH (ft)	SAMPLE DATA	N-VALUE	SAMPLE NO.	DEPTH INTERVAL (ft)	PEN/REC (in)/(in)	PID (ppm)	LAYER NAME	SOIL AND ROCK DESCRIPTION	NOTES
		7 5 1/12"	6	S-1	0 – 2	24/4		OH	S-1: Wet, medium stiff, 5Y 3/1 very dark gray, ORGANIC SILT, trace fine to coarse Sand, trace Shells, strong organics odor (OH); Pocket Penetrometer (PP): 0.0 kg/cm2; Torvane (TV): 0.0 kg/cm2	1
									2	
-15		3 3 4 6	7	S-2	2 – 4	24/6			S-2: Wet, medium soft, 5Y 3/1 very dark gray, Silty CLAY, little fine to coarse Sand, trace fine subangular to subrounded Gravel (CL); PP: 0.0 kg/cm2; TV: 0.0 kg/cm2	
-5		3 3 3 2	6	S-3	4 – 6	24/8			S-3: Wet, medium soft, 2.5Y 5/1 gray, CLAY, trace fine Sand (CL); PP: 2.0 kg/cm2; TV: 0.15 kg/cm2	
				U-1	6 – 8	24/24			U-1: Wet 5Y 4/1 dark gray, CLAY (CL)	
-20		3 5 6 7	10	S-4	8 – 10	24/24			S-4: Wet, stiff, CLAY, trace fine Sand (fine sand lenses to 1 mm thick), horizons of 5Y 4/1 dark gray, 5Y 3/1 very dark gray, and 7.5YR 5/2 brown (CL); PP: > 4.5 kg/cm2; TV: 0.4 kg/cm2	
-10		3 5 6 7	11	S-5	10 – 12	24/24		CL	S-5A (Top 22"): Wet, stiff, CLAY, trace fine Sand (fine sand lenses to 1 mm thick), trace fine subangular to subrounded Gravel, horizons of 5Y 4/1 dark gray, 5Y 3/1 very dark gray, and 7.5YR 5/2 brown (CL); PP: > 4.5 kg/cm2; TV: 0.15 kg/cm2	
-25									S-5B (Bottom 2"): Wet, 5Y 4/1 dark gray, CLAY, some fine to coarse Sand, some fine subangular to subrounded Gravel (CL); Till-like	
	15	WOH WOH WOH 4	0	S-6	15 – 17	24/24			S-6: Wet, very soft, CLAY, trace fine Sand (fine sand lenses to 1 mm thick), horizons of 5Y 4/1 dark gray, 5Y 3/1 very dark gray, and 7.5YR 5/2 brown, bottom 9" exclusively 5Y 3/1 very dark gray (CL); PP: 2.25 kg/cm2; TV: 0.2 kg/cm2	
-30									18.5	
-20		15 11 13 13	24	S-7	20 – 22	24/11			S-7: Wet, medium dense, 7.5YR 4/1 dark gray, fine to coarse subangular to subrounded GRAVEL, some fine to coarse Sand, some Silty Clay (GC)	2
-35										
-25		10 18 34 45	52	S-8	25 – 27	24/3		TILL	S-8: Wet, very dense, 7.5YR 4/1 dark gray, fine to coarse subangular to subrounded GRAVEL, some Silty Clay, some fine to coarse Sand (GC)	
-40										
-30		65 45 30 40	75	S-9	30 – 32	24/8			S-9: Wet, very dense, 7.5YR 4/1 dark gray, fine to coarse subangular to subrounded GRAVEL, some Silty Clay, some fine to coarse Sand (GC)	
-45									33	
-35										

Page 1: 0-35 feet. Each subsequent page displays 40 feet.

NOTES

1. 07/17/23, 1020: Water Column Depth measured at 18.1 feet; All sample depths feet below mudline
2. Top of Glacial Till at 18.50 ft; Clay and fine subangular to subrounded Gravel observed in return water

LOG OF TEST BORING

		PROJECT	Lubec Breakwater		BORING NO.	WB-1	
		LOCATION	Johnson Bay			SHEET 2 OF 2	
		OWNER	Maine DOT				
		JOB NUMBER	E2X95900				

ELEV. (ft)	DEPTH (ft)	SAMPLE DATA	N-VALUE	SAMPLE NO.	DEPTH INTERVAL (ft)	PEN/REC (in)/(in)	PID (ppm)	LAYER NAME	SOIL AND ROCK DESCRIPTION	NOTES
-50	40	54 100//5"	> 100	S-10	35 – 35.9	11/11		BR	S-10: Wet, very dense, N3 dark gray, completely weathered SHALE, decomposed or disintegrated to a soil with discernible rock fabric [QUODDY FORMATION]	3
-55	45	100/4"	> 100	S-11	40 – 40.33	4/4			40.33 S-11: Wet, very dense, N3 dark gray, highly weathered SHALE, greater than half of the rock is decomposed or disintegrated to a soil with discernible rock fabric, fresh rock present at corestones [QUODDY FORMATION] Bottom of Borehole at 40.33 feet.	
-60										
	50									
-65										
	55									
-70										
	60									
-75										
	65									
-80										
	70									
-85										

Page 1: 0-35 feet. Each subsequent page displays 40 feet.

NOTES

3. Top of Weathered Bedrock at 33.0 feet below mudline

NOTE:
1. REFER TO DRAWING B-100 FOR BORING LOCATIONS.

Jacobs

STATE OF MAINE
DEPARTMENT OF TRANSPORTATION

APPROVED | DATE

COMMISSIONER:

CHIEF ENGINEER:

PROJECT INFORMATION

PROGRAM	MULTIMODAL
PROJECT MANAGER	AURELE GORNEAU II
DESIGNER	PHIL LANERGAN
CONSULTANT	JACOBS
PROJECT RESIDENT	
CONTRACTOR	
PROJECT COMPLETION DATE	

SIGNATURE

P.E. NUMBER

DATE

MAINE DEPARTMENT OF TRANSPORTATION
LUBEC BREAKWATER
WASHINGTON, COUNTY
LUBEC, ME

BORING LOGS - WB-1

SHEET NUMBER

B-110

8 OF 60

File: C:\Users\SAMMONR\OneDrive - Jacobs\Maine DOT Lubec Breakwater - Drawings_ 100% Submission_IFC\08-B-110 (Boring Logs-1).; Plotted: 3/20/2026 2:29 PM by SAMMON, RICH; Saved: 3/17/2026 11:14 AM by SAMMONR

LOG OF TEST BORING

	PROJECT	Lubec Breakwater			BORING NO.	WB-2	
	LOCATION	Johnson Bay				SHEET 1 OF 1	
	OWNER	Maine DOT					
	JOB NUMBER	E2X95900					
INSPECTOR Don Melcher	CONTRACTOR	New England Boring		DRILLER	Sam Cooley	ELEVATION	-17
METHOD OF DRILLING	GROUNDWATER READINGS			DRILL RIG	GefcoStratastar5	DATUM	NAVD 88
0.0 Wash Boring w/Casing	DATE/TIME	DEPTH(ft)	REMARKS	SPT HAMMER	140 lb Auto	GRID N	437534.79
7.0 NX Rock Core						COORD E	1374488.6
12.0 Wash Boring – Open Hole						DATE START	7/17/23
						DATE END	7/17/23

ELEV. (ft)	DEPTH (ft)	SAMPLE DATA	N-VALUE	SAMPLE NO.	DEPTH INTERVAL (ft)	PEN/REC (in)/(in)	PID (ppm)	LAYER LINE	SOIL AND ROCK DESCRIPTION	NOTES
		WOR WOR WOR WOR	0	S-1	0 – 2	24/20		OH	S-1: Wet, very soft, 5Y 3/1 very dark gray, ORGANIC SILT, some Shells (OH); Pocket Penetrometer: 0.0 kg/cm2; Torvane: 0.0 kg/cm2	1
		WOR 3 2 7	5	S-2	2 – 4	24/24		2.33 CL	S-2A (Top 4"): Wet, very soft, 5Y 3/1 very dark gray, ORGANIC SILT, some Shells (OH); PP: 0.0 kg/cm2; TV: 0.0 kg/cm2	
-20		1 7 30 100/2"	37	S-3	4 – 5.7	20/9		3.92 TL 5.7	S-2B (Middle 18"): Wet, CLAY, trace fine Sand (fine sand lenses to 1 mm thick), horizons of 5Y dark gray, 5Y 3/1 very dark gray, and 7.5YR 5/2 brown (CL); PP: > 4.5 kg/cm2; TV: 0.1 kg/cm2	2
	5								S-2C (Bottom 2"): Wet, 7.5YR 5/1 gray, fine to coarse subangular to subrounded GRAVEL and Silty Clay, little fine to coarse Sand (GC)	
-25		RQD=0		C-1	7 – 8.7	20/20			S-3: Wet, 10YR 5/1 gray, fine to coarse subangular to subrounded GRAVEL, some Silty Clay, some fine to coarse Sand (GC)	3
				C-2	8.7 – 12	40/40		BR	C-1: 7.0–8.7 ft, SHALE, N4 medium dark gray, silt to fine sand, moderately hard, medium strong, slightly weathered, very thinly to thinly bedded, moderately to steeply dipping bedding, steeply dipping to vertical quartz and calcite veining to 9 mm; very closely to closely spaced, steeply dipping bedding plane separations with patchy quartz and calcite [QUODDY FORMATION]; Drilling Rate (min/ft): 8.5 – 4/8"	
	10	RQD=11							C-2: 8.7–12.0 ft, Siliceous SHALE, N4 medium dark gray, silt to fine sand, moderately hard, medium strong, slightly weathered, very thinly to thinly bedded, moderately to steeply dipping bedding, prominant horizontal to vertical quartz veining to > 50 mm; extremely closely to closely spaced, moderately to steeply dipping bedding plane separations with patchy quartz, calcite, and pyrite, extremely to moderately fractured [QUODDY FORMATION]; Drilling Rate (min/ft): 3/4" – 8 – 8 – 7	
-30								12	Bottom of Borehole at 12 feet.	
	15									
-35										
	20									
-40										
	25									
-45										
	30									
-50										
	35									

Page 1: 0–35 feet. Each subsequent page displays 40 feet.

NOTES

1. All sample depths feet below mudline
2. Top of Bedrock at 5.7 feet below mudline
3. Core jammed likely due to high angle bedding plane separations

NOTE:
1. REFER TO DRAWING B-100 FOR BORING LOCATIONS.

Jacobs

STATE OF MAINE
DEPARTMENT OF TRANSPORTATION

APPROVED | DATE

COMMISSIONER:

CHIEF ENGINEER:

PROJECT INFORMATION			
PROGRAM	MULTIMODAL		
PROJECT MANAGER	AURELE GORNEAU III	SIGNATURE	
DESIGNER	PHIL LANERGAN	P.E. NUMBER	
CONSULTANT	JACOBS		
PROJECT RESIDENT		DATE	
CONTRACTOR			
PROJECT COMPLETION DATE			

MAINE DEPARTMENT OF TRANSPORTATION
LUBEC BREAKWATER
LUBEC, ME
WASHINGTON, COUNTY

BORING LOGS - WB-2

SHEET NUMBER

B-111

9 OF 60

File: C:\Users\SAMMONR\OneDrive - Jacobs\Maine DOT Lubec Breakwater - Drawings_ 100% Submission_IFC\109-B-111 (Boring Logs-2).; Plotted: 3/20/2026 2:30 PM by SAMMON, RICH; Saved: 3/17/2026 11:16 AM by SAMMONR

LOG OF TEST BORING

	PROJECT	Lubec Breakwater			BORING NO.	WB-3	
	LOCATION	Johnson Bay				SHEET 1 OF 1	
	OWNER	Maine DOT					
INSPECTOR Don Melcher	CONTRACTOR	New England Boring		DRILLER	Sam Cooley	ELEVATION	-24.4
METHOD OF DRILLING	GROUNDWATER READINGS			DRILL RIG	GefcoStratastar5	DATUM	NAVD 88
0.0 Wash Boring w/Casing	DATE/TIME	DEPTH(ft)	REMARKS	SPT HAMMER	140 lb Auto	GRID N	437593.69
5.0 NX Rock Core						COORD E	1374278.7
10.0 Terminated						DATE START	7/14/23
						DATE END	7/14/23

ELEV. (ft)	DEPTH (ft)	SAMPLE DATA	N-VALUE	SAMPLE NO.	DEPTH INTERVAL (ft)	PEN/REC (in)/(in)	PID (ppm)	WATER LEVEL	SOIL AND ROCK DESCRIPTION	NOTES
-25		WOR WOR WOR WOR	0	S-1	0 – 2	24/10		OH	S-1: Wet, very soft, 5Y 3/1 very dark gray, ORGANIC SILT, little Shells (OH); Pocket Penetrometer: 0.0 kg/cm2; Torvane: 0.0 kg/cm2	1
		6 7 100/0"	> 100	S-2	2 – 3	12/12		TILL	S-2: Wet, hard, 2.5Y 4/1 dark gray, CLAY, some fine subangular to subrounded Gravel (CL) 3.0–5.0 ft: Angular fragments of gray and red rock	2
-30	5	RQD=40		C-1	5 – 7.9	35/31		BR	C-1: 5.0–7.9 ft, SANDSTONE, N5 medium gray, fine to medium sand, moderately hard, strong, slightly weathered, massive, steeply dipping bedding, horizontal to vertical quartz and calcite veining to 8 mm; closely to moderately spaced, steeply dipping bedding plane separations with patchy quartz and calcite, very closely to moderately spaced, shallow to moderately dipping joints with patchy quartz and calcite [QUODDY FORMATION]; Drilling Rate (min/ft): 6.5 – 6.5 – 8.5	3
		RQD=64		C-2	7.9 – 10	25/25			C-2: 7.9–10.0 ft, SANDSTONE, N5 medium gray, fine to medium sand, moderately hard, strong, slightly weathered, massive, steeply dipping bedding, horizontal to vertical quartz and calcite veining to 10 mm, steeply dipping contact with ARGILLITE at 9.6–10.0 ft; closely to moderately spaced, steeply dipping bedding plane separations with patchy quartz and calcite, closely spaced, shallow dipping joints with patchy quartz and calcite [QUODDY FORMATION]; Drilling Rate (min/ft): 9 – 8.5 Bottom of Borehole at 10 feet.	
-35	10							10		
-40	15									
-45	20									
-50	25									
-55	30									
	35									

Page 1: 0–35 feet. Each subsequent page displays 40 feet.

NOTES

1. 07/14/23, 0820: Water column depth measured at 23.75 feet; All samples depths feet below mudline.
2. Roller bit advancement
3. Top of bedrock at 5.0 ft below mudline

NOTE:

1. REFER TO DRAWING B-100 FOR BORING LOCATIONS.

Jacobs

STATE OF MAINE
DEPARTMENT OF TRANSPORTATION

APPROVED | DATE

COMMISSIONER:

CHIEF ENGINEER:

PROJECT INFORMATION

PROGRAM	MULTIMODAL
PROJECT MANAGER	AURELE GORNEAU II
DESIGNER	PHIL LANERGAN
CONSULTANT	JACOBS
PROJECT RESIDENT	
CONTRACTOR	
PROJECT COMPLETION DATE	

SIGNATURE

P.E. NUMBER

DATE

MAINE DEPARTMENT OF TRANSPORTATION
LUBEC BREAKWATER
WASHINGTON, COUNTY
LUBEC, ME

BORING LOGS - WB-3

SHEET NUMBER

B-112

10 OF 60

File: C:\Users\SAMMONR\OneDrive - Jacobs\Maine DOT Lubec Breakwater - Drawings_ 100% Submission_IFC\110-B-112 (Boring Logs-3) ; Plotted: 3/20/2026 2:30 PM by SAMMONR ; Saved: 3/17/2026 11:17 AM by SAMMONR

LOG OF TEST BORING

		PROJECT	Lubec Breakwater			BORING NO.	WB-4
		LOCATION	Johnson Bay				SHEET 1 OF 2
		OWNER	Maine DOT				
		JOB NUMBER	E2X95900				
INSPECTOR	Don Melcher	CONTRACTOR	New England Boring Contractors	DRILLER	Sam Cooley	ELEVATION	-27.7
METHOD OF DRILLING		GROUNDWATER READINGS		DRILL RIG	GefcoStratastar5	DATUM	NAVD 88
0.0	Wash Boring w/Casing	DATE/TIME	DEPTH(ft)	REMARKS	SPT HAMMER	140 lb Auto	GRID N 437598.13
13.5	NX Rock Core						COORD E 1374141.57
44.0	Terminated						DATE START 7/10/23
							DATE END 7/11/23

ELEV. (ft)	DEPTH (ft)	SAMPLE DATA	N-VALUE	SAMPLE NO.	DEPTH INTERVAL (ft)	PEN/REC (in)/(in)	PID (ppm)	LAYER NAME	SOIL AND ROCK DESCRIPTION	NOTES
		WOR WOR WOR WOR	0	S-1	0 – 2	24/22		OH	S-1: Wet, very soft, 5Y 3/1 very dark gray, ORGANIC SILT, some Shells (OH); Pocket Penetrometer (PP): 1.5 kg/cm2; Torvane (TV): 0.0 kg/cm2	1
-30								2		
	5	WOR WOR WOR 3	0	S-2	5 – 7	24/24			S-2: Wet, very soft, 2.5Y 3/1 very dark gray, CLAY, little Shells (CL); PP: 4.75 kg/cm2; TV: 0.15 kg/cm2	
-35				U-1	7 – 8	12/3		CL	U-1: Wet, 2.5Y 3/1 very dark gray, CLAY and fine to coarse rounded Shale Gravel (CL)	2
		1 6 7 14	13	S-3	8 – 10	24/24			S-3A (Top 21"): Wet, 2.5Y 3/1 very dark gray, CLAY, trace fine rounded Gravel (CL); PP: > 4.5 kg/cm2; TV: 0.175 kg/cm2	
	10	5 100/3"	> 100	S-4	10 – 10.75	9/9		9.75 GC 10.75	S-3B (Bottom 3"): Wet, 10YR 4/1 dark gray, CLAY, some fine to coarse rounded Gravel, some fine to coarse Sand (CL)	3
-40									S-4: Wet, very dense, 10YR 4/1 very dark gray, fine to coarse rounded GRAVEL, some Clay, some fine to coarse Sand (GC)	4
									10.75 – 13.5 ft: Angular fragments of gray rock [QUODDY FORMATION]	
	15	RQD=78		C-1	13.5 – 18.5	60/57			C-1: 13.5–18.25 ft, TUFF, N5 medium gray, coarse tuff to lapilli tuff, moderately hard, medium strong, slightly weathered, massive, moderately to steeply dipping calcite veining to 1 mm, irregular calcite spherules to 5 mm; extremely closely to moderately spaced, moderately to steeply dipping joints with patchy calcite to 0.15 mm and partial epidote coatings to 0.1 mm thick [QUODDY FORMATION]; Drilling Rate (min/ft): 11.5 – 5 – 5 – 3.75 – 6	
-45									18.25–18.5 ft, NO RECOVERY	
	20	RQD=43		C-2	18.5 – 23.5	60/60			C-2: 18.5–23.5 ft, TUFF, N5 medium gray, coarse tuff to lapilli tuff, moderately hard, medium strong, slightly weathered, massive, shallow to steeply dipping calcite veining to 7 mm, irregular calcite spherules to 6 mm; very closely to closely spaced, moderately to steeply dipping joints with patchy calcite to 0.15 mm and partial epidote coatings to 0.1 mm thick [QUODDY FORMATION]; Drilling Rate (min/ft): 4.5 – 5 – 5 – 5 – 5	
-50										
		RQD=0		C-3	23.5 – 24.5	12/8			C-3: 23.5–24.15 ft, TUFF, N5 medium gray to 5B 7/1 light bluish gray, coarse tuff to lapilli tuff, very soft to moderately hard, extremely weak to medium strong, highly to slightly weathered, massive, moderately dipping calcite veining to 3 mm; extremely closely to closely spaced, moderately to steeply dipping joints with patchy calcite to 0.1 mm [QUODDY FORMATION]; Drilling Rate (min/ft): 5	5
	25			C-4	24.5 – 29.5	60/55.5		BR	24.15–24.50 ft, NO RECOVERY	
-55		RQD=56							C-4: 24.5–29.1 ft, TUFF, N5 medium gray, coarse tuff to lapilli tuff, moderately hard, medium strong, slightly weathered, massive, steeply dipping calcite veining to 1 mm, irregular calcite spherules to 5 mm; very closely to moderately spaced, moderately dipping joints with patchy calcite to 2 mm and partial epidote coatings to 0.1 mm thick [QUODDY ORMATION]; Drilling Rate (min/ft): 4.5 – 4.5 – 4.5 – 5 – 6	6
	30			C-5	29.5 – 33.5	48/48			29.1–29.5 ft, NO RECOVERY	
-60		RQD=60							C-5: 29.5–33.5 ft, TUFF, N5 medium gray, coarse tuff to lapilli tuff, moderately hard, medium strong, slightly weathered, massive, shallow to steeply dipping calcite veining to 5 mm, irregular calcite spherules to 5 mm; very closely to closely spaced, moderately to steeply dipping joints with patchy calcite to 0.1 mm [QUODDY FORMATION]; Drilling	
	35			C-6	33.5 – 38.2	56/56				

Page 1: 0–35 feet. Each subsequent page displays 40 feet.

NOTES

1. 07/10/23, 1740: Water column depth 36.9 feet, High Tide; All sample depths feet below mudline
2. Piston sampler did not fire/engage; 12" penetrated; 3" recovered and placed in jar for characterization
3. Top of BEDROCK at 10.75 feet below mudline
4. Roller bit advancement
5. Core jammed at 24.5 ft
6. Bottom 4 inches recovered in C-6 core run

LOG OF TEST BORING

		PROJECT	Lubec Breakwater			BORING NO.	WB-4
		LOCATION	Johnson Bay				SHEET 2 OF 2
		OWNER	Maine DOT				
		JOB NUMBER	E2X95900				

ELEV. (ft)	DEPTH (ft)	SAMPLE DATA	N-VALUE	SAMPLE NO.	DEPTH INTERVAL (ft)	PEN/REC (in)/(in)	PID (ppm)	LAYER NAME	SOIL AND ROCK DESCRIPTION	NOTES
-65		RQD=63		C-7	38.2 – 41.95	45/45			Rate (min/ft): 3 – 4.25 – 5.75 – 6 C-6: 33.5–38.2 ft, TUFF, N5 medium gray, coarse tuff to lapilli tuff, moderately hard, medium strong, slightly weathered, massive, moderately dipping calcite veining to 6 mm, irregular calcite spherules to 4 mm; very closely to moderately spaced, moderately to steeply dipping joints with patchy calcite to 0.1 mm [QUODDY FORMATION]; Drilling Rate (min/ft): 5 – 25 – 5.5 – 6 – 6/8" C-7: 38.2–41.95 ft, TUFF, N5 medium gray, coarse tuff to lapilli tuff, moderately hard, medium strong, slightly weathered, massive, moderately dipping quartz veining to 15 mm, irregular calcite spherules to 5 mm; very closely to moderately spaced, steeply dipping to vertical joints with calcite coatings to 3 mm thick [QUODDY FORMATION]; Drilling Rate (min/ft): 2.5 – 3.5 – 3.5 – 3.5 – 2.5 C-8: 41.95–43.95 ft, TUFF, N5 medium gray, coarse tuff to lapilli tuff, moderately hard, medium strong, slightly weathered, massive, moderately to steeply dipping calcite veining to 8 mm, steeply dippling quartz veining to 15 mm; closely to moderately spaced, steeply dipping joints with partial epidote coatings to 0.1 mm thick [QUODDY FORMATION]; Drilling Rate (min/ft): 2.5 – 2.5 Bottom of Borehole at 43.95 feet.	
	40									
-70		RQD=84		C-8	41.95 – 43.95	24/24				
	45	RQD=92						43.95		
-75										
	50									
-80										
	55									
-85										
	60									
-90										
	65									
-95										
	70									
-100										

Page 1: 0–35 feet. Each subsequent page displays 40 feet.

NOTES

NOTE:
1. REFER TO DRAWING B-100 FOR BORING LOCATIONS.

Jacobs

STATE OF MAINE
DEPARTMENT OF TRANSPORTATION

APPROVED — DATE

COMMISSIONER:

CHIEF ENGINEER:

PROJECT INFORMATION			
PROGRAM	MULTIMODAL		
PROJECT MANAGER	AURELE GORNEAU II	SIGNATURE	
DESIGNER	PHIL LANERGAN	P.E. NUMBER	
CONSULTANT	JACOBS		DATE
PROJECT RESIDENT			
CONTRACTOR			
PROJECT COMPLETION DATE			

MAINE DEPARTMENT OF TRANSPORTATION
LUBEC BREAKWATER
LUBEC, ME — WASHINGTON, COUNTY

BORING LOGS - WB-4

SHEET NUMBER

B-113

File: C:\Users\SAMMONR\OneDrive - Jacobs\Maine DOT Lubec Breakwater - Drawings_ 100% Submission_IFC\11-B-113 (Boring Logs-4).; Plotted: 3/20/2026 2:38 PM by SAMMONR; Saved: 3/17/2026 11:22 AM by SAMMONR

LOG OF TEST BORING

PROJECT	Lubec Breakwater	BORING NO.	WB-5
LOCATION	Johnson Bay		
OWNER	Maine DOT		SHEET 1 OF 3
JOB NUMBER	E2X95900		

INSPECTOR	Don Melcher	CONTRACTOR	New England Boring	DRILLER	Sam Cooley
METHOD OF DRILLING		GROUNDWATER READINGS		DRILL RIG	GefcoStratastar5
0.0	Wash Boring w/Casing	DATE/TIME	DEPTH(ft)	REMARKS	SPT HAMMER 140 lb Auto
45.0	NX Rock Core				
75.0	Terminated				

ELEVATION		-28.09	
DATUM		NAVD 88	
GRID	N	437439.12	
COORD	E	1373965.76	
DATE START		7/11/23	
DATE END		7/12/23	

ELEV. (ft)	DEPTH (ft)	SAMPLE DATA	N-VALUE	SAMPLE NO.	DEPTH INTERVAL (ft)	PEN/REC (in)/(in)	PID (ppm)	LAYER NAME	SOIL AND ROCK DESCRIPTION	NOTES
		WOR WOR WOR WOR	0	S-1	0 – 2	24/15		OH	S-1: Wet, very loose, 5Y 3/2 dark olive gray, ORGANIC SILT, some Shells (OH); Pocket Penetrometer (PP): 0.0 kg/cm2; Torvane (TV): 0.0 kg/cm2	1
-30		4 3 4 8	7	S-2	2 – 4	24/22			S-2A (Top 15"): Wet, 5Y 3/2 dark olive gray, ORGANIC SILT, some Shells (OH); PP: 0.0 kg/cm2; TV: 0.0 kg/cm2	
				U-1	4 – 4.85	10/10		3.25	S-2B (Bottom 7"): Wet, 10YR 5/2 grayish brown, CLAY (CL); PP: 4.5 kg/cm2; TV: 0.75 kg/cm2	2
	5	8 9 16 21	25	S-3	5 – 7	24/24			U-1: Wet, 5Y 3/2 dark olive gray, CLAY (CL); PP: > 4.5 kg/cm2; TV: 0.75 kg/cm2	
-35		3 7 10 13	17	S-4	7 – 9	24/24			S-3: Wet, very stiff, 10YR 5/2 grayish brown, CLAY, trace Shells (CL); PP: > 4.5 kg/cm2; TV: 0.35 kg/cm2 S-4: Wet, very stiff, 5Y 5/1 gray, CLAY, trace fine Sand (fine sand lenses to 0.1 mm thick) (CL); PP: > 4.5 kg/cm2; TV: 0.15 kg/cm2	
		8 8 11 10	19	S-5	9 – 11	24/24			S-5: Wet, very stiff, CLAY, trace fine Sand (fine sand lenses to 0.1 mm thick), horizons of 5Y 4/1 dark gray, 5Y 3/1 very dark gray, and 7.5YR 5/2 brown (CL); PP: > 4.5 kg/cm2; TV: 0.15 kg/cm2	
-40	10	5 9 10 14	19	S-6	11 – 13	24/24			S-6: Wet, very stiff, CLAY, trace fine Sand (fine sand lenses to 1 mm thick), horizons of 5Y 4/1 dark gray, 5Y 3/1 very dark gray, and 7.5YR 5/2 brown (CL); PP: > 4.5 kg/cm2; TV: 0.75 kg/cm2	
		10 10 9 10	19	S-7	13 – 15	24/24			S-7: Wet, very stiff, CLAY, trace fine Sand (fine sand lenses to 1 mm thick), horizons of 5Y 4/1 dark gray, 5Y 3/1 very dark gray, and 7.5YR 5/2 brown (CL); PP: > 4.5 kg/cm2; TV: 0.30 kg/cm2	
-45	15									
		WOH 3 4 7	7	S-8	18 – 20	24/24			S-8: Wet, medium soft, CLAY, horizons of 5Y 4/1 dark gray, 5Y 3/1 very dark gray, and 7.5YR 5/2 brown (CL); PP: > 4.5 kg/cm2; TV: 0.1 kg/cm2	
-50	20							TL		
		2 4 5 7	9	S-9	23 – 25	24/24			S-9: Wet, stiff, CLAY, horizons of 5Y 4/1 dark gray, 5Y 3/1 very dark gray, and 7.5YR 5/2 brown (CL); PP: 4.5 kg/cm2; TV: 0.15 kg/cm2	
-55	25									
		WOH 2 3 4	5	S-10	28 – 30	24/24			S-10: Wet, medium stiff, CLAY, trace fine Sand (fine sand lenses to 1 mm thick), horizons of 5Y 4/1 dark gray, 5Y 3/1 very dark gray, and 7.5YR 5/2 brown (CL); PP: 4.5 kg/cm2; TV: 0.65 kg/cm2	
-60	30									
		WOH WOH 5	5	S-11	33 – 35	24/24			S-11: Wet, medium soft, CLAY, trace fine Sand (fine sand lenses to 3 mm thick), horizons of 5Y 4/1 dark gray, 5Y 3/1 very dark gray, and 7.5YR 5/2 brown (CL); PP: 3.5 kg/cm2; TV: 0.2 kg/cm2	
	35									

Page 1: 0–35 feet. Each subsequent page displays 40 feet.

NOTES

1. 07/11/23, 0925: Water column depth 30.1 feet; All sample depths feet below mudline
2. Insufficient volume for testing

LOG OF TEST BORING

PROJECT	Lubec Breakwater	BORING NO.	WB-5
LOCATION	Johnson Bay		
OWNER	Maine DOT		SHEET 2 OF 3
JOB NUMBER	E2X95900		

ELEV. (ft)	DEPTH (ft)	SAMPLE DATA	N-VALUE	SAMPLE NO.	DEPTH INTERVAL (ft)	PEN/REC (in)/(in)	PID (ppm)	LAYER NAME	SOIL AND ROCK DESCRIPTION	NOTES
		4								
-65		2 2 2 3	4	S-12	38 – 40	24/24			S-12: Wet, medium soft, CLAY, little fine Sand (fine sand lenses to 40 mm thick), horizons of 5Y 4/1 dark gray, 5Y 3/1 very dark gray, and 7.5YR 5/2 brown (CL); PP: 4.25 kg/cm2; TV: 0.25 kg/cm2	
	40									
									41.5	
-70		100/3"	>100	S-13	43 – 43.25	3/0			41.5 – 43.0 ft: Angular fragments of gray rock; Glacial Till or Bedrock S-13: NO RECOVERY 43.25 – 45.0 ft: Angular fragments of gray rock [QUODDY FORMATION]	3 4
	45			C-1	45 – 47	24/24			C-1: 45.0–47.0 ft, SHALE, N3 dark gray, clay to silt, laminated to very thinly bedded, steeply dippling to vertical bedding, extremely to moderately fractured [QUODDY FORMATION]; Drilling Rate (min/ft): 6.5 – 9.5	5
		RQD=0		C-2	47 – 48	12/12			C-2: 47.0–48.0 ft, SHALE, N3 dark gray, clay to silt, laminated to very thinly bedded, vertical bedding, extremely fractured [QUODDY FORMATION]; Drilling Rate (min/ft): 7	5
-75		RQD=0		C-3	48 – 49.85	22/22			C-3: 48.0–49.85 ft, SHALE, N3 dark gray, clay to silt, moderately hard, medium strong, slightly weathered, very thinly bedded, steeply dipping bedding, moderately dipping quartz and calcite veining to 1 mm;	5
		RQD=23		C-4	49.85 – 50.85	12/12			extremely closely to closely spaced, steeply dipping bedding plane separations with patchy quartz and calcite, closely spaced, moderately dipping joints with patchy quartz and calcite [QUODDY FORMATION]; Drilling Rate (min/ft): 7 – 9/10"	5
	50	RQD=0		C-5	50.85 – 51.85	12/12			C-4: 49.85–50.85 ft, SHALE, N3 dark gray, clay to silt, laminated, vertical bedding, extremely fractured [QUODDY FORMATION]; Drilling Rate (min/ft): 10	5
-80		RQD=0		C-6	51.85 – 54.85	36/36			C-5: 50.85–51.85 ft, SHALE, N3 dark gray, clay to silt, laminated, vertical bedding, extremely fractured [QUODDY FORMATION]; Drilling Rate (min/ft): 8	5
		RQD=0							C-6: 51.85–54.85 ft, SHALE, N3 dark gray, clay to silt, moderately hard, medium strong, slightly weathered, very thinly bedded, steeply dipping bedding, moderately dipping healed fractures with quartz and calcite infilling to < 1 mm with bedding displacement to 2 mm; closely spaced, steeply dipping bedding plane separations with patchy quartz and calcite, closely spaced, moderately dipping joints with patchy quartz and calcite, extremely fractured at 53.2–54.85 ft [QUODDY FORMATION]; Drilling Rate (min/ft): 6 – 6 – 5.5	
	55			C-7	54.85 – 56.85	24/24			C-7: 54.85–56.85 ft, SHALE, N3 dark gray, clay to silt, moderately hard, medium strong, slightly weathered, laminated to very thinly bedded, steeply dipping bedding, moderately dipping to vertical quartz veining to 30 mm, pyrite inclusions to 25 mm; closely to moderately spaced, steeply dipping bedding plane separations with patchy quartz [QUODDY FORMATION]; Drilling Rate (min/ft): 5.5 – 13	5
-85		RQD=67		C-8	56.85 – 58.85	24/24			C-8: 56.85–58.85 ft, SHALE, N3 dark gray, clay to silt, laminated to vey thinly bedded, steeply dipping to vertical bedding, extremely to moderately fractured [QUODDY FORMATION]; Drilling Rate (min/ft): 7.25 – 12.5	5
		RQD=19		C-9	58.85 – 63.85	60/60		BR	C-9: 58.85–63.85 ft, SHALE, N3 dark gray, clay to silt, hard, strong, fresh, laminated to very thinly bedded, steeply dipping bedding, prominant quartz veining to > 50 mm throughout; extremely closely to moderately spaced, steeply dipping bedding plane separations with fresh surfaces [QUODDY FORMATION]; Drilling Rate (min/ft): 4.5 – 4.5 – 5.75 – 6.5 – 6.5	5
	60	RQD=93		C-10	63.85 – 68.4	60/55.5			C-10: 63.85–68.4 ft, Siliceous SHALE, N3 dark gray, clay to silt, hard, strong, fresh, laminated to very thinly bedded, steeply dipping bedding, moderately dipping to vertical quartz veining to > 50 mm; very closely to moderately spaced, moderately to steeply dipping bedding plane separations with patchy quartz and calcite [QUODDY FORMATION];	5
-90		RQD=67								
	65			C-11	68.85 – 70.85	24/24				5
-95		RQD=19		C-12	70.85 – 72.85	24/24				
		RQD=42		C-13	72.85 – 75	26/26				
-100	70	RQD=88								

Page 1: 0–35 feet. Each subsequent page displays 40 feet.

NOTES

3. Top of bedrock likely at 41.5 feet below mudline; Roller bit advancement
4. Roller bit advancement
5. Core jammed likely due to high angle bedding plane separations

LOG OF TEST BORING

PROJECT	Lubec Breakwater	BORING NO.	WB-5
LOCATION	Johnson Bay		
OWNER	Maine DOT		SHEET 3 OF 3
JOB NUMBER	E2X95900		

ELEV. (ft)	DEPTH (ft)	SAMPLE DATA	N-VALUE	SAMPLE NO.	DEPTH INTERVAL (ft)	PEN/REC (in)/(in)	PID (ppm)	LAYER NAME	SOIL AND ROCK DESCRIPTION	NOTES
	75							75	Drilling Rate (min/ft): 6 – 6 – 5.5 – 6.5 – 6.5 68.4–68.85 ft, NO RECOVERY C-11: 66.85–70.85 ft, SHALE, N3 dark gray, clay to silt, laminated to very thinly bedded, steeply dipping to vertical bedding, extremely to moderately fractured [QUODDY FORMATION]; Drilling Rate (min/ft): 8 – 8 C-12: 70.85–72.85 ft, SHALE, N3 dark gray, clay to silt, moderately hard, medium strong, fresh, laminated to very thinly bedded, steeply dipping to vertical bedding; extremely closely to moderately spaced, steeply dipping to vertical bedding plane separations with fresh surfaces, extremely to moderately fractured [QUODDY FORMATION]; Drilling Rate (min/ft): 8.25 – 8.5 C-13: 72.85–75.0 ft, SHALE, N3 dark gray, clay to silt, moderately hard, medium strong, fresh, laminated to very thinly bedded, steeply dipping to vertical bedding, horizontal to shallow dipping quartz veining to 1 mm; closely spaced, steeply dipping bedding plane separations with fresh surfaces, closely spaced, moderately dipping joints with patchy quartz and calcite [QUODDY FORMATION]; Drilling Rate (min/ft): 9 – 9.5 – 2/2" Bottom of Borehole at 75 feet.	
-105										
	80									
-110										
	85									
-115										
	90									
-120										
	95									
-125										
	100									
-130										
	105									
-135										
	110									
-140										

Page 1: 0–35 feet. Each subsequent page displays 40 feet.

NOTES

NOTE:

1. REFER TO DRAWING B-100 FOR BORING LOCATIONS.

Jacobs

STATE OF MAINE
DEPARTMENT OF TRANSPORTATION

APPROVED — DATE

COMMISSIONER:

CHIEF ENGINEER:

PROJECT INFORMATION			
PROGRAM	MULTIMODAL		
PROJECT MANAGER	AURELE GORNEAU II	SIGNATURE	
DESIGNER	PHIL LANERGAN		
CONSULTANT	JACOBS	P.E. NUMBER	
PROJECT RESIDENT			
CONTRACTOR		DATE	
PROJECT COMPLETION DATE			

MAINE DEPARTMENT OF TRANSPORTATION
LUBEC BREAKWATER
LUBEC, ME
WASHINGTON, COUNTY

BORING LOGS - WB-5

SHEET NUMBER

B-114

12 OF 60

File: C:\Users\SAMMONR\OneDrive - Jacobs\Maine DOT Lubec Breakwater - Drawings_ 100% Submission_ IFC\12-B-114 (Boring Logs-5).dwg Plotted: 3/20/2026 2:38 PM by SAMMON, RICH Saved: 3/17/2026 11:30 AM by SAMMONR

LOG OF TEST BORING

PROJECT	Lubec Breakwater	BORING NO.	WB-6
LOCATION	Johnson Bay		
OWNER	Maine DOT		SHEET 1 OF 4
JOB NUMBER	E2X95900		

INSPECTOR	Don Melcher	CONTRACTOR	New England Boring	DRILLER	Sam Cooley
METHOD OF DRILLING		GROUNDWATER READINGS		DRILL RIG	GefcoStratastar5
0.0	Wash Boring w/Casing	DATE/TIME	DEPTH(ft)	REMARKS	SPT HAMMER 140 lb Auto
73.0	NX Rock Core				
105.0	Terminated				

ELEVATION	-28.2		
DATUM	NAVD 88		
GRID	N	437277.2	
COORD	E	1373792.72	
DATE START	7/12/23		
DATE END	7/13/23		

ELEV. (ft)	DEPTH (ft)	SAMPLE DATA	N-VALUE	SAMPLE NO.	DEPTH INTERVAL (ft)	PEN/REC (in)/(in)	PID (ppm)	LAYER NAME	SOIL AND ROCK DESCRIPTION	NOTES
		WOR WOR WOR WOR	0	S-1	0 – 2	24/13			S-1: Wet, very loose, 5Y 3/2 dark olive gray, ORGANIC SILT (OH); Pocket Penetrometer (PP): 0.0 kg/cm2; Torvane (TV): 0.05 kg/cm2	1
-30		WOH WOH WOH 2	0	S-2	2 – 4	24/24		OH	S-2A (Top 18"): Wet, 5Y 3/2 dark olive gray, some Shells, ORGANIC SILT (OH); PP: 1.25 kg/cm2; TV: 0.05 kg/cm2	
				U-1	4 – 6	24/24		3.5	S-2B (Bottom 6"): Wet, 5Y gray, CLAY (CL); PP: 4.25 kg/cm2; TV: 0.15 kg/cm2 U-1: Wet, 5Y 5/1 gray, CLAY (CL)	
-5		3 4 4 7	8	S-3	6 – 8	24/24			S-3: Wet, medium soft, CLAY, horizons of 5Y 4/1 dark gray, 5Y 3/1 very dark gray, and 7.5YR 5/2 brown (CL); PP: > 4.5 kg/cm2; TV: 0.15 kg/cm2	
-35		3 6 7 8	13	S-4	8 – 10	24/24			S-4: Wet, stiff, CLAY, little fine rounded Gravel, little Shells, horizons of 5Y 4/1 dark gray, 5Y 3/1 very dark gray, and 7.5YR 5/2 brown (CL); PP: > 4.5 kg/cm2; TV: 0.20 kg/cm2	
-10		4 4 2 5	6	S-5	10 – 12	24/24			S-5: Wet, medium soft, CLAY, horizons of 5Y 4/1 dark gray, 5Y 3/1 very dark gray, and 7.5YR 5/2 brown (CL); PP: 3.75 kg/cm2; TV: 0.20 kg/cm2	
-40										
-15		1 2 3 4	5	S-6	15 – 17	24/24			S-6: Wet, medium soft, CLAY, trace fine Sand (fine sand lenses to 1 mm thick), horizons of 5Y 4/1 dark gray, 5Y 3/1 very dark gray, and 7.5YR 5/2 brown (CL); PP: > 4.5 kg/cm2; TV: 0.20 kg/cm2	
-45										
-20		WOH 3 4 6	7	S-7	20 – 22	24/24		CL	S-7: Wet, medium soft, CLAY, horizons of 5Y 4/1 dark gray, 5Y 3/1 very dark gray, and 7.5YR 5/2 brown (CL); PP: > 4.5 kg/cm2; TV: 0.10 kg/cm2	
-50										
-25		WOH 3 5 6	8	S-8	25 – 27	24/24			S-8: Wet, stiff, CLAY, horizons of 5Y 4/1 dark gray, 5Y 3/1 very dark gray, and 7.5YR 5/2 brown (CL); PP: 4.5 kg/cm2; TV: 0.175 kg/cm2	
-55										
-30		WOH 3 5 5	8	S-9	30 – 32	24/24			S-9: Wet, stiff, CLAY, trace fine Sand (fine sand lenses to 1 mm thick), horizons of 5Y 4/1 dark gray, 5Y 3/1 very dark gray, and 7.5YR 5/2 brown (CL); PP: > 4.5 kg/cm2; TV: 0.30 kg/cm2	
-60										
-35										

Page 1: 0–35 feet. Each subsequent page displays 40 feet.

NOTES

1. 07/12/23, 1328: Water column depth 19.7 feet, Low Tide; All sample depths feet below mudline

LOG OF TEST BORING

PROJECT	Lubec Breakwater	BORING NO.	WB-6
LOCATION	Johnson Bay		
OWNER	Maine DOT		SHEET 2 OF 4
JOB NUMBER	E2X95900		

ELEV. (ft)	DEPTH (ft)	SAMPLE DATA	N-VALUE	SAMPLE NO.	DEPTH INTERVAL (ft)	PEN/REC (in)/(in)	PID (ppm)	LAYER NAME	SOIL AND ROCK DESCRIPTION	NOTES
		1 3 6 9	9	S-10	35 – 37	24/24			S-10: Wet, stiff, CLAY, little fine Sand (fine sand lenses to 20 mm thick), horizons of 5Y 4/1 dark gray, 5Y 3/1 very dark gray, and 7.5YR 5/2 brown (CL); PP: > 4.5 kg/cm2; TV: 0.25 kg/cm2	
-65										
-40		4 13 22 19	35	S-11	40 – 42	24/10			S-11A (Top 3"): Wet, 5Y 4/1 dark gray, CLAY (CL)	2
-70								40.25	S-11B (Bottom 7"): Wet, 5YR 5/1 gray, fine to coarse subangular to rounded GRAVEL, some fine to coarse Sand, some Silty Clay (GC)	
-45		16 22 26 23	48	S-12	45 – 47	24/6			S-12: Wet, dense, 5YR 5/1 gray, fine to coarse subangular to rounded GRAVEL, some fine to coarse Sand, little Silty Clay (GC)	
-75										
-50		22 22 33 33	55	S-13	50 – 52	24/6			S-13: Wet, dense, 7.5YR 5/1 gray, fine to coarse subangular to rounded GRAVEL, some fine to coarse Sand, some Silty Clay (GC)	
-80										
-55		41 28 20 34	48	S-14	55 – 57	24/0		TILL	S-14: NO RECOVERY	
-85										
-60		19 17 10 18	27	S-15	60 – 62	24/3			S-15: Wet, dense, 5YR 3/1 very dark gray, fine to coarse subangular to subrounded GRAVEL, some Silty Clay, some fine to coarse Sand (GC)	
-90										
-65		7 5 4 4	9	S-16	65 – 67	24/2.5			S-16: Wet, loose, 5YR 3/1 very dark gray, fine to coarse subangular GRAVEL, some fine to coarse Sand, some Silty Clay (GC)	
-95										
-70		100/5"	100/5"	S-17	70 – 70.4	5/5			S-17A (Top 3"): Wet, dense, 5YR 3/1 very dark gray, fine to coarse subangular GRAVEL, some Silty Clay, some fine to coarse Sand (GC)	3
-100								71.25	S-17B (Bottom 3"): SHALE, N1 black, highly weathered, discernible rock fabric [QUODDY FORMATION]	
		RQD=0		C-1	73 – 74.25	15/15			C-1: 73.0–74.25 ft, SHALE, N3 dark gray, clay to silt, extremely to moderately fractured, steeply dipping to vertical bedding plane	4

Page 1: 0–35 feet. Each subsequent page displays 40 feet.

NOTES

2. Top of Glacial Till at 40.25 ft
3. Top of bedrock at 71.25 feet below mudline
4. Core jammed likely due to high angle bedding plane separations

LOG OF TEST BORING

PROJECT	Lubec Breakwater	BORING NO.	WB-6
LOCATION	Johnson Bay		
OWNER	Maine DOT		SHEET 3 OF 4
JOB NUMBER	E2X95900		

ELEV. (ft)	DEPTH (ft)	SAMPLE DATA	N-VALUE	SAMPLE NO.	DEPTH INTERVAL (ft)	PEN/REC (in)/(in)	PID (ppm)	LAYER NAME	SOIL AND ROCK DESCRIPTION	NOTES
		RQD=35		C-2	74.25 – 76.15	23/23			separations [QUODDY FORMATION]; Drilling Rate (min/ft): 5.5 – 4.5/9" C-2: 74.25–76.15 ft, SHALE, N3 dark gray, clay to silt, moderately hard,	4
-105				C-3	76.15 – 79.65	42/42			medium strong, slightly weathered, laminated to thinly bedded, steeply dipping to vertical bedding, steeply dipping epidote veining to 0.1 mm; very closely to closely spaced, steeply dipping to vertical bedding plane separations with patchy epidote [QUODDY FORMATION]; Drilling Rate (min/ft): 5/3" – 8 – 3/2" C-3: 76.15–79.65 ft, SHALE, N3 dark gray, clay to silt, moderately hard,	4
		RQD=24								
-80				C-4	79.65 – 84	52/52			medium strong, slightly weathered, laminated to very thinly bedded, steeply dipping to vertical bedding, shallow to steeply dipping quartz and calcite veining to 6 mm, steeply dipping epidote veining to 1 mm; very closely to moderately spaced, steeply dipping to vertical bedding plane separations with patchy quartz, calcite, and epidote, very closely to closely spaced, moderately dipping joints with patchy quartz and calcite [QUODDY FORMATION]; Drilling Rate (min/ft): 3.5/8" – 5 – 6 – 5 C-4: 79.65–84.0 ft, SHALE, N3 dark gray, clay to silt, moderately hard,	4
-110		RQD=58								
				C-5	84 – 89	60/60			medium strong, fresh, laminated, moderately to steeply dipping bedding, steeply dipping quartz and calcite veining to 3 mm; extremely closely to moderately spaced, moderately to steeply dipping bedding plane separations with fresh surfaces [QUODDY FORMATION]; Drilling Rate (min/ft): 2/4" – 5 – 5 – 5 – 5 C-5: 84.0–89.0 ft, SHALE, N3 dark gray, clay to silt, moderately hard,	
-85										
		RQD=82						BR		
-115										
				C-6	89 – 90.75	21/21			medium strong, fresh, laminated, moderately dipping to vertical bedding, shallow to moderately dipping quartz and calcite veining to 1 mm; closely to moderately spaced, moderately dipping to vertical bedding plane separations with fresh surfaces [QUODDY FORMATION]; Drilling Rate (min/ft): 6 – 6 – 6 – 6 – 6 C-6: 89.0–90.75 ft, SHALE, N3 dark gray, clay to silt, moderately hard,	4
-90		RQD=29		C-7	90.75 – 94.6	46/46			medium strong, fresh, laminated, steeply dipping to vertical bedding, steeply dipping quartz and calcite veining to 2 mm; extremely closely to closely spaced, steeply dipping to vertical bedding plane separations with fresh surfaces, moderately dipping joints with patchy calcite [QUODDY FORMATION]; Drilling Rate (min/ft): 5.5 – 5/9" C-7: 90.75–94.6 ft, SHALE, N3 dark gray, clay to silt, moderately hard,	4
-120		RQD=76								
				C-8	94.6 – 97.5	35/35			medium strong, fresh, laminated, steeply dipping to vertical bedding, shallow dipping to vertical dipping quartz and calcite veining to 6 mm; extremely closely to widely spaced, steeply dipping to vertical bedding plane separations with fresh surfaces, moderately spaced, shallow to moderately dipping joints with iron oxide staining and patchy calcite [QUODDY FORMATION]; Drilling Rate (min/ft): 3/3" – 7 – 7 – 7 – 6.75/7" C-8: 94.6–97.5 ft, Siliceous SHALE, N3 dark gray, clay to fine sand,	4
-95		RQD=49		C-9	97.5 – 100	30/30				4
-125		RQD=0		C-10	100 – 102	24/24			hard, strong, slightly weathered, laminated to very thinly bedded, steeply dipping to vertical bedding, horizontal to shallow dipping quartz, calcite, and pyrite veining to 1 mm, prominant vertical quartz veining to > 50 mm; very closely to closely spaced, horizontal to shallow dripping joints with partial calcite coatings to 0.1 mm thick, closely spaced, steeply dipping to vertical bedding plane separations with patchy pyrite and calcite, extremely fractured at 97.25–97.50 ft [QUODDY FORMATION]; Drilling Rate (min/ft): 2.25/5" – 7.25 – 5.25 – 4.5/6" C-9: 97.5–100.0 ft, SHALE, N3 black, clay to silt, laminated, extremely to moderately fractured, steeply dipping to vertical bedding plane separations with fresh surfaces [QUODDY FORMATION]; Drilling Rate (min/ft): 4.75/6" – 6.75 – 5 C-10: 100.0–102.0 ft, SHALE, N3 dark gray, clay to silt, moderately hard,	4
		RQD=42		C-11	102 – 103	12/12				
-130		RQD=42		C-12	103 – 105	24/24				
		RQD=71								
-105										
-135										
-110									medium strong, fresh, laminated, vertical bedding, shallow dipping to vertical quartz and calcite veining to 1 mm; extremely closely to moderately spaced, vertical bedding plane separations with fresh surfaces, very closely to closely spaced, shallow to moderately dipping joints with patchy quartz and calcite [QUODDY FORMATION]; Drilling Rate (min/ft): 6.75 – 15 C-11: 102.0–103.0 ft, SHALE, N3 dark gray, clay to silt, moderately hard, medium strong, slightly weathered, laminated to very thinly bedded, vertical bedding, shallow to moderately dipping quartz and calcite veining to 1 mm; extremely closely to closely spaced, vertical bedding	
-140										

Page 1: 0–35 feet. Each subsequent page displays 40 feet.

NOTES

4. Core jammed likely due to high angle bedding plane separations

NOTE:
1. REFER TO DRAWING B-100 FOR BORING LOCATIONS.

Jacobs

STATE OF MAINE
DEPARTMENT OF TRANSPORTATION

APPROVED | DATE

COMMISSIONER:

CHIEF ENGINEER:

PROJECT INFORMATION

PROGRAM	MULTIMODAL
PROJECT MANAGER	AURELE GORNEAU II
DESIGNER	PHIL LANERGAN
CONSULTANT	JACOBS
PROJECT RESIDENT	
CONTRACTOR	
PROJECT COMPLETION DATE	

SIGNATURE

P.E. NUMBER

DATE

MAINE DEPARTMENT OF TRANSPORTATION
LUBEC BREAKWATER
LUBEC, ME
WASHINGTON, COUNTY

BORING LOGS - WB-6 (SEET 1 OF 2)

SHEET NUMBER

B-115

13 OF 60

File: C:\Users\SAMMONR\OneDrive - Jacobs\Maine DOT Lubec Breakwater - Drawings_100% Submission_IFC\13-B-115 (Boring Logs-6A) - Plotted: 3/20/2026 2:39 PM by SAMMONR

File: C:\Users\SAMMONR\OneDrive - Jacobs\Maine DOT Lubec Breakwater - Drawings_ 100% Submission_IFC\14-B-116 (Boring Logs-6B) ; Plotted: 3/20/2026 2:40 PM by SAMMONR
Saved: 3/17/2026 11:31 AM by SAMMONR, RICH

LOG OF TEST BORING

PROJECT	Lubec Breakwater	BORING NO.	WB-6
LOCATION	Johnson Bay		SHEET 4 OF 4
OWNER	Maine DOT		
JOB NUMBER	E2X95900		

ELEV. (ft)	DEPTH (ft)	SAMPLE DATA	N-VALUE	SAMPLE NO.	DEPTH INTERVAL (ft)	PEN/REC (in)/(in)	PID (ppm)	LAB TEST	SOIL AND ROCK DESCRIPTION	NOTES
-115	115								plane separations with patchy calcite, very closely to closely spaced, moderately dipping joints with patchy calcite and quartz [QUODDY FORMATION]; Drilling Rate (min/ft): 9 C-12: 103.0-105.0 ft, SHALE, N3 dark gray, clay to fine sand, moderately hard, medium strong, slightly weathered, laminated to very thinly bedded, steeply dipping to vertical bedding, steeply dipping quartz, calcite, and pyrite veining to 1 mm; closely to moderately spaced, shallow to moderately dipping joints with patchy calcite, vertical bedding plane separations with fresh surface at 104.15 ft [QUODDY FORMATION]; Drilling Rate (min/ft): 8.25 - 8.25 Bottom of Borehole at 105 feet.	
-145	120									
-150	125									
-155	130									
-160	135									
-165	140									
-170	145									
-175	150									
-180										

Page 1: 0-35 feet. Each subsequent page displays 40 feet.

NOTES

NOTE:
1. REFER TO DRAWING B-100 FOR BORING LOCATIONS.

Jacobs

STATE OF MAINE
DEPARTMENT OF TRANSPORTATION

APPROVED — DATE

COMMISSIONER:

CHIEF ENGINEER:

PROJECT INFORMATION			
PROGRAM	MULTIMODAL		
PROJECT MANAGER	AURELE GORNEAU II	SIGNATURE	
DESIGNER	PHIL LANERGAN	P.E. NUMBER	
CONSULTANT	JACOBS		
PROJECT RESIDENT		DATE	
CONTRACTOR			
PROJECT COMPLETION DATE		DATE	

MAINE DEPARTMENT OF TRANSPORTATION
LUBEC BREAKWATER
WASHINGTON, COUNTY
LUBEC, ME

BORING LOGS - WB-6 (SEET 2 OF 2)

SHEET NUMBER

B-116

LOG OF TEST BORING

	PROJECT	Lubec Breakwater	BORING NO.	WB-101	
	LOCATION	Johnson Bay		SHEET 1 OF 1	
	OWNER	Maine DOT			
	JOB NUMBER	E2X95900			
INSPECTOR Don Melcher	CONTRACTOR	New England Boring	DRILLER	Sam Cooley	ELEVATION −14.8
METHOD OF DRILLING	GROUNDWATER READINGS		DRILL RIG	GefcoStratastar5	DATUM NAVD 88
0.0 Wash Boring w/Casing	DATE/TIME	DEPTH(ft) REMARKS	SPT HAMMER	140 lb Auto	GRID N 437502.87
17.0 NX Rock Core					COORD E 1374598.97
21.6 Terminated					DATE START 2/22/24
					DATE END 2/22/24

ELEV. (ft)	DEPTH (ft)	SAMPLE DATA	N-VALUE	SAMPLE NO.	DEPTH INTERVAL (ft)	PEN/REC (in)/(in)	PID (ppm)	WATER LEVEL	SOIL AND ROCK DESCRIPTION	NOTES
−15		WOR WOR WOR 1	0	S-1	0 – 2	24/15		OH	S-1A (Top 13"): Wet, very soft, 5Y 3/1 dark gray, ORGANIC SILT, some Shells (OH); Pocket Penetrometer (PP): 0.0 kg/cm2; Torvane (TV): 0.0 kg/cm2	1
		WOR WOR 6 6	6	S-2	2 – 4	24/17		CL	S-1B (Bottom 2"): Wet, very soft, 5Y 3/2 dark olive, gray, CLAY (CL)	
−20	5	3 2 7 8	9	S-3	4 – 6	24/7		3.1	S-2A (Top 13"): Wet, 5Y 3/2 dark olive gray, CLAY, trace fine to coarse Sand (CL); Pocket Penetrometer (PP): 4.5 kg/cm2; Torvane (TV): 0.05 kg/cm2	
		4 5 6 10	11	S-4	6 – 8	24/7			S-2B (Bottom 4"): Wet, 2.5Y 3/1 dark gray, fine to coarse subrounded GRAVEL, some Silty Clay, some fine to coarse Sand (GC)	
		14 15 9 7	24	S-5	8 – 10	24/5		TILL	S-3: Wet, loose, 5Y 3/2 dark grayish brown, fine to coarse subangular to subrounded GRAVEL, some Silty Clay, some fine to coarse Sand (GC)	
−25	10	8 12 16 40	28	S-6	10 – 12	24/9			S-4: Wet, stiff, 2.5Y 4/2 dark grayish brown, SILTY CLAY, little fine to coarse subangular to subrounded Gravel, little fine to coarse Sand (CL)	
									S-5: Wet, medium dense, 2.5Y 4/2 dark grayish brown, fine to coarse subangular to subrounded GRAVEL, some Silty Clay, some fine to coarse Sand (GC)	
									S-6: Wet, medium dense, 2.5Y 4/2 dark grayish brown, fine to coarse subangular to subrounded GRAVEL, some Silty Clay, some fine to coarse Sand (GC)	
−30	15	19 100/0"	>100	S-7	14 – 14.5	6/3		14.5 W/R	S-7: Wet, very dense, 2.5Y 4/2 dark grayish brown and 2.5Y 3/1 dark gray, fine to coarse subangular to subrounded GRAVEL, little Silty Clay, little fine to coarse Sand (GC)	2
									14.5 – 17.0 ft, weathered gray SHALE [QUODDY FORMATION]	
		RQD=0		C-1	17 – 18.6	19/19		17 BEDROCK	C-1: 17.0–18.6 ft, SHALE, N3 dark gray, clay to very fine sand, moderately hard, medium strong, slightly weathered, laminated to very thinly bedded, steeply dipping bedding, plane separations with patchy calcite and pyrite; closely spaced, shallow to moderately dipping joints with patchy calcite and pyrite, extremely to moderately fractured [QUODDY FORMATION]; Drilling Rate (min/ft): 4.5 – 3.5/7"	3
−35	20	RQD=29		C-2	18.6 – 20	17/17			C-2: 18.6–20.0 ft, SHALE, N3 dark gray, clay to very fine sand, moderately hard, medium strong, slightly weathered, laminated to very thinly bedded, steeply dipping bedding, steeply dipping calcite fracture infilling to 1 mm; closely spaced, steeply dipping bedding plane separation with oxide staining, and patchy calcite; closely spaced vertical joints with patchy calcite and pyrite, extremely to moderately fractured [QUODDY FORMATION]; Drilling Rate (min/ft): 3/5" – 4	4
		RQD=0		C-3	20 – 21.6	19/19		21.6	C-3: 20.0–21.6 ft, SHALE, N3 dark gray, clay to very fine sand, moderately hard, medium strong, slightly weathered, laminated to very thinly bedded, steeply dipping bedding, very closely to closely spaced, moderately dipping joints with patchy calcite, very closely spaced healed fractures parallel to joint set, extremely fractured [QUODDY FORMATION]; Drilling Rate (min/ft): 4.5 – 4/7"	5
−40	25								Bottom of Borehole at 21.6 feet.	
−45	30									
	35									

Page 1: 0–35 feet. Each subsequent page displays 40 feet.

NOTES

1. 23" 2" water column measured at 8:40 on 02/22/2024.
2. Angular fragments of gray weathered bedrock observed in return water.
3. Top of bedrock at 17.0 ft below mudline.
4. Core jammed likely due to high angle bedding.
5. Borehole total depth 21.6 ft.

NOTE:
1. REFER TO DRAWING B-100 FOR BORING LOCATIONS.

Jacobs

STATE OF MAINE
DEPARTMENT OF TRANSPORTATION

APPROVED DATE

COMMISSIONER:

CHIEF ENGINEER:

PROJECT INFORMATION

PROGRAM	MULTIMODAL
PROJECT MANAGER	AURELE GORNEAU II
DESIGNER	PHIL LANERGAN
CONSULTANT	JACOBS
PROJECT RESIDENT	
CONTRACTOR	
PROJECT COMPLETION DATE	

SIGNATURE

P.E. NUMBER

DATE

DATE

MAINE DEPARTMENT OF TRANSPORTATION
LUBEC BREAKWATER
WASHINGTON, COUNTY
LUBEC, ME

BORING LOGS - WB-101

SHEET NUMBER

B-117

File: C:\Users\SAMMONR\OneDrive - Jacobs\Maine DOT Lubec Breakwater - Drawings_ 100% Submission_IFC\15-B-117 (Boring Logs-101) - Plotted: 3/20/2026 2:40 PM by SAMMON, RICH - Saved: 3/17/2026 11:33 AM by SAMMONR

LOG OF TEST BORING

	PROJECT	Lubec Breakwater			BORING NO.	WB-102	
	LOCATION	Johnson Bay				SHEET 1 OF 1	
	OWNER	Maine DOT					
	JOB NUMBER	E2X95900					
INSPECTOR Don Melcher	CONTRACTOR	New England Boring		DRILLER	Sam Cooley	ELEVATION	-19.1
METHOD OF DRILLING	GROUNDWATER READINGS			DRILL RIG	GefcoStratastar5	DATUM	NAVD 88
0.0 Wash Boring w/Casing	DATE/TIME	DEPTH(ft)	REMARKS	SPT HAMMER	140 lb Auto	GRID N	437564.92
6.0 NX Rock Core						COORD E	1374376.94
11.0 Terminated						DATE START	2/22/24
						DATE END	2/23/24

ELEV. (ft)	DEPTH (ft)	SAMPLE DATA	N-VALUE	SAMPLE NO.	DEPTH INTERVAL (ft)	PEN/REC (in)/(in)	PID (ppm)	WATER LEVEL	SOIL AND ROCK DESCRIPTION	NOTES
-20		WOR WOR WOR WOR	0	S-1	0 – 2	24/15			S-1: Wet, very soft, 5Y 3/1 dark gray, ORGANIC SILT, trace Shells (OH); Pocket Penetrometer (PP): 1.0 kg/cm2; Torvane (TV): 0.05 kg/cm2	1
		WOH WOH WOH WOH	0	S-2	2 – 4	24/15		OH	S-2: Wet, very soft, 5Y 3/1 dark gray, ORGANIC SILT (OH); Pocket Penetrometer (PP): 0.0 kg/cm2; Torvane (TV): 0.0 kg/cm2	
				U-1	4 – 5.1	13/0			U-1: No recovery.	2
-25	5	WOH/7" 100/3"	>100	S-3	5.1 – 5.91	10/10		CL	S-3A (Top 5"): Wet, 5Y 3/1 dark gray, SILTY CLAY (CL); Pocket Penetrometer (PP): 4.5 kg/cm2; Torvane (TV): 0.3 kg/cm2 S-3B (Bottom 5"): Wet, 5Y 3/1 dark gray, fine to coarse subangular to subrounded GRAVEL, some Silty Clay, little fine to coarse Sand (GC)	3
				C-1	6 – 11	60/57.5			5.91-6.0 ft, gray SHALE [QUODDY FORMATION]	4
-30	10	RQD=72						BEDROCK	C-1: 6-10.8 ft, SHALE, N5 medium gray, siliceous, silt to fine sand, moderately hard to hard, medium strong to strong, fresh, laminated to thinly bedded, steeply dipping to vertical bedding, steeply dipping to vertical quartz veining to 10 mm parallel to bedding; closely to mederately spaced, steeply dipping bedding plane separations with patchy calcite, vertical bedding plane separation with patchy calcite at 10.2 ft, very closely to moderately spaced, shallow to moderately dipping joints with patchy calcite and partial calcite coating to 0.1 mm, extremely to moderately fractured [QUODDY FORMATION]; Drilling Rate (min/ft): 3-3.5-3.5-3.5-5.5 Bottom of Borehole at 11 feet.	
-35	15									
-40	20									
-45	25									
-50	30									
	35									

Page 1: 0-35 feet. Each subsequent page displays 40 feet.

NOTES

1. 11' 10" water column measured at 15:20 on 02/22/2024.
2. Shelby Tube refusal at 5.1', Shelby Tube bent during advancement.
3. Angular fragments of gray bedrock observed in return water; top of bedrock at 5.8 ft below mudline.
4. 10.8-11.0 ft: No recovery. Borehole total depth 11.0 ft.

NOTE:
1. REFER TO DRAWING B-100 FOR BORING LOCATIONS.

Jacobs

STATE OF MAINE
DEPARTMENT OF TRANSPORTATION

APPROVED | DATE

COMMISSIONER:

CHIEF ENGINEER:

PROJECT INFORMATION

PROGRAM	MULTIMODAL
PROJECT MANAGER	AURELE GORNEAU II
DESIGNER	PHIL LANERGAN
CONSULTANT	JACOBS
PROJECT RESIDENT	
CONTRACTOR	
PROJECT COMPLETION DATE	

SIGNATURE

P.E. NUMBER

DATE

MAINE DEPARTMENT OF TRANSPORTATION
LUBEC BREAKWATER
WASHINGTON, COUNTY
LUBEC, ME

BORING LOGS - WB-102

SHEET NUMBER

B-118

16 OF 60

File: C:\Users\SAMMONR\OneDrive - Jacobs\Maine DOT Lubec Breakwater - Drawings_ 100% Submission_IFC\16-B-118 (Boring Logs-102).; Plotted: 3/20/2026 2:44 PM by SAMMON, RICH ; Saved: 3/17/2026 11:33 AM by SAMMONR

LOG OF TEST BORING

		PROJECT	Lubec Breakwater		BORING NO.	WB-103	
		LOCATION	Johnson Bay			SHEET 1 OF 2	
		OWNER	Maine DOT				
		JOB NUMBER	E2X95900				
INSPECTOR	Don Melcher	CONTRACTOR	New England Boring	DRILLER	Sam Cooley	ELEVATION	-23.2
METHOD OF DRILLING		GROUNDWATER READINGS		DRILL RIG	GefcoStratastar5	DATUM	NAVD 88
0.0	Wash Boring w/Casing	DATE/TIME	DEPTH(ft) REMARKS	SPT HAMMER	140 lb Auto	GRID N	437553.41
5.7	Rollerbit					COORD E	1374255.24
6.5	NX Rock Core					DATE START	2/26/24
37.0	Terminated					DATE END	2/26/24

ELEV. (ft)	DEPTH (ft)	SAMPLE DATA	N-VALUE	SAMPLE NO.	DEPTH INTERVAL (ft)	PEN/REC (in)/(in)	PID (ppm)	LAYER NAME	SOIL AND ROCK DESCRIPTION	NOTES
		WOR WOR WOR WOR	0	S-1	0 - 2	24/24		OH	S-1: Wet, very soft, 5Y 3/1 dark gray, ORGANIC SILT, little Shells (OH); Pocket Penetrometer (PP): 0.5 kg/cm2; Torvane (TV): 0.0 kg/cm2	1
-25		WOR WOR WOR 2	0	S-2	2 - 4	24/24			S-2A (Top 20"): Wet, 5Y 3/1 dark gray, ORGANIC SILT, little Shells (OH); Pocket Penetrometer (PP): 1.5 kg/cm2; Torvane (TV): 0.15 kg/cm2;	
				U-1	4 - 5.6	19/16.5		3.67 CL	S-2B (Bottom 4"): Wet, 5Y 3/1 dark gray, SILTY CLAY (CL) U-1: Wet, 5Y 3/1 dark gray, SILTY CLAY (CL)	
	5							5.6		
		100/1"	>100	S-4	5.6 - 5.7	1/1		5.7	S-3: Wet, very dense, 5Y 3/2 dark olive gray, fine to coarse angular GRAVEL, some Silty Clay (GC)	2
-30				C-1	6.5 - 9.1	31/31			5.7-6.5 ft: Weathered gray TUFF [QUODDY FORMATION] C-1: 6.5-9.1 ft, TUFF, N5 medium gray, coarse tuff to lapilli tuff, hard to moderately hard, medium strong, fresh, massive, shallow to vertical quartz and calcite veining to 7 mm, very closely to closely spaced, shallow to steeply dipping joints with partial calcite coatings to 0.5 mm thick, extremely to moderately fractured [QUODDY FORMATION]; Drilling Rate (min/ft): 3.5-5-6/7"	3
		RQD=40								
	10			C-2	9.1 - 13.2	49/49			C-2: 9.1-13.2 ft, TUFF, N5 medium gray, coarse tuff to lapilli tuff, moderately hard, medium strong, fresh, massive, shallow to steeply dipping quartz and calcite veining to 10 mm, very closely to moderately spaced, shallow to steeply dipping joints with patchy calcite, extremely to moderately fractured [QUODDY FORMATION]; Drilling Rate (min/ft): 2.5-3.5-3-3/13"	
-35		RQD=67								
				C-3	13.2 - 18.2	60/60			C-3: 13.2-18.2 ft, TUFF, N5 medium gray, coarse tuff to lapilli tuff, moderately hard to hard, medium strong to strong, slightly weathered, massive, prominant steeply dipping to vertical quartz and calcite veining to 30 mm, closely to widely spaced, moderately to steeply dipping joints with patchy calcite, moderately fractured to sound [QUODDY FORMATION]; Drilling Rate (min/ft): 1-3.5-4-3-3.5	
	15	RQD=100								
-40				C-4	18.2 - 23	58/56			C-4: 18.2-23.0 ft, TUFF, N5 medium gray, coarse tuff to lapilli tuff, moderately hard, medium strong, fresh, massive, shallow to vertical quartz and calcite veining to 10 mm, elongated calcite spherules ranging 5-10 mm in length, very closely to moderately spaced, shallow to moderately dipping joints with calcite coating to 0.2 mm thick, moderately to slightly fractured [QUODDY FORMATION]; Drilling Rate (min/ft): 3-2.5-2.5-3.5-3	4
	20									
-45		RQD=80								
				C-5	23 - 28	60/57			C-5: 23.0-28.0 ft, TUFF, N5 medium gray, coarse tuff to lapilli tuff, moderately hard, medium strong, fresh, massive, shallow to vertical quartz and calcite veining to 5 mm, elongated calcite spherules to 7 mm in length, closely to moderately spaced, shallow to moderately dipping joints with calcite coating to 0.1 mm thick [QUODDY FORMATION]; Drilling Rate (min/ft): 1.5-3-3-3-3	5
	25	RQD=89								
-50										
				C-6	28 - 33	60/60			C-6: 28.0-33.0 ft, TUFF, N5 medium gray, coarse tuff to lapilli tuff, moderately hard, medium strong, fresh, massive, shallow to vertical quartz and calcite veining to 5 mm, extremely closely to moderately spaced, shallow to steeply dipping joints with patchy calcite, extremely to moderately fractured [QUODDY FORMATION]; Drilling Rate (min/ft): 2-2.5-2-3-3	
-55	30	RQD=58								
				C-7	33 - 37	48/48			C-7: 33.0-37.0 ft, TUFF, N5 medium gray, coarse tuff to lapilli tuff, moderately hard, medium strong, fresh, massive, shallow to steeply dipping quartz and calcite veining to 10 mm, very closely to moderately	6
	35							BEDROCK		

Page 1: 0-35 feet. Each subsequent page displays 40 feet.

NOTES

1. 23' 9" water column measured at 9:05 on 02/26/2024.
2. Top of bedrock at 5.7 ft below mudline.
3. Angular fragments of gray rock observed in return water during rollerbit advancement.
4. 22.8-23.0 ft: No recovery.
5. 27.75-28.0 ft: No recovery.
6. Borehole terminated at 37.0 ft.

LOG OF TEST BORING

	PROJECT	Lubec Breakwater	BORING NO.	WB-103	
	LOCATION	Johnson Bay		SHEET 2 OF 2	
	OWNER	Maine DOT			
	JOB NUMBER	E2X95900			

ELEV. (ft)	DEPTH (ft)	SAMPLE DATA	N-VALUE	SAMPLE NO.	DEPTH INTERVAL (ft)	PEN/REC (in)/(in)	PID (ppm)	LAYER NAME	SOIL AND ROCK DESCRIPTION	NOTES
		RQD=82							spaced, shallow to moderately dipping joints with partial calcite coating to 2 mm thick, extremely to moderately fractured [QUODDY FORMATION]; Drilling Rate (min/ft): 2.5-2.5-2.5-2.5	
-60	40							37	Bottom of Borehole at 37 feet.	
-65										
-70	45									
-75										
-80	50									
-85	55									
-90	60									
-95	65									
	70									

Page 1: 0-35 feet. Each subsequent page displays 40 feet.

NOTES

NOTE:
1. REFER TO DRAWING B-100 FOR BORING LOCATIONS.

Jacobs

STATE OF MAINE
DEPARTMENT OF TRANSPORTATION

APPROVED | DATE

COMMISSIONER:

CHIEF ENGINEER:

PROJECT INFORMATION

PROGRAM	MULTIMODAL
PROJECT MANAGER	AURELE GORNEAU II
DESIGNER	PHIL LANERGAN
CONSULTANT	JACOBS
PROJECT RESIDENT	
CONTRACTOR	
PROJECT COMPLETION DATE	

SIGNATURE

P.E. NUMBER

DATE

MAINE DEPARTMENT OF TRANSPORTATION
LUBEC BREAKWATER
LUBEC, ME
WASHINGTON, COUNTY

BORING LOGS - WB-103

SHEET NUMBER

B-119

17 OF 60

File: C:\Users\SAMMONR\OneDrive - Jacobs\Maine DOT Lubec Breakwater - Drawings_100% Submission_IFC\17-B-119 (Boring Logs-103).; Plotted: 3/20/2026 2:44 PM by SAMMON, RICH.; Saved: 3/17/2026 11:35 AM by SAMMONR

LOG OF TEST BORING

		PROJECT	Lubec Breakwater			BORING NO.	WB-104
		LOCATION	Johnson Bay				SHEET 1 OF 2
		OWNER	Maine DOT				
		JOB NUMBER	E2X95900				
INSPECTOR	Don Melcher	CONTRACTOR	New England Boring	DRILLER	Sam Cooley	ELEVATION	-24.8
METHOD OF DRILLING		GROUNDWATER READINGS		DRILL RIG	GefcoStratastar5	DATUM	NAVD 88
0.0	Wash Boring w/Casing	DATE/TIME	DEPTH(ft) REMARKS	SPT HAMMER	140 lb Auto	GRID N	437483.34
9.5	NX Rock Core					COORD E	1374183.77
39.5	Terminated					DATE START	3/4/24
						DATE END	3/5/24

ELEV. (ft)	DEPTH (ft)	SAMPLE DATA	N-VALUE	SAMPLE NO.	DEPTH INTERVAL (ft)	PEN/REC (in)/(in)	PID (ppm)	LAYER NAME	SOIL AND ROCK DESCRIPTION	NOTES
-25		WOR WOR WOR WOR	0	S-1	0 - 2	24/19		OH	S-1: Wet, very soft, 2.5Y 3/1 dark gray, ORGANIC SILT, little Shells (OH); Pocket Penetrometer (PP): 1.25 kg/cm2; Torvane (TV): 0.05 kg/cm2	1
		WOR WOR WOR WOR	0	S-2	2 - 4	24/19			S-2A (Top 14"): Wet, 2.5Y 3/1 dark gray, ORGANIC SILT (OH); Pocket Penetrometer (PP): 1.25 kg/cm2; Torvane (TV): 0.05 kg/cm2	
								3.79	S-2B (Bottom 5"): Wet, 2.5Y 3/1 dark gray, SILTY CLAY, little fine to coarse Sand, little fine to coarse rounded Gravel, little shells (CL)	
-30	5	WOR WOR 2 5	2	S-3	4 - 6	24/14		CL	S-3: Wet, 10YR 4/1 dark gray, SILTY CLAY, some fine to coarse Sand, little fine rounded Gravel (CL)	
		4 3 7 100/3"	10	S-4	6 - 7.75	21/7		6 TILL 7.6	S-4A (Top 5"): Wet, 10YR 4/1 dark gray, SILTY CLAY and fine to coarse subrounded GRAVEL, trace fine to coarse Sand (CL)	2
								W/R 9.5	S-4B (Bottom 2"): Wet, gley 5/1 greenish gray, Weathered TUFF, rock fabric discernible	
-35	10	RQD=0		C-1	9.5 - 12.4	34/32			C-1: 9.5-12.4 ft, TUFF, N6 medium light gray, coarse tuff to lapilli tuff, moderately hard, medium strong, slightly weathered, highly weathered at 11.8-11.9 ft, massive, shallow to vertical quartz and calcite veining to 3 mm, extremely closely to closely spaced, shallow to vertical joints with partial calcite, extremely to moderately fractured [QUODDY FORMATION]; Drilling Rate (min/ft): 3-3-3/10"	3
				C-2	12.4 - 14.5	26/26			C-2: 12.4-14.5 ft, TUFF, N4 medium dark gray and 5G 6/1 greenish gray, coarse tuff to lapilli tuff, moderately hard, medium strong, slightly weathered, massive, vertical quartz and calcite veining to 20 mm, irregular quartz and calcite spherules to 5 mm, very closely to moderately spaced, steeply dipping joints with banded appearance patchy calcite [QUODDY FORMATION]; Drilling Rate (min/ft): 1/2"-3-3.5	
		RQD=92		C-3	14.5 - 19.5	60/60			C-3: 14.5-19.5 ft, TUFF, N4 medium dark gray and 5G 6/1 greenish gray, coarse tuff to lapilli tuff, moderately hard, medium strong, slightly weathered, massive, steeply dipping to vertical quartz and calcite veining to 30 mm, irregular calcite spherules to 5 mm, extremely closely to moderately spaced, moderately dipping to vertical joints with patchy calcite to partial calcite coatings to 3 mm thick, extremely to slightly fractured, extremely fractured at 18.8-19.5 ft with banded appearance [QUODDY FORMATION]; Drilling Rate (min/ft): 2.5-2-3-3-3	
-40	15	RQD=60		C-4	19.5 - 24.5	60/60			C-4: 19.5-24.5 ft, TUFF, N4 medium dark gray and 5G 6/1 greenish gray, coarse tuff to lapilli tuff, moderately soft to moderately hard, weak to medium strong, moderately to slightly weathered, massive, steeply dipping to vertical quartz and calcite veining to 20 mm, irregular calcite spherules to 10 mm, extremely closely to moderately spaced, steeply dipping to vertical joints with patchy calcite and disintegrated rock to 3 mm thick, extremely to slightly fractured with banded appearance [QUODDY FORMATION]; Drilling Rate (min/ft): 2-2-3-3-3	
-45	20	RQD=42		C-5	24.5 - 27	30/30		BEDROCK	C-5: 24.5-27.0 ft, TUFF, N4 medium dark gray and 5G 6/1 greenish gray, coarse tuff to lapilli tuff, soft to moderately hard, weak to medium strong, moderately to slightly weathered, massive, moderately dipping to vertical quartz and calcite veining to 7 mm, irregular calcite spherules to 4 mm, steeping dipping joint with banded appearance at 26.0-26.6 ft partially broken/pulverized into particals ranging 1-25 mm; extremely closely to closely spaced, steeply dipping to vertical joints with patchy calcite [QUODDY FORMATION]; Drilling Rate (min/ft): 2.5-3-2/6"	4
-50	25	RQD=0		C-6	27 - 29.5	30/30			C-6: 27.0-29.5 ft, TUFF, N4 medium dark gray and 5G 6/1 greenish gray, coarse tuff to lapilli tuff, soft to moderately hard, weak to medium strong, moderately to slightly weathered, massive, steeply dipping to vertical quartz and calcite veining to 10 mm, closely to moderately spaced, steeply dipping joints with partial calcite coating to 1 mm thick, moderately to slightly fractured with banded appearance [QUODDY	
		RQD=20								
-55	30	RQD=73		C-7	29.5 - 34.5	60/60				
	35									

Page 1: 0-35 feet. Each subsequent page displays 40 feet.

NOTES

1. 26' 8" water column measured at 14:55 on 3/4/2024. 31' 11" 8" water column measured at 6:20 on 3/5/2024.
2. 7.6-9.5 ft: Weathered Bedrock.
3. Top of bedrock at 9.5 ft below mudline.
4. Core jammed at 27 ft.
5. Borehole terminated at 39.5 ft.

LOG OF TEST BORING

		PROJECT	Lubec Breakwater			BORING NO.	WB-104
		LOCATION	Johnson Bay				SHEET 2 OF 2
		OWNER	Maine DOT				
		JOB NUMBER	E2X95900				

ELEV. (ft)	DEPTH (ft)	SAMPLE DATA	N-VALUE	SAMPLE NO.	DEPTH INTERVAL (ft)	PEN/REC (in)/(in)	PID (ppm)	LAYER NAME	SOIL AND ROCK DESCRIPTION	NOTES
-60		RQD=95		C-8	34.5 - 39.5	60/60			FORMATION]; Drilling Rate (min/ft): 2/6"-2-2.5 C-7: 29.5-34.5 ft, TUFF, N4 medium dark gray and 5G 6/1 greenish gray, coarse tuff to lapilli tuff, soft to moderately hard, weak to medium strong, moderately to slightly weathered, massive, steeply dipping to vertical quartz and calcite veining to 40 mm, closely to moderately spaced, steeply dipping joints and disintegraded rock to 1 mm thick, moderately to slightly fractured with banded appearance [QUODDY FORMATION]; Drilling Rate (min/ft): 2.5-2.5-2.5-2-2.5	5
-65	40							39.5	C-8: 34.5-39.5 ft, TUFF, N4 medium dark gray and 5G 6/1 greenish gray, coarse tuff to lapilli tuff, moderately hard, medium strong, slightly weathered, massive, steeply dipping to vertical quartz and calcite veining to 10 mm, irregular calcite spherules to 5 mm, closely to moderately spaced, steeply dipping joints with patchy calcite, widely spaced, vertical joints with patchy calcite to disintegraded rock to 5 mm thick, moderately to slightly fractured with banded appearance [QUODDY FORMATION]; Drilling Rate (min/ft): 2-2-2-3-3 Bottom of Borehole at 39.5 feet.	
-70	45									
-75	50									
-80	55									
-85	60									
-90	65									
-95	70									

Page 1: 0-35 feet. Each subsequent page displays 40 feet.

NOTES

NOTE:
1. REFER TO DRAWING B-100 FOR BORING LOCATIONS.

Jacobs

STATE OF MAINE
DEPARTMENT OF TRANSPORTATION

APPROVED — DATE

COMMISSIONER:

CHIEF ENGINEER:

PROJECT INFORMATION			
PROGRAM	MULTIMODAL		
PROJECT MANAGER	AURELE GORNEAU II	SIGNATURE	
DESIGNER	PHIL LANERGAN	P.E. NUMBER	
CONSULTANT	JACOBS		
PROJECT RESIDENT		DATE	
CONTRACTOR			
PROJECT COMPLETION DATE			

MAINE DEPARTMENT OF TRANSPORTATION
LUBEC BREAKWATER
WASHINGTON, COUNTY
LUBEC, ME

BORING LOGS - WB-104

SHEET NUMBER

B-120

18 OF 60

File: C:\Users\SAMMONR\OneDrive - Jacobs\Maine DOT Lubec Breakwater - Drawings_ 100% Submission_IFC\18-B-120 (Boring Logs-104) ; Plotted: 3/20/2026 2:44 PM by SAMMONR, RICH ; Saved: 3/17/2026 11:35 AM by SAMMONR

LOG OF TEST BORING

		PROJECT	Lubec Breakwater			BORING NO.	WB-105
		LOCATION	Johnson Bay				SHEET 1 OF 2
		OWNER	Maine DOT				
		JOB NUMBER	E2X95900				
INSPECTOR	Don Melcher	CONTRACTOR	New England Boring	DRILLER	Sam Cooley	ELEVATION	-24.8
METHOD OF DRILLING		GROUNDWATER READINGS		DRILL RIG	GefcoStratastar5	DATUM	NAVD 88
0.0	Wash Boring w/Casing	DATE/TIME	DEPTH(ft)	REMARKS	SPT HAMMER 140 lb Auto	GRID N	437432.25
7.9	Rollerbit					COORD E	1374129.25
10.0	NX Rock Core					DATE START	2/27/24
41.0	Terminated					DATE END	2/27/24

ELEV. (ft)	DEPTH (ft)	SAMPLE DATA	N-VALUE	SAMPLE NO.	DEPTH INTERVAL (ft)	PEN/REC (in)/(in)	PID (ppm)	LAYER NAME	SOIL AND ROCK DESCRIPTION	NOTES
-25		WOR WOR WOR WOR	0	S-1	0 - 2	24/14		OH	S-1: Wet, very soft, 2.5Y 4/1 dark gray, ORGANIC SILT, trace Shells (OH); Pocket Penetrometer (PP): 0.0 kg/cm2; Torvane (TV): 0.0 kg/cm2	1
		WOR WOR WOR WOR	0	S-2	2 - 4	24/12			S-2: Wet, very soft, 2.5Y 4/1 dark gray, ORGANIC SILT, trace Shells (OH); Pocket Penetrometer (PP): 0.0 kg/cm2; Torvane (TV): 0.0 kg/cm2	
-30	5	WOH WOH 1 3	1	S-3	4 - 6	24/17		4 CL	S-3: Wet, very soft, 5Y 3/1 dark gray and 7.5YR 5/2 brown CLAY, trace fine Sand (Sand lenses to 2 mm thick) (CL); Pocket Penetrometer (PP): >4.5 kg/cm2; Torvane (TV): 0.4 kg/cm2	
				U-1	6 - 7.6	19/18			U-1: Wet, 5Y 3/1 dark gray, CLAY (CL)	
		100/3"	>100	S-4	7.6 - 7.85	3/3		7.6 7.9 W/R 10	S-4: Wet, very dense, 5Y 4/1 dark gray, fine to coarse subangular to subrounded GRAVEL, some Silty Clay, some fine to coarse Sand, weathered Tuff [QUODDY FORMATION] (GC)	2 3
-35	10	RQD=72		C-1	10 - 15	60/60			C-1: 10.0-15.0 ft, TUFF, N4 medium dark gray, coarse tuff to lapilli tuff, moderately hard, medium strong, slightly weathered, massive, irregular calcite spherules to 5 mm; very closely to closely spaced, moderately to steeply dipping joints with patchy calcite, extremely to moderately fractured, shallow to moderately dipping quartz and calcite veining to 1 mm, 13.9-15.0 ft recovered in C-2 core run [QUODDY FORMATION]; Drilling Rate (min/ft): 2.5-2-2-2-2.5	
-40	15	RQD=59		C-2	15 - 19.6	55/55			C-2: 15.0-19.6 ft, TUFF, N4 medium dark gray, coarse tuff to lapilli tuff, moderately hard, medium strong, fresh, massive, shallow to steeply dipping quartz and calcite veining to 4 mm, irregular calcite spherules to 10 mm, very closely to moderately spaced, shallow to steeply dipping joints with patchy calcite, extremely to moderately fractured [QUODDY FORMATION]; Drilling Rate (min/ft): 2-3.5-3-2-2/7"	
-45	20	RQD=79		C-3	19.6 - 23	41/41			C-3: 19.6-23.0 ft, TUFF, N4 medium dark gray, coarse tuff to lapilli tuff, moderately hard, medium strong, fresh, massive, moderately dipping to vertical quartz and calcite veining to 15 mm, very closely to moderately spaced, shallow to steeply dipping joints with patchy calcite to calcite coating to 1 mm, extremely to moderately fractured [QUODDY FORMATION]; Drilling Rate (min/ft): 2.5-2-5-2-4/4"	4
				C-4	23 - 28	60/57		BEDROCK	C-4: 23.0-28.0 ft, TUFF, N4 medium dark gray, coarse tuff to lapilli tuff, moderately hard, medium strong, fresh, massive, shallow to moderately dipping quartz and calcite veining to 10 mm, very closely to moderately spaced, shallow to steeply dipping joints with patchy calcite coating to 1 mm thick, irregular calcite to spherules to 5 mm, extremely to moderately fractured [QUODDY FORMATION]; Drilling Rate (min/ft): 2.5-2.5-2-4/4"	
-50	25	RQD=95		C-5	28 - 33	60/60			C-5: 28.0-33.0 ft, TUFF, N4 medium dark gray, coarse tuff to lapilli tuff, moderately hard, medium strong, fresh, massive, moderately to steeply dipping quartz and calcite veining to 6 mm, irregular calcite spherules to 5 mm, very closely to moderately spaced, shallow to steeply dipping joints with fresh surface to patchy calcite, extremely to moderately fractured [QUODDY FORMATION]	
-55	30	RQD=88		C-6	33 - 38	60/60			C-6: 33.0-38.0 ft, TUFF, N4 medium dark gray, coarse tuff to lapilli tuff, moderately hard, medium strong, fresh, massive, prominant moderately dipping quartz and calcite at 33.2 ft and 37.25 ft; very closely to	
-60	35									

Page 1: 0-35 feet. Each subsequent page displays 40 feet.

NOTES

1. 16' 3" water column measured at 7:05 on 2/27/2024.
2. Top of bedrock likely at 8.0 ft below mudline.
3. 7.9-10.0 ft: Angular fragments of gray TUFF [QUODDY FORMATION]
4. Core jammed at 23.0 ft.

LOG OF TEST BORING

		PROJECT	Lubec Breakwater			BORING NO.	WB-105
		LOCATION	Johnson Bay				SHEET 2 OF 2
		OWNER	Maine DOT				
		JOB NUMBER	E2X95900				

ELEV. (ft)	DEPTH (ft)	SAMPLE DATA	N-VALUE	SAMPLE NO.	DEPTH INTERVAL (ft)	PEN/REC (in)/(in)	PID (ppm)	LAYER NAME	SOIL AND ROCK DESCRIPTION	NOTES
-60		RQD=93							moderately spaced, shallow to moderately steeply dipping joints with partial calcite to 1 mm thick, extremely to moderately fractured [QUODDY FORMATION]; Drilling Rate (min/ft): 2-2.5-2.5-2.5-2.5	
	40	RQD=82		C-7	38 - 41	36/36			C-7: 38.0-41.0 ft, TUFF, N4 medium dark gray, coarse tuff to lapilli tuff, moderately hard, medium strong, fresh, massive, prominant moderately dipping quartz and calcite veining at 37.9-38.45 ft; shallow dipping joint with patchy calcite at 40.8 ft, sound [QUODDY FORMATION]; Drilling Rate (min/ft): 2.5-2.5-2.5	6
-65								41	Bottom of Borehole at 41 feet.	
-70	45									
-75	50									
-80	55									
-85	60									
-90	65									
-95	70									

Page 1: 0-35 feet. Each subsequent page displays 40 feet.

NOTES

6. Borehole terminated at 41.0 ft.

NOTE:
1. REFER TO DRAWING B-100 FOR BORING LOCATIONS.

Jacobs

STATE OF MAINE
DEPARTMENT OF TRANSPORTATION

APPROVED | DATE

COMMISSIONER:

CHIEF ENGINEER:

PROJECT INFORMATION

PROGRAM	MULTIMODAL
PROJECT MANAGER	AURELE GORNEAU II
DESIGNER	PHIL LANERGAN
CONSULTANT	JACOBS
PROJECT RESIDENT	
CONTRACTOR	
PROJECT COMPLETION DATE	

SIGNATURE

P.E. NUMBER

DATE

MAINE DEPARTMENT OF TRANSPORTATION
LUBEC BREAKWATER
WASHINGTON, COUNTY
LUBEC, ME

BORING LOGS - WB-105

SHEET NUMBER

B-121

File: C:\Users\SAMMONR\OneDrive - Jacobs\Maine DOT Lubec Breakwater - Drawings_ 100% Submission_ IFC\119-B-121 (Boring Logs-105) Plotted: 3/20/2026 2:45 PM by SAMMON, RICH Saved: 3/17/2026 11:35 AM by SAMMONR

LOG OF TEST BORING

		PROJECT	Lubec Breakwater			BORING NO.	WB-106
		LOCATION	Johnson Bay				SHEET 1 OF 2
		OWNER	Maine DOT				
		JOB NUMBER	E2X95900				
INSPECTOR	Don Melcher	CONTRACTOR	New England Boring	DRILLER	Sam Cooley	ELEVATION	-25.3
METHOD OF DRILLING		GROUNDWATER READINGS		DRILL RIG	GefcoStratastar5	DATUM	NAVD 88
0.0	Wash Boring w/Casing	DATE/TIME	DEPTH(ft)	REMARKS	SPT HAMMER 140 lb Auto	GRID N	437380.63
14.0	NX Rock Core					COORD E	1374074.35
41.0	Terminated					DATE START	2/27/24
						DATE END	3/4/24

ELEV. (ft)	DEPTH (ft)	SAMPLE DATA	N-VALUE	SAMPLE NO.	DEPTH INTERVAL (ft)	PEN/REC (in)/(in)	PID (ppm)	LAYER NAME	SOIL AND ROCK DESCRIPTION	NOTES
		WOR WOR WOR WOR	0	S-1	0 - 2	24/24			S-1: Wet, very soft, 5Y 3/1 dark gray, ORGANIC SILT, trace fine rounded Gravel, trace Shells (OH); Pocket Penetrometer (PP): 0.0 kg/cm2; Torvane (TV): 0.0 kg/cm2	1
		WOR WOR WOR WOR	0	S-2	2 - 4	24/14			S-2: Wet, very soft, 5Y 3/1 dark gray, ORGANIC SILT, trace fine subangular to subrounded Gravel, trace Shells (OH); Pocket Penetrometer (PP): 0.0 kg/cm2; Torvane (TV): 0.0 kg/cm2	
-30	5			U-1	4 - 5.92	22/22		OH	U-1: Wet, 5Y 3/1 dark gray, ORGANIC SILT to CLAY, trace Shells, trace fine subrounded Gravel (OH/CL)	
		8 8 12 14	20	S-3	6 - 8	24/24		6	S-3: Wet, very stiff, 5Y 3/1 dark gray, and 7.5 YR 5/2 brown, CLAY, little fine sand (fine Sand lenses to 10 mm thick) (CL); Pocket Penetrometer (PP): >4.5 kg/cm2; Torvane (TV): 0.1 kg/cm2	
				U-2	8 - 10	24/24		CL	U-2: Wet, 5Y 4/1 dark gray, CLAY, trace fine subrounded Gravel (CL)	
-35	10	6 8 13 24	21	S-4	10 - 12	24/15			S-4A (Top 5"): Wet, 5Y 3/1 dark gray, and 7.5 YR 5/2 brown, CLAY, little fine Sand (fine Sand lenses to 10 mm thick) (CL); Pocket Penetrometer (PP): >4.5 kg/cm2; Torvane (TV): 0.1 kg/cm2	2
								12	S-4B (Bottom 10"): Wet, 5Y 3/1 dark gray, fine to coarse subangular to subrounded GRAVEL, some Silty Clay, little fine to coarse Sand (GC)	
								13.5 14	13.5-14.0 ft: Weathered gray TUFF [QUODDY FORMATION]	3
-40	15	RQD=95		C-1	14 - 19	60/60			C-1: 14.0-19.0 ft, TUFF, N5 medium gray, coarse tuff to lapilli tuff, moderately hard to hard, strong, fresh, massive, shallow to steeply dipping quartz and calcite veining to 5 mm, irregular calcite spherules to 13 mm; extremely closely to moderately spaced, dipping joints with patchy calcite and coating to 0.1 mm thick, extremely to slightly fractured [QUODDY FORMATION]; Drilling Rate (min/ft): 4-3.5-3-2.5-4	
-45	20	RQD=85		C-2	19 - 24	60/60			C-2: 19.0-24.0 ft, TUFF, N5 medium gray, coarse tuff to lapilli tuff, moderately hard to hard, strong, fresh, massive, shallow to steeply dipping quartz and calcite veining to 15 mm, irregular calcite spherules to 10 mm; closely to moderately spaced, shallow to steeply dipping joints with patchy calcite to partial calcite coating to 2 mm thick, moderately to slightly fractured [QUODDY FORMATION]; Drilling Rate (min/ft): 3-3-3-2.5-2	
-50	25	RQD=83		C-3	24 - 29	60/60			C-3: 24.0-29.0 ft, TUFF, N5 medium gray, coarse tuff to lapilli tuff, moderately hard, strong, fresh, massive, shallow to moderately dipping quartz and calcite veining to 25 mm, irregular calcite spherules to 10 mm; very closely to moderately spaced, shallow to steeply dipping joints with partial calcite coatings to 1 mm thick, extremely to slightly fractured [QUODDY FORMATION]; Drilling Rate (min/ft): 2-2.5-3-3-2.5	
-55	30	RQD=73		C-4	29 - 34	60/60		BEDROCK	C-4: 29.0-34.0 ft, TUFF, N5 medium gray, coarse tuff to lapilli tuff, moderately hard, medium strong, slightly weathered, massive, shallow to steeply dipping quartz and calcite veining to 55 mm, irregular calcite spherules to 20 mm; extremely closely to moderately spaced, shallow to steeply dipping joints with partial calcite coatings to 1 mm thick, extremely to slightly fractured [QUODDY FORMATION]; Drilling Rate (min/ft): 2-2.5-2.5-2.5-2.5	
-60	35			C-5	34 - 39	60/60			C-5: 34.0-39.0 ft, TUFF, N5 medium gray, coarse tuff to lapilli tuff,	4

Page 1: 0-35 feet. Each subsequent page displays 40 feet.

NOTES

1. 34" 2" water column measured at 13:20 on 02/27/2024.
2. 4" casing refusal at 13.5 ft.
3. Top bedrock likely at 13.5 ft below mudline, angular fragments of gray TUFF observed in return water advancing roller bit at 13.5-14.0 ft.
4. 38.9-39.0 ft recovered in C-5 core run.

LOG OF TEST BORING

		PROJECT	Lubec Breakwater			BORING NO.	WB-106
		LOCATION	Johnson Bay				SHEET 2 OF 2
		OWNER	Maine DOT				
		JOB NUMBER	E2X95900				

ELEV. (ft)	DEPTH (ft)	SAMPLE DATA	N-VALUE	SAMPLE NO.	DEPTH INTERVAL (ft)	PEN/REC (in)/(in)	PID (ppm)	LAYER NAME	SOIL AND ROCK DESCRIPTION	NOTES
		RQD=80		C-6	39 - 44	60/60			moderately hard, medium strong, slightly weathered, massive, shallow to vertical quartz and calcite veining to 60 mm, irregular calcite spherules to 5 mm, subrounded 10 YR 5/4 moderate yellowish brown clasts (weathered spherules) to 15 mm; extremely closely to moderately spaced, shallow to steeply dipping joints with patchy calcite and iron oxide staining, extremely to slightly fractured [QUODDY FORMATION]; Drilling Rate (min/ft): 3-2.5-3-3-2.5 C-6: 39.0-44.0 ft, TUFF, N5 medium gray, coarse tuff to lapilli tuff, moderately hard, medium strong, slightly weathered, massive, shallow to vertical quartz and calcite veining to 18 mm, irregular calcite spherules to 10 mm, subrounded 10 YR 5/4 moderate yellowish brown clasts (weathered spherules) to 10 mm; extremely closely to moderately spaced, shallow to steeply dipping joints with patchy calcite, extremely to slightly fractured [QUODDY FORMATION]; Drilling Rate (min/ft): 2-2-2-2.5-2.5	5
-65	40	RQD=80						44	Bottom of Borehole at 44 feet.	
-70	45									
-75	50									
-80	55									
-85	60									
-90	65									
-95	70									
-100										

Page 1: 0-35 feet. Each subsequent page displays 40 feet.

NOTES

5. Borehole terminated at 44.0 ft.

NOTE:
1. REFER TO DRAWING B-100 FOR BORING LOCATIONS.

Jacobs

STATE OF MAINE
DEPARTMENT OF TRANSPORTATION

APPROVED — DATE

COMMISSIONER:

CHIEF ENGINEER:

PROJECT INFORMATION	
PROGRAM	MULTIMODAL
PROJECT MANAGER	AURELE GORNEAU II
DESIGNER	PHIL LANERGAN
CONSULTANT	JACOBS
PROJECT RESIDENT	
CONTRACTOR	
PROJECT COMPLETION DATE	

SIGNATURE

P.E. NUMBER

DATE

MAINE DEPARTMENT OF TRANSPORTATION
LUBEC BREAKWATER
WASHINGTON, COUNTY
LUBEC, ME

BORING LOGS - WB-106

SHEET NUMBER

B-122

20 OF 60

File: C:\Users\SAMMONR\OneDrive - Jacobs\Maine DOT Lubec Breakwater - Drawings_ 100% Submission_ IFC\20-B-122 (Boring Logs-106).; Plotted: 3/20/2026 2:45 PM by SAMMONR
Plotted: 3/20/2026 2:45 PM by SAMMONR, RICH ; Saved: 3/17/2026 11:35 AM by SAMMONR

LOG OF TEST BORING

		PROJECT	Lubec Breakwater			BORING NO.	WB-107
		LOCATION	Johnson Bay				SHEET 1 OF 2
		OWNER	Maine DOT				
		JOB NUMBER	E2X95900				
INSPECTOR	Don Melcher	CONTRACTOR	New England Boring	DRILLER	Sam Cooley	ELEVATION	-20.5
METHOD OF DRILLING		GROUNDWATER READINGS		DRILL RIG	GefcoStratastar5	DATUM	NAVD 88
0.0	Wash Boring w/Casing	DATE/TIME	DEPTH(ft)	REMARKS	SPT HAMMER 140 lb Auto	GRID N	437349.97
18.5	NX Rock Core					COORD E	1374297.6
41.0	Terminated					DATE START	3/6/24
						DATE END	3/6/24

ELEV. (ft)	DEPTH (ft)	SAMPLE DATA	N-VALUE	SAMPLE NO.	DEPTH INTERVAL (ft)	PEN/REC (in)/(in)	PID (ppm)	LAYER NAME	SOIL AND ROCK DESCRIPTION	NOTES
		WOR WOR WOR WOR	0	S-1	0 - 2	24/20			S-1: Wet, very soft, 5Y 4/1 dark gray, ORGANIC SILT, trace Shells (OH); Pocket Penetrometer (PP): 0.75 kg/cm2; Torvane (TV): 0.05 kg/cm2	1
		WOR WOR WOR WOR	0	S-2	2 - 4	24/19		OH	S-2: Wet, very soft, 5Y 4/1 dark gray, ORGANIC SILT, trace Shells (OH); Pocket Penetrometer (PP): 1.25 kg/cm2; Torvane (TV): 0.10 kg/cm2	
-25	5	WOR WOR WOR WOR	0	S-3	4 - 6	24/19			S-3: Wet, very soft, 5Y 4/1 dark gray, ORGANIC SILT, little Shells, trace fine to coarse subrounded Gravel (OH); Pocket Penetrometer (PP): 0.5 kg/cm2; Torvane (TV): 0.025 kg/cm2	
		WOR WOR WOR WOH	0	S-4	6 - 8	24/9		6 CL	S-4: Wet, very soft, 5Y 3/1 dark gray, and 7.5 YR 5/2 brown, SILTY CLAY, trace fine Sand (fine Sand lenses to 1 mm thick) (CL); Pocket Penetrometer (PP): >4.5 kg/cm2; Torvane (TV): 0.4 kg/cm2	
				U-1	8 - 9.83	20/16			U-1: Wet, 5Y 4/1 dark gray, SILTY CLAY, trace Gravel (CL)	
-30	10	5 5 4 6	9	S-5	10 - 12	24/23		10.5 TILL	S-5A (Top 5"): Wet, 5Y 4/1 dark gray, SILTY CLAY, some fine to coarse subangular to subrounded Gravel (CL) S-5B (Bottom 18"): Wet, 7.5YR 4/1 dark gray, fine to coarse subangular to subrounded GRAVEL, and SILTY CLAY, little fine to coarse Sand (GC)	2
-35	15	5 4 6 7	10	S-6	14 - 16	24/18		16	S-6: Wet, medium dense, 7.5YR 4/1 dark gray, fine to coarse subangular to subrounded GRAVEL, and SILTY CLAY, little fine to coarse Sand (GC)	
				C-1	18.5 - 23.5	60/60			C-1: 18.5-23.5 ft, TUFF, 5G 4/1 dark greenish gray, coarse tuff to lapilli tuff, moderately hard, weak to medium strong, fresh, massive, moderately to steeply dipping quartz and calcite veining to 10 mm; extremely closely to closely spaced, shallow to steeply dipping joints with partial calcite coating to 2 mm, extremely to moderately fractured [QUODDY FORMATION]; breaks easily when handled, Drilling Rate (min/ft): 2-1.5-1.5-2.5-2.5	3
-40	20	RQD=38								
				C-2	23.5 - 28.5	60/60			C-2: 23.5-28.5 ft, TUFF, 6Y 4/1 dark greenish gray, coarse tuff to lapilli tuff, moderately hard, weak to medium strong, fresh, massive, moderately dipping to vertical quartz and calcite veining to 10 mm; extremely closely to moderately spaced, shallow to steeply dipping joints with patchy calcite to partial calcite coating to 1 mm thick, extremely to moderately fractured [QUODDY FORMATION]; breaks easily when handled, Drilling Rate (min/ft): 2-2-2-2-2	
-45	25	RQD=53								
				C-3	28.5 - 33.5	60/60			C-3: 28.5-33.5 ft, TUFF, N5 medium gray, coarse tuff to lapilli tuff, moderately hard, weak to medium strong, fresh, massive, shallow to steeply dipping quartz and calcite veining to 25 mm; extremely closely to moderately spaced, moderately to steeply dipping joints with patchy calcite to calcite coatings to 3 mm thick, extremely to moderately fractured [QUODDY FORMATION]; breaks easily when handled, Drilling Rate (min/ft): 2-1.5-2-2.5-2.5	
-50	30	RQD=68								
				C-4	33.5 - 38.5	60/60		BEDROCK	C-4: 33.5-38.5 ft, TUFF, N5 medium gray, coarse tuff to lapilli tuff, moderately hard, weak to medium strong, fresh, massive, shallow to	
-55	35									

NOTES

1. Depth to seafloor measured at 29.75' from water surface on 3/6/2024 at 6:25.
2. Shelby tube refusal at 9.7', bottom of Shelby tube damaged during penetration.
3. Top of bedrock at 18.5 ft below mudline.

LOG OF TEST BORING

		PROJECT	Lubec Breakwater			BORING NO.	WB-107
		LOCATION	Johnson Bay				SHEET 2 OF 2
		OWNER	Maine DOT				
		JOB NUMBER	E2X95900				

ELEV. (ft)	DEPTH (ft)	SAMPLE DATA	N-VALUE	SAMPLE NO.	DEPTH INTERVAL (ft)	PEN/REC (in)/(in)	PID (ppm)	LAYER NAME	SOIL AND ROCK DESCRIPTION	NOTES
									vertical quartz and calcite veining to 25 mm; extremely closely to moderately spaced, moderately to steeply dipping joints with patchy calcite, extremely to slightly fractured [QUODDY FORMATION]; breaks easily when handled, Drilling Rate (min/ft): 1.5-2-2-2-2	
-60	40	RQD=71								
				C-5	38.5 - 43.5	60/60			C-5: 38.5-43.5 ft, TUFF, N5 medium gray, coarse tuff to lapilli tuff, moderately hard, medium strong, fresh, massive, shallow to vertical quartz and calcite veining to 10 mm; very closely to moderately spaced, shallow to steeply dipping joints with patchy calcite to calcite coatings to 1 mm thick, extremely to moderately fractured [QUODDY FORMATION]; Drilling Rate (min/ft): 2-2-2.5-2-2.5	
-65	45	RQD=76								
				C-6	43.5 - 48.5	60/60			C-6: 43.5-48.5 ft, TUFF, N5 medium gray, coarse tuff to lapilli tuff, moderately hard, medium strong, fresh, massive, shallow to vertical quartz and calcite veining to 10 mm; extremely closely to moderately spaced, shallow to steeply dipping joints with patchy calcite to calcite coating to 1 mm, extremely to slightly fractured [QUODDY FORMATION]; Drilling Rate (min/ft): 2-2.5-2.5-3-2.5	4
-70	50	RQD=83								
								48.5	Bottom of Borehole at 48.5 feet.	
-75	55									
-80	60									
-85	65									
-90	70									
-95										

NOTES

4. Borehole terminated at 48.5 ft.

NOTE:
1. REFER TO DRAWING B-100 FOR BORING LOCATIONS.

Jacobs

STATE OF MAINE
DEPARTMENT OF TRANSPORTATION

APPROVED | DATE

COMMISSIONER:

CHIEF ENGINEER:

INFORMATION

MULTIMODAL	SIGNATURE
AURELE GORNEAU II	
PHIL LANERGAN	P.E. NUMBER
JACOBS	DATE
	DATE

PROJECT INFORMATION	
PROGRAM	MULTIMODAL
PROJECT MANAGER	AURELE GORNEAU II
DESIGNER	PHIL LANERGAN
CONSULTANT	JACOBS
PROJECT RESIDENT	
CONTRACTOR	
PROJECT COMPLETION DATE	

MAINE DEPARTMENT OF TRANSPORTATION
LUBEC BREAKWATER
WASHINGTON, COUNTY
LUBEC, ME

BORING LOGS - WB-107

SHEET NUMBER

B-123

21 OF 60

File: C:\Users\SAMMONR\OneDrive - Jacobs\Maine DOT Lubec Breakwater - Drawings_ 100% Submission_IFC\21-B-123 (Boring Logs-107).; Plotted: 3/20/2026 2:48 PM by SAMMONR; Saved: 3/17/2026 11:35 AM by SAMMONR

LOG OF TEST BORING

		PROJECT	Lubec Breakwater			BORING NO.	WB–108
		LOCATION	Johnson Bay				SHEET 1 OF 2
		OWNER	Maine DOT				
		JOB NUMBER	E2X95900				
INSPECTOR	Don Melcher	CONTRACTOR	New England Boring	DRILLER	Sam Cooley	ELEVATION	–15.3
METHOD OF DRILLING		GROUNDWATER READINGS		DRILL RIG	GefcoStratastar5	DATUM	NAVD 88
0.0	Wash Boring w/Casing	DATE/TIME	DEPTH(ft)	REMARKS	SPT HAMMER 140 lb Auto	GRID N	437385.5
29.0	NX Rock Core					COORD E	1374618.51
34.5	Terminated					DATE START	3/5/24
						DATE END	3/5/24

ELEV. (ft)	DEPTH (ft)	SAMPLE DATA	N–VALUE	SAMPLE NO.	DEPTH INTERVAL (ft)	PEN/REC (in)/(in)	PID (ppm)	LAYER NAME	SOIL AND ROCK DESCRIPTION	NOTES
		WOR WOR WOR WOR	0	S–1	0 – 2	24/8			S–1: Wet, very soft, 5Y 3/1 dark gray, ORGANIC SILT, little Shells (OH); Pocket Penetrometer (PP): 0.50 kg/cm2 Torvane (TV): 0.05 kg/cm2	1
		WOR WOR WOR WOR	0	S–2	2 – 4	24/12		OH	S–2: Wet, very soft, 5Y 3/1 dark gray, ORGANIC SILT, some Shells (OH); Pocket Penetrometer (PP): 1.0 kg/cm2; Torvane (TV): 0.0 kg/cm2	
–20	5			U–1	4 – 6	24/24		4	U–1: Wet, 5Y 3/1 dark gray, SILTY CLAY (CL); Pocket Penetrometer (PP): 4.5 kg/cm2; Torvane (TV): 0.4 kg/cm2	
		2 3 3 5	6	S–3	6 – 8	24/24			S–3: Wet, medium stiff, 5Y 3/1 dark gray and 7.5YR 5/2 little brown, SILTY CLAY, trace fine to coarse subangular to subrounded Gravel, trace Shells (CL); Pocket Penetrometer (PP): >4.5 kg/cm2; Torvane (TV): 0.4 kg/cm2	
				U–2	8 – 10	24/24			U–2: Wet, 5Y 3/1 dark gray, SILTY CLAY (CL)	
–25	10	1 3 4 5	7	S–4	10 – 12	24/24			S–4: Wet, medium stiff, 5Y 3/1 dark gray and 7.5YR 5/2 brown, SILTY CLAY, trace fine Sand (fine Sand lenses to 1 mm thick) (CL); Pocket Penetrometer (PP): >4.5 kg/cm2, Torvane (TV): 0.35 kg/cm2	
–30	15	WOH 3 3 3	6	S–5	14 – 16	24/24		CL	S–5: Wet, medium stiff, 5Y 3/1 dark gray and 7.5YR 5/2 brown, SILTY CLAY, trace fine Sand (fine Sand lenses to 10 mm thick) (CL); Pocket Penetrometer (PP): >4.5 kg/cm2, Torvane (TV): 0.35 kg/cm2	
–35	20	WOH 2 3 4	5	S–6	19 – 21	24/24			S–6: Wet, medium stiff, 5Y 3/1 dark gray and 7.5YR 5/2 brown, SILTY CLAY, some fine Sand (fine Sand lenses to 10 mm thick), trace fine subrounded Gravel (CL); Pocket Penetrometer (PP): >4.5 kg/cm2, Torvane (TV): 0.3 kg/cm2	
–40	25	6 4 8 11	12	S–7	24 – 26	24/19		25 TILL 27	S–7A (Top 11"): Wet, 5Y 3/1 dark gray and 7.5YR 5/2 brown, SILTY CLAY, little fine Sand (fine Sand lenses to 10 mm thick), (CL); Pocket Penetrometer (PP): >4.5 kg/cm2, Torvane (TV): 0.15 kg/cm2 S–7B (Bottom 8"): Wet, 5Y 4/1 dark gray, fine to coarse subangular to subrounded GRAVEL, some Silty Clay, little fine to coarse Sand (GC)	
								W/R 29	27–29 ft: Weathered gray TUFF [QUODDY FORMATION]	
–45	30	RQD=32		C–1	29 – 31.9	34/34		BEDROCK	C–1: 29.0–31.9 ft, TUFF, N4 medium dark gray, fine tuff to coarse tuff, moderately hard, medium strong, fresh, massive, shallow to moderately dipping quartz and calcite veining to 1 mm; very closely to closely spaced, shallow to steeply dipping joints with partial calcite coating to 1 mm thick, extremely to moderately fractured [QUODDY FORMATION]; Drilling Rate (min/ft): 3–3–3/10"	2
		RQD=42		C–2	31.9 – 34.5	31/31			C–2: 31.9–34.5 ft, TUFF, N4 medium dark gray, fine tuff to coarse tuff, moderately hard, medium strong, fresh, massive, shallow to moderately dipping quartz and calcite veining to 5 mm; very closely to moderately	3
–50	35							34.5		

Page 1: 0–35 feet. Each subsequent page displays 40 feet.

NOTES

1. 8' 8" water column measured at 12:35 on 3/5/2024.
2. Top of bedrock at 29 ft below mudline.
3. Borehole terminated at 34.5 ft.

LOG OF TEST BORING

		PROJECT	Lubec Breakwater			BORING NO.	WB–108
		LOCATION	Johnson Bay				SHEET 2 OF 2
		OWNER	Maine DOT				
		JOB NUMBER	E2X95900				

ELEV. (ft)	DEPTH (ft)	SAMPLE DATA	N–VALUE	SAMPLE NO.	DEPTH INTERVAL (ft)	PEN/REC (in)/(in)	PID (ppm)	LAYER NAME	SOIL AND ROCK DESCRIPTION	NOTES
									spaced, shallow to steeply dipping joints with partial calcite coating to 1 mm thick, extremely to moderately fractured [QUODDY FORMATION]; Drilling Rate (min/ft): 3–3–2/7" Bottom of Borehole at 34.5 feet.	
–55	40									
–60	45									
–65	50									
–70	55									
–75	60									
–80	65									
–85	70									
–90										

Page 1: 0–35 feet. Each subsequent page displays 40 feet.

NOTES

NOTE:
1. REFER TO DRAWING B-100 FOR BORING LOCATIONS.

Jacobs

STATE OF MAINE
DEPARTMENT OF TRANSPORTATION

APPROVED — DATE

COMMISSIONER:

CHIEF ENGINEER:

PROJECT INFORMATION	
PROGRAM	MULTIMODAL
PROJECT MANAGER	AURELE GORNEAU II
DESIGNER	PHIL LANERGAN
CONSULTANT	JACOBS
PROJECT RESIDENT	
CONTRACTOR	
PROJECT COMPLETION DATE	

SIGNATURE — P.E. NUMBER — DATE — DATE

MAINE DEPARTMENT OF TRANSPORTATION
LUBEC BREAKWATER
WASHINGTON, COUNTY
LUBEC, ME

BORING LOGS - WB-108

SHEET NUMBER

B-124

22 OF 60

File: C:\Users\SAMMONR\OneDrive - Jacobs\Maine DOT Lubec Breakwater - Drawings_ 100% Submission_IFC\22-B-124 (Boring Logs-108) ; Plotted: 3/20/2026 2:48 PM by SAMMON, RICH ; Saved: 3/17/2026 11:42 AM by SAMMONR

File: C:\Users\SAMMONR\OneDrive - Jacobs\Maine DOT Lubec Breakwater - Drawings_ 100% Submission_IFC\23-26-B-130_B-133 (Profile) : Plotted: 3/20/2026 2:49 PM by SAMMON, RICH ; Saved: 3/17/2026 11:50 AM by SAMMONR

INTERPRETIVE SUBSURFACE PROFILE LEGEND

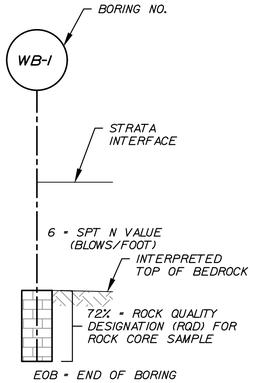

LEGEND

- ORGANIC SILT
- CLAY AND SILT
- GLACIAL TILL
- BEDROCK
- 1300-4200LB ROCK
- 130-660LB ROCK
- 10-200LB ROCK

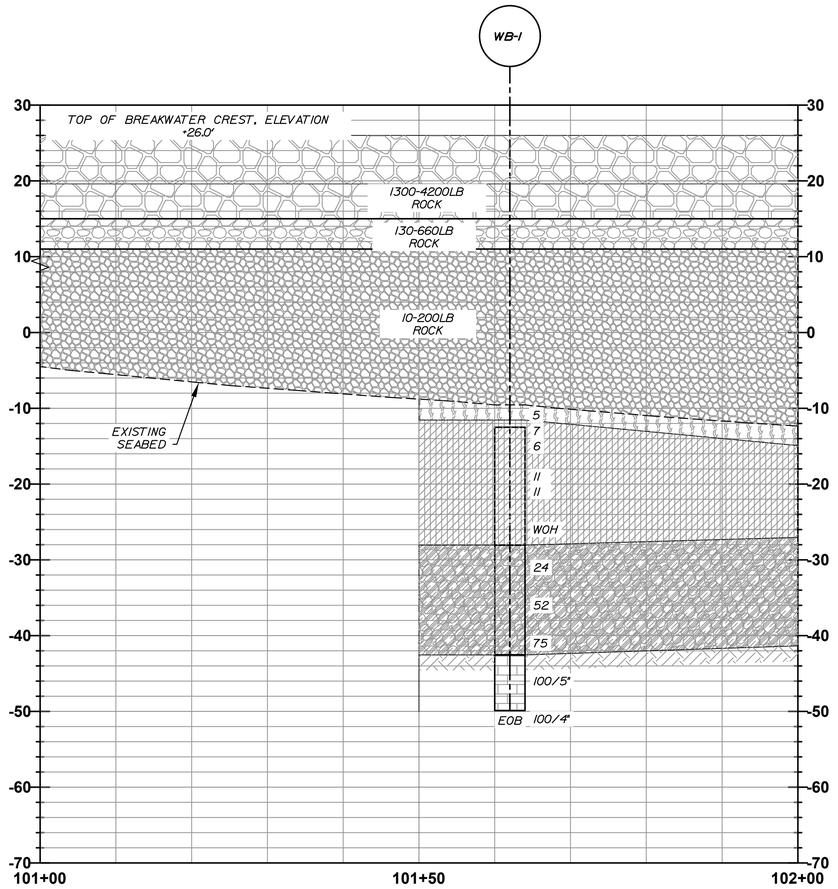

INTERPRETIVE SUBSURFACE PROFILE

1"=10'-0"

NOTES:

1. ALL ELEVATIONS REFER TO NAVD 88.
2. ALL UNITS IN FEET UNLESS OTHERWISE NOTED.
3. THIS GENERALIZED INTERPRETIVE SUBSURFACE PROFILE IS INTENDED TO CONVEY TRENDS IN SUBSURFACE CONDITIONS. THE BOUNDARIES BETWEEN STRATA ARE APPROXIMATE AND IDEALIZED, AND HAVE BEEN DEVELOPED BY INTERPRETATIONS OF WIDELY SPACED BORING EXPLORATIONS AND SAMPLES. ACTUAL SOIL AND BEDROCK TRANSITIONS MAY VARY IN THE FIELD AND MAY BE MORE ERRATIC. FOR SPECIFIC INFORMATION REFER TO THE BORING LOGS ON DRAWINGS B-110 THRU B-122.

0 10 20 FT.
1"=10'

Jacobs

STATE OF MAINE
DEPARTMENT OF TRANSPORTATION

APPROVED | DATE

COMMISSIONER:

CHIEF ENGINEER:

PROJECT INFORMATION			
PROGRAM	MULTIMODAL		
PROJECT MANAGER	AURELE GORNEAU II	SIGNATURE	
DESIGNER	PHIL LANERGAN	P.E. NUMBER	
CONSULTANT	JACOBS		
PROJECT RESIDENT		DATE	
CONTRACTOR			
PROJECT COMPLETION DATE			

MAINE DEPARTMENT OF TRANSPORTATION
LUBEC BREAKWATER
WASHINGTON, COUNTY
LUBEC, ME

BREAKWATER PROFILE-1

SHEET NUMBER

B-130

File: C:\Users\SAMMONR\OneDrive - Jacobs\Maine DOT Lubec Breakwater - Drawings_ 100% Submission_FC\23-26-B-130_B-133 (Profile) ; Plotted: 3/20/2026 2:50 PM by SAMMON, RICH ; Saved: 3/17/2026 11:50 AM by SAMMONR

INTERPRETIVE SUBSURFACE PROFILE LEGEND

- BORING NO. — WB-1
- STRATA INTERFACE
- 6 - SPT N VALUE (BLOWS/FOOT)
- INTERPRETED TOP OF BEDROCK
- 72% - ROCK QUALITY DESIGNATION (RQD) FOR ROCK CORE SAMPLE
- EOB - END OF BORING

LEGEND

- ORGANIC SILT
- CLAY AND SILT
- GLACIAL TILL
- BEDROCK
- 1300-4200LB ROCK
- 130-660LB ROCK
- 10-200LB ROCK

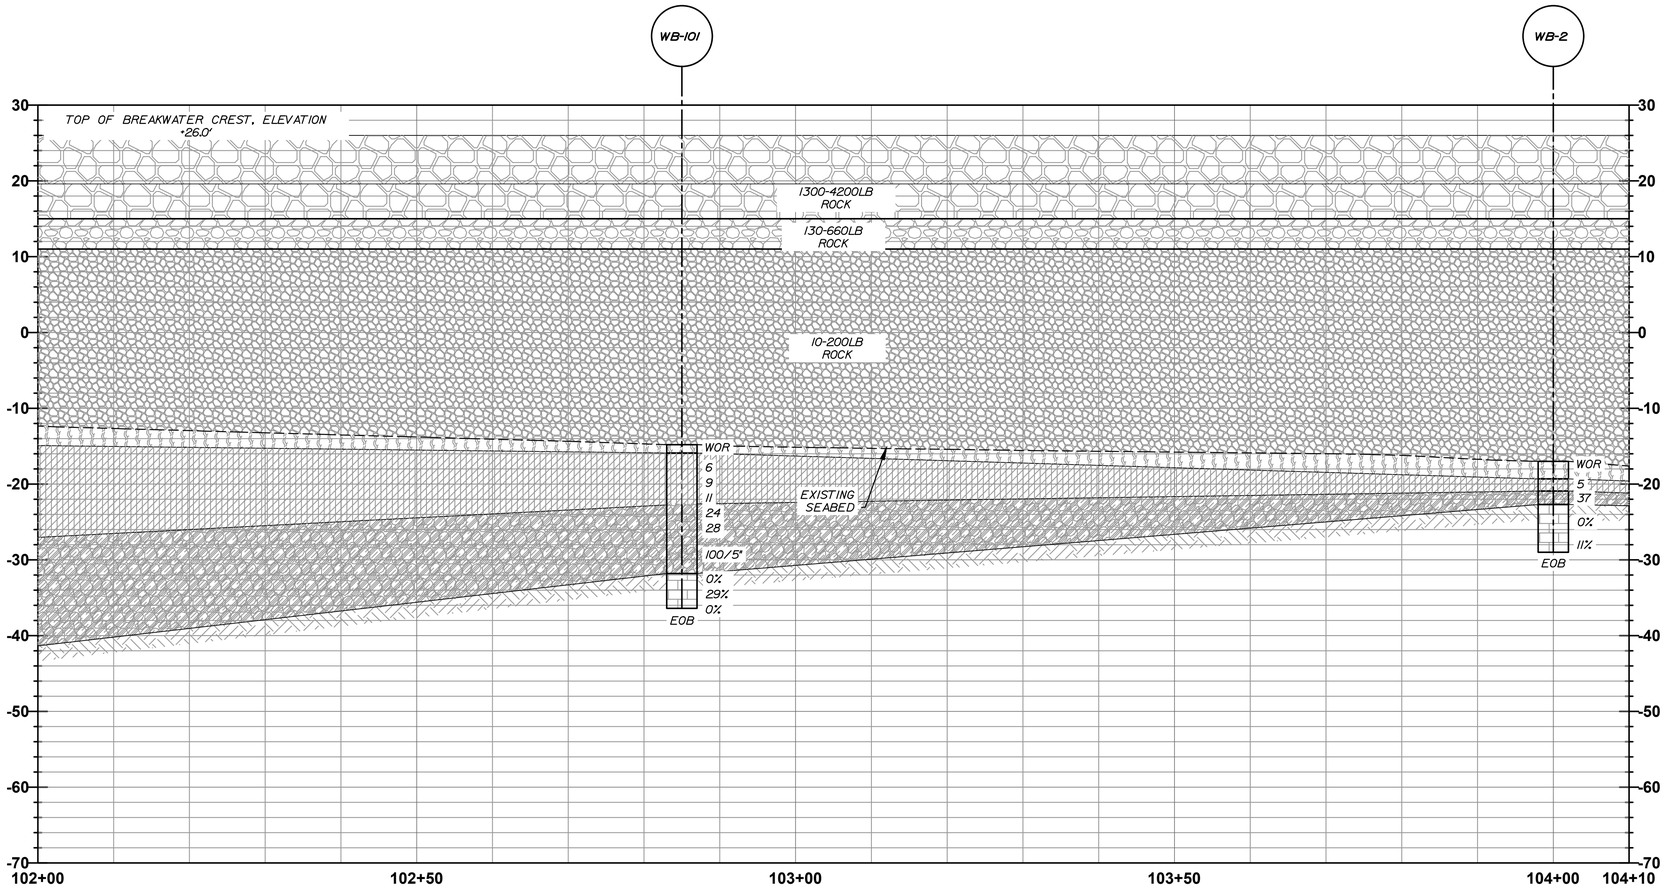

INTERPRETIVE SUBSURFACE PROFILE-2

1"=10'-0"

NOTES:

1. ALL ELEVATIONS REFER TO NAVD 88.
2. ALL UNITS IN FEET UNLESS OTHERWISE NOTED.
3. THIS GENERALIZED INTERPRETIVE SUBSURFACE PROFILE IS INTENDED TO CONVEY TRENDS IN SUBSURFACE CONDITIONS. THE BOUNDARIES BETWEEN STRATA ARE APPROXIMATE AND IDEALIZED, AND HAVE BEEN DEVELOPED BY INTERPRETATIONS OF WIDELY SPACED BORING EXPLORATIONS AND SAMPLES. ACTUAL SOIL AND BEDROCK TRANSITIONS MAY VARY IN THE FIELD AND MAY BE MORE ERRATIC. FOR SPECIFIC INFORMATION REFER TO THE BORING LOGS ON DRAWINGS B-110 THRU B-122.

0 10 20 FT.
1"=10'

Jacobs

STATE OF MAINE
DEPARTMENT OF TRANSPORTATION

APPROVED — DATE

COMMISSIONER:

CHIEF ENGINEER:

PROJECT INFORMATION			
PROGRAM	MULTIMODAL	SIGNATURE	
PROJECT MANAGER	AURELE GORNEAU II		
DESIGNER	PHIL LANERGAN	P.E. NUMBER	
CONSULTANT	JACOBS		
PROJECT RESIDENT		DATE	
CONTRACTOR			
PROJECT COMPLETION DATE			

MAINE DEPARTMENT OF TRANSPORTATION
LUBEC BREAKWATER
WASHINGTON, COUNTY
LUBEC, ME

BREAKWATER PROFILE-2

SHEET NUMBER

B-131

File: C:\Users\SAMMONR\OneDrive - Jacobs\Maine DOT Lubec Breakwater - Drawings_ 100% Submission_IFC\23-26-B-130_B-133 (Profile).dwg | Plotted: 3/20/2026 2:51 PM by SAMMON, RICH | Saved: 3/17/2026 11:50 AM by SAMMONR

INTERPRETIVE SUBSURFACE PROFILE LEGEND

- BORING NO. — WB-1
- STRATA INTERFACE
- 6 = SPT N VALUE (BLOWS/FOOT)
- INTERPRETED TOP OF BEDROCK
- 72% = ROCK QUALITY DESIGNATION (RQD) FOR ROCK CORE SAMPLE

EOB = END OF BORING

LEGEND

- ORGANIC SILT
- CLAY AND SILT
- GLACIAL TILL
- BEDROCK
- 1300-4200LB ROCK
- 130-660LB ROCK
- 10-200LB ROCK

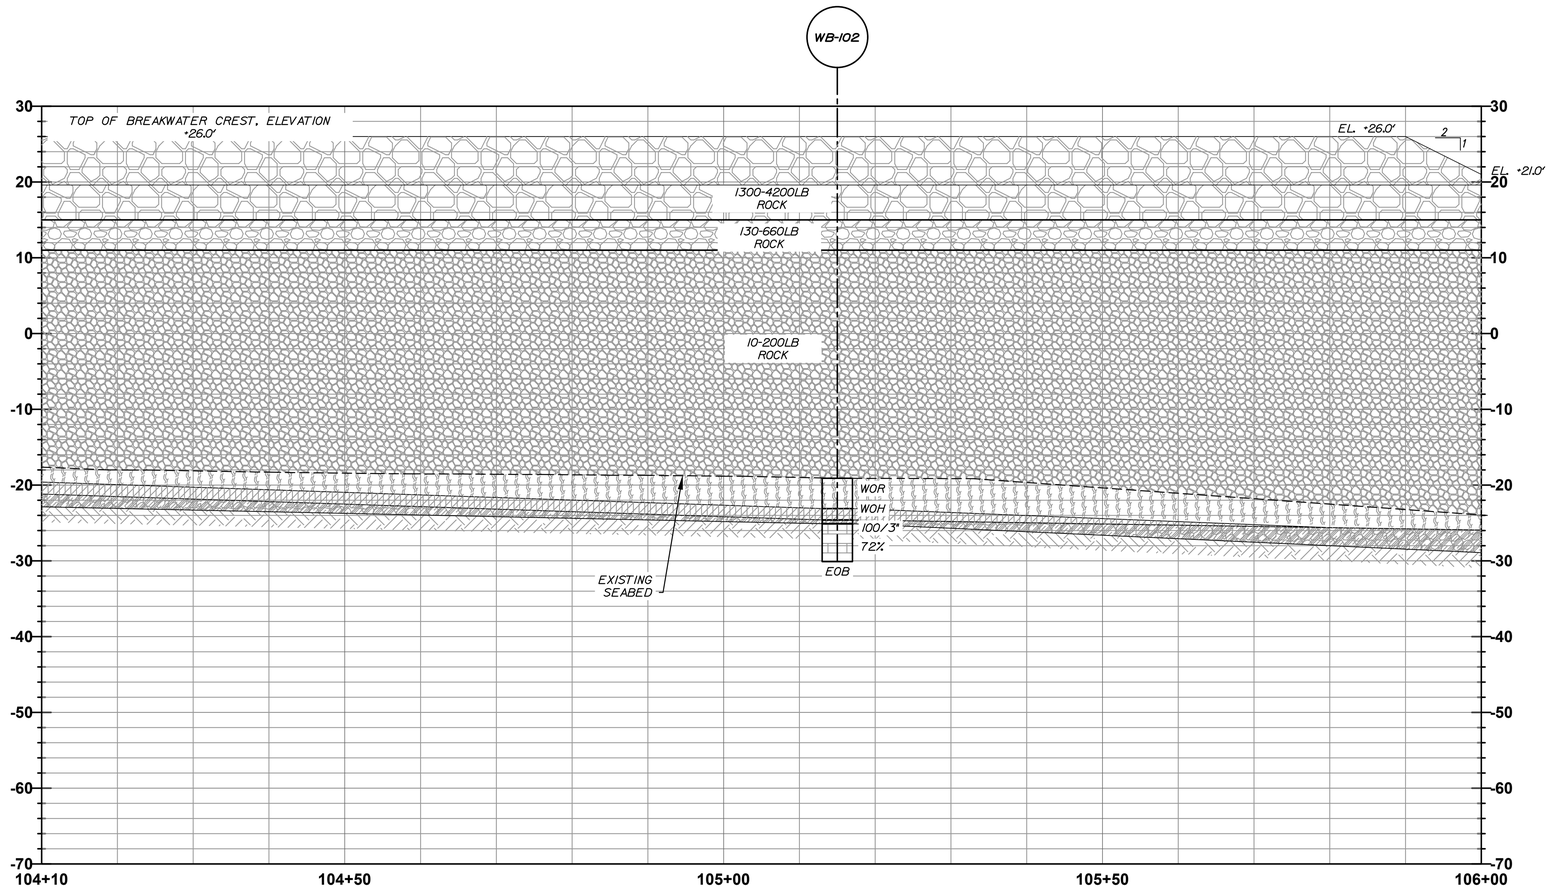

INTERPRETIVE SUBSURFACE PROFILE-3

1"=10'-0"

NOTES:

1. ALL ELEVATIONS REFER TO NAVD 88.
2. ALL UNITS IN FEET UNLESS OTHERWISE NOTED.
3. THIS GENERALIZED INTERPRETIVE SUBSURFACE PROFILE IS INTENDED TO CONVEY TRENDS IN SUBSURFACE CONDITIONS. THE BOUNDARIES BETWEEN STRATA ARE APPROXIMATE AND IDEALIZED, AND HAVE BEEN DEVELOPED BY INTERPRETATIONS OF WIDELY SPACED BORING EXPLORATIONS AND SAMPLES. ACTUAL SOIL AND BEDROCK TRANSITIONS MAY VARY IN THE FIELD AND MAY BE MORE ERRATIC. FOR SPECIFIC INFORMATION REFER TO THE BORING LOGS ON DRAWINGS B-110 THRU B-122.

0 10 20 FT.
1"=10'

Jacobs

STATE OF MAINE
DEPARTMENT OF TRANSPORTATION

APPROVED | DATE

COMMISSIONER:

CHIEF ENGINEER:

PROJECT INFORMATION			
PROGRAM	MULTIMODAL		
PROJECT MANAGER	AURELE GORNEAU II	SIGNATURE	
DESIGNER	PHIL LANERGAN	P.E. NUMBER	
CONSULTANT	JACOBS		
PROJECT RESIDENT		DATE	
CONTRACTOR			
PROJECT COMPLETION DATE			

MAINE DEPARTMENT OF TRANSPORTATION
LUBEC BREAKWATER
WASHINGTON, COUNTY
LUBEC, ME

BREAKWATER PROFILE-3

SHEET NUMBER

B-132

File: C:\Users\SAMMONR\OneDrive - Jacobs\Maine DOT Lubec Breakwater - Drawings_ 100% Submission_IFC\23-26-B-130_B-133 (Profile) ; Plotted: 3/20/2026 2:52 PM by SAMMON, RICH ; Saved: 3/17/2026 11:50 AM by SAMMONR

INTERPRETIVE SUBSURFACE PROFILE LEGEND

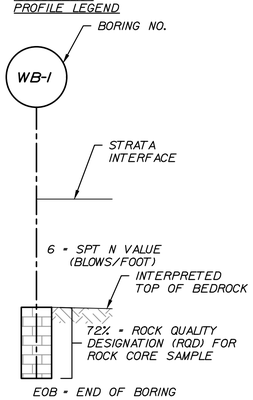

LEGEND

- ORGANIC SILT
- CLAY AND SILT
- GLACIAL TILL
- BEDROCK
- 1300-4200LB ROCK
- 130-660LB ROCK
- 10-200LB ROCK

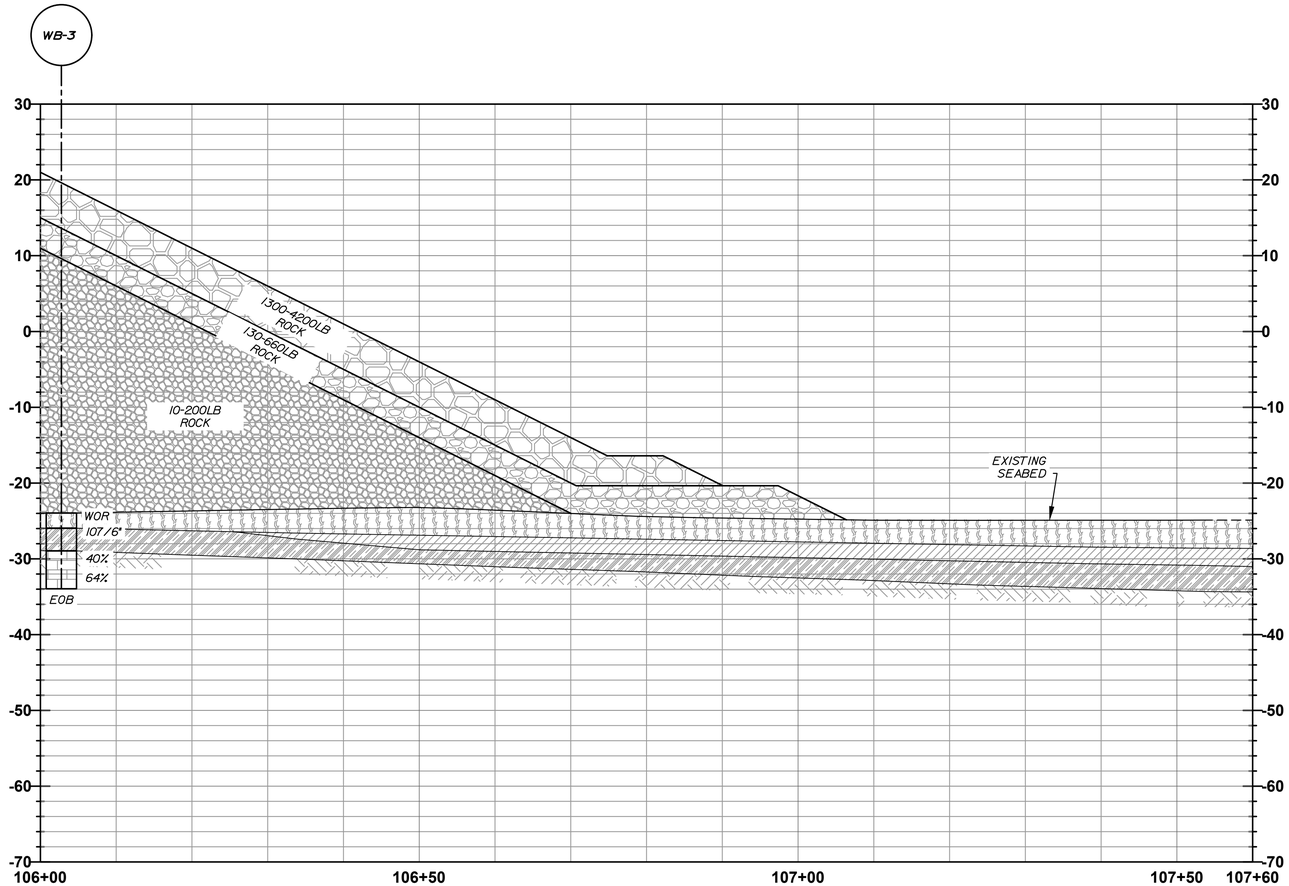

INTERPRETIVE SUBSURFACE PROFILE-4

1"=10'-0"

NOTES:

1. ALL ELEVATIONS REFER TO NAVD 88.
2. ALL UNITS IN FEET UNLESS OTHERWISE NOTED.
3. THIS GENERALIZED INTERPRETIVE SUBSURFACE PROFILE IS INTENDED TO CONVEY TRENDS IN SUBSURFACE CONDITIONS. THE BOUNDARIES BETWEEN STRATA ARE APPROXIMATE AND IDEALIZED, AND HAVE BEEN DEVELOPED BY INTERPRETATIONS OF WIDELY SPACED BORING EXPLORATIONS AND SAMPLES. ACTUAL SOIL AND BEDROCK TRANSITIONS MAY VARY IN THE FIELD AND MAY BE MORE ERRATIC. FOR SPECIFIC INFORMATION REFER TO THE BORING LOGS ON DRAWINGS B-110 THRU B-122.

0 10 20 FT.
1"=10'

Jacobs

STATE OF MAINE
DEPARTMENT OF TRANSPORTATION

APPROVED | DATE

COMMISSIONER:

CHIEF ENGINEER:

PROJECT INFORMATION	
PROGRAM	MULTIMODAL
PROJECT MANAGER	AURELE GORNEAU II
DESIGNER	PHIL LANERGAN
CONSULTANT	JACOBS
PROJECT RESIDENT	
CONTRACTOR	
PROJECT COMPLETION DATE	

SIGNATURE

P.E. NUMBER

DATE

MAINE DEPARTMENT OF TRANSPORTATION
LUBEC BREAKWATER
WASHINGTON, COUNTY
LUBEC, ME

BREAKWATER PROFILE-4

SHEET NUMBER

B-133

File: C:\Users\SAMMONR\OneDrive - Jacobs\Maine DOT Lubec Breakwater - Drawings_ 100% Submission_IFC\27-C-100 (Upland Site Plan).; Plotted: 3/20/2026 2:55 PM by SAMMON, RICH.; Saved: 3/17/2026 11:56 AM by SAMMONR

LOAM AND SEED SEEDING METHOD 2
PARKING SPACES (TYP.)
PRIVY BUILDING (20'X12')
EXISTING IRON PIN FOUND, IF REMOVED OR ALTERED REPLACE WITH CONC. BOUND
N/F ANNABELLE HUDSON
APPROXIMATE LIMIT OF UPLAND WORK
PROPERTY LINE (TYP.)
STONE SLOPE PROTECTION
BOAT TRAILER PARKING SPACES (TYP.)
EXISTING IRON PIN FOUND, IF REMOVED OR ALTERED REPLACE WITH CONC. BOUND
MAIN STREET (ROUTE 189)
TERMINAL END, SINGLE RAIL - GALVANIZED STEEL
TRAFFIC SIGN "RESERVED PARKING" (R7-8)
ACCESSIBLE PARKING SPACES
TRAFFIC SIGNS "RESERVED PARKING" (R7-8) & "VAN ACCESSIBLE" (R7-8P)
2' WIDE CREST, PLAIN RIP-RAP
STEEL GUARDRAIL, TYPE 3A, SINGLE RAIL
5' WIDE CREST, PLAIN RIP-RAP
RUBBLE-MOUND BREAKWATER (REFER TO S-100)
PAVEMENT TRANSITION CROSS-SECTIONS, SHEET S-121
BOAT RAMP (REFER TO S-400)
TERMINAL END, SINGLE RAIL - GALVANIZED STEEL
CHAIN LINK FENCE - 4 FOOT, PVC COATED (BLACK)
PAINTED ISLAND PAVEMENT HATCHING
PARKING SPACES (TYP.)
PAINTED ARROW (TYP.)
LIGHT POLE & ELECTRIC HANDHOLE, REFER TO PARKING LOT UTILITY PLAN, SHEET E-103
STONE SLOPE PROTECTION
LOAM AND SEED SEEDING METHOD 1
PORTLAND CEM. CONC. UTILITY PAD REFER TO PARKING LOT UTILITY PLAN, SHEET E-103
POLE MOUNTED TRANSFORMER, REFER TO PARKING LOT UTILITY PLAN, SHEET E-103
END HMA SIDEWALK, FUTURE TOWN PROJECT TO MATCH
EXISTING IRON PIN FOUND, IF REMOVED OR ALTERED REPLACE WITH CONC. BOUND
PCR #1
PCR #2
R32'
TRAFFIC SIGNS "STOP" (RI-1) & "DO NOT ENTER" (R5-1)
STOP LINE
DOUBLE YELLOW CENTERLINE
STOP LINE
PAVEMENT SAWCUT LINE
PCR #3
R28'
DBYL
300'
STOP
SWL
R90'
R38.5'
R36'
R18'
R20'
R35'
R9'
YIELD
STOP
EXIT
15.0'
20.0'
12.0'
50.0'
30.0'
9.0' (TYP.)
18.0' (TYP.)
10.0'
8.0'
8.0'
8.0'
9
8
7
6
4
TERMINAL END, SINGLE RAIL - GALVANIZED STEEL
TRAFFIC SIGNS "YIELD" (RI-2) & "DO NOT ENTER" (R5-1)
100-YEAR FLOOD EL. = 18.2'
HIGHEST ANNUAL TIDE EL. = 12.88'
MHHW EL. = 9.34'
STEEL GUARDRAIL, TYPE 3A, SINGLE RAIL
5' WIDE HMA WALKWAY
CHAIN LINK FENCE - 4 FOOT, PVC COATED (BLACK)
HMA PAVEMENT
LIGHT POLE & ELECTRIC HANDHOLE, REFER TO PARKING LOT UTILITY PART PLAN, SHEET E-103
APPROXIMATE LIMIT OF WORK
STONE SLOPE PROTECTION
TERMINAL END, SINGLE RAIL - GALVANIZED STEEL
5' WIDE HMA SIDEWALK WITH VERTICAL CONCRETE SLIP CURB (TYP.)
TRAFFIC SIGN, "STOP" (RI-1)
PEDESTRIAN RAMP (TYP.)
LOAM AND SEED SEEDING METHOD 1
EXISTING IRON PIN FOUND, IF REMOVED OR ALTERED REPLACE WITH CONC. BOUND
IPF

NOTES:
1. ALL WORKING POINTS WITH NORTHINGS & EASTINGS TAKEN FROM EDGE OF PAVEMENT (EOP) AT CORNERS OR POINTS OF TANGENCY (PT).
2. SITE LIGHT POLES ARE SHOWN ON THIS PLAN FOR COORDINATION PURPOSES ONLY. REFER TO ELECTRICAL PLANS FOR EXACT TYPE AND LOCATION.
3. LOAM AND SEED HAS BEEN ESTIMATED FOR DISTURBED LAWN AREAS. ACTUAL PLACEMENT OF THE LOAM SHALL BE AS NOTED ON THE PLANS OR DESIGNED BY THE RESIDENT.

Legend

- BREAKWATER AND BOAT RAMP FILL MATERIAL
- HOT MIX ASPHALT (HMA)
- STONE SLOPE PROTECTION
- CEMENT CONCRETE
- LOAM AND SEED SEEDING METHOD 1
- LOAM AND SEED SEEDING METHOD 2
- APPROXIMATE LIMIT OF SITE WORK
- STEEL GUARDRAIL LINE
- PROPERTY LINE
- 100-YR FLOOD ELEV. LINE
- HIGHEST ANNUAL TIDE ELEV. LINE
- MEAN HIGHER HIGH WATER ELEV. LINE
- CHAIN LINK FENCE LINE
- (4) * OF PARKING SPACES
- (6) * OF BOAT TRAILER PARKING SPACES
- DETECTABLE WARNING PANEL
- PAINTED ARROW

0 20 40 FT.
1"=20'

Jacobs

STATE OF MAINE
DEPARTMENT OF TRANSPORTATION

APPROVED — DATE

COMMISSIONER:

CHIEF ENGINEER:

STATE OF MAINE — CRAIG R MORIN 12029 — LICENSED PROFESSIONAL ENGINEER

PROJECT INFORMATION			
PROGRAM	MULTIMODAL	SIGNATURE	
PROJECT MANAGER	AURELE GORNEAU III		
DESIGNER	CRAIG MORIN	P.E. NUMBER	
CONSULTANT	JACOBS		
PROJECT RESIDENT		DATE	
CONTRACTOR			
PROJECT COMPLETION DATE			

MAINE DEPARTMENT OF TRANSPORTATION
LUBEC BREAKWATER
WASHINGTON, COUNTY
LUBEC, ME

UPLAND SITE PLAN

SHEET NUMBER
C-100
27 OF 60

N/F
ANNABELLE
HUDSON

APPROXIMATE LIMIT OF UPLAND WORK

PROPERTY LINE (TYP.)

IPF

SLOPE 2:1

MAIN STREET (ROUTE 189)

N

29.96

30.13

29.83

29.59

ACCESSIBLE PARKING SPACES SHALL BE CONSTRUCTED WITH SLOPES NO MORE THAN 1.5% IN ANY DIRECTION

SLOPE 2:1

REFER TO RUBBLE-MOUND BREAKWATER CROSS-SECTIONS SHEETS S-110 & S-121

29.00

RUBBLE-MOUND BREAKWATER (REFER TO S-100)

29.00

PAVEMENT TRANSITION CROSS-SECTIONS, SHEET S-121

BOAT RAMP (REFER TO S-400)

MATCH EXIST. SLOPE

SLOPE 2:1

MATCH PROP. SLOPE, SEE BOAT RAMP SLOPES, SHEET S-100

MATCH EXIST. GRADE

100-YEAR FLOOD EL. = 18.2'

HIGHEST ANNUAL TIDE EL. = 12.88'

MHHW EL. = 9.34'

SLOPE 2:1

SLOPE 2:1

49.00

49.00

48.93

48.90

48.79

48.76

48.75

48.66

MATCH EXISTING PAVEMENT

47.24

46.28

47.39

47.31

46.23

47.29

47.47

47.39

SLOPE 1.5:1

MATCH EXIST. GRADE

NOTES:
1. SITE LIGHT POLES ARE SHOWN ON THIS PLAN FOR COORDINATION PURPOSES ONLY. REFER TO ELECTRICAL PLANS FOR EXACT TYPE AND LOCATION.

Legend

- BREAKWATER AND BOAT RAMP FILL MATERIAL
- PROPERTY LINE
- APPROXIMATE LIMIT OF SITE WORK
- 100-YR FLOOD ELEV. LINE
- HIGHEST ANNUAL TIDE ELEV. LINE
- MEAN HIGHER HIGH WATER ELEV. LINE
- EXISTING CONTOURS
- PROPOSED CONTOURS
- 29.57 PROPOSED SPOT GRADE

0 20 40 FT.
1"=20'

Jacobs

STATE OF MAINE
DEPARTMENT OF TRANSPORTATION

APPROVED	DATE
COMMISSIONER:	
CHIEF ENGINEER:	

PROJECT INFORMATION	
PROGRAM	MULTIMODAL
PROJECT MANAGER	AURELE GORNEAU III
DESIGNER	CRAIG MORIN
CONSULTANT	JACOBS
PROJECT RESIDENT	
CONTRACTOR	
PROJECT COMPLETION DATE	

SIGNATURE

P.E. NUMBER

DATE

MAINE DEPARTMENT OF TRANSPORTATION
LUBEC BREAKWATER
WASHINGTON, COUNTY
LUBEC, ME

UPLAND GRADING PLAN

SHEET NUMBER

C-200

28 OF 60

File: C:\Users\SAMMONR\OneDrive - Jacobs\Maine DOT Lubec Breakwater - Drawings_ 100% Submission_\FC\28-C-200 (Upland Grading Plan).; Plotted: 3/20/2026 2:56 PM by SAMMON, RICH; Saved: 3/17/2026 11:56 AM by SAMMONR

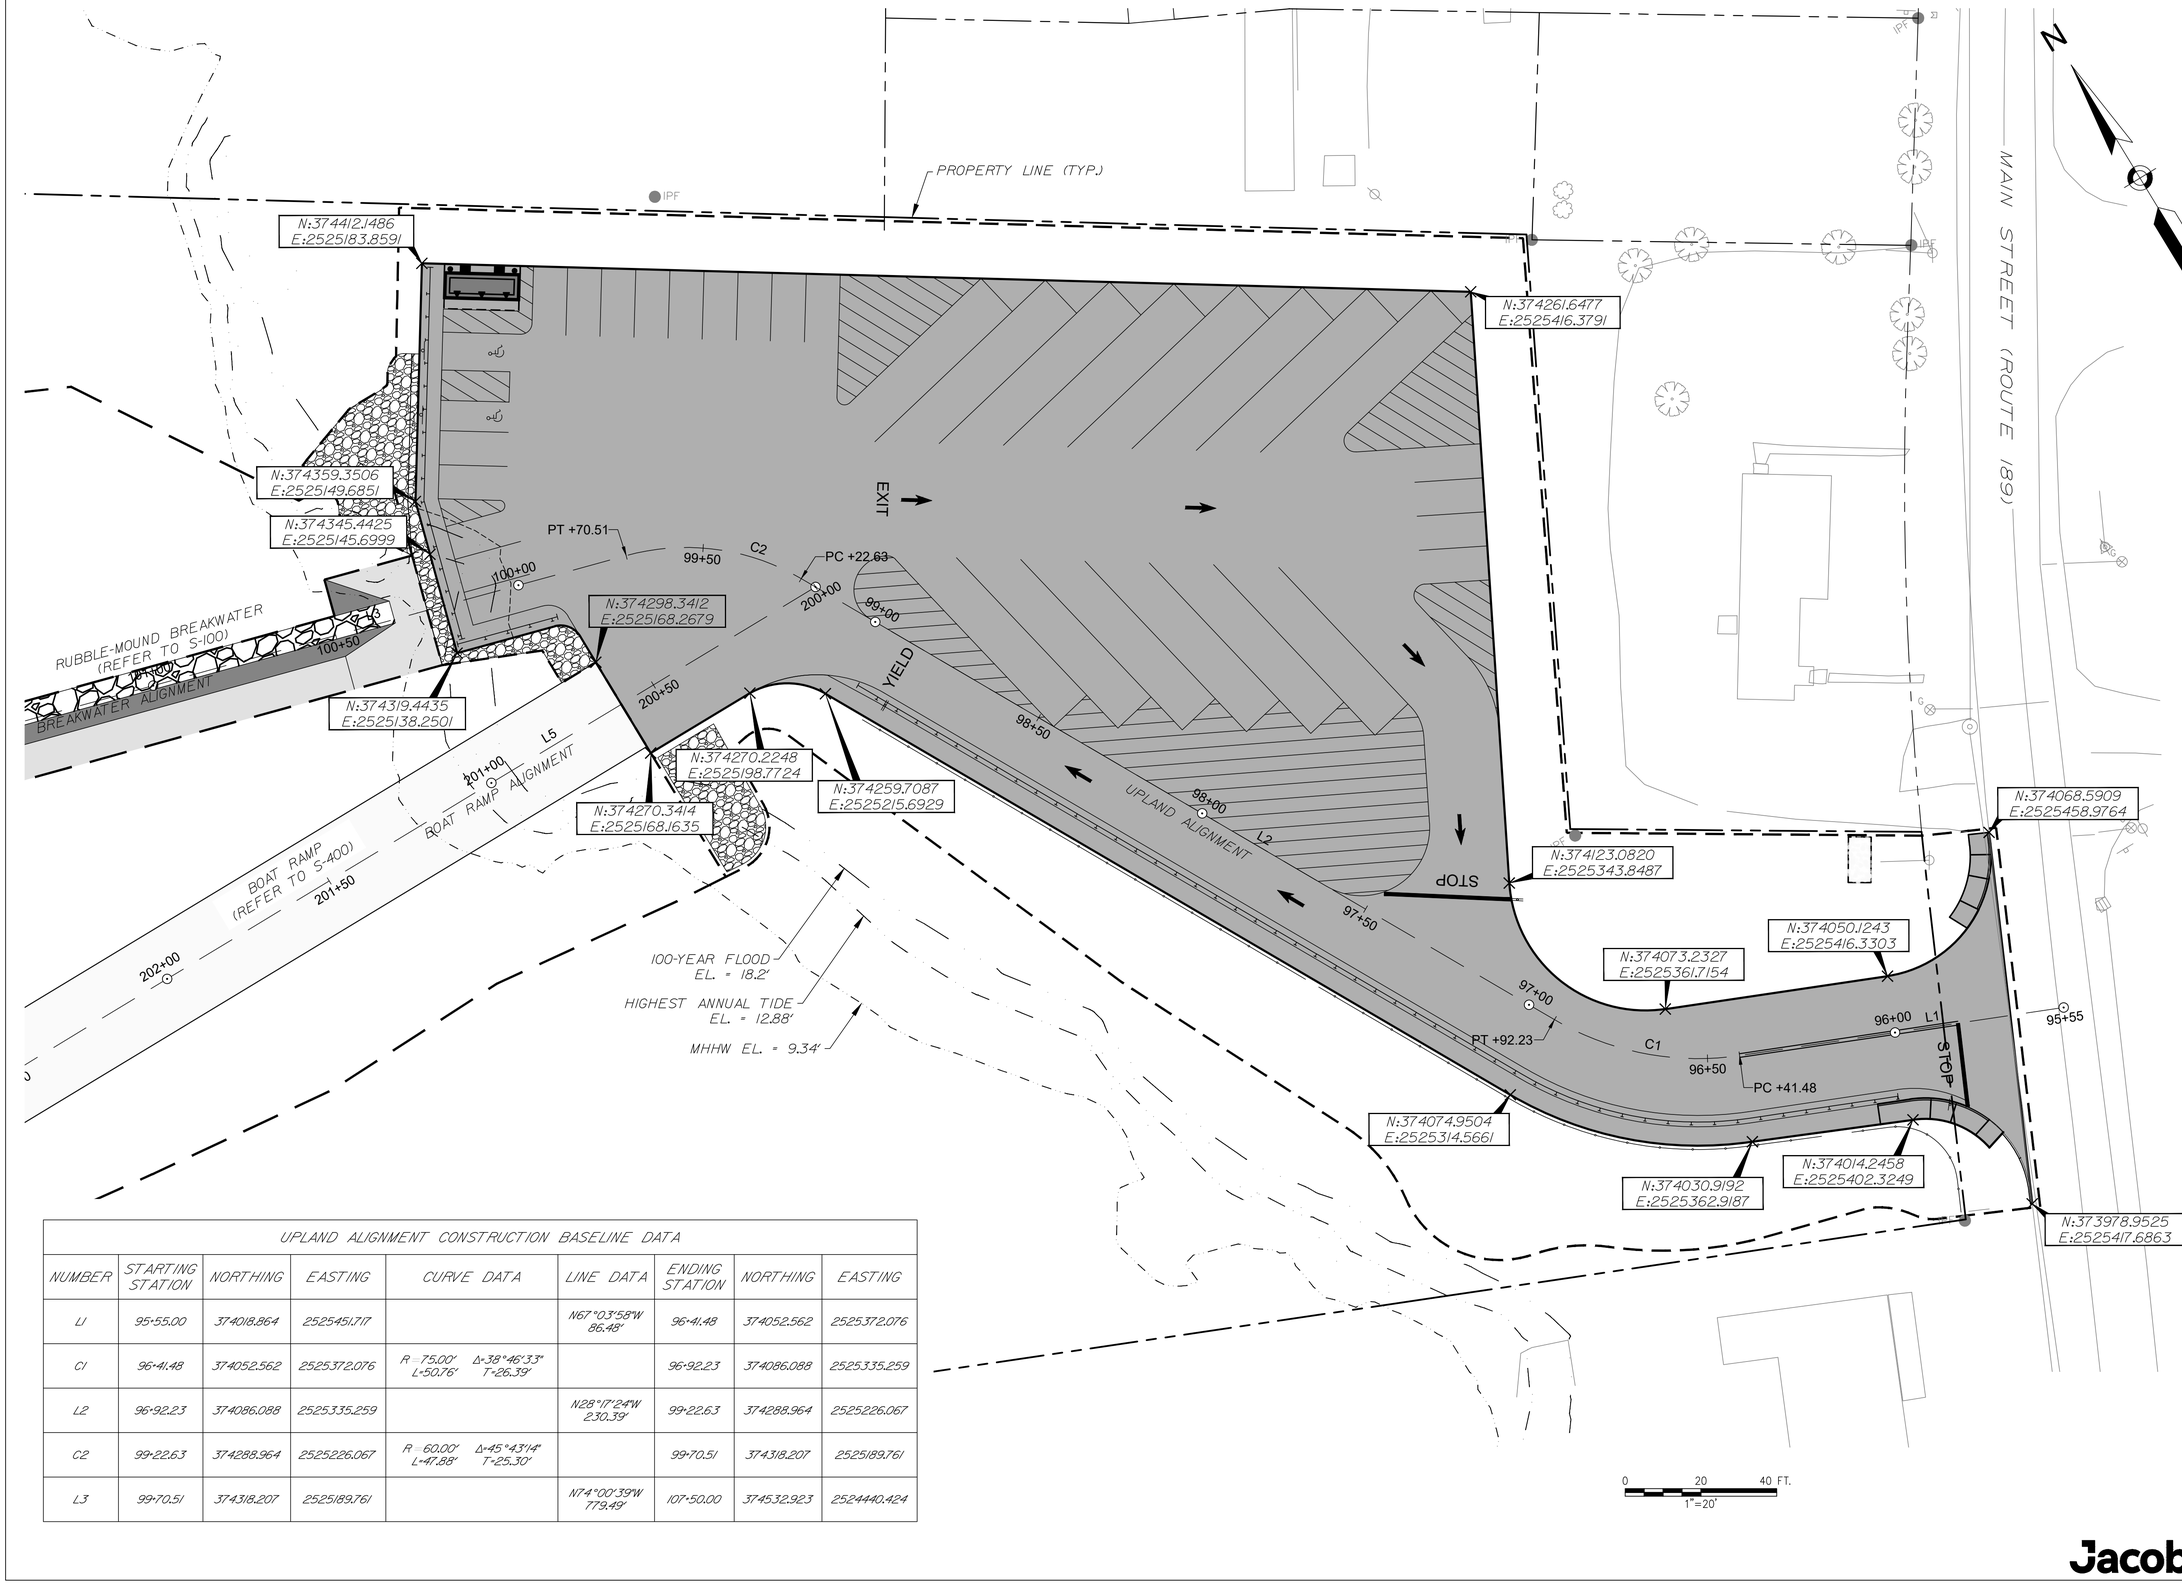

UPLAND ALIGNMENT CONSTRUCTION BASELINE DATA

NUMBER	STARTING STATION	NORTHING	EASTING	CURVE DATA	LINE DATA	ENDING STATION	NORTHING	EASTING
L1	95+55.00	374018.864	2525451.717		N67°03'58"W 86.48'	96+41.48	374052.562	2525372.076
C1	96+41.48	374052.562	2525372.076	R=75.00' Δ=38°46'33" L=50.76' T=26.39'		96+92.23	374086.088	2525335.259
L2	96+92.23	374086.088	2525335.259		N28°17'24"W 230.39'	99+22.63	374288.964	2525226.067
C2	99+22.63	374288.964	2525226.067	R=60.00' Δ=45°43'14" L=47.88' T=25.30'		99+70.51	374318.207	2525189.761
L3	99+70.51	374318.207	2525189.761		N74°00'39"W 779.49'	101+50.00	374532.923	2524440.424

Jacobs

STATE OF MAINE
DEPARTMENT OF TRANSPORTATION

APPROVED — DATE

COMMISSIONER:

CHIEF ENGINEER:

PROJECT INFORMATION			
PROGRAM	MULTIMODAL		
PROJECT MANAGER	AURELE GORNEAU III	SIGNATURE	
DESIGNER	CRAIG MORIN	P.E. NUMBER	
CONSULTANT	JACOBS		
PROJECT RESIDENT		DATE	
CONTRACTOR			
PROJECT COMPLETION DATE			

MAINE DEPARTMENT OF TRANSPORTATION
LUBEC BREAKWATER
WASHINGTON, COUNTY
LUBEC, ME

UPLAND ALIGNMENT PLAN

SHEET NUMBER

C-300

29 0F 60

File: C:\Users\SAMMONR\OneDrive - Jacobs\Maine DOT Lubec Breakwater - Drawings_ 100% Submission_ IFC\29-C-300 (Upland Alignment Plan).; Plotted: 3/20/2026 2:56 PM by SAMMON, RICH; Saved: 3/17/2026 11:56 AM by SAMMONR

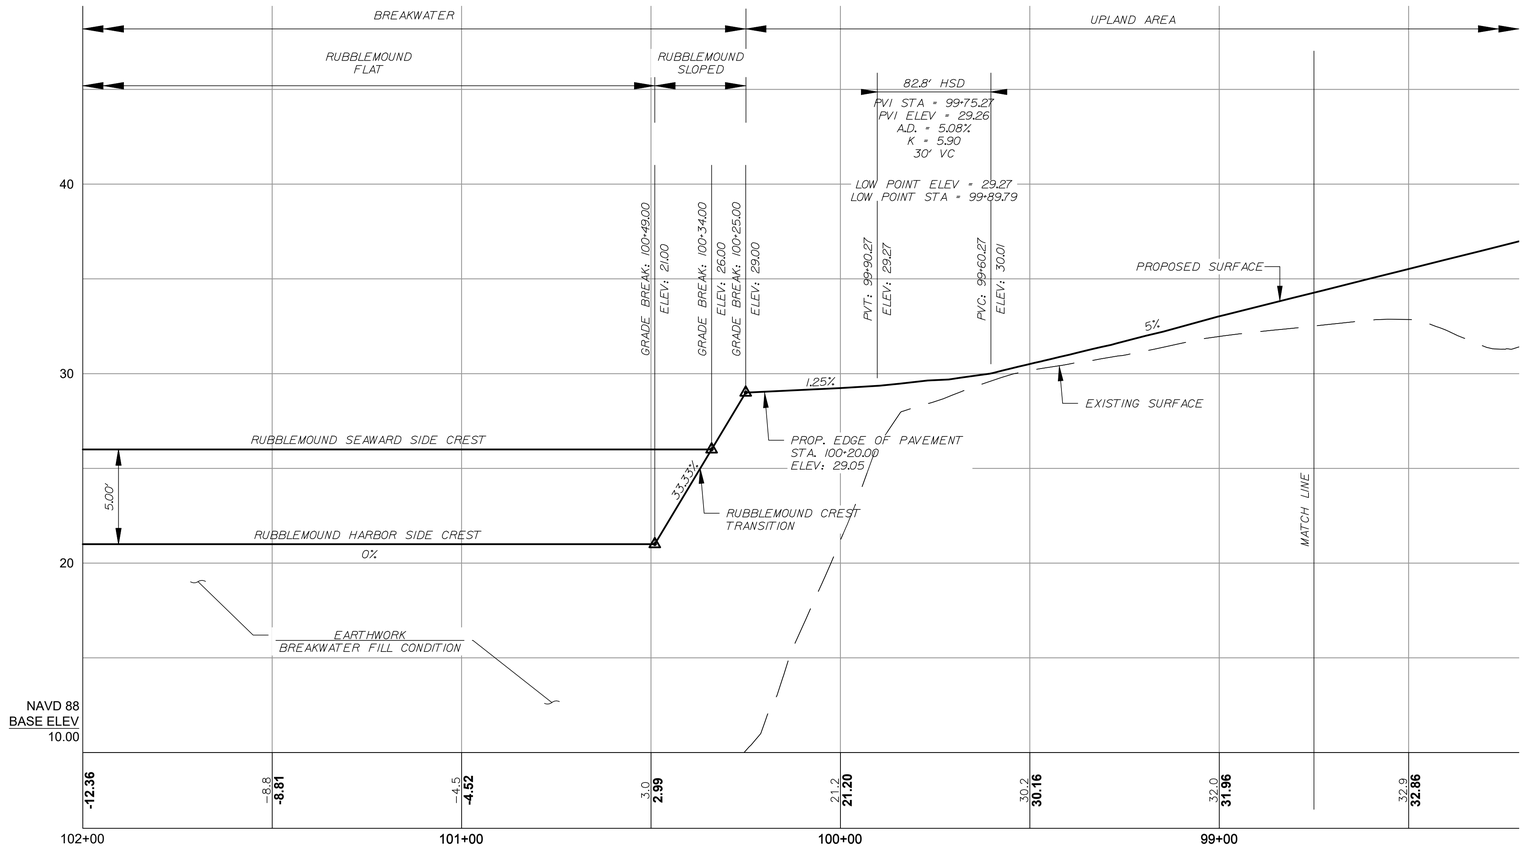

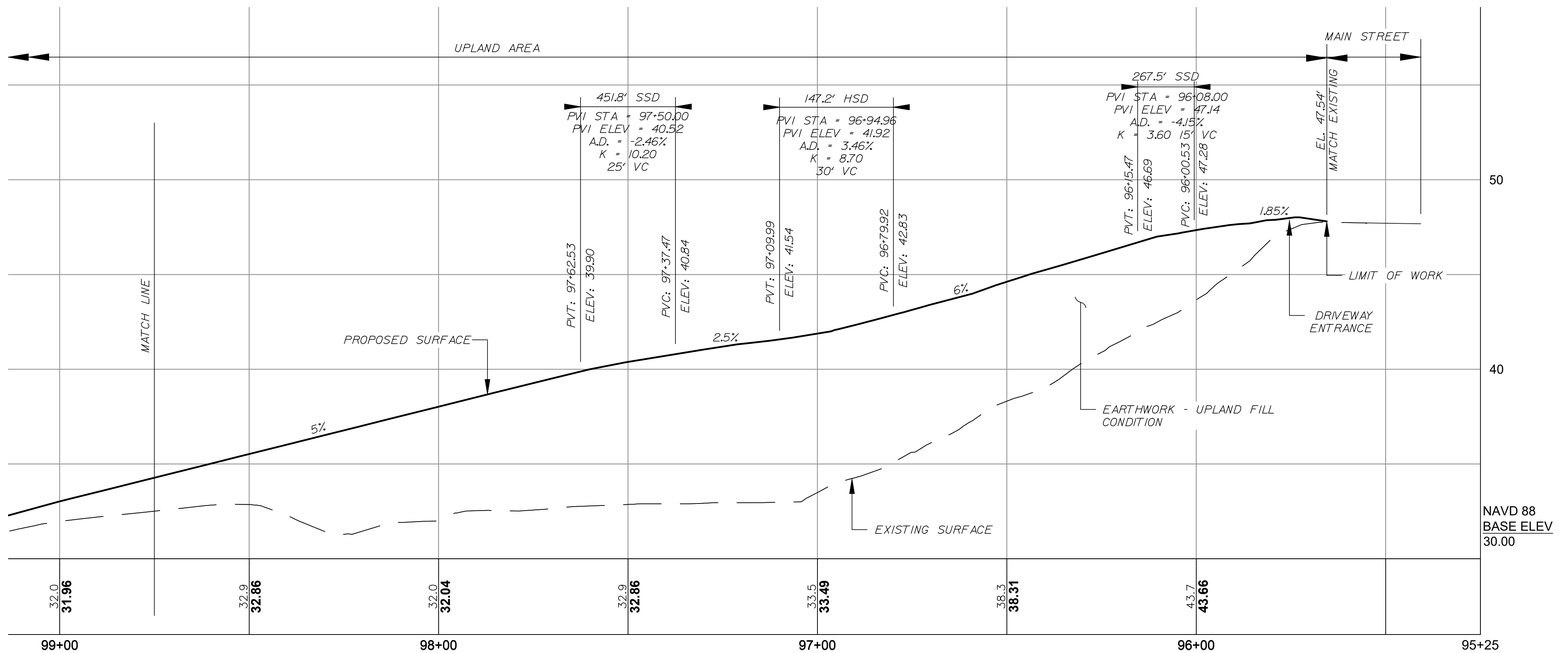

HOR. SCALE IN FEET
20 0 20 40
4 0 4 8
VER. SCALE IN FEET

NOTES:

1. ALL SLOPES SHOWN ON PROFILE ARE APPROXIMATE BASED ON CONTOUR INFORMATION SHOWN ON UPLAND GRADING PLAN C-200.

Jacobs

STATE OF MAINE
DEPARTMENT OF TRANSPORTATION

APPROVED | DATE

COMMISSIONER:

CHIEF ENGINEER:

PROJECT INFORMATION			
PROGRAM	MULTIMODAL		
PROJECT MANAGER	AURELE GORNEAU II	SIGNATURE	
DESIGNER	CRAIG MORIN	P.E. NUMBER	
CONSULTANT	JACOBS		
PROJECT RESIDENT		DATE	
CONTRACTOR			
PROJECT COMPLETION DATE			

MAINE DEPARTMENT OF TRANSPORTATION
LUBEC BREAKWATER
WASHINGTON, COUNTY
LUBEC, ME

DRIVEWAY & BREAKWATER PROFILE

SHEET NUMBER
C-310
30 0F 60

File: C:\Users\SAMMONR\OneDrive - Jacobs\Maine DOT Lubec Breakwater - Drawings_ 100% Submission_IFC\30-C-310 (Driveway & Breakwater Profile Plan) ; Plotted: 3/20/2026 2:56 PM by SAMMON, RICH ; Saved: 3/17/2026 11:57 AM by SAMMONR

BOAT RAMP PROFILE

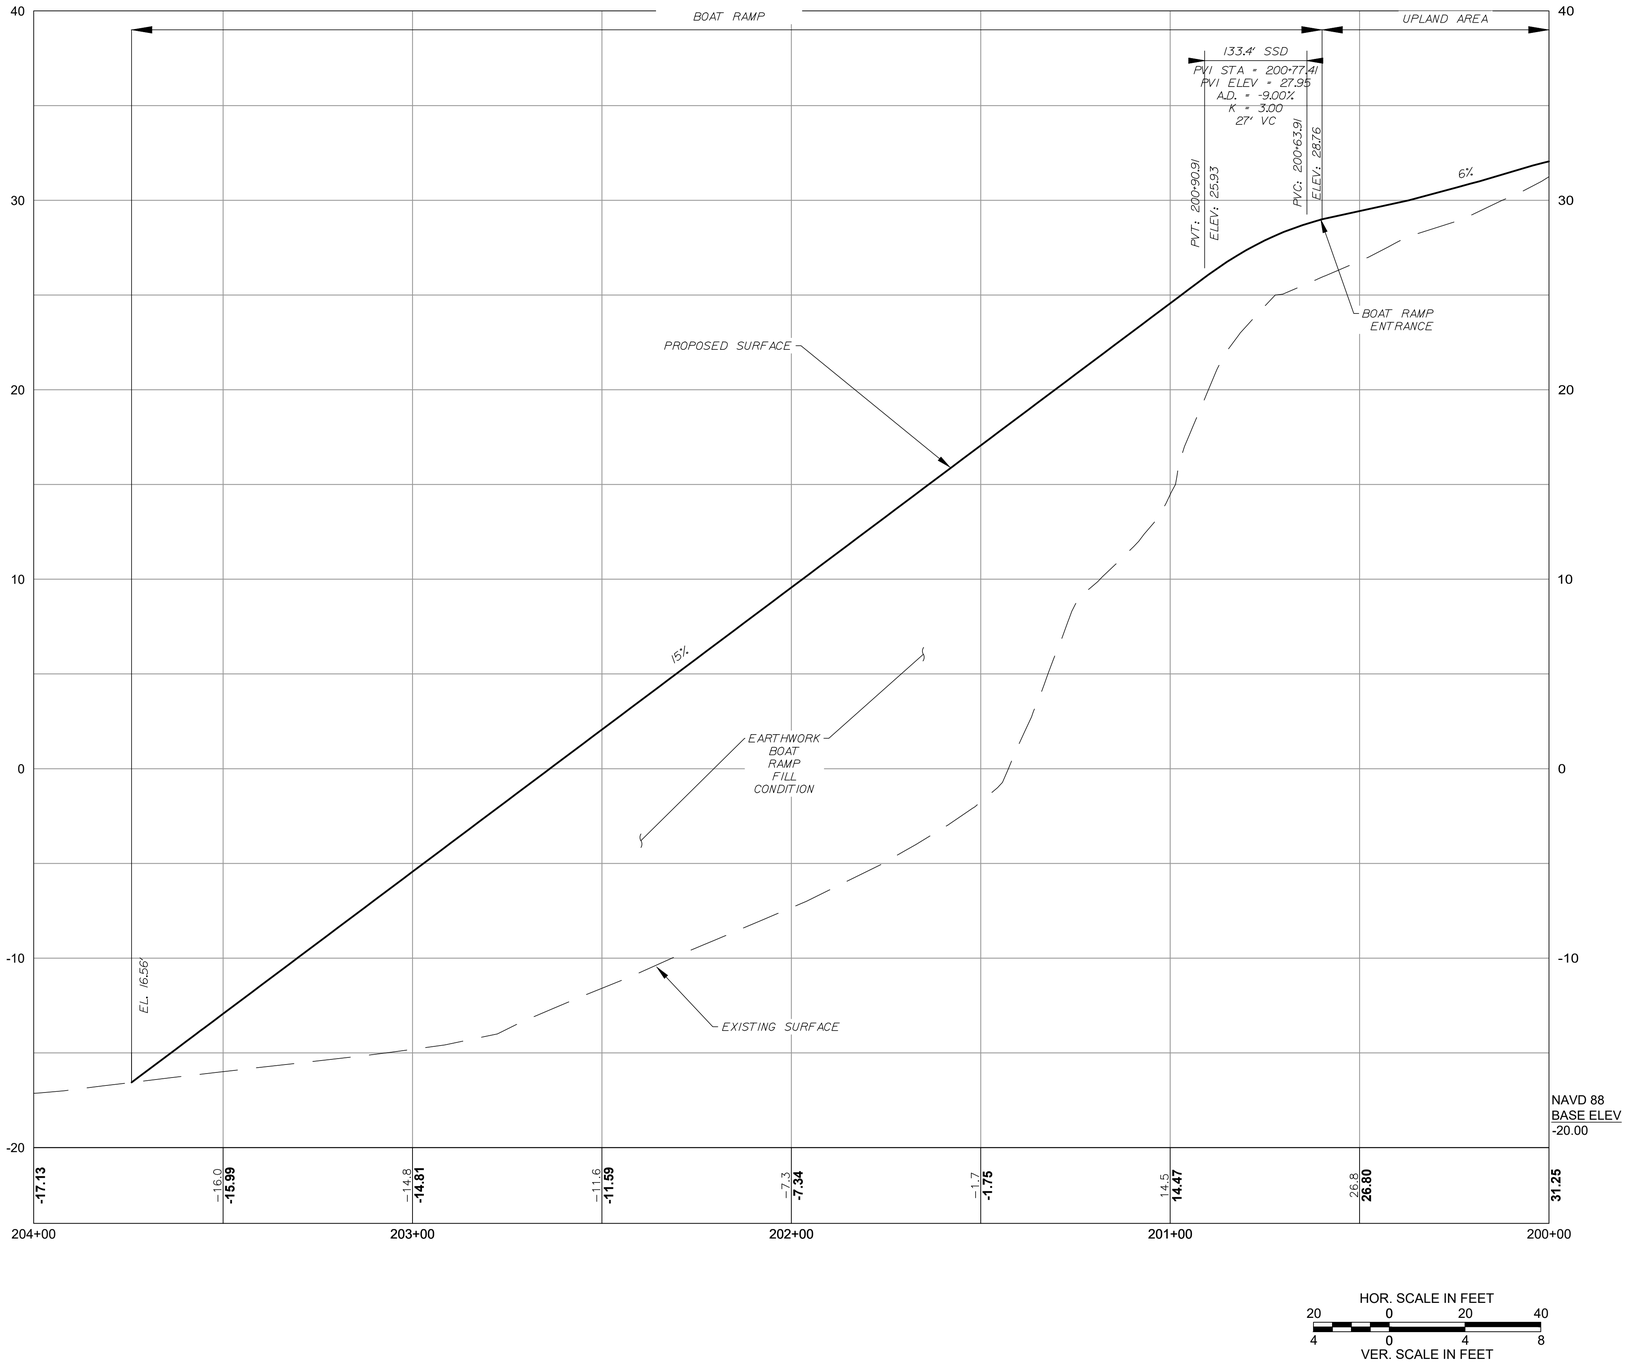

HOR. SCALE IN FEET
20 0 20 40
VER. SCALE IN FEET
4 0 4 8

NOTES:

1. ALL SLOPES SHOWN ON PROFILE ARE APPROXIMATE BASED ON CONTOUR INFORMATION SHOWN ON UPLAND GRADING PLAN C-200.

Jacobs

STATE OF MAINE
DEPARTMENT OF TRANSPORTATION

APPROVED | DATE

COMMISSIONER:

CHIEF ENGINEER:

PROJECT INFORMATION			
PROGRAM	MULTIMODAL		
PROJECT MANAGER	AURELE GORNEAU II	SIGNATURE	
DESIGNER	CRAIG MORIN		
CONSULTANT	JACOBS	P.E. NUMBER	
PROJECT RESIDENT			
CONTRACTOR		DATE	
PROJECT COMPLETION DATE			

MAINE DEPARTMENT OF TRANSPORTATION
LUBEC BREAKWATER
WASHINGTON, COUNTY
LUBEC, ME

BOAT RAMP PROFILE

SHEET NUMBER

C-311

31 OF 60

File: C:\Users\SAMMONR\OneDrive - Jacobs\Maine DOT Lubec Breakwater - Drawings_ 100% Submission_IFC\31-C-311 (Boat Ramp Profile Plan) - Plotted: 3/20/2026 2:57 PM by SAMMON, RICH ; Saved: 3/17/2026 11:57 AM by SAMMONR

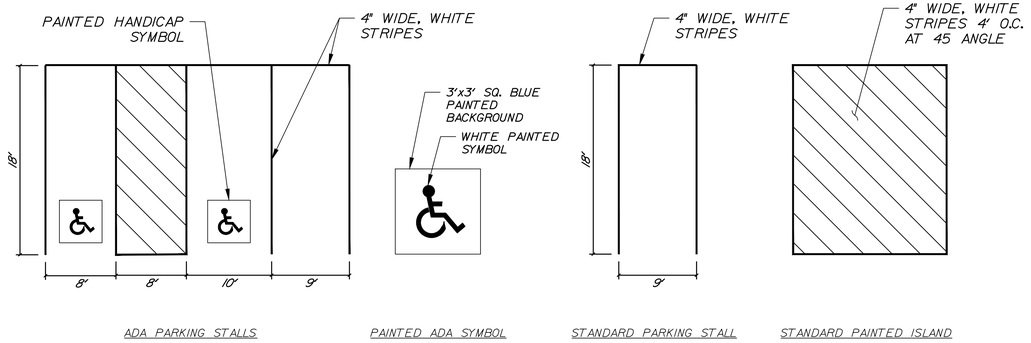

TYPICAL PARKING STALL STRIPING & ADA PARKING STALL STRIPING
NTS

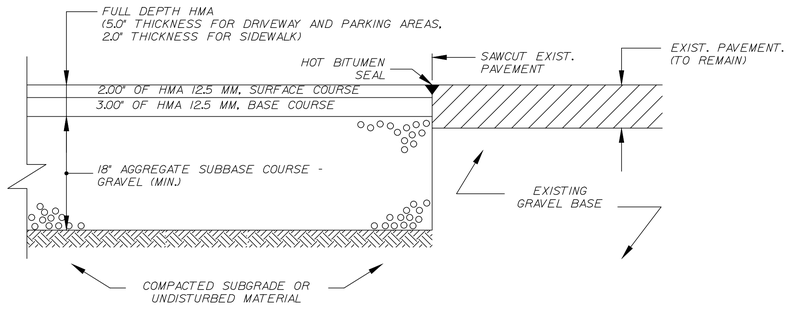

HOT MIX ASPHALT (HMA) PAVEMENT SECTION DETAIL
NTS

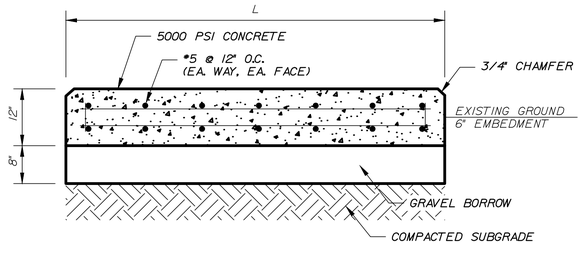

NOTE:
1. EXACT PAD DIMENSIONS AND LOCATIONS OF ANCHOR BOLTS TO BE COORDINATED WITH EQUIPMENT SUPPLIERS AND ELECTRICAL PLANS. SEE SHEET E-103.
2. CONCRETE PAD TO BE DESIGNED BY A REGISTERED ENGINEER IN THE STATE OF MAINE BASED UPON THE REQUIREMENTS OF THE EQUIPMENT MANUFACTURER. CONTRACTOR TO SUBMIT SHOP DRAWINGS OF THE PAD, FRAME & ANCHORAGE DESIGN WITH COMPUTATIONS FOR APPROVAL BY THE ENGINEER PRIOR TO CONSTRUCTION.

TYPICAL CONCRETE UTILITY PAD DETAIL
NTS

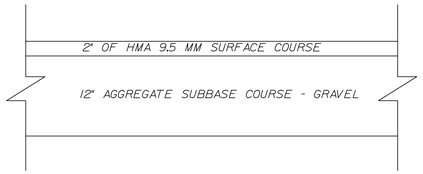

HOT MIX ASPHALT SIDEWALK SECTION DETAIL
NTS

TRAFFIC SIGN SUMMARY

SIGN ID NUMBER	SIZE WIDTH (IN)	SIZE HEIGHT (IN)	MESSAGE	DIMENSIONS (IN) LETTER HEIGHT	DIMENSIONS (IN) VERTICAL SPACING	DIMENSIONS (IN) ARROW RTE. MKR.	NUMBER REQUIRED	COLOR BACK-GROUND	COLOR LEGEND	COLOR BORDER	POST SIZE AND NUMBER REQUIRED	UNIT AREA (S.F.)	TOTAL AREA (S.F.)
R1-1	30	30	STOP	/	/	/	2	RED	WHITE	WHITE	P5 / REQ'D	6.25	12.50
R1-2	30	30	YIELD	/	/	/	1	RED	WHITE	WHITE	P5 / REQ'D	6.25	6.25
R5-1	30	30	DO NOT ENTER	/	/	/	2	RED	WHITE	WHITE	P5 / REQ'D	6.25	12.50
R7-8	12	24	RESERVED PARKING	/	/	/	2	WHITE	GREEN	GREEN	P5 / REQ'D	2.00	4.00
R7-8P	12	6	VAN ACCESSIBLE	/	/	/	1	WHITE	GREEN	GREEN	PAIR W/ ABOVE SIGN	0.50	0.50

SIGN SUMMARY NOTES:

1. HIGH INTENSITY, LENS REFLECTIVE SHEETING SHALL BE USED FOR ALL SIGNS. THE "MANUAL ON UNIFORM TRAFFIC CONTROL DEVICES" 11TH EDITION SHALL GOVERN.

EARTHWORK TABLE

ITEM	QUANTITY (CY)	TOTAL (CY)
CUT CONDITION		
GRUBBING	1,271	
COMMON EXCAVATION	2,942	
TOTAL CUT		4,213
FILL CONDITION		
COMMON FILL	3,798	
TOTAL FILL		3,798
NET CONDITION		
TOTAL AVAILABLE NON-ROCK EXCAVATION	4,213	
BORROW REQUIRED	3,798	
TOTAL SURPLUS MATERIAL		415

STATE OF MAINE
DEPARTMENT OF TRANSPORTATION

APPROVED | DATE

COMMISSIONER:

CHIEF ENGINEER:

PROJECT INFORMATION

PROGRAM	MULTIMODAL	SIGNATURE	
PROJECT MANAGER	AURELE GORNEAU II		
DESIGNER	CRAIG MORIN	P.E. NUMBER	
CONSULTANT	JACOBS		
PROJECT RESIDENT		DATE	
CONTRACTOR			
PROJECT COMPLETION DATE			

MAINE DEPARTMENT OF TRANSPORTATION
LUBEC BREAKWATER
WASHINGTON, COUNTY
LUBEC, ME

UPLAND DETAILS SHEET 1

SHEET NUMBER
C-400
32 OF 60

Jacobs

File: C:\Users\SAMMONR\OneDrive - Jacobs\Maine DOT Lubec Breakwater - Drawings_ 100% Submission_IFC\32-C-400 (Upland Details Sheet 1).rfa Plotted: 3/20/2026 2:57 PM by SAMMON, RICH Saved: 3/17/2026 11:58 AM by SAMMONR

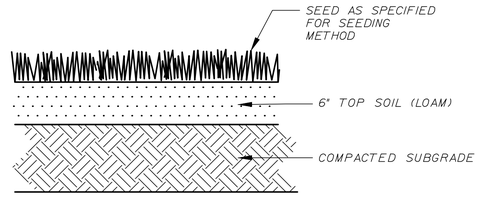

LOAM & SEED DETAIL
NTS

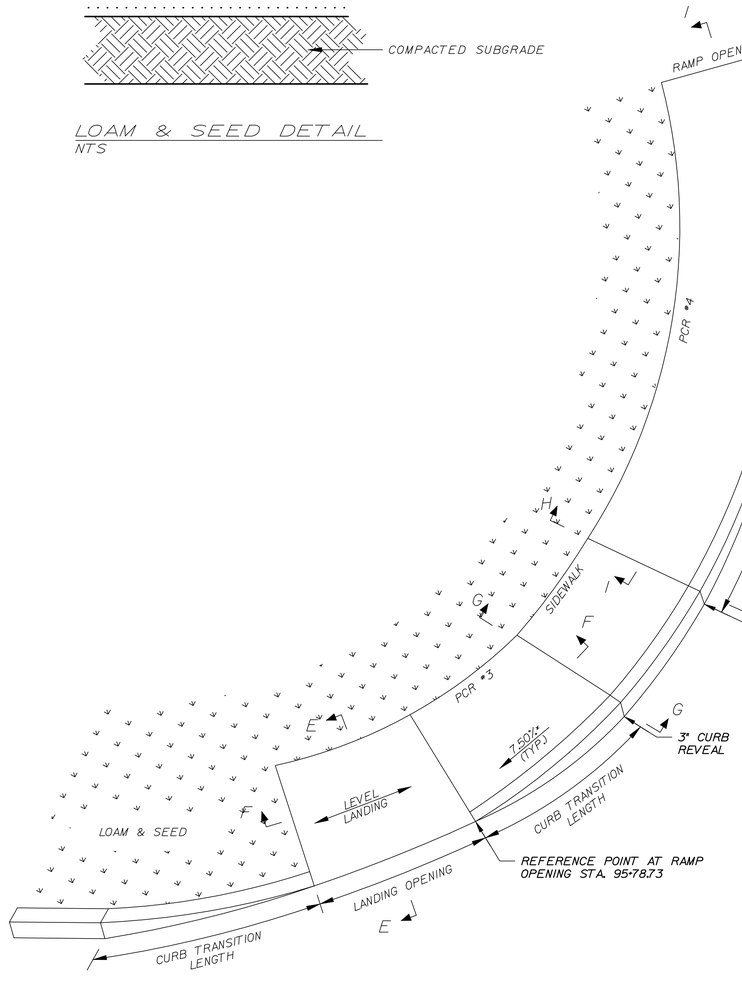

PEDESTRIAN CURB RAMPS (SOUTH SIDE OF DRIVEWAY)
NTS

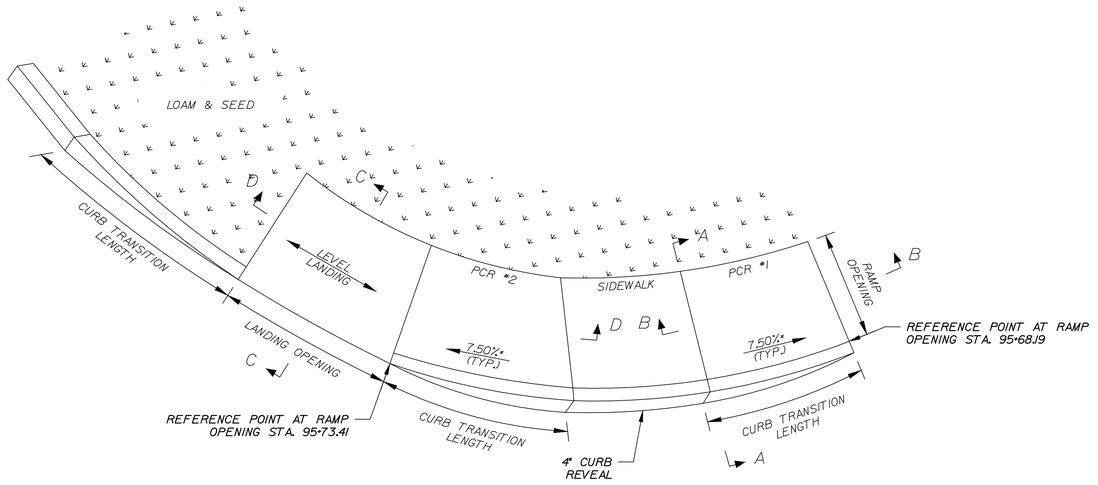

PEDESTRIAN CURB RAMPS (NORTH SIDE OF DRIVEWAY)
NTS

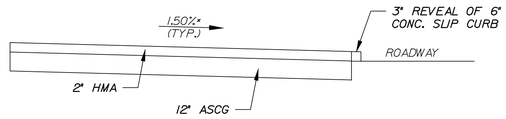

SECTION A-A

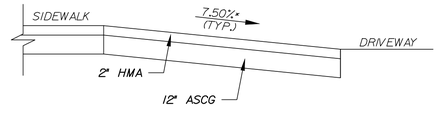

SECTION B-B

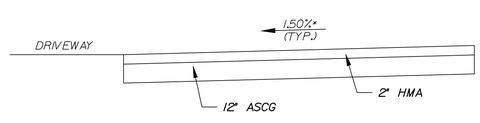

SECTION C-C & SECTION E-E

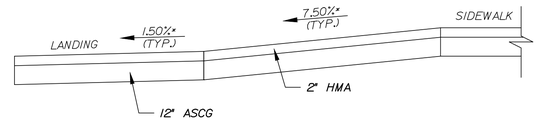

SECTION D-D & SECTION F-F

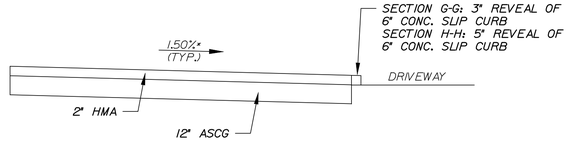

SECTION G-G & SECTION H-H

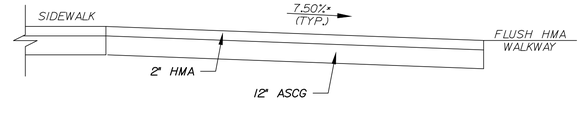

SECTION I-I

PEDESTRIAN CURB RAMP DATA TABLE

PEDESTRIAN CURB RAMP #	REFERENCE STATION	REFERENCE POINT OFFSET (FT)	CONSTRUCTION BASELINE	WIDTH OF SIDEWALK	RAMP/LANDING OPENING	CURB TRANSITION LENGTH		DRIVEWAY GUTTER
						LEFT SIDE	RIGHT SIDE	
PCR #1	95+68.19	48.64' (RT)	DRIVEWAY ALIGNMENT	5'-0"	5'-0"	6'-0"	N/A	N/A
PCR #2	95+73.41	28.86' (RT)	DRIVEWAY ALIGNMENT	5'-0"	5'-9"	N/A	8'-6"	-1.10%
PCR #3	95+78.73	26.36' (LT)	DRIVEWAY ALIGNMENT	5'-0"	5'-0"	9'-9"	N/A	-1.88%
PCR #4	96+07.33	18.50' (LT)	DRIVEWAY ALIGNMENT	5'-0"	5'-0"	N/A	15'-0"	N/A

* TOLERANCE FOR CONSTRUCTION ±0.50%
** ABSOLUTE CONSTRUCTION MAX OF 2.00% & 8.33% FOR ADA COMPLIANCE

Jacobs

STATE OF MAINE
DEPARTMENT OF TRANSPORTATION

APPROVED — DATE

COMMISSIONER:

CHIEF ENGINEER:

PROJECT INFORMATION

PROGRAM	MULTIMODAL		
PROJECT MANAGER	AURELE GORNEAU II	SIGNATURE	
DESIGNER	CRAIG MORIN	P.E. NUMBER	
CONSULTANT	JACOBS		
PROJECT RESIDENT		DATE	
CONTRACTOR			
PROJECT COMPLETION DATE			

MAINE DEPARTMENT OF TRANSPORTATION
LUBEC BREAKWATER
WASHINGTON, COUNTY
LUBEC, ME

UPLAND DETAILS SHEET 2

SHEET NUMBER
C-401
33 OF 60

File: C:\Users\SAMMONR\OneDrive - Jacobs\Maine DOT Lubec Breakwater - Drawings_ 100% Submission_IFC\33-C-401 (Upland Details Sheet 2).; Plotted: 3/20/2026 2:58 PM by SAMMON, RICH.; Saved: 3/17/2026 11:58 AM by SAMMONR

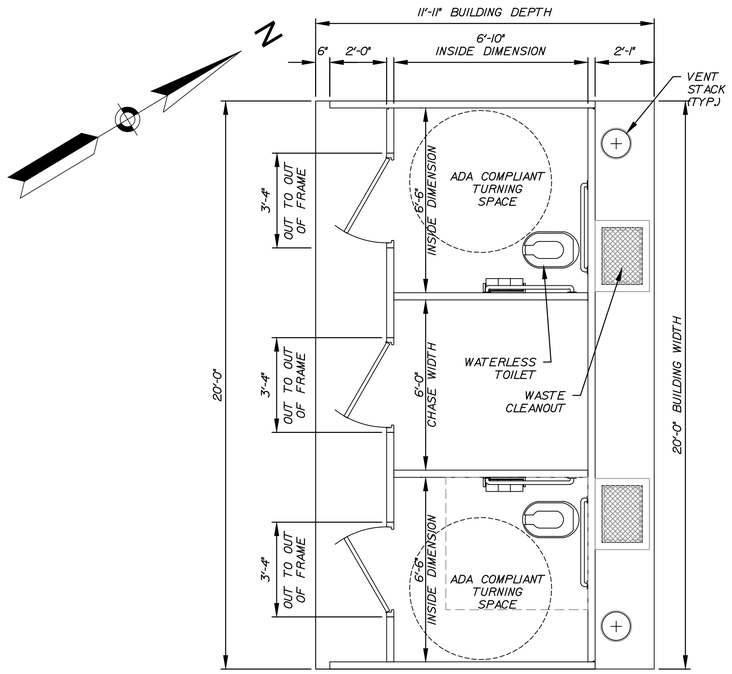

FLOOR PLAN
3/8" = 1'-0"

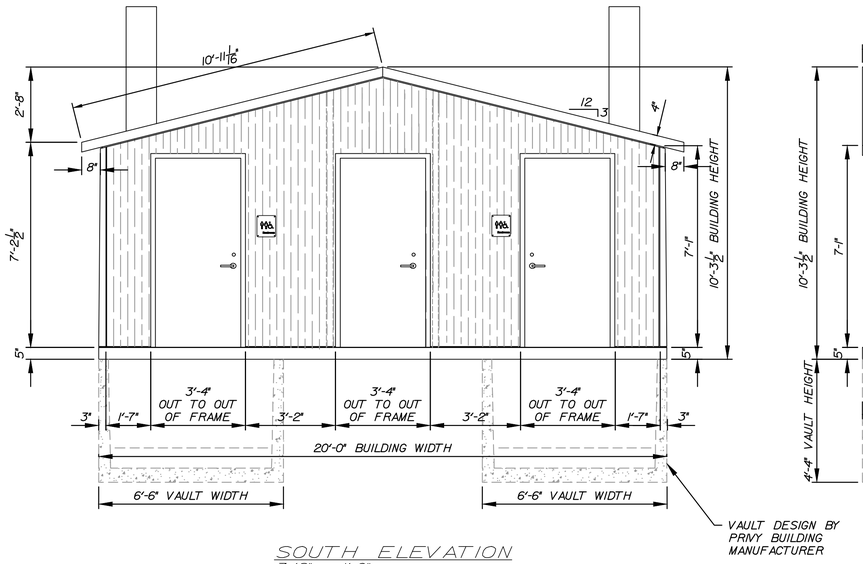

SOUTH ELEVATION
3/8" = 1'-0"

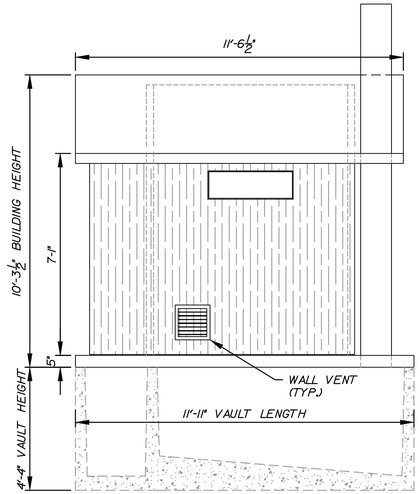

EAST ELEVATION
3/8" = 1'-0"

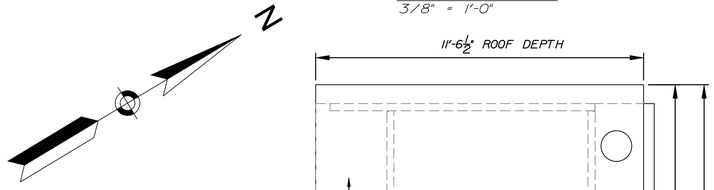

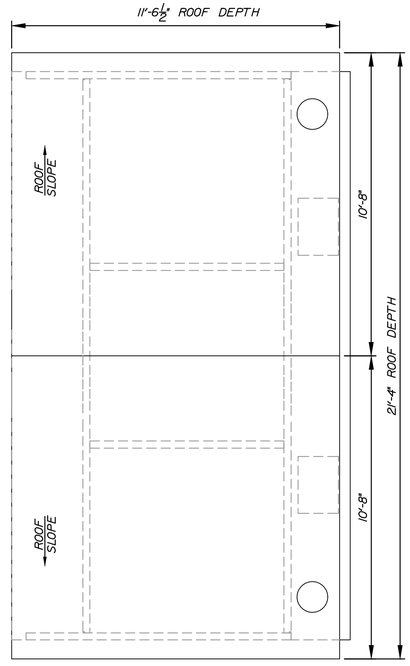

ROOF PLAN
3/8" = 1'-0"

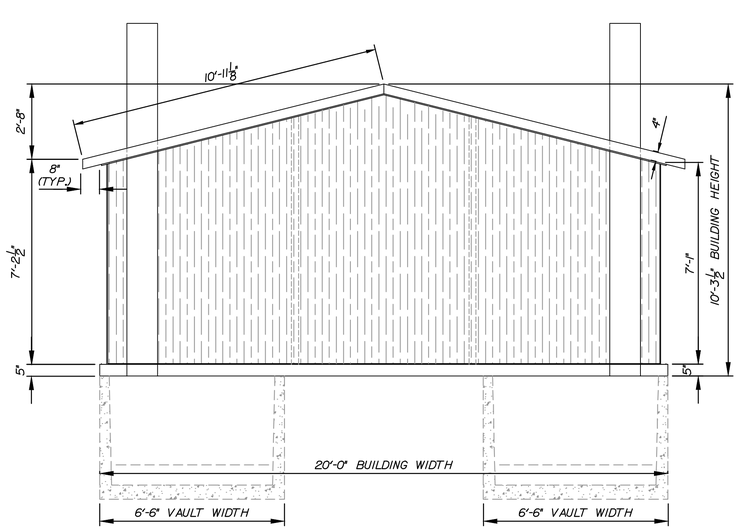

NORTH ELEVATION
3/8" = 1'-0"

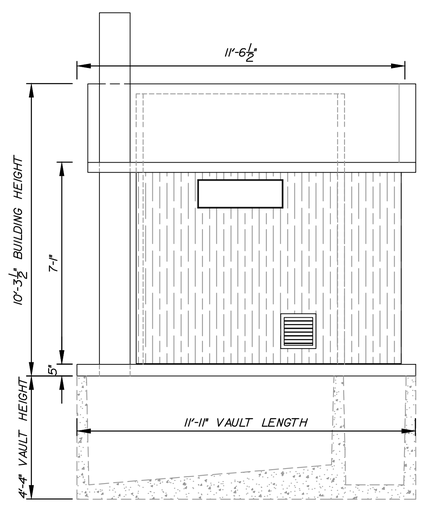

WEST ELEVATION
3/8" = 1'-0"

NOTES

1. ALL REQUIRED OPENINGS FOR ELECTRIC, MECHANICAL, LOUVERS, ETC. MUST BE SIZED AND LOCATED BY CONTRACTOR ON THIS DRAWING (OPENING SIZES AND LOCATION MAY HAVE TO BE ALTERED IF THEY INTERFERE WITH CONNECTIONS OR REINFORCING.
2. ALL VIEWS ARE FROM EXTERIOR.

0 1 5 FT.
3/8"=1'-0"

Jacobs

STATE OF MAINE
DEPARTMENT OF TRANSPORTATION

APPROVED | DATE

COMMISSIONER:

CHIEF ENGINEER:

STATE OF MAINE CRAIG R MORIN 12029 LICENSED PROFESSIONAL ENGINEER

	SIGNATURE	
	P.E. NUMBER	
	DATE	

PROJECT INFORMATION	
PROGRAM	MULTIMODAL
PROJECT MANAGER	AURELE GORNEAU II
DESIGNER	CRAIG MORIN
CONSULTANT	JACOBS
PROJECT RESIDENT	
CONTRACTOR	
PROJECT COMPLETION DATE	

MAINE DEPARTMENT OF TRANSPORTATION
LUBEC BREAKWATER
WASHINGTON, COUNTY
LUBEC, ME

PRIVY BUILDING PLAN AND ELEVATIONS

SHEET NUMBER

U-100

File: C:\Users\SAMMONR\OneDrive - Jacobs\Maine DOT Lubec Breakwater - Drawings_ 100% Submission_IFC\34-U-100 (Privy Building Plan).; Plotted: 3/20/2026 2:58 PM by SAMMONR
Plotted: 3/17/2026 11:59 AM by SAMMONR

File: C:\Users\SAMMONR\OneDrive - Jacobs\Maine DOT Lubec Breakwater - Drawings_ 100% Submission_ IFC\35-S-001 (Breakwater Plan) ; Plotted: 3/20/2026 3:08 PM by SAMMON, RICH ; Saved: 3/17/2026 12:15 PM by SAMMONR

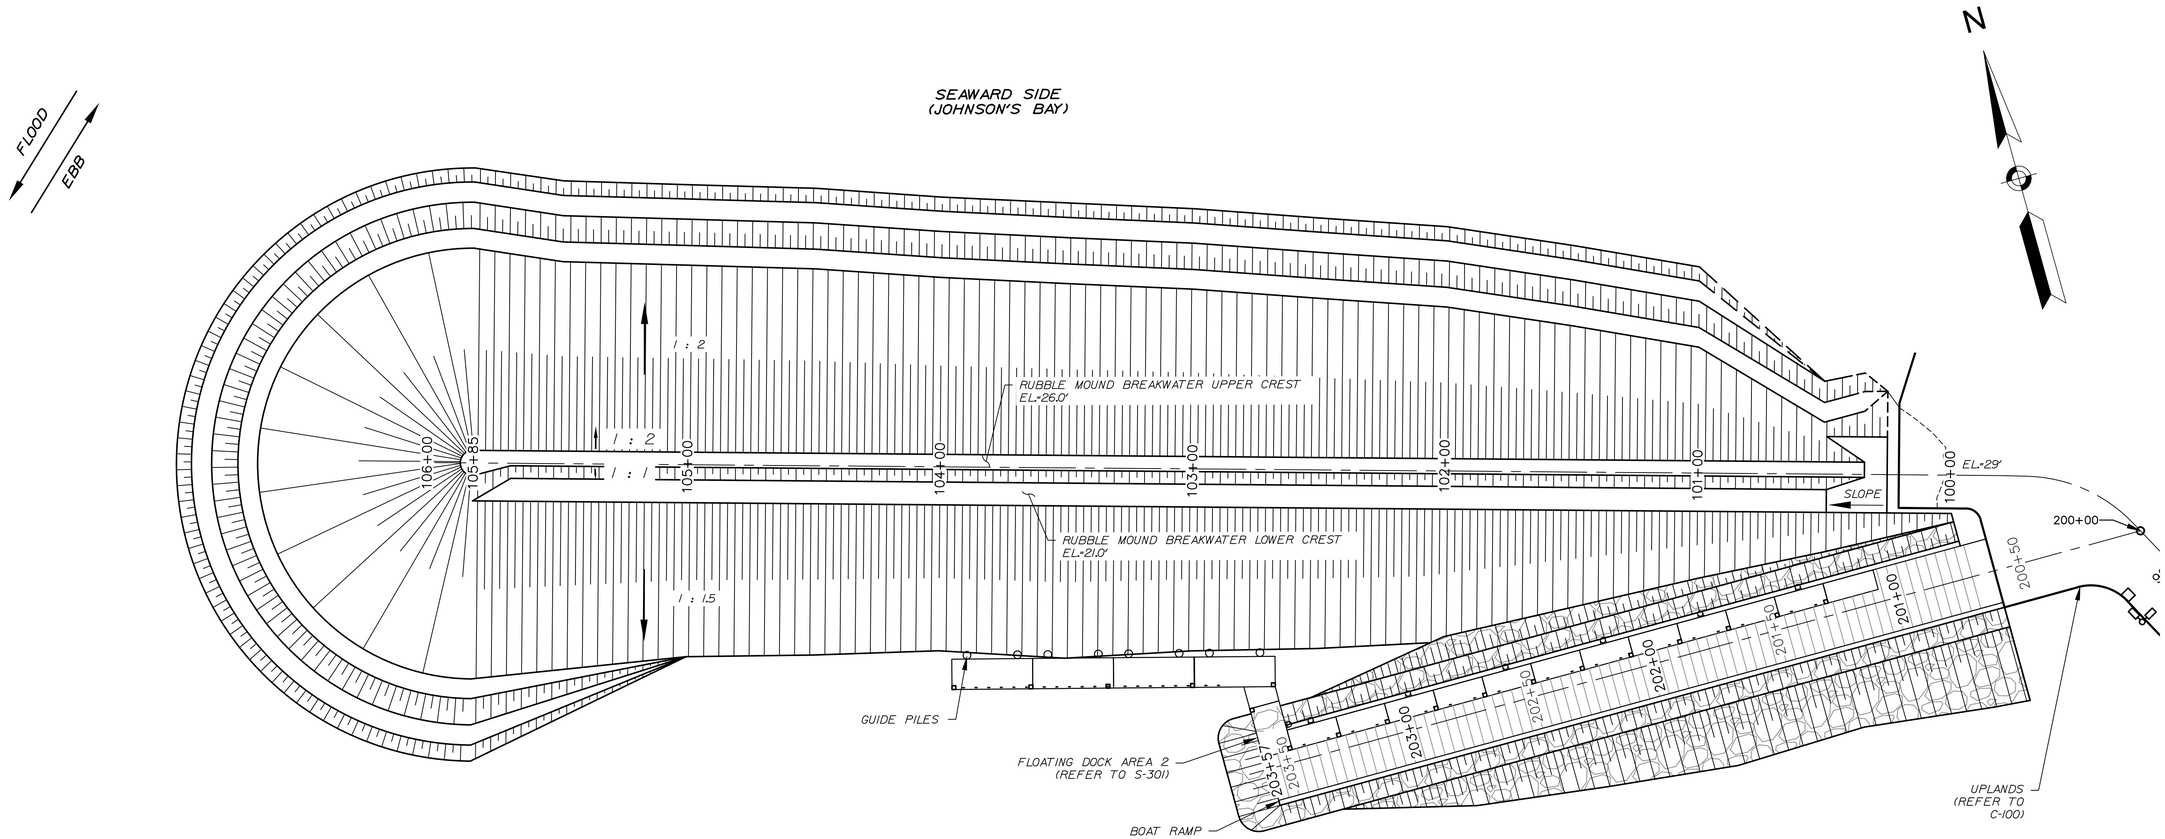

NOTES

1. ALL ELEVATIONS REFER TO NAVD88.
2. ALL UNITS IN FEET UNLESS OTHERWISE NOTED.
3. SEE GUIDE PILE SCHEDULE AND DETAILS S-310 THROUGH S-320.

0 30 60 FT.
1" = 30'

Jacobs

STATE OF MAINE
DEPARTMENT OF TRANSPORTATION

APPROVED | DATE

COMMISSIONER:

CHIEF ENGINEER:

STATE OF MAINE
CRAIG R MORIN
12029
REGISTERED PROFESSIONAL ENGINEER

PROJECT INFORMATION			
PROGRAM	MULTIMODAL		
PROJECT MANAGER	AURELE GORNEAU II	SIGNATURE	
DESIGNER	CRAIG MORIN	P.E. NUMBER	
CONSULTANT	JACOBS		
PROJECT RESIDENT		DATE	
CONTRACTOR			
PROJECT COMPLETION DATE			

MAINE DEPARTMENT OF TRANSPORTATION
LUBEC BREAKWATER
WASHINGTON, COUNTY
LUBEC, ME

BREAKWATER GENERAL PLAN

SHEET NUMBER

S-001

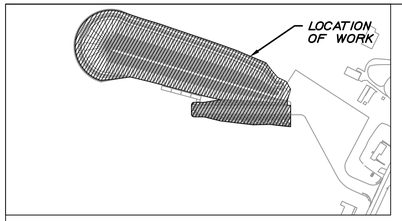

KEY PLAN
1"=240'-0"

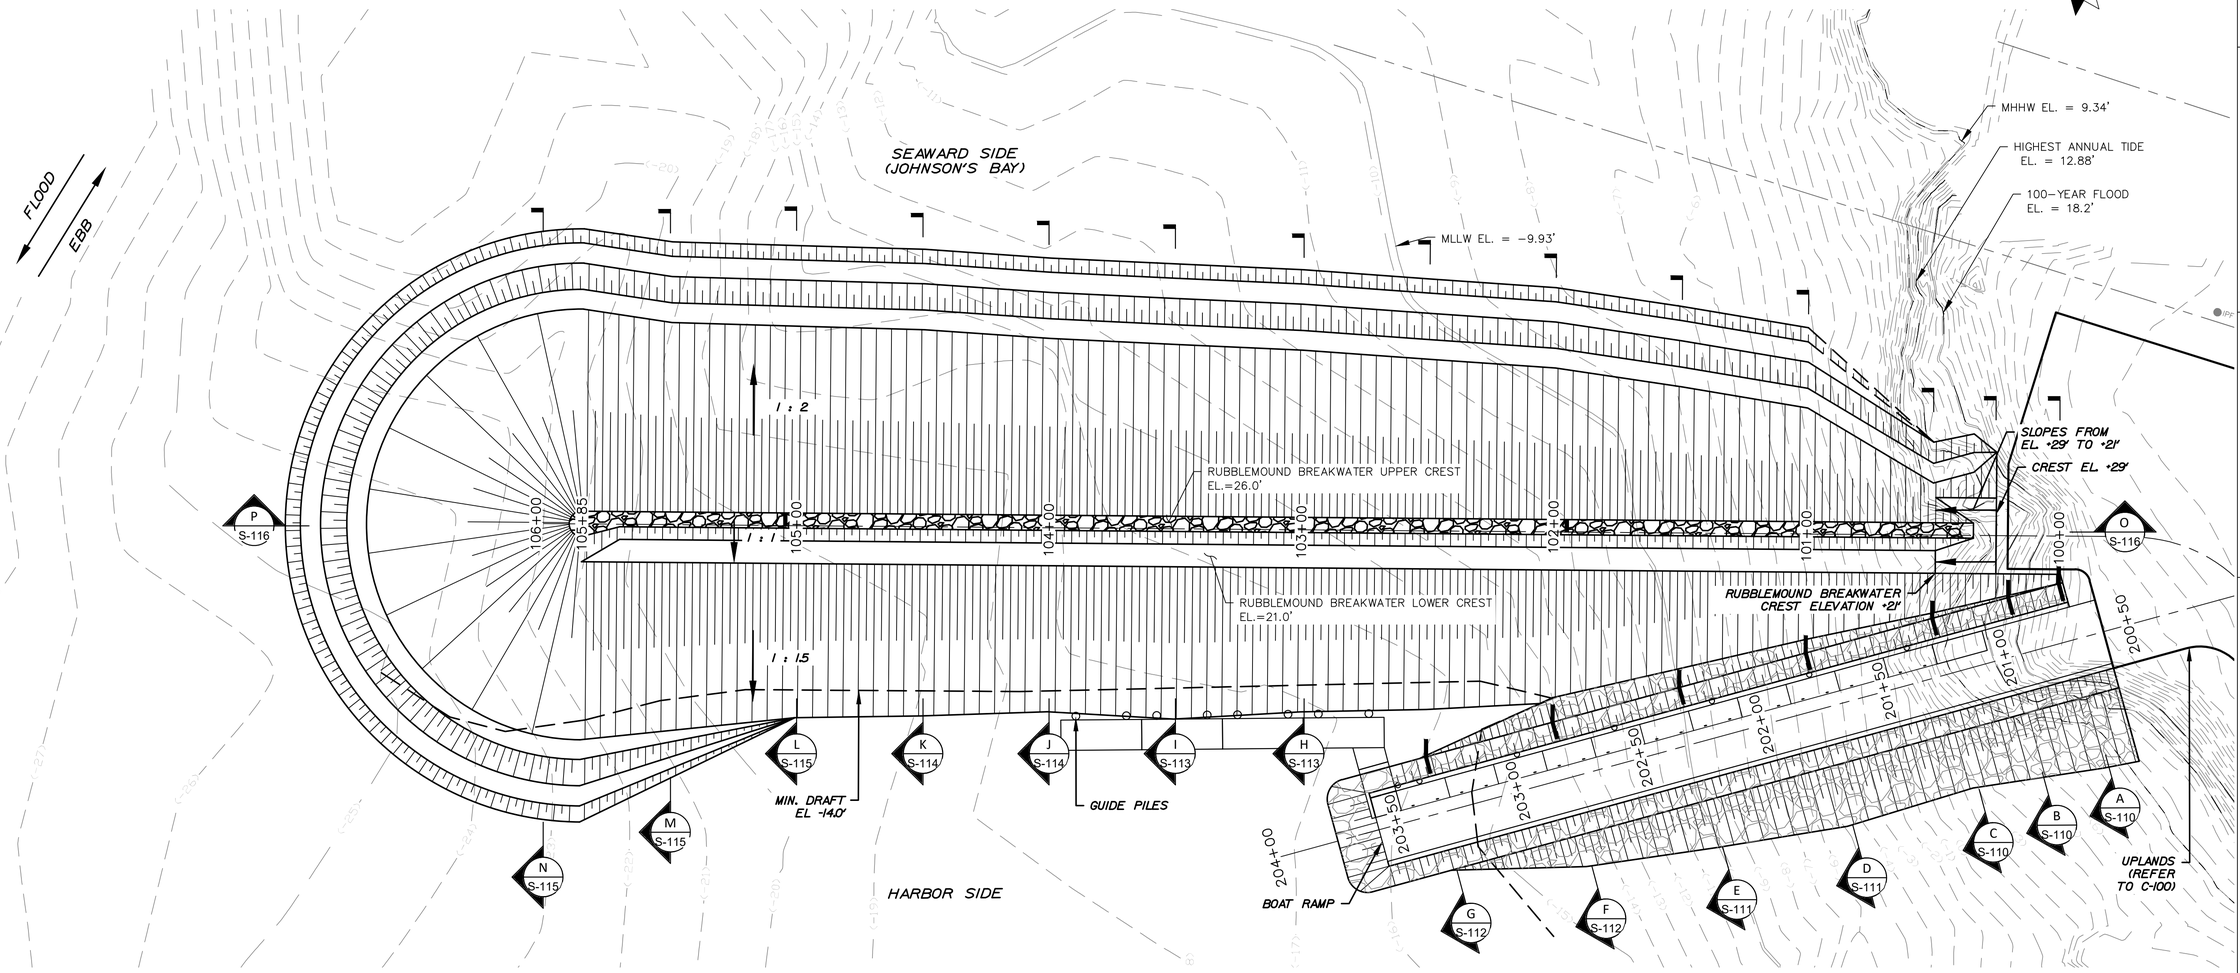

NOTES:

1. ALL ELEVATIONS REFER TO NAVD88.
2. ALL UNITS IN FEET UNLESS OTHERWISE NOTED.

0 30 60 FT.
1"=30'

Jacobs

STATE OF MAINE
DEPARTMENT OF TRANSPORTATION

APPROVED — DATE

COMMISSIONER:

CHIEF ENGINEER:

PROJECT INFORMATION			
PROGRAM	MULTIMODAL	SIGNATURE	
PROJECT MANAGER	AURELE GORNEAU II		
DESIGNER	CRAIG MORIN	P.E. NUMBER	
CONSULTANT	JACOBS		
PROJECT RESIDENT		DATE	
CONTRACTOR			
PROJECT COMPLETION DATE			

MAINE DEPARTMENT OF TRANSPORTATION
LUBEC BREAKWATER
WASHINGTON, COUNTY
LUBEC, ME

RUBBLE-MOUND BREAKWATER PLAN

SHEET NUMBER

S-100

36 OF 60

File: C:\Users\SAMMONR\OneDrive - Jacobs\Maine DOT Lubec Breakwater - Drawings_ 100% Submission_IFC\36-S-100 (Rubble-Mound Breakwater Plan).; Plotted: 3/20/2026 3:08 PM by SAMMON, RICH.; Saved: 3/17/2026 12:15 PM by SAMMONR

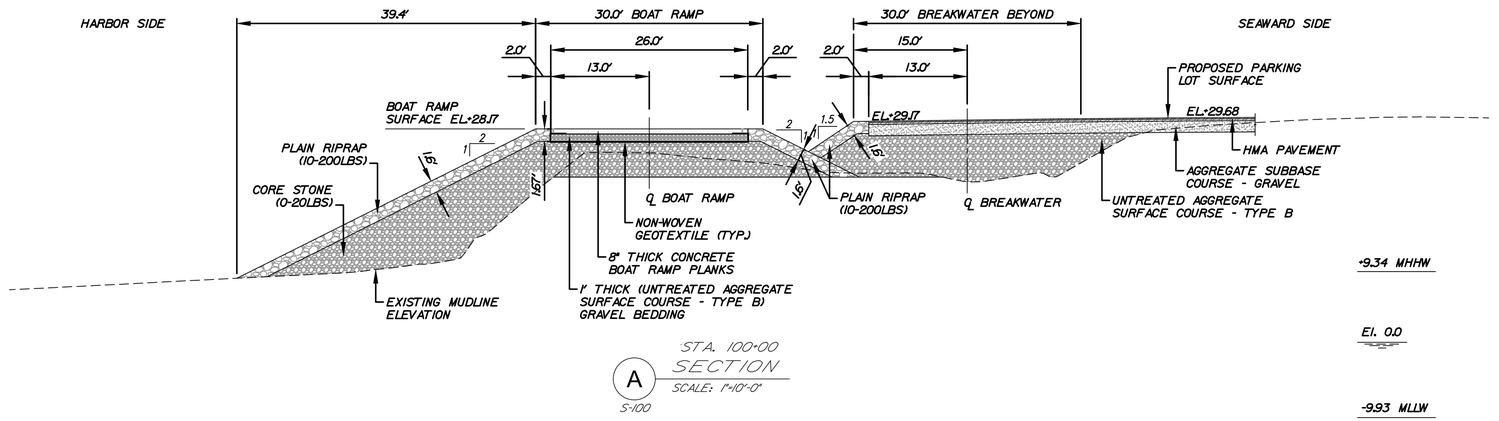

STA. 100+00
A SECTION
SCALE: 1"=10'-0"
S-100

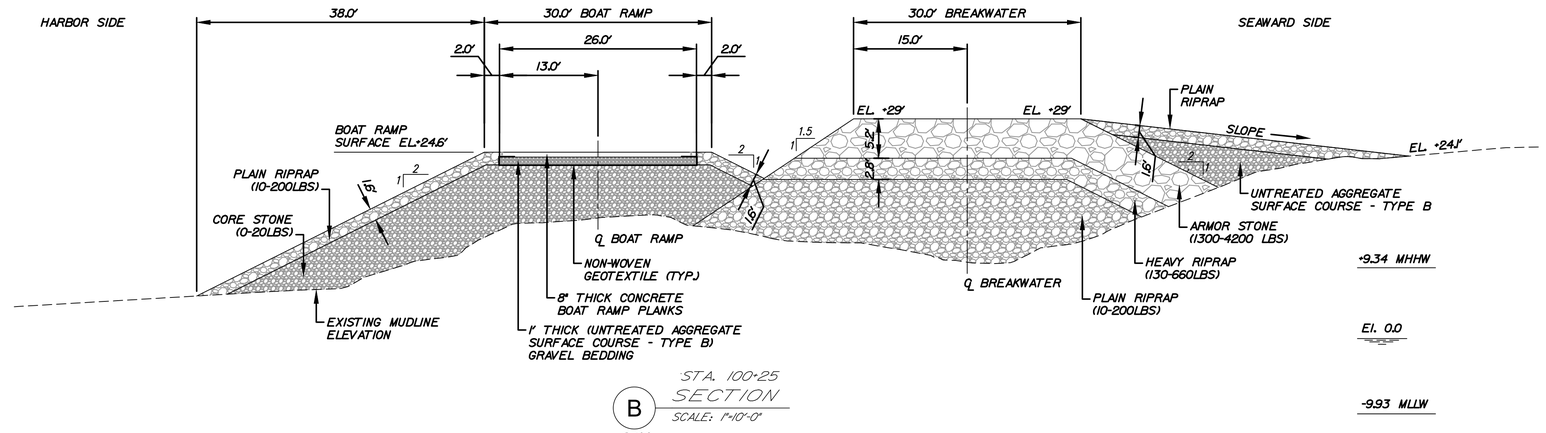

STA. 100+25
B SECTION
SCALE: 1"=10'-0"
S-100

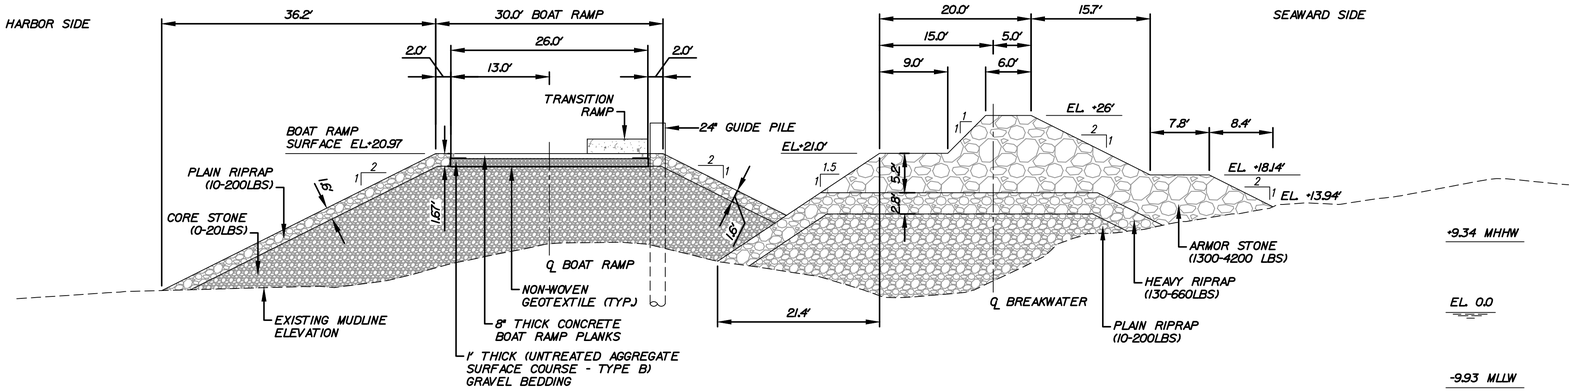

STA. 100+50
C SECTION
SCALE: 1"=10'-0"
S-100

NOTES

1. ALL ELEVATIONS REFER TO NAVD88.
2. ALL UNITS IN FEET UNLESS OTHERWISE NOTED.

0 10 20 FT.
1"=10'

Jacobs

STATE OF MAINE
DEPARTMENT OF TRANSPORTATION

APPROVED — DATE

COMMISSIONER:

CHIEF ENGINEER:

PROJECT INFORMATION			
PROGRAM	MULTIMODAL		SIGNATURE
PROJECT MANAGER	AURELE GORNEAU II		
DESIGNER	CRAIG MORIN		P.E. NUMBER
CONSULTANT	JACOBS		
PROJECT RESIDENT			DATE
CONTRACTOR			
PROJECT COMPLETION DATE			

MAINE DEPARTMENT OF TRANSPORTATION
LUBEC BREAKWATER
WASHINGTON, COUNTY
LUBEC, ME

RUBBLE-MOUND BREAKWATER SECTIONS - 1

SHEET NUMBER

S-110

37 OF 60

File: C:\Users\SAMMONR\OneDrive - Jacobs\Maine DOT Lubec Breakwater - Drawings_ 100% Submission_ IFC\37-S-110 (Rubble-Mound Sections-1).; Plotted: 3/20/2026 3:08 PM by SAMMON, RICH.; Saved: 3/17/2026 12:15 PM by SAMMONR

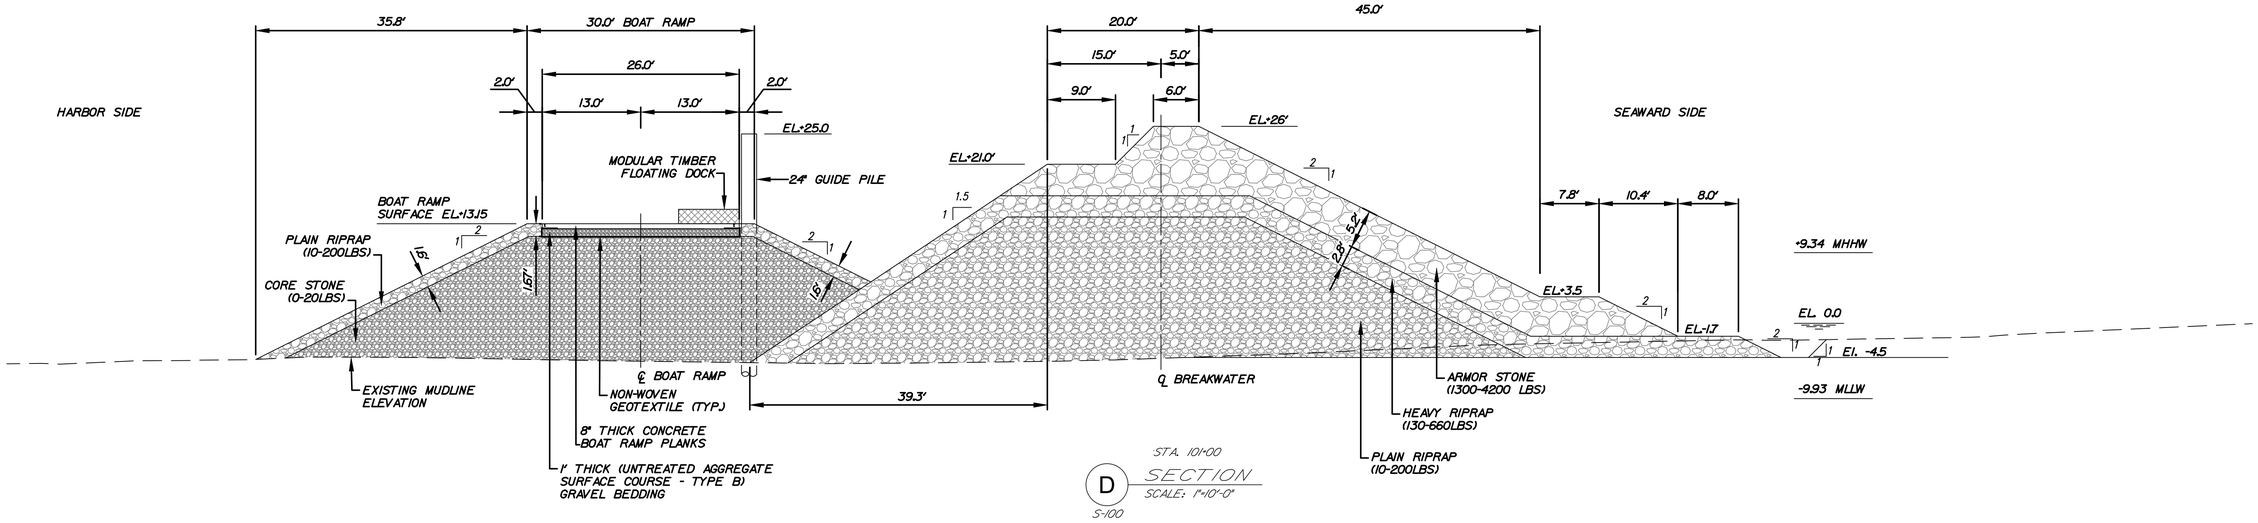

STA. 101+00

D SECTION

SCALE: 1"=10'-0"

S-100

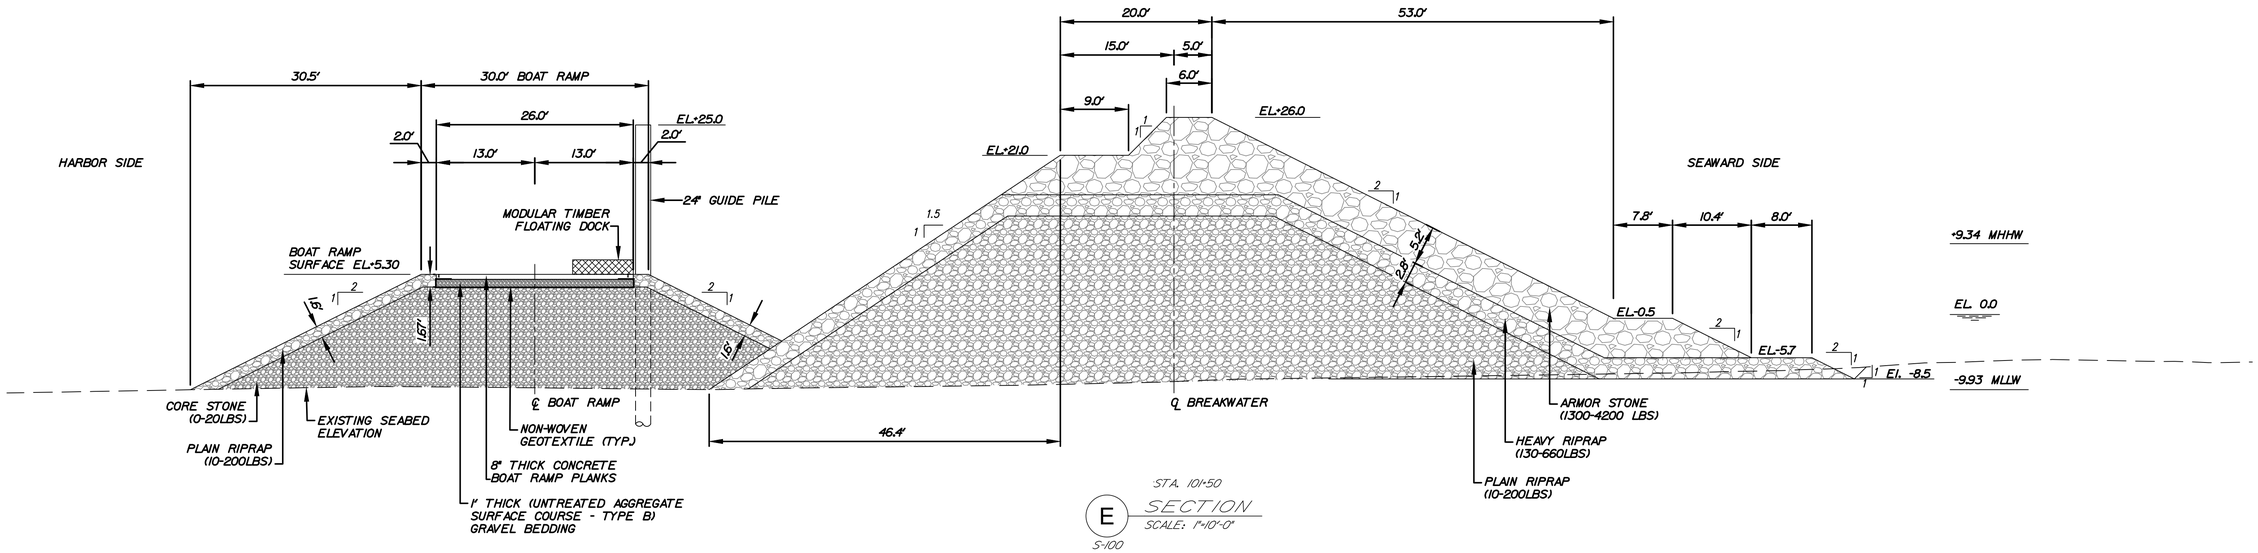

STA. 101+50

E SECTION

SCALE: 1"=10'-0"

S-100

NOTES

1. ALL ELEVATIONS REFER TO NAVD88.
2. ALL UNITS IN FEET UNLESS OTHERWISE NOTED.

0 10 20 FT.

1"=10'

Jacobs

STATE OF MAINE
DEPARTMENT OF TRANSPORTATION

APPROVED | DATE

COMMISSIONER:

CHIEF ENGINEER:

PROJECT INFORMATION			
PROGRAM	MULTIMODAL		
PROJECT MANAGER	AURELE GORNEAU II	SIGNATURE	
DESIGNER	CRAIG MORIN	P.E. NUMBER	
CONSULTANT	JACOBS		DATE
PROJECT RESIDENT			
CONTRACTOR			DATE
PROJECT COMPLETION DATE			

MAINE DEPARTMENT OF TRANSPORTATION
LUBEC BREAKWATER
WASHINGTON, COUNTY
LUBEC, ME

RUBBLE-MOUND BREAKWATER SECTIONS - 2

SHEET NUMBER

S-111

38 OF 60

File: C:\Users\SAMMONR\OneDrive - Jacobs\Maine DOT Lubec Breakwater - Drawings_ 100% Submission_IFC\38-S-111 (Rubble-Mound Sections-2) - Plotted: 3/20/2026 3:09 PM by SAMMONR
3/20/2026 3:09 PM by SAMMON, RICH ; Saved: 3/17/2026 12:16 PM by SAMMONR

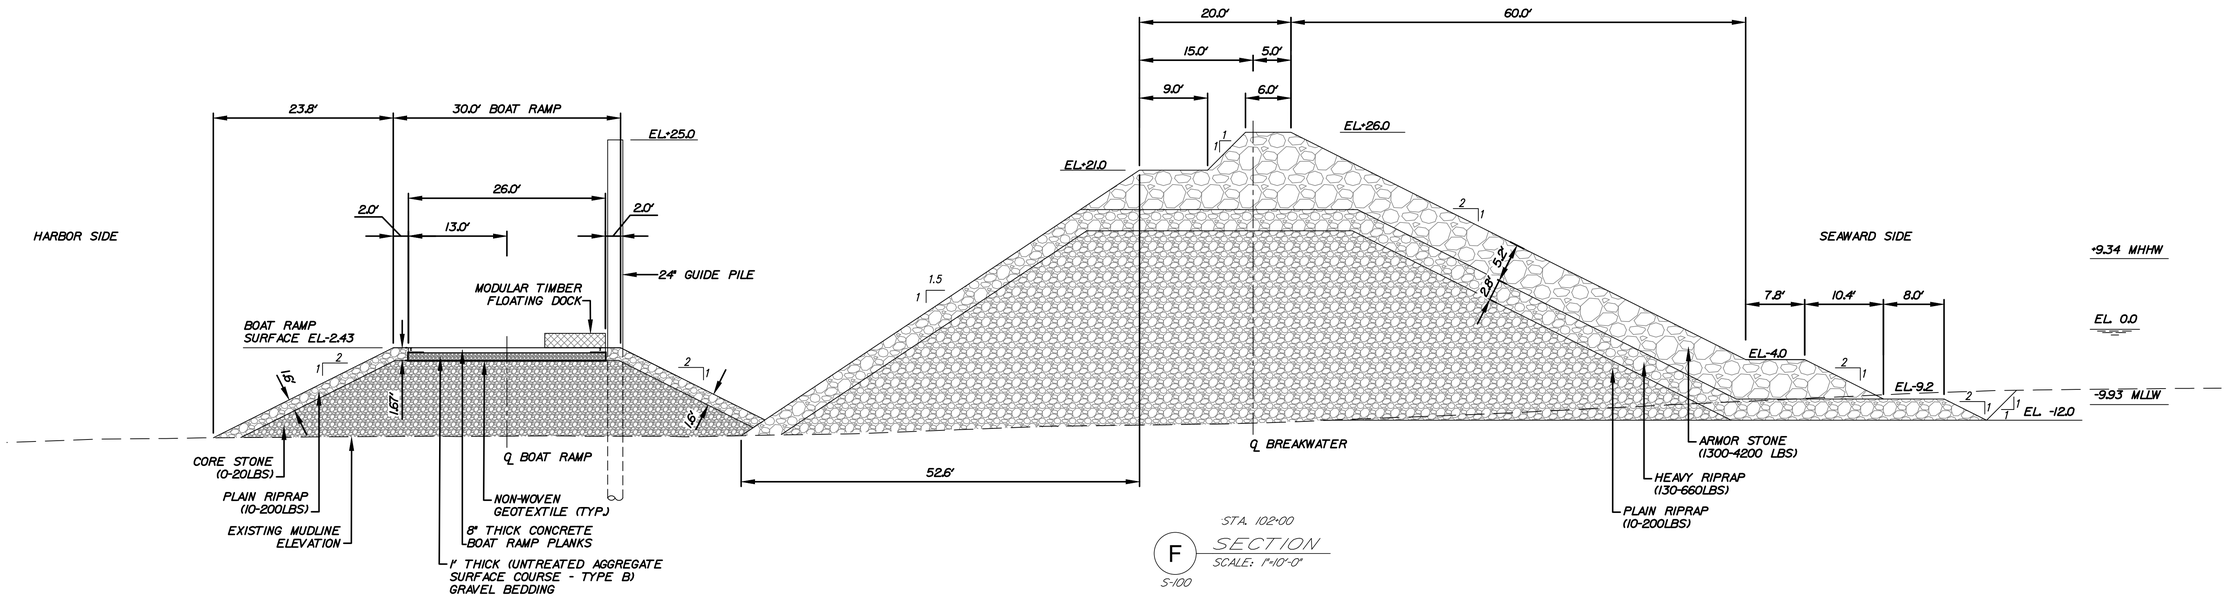

STA. 102+00

F SECTION

SCALE: 1"=10'-0"

5-100

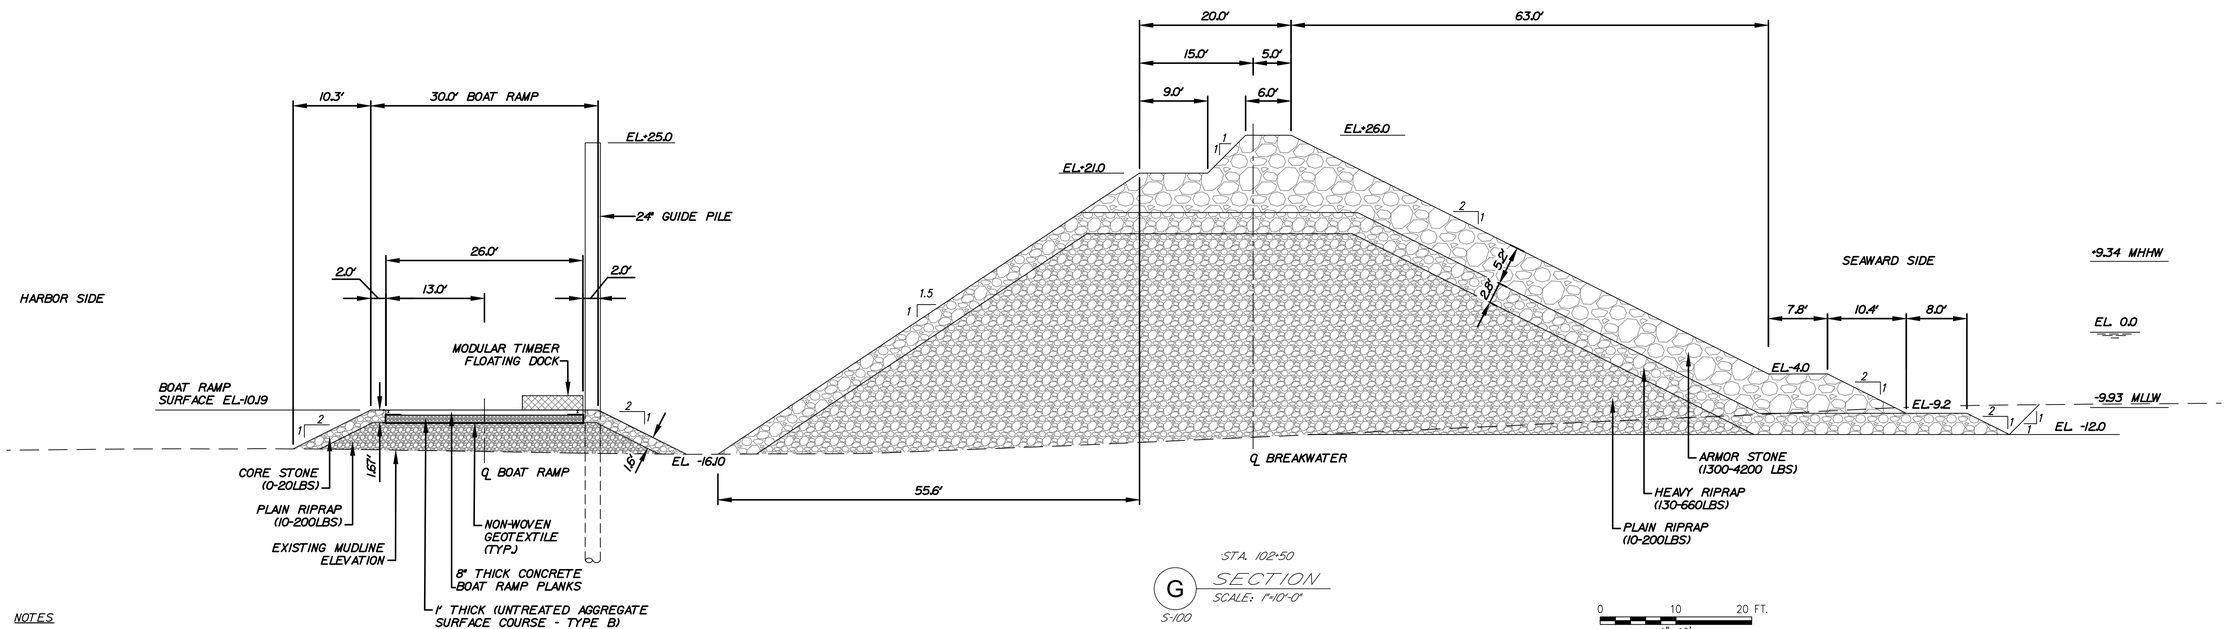

STA. 102+50

G SECTION

SCALE: 1"=10'-0"

5-100

0 10 20 FT.

1"=10'

NOTES

1. ALL ELEVATIONS REFER TO NAVD88.
2. ALL UNITS IN FEET UNLESS OTHERWISE NOTED.

Jacobs

STATE OF MAINE
DEPARTMENT OF TRANSPORTATION

APPROVED | DATE

COMMISSIONER:

CHIEF ENGINEER:

PROJECT INFORMATION			
PROGRAM	MULTIMODAL		
PROJECT MANAGER	AURELE GORNEAU II	SIGNATURE	
DESIGNER	CRAIG MORIN		
CONSULTANT	JACOBS	P.E. NUMBER	
PROJECT RESIDENT			
CONTRACTOR		DATE	
PROJECT COMPLETION DATE			

MAINE DEPARTMENT OF TRANSPORTATION
LUBEC BREAKWATER
WASHINGTON, COUNTY
LUBEC, ME

RUBBLE-MOUND BREAKWATER SECTIONS - 3

SHEET NUMBER

S-112

39 OF 60

File: C:\Users\SAMMONR\OneDrive - Jacobs\Maine DOT Lubec Breakwater - Drawings_ 100% Submission_IFC\39-S-112 (Rubble-Mound Sections-3) ; Plotted: 3/20/2026 3:11 PM by SAMMONR ; Saved: 3/17/2026 12:16 PM by SAMMONR

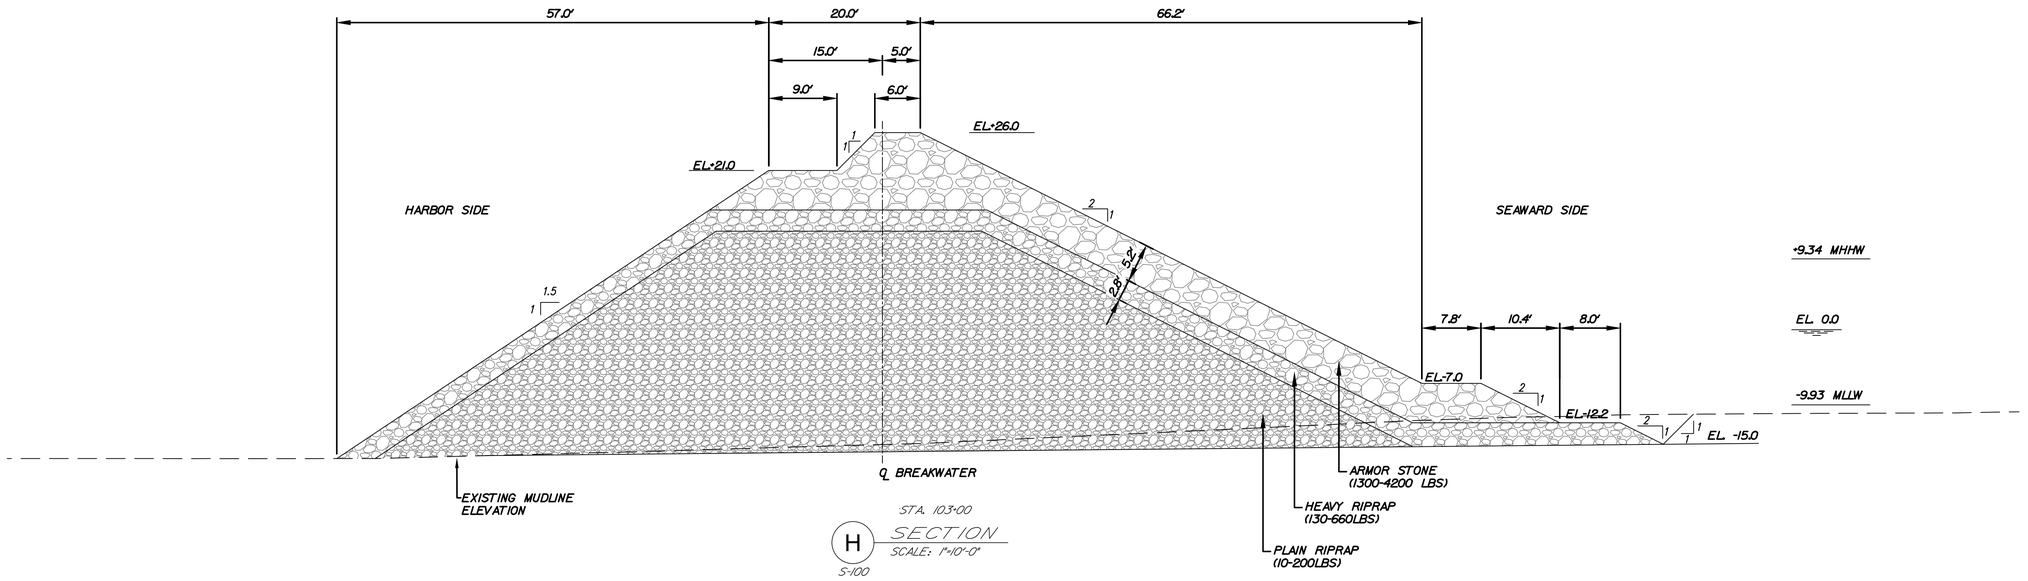

STA. 103+00

H SECTION

SCALE: 1"=10'-0"

S-100

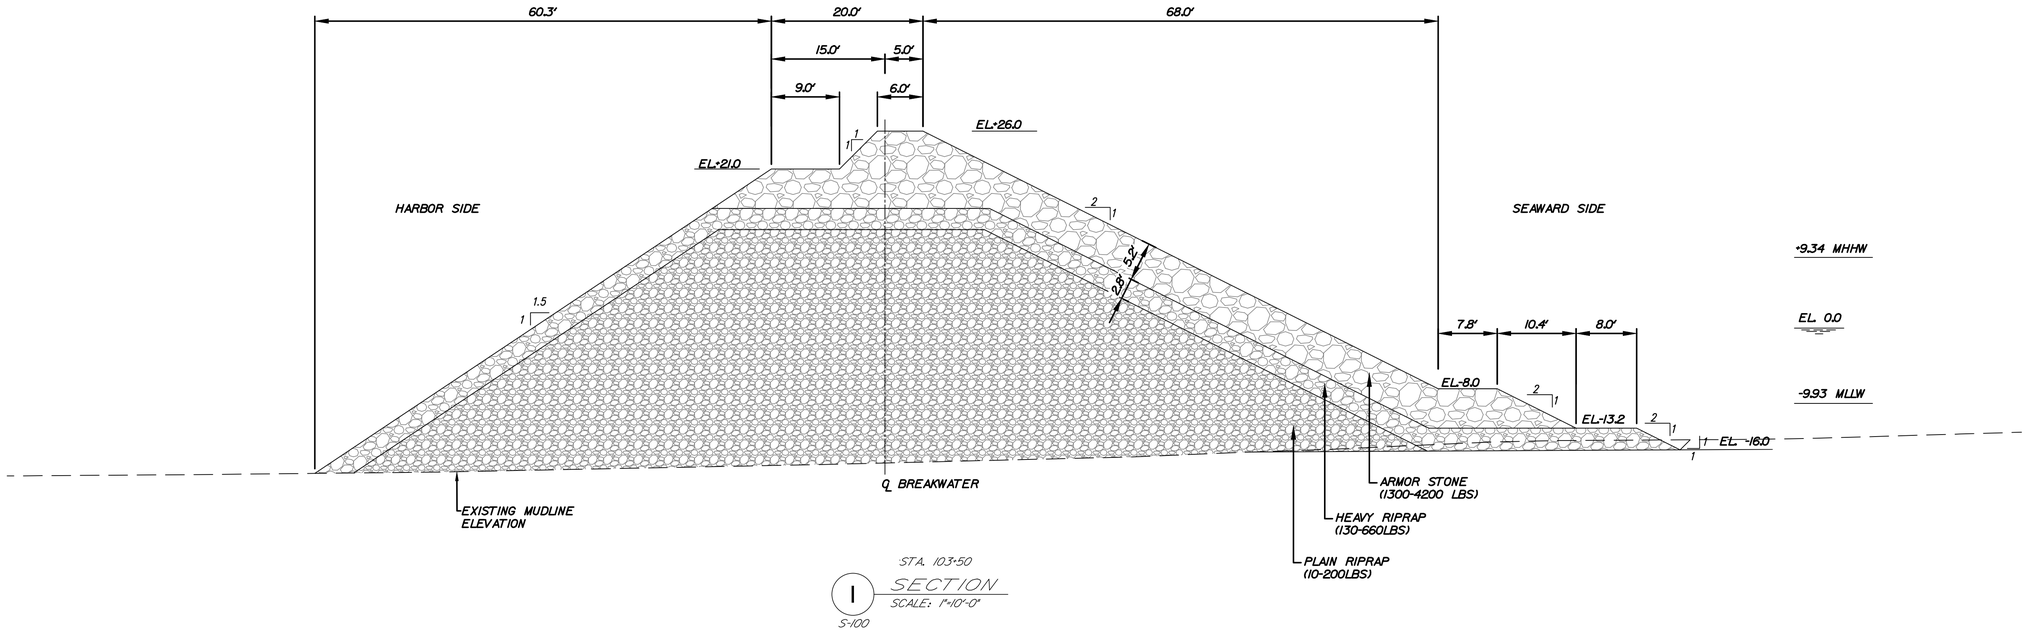

STA. 103+50

I SECTION

SCALE: 1"=10'-0"

S-100

NOTES

1. ALL ELEVATIONS REFER TO NAVD88.
2. ALL UNITS IN FEET UNLESS OTHERWISE NOTED.

0 10 20 FT.

1"=10'

Jacobs

STATE OF MAINE
DEPARTMENT OF TRANSPORTATION

APPROVED | DATE

COMMISSIONER:

CHIEF ENGINEER:

PROJECT INFORMATION			
PROGRAM	MULTIMODAL		
PROJECT MANAGER	AURELE GORNEAU II	SIGNATURE	
DESIGNER	CRAIG MORIN	P.E. NUMBER	
CONSULTANT	JACOBS		
PROJECT RESIDENT		DATE	
CONTRACTOR			
PROJECT COMPLETION DATE			

MAINE DEPARTMENT OF TRANSPORTATION
LUBEC BREAKWATER
LUBEC, ME
WASHINGTON, COUNTY

RUBBLE-MOUND BREAKWATER SECTIONS - 4

SHEET NUMBER

S-113

40 OF 60

File: C:\Users\SAMMONR\OneDrive - Jacobs\Maine DOT Lubec Breakwater - Drawings_ 100% Submission_IFC\40-S-113 (Rubble-Mound Sections-4) ; Plotted: 3/20/2026 3:15 PM by SAMMONR ; Saved: 3/17/2026 12:22 PM by SAMMONR

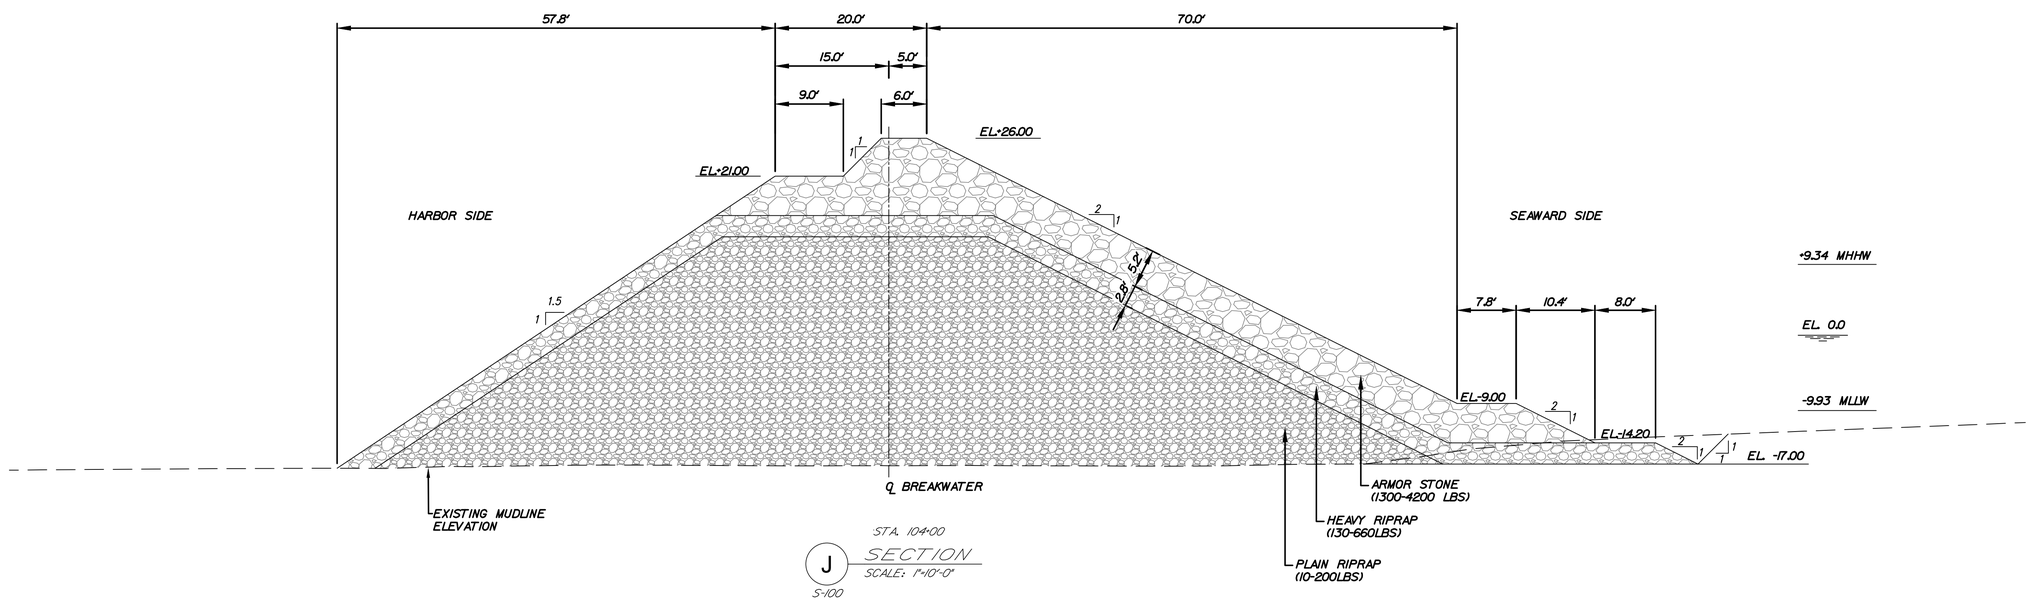

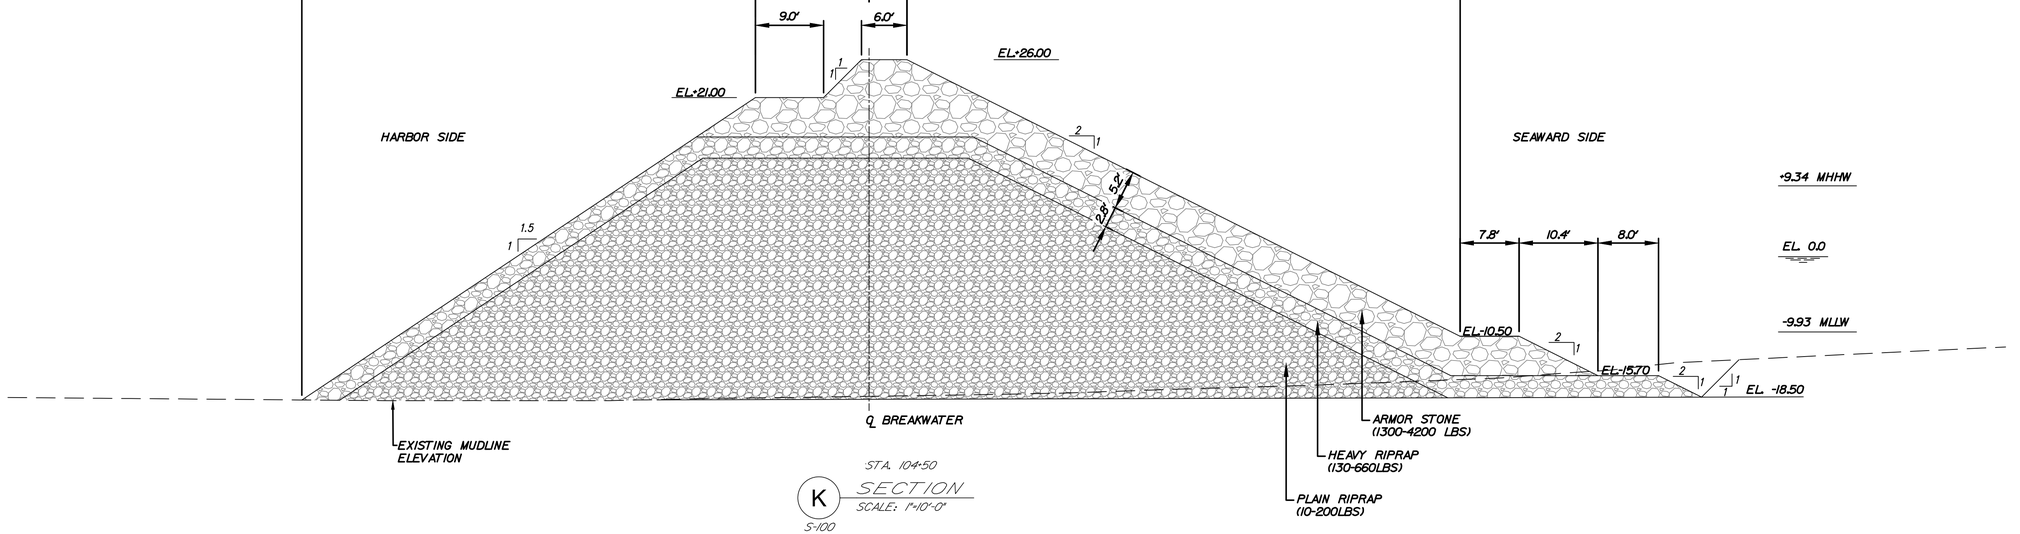

NOTES

1. ALL ELEVATIONS REFER TO NAVD88.
2. ALL UNITS IN FEET UNLESS OTHERWISE NOTED.

0 10 20 FT.
1"=10'

Jacobs

STATE OF MAINE
DEPARTMENT OF TRANSPORTATION

APPROVED — DATE

COMMISSIONER:

CHIEF ENGINEER:

PROJECT INFORMATION			
PROGRAM	MULTIMODAL		
PROJECT MANAGER	AURELE GORNEAU II	SIGNATURE	
DESIGNER	CRAIG MORIN	P.E. NUMBER	
CONSULTANT	JACOBS		
PROJECT RESIDENT		DATE	
CONTRACTOR			
PROJECT COMPLETION DATE			

MAINE DEPARTMENT OF TRANSPORTATION
LUBEC BREAKWATER
LUBEC, ME
WASHINGTON, COUNTY

RUBBLE-MOUND BREAKWATER SECTIONS - 5

SHEET NUMBER

S-114

41 OF 60

File: C:\Users\SAMMONR\OneDrive - Jacobs\Maine DOT Lubec Breakwater - Drawings_ 100% Submission_IFC\41-S-114 (Rubble-Mound Sections-5) ; Plotted: 3/20/2026 3:16 PM by SAMMONR ; Saved: 3/17/2026 12:22 PM by SAMMONR

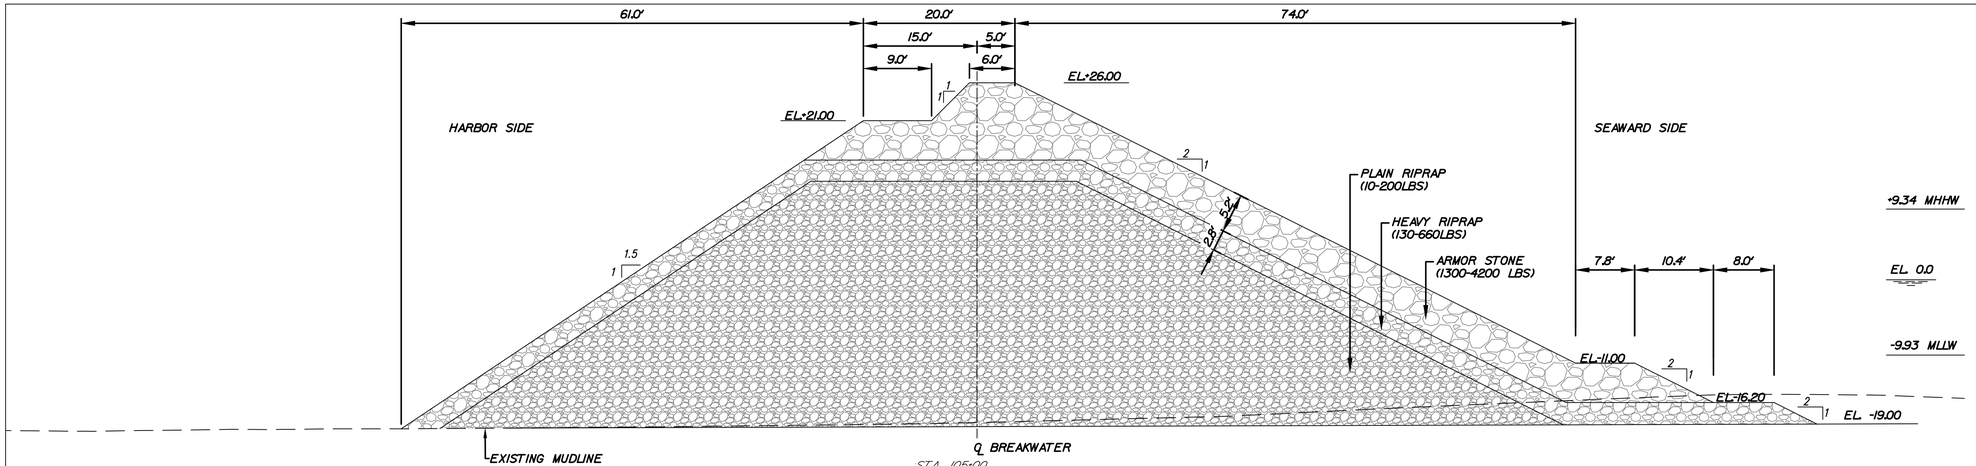

L SECTION
SCALE: 1"=10'-0"
S-100

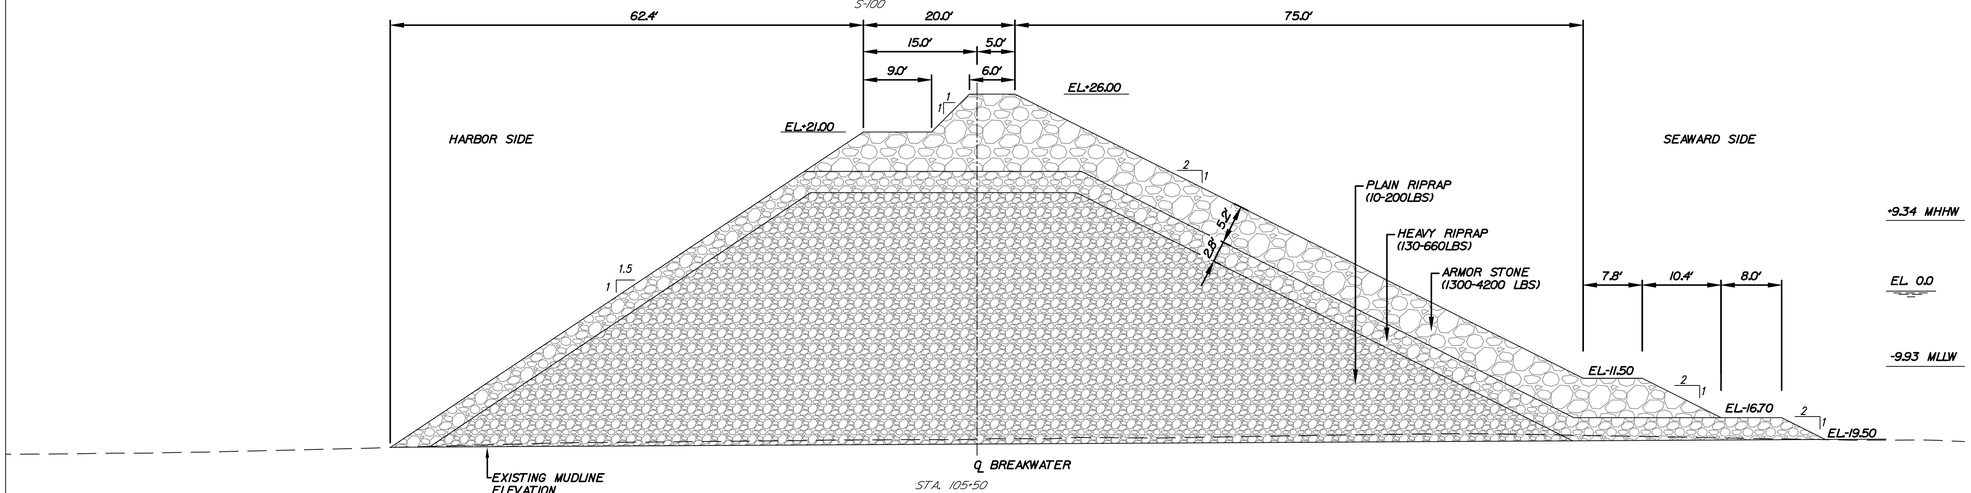

M SECTION
SCALE: 1"=10'-0"
S-100

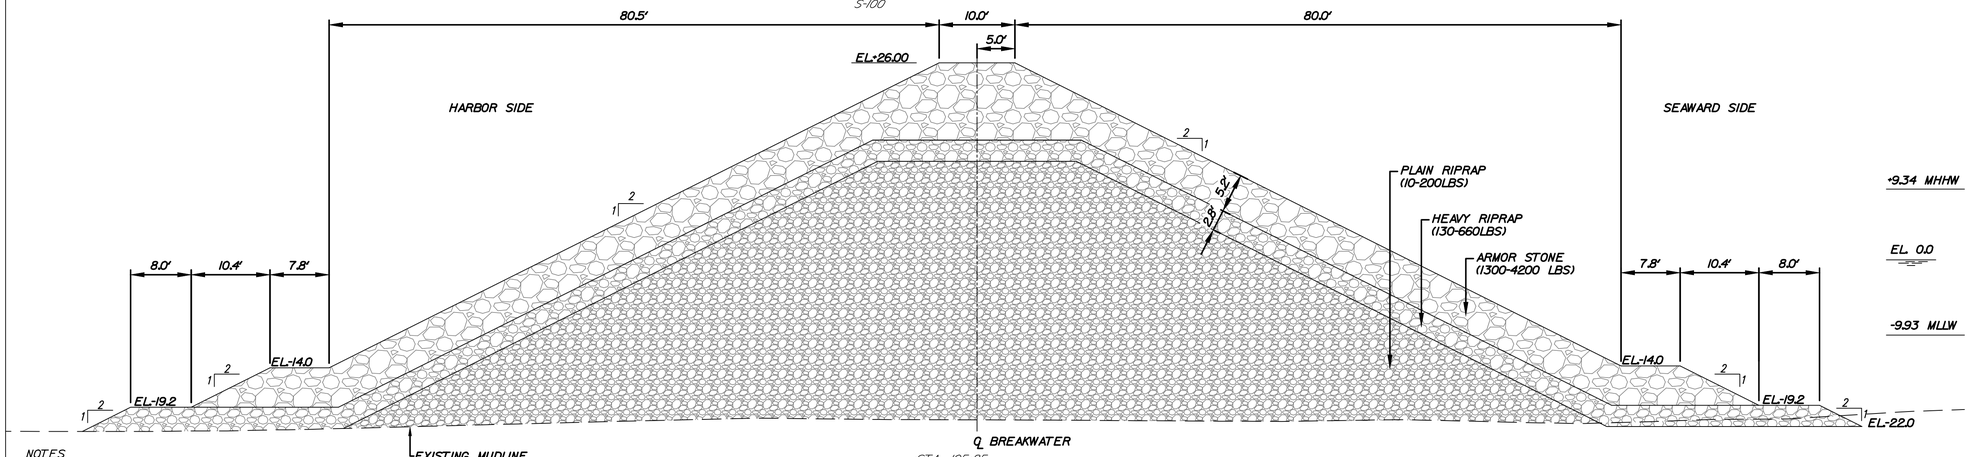

N SECTION
SCALE: 1"=10'-0"
S-100

NOTES

1. ALL ELEVATIONS REFER TO NAVD88.
2. ALL UNITS IN FEET UNLESS OTHERWISE NOTED.

0 10 20 FT.
1"=10'

Jacobs

STATE OF MAINE
DEPARTMENT OF TRANSPORTATION

APPROVED — DATE

COMMISSIONER:

CHIEF ENGINEER:

PROJECT INFORMATION			
PROGRAM	MULTIMODAL	SIGNATURE	
PROJECT MANAGER	AURELE GORNEAU II		
DESIGNER	CRAIG MORIN	P.E. NUMBER	
CONSULTANT	JACOBS		
PROJECT RESIDENT		DATE	
CONTRACTOR			
PROJECT COMPLETION DATE			

MAINE DEPARTMENT OF TRANSPORTATION
LUBEC BREAKWATER
WASHINGTON, COUNTY
LUBEC, ME

RUBBLE-MOUND BREAKWATER SECTIONS - 6

SHEET NUMBER

S-115

File: C:\Users\SAMMONR\OneDrive - Jacobs\Maine DOT Lubec Breakwater - Drawings_ 100% Submission_IFC\42-S-115 (Rubble-Mound Sections-6).; Plotted: 3/20/2026 3:16 PM by SAMMONR; Saved: 3/17/2026 12:22 PM by SAMMONR

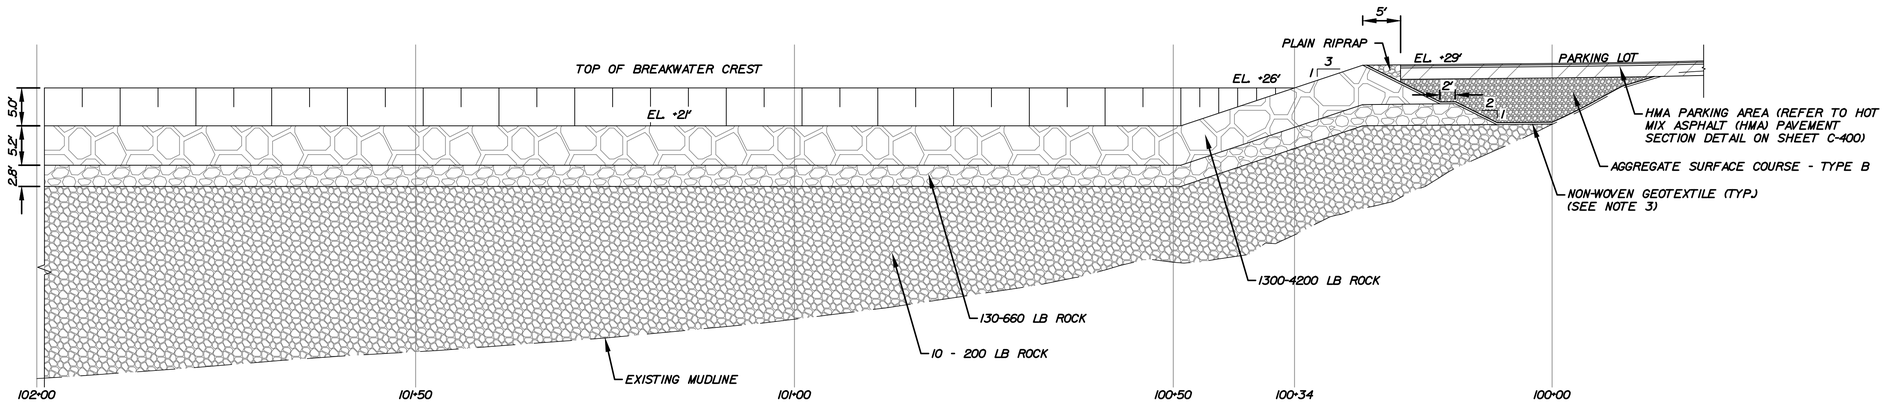

UPLAND TO RUBBLEMOUND TRANSITION

SCALE: 1"=10'-0"

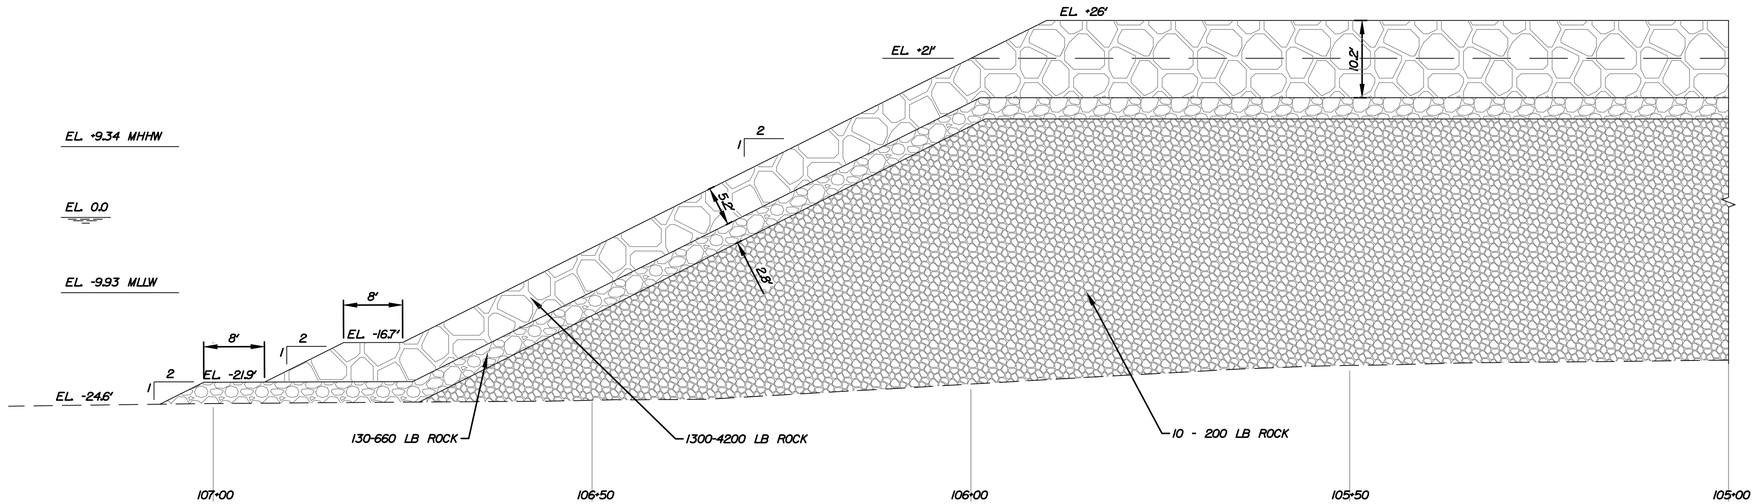

END OF RUBBLEMOUND TO MUDLINE (STA. 105+00 TO STA. 107+50)

SCALE: 1"=10'-0"

NOTES

1. ALL ELEVATIONS REFER TO NAVD88.
2. ALL UNITS IN FEET UNLESS OTHERWISE NOTED.
3. BEFORE PLACEMENT OF THE GEOTEXTILE FABRIC, FILL VOIDS OF THE ARMOR STONE, AND UNDERLAYER STONE WITH THE 0-20 LB ROCK. CONTRACTOR MAY PROPOSE ALTERNATIVE DETAIL FOR LEVELING THE SURFACE BETWEEN THE BREAKWATER STONE AND THE GEOTEXTILE FABRIC, SUBJECT TO THE DEPARTMENT AND ENGINEERS APPROVAL.

0 10 20 FT.
1"=10'

Jacobs

STATE OF MAINE
DEPARTMENT OF TRANSPORTATION

APPROVED | DATE

COMMISSIONER:

CHIEF ENGINEER:

PROJECT INFORMATION			
PROGRAM	MULTIMODAL	SIGNATURE	
PROJECT MANAGER	AURELE GORNEAU II		
DESIGNER	CRAIG MORIN	P.E. NUMBER	
CONSULTANT	JACOBS		
PROJECT RESIDENT		DATE	
CONTRACTOR			
PROJECT COMPLETION DATE			

MAINE DEPARTMENT OF TRANSPORTATION
LUBEC BREAKWATER
WASHINGTON, COUNTY
LUBEC, ME

RUBBLE-MOUND BREAKWATER SECTIONS - 7

SHEET NUMBER

S-116

File: C:\Users\SAMMONR\OneDrive - Jacobs\Maine DOT Lubec Breakwater - Drawings_ 100% Submission_IFC\43-S-116 (Rubble-Mound Sections-7).; Plotted: 3/20/2026 3:17 PM by SAMMONR; Saved: 3/17/2026 12:22 PM by SAMMONR

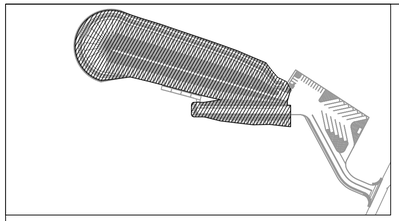

KEY PLAN
1"=240'-0"

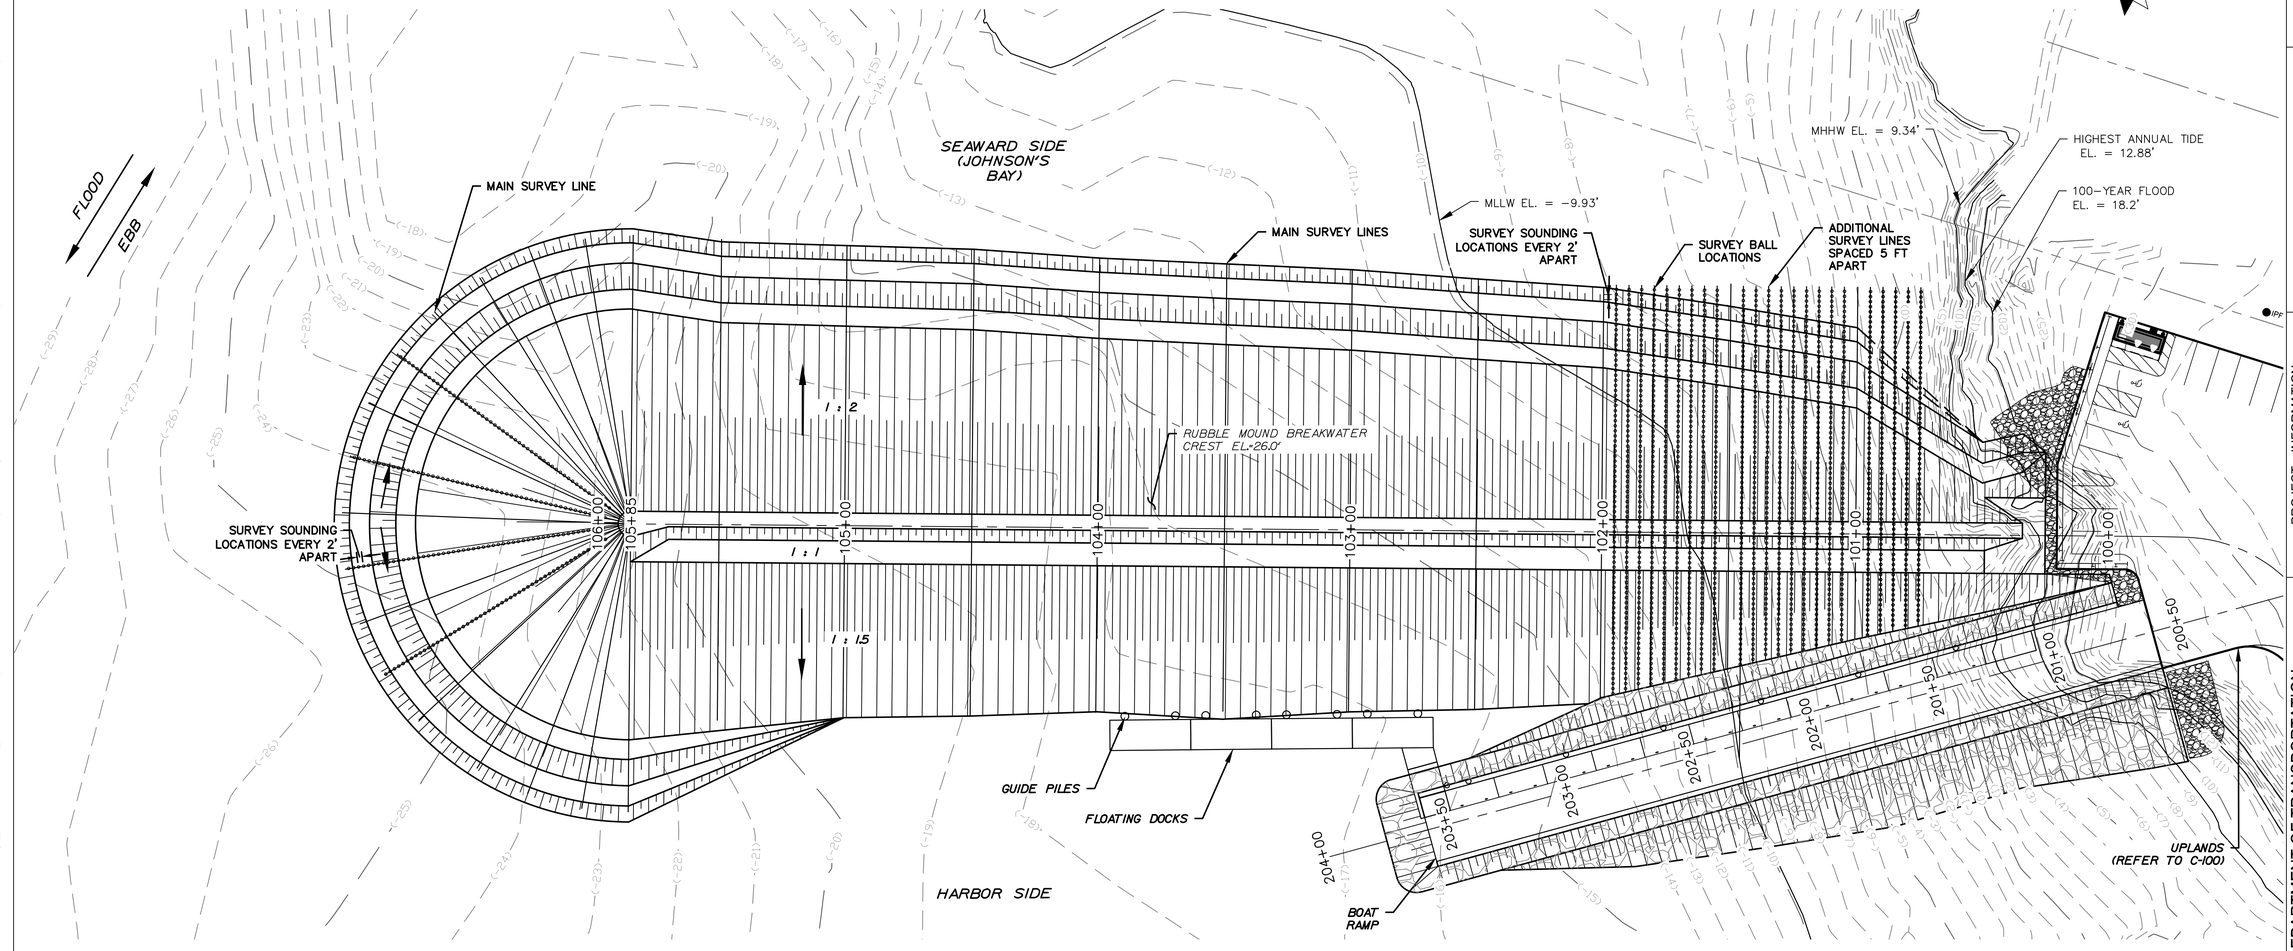

NOTES:

1. ALL ELEVATIONS REFER TO NAVD88.
2. ALL UNITS IN FEET UNLESS OTHERWISE NOTED.
3. SAME MEASUREMENT PATTERN SHOULD BE ADOPTED ALONG THE ENTIRE RUBBLE-MOUND BREAKWATER, INCLUDING THE ROUNDHEAD PORTION.
4. FOR THE HARBOR SIDE OF THE ROUNDHEAD, ADOPT A SIMILAR MEASUREMENT PATTERN AS THE SEAWARD SIDE OF THE ROUNDHEAD, AS ILLUSTRATED ABOVE.
5. CHECK SURVEYS TO BE PERFORMED, AND APPROVED BY THE RESIDENT ENGINEER PRIOR TO PLACEMENT OF THE NEXT LAYER OF STONE.

0 30 60 FT.
1"=30'

Jacobs

STATE OF MAINE
DEPARTMENT OF TRANSPORTATION

APPROVED | DATE

COMMISSIONER:

CHIEF ENGINEER:

PROJECT INFORMATION			
PROGRAM	MULTIMODAL		
PROJECT MANAGER	AURELE GORNEAU II	SIGNATURE	
DESIGNER	CRAIG MORIN	P.E. NUMBER	
CONSULTANT	JACOBS		
PROJECT RESIDENT		DATE	
CONTRACTOR			
PROJECT COMPLETION DATE			

MAINE DEPARTMENT OF TRANSPORTATION
LUBEC BREAKWATER
WASHINGTON, COUNTY
LUBEC, ME

RUBBLE-MOUND BREAKWATER SURVEY LOCATIONS

SHEET NUMBER
S-117
44 OF 60

File: C:\Users\SAMMONR\OneDrive - Jacobs\Maine DOT Lubec Breakwater - Drawings_100% Submission_IFC\44-S-117 (Rubble-Mound Breakwater Survey Locations).; Plotted: 3/20/2026 3:17 PM by SAMMON, RICH.; Saved: 3/17/2026 12:22 PM by SAMMONR

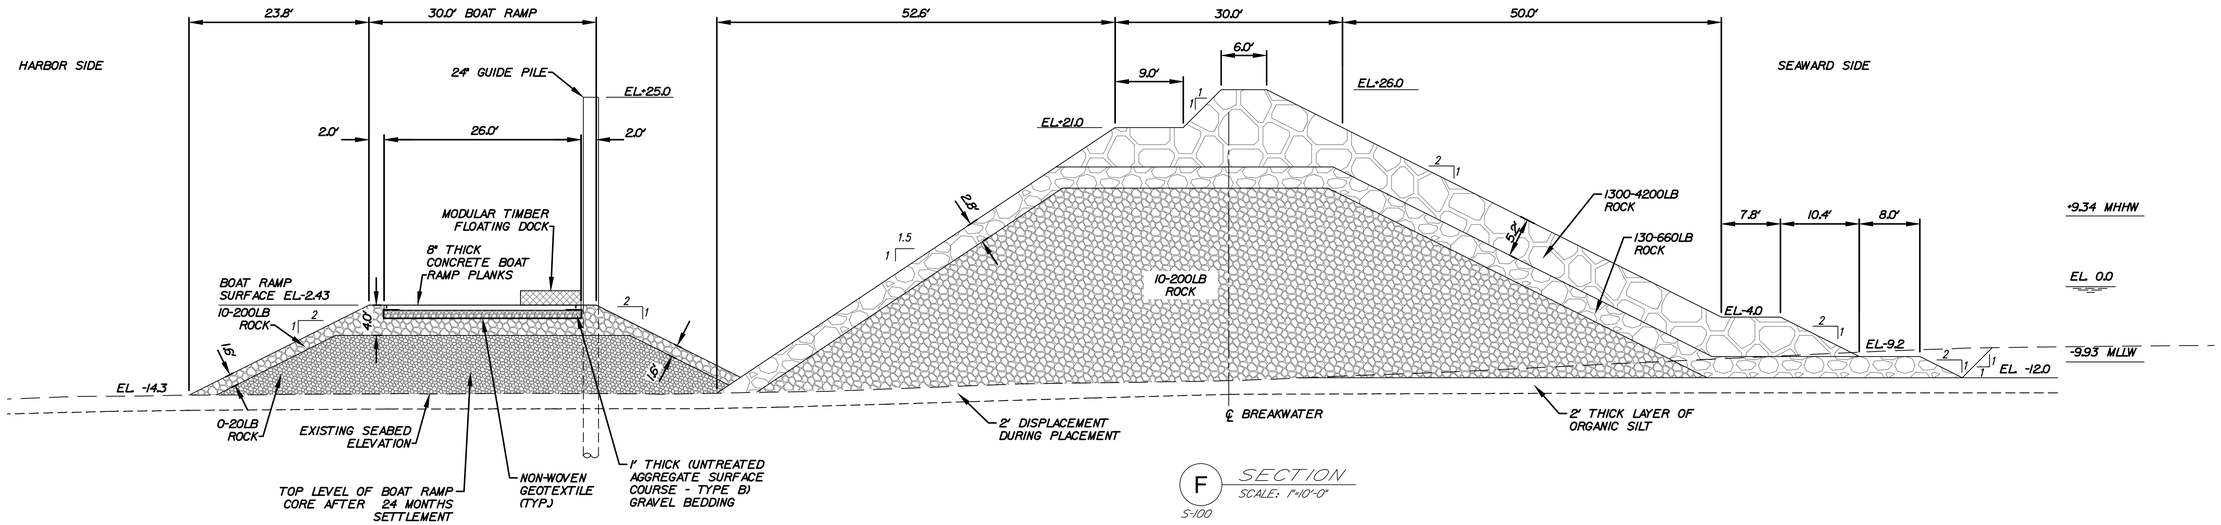

F SECTION
SCALE: 1"=10'-0"
S-100

RUBBLE-MOUND BREAKWATER				
SECTION	DISPLACEMENT DUE TO UPPER ORGANIC SILT		24 - MONTH SETTLEMENT	
	TOTAL ADDITIONAL UNDERLAYER (130-660 lbs.) VOLUME (CF)	ADDITIONAL CORE (10-200 lbs.) VOLUME (CF)	TOTAL ADDITIONAL UNDERLAYER (130-660 lbs.) VOLUME (CF)	ADDITIONAL CORE (10-200 lbs.) VOLUME (CF)
100+25 - 100+50	306	2737	0	0
100+50 - 101+00	1187[4]	3683[4]	0	0
101+00 - 102+00	7752[4]	21967[4]	5814[1]	16475[1]
102+00 - 104+00	15437[4]	52921[4]	4956[2]	16988[2]
104+00 - 105+85	40215[5]	114224[5]	3218[3]	9138[3]
ROUND HEAD	32504[6]	32818[6]	3467[3]	3501[3]
TOTAL (CY)	3608	8458	647	1708

BOAT RAMP				
SECTION	DISPLACEMENT DUE TO UPPER ORGANIC SILT		24 - MONTH SETTLEMENT	
	TOTAL ADDITIONAL ARMOR (10-200 lbs.) VOLUME (CF)	TOTAL ADDITIONAL CORE (5-40 lbs.) VOLUME (CF)	TOTAL ADDITIONAL ARMOR (10-200 lbs.) VOLUME (CF)	TOTAL ADDITIONAL CORE (5-40 lbs.) VOLUME (CF)
200+92.75 - 201+75.88	670[4]	10480[4]	0	0
201+75.88 - 202+79.79	790[4]	12915[4]	0	2715[7]
202+79.79 - 203+57.28	4425[5]	9770[5]	0	315[8]
TOTAL (CY)	220	1230	0	115

NOTES:

(1) VOLUME BASED ON 17.5 INCHES OF SETTLEMENT.
(2) VOLUME BASED ON 7.7 INCHES OF SETTLEMENT.
(3) VOLUME BASED ON 3.8 INCHES OF SETTLEMENT.
(4) VOLUME BASED ON DISPLACED 2 FEET OF SOFT SEDIMENT.
(5) VOLUME BASED ON DISPLACED 4 FEET OF SOFT SEDIMENT.
(6) VOLUME BASED ON DISPLACED 3 FEET OF SOFT SEDIMENT.
(7) VOLUME BASED ON 5.7 TO 11 INCHES (AVERAGE 8 INCHES) OF SETTLEMENT.
(8) VOLUME BASED ON 0.9 TO 2.5 INCHES (AVERAGE 1.7 INCHES) OF SETTLEMENT.

THE MATERIAL VOLUMES DETERMINED FROM THE SETTLEMENT AND SOIL DISPLACEMENT VALUES PROVIDED ARE ESTIMATES AND WILL VARY DURING CONSTRUCTION. THIS INFORMATION IS PROVIDED SOLELY TO ASSIST THE CONTRACTOR WITH CONSTRUCTION MEANS AND METHODS. THE CONTRACTOR WILL BE COMPENSATED BASED ON THE UNIT COST BID PRICES FOR ADDITIONAL MATERIAL NEEDED TO ACCOUNT FOR SETTLEMENT AND SOIL DISPLACEMENT.

CONSTRUCTION SEQUENCING NOTES:

1. PLACE RUBBLE-MOUND BREAKWATER CORE ROCK (10 – 200 LBS.) STARTING FROM THE CENTERLINE OF THE BREAKWATER WORKING OUTWARD TO THE TWO SIDES OF THE BREAKWATER (I.E., SEAWARD SIDE AND HARBOR SIDE). SOFT ORGANIC SILTS PRESENT AT THE MUDLINE ARE EXPECTED TO DISPLACE OUTWARD DURING INSTALLATION OF THE CORE ROCK. DISPLACEMENTS ARE ESTIMATED AT 2 FT FOR THE MAJORITY OF THE BREAKWATER, INCREASING TO 3 FT AT THE OFFSHORE END OF THE BREAKWATER.
2. RUBBLE-MOUND BREAKWATER CORE SHALL BE OVERBUILT TO CORRECT FOR ESTIMATED SETTLEMENTS DOCUMENTED IN THE LUBEC BREAKWATER GEOTECHNICAL REPORT. LONG-TERM CONSOLIDATION SETTLEMENTS WERE ESTIMATED TO RANGE FROM 7 TO 17 INCHES AND ARE EXPECTED TO COMPLETE DURING THE ASSUMED 24 MONTH CONSTRUCTION PERIOD. THESE SETTLEMENTS ARE ESTIMATED MOSTLY FOR THE AREA FROM STA 101+00 TO 104+00, WHERE HIGHER SETTLEMENTS ARE EXPECTED CLOSER TO THE SHORELINE.
3. ESTIMATED VOLUMES TO ACCOUNT FOR THE NOTED DISPLACED SOILS AND EXPECTED SETTLEMENTS ARE LISTED IN THE TABLES ON THIS DRAWING.
4. INSTALL SETTLEMENT MONITORING PLATES AS SHOWN ON DRAWINGS MN-100 AND MN-120.
5. A CHECK SURVEY OF THE COMPLETED CORE LAYER SHALL BE PERFORMED, AND APPROVED BY THE RESIDENT ENGINEER/MAINE DOT PRIOR TO PLACEMENT OF THE UNDERLAYER.
6. FOLLOWING PLACEMENT OF CORE ROCK, PLACE UNDERLAYER ROCKS (130 – 660 LBS.) ALONG THE SIDE SLOPES IN A 2.8 FT THICK LAYER, PLACED OVER THE RUBBLE-MOUND BREAKWATER CORE LAYER.
7. IF THE CONTRACTOR IS UNABLE TO LAY THE ARMOR ROCKS (1300 - 4200 LBS.) THEY SHALL ADOPT PROTECTION MEASURES TO PREVENT ANY DAMAGE TO THE UNDERLAYER ROCK.
8. A CHECK SURVEY OF THE COMPLETED UNDERLAYER SHALL BE PERFORMED, AND APPROVED BY THE RESIDENT ENGINEER/MAINE DOT PRIOR TO PLACEMENT OF THE ARMOR LAYER.
9. PLACE RUBBLE-MOUND BREAKWATER ARMOR ROCK IN A 5.2 FT THICK LAYER OVER THE RUBBLE-MOUND BREAKWATER UNDERLAYER.
10. WAIT TIMES BETWEEN EACH STAGE MAY BE VARIED BASED ON MONITORING INSTRUMENTATION DATA RESULTS. SUCH DECISIONS WILL BE MADE BY RESIDENT ENGINEER.
11. BOAT RAMP CONSTRUCTION SHALL COMMENCE AFTER CONSTRUCTION OF THE INITIAL PORTION OF THE BREAKWATER, CONSISTING OF PLACEMENT OF THE CORE MATERIAL AND THE UNDERLAYER ON THE HARBOR SIDE.
12. ALONG THE BOAT RAMP AND ON THE HARBOR SIDE OF THE BREAKWATER, PLACE STEEL CASINGS TO FACILITATE THE FUTURE INSTALLATION OF PIPE PILES TO ACT AS GUIDE PILES FOR THE FLOATING DOCKS.
13. FOLLOWING THE INSTALLATION OF BREAKWATER ROCKS, DISPLACED SOFT ORGANIC SILT ON THE MUDLINE MAY HAVE TO BE REPROFILED TO MEET THE REQUIRED WATER DEPTH.

0 10 20 FT.
1"=10'

Jacobs

STATE OF MAINE
DEPARTMENT OF TRANSPORTATION

APPROVED — DATE
COMMISSIONER:
CHIEF ENGINEER:

PROJECT INFORMATION		SIGNATURE	
PROGRAM	MULTIMODAL		
PROJECT MANAGER	AURELE GORNEAU II		
DESIGNER	CRAIG MORIN	P.E. NUMBER	
CONSULTANT	JACOBS		
PROJECT RESIDENT		DATE	
CONTRACTOR			
PROJECT COMPLETION DATE			

MAINE DEPARTMENT OF TRANSPORTATION
LUBEC BREAKWATER
LUBEC, ME WASHINGTON, COUNTY

RUBBLE-MOUND BREAKWATER CONSTRUCTION SEQUENCE

SHEET NUMBER
S-118
45 OF 60

File: C:\Users\SAMMONR\OneDrive - Jacobs\Maine DOT Lubec Breakwater - Drawings_ 100% Submission_IFC\45-S-118 (Rubble-Mound Breakwater Construction Sequence).; Plotted: 3/20/2026 3:21 PM by SAMMON, RICH ; Saved: 3/19/2026 11:18 AM by SAMMONR

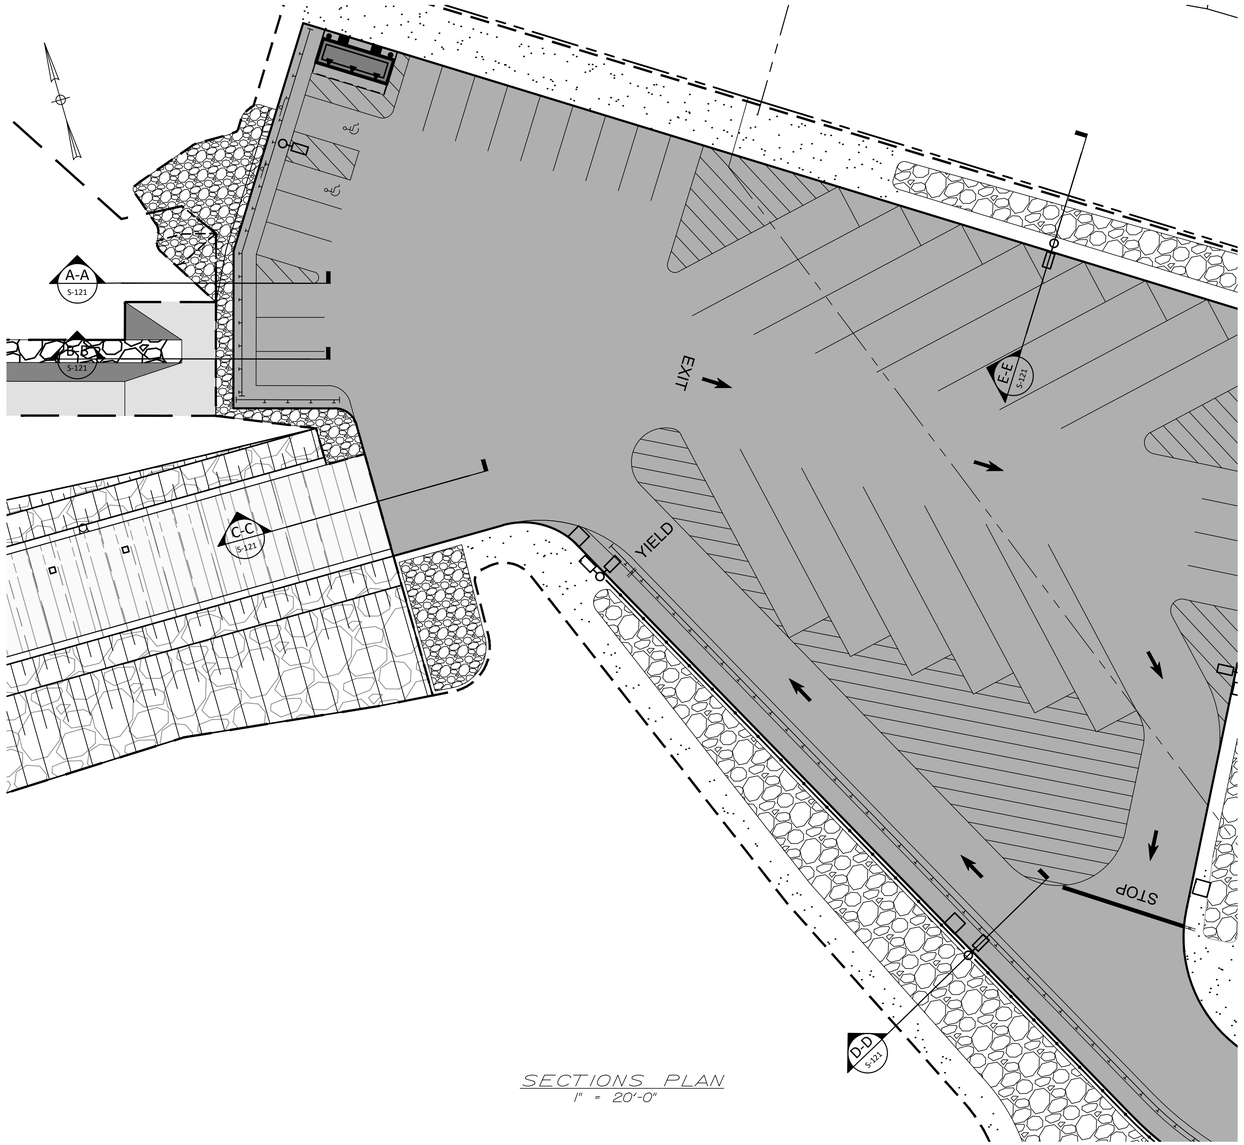

SECTIONS PLAN
1" = 20'-0"

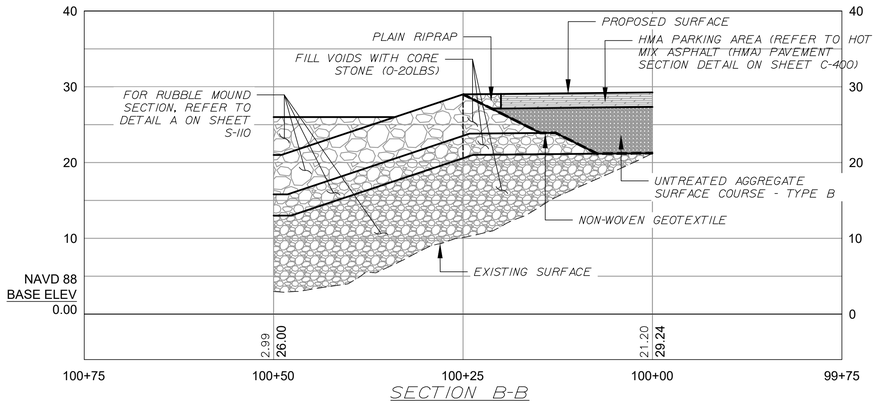

SECTION B-B

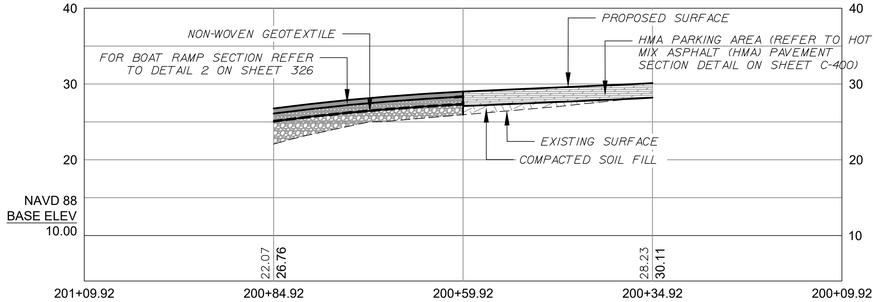

SECTION C-C

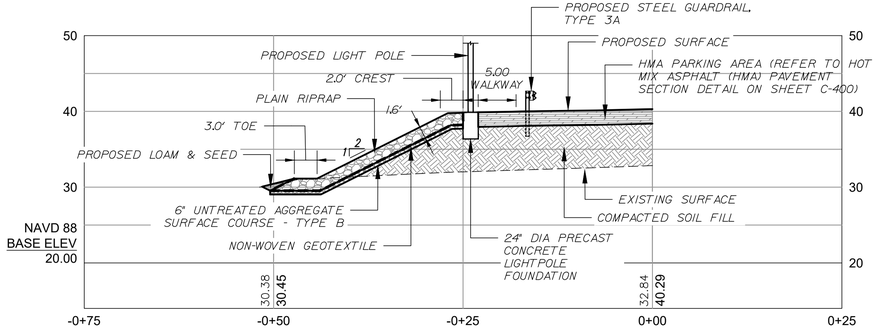

SECTION D-D

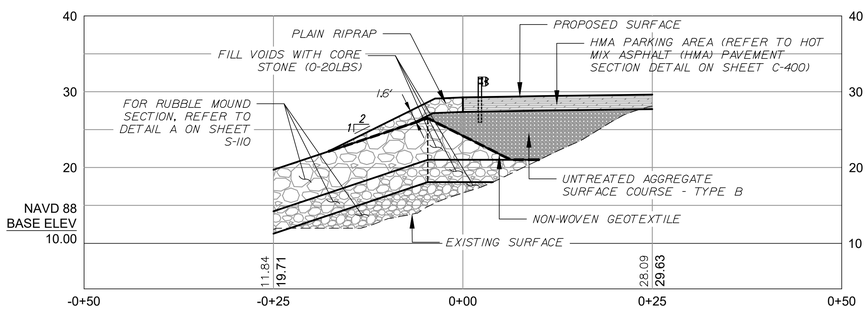

SECTION A-A

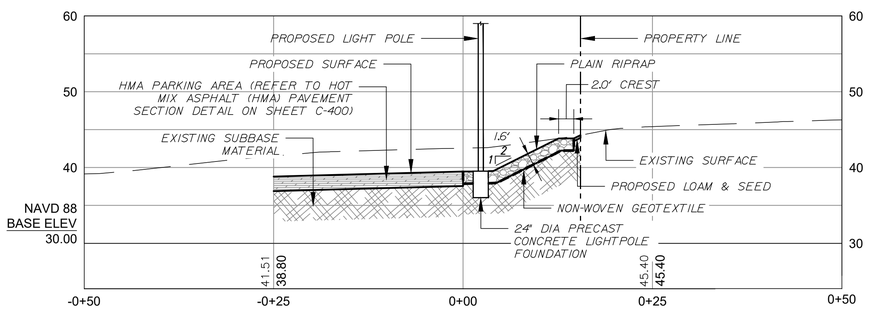

SECTION E-E

NOTES:

1. ALL SECTIONS HAVE HORIZONTAL SCALE 1"=10' AND VERTICAL SCALE 1"=10'.
2. ALL ELEVATIONS REFER TO NAVD 88.
3. ALL UNITS IN FEET UNLESS OTHERWISE NOTED.
4. HORIZONTAL DATUM REFERS TO US STATE PLANE, MAINE EAST 1801, NAD83.
5. BEFORE PLACEMENT OF THE GEOTEXTILE FABRIC, FILL VOIDS OF THE ARMOR STONE WITH 0 - 20 LB ROCK. CONTRACTOR MAY PROPOSE ALTERNATIVE DETAIL FOR THE SUBBASE, SUBJECT TO THE DEPARTMENT AND ENGINEERS APPROVAL.

Jacobs

STATE OF MAINE
DEPARTMENT OF TRANSPORTATION

APPROVED | DATE

COMMISSIONER:

CHIEF ENGINEER:

PROJECT INFORMATION			
PROGRAM	MULTIMODAL		
PROJECT MANAGER	AURELE GORNEAU II	SIGNATURE	
DESIGNER	CRAIG MORIN	P.E. NUMBER	
CONSULTANT	JACOBS		
PROJECT RESIDENT		DATE	
CONTRACTOR			
PROJECT COMPLETION DATE			

MAINE DEPARTMENT OF TRANSPORTATION
LUBEC BREAKWATER
WASHINGTON, COUNTY
LUBEC, ME

RUBBLE-MOUND BREAKWATER TO UPLAND TRANSITION DETAILS

SHEET NUMBER

S-121

File: C:\Users\SAMMONR\OneDrive - Jacobs\Maine DOT Lubec Breakwater - Drawings_ 100% Submission_IFC\46-S-121 (Rubble-Mound to Upland Transition Details).; Plotted: 3/20/2026 3:22 PM by SAMMON, RICH ; Saved: 3/17/2026 12:29 PM by SAMMONR

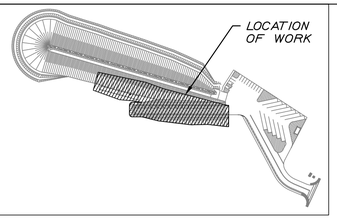

KEY PLAN
1"=240'-0"

N

RUBBLE-MOUND BREAKWATER

MIN. DRAFT EL -14.0'

LIMITS OF THE RUBBLE-MOUND BREAKWATER

6'-0" 20'-0" 12'-0" 20'-0" 12'-0" 20'-0" 12'-0" 20'-0" 6'-0"

32'-0" TYP.

36" DIA. EXTERNAL STEEL PIPE GUIDE PILE (TYP.)

DOCK LIGHT (TYP.)

5'-0" (TYP.)

2'-6" (TYP.)

MODULAR TIMBER FLOATING DOCK (TYP.)

12'-0"

SAFETY STATION (TYP.)

8'-11 1/4"

20'-0"

12'-0"

8'-0"

A S-325

BOAT RAMP PRECAST TOE

LIMITS OF THE BOAT RAMP RUBBLE

ALUMINUM TRANSITION PLATE AT FLOATING DOCK JOINTS (TYP.)

LIMITS OF TOP OF BOAT RAMP

TRANSITION RAMP

CIP TRANSITION SLAB (SEE S-322)

20'-0" 20'-0" 20'-0" 20'-0" 20'-0" 20'-0" 20'-0" 20'-0" 20'-0" 20'-0" 20'-0" 20'-6"

CLEATS (TYP.)

5'-0" (TYP.)

10'-0" (TYP.)

BOAT RAMP

BOAT RAMP PRECAST CONCRETE PLANKS (SEE S-326)

26'-0"

B S-325

TOP OF RAMP TO PARKING LOT (SEE S-121 FOR DETAILS)

HARBOR SIDE

PLAN
1"=15'-0"

LEGEND:

- MINIMUM DRAFT EL. -14
- MOORING CLEAT
- GUIDE PILE
- DOCK LIGHT
- SAFETY STATION

NOTES

1. ALL ELEVATIONS REFER TO NAVD 88.
2. ALL UNITS IN FEET UNLESS OTHERWISE NOTED.

0 15 30 FT.
1"=15'

Jacobs

STATE OF MAINE
DEPARTMENT OF TRANSPORTATION

APPROVED | DATE

COMMISSIONER:

CHIEF ENGINEER:

PROJECT INFORMATION			
PROGRAM	MULTIMODAL		
PROJECT MANAGER	AURELE GORNEAU II	SIGNATURE	
DESIGNER	CRAIG MORIN	P.E. NUMBER	
CONSULTANT	JACOBS		
PROJECT RESIDENT		DATE	
CONTRACTOR			
PROJECT COMPLETION DATE			

MAINE DEPARTMENT OF TRANSPORTATION
LUBEC BREAKWATER
WASHINGTON, COUNTY
LUBEC, ME

FLOATING DOCK GENERAL ARRANGEMENT PLAN - 2

SHEET NUMBER

S-300

47 OF 60

File: C:\Users\SAMMONR\OneDrive - Jacobs\Maine DOT Lubec Breakwater - Drawings_ 100% Submission_IFC\47-S-300 (Floating Dock Area 2 General Arrangement Plan) ; Plotted: 3/20/2026 3:22 PM by SAMMON, RICH ; Saved: 3/17/2026 12:50 PM by SAMMONR

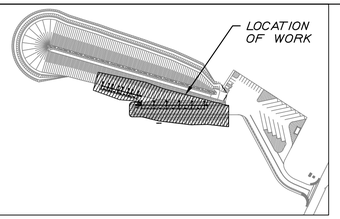

KEY PLAN
1"=240'-0"

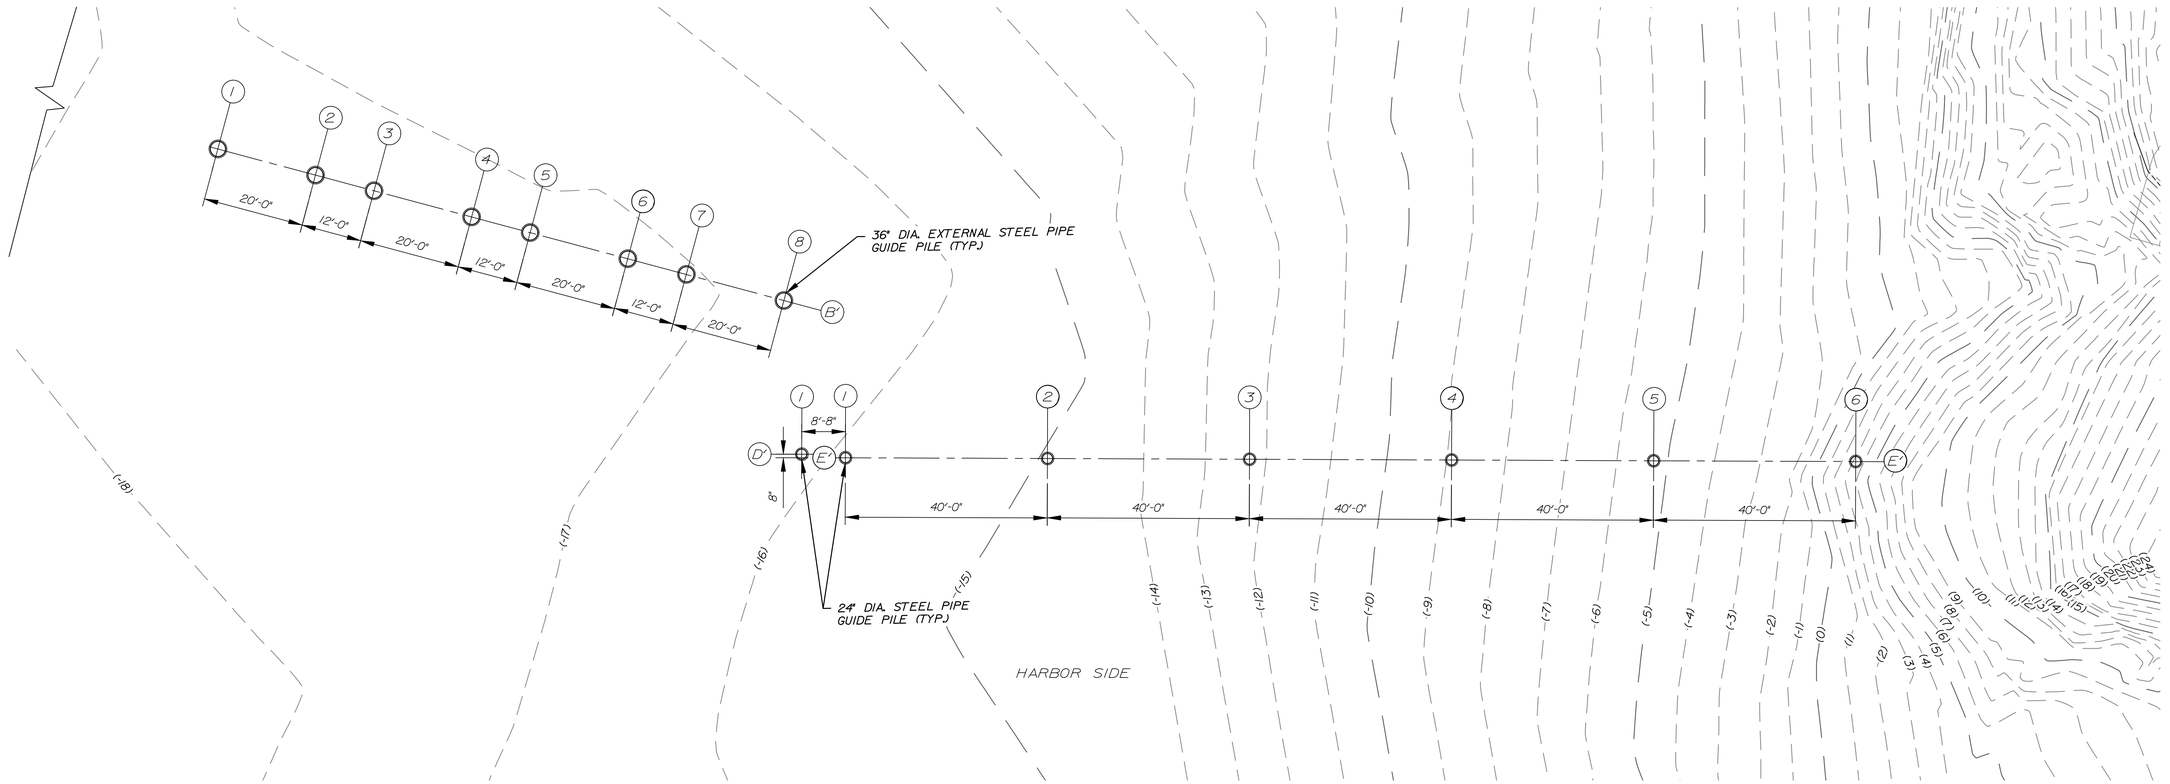

PLAN
1"=15'-0"

N

NOTES

1. ALL ELEVATIONS REFER TO NAVD 88.
2. ALL UNITS IN FEET UNLESS OTHERWISE NOTED.
3. SEE STEEL PIPE GUIDE PILE DETAILS ON DRAWINGS S-320.
4. SEE STEEL PIPE GUIDE PILE SCHEDULE ON DRAWING S-330.
5. PROTECTIVE CASINGS ARE PROPOSED AT PILE LOCATIONS TO ASSURE SUCCESSFUL PILE INSTALLATION AND NO OBSTRUCTIONS CAUSED BY THE PLACEMENT OF THE BREAKWATER/BOAT RAMP ROCKFILL. PROTECTIVE CASINGS MAY BE 30" OR 42" DIA. STEEL CASING, OR A SUITABLE DIAMETER PROPOSED BY THE CONTRACTOR.

LEGEND

- PLUMB STEEL PIPE PILE
- EXISTING BATHYMETRIC CONTOURS
- STEEL PIPE PILES WITH PROTECTIVE CASINGS (SEE NOTE 5)

0 10 20 FT.
1"=10'

Jacobs

STATE OF MAINE
DEPARTMENT OF TRANSPORTATION

APPROVED | DATE

COMMISSIONER:

CHIEF ENGINEER:

PROJECT INFORMATION			
PROGRAM	MULTIMODAL		
PROJECT MANAGER	AURELE GORNEAU II	SIGNATURE	
DESIGNER	CRAIG MORIN		
CONSULTANT	JACOBS	P.E. NUMBER	
PROJECT RESIDENT			
CONTRACTOR		DATE	
PROJECT COMPLETION DATE			

MAINE DEPARTMENT OF TRANSPORTATION
LUBEC BREAKWATER
WASHINGTON, COUNTY
LUBEC, ME

FLOATING DOCK PILE PLAN

SHEET NUMBER

S-301

48 OF 60

File: C:\Users\SAMMONR\OneDrive - JacobsMaine DOT Lubec Breakwater - Drawings_ 100% Submission_IFC\48-S-301 (Floating Dock Pile Plan-2) ; Plotted: 3/20/2026 3:22 PM by SAMMON, RICH ; Saved: 3/17/2026 3:54 PM by SAMMONR

File: C:\Users\SAMMONR\OneDrive - Jacobs\Maine DOT Lubec Breakwater - Drawings_ 100% Submission_ IFC\49-S-310 (Floating Dock Section).; Plotted: 3/20/2026 3:23 PM by SAMMON, RICH.; Saved: 3/17/2026 3:54 PM by SAMMONR

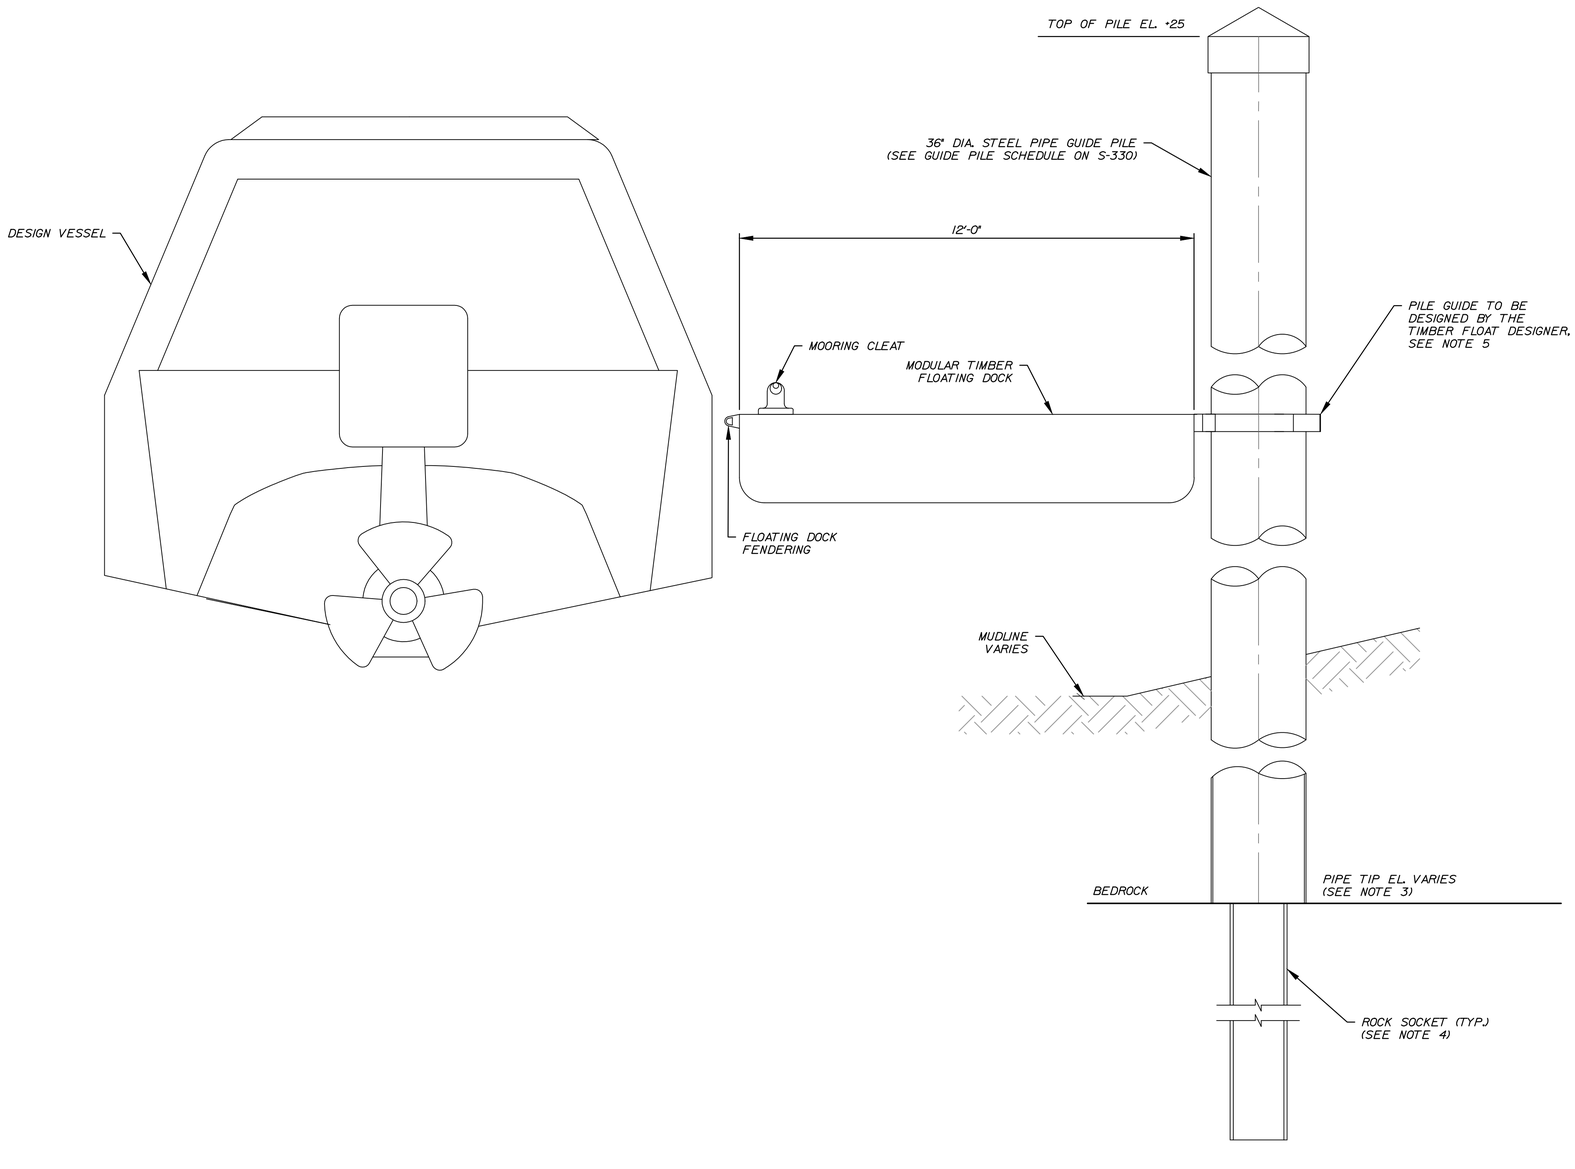

A SECTION
1/2" = 1'-0"
S-300

NOTES

1. ALL ELEVATIONS REFER TO NAVD 88.
2. ALL UNITS IN FEET UNLESS OTHERWISE NOTED.
3. REFER TO S-330 FOR GUIDE PILE SCHEDULE.
4. REFER TO S-320 FOR GUIDE PILE DETAILS
5. PILE GUIDES SHALL BE DESIGNED BY THE TIMBER FLOAT DESIGNER TO ACCOMMODATE TIDAL MOVEMENT. THE GEOMETRY AND ORIENTATION OF EACH PILE GUIDE SHOULD BE DESIGNED SO THAT THE FLOATING DOCK SYSTEM HAS THE REQUIRED MOVEMENT NEEDED, AND NO BINDING OF THE FLOATING DOCKS WILL OCCUR AT ANY LOCATIONS.

0 1 4 FT.
1/2"=1'-0"

Jacobs

STATE OF MAINE
DEPARTMENT OF TRANSPORTATION

APPROVED | DATE

COMMISSIONER:

CHIEF ENGINEER:

PROJECT INFORMATION			
PROGRAM	MULTIMODAL		
PROJECT MANAGER	AURELE GORNEAU II	SIGNATURE	
DESIGNER	CRAIG MORIN		
CONSULTANT	JACOBS	P.E. NUMBER	
PROJECT RESIDENT			
CONTRACTOR		DATE	
PROJECT COMPLETION DATE			

MAINE DEPARTMENT OF TRANSPORTATION
LUBEC BREAKWATER
LUBEC, ME WASHINGTON, COUNTY

FLOATING DOCK SECTION

SHEET NUMBER

S-310

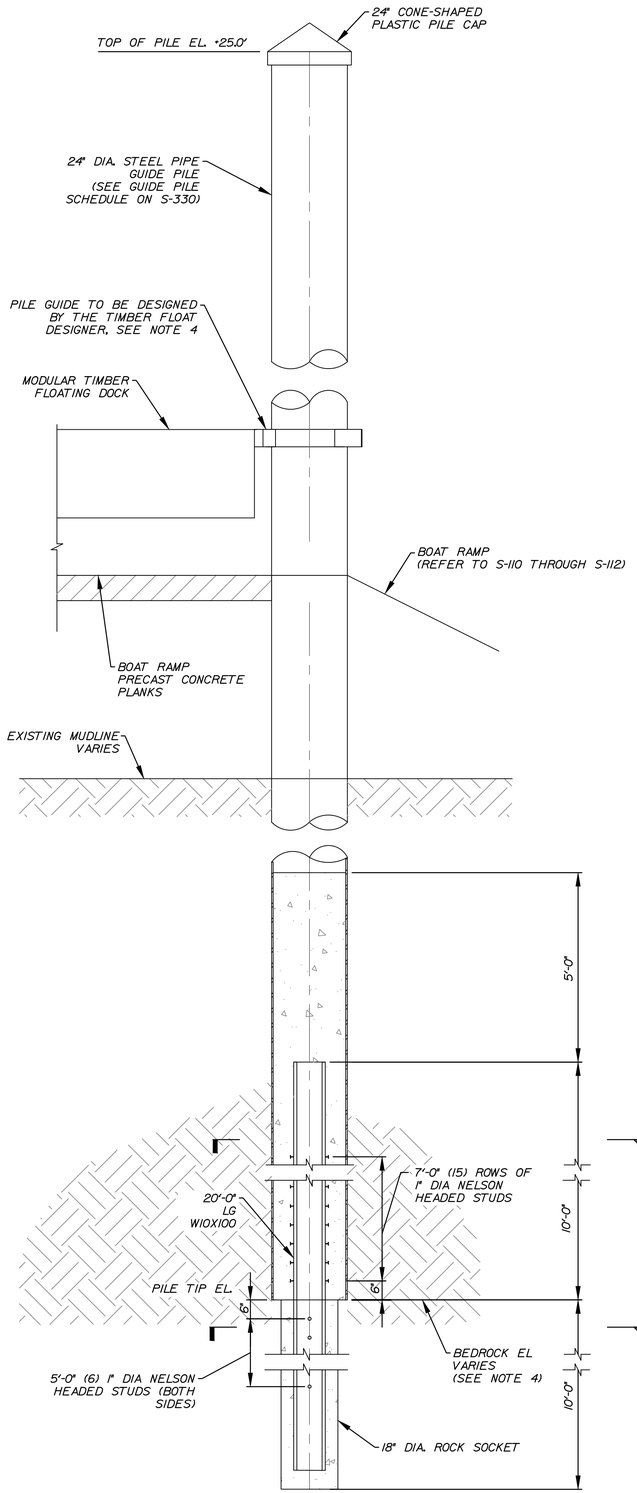

GUIDE PILE DETAIL TYPE A
1/2" = 1'-0"

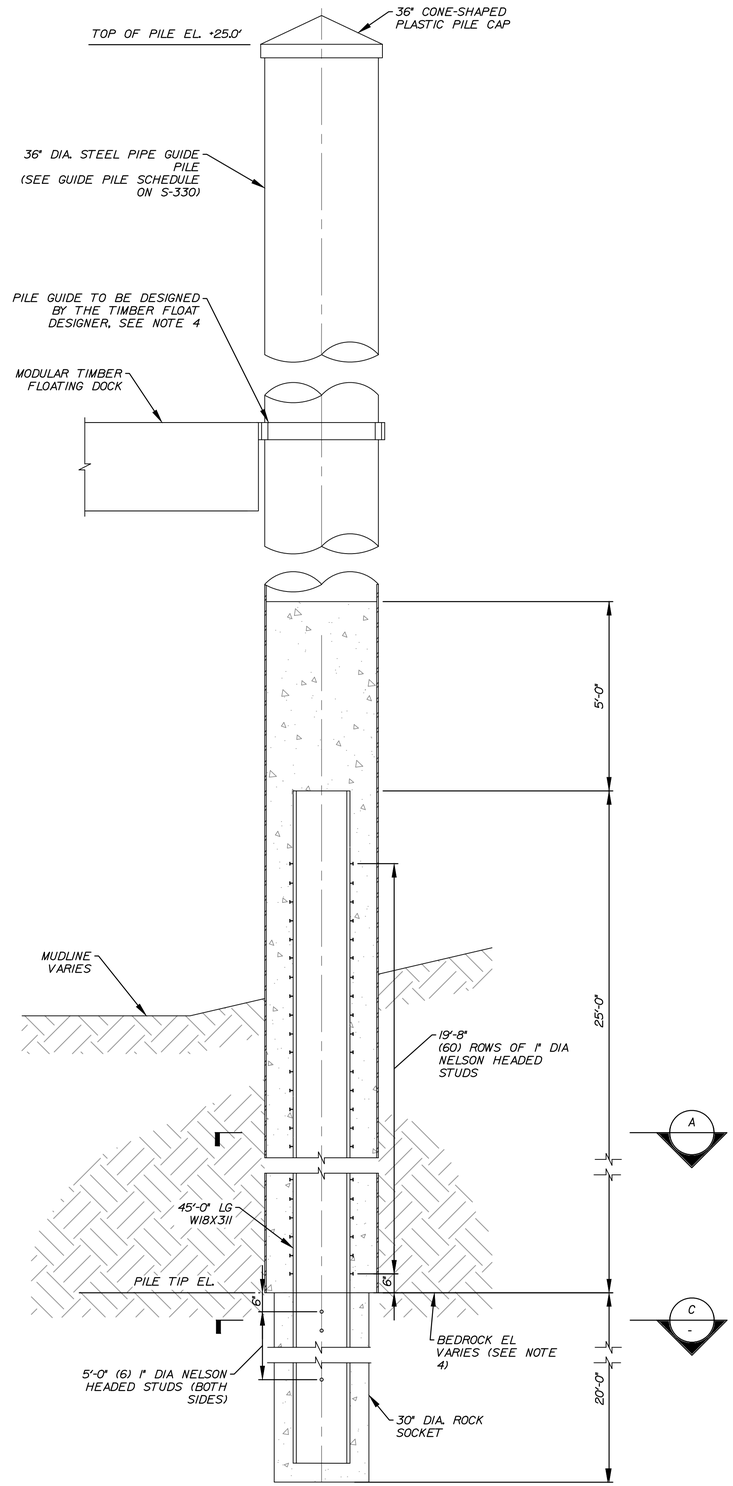

GUIDE PILE DETAIL TYPE B
1/2" = 1'-0"

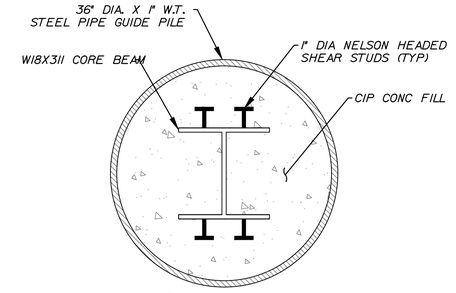

A SECTION
1" = 1'-0"

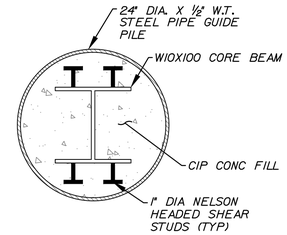

B SECTION
1/2" = 1'-0"

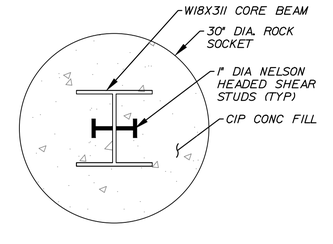

C SECTION
1" = 1'-0"

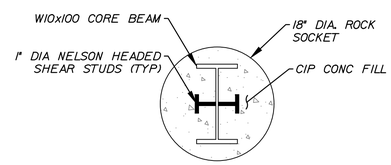

D SECTION
1' - 1'-0"

NOTES

1. ALL ELEVATIONS REFER TO NAVD 88.
2. ALL UNITS IN FEET UNLESS OTHERWISE NOTED.
3. ROCK SOCKET SHALL BE CONSTRUCTED WITHIN COMPETENT BEDROCK.
4. PILE GUIDES SHALL BE DESIGNED BY THE TIMBER FLOAT DESIGNER TO ACCOMMODATE TIDAL MOVEMENT. THE GEOMETRY AND ORIENTATION OF EACH PILE GUIDE SHOULD BE DESIGNED SO THAT THE FLOATING DOCK SYSTEM HAS THE REQUIRED MOVEMENT NEEDED, AND NO BINDING OF THE FLOATING DOCKS WILL OCCUR AT ANY LOCATIONS.

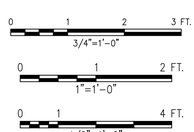

Jacobs

STATE OF MAINE
DEPARTMENT OF TRANSPORTATION

APPROVED — DATE

COMMISSIONER:

CHIEF ENGINEER:

PROJECT INFORMATION		SIGNATURE	P.E. NUMBER	DATE
PROGRAM	MULTIMODAL			
PROJECT MANAGER	AURELE GORNEAU II			
DESIGNER	CRAIG MORIN			
CONSULTANT	JACOBS			
PROJECT RESIDENT				
CONTRACTOR				
PROJECT COMPLETION DATE				DATE

MAINE DEPARTMENT OF TRANSPORTATION
LUBEC BREAKWATER
LUBEC, ME WASHINGTON, COUNTY

FLOATING DOCK GUIDE PILE DETAILS - 1

SHEET NUMBER

S-320

50 OF 60

File: C:\Users\SAMMONR\OneDrive - Jacobs\Maine DOT Lubec Breakwater - Drawings_ 100% Submission_IFC\50-S-320 (Floating Dock Guide Pile Details-1).; Plotted: 3/20/2026 3:26 PM by SAMMON, RICH.; Saved: 3/17/2026 3:54 PM by SAMMONR

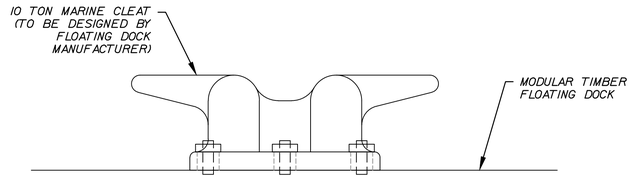

Mooring Cleat Elevation
1 1/2" = 1'-0"

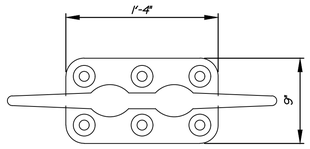

Mooring Cleat Plan
1 1/2" = 1'-0"

NOTES

1. ALL ELEVATIONS REFER TO NAVD 88.
2. ALL UNITS IN FEET UNLESS OTHERWISE NOTED.

0 1 1 1/2 FT.
1 1/2" =1'-0"

Jacobs

STATE OF MAINE
DEPARTMENT OF TRANSPORTATION

APPROVED | DATE

COMMISSIONER:

CHIEF ENGINEER:

PROJECT INFORMATION	
PROGRAM	MULTIMODAL
PROJECT MANAGER	AURELE GORNEAU II
DESIGNER	CRAIG MORIN
CONSULTANT	JACOBS
PROJECT RESIDENT	
CONTRACTOR	
PROJECT COMPLETION DATE	

SIGNATURE

P.E. NUMBER

DATE

MAINE DEPARTMENT OF TRANSPORTATION
LUBEC BREAKWATER
WASHINGTON, COUNTY
LUBEC, ME

FLOATING DOCK CLEAT DETAILS

SHEET NUMBER

S-323

51 OF 60

File: C:\Users\SAMMONR\OneDrive - Jacobs\Maine DOT Lubec Breakwater - Drawings_ 100% Submission_IFC\51-S-323 (Floating Dock Cleat Details).; Plotted: 3/20/2026 3:27 PM by SAMMON, RICH; Saved: 3/17/2026 4:00 PM by SAMMONR

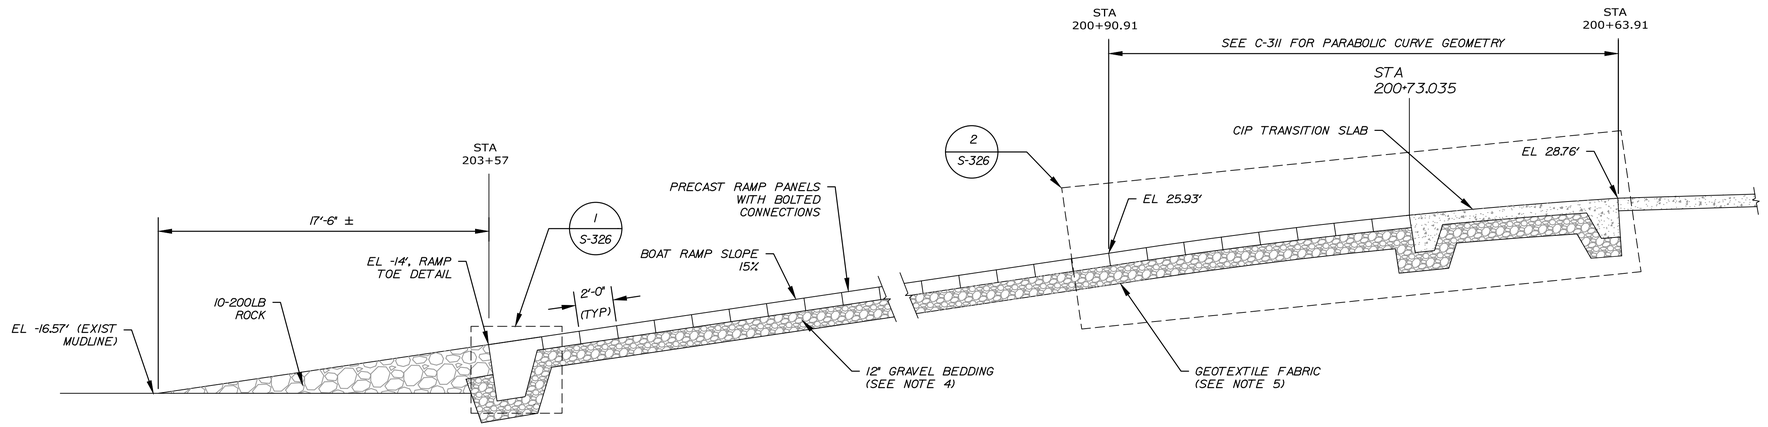

A SECTION
1/4" = 1'-0"
S-301

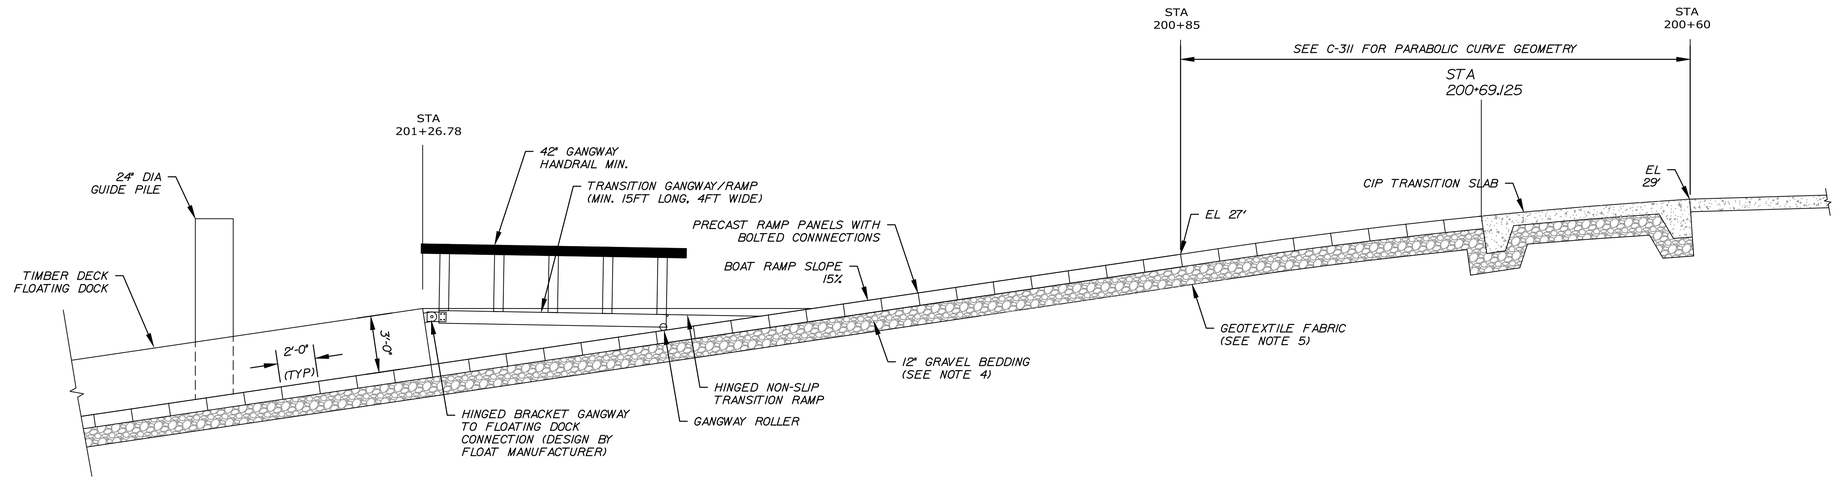

B SECTION
1/4" = 1'-0"
S-301

NOTES

1. PRECAST MANUFACTURER SHALL DETERMINE PICK POINTS FOR TRANSPORTATION DELIVERY & INSTALLATION. AFTER INSTALLATION, PICK POINT HARDWARE SHALL BE REMOVED AND GROUTED TO CREATE A LEVEL RAMP SURFACE.
2. PLACE BOAT RAMP PLANKS WITH TIGHT JOINTS BEGINNING AT BOTTOM END STOP AND WORKING UPSLOPE.
3. TIMBER DECK FLOATING DOCK AND GANGWAY/TRANSITION RAMP TO BE DETAILED AND DESIGNED BY MANUFACTURER.
4. GRAVEL BEDDING SHALL MEET SECTION 703.10, TYPE B OF THE MAINEDOT STANDARD SPECIFICATION, LATEST REVISION.
5. GEOTEXTILE FABRIC SHALL WRAP AROUND THE TOP OF THE GRAVEL BEDDING ON EACH SIDE BY A MINIMUM LENGTH OF 2'-0".

0 4 8 FT.
1/4"=1'-0"

Jacobs

STATE OF MAINE
DEPARTMENT OF TRANSPORTATION

APPROVED | DATE

COMMISSIONER:

CHIEF ENGINEER:

PROJECT INFORMATION			
PROGRAM	MULTIMODAL		
PROJECT MANAGER	AURELE GORNEAU II	SIGNATURE	
DESIGNER	CRAIG MORIN	P.E. NUMBER	
CONSULTANT	JACOBS		
PROJECT RESIDENT		DATE	
CONTRACTOR			
PROJECT COMPLETION DATE			

MAINE DEPARTMENT OF TRANSPORTATION
LUBEC BREAKWATER
WASHINGTON, COUNTY
LUBEC, ME

BOAT RAMP SECTION AND DETAILS - 1

SHEET NUMBER

S-325

File: C:\Users\SAMMONR\OneDrive - Jacobs\Maine DOT Lubec Breakwater - Drawings_ 100% Submission_IFC\S2-S-325 [Boat Ramp Section and Details-1) ; Plotted: 3/20/2026 3:27 PM by SAMMON, RICH ; Saved: 3/17/2026 4:00 PM by SAMMONR

File: C:\Users\SAMMONR\OneDrive - Jacobs\Maine DOT Lubec Breakwater - Drawings_ 100% Submission_IFC\53-S-326 (Boat Ramp Section and Details-2) ; Plotted: 3/20/2026 3:28 PM by SAMMON, RICH ; Saved: 3/17/2026 4:00 PM by SAMMONR

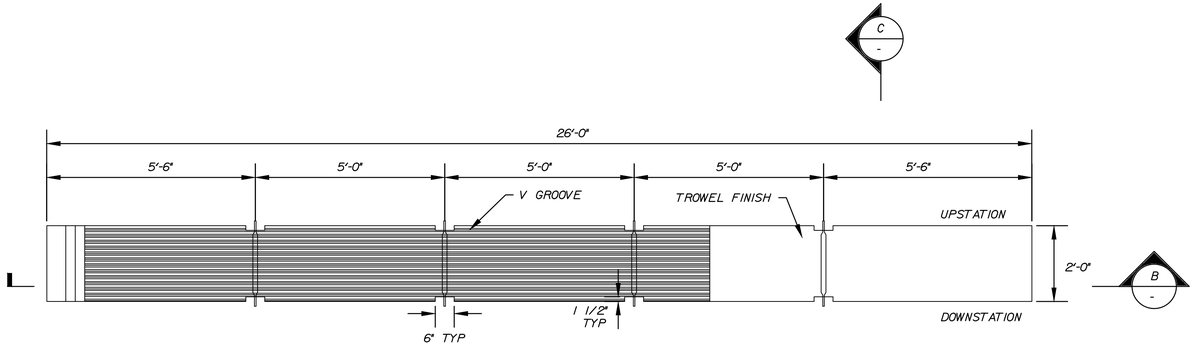

BOAT RAMP PLANK DETAIL - PLAN
1"=2'-0"

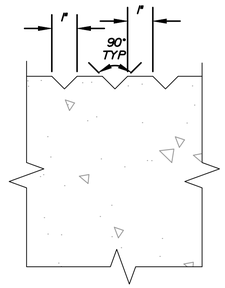

V-GROOVE FINISH DETAIL
4"=1'-0"

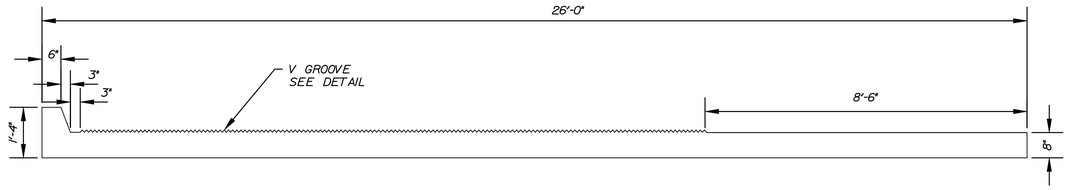

B SECTION
1"=2'-0"

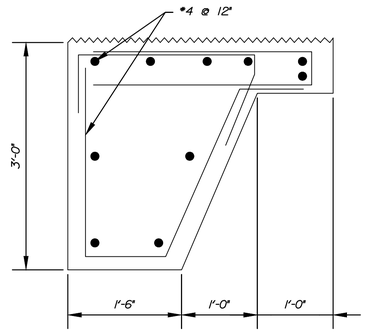

1 DETAIL
1"=1'-0"
S-325

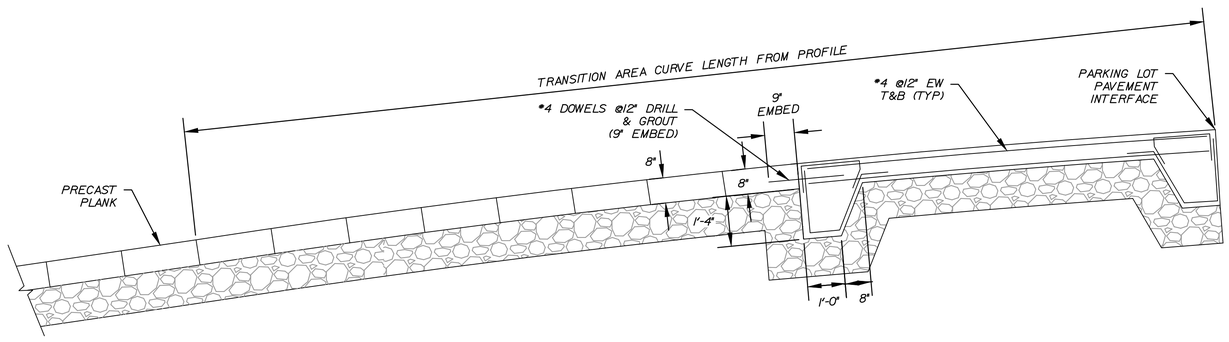

2 DETAIL
1"=2'-0"
S-325

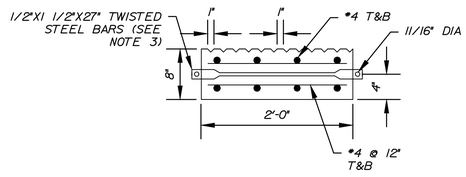

C SECTION
1"=1'-0"

NOTES

1. PRECAST MANUFACTURER SHALL DETERMINE PICK POINTS FOR TRANSPORTATION DELIVERY & INSTALLATION. AFTER INSTALLATION, PICK POINT HARDWARE SHALL BE REMOVED AND GROUTED TO CREATE A LEVEL RAMP SURFACE.
2. PLACE BOAT RAMP PLANKS WITH TIGHT JOINTS BEGINNING AT BOTTOM END STOP AND WORKING UPSLOPE.
3. TWISTED STEEL BARS CAST IN TO TIE BOAT RAMP PLANK SECTIONS TOGETHER.

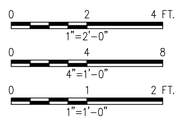

Jacobs

STATE OF MAINE
DEPARTMENT OF TRANSPORTATION

APPROVED | DATE

COMMISSIONER:

CHIEF ENGINEER:

PROJECT INFORMATION			
PROGRAM	MULTIMODAL		SIGNATURE
PROJECT MANAGER	AURELE GORNEAU II		
DESIGNER	CRAIG MORIN		P.E. NUMBER
CONSULTANT	JACOBS		
PROJECT RESIDENT			DATE
CONTRACTOR			
PROJECT COMPLETION DATE			

MAINE DEPARTMENT OF TRANSPORTATION
LUBEC BREAKWATER
WASHINGTON, COUNTY
LUBEC, ME

BOAT RAMP SECTION AND DETAILS - 2

SHEET NUMBER

S-326

GUIDE PILE SCHEDULE

PILE	PILE SIZE	CUTOFF ELEVATION (FT)	TIP ELEVATION (FT)	NORTHING	EASTING	PILE TYPE DETAIL
B'1	36" DIA. X 1.0" W.T.	25'	-40 +/-	N: 374361.34	E: 2524767.04	B
B'2	36" DIA. X 1.0" W.T.	25'	-40 +/-	N: 374356.16	E: 2524786.36	B
B'3	36" DIA. X 1.0" W.T.	25'	-40 +/-	N: 374353.06	E: 2524797.96	B
B'4	36" DIA. X 1.0" W.T.	25'	-40 +/-	N: 374347.89	E: 2524817.28	B
B'5	36" DIA. X 1.0" W.T.	25'	-40 +/-	N: 374344.78	E: 2524828.87	B
B'6	36" DIA. X 1.0" W.T.	25'	-40 +/-	N: 374339.61	E: 2524848.19	B
B'7	36" DIA. X 1.0" W.T.	25'	-40 +/-	N: 374336.51	E: 2524859.78	B
B'8	36" DIA. X 1.0" W.T.	25'	-40 +/-	N: 374331.34	E: 2524879.10	B
D'1	24" DIA. X 0.5" W.T.	25'	-45 +/-	N: 374301.40	E: 2524882.75	A
E'1	24" DIA. X 0.5" W.T.	25'	-45 +/-	N: 374300.70	E: 2524891.41	A
E'2	24" DIA. X 0.5" W.T.	25'	-45 +/-	N: 374300.56	E: 2524931.41	A
E'3	24" DIA. X 0.5" W.T.	25'	-45 +/-	N: 374300.41	E: 2524971.41	A
E'4	24" DIA. X 0.5" W.T.	25'	-45 +/-	N: 374300.26	E: 2525011.41	A
E'5	24" DIA. X 0.5" W.T.	25'	-45 +/-	N: 374300.11	E: 2525051.41	A
E'6	24" DIA. X 0.5" W.T.	25'	-45 +/-	N: 374299.96	E: 2525091.41	A

NOTES

1. ALL PILES SHALL BE DRIVEN OR DRILLED TO BEDROCK LEVEL AND SEATED WITHIN THE BEDROCK. ROCK SOCKETS SHALL BE DRILLED WITHIN COMPETENT BEDROCK. BEDROCK ELEVATION VARIES.
2. REFER TO S-320 FOR PILE DETAIL TYPE.
3. REFER TO B-100 FOR ESTIMATED BEDROCK ELEVATIONS.

Jacobs

STATE OF MAINE
DEPARTMENT OF TRANSPORTATION

APPROVED | DATE

COMMISSIONER:

CHIEF ENGINEER:

PROJECT INFORMATION	
PROGRAM	MULTIMODAL
PROJECT MANAGER	AURELE GORNEAU II
DESIGNER	CRAIG MORIN
CONSULTANT	JACOBS
PROJECT RESIDENT	
CONTRACTOR	
PROJECT COMPLETION DATE	

SIGNATURE

P.E. NUMBER

DATE

MAINE DEPARTMENT OF TRANSPORTATION
LUBEC BREAKWATER
LUBEC, ME WASHINGTON, COUNTY

FLOATING DOCK GUIDE PILE SCHEDULE

SHEET NUMBER

S-330

File: C:\Users\SAMMONR\OneDrive - Jacobs\Maine DOT Lubec Breakwater - Drawings_ 100% Submission_ IFC\S4-S-330 (Floating Dock Guide Pile Schedule).; Plotted: 3/20/2026 3:28 PM by SAMMON, RICH.; Saved: 3/17/2026 4:00 PM by SAMMONR

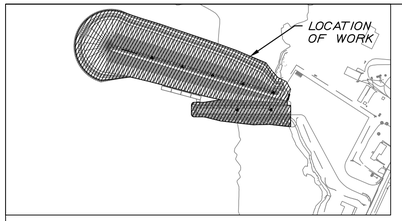

KEY PLAN
1"=240'-0"

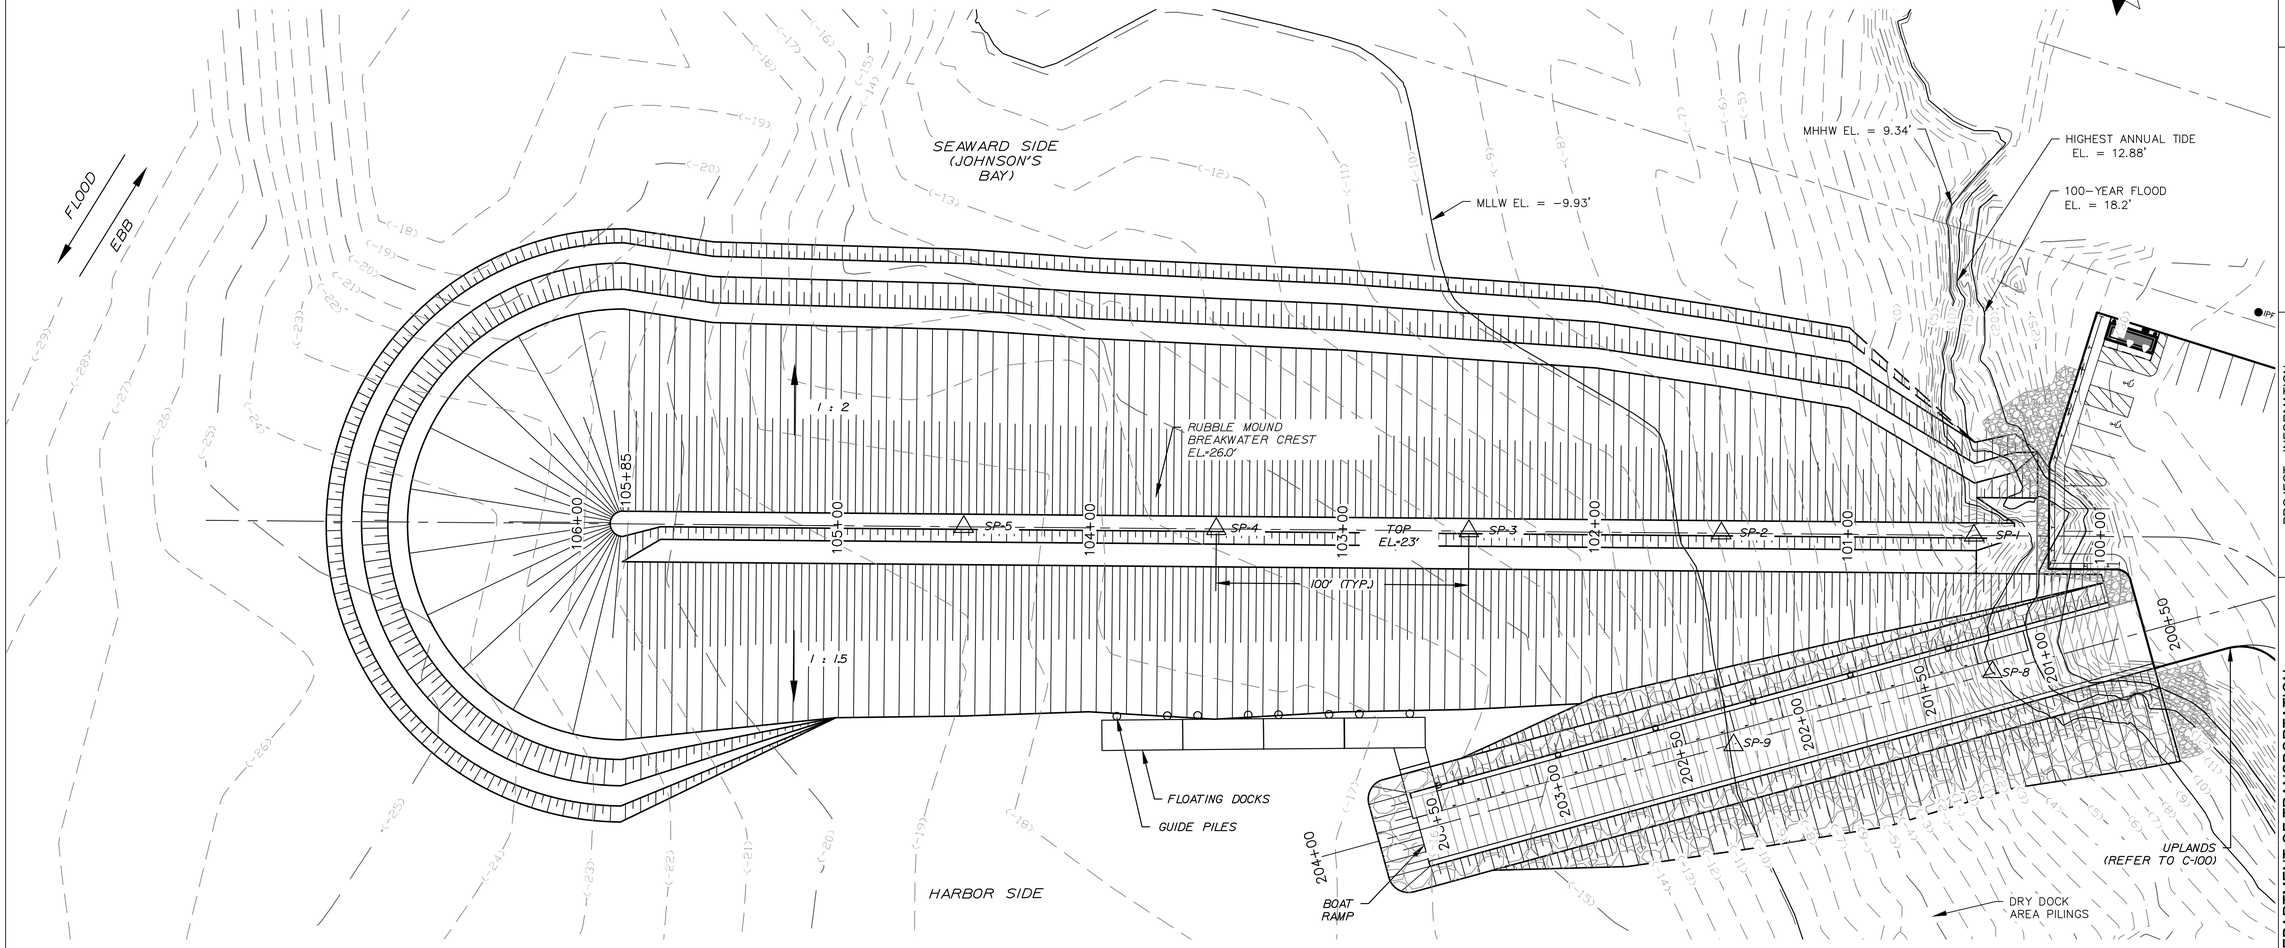

PLAN
1"=30'-0"

NOTES

1. ALL ELEVATIONS REFER TO NAVD 88.
2. ALL UNITS IN FEET UNLESS OTHERWISE NOTED.
3. SETTLEMENT PLATES SHALL BE INSTALLED WITHIN RUBBLE-MOUND CORE LAYER AND AT LEAST 10FT BELOW TOP OF FINISHED GRADE FOR THE RUBBLE-MOUND BREAKWATER AS SHOWN ON THE CONTRACT DRAWING AND PLACED AT A SPACING OF 100FT, UNLESS OTHERWISE NOTED.
4. SETTLEMENT PLATES SHALL BE LOCATED AT THE STATIONS SHOWN IN DRAWING MN-100 AND AT THE CENTERLINE OF THE BREAKWATER.
5. THE SETTLEMENT PLATES SHALL BE MONITORED TWICE WEEKLY, OR MORE FREQUENTLY AS NEEDED.

LEGEND:

△ SP-1 SETTLEMENT PLATE LOCATION AND NUMBER

0 30 60 FT.
1"=30'

Jacobs

STATE OF MAINE
DEPARTMENT OF TRANSPORTATION

APPROVED — DATE

COMMISSIONER:

CHIEF ENGINEER:

STATE OF MAINE — PHILLIP LANERGAN — 14068 — PROFESSIONAL ENGINEER

PROJECT INFORMATION			
	MULTIMODAL	SIGNATURE	
PROGRAM	AURELE GORNEAU II		
PROJECT MANAGER	CRAIG MORIN	P.E. NUMBER	
DESIGNER	JACOBS		
CONSULTANT		DATE	
PROJECT RESIDENT			
CONTRACTOR			
PROJECT COMPLETION DATE			

MAINE DEPARTMENT OF TRANSPORTATION
LUBEC BREAKWATER
WASHINGTON, COUNTY
LUBEC, ME

RUBBLE-MOUND BREAKWATER MONITORING PLAN

SHEET NUMBER

MN-100

55 OF 60

File: C:\Users\SAMMONR\OneDrive - Jacobs\Maine DOT Lubec Breakwater - Drawings_ 100% Submission_IFC\55-MN-100 (Rubble-Mound Monitoring Plan) - Plotted: 3/20/2026 3:31 PM by SAMMON, RICH; Saved: 3/17/2026 4:09 PM by SAMMONR

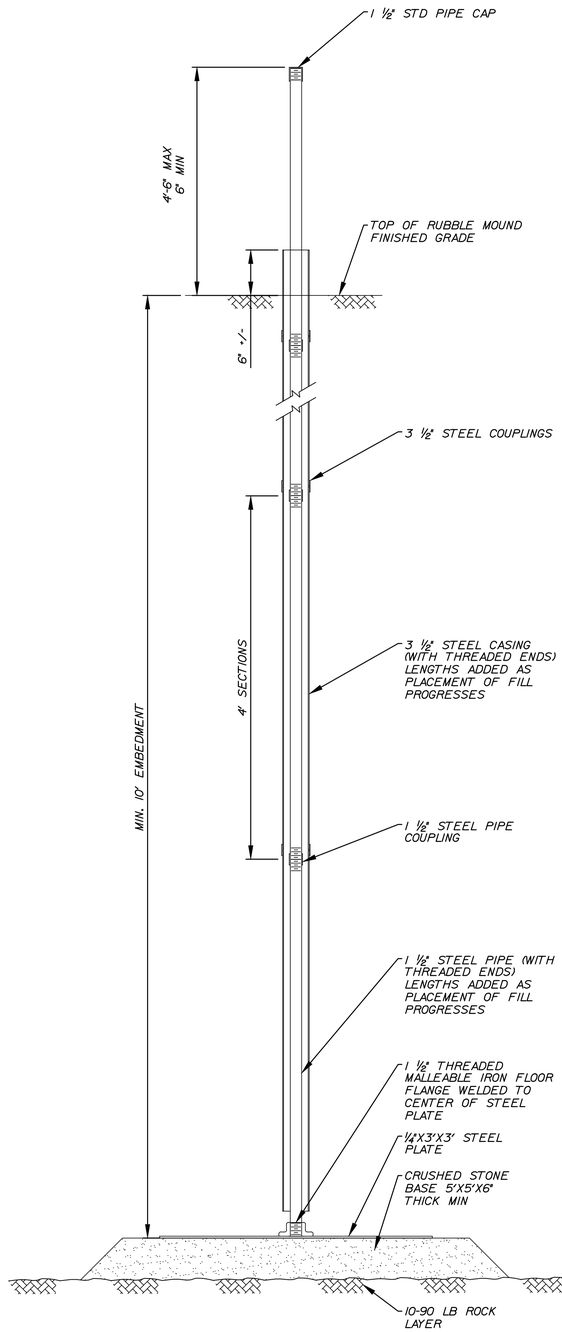

ELEVATION
1"=10'

SETTLEMENT PLATE INSTALLATION NOTES

1. INSTALL THE SETTLEMENT MONITORING PLATES AS SHOWN ON THE CONTRACT DRAWINGS.
2. THE SETTLEMENT PLATES SHALL BE MONITORED TWICE WEEKLY, OR MORE FREQUENTLY AS NEEDED, THE SETTLEMENT READINGS SHALL BE SUBMITTED TO THE RESIDENT ENGINEER FOR ANALYSIS.
3. MONITORING FREQUENCY MAY BE INCREASED DEPENDING UPON ASSESSMENT OF THE RATE OF CONSOLIDATION BY THE RESIDENT ENGINEER.
4. INSTALL SETTLEMENT PLATES AND OBTAIN BASE LINE READINGS PRIOR TO INSTALLING THE RUBBLE-MOUND BREAKWATER UNDERLAYER. EXTEND THE OUTER CASING AS NEEDED WHILE CONSTRUCTING THE RUBBLE-MOUND UNDERLAYER AND ARMOR LAYER.
5. ADDITIONAL BREAKWATER ROCK PLACEMENT MAY BE REQUIRED DEPENDING ON FIELD SETTLEMENT DATA ANALYSIS AND AS DIRECTED BY THE RESIDENT ENGINEER.
6. UPON REACHING THE ANTICIPATED SETTLEMENT VALUES LISTED IN THE GEOTECHNICAL REPORT, NOTIFY THE RESIDENT ENGINEER BEFORE FURTHER ACTION.

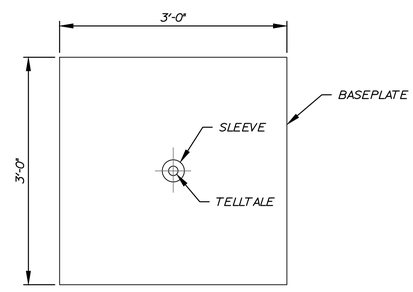

PLAN

SETTLEMENT PLATE DETAIL (SP)
1"=1'-0"

0 1 2 FT.
1"=1'-0"

0 10 20 FT.
1"=10'

Jacobs

STATE OF MAINE
DEPARTMENT OF TRANSPORTATION

APPROVED | DATE

COMMISSIONER:

CHIEF ENGINEER:

PROJECT INFORMATION			
PROGRAM	MULTIMODAL		
PROJECT MANAGER	AURELE GORNEAU II	SIGNATURE	
DESIGNER	CRAIG MORIN	P.E. NUMBER	
CONSULTANT	JACOBS		
PROJECT RESIDENT		DATE	
CONTRACTOR			
PROJECT COMPLETION DATE			

MAINE DEPARTMENT OF TRANSPORTATION
LUBEC BREAKWATER
LUBEC, ME WASHINGTON, COUNTY

RUBBLE-MOUND BREAKWATER MONITORING SECTIONS AND DETAILS

SHEET NUMBER

MN-120

File: C:\Users\SAMMONR\OneDrive - Jacobs\Maine DOT Lubec Breakwater - Drawings_ 100% Submission_ [FC\56-MN-120 (Rubble-Mound Monitoring Sections and Details).dwg Plotted: 3/20/2026 3:31 PM by SAMMON, RICH ; Saved: 3/17/2026 4:09 PM by SAMMONR

GENERAL NOTES

A. CONTRACTOR SHALL OBTAIN AVAILABLE SHORT CIRCUIT CURRENT AT CONNECTION POINT FROM VERSANT AND SHALL VERIFY THAT ALL EQUIPMENT BEING INSTALLED IS PROVIDED WITH ADEQUATE AIC RATING.

B. ALL EQUIPMENT IS NEW, UNLESS CALLED OUT AS EXISTING.

C. USE STAINLESS STEEL STRUT AND HARDWARE FOR ALL EQUIPMENT & CONDUIT SUPPORT.

D. USE EXTRA HEAVY WALL FIBERGLASS CONDUIT SYSTEM FOR ALL EXPOSED CONDUIT RUNS, UNLESS OTHERWISE NOTED. ALL CONDUIT FITTINGS SHALL BE LISTED FOR WET LOCATIONS.

E. USE 316 STAINLESS STEEL (NEMA 4X GASKETED SCREW COVER) FOR PULLBOXES AND JUNCTION BOXES, UNLESS OTHERWISE NOTED.

F. FOR ALL EXPOSED CONDUITS, PROVIDE CONDUIT SUPPORT INTERVAL THAT IS 50% GREATER THAN NEC MINIMUM.

G. ALL STRUT CHANNEL, FASTENING SYSTEMS, CLAMPS AND RELATED HARDWARE SHALL BE STAINLESS STEEL.

H. PROVIDE DEDICATED NEUTRAL AND EQUIPMENT GROUNDING CONDUCTORS FOR EACH BRANCH CIRCUIT INDICATED ON THE PLAN DRAWINGS.

I. FOR EACH CONDUIT THAT IS TO BE LEFT IN PLACE FOR FUTURE USE, INSTALL A PULLWIRE AND SECURELY CAP EACH END. PERMANENTLY MARK THE END OF EACH CONDUIT WITH THE LOCATION OF THE OPPOSITE END'S TERMINATION POINT.

J. PROVIDE LABELS ON ALL RECEPTACLES, SWITCHES, ETC. INDICATING PANEL/CIRCUIT NUMBERS, AS APPLICABLE.

K. SPLICES MUST BE MADE ONLY AT OUTLETS, JUNCTION BOXES OR ACCESSIBLE RACEWAYS. SPLICING OF UNGROUNDED CONDUCTORS IN PANELBOARDS IS NOT PERMITTED. SPLICES MUST BE MADE WITH SOLDERLESS CONNECTORS CONFORMING TO UL 486A, UL 486C, AND UL 486E. INSULATED WIRE NUTS SHALL BE PRE-FILLED WITH SILICONE SEALANT AND MAY ONLY BE USED TO SPLICE CONDUCTORS SIZED NOJO AWG AND SMALLER. COMPRESSION CONNECTORS MUST BE USED TO SPLICE CONDUCTORS NO.8 AWG AND LARGER. ALL SPLICES, INCLUDING THOSE MADE WITH INSULATED WIRE NUTS, MUST BE SUBMERSIBLE.

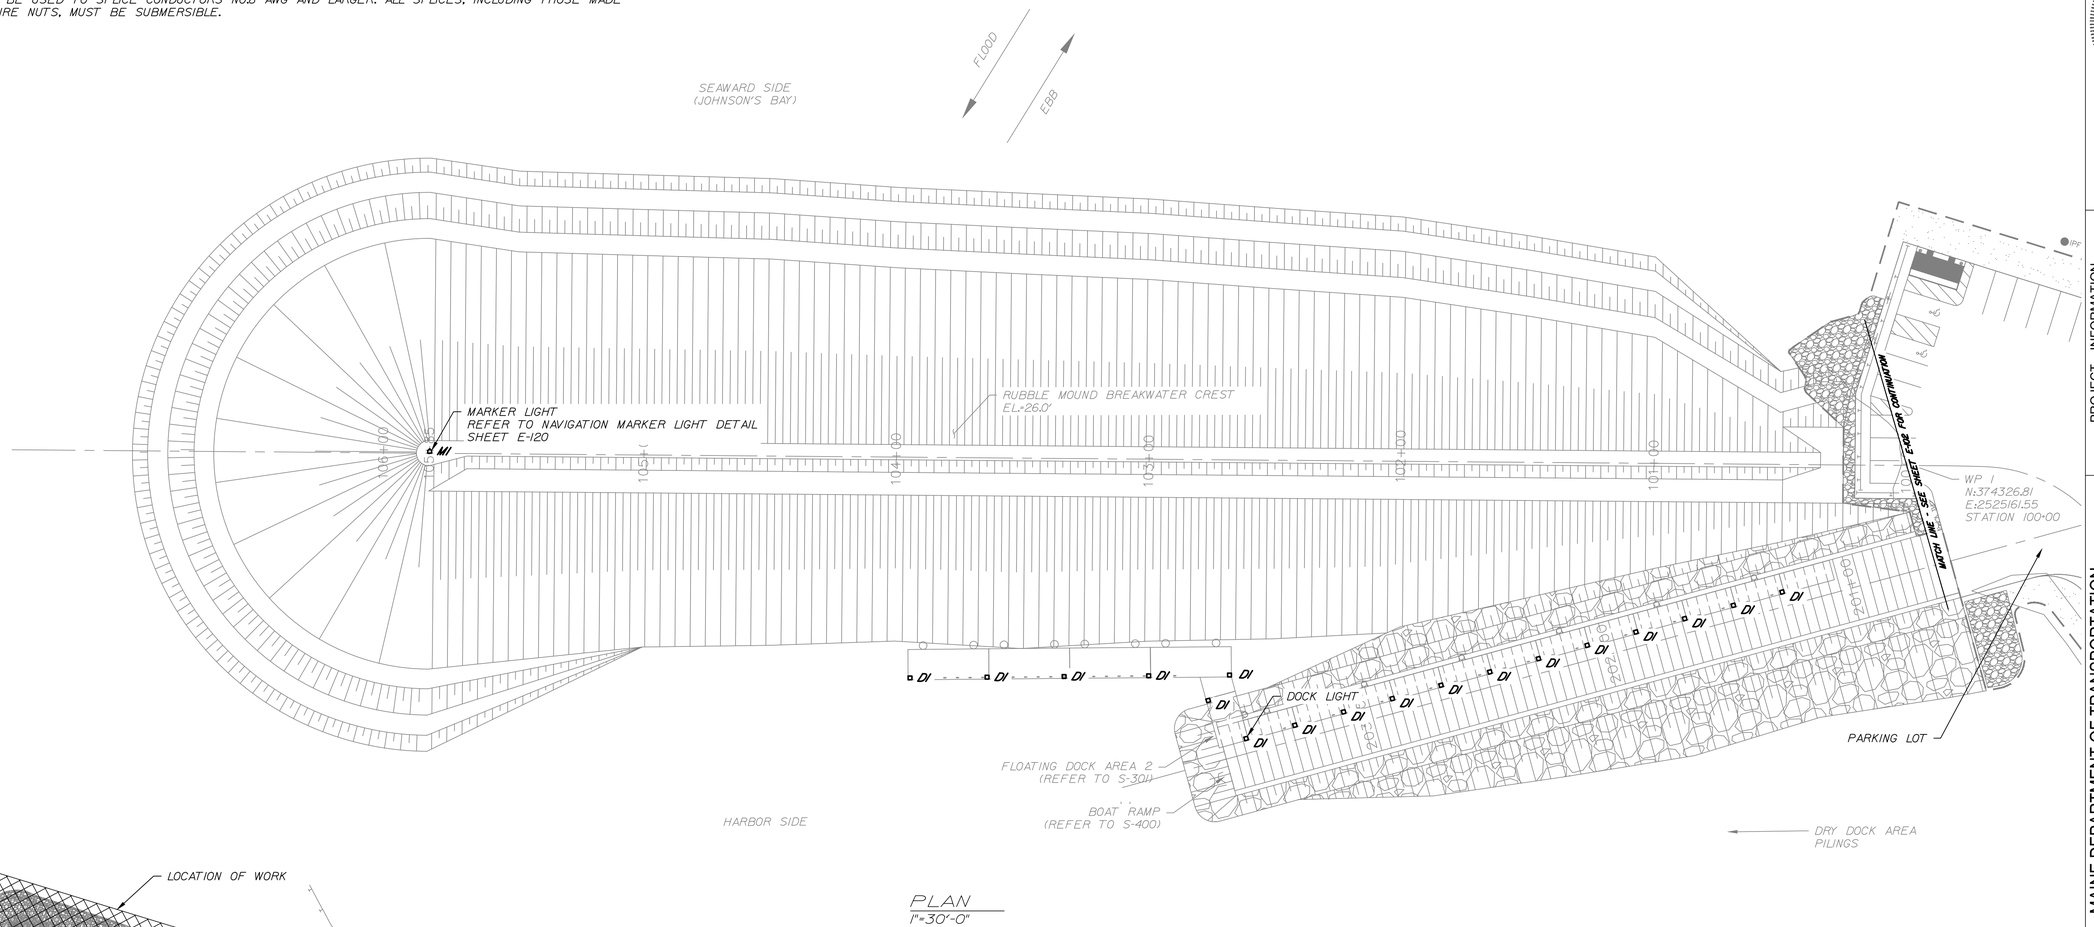

PLAN
1"=30'-0"

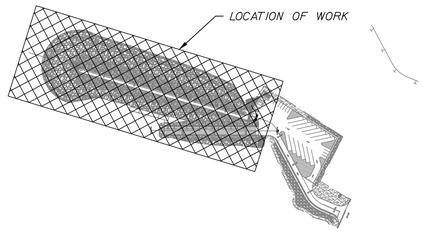

KEY PLAN

STATE OF MAINE
DEPARTMENT OF TRANSPORTATION

APPROVED — DATE

COMMISSIONER:

CHIEF ENGINEER:

STATE OF MAINE — RYAN B. BEIKES NO. 13569 — LICENSED PROFESSIONAL ENGINEER

	SIGNATURE	P.E. NUMBER	DATE

PROJECT INFORMATION	
PROGRAM	MULTIMODAL
PROJECT MANAGER	A. GORNEAU, II
DESIGNER	R. BEIKES
CONSULTANT	JACOBS
PROJECT RESIDENT	
CONTRACTOR	
PROJECT COMPLETION DATE	

MAINE DEPARTMENT OF TRANSPORTATION
LUBEC BREAKWATER
WASHINGTON, COUNTY
LUBEC, ME

RUBBLE-MOUND BREAKWATER UTILITY PART PLAN

SHEET NUMBER

E-101

57 OF 60

Jacobs

File: C:\Users\SAMMONRI\OneDrive - Jacobs\Maine DOT Lubec Breakwater - Drawings_ 100% Submission_IFC\S7-E-101 (Rubble-Mound Utility Part Plan) ; Plotted: 3/20/2026 3:34 PM by SAMMON, RICH ; Saved: 3/19/2026 4:08 PM by PHUNGHM

GENERAL NOTES

A. CONTRACTOR SHALL OBTAIN AVAILABLE SHORT CIRCUIT CURRENT AT CONNECTION POINT FROM VERSANT AND SHALL VERIFY THAT ALL EQUIPMENT BEING INSTALLED IS PROVIDED WITH ADEQUATE AIC RATING.

B. ALL EQUIPMENT IS NEW, UNLESS CALLED OUT AS EXISTING.

C. USE STAINLESS STEEL STRUT AND HARDWARE FOR ALL EQUIPMENT & CONDUIT SUPPORT.

D. USE EXTRA HEAVY WALL FIBERGLASS CONDUIT SYSTEM FOR ALL EXPOSED CONDUIT RUNS, UNLESS OTHERWISE NOTED. ALL CONDUIT FITTINGS SHALL BE LISTED FOR WET LOCATIONS.

E. USE 316 STAINLESS STEEL (NEMA 4X GASKETED SCREW COVER) FOR PULLBOXES AND JUNCTION BOXES, UNLESS OTHERWISE NOTED.

F. FOR ALL EXPOSED CONDUITS, PROVIDE CONDUIT SUPPORT INTERVAL THAT IS 50% GREATER THAN NEC MINIMUM.

G. PROVIDE NEW UPDATED, TYPEWRITTEN PANEL SCHEDULE FOR PANEL "MDP" (SEALED IN PLASTIC).

H. ALL STRUT CHANNEL, FASTENING SYSTEMS, CLAMPS AND RELATED HARDWARE SHALL BE STAINLESS STEEL.

I. PROVIDE DEDICATED NEUTRAL AND EQUIPMENT GROUNDING CONDUCTORS FOR EACH BRANCH CIRCUIT INDICATED ON THE PLAN DRAWINGS.

J. FOR EACH CONDUIT THAT IS TO BE LEFT IN PLACE FOR FUTURE USE, INSTALL A PULLWIRE AND SECURELY CAP EACH END. PERMANENTLY MARK THE END OF EACH CONDUIT WITH THE LOCATION OF THE OPPOSITE END'S TERMINATION POINT.

K. PROVIDE LABELS ON ALL RECEPTACLES, SWITCHES, ETC. INDICATING PANEL/CIRCUIT NUMBERS, AS APPLICABLE.

L. SPLICES MUST BE MADE ONLY AT OUTLETS, JUNCTION BOXES OR ACCESSIBLE RACEWAYS. SPLICING OF UNGROUNDED CONDUCTORS IN PANELBOARDS IS NOT PERMITTED. SPLICES MUST BE MADE WITH SOLDERLESS CONNECTORS CONFORMING TO UL 486A, UL 486C, AND UL 486E. INSULATED WIRE NUTS SHALL BE PRE-FILLED WITH SILICONE SEALANT AND MAY ONLY BE USED TO SPLICE CONDUCTORS SIZED NO.10 AWG AND SMALLER. COMPRESSION CONNECTORS MUST BE USED TO SPLICE CONDUCTORS NO.8 AWG AND LARGER. ALL SPLICES, INCLUDING THOSE MADE WITH INSULATED WIRE NUTS, MUST BE SUBMERSIBLE.

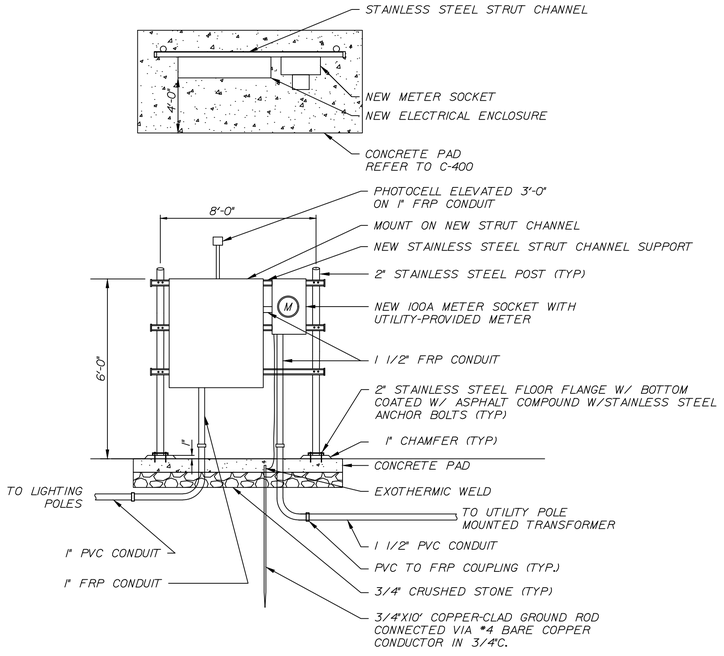

NOTES:
1. REFER TO E-110 SINGLE LINE DIAGRAM FOR CABLE SIZE, CONTENTS OF ENCLOSURE, AND CONDUIT TYPES.
2. REFER TO TYPICAL CONCRETE UTILITY PAD DETAIL ON DWG C-400.
3. GROUND PER STANDARD MAINE DOT SPECIFICATION REQUIREMENTS AND NEC. ADDITIONAL GROUND RODS MAY BE REQUIRED BASED ON TEST RESULTS AND LOCAL CONDITIONS.

ELECTRICAL EQUIPMENT MOUNT DETAILS

N.T.S.

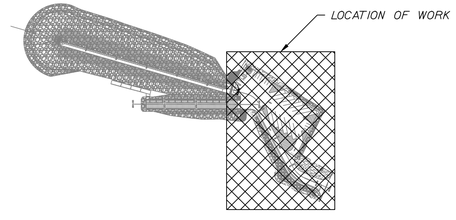

KEY PLAN

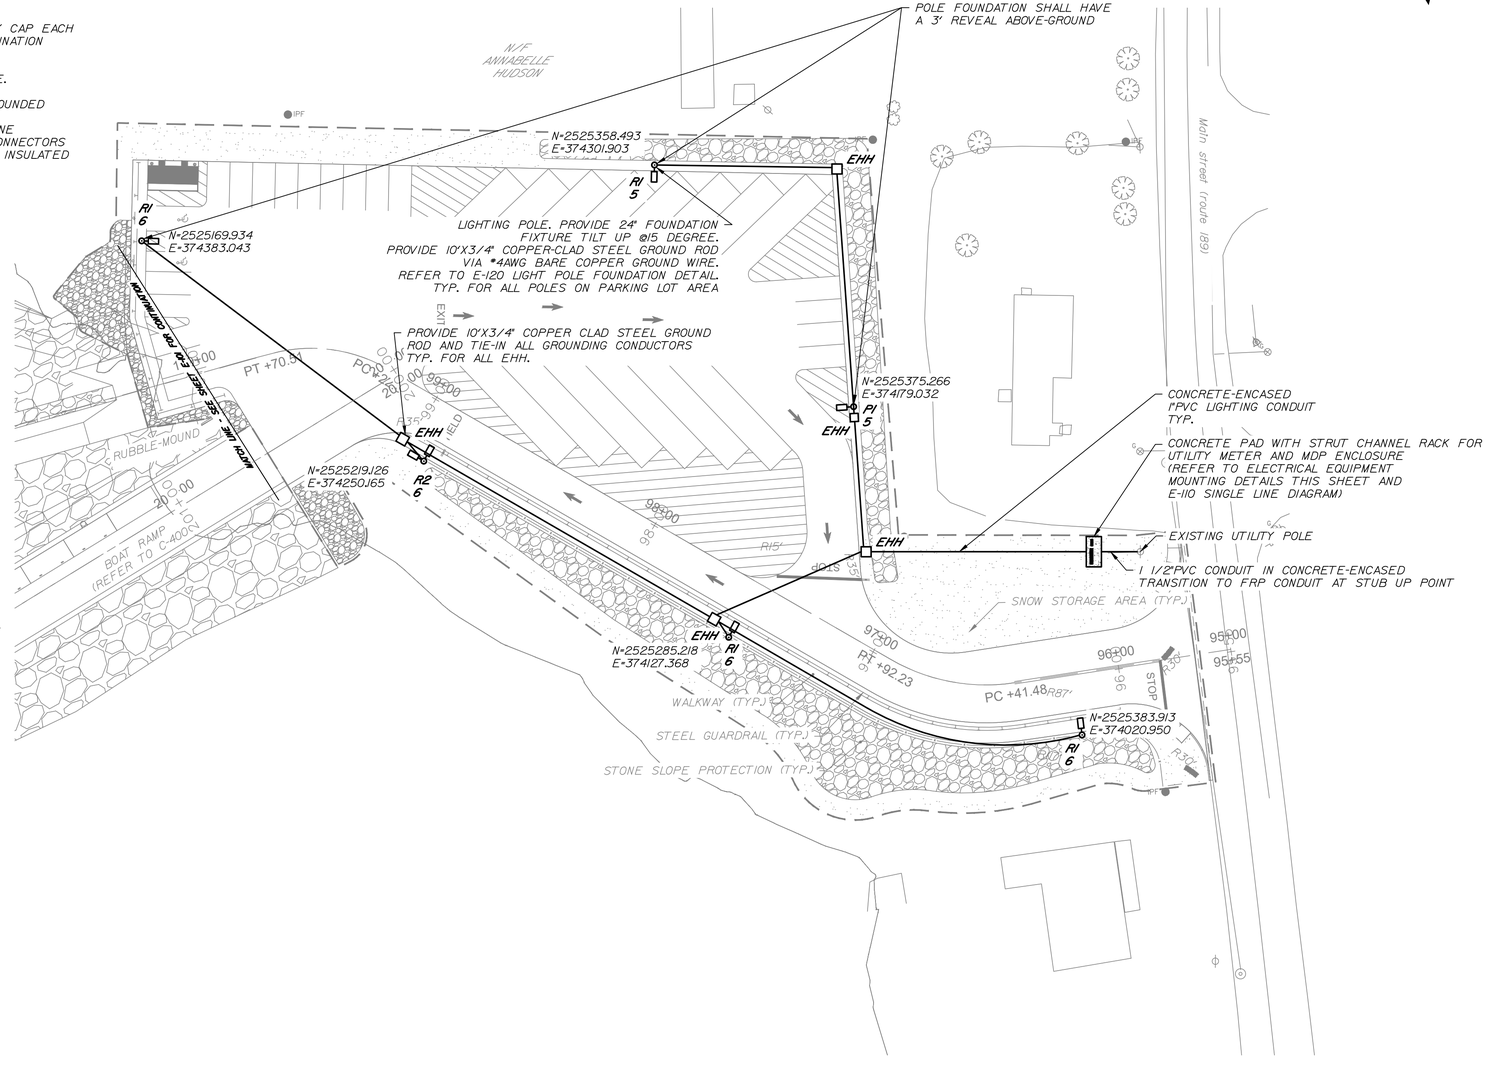

PLAN

1"=30'-0"

0 30 60 FT.
1"=30'

Jacobs

STATE OF MAINE
DEPARTMENT OF TRANSPORTATION

APPROVED — DATE

COMMISSIONER: — CHIEF ENGINEER:

PROJECT INFORMATION

PROGRAM	MULTIMODAL	SIGNATURE	
PROJECT MANAGER	A. GORNEAU, II		
DESIGNER	R. BEIKES	P.E. NUMBER	
CONSULTANT	JACOBS	DATE	
PROJECT RESIDENT			
CONTRACTOR			
PROJECT COMPLETION DATE			

MAINE DEPARTMENT OF TRANSPORTATION
LUBEC BREAKWATER
WASHINGTON, COUNTY
LUBEC, ME

PARKING LOT UTILITY PART PLAN

SHEET NUMBER

E-102

58 OF 60

File: C:\Users\SAMMONR\OneDrive - Jacobs\Maine DOT Lubec Breakwater - Drawings_100% Submission_(FC)\58-E-102 (Parking Lot Utility Part Plan) - Plotted: 3/20/2026 3:33 PM by PHUNGHM
Plotted: 3/19/2026 3:35 PM by SAMMONR, RICH - Saved: 3/19/2026 4:07 PM by PHUNGHM

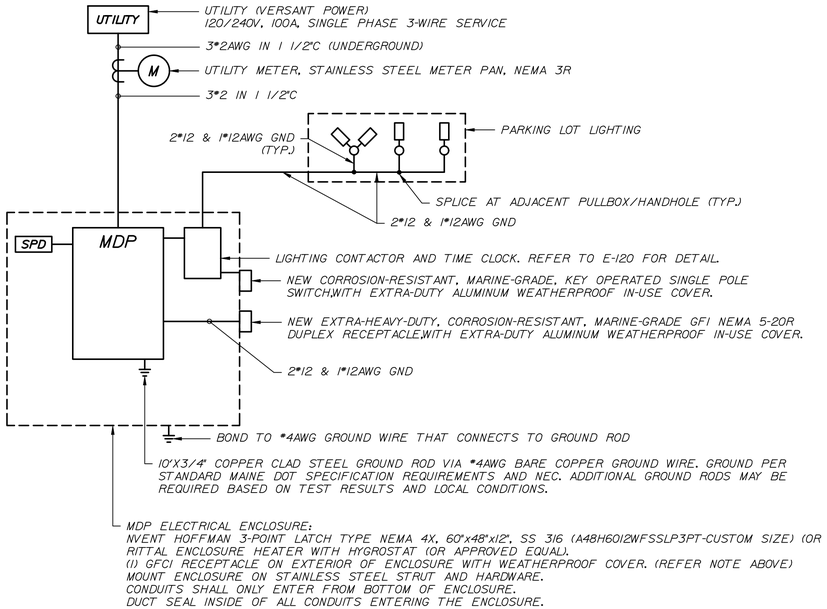

SINGLE LINE DIAGRAM

PANEL CIRCUIT AND LOAD SCHEDULE

SERVICE: LIGHTING
DESIGNATION: PANEL MDP
LOCATION: PARKING LOT

LOAD DESCRIPTION	A	B	TRIP	POLES			POLES	TRIP	LOAD A	LOAD B	LOAD DESCRIPTION
GFCI RECEPTACLE	180		20	1	1	2	2	40	-		SPD(1)
ENCLOSURE HEATER		400	70	1	3	4				-	
LIGHTING NORTH	120		20	1	5	6			300		LIGHTING SOUTH
LIGHTING CONTACTOR		180	20	1	7	8	1	20		-	SPARE
SPARE	-		20	1	9	10	1	20	-		SPARE
SPARE		-	20	1	11	12	1	20		-	SPARE
SPARE	-		20	1	13	14	1	20	-		SPARE
SPARE		-	20	1	15	16	1	20		-	SPARE
SPARE	-		20	1	17	18	1	20	-		SPARE
VA SUBTOTAL LEFT	300	580							300	0	VA SUBTOTAL RIGHT

A B — N — GRD

MCB: 100A MAIN: TOP

SUBTOTAL: 1180 TOTAL CONNECTED LOAD: 5.0 AMP

VOLTAGE: 120/240V CYCLE: 60 Hz PHASE: 1 WIRES: 3

FEED FROM: UTILITY TRANS MAIN: MCB BUS: 100A 22 KAIC

NOTES: ALL BREAKERS SHALL BE GROUND FAULT (GFCI) TYPE, UNLESS OTHERWISE NOTED

NOTES: (1)GROUND FAULT PROTECTION NOT REQUIRED

LIGHT FIXTURE SCHEDULE

SYMBOL	TYPE	MANUFACTURE/CATALOG NO.	WATTS	MOUNTING	REMARK
	R1	SINGLE LIGHT POLE LUMINARIES: STREETWORKS COOPER BABA-GLAN-SB2A-730-U-T3-SP2-BZ-CC POLE: VALMONT R-290845805T4XX313-BABA (OR APPROVED EQUAL)	LED 60W	POLE	MARINE GRADE COASTAL FINISH SALT-SPRAY TEST 5,000 HOURS PER ASTMB117. LIGHT WITH 29.5' ALUMINUM POLE. PROVIDE GROUNDING TO NEW GROUND ROD (ELSEWHERE). ANY EQUIVALENT FIXTURE MUST COMPLY WITH BABA, BE DARK SKY, BUG RATING U-0,IP66, G3 VIBRATION, MARINE-GRADE.
	R2	DOUBLE LIGHT POLE LUMINARIES: STREETWORKS COOPER BABA-GLAN-SB2A-730-U-T3-SP2-BZ-CC POLE: VALMONT R-290845805T4XX313-BABA BRACKET: VALMONT BULLHORN FLOODLIGHT #2BIB0-BABA (OR APPROVED EQUAL)	LED 2x60W	POLE	MARINE GRADE COASTAL FINISH SALT-SPRAY TEST 5,000 HOURS PER ASTMB117. LIGHT WITH 29.5' ALUMINUM POLE. PROVIDE GROUNDING TO NEW GROUND ROD (ELSEWHERE). ANY EQUIVALENT FIXTURE MUST COMPLY WITH BABA, BE DARK SKY, BUG RATING U-0,IP66, G3 VIBRATION, MARINE-GRADE.
	P1	SINGLE LIGHT POLE LUMINARIES: STREETWORKS COOPER BABA-GLAN-SB2A-730-U-5WQ-SP2-BZ-CC POLE: VALMONT R-290845805T4XX313-BABA (OR APPROVED EQUAL)	LED 60W	POLE	MARINE GRADE COASTAL FINISH SALT-SPRAY TEST 5,000 HOURS PER ASTMB117. LIGHT WITH 29.5' ALUMINUM POLE. PROVIDE GROUNDING TO NEW GROUND ROD (ELSEWHERE). ANY EQUIVALENT FIXTURE MUST COMPLY WITH BABA, BE DARK SKY, BUG RATING U-0,IP66, G3 VIBRATION, MARINE-GRADE.
	D1	DOCK LIGHT LAKE LITE LL-SDL-DECK-W (OR APPROVED EQUAL)	LED 0.4W	FLAT SURFACE	WHITE LED, SOLAR BUILT-IN PHOTOCELL, REPLACEABLE RECHARGEABLE BATTERY
	M1	MARKER LIGHT SEALITE SL-70 (OR APPROVED EQUAL)	LED 3.0W	POST	RED LED, SOLAR BUILT-IN PHOTOCELL, REPLACEABLE RECHARGEABLE BATTERY, MOUNTING PLATE FOR WELDING TO SUPPORT POST, IP68 RATED.

STATE OF MAINE
DEPARTMENT OF TRANSPORTATION

DATE
APPROVED
COMMISSIONER:
CHIEF ENGINEER:

PROJECT INFORMATION

PROGRAM	MULTIMODAL
PROJECT MANAGER	A. GORNEAU, II
DESIGNER	R. BEIKES
CONSULTANT	JACOBS
PROJECT RESIDENT	
CONTRACTOR	
PROJECT COMPLETION DATE	

SIGNATURE
P.E. NUMBER
DATE

MAINE DEPARTMENT OF TRANSPORTATION
LUBEC BREAKWATER
WASHINGTON, COUNTY
LUBEC, ME

ELECTRICAL ONE LINE DIAGRAM AND PANEL SCHEDULES

SHEET NUMBER
E-110
59 OF 60

Jacobs

File: C:\Users\SAMMONRI\OneDrive - Jacobs\Maine DOT Lubec Breakwater - Drawings_ 100% Submission_ JFC\59-E-110 (Electrical One Line Diagram and Panel Schedules) ; Plotted: 3/20/2026 3:35 PM by SAMMON, RICH ; Saved: 3/19/2026 4:07 PM by PHUNGHM

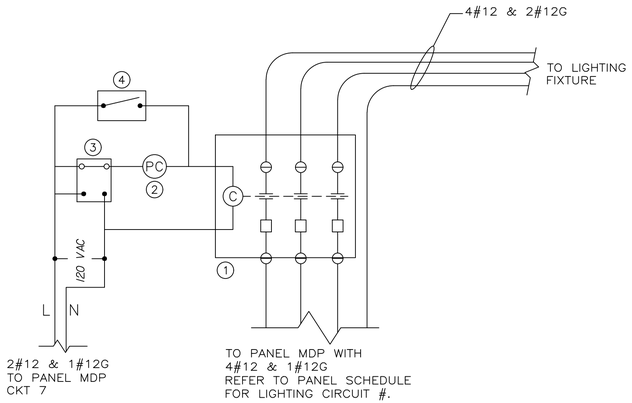

NOTES:

1. ALL CONTROL WIRING SHALL BE MINIMUM #12AWG XHHW.
2. ITEMS 1, 3 & 4 LOCATED IN MDP ELECTRICAL ENCLOSURE.
3. LIGHTING SCHEDULE: DUSK TO 10PM AND 4AM TO DAWN

LEGEND NOTES:

1. MECHANICALLY HELD LIGHTING CONTACTOR - 120/277V, 20A, 3 POLE WITH 120V CONTROL COIL IN NEMA 3R BOX.
2. PHOTOCELL (120V) OPERABLE WITH TURN ON RANGE OF .5 TO 2.5 FOOTCANDLES. LOCATION TO BE DETERMINE IN THE FIELD.
3. TIME CLOCK - SHALL HAVE CONTACTS RATED FOR 20A, 120/277V. TIME CLOCK SHALL BE 7 DAY TYPE, ASTRONOMICAL, PROGRAMMABLE TYPE WITH OMITTING DAY CAPABILITY.
4. KEYED LIGHT SWITCH (IN SINGLE GANG BOX - NEMA 3R WITH DEVICE PLATE) 20A, 120/277V RATED. LABEL "MANUAL SWITCH FOR LIGHT CIRCUITS".

LIGHTING CONTROL SCHEMATIC DIAGRAM
N.T.S.

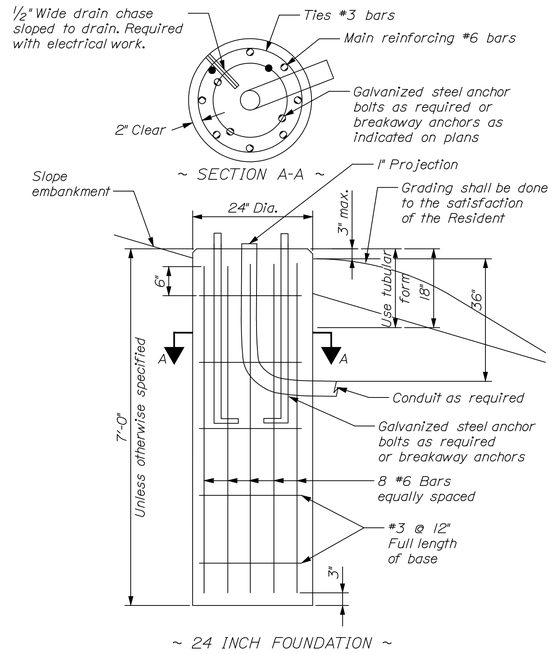

24" LIGHT POLE FOUNDATION DETAIL
N.T.S.

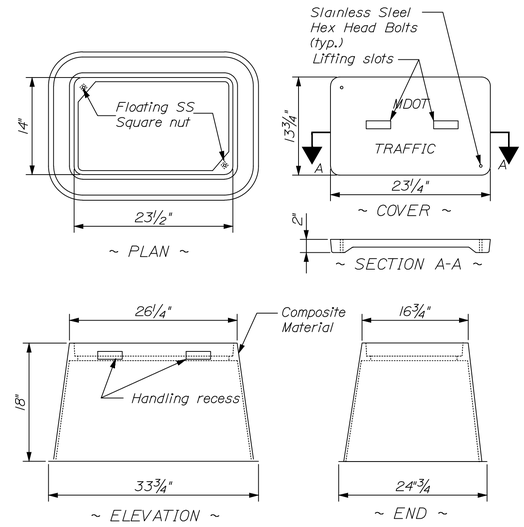

13" x 24" Flared Wall
JUNCTION BOX

NOTE:
The Junction Box shall be capable of supporting incidental traffic loads of 20,000 pounds without distortion or failure.
Junction Boxes shall be as listed on MaineDOT's Qualified Products List of Traffic Signal and Lighting Materials.
Dimensions shown are representative and may have slightly different dimensions.

TYPICAL CONCRETE HANDHOLE DETAIL
N.T.S.

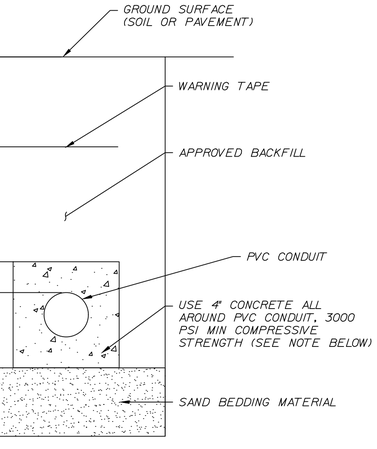

SINGLE-CONDUIT
DUCTBANK

NOTE:

ALL PVC CONDUITS CONTAINING ELECTRICAL SUPPLY LINES FEEDING SECONDARY UTILITY POWER TO METER BREAKER PANELS OR DIRECTLY TO TRAFFIC SIGNALIZATION CONTROL CABINETS OR HIGHWAY LIGHTING BREAKER BOXES SHALL BE CONCRETE ENCASED.

TYPICAL CONCRETE DUCTBANK
N.T.S.

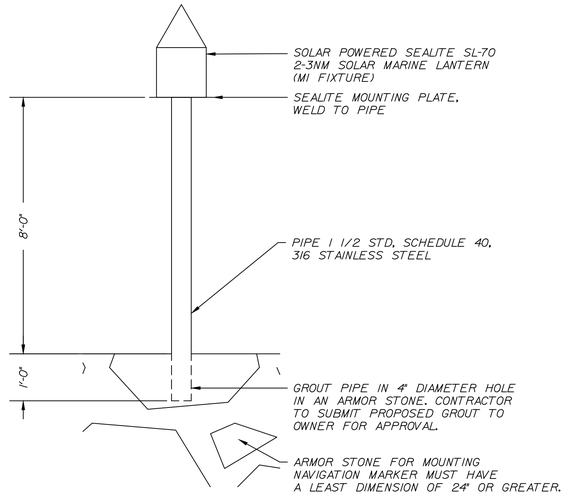

NAVIGATION MARKER LIGHT DETAIL
N.T.S.

Jacobs

STATE OF MAINE
DEPARTMENT OF TRANSPORTATION

APPROVED	DATE
COMMISSIONER:	
CHIEF ENGINEER:	

PROJECT INFORMATION			
PROGRAM	MULTIMODAL		
PROJECT MANAGER	A. GORNEAU, II	SIGNATURE	
DESIGNER	R. BEIKES	P.E. NUMBER	
CONSULTANT	JACOBS		
PROJECT RESIDENT		DATE	
CONTRACTOR			
PROJECT COMPLETION DATE			

MAINE DEPARTMENT OF TRANSPORTATION
LUBEC BREAKWATER
WASHINGTON, COUNTY
LUBEC, ME

UTILITY DETAILS

SHEET NUMBER
E-120
60 OF 60

File: C:\Users\SAMMONR\OneDrive - Jacobs\Maine DOT Lubec Breakwater - Drawings_ 100% Submission_IFC\60-E-120 (Utility Details).: Plotted: 3/20/2026 3:33 PM by SAMMON, RICH.: Saved: 3/19/2026 4:10 PM by PHUNGHM

LUBEC STORMWATER DESIGN

LUBEC, MAINE

PROJECT PARCEL SITE
LUBEC ASSESSOR'S
MAP & LOT NUMBERS

MAP	LOT
008	022

Applicant:
MAINE DEPARTMENT OF TRANSPORTATION
16 STATE HOUSE STATION
AUGUSTA, ME 04333-0016

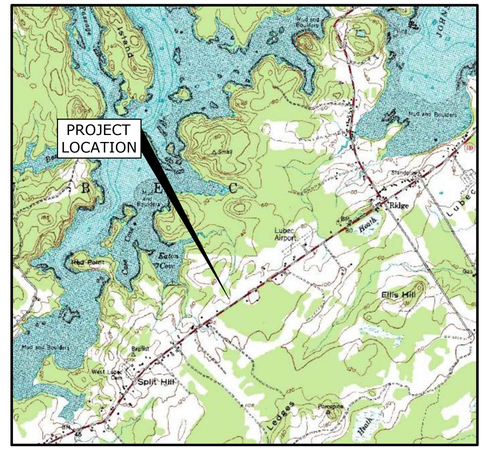

LOCATION MAP
N.T.S.

INDEX

C001	COVER SHEET, GENERAL NOTES, & LEGEND
C101	TOWN GARAGE GRADING, DRAINAGE & EROSION CONTROL PLAN
C401	DRAINAGE DETAILS

LEGEND

EXISTING	DESCRIPTION	PROPOSED
	BUILDING	
	RIGHT OF WAY	
	PROPERTY LINE	
	BUILDING SETBACK	
	ZONE LINE	
	WETLAND BOUNDARY	
	GUIDE RAIL	
	EDGE OF PAVEMENT	
	EDGE OF GRAVEL DRIVE	
100	GRADING CONTOUR LINE	100
X 226.4	SPOT ELEVATION	100.31
	TREELINE	
	TREES & HEDGES	
	POLE WITH LIGHT FIXTURE(S)	
	UTILITY POLE	
	FREESTANDING SIGN	
	PAINTED DIRECTIONAL TRAFFIC ARROW	
OE	OVERHEAD ELECTRIC/TELEPHONE	OHE/T
UE	UNDERGROUND ELECTRIC/TELEPHONE	UGE/T
W	WATER LINE	8"W
D	STORM DRAIN LINE	18"SD
	CULVERT	18"CULVERT
	HYDRANT	
WV	WATER GATE VALVE	
	WATER SHUT OFF VALVE	
	MANHOLE	
	CATCH BASIN	
	TEST PIT	
	IRON ROD (SET)	
	IRON ROD (FOUND)	
	MONUMENT	
	RIPRAP	
	SILT FENCE – PERIMETER	
	STONE SEDIMENT BARRIER	
X	FENCE	
W	WELL	

GENERAL NOTES

GENERAL NOTES

1. TOPOGRAPHIC DATA AND EXISTING CONDITIONS WAS PROVIDED BY MAINEDOT.

2. THE CONTRACTOR IS SPECIFICALLY CAUTIONED THAT THE LOCATION AND/OR THE ELEVATION OF THE EXISTING UTILITIES AS SHOWN ON THESE PLANS IS BASED ON RECORDS OF THE VARIOUS UTILITY COMPANIES AND WHERE POSSIBLE MEASUREMENTS TAKEN IN THE FIELD. THIS INFORMATION IS NOT TO BE RELIED ON AS BEING EXACT OR COMPLETE. THE CONTRACTOR MUST CALL THE APPROPRIATE UTILITY COMPANY AND DIG SAFE AT LEAST 72 HOURS PRIOR TO ANY EXCAVATION TO REQUEST EXACT FIELD LOCATION OF UTILITIES. IT SHALL BE THE RESPONSIBILITY OF THE CONTRACTOR TO RELOCATE ALL EXISTING UTILITIES WHICH CONFLICT WITH THE PROPOSED IMPROVEMENTS SHOWN ON THE PLANS.

3. MAINTENANCE OF EROSION CONTROL MEASURES IS OF PARAMOUNT IMPORTANCE TO THE OWNER AND THE CONTRACTOR IS RESPONSIBLE FOR COMPLYING WITH ALL EROSION CONTROL MEASURES SHOWN ON THE PLANS. ADDITIONAL EROSION CONTROL MEASURES SHALL BE INSTALLED IF DEEMED NECESSARY BY ON-SITE INSPECTIONS OF THE OWNER, THE CITY OF AUGUSTA OR THEIR REPRESENTATIVES AT NO ADDITIONAL COST TO THE OWNER.

4. ALL MATERIAL SCHEDULES SHOWN ON THE PLANS ARE FOR GENERAL INFORMATION ONLY. THE CONTRACTOR SHALL PREPARE HIS OWN MATERIAL SCHEDULES BASED UPON HIS PLAN REVIEW. ALL SCHEDULES SHALL BE VERIFIED IN THE FIELD BY THE CONTRACTOR PRIOR TO ORDERING MATERIALS OR PERFORMING WORK.

5. ALL MATERIALS AND CONSTRUCTION METHODS SHALL CONFORM TO MAINE DEPARTMENT OF TRANSPORTATION SPECIFICATIONS.

PERMITTING NOTES

1. THIS PROJECT IS SUBJECT TO A STATE OF MAINE DEPARTMENT OF ENVIRONMENTAL PROTECTION SITE LOCATION OF DEVELOPMENT ACT GENERAL PERMIT FOR THE MAINE DEPARTMENT OF TRANSPORTATION.

2. THE CONTRACTOR SHALL REVIEW THE ABOVE REFERENCED PERMITS PRIOR TO SUBMITTING A BID FOR THIS PROJECT, AND INCLUDE COSTS AS NECESSARY TO COMPLY WITH THE CONDITIONS OF THESE PERMITS.

LAYOUT NOTES

1. PROPERTY LINE AND R.O.W. MONUMENTS SHALL NOT BE DISTURBED BY CONSTRUCTION. IF DISTURBED, THEY SHALL BE RESET TO THEIR ORIGINAL LOCATIONS AT THE CONTRACTOR'S EXPENSE, BY A MAINE LICENSED LAND SURVEYOR.

UTILITY NOTES

1. CONTACT DIG SAFE PRIOR TO CONSTRUCTION.

CALL BEFORE YOU DIG
1-888-344-7233

GRADING AND DRAINAGE NOTES

1. UNLESS OTHERWISE NOTED, ALL STORM DRAIN PIPE SHALL BE IN ACCORDANCE WITH MDOT SPECIFICATIONS SECTION 603-- PIPE CULVERTS AND STORM DRAINS, LATEST REVISION WITH THE EXCEPTION THAT THE ONLY ACCEPTABLE TYPES OF PIPE ARE AS FOLLOWS:

REINFORCED CONCRETE PIPE, CLASS III
POLYVINYL-CHLORIDE (PVC) PIPE
SMOOTH BORE POLYETHYLENE – ADS OR HANCOR

2. TOPSOIL STRIPPED IN AREAS OF CONSTRUCTION THAT IS SUITABLE FOR REUSE AS LOAM SHALL BE STOCKPILED ON SITE AT A LOCATION TO BE DESIGNATED BY THE OWNER. UNSUITABLE SOIL SHALL BE SEPARATED, REMOVED AND DISPOSED OF AT AN APPROVED DISPOSAL LOCATION OFF SITE.

3. THE CONTRACTOR SHALL ANTICIPATE THAT GROUNDWATER WILL BE ENCOUNTERED DURING CONSTRUCTION AND SHALL INCLUDE SUFFICIENT COSTS WITHIN THEIR BID TO PROVIDE DEWATERING AS NECESSARY. NO SEPARATE PAYMENT SHALL BE MADE TO THE CONTRACTOR FOR DEWATERING.

EROSION CONTROL NOTES

1. LAND DISTURBING ACTIVITIES SHALL BE ACCOMPLISHED IN A MANNER AND SEQUENCE THAT CAUSES THE LEAST PRACTICAL DISTURBANCE OF THE SITE.

2. PRIOR TO BEGINNING ANY CLEARING/LAND DISTURBING ACTIVITIES, THE CONTRACTOR SHALL INSTALL THE PERIMETER SILT FENCES AND THE CONSTRUCTION ENTRANCE.

3. ALL GROUND AREAS DISTURBED FOR CONSTRUCTION WILL BE GRADED, LOAMED AND SEEDED AS SOON AS POSSIBLE. PERMANENT SEED MIXTURE SHALL CONFORM TO THE SEEDING PLAN CONTAINED IN THE EROSION CONTROL NOTES INCLUDED ON SHEET 404.

4. PRIOR TO PAVING, THE CONTRACTOR SHALL FLUSH SEDIMENT FROM ALL STORM DRAIN LINES, REMOVE ACCUMULATED SEDIMENT FROM SUMPS AND INVERTS AND PROPERLY DISPOSE OF.

5. SILT FENCES SHALL BE INSPECTED, REPAIRED AND CLEANED AS NOTED IN THE EROSION CONTROL NOTES.

6. THE CONTRACTOR SHALL REPAIR AND ADD STONE TO THE CONSTRUCTION ENTRANCE AS IT BECOMES SATURATED WITH MUD TO ENSURE THAT IT WORKS AS PLANNED DURING CONSTRUCTION.

7. SILT REMOVED FROM AROUND INLETS AND BEHIND THE SILT FENCES SHALL BE PLACED ON A TOPSOIL STOCKPILE AND MIXED INTO IT FOR LATER USE IN LANDSCAPING OPERATIONS.

8. EROSION CONTROL NOTES ACCOMPANY THIS PLAN SET AND ARE CONTAINED ON DRAWING C404 OF THIS PLAN SET.

9. THE CONTRACTOR IS CAUTIONED THAT FAILURE TO COMPLY WITH THE SEQUENCE OF CONSTRUCTION, EROSION/SEDIMENT CONTROL PLAN, AND OTHER PERMIT REQUIREMENTS BASED UPON ANY THIRD PARTY REVIEW (ie MDEP) MAY RESULT IN MONETARY PENALTIES. THE CONTRACTOR SHALL BE ASSESSED ALL SUCH PENALTIES AT NO COST TO THE OWNER OR PERMITTEE.

10. ALL NON-PAVED AREAS DISTURBED DURING CONSTRUCTION SHALL BE LOAMED AND SEEDED, UNLESS OTHERWISE DIRECTED BY THE OWNER.

11. ALL DISTURBED AREAS ARE TO RECEIVE A MINIMUM OF 4" OF TOPSOIL PRIOR TO PERMANENT SEEDING.

UTILITIES

NO KNOWN UTILITIES ARE LOCATED WITHIN THE PROJECT AREA. NO UTILITIES ARE PROPOSED.

PERMITS

TYPE OF PERMIT	GOVERNING BODY	STATUS
STORMWATER PERMIT	MAINE DEPARTMENT OF ENVIROMENTAL PROTECTION 17 STATE HOUSE STATION-0017 AUGUSTA, ME 04103 (207) 287-7688	SUBMITTED FEBRUARY 2020

STATE OF MAINE
WILLIAM C. HASKELL
No. 8518
3/26/26
LICENSED
PROFESSIONAL ENGINEER

Rev.	Date	Revision

Issued For	Date	By

Design: TAL	Draft: GJH	Date: MAR 2026
Checked: WCH	Scale: NTS	Job No.: 4079.03
File Name: 4079.03-COVER.dwg		

This plan shall not be modified without written permission from Gorrill Palmer. Any alterations, authorized or otherwise, shall be at the user's sole risk and without liability to Gorrill Palmer.

GORRILL PALMER
An LJB Engineering Company
Gorrill Palmer, an LJB Engineering Company
GorrillPalmer.com
(207) 772-2515
300 Southborough Drive - Suite 200
South Portland, ME 04106

Drawing Name:	Cover Sheet, General Notes, & Legend
Project:	Lubec Breakwater Lubec, Maine
Client:	Maine Department of Transportation 16 State House Station, Augusta, Maine 04333-0016

Drawing No.
C001

\\gp-truenas\GP-Archive\Archived Job Numbers\4079.03_MaineDOT_Lubec Stormwater\2 - CAD\DWG\4079.03-COVER.dwg 4/10/2026 9:34 AM

BUFFER CORNERS SHALL BE PINNED IN ACCORDANCE WITH MAINE DEP REQUIREMENTS

157'
N45° 40' 04"E
157.36'

PROTECT TREES/VEGETATION WITHIN THE BUFFER AREA DURING CONSTRUCTION

150.00'
N44° 19' 38"W

150.00'
N44° 17' 36"W

FORESTED BUFFER

CLEARING LIMIT

INSTALL NEW DITCHLINE SLOPE = 1.6%

STONE BERMED LEVEL LIP SPREADER

TOP OF STONE ELEVATION= 78.00
BOTTOM OF STONE ELEVATION= 76.5

EXISTING STONE APRON

TEMPORARY CHECK DAM (TYP.)

PROPANE TANKS

PROPANE GENERATOR

TOWN OF LUBEC SALT SHED

EXISTING DITCH LINE

EXTEND EXISTING DITCH LINE MIN SLOPE = 1%

TOWN OF LUBEC MUNICIPAL GARAGE

SEPTIC FIELD

SEE CONSTRUCTION NOTE 1

GRAVEL DRIVE

CLEARING LIMIT

EXISTING CULVERT

EXISTING DITCH LINE

NOTES:

1. TOPOGRAPHIC DATUM: NAVD88. 2021 USGS LIDAR
2. OWNER OF RECORD: TOWN OF LUBEC, 40 SCHOOL STREET, LUBEC, MAINE 04652.
3. LOT DEPICTED AS LOTS 22 ON TOWN OF LUBEC TAX ASSESSOR MAP 8.
4. EXISTING IMPERVIOUS AREA TO BE TREATED: 46215 SQ.FT.

CONSTRUCTION NOTES:

1. IF THERE IS AN EXISTING DITCH IN THIS LOCATION, CLEAN AND MAINTAIN TO PROVIDE POSITIVE DRAINAGE TO CULVERT. IF NO DITCH EXISTS, CONSTRUCT NEW DITCH AS SHOWN.
2. ALL DISTURBED AREAS NOT PAVED, GRAVELED OR CONTAING STORM WATER MANAGEMENT DEVICES SHALL BE LOAM, SEEDED AND MUCHED OR HYDROSEEDED.
3. CONTRACTOR TO PREPARE AND PROVIDE TEMPORARY SOIL EROSION & WATER POLLUTION CONTROL PLAN.

30 0 15 30 60
1 inch = 30 ft.

STATE OF MAINE
WILLIAM C. HASKELL
No. 8518
3/26/26
LICENSED PROFESSIONAL ENGINEER

\\gp-truenas\GP-Archive\Archived Job Numbers\4079.03_MaineDOT_Lubec Stormwater\Z - CAD\DWG\4079.03-TG-PBASE.dwg 4/10/2026 9:35 AM

Rev.	Date	Revision

Issued For	Date	By

Design: TAL	Draft: GJH	Date: MAR 2026
Checked: WCH	Scale: 1"=30'	Job No.: 4079.03

File Name: 4079.03-TG-PBASE.dwg

This plan shall not be modified without written permission from Gorrill Palmer. Any alterations, authorized or otherwise, shall be at the user's sole risk and without liability to Gorrill Palmer.

GORRILL PALMER
An LJB Engineering Company

Gorrill Palmer, an LJB Engineering Company
GorrillPalmer.com
(207) 772-2515
300 Southborough Drive - Suite 200
South Portland, ME 04106

Drawing Name: **Town Garage Grading, Drainage, & Erosion Control Plan**

Project: **Lubec Breakwater**
Lubec, Maine

Client: **Maine Department of Transportation**
16 State House Station, Augusta, Maine 04333-0016

Drawing No. *C101*

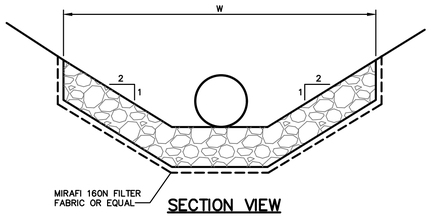

SECTION VIEW

SCHEDULE				
CULVERT DIAMETER (D)	LENGTH (L)	WIDTH (W)	STONE d50	RIPRAP THICKNESS
12"	7'	5'	8"	18"
15"	7'	5'	8"	18"

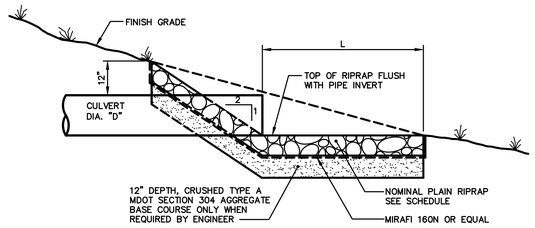

PROFILE VIEW

CULVERT INLET/OUTLET APRON

NOT TO SCALE

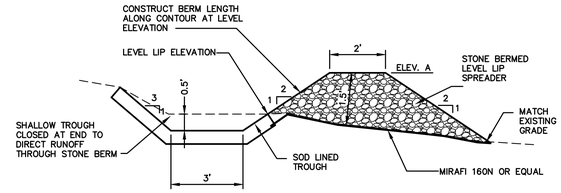

BERM STONE SIZE	
SIEVE DESIGNATION (US CUSTOMARY)	PERCENT BY WEIGHT PASSING
12 IN	100
6 IN	84–100
3 IN	68–83
1 IN	42–55
NO. 4	8–12

NOTE: PRIOR TO CONSTRUCTION OF ANY ONSITE DRAINAGE FEATURES, THE CONTRACTOR SHALL STAKE OUT THE LEVEL LIP SPREADERS FOR REVIEW BY GORRILL–PALMER. THE CONTRACTOR SHALL NOTIFY GORRILL–PALMER WHEN STAKE OUT IS COMPLETE, AND PROVIDE GROUND SURVEYD ELEVATIONS OF THE LEVEL LIP SPREADER LOCATION, GORRILL–PALMER WILL CONDUCT A SITE WALK WITHIN 48 HOURS TO CONFIRM LOCATION AND ORIENTATION TO VERIFY DESIGN INTENT.

STONE BERM LEVEL LIP SPREADER

NOT TO SCALE

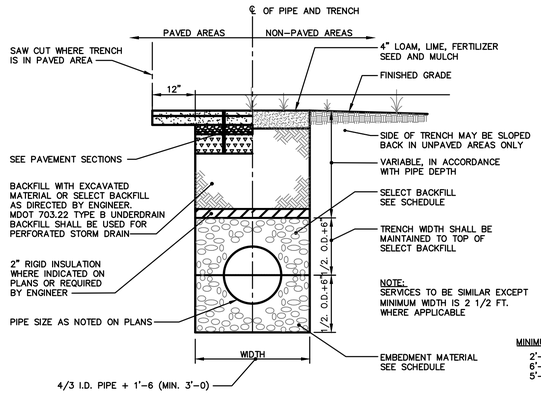

SCHEDULE OF TRENCH BACKFILL

TYPE OF PIPE	EMBEDMENT MATERIAL	SELECT BACKFILL
CMP DUCTILE IRON RCP	MDOT 703.22 TYPE B UD BACKFILL	MDOT 703.22 TYPE B UD BACKFILL
PVC–SDR 35 HDPE	MDOT 703.22 TYPE C 3/4" CRUSHED STONE	MDOT 703.22 TYPE B UD BACKFILL
PERFORATED PVC–SDR35 HDPE	MDOT 703.22 TYPE C 3/4" CRUSHED STONE	MDOT 703.22 TYPE C 3/4" CRUSHED STONE

NOTE:
1. BRACING AND SHEETING OR OTHER TRENCH PROTECTION TO BE PROVIDED TO MEET APPLICABLE STATE AND O.S.H.A. SAFETY STANDARDS. ALL SUCH TRENCH PROTECTION TO BE THE RESPONSIBILITY OF THE CONTRACTOR.
2. INSTALL WARNING TAPE DIRECTLY ABOVE UTILITIES, 12" BELOW FINISH GRADE.

MINIMUM COVER	PIPE
2'–0"	DRAIN (1)
5'–0"	WATER
	SEWER

(1) COVER BETWEEN 2' AND 3' SHALL INCLUDE 4" RIGID INSULATION. COVER BETWEEN 3' AND 4' SHALL INCLUDE 2" RIGID INSULATION.

TRENCH SECTION

NOT TO SCALE

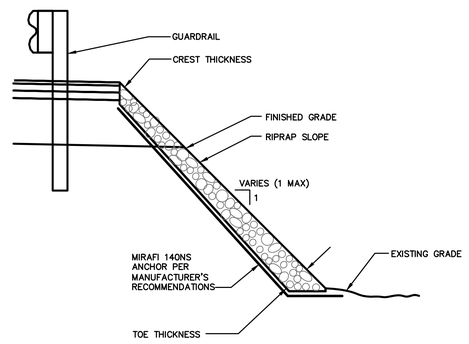

SLOPE HEIGHT	TOE THICKNESS	CREST THICKNESS	D100	D50
12' – 14'	30"	18"	24"	16"
10' – 12'	26"	18"	24"	12"
< 10'	20"	15"	16"	8"

TYPICAL RIPRAP SLOPE

NOT TO SCALE

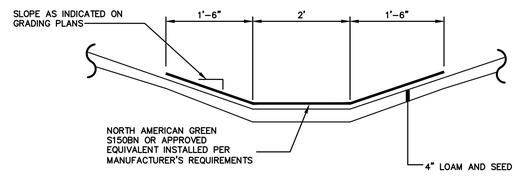

VEGETATED DITCH

NOT TO SCALE

STATE OF MAINE
WILLIAM C. HASKELL
No. 8518
3/26/26
LICENSED
PROFESSIONAL ENGINEER

Rev.	Date	Revision

Issued For	Date	By

Design: TAL	Draft: GJH	Date: MAR 2026
Checked: WCH	Scale: NTS	Job No.: 4079.03

File Name: 4079.03–DETAILS.dwg

This plan shall not be modified without written permission from Gorrill Palmer. Any alterations, authorized or otherwise, shall be at the user's sole risk and without liability to Gorrill Palmer.

GORRILL PALMER
An LJB Engineering Company
Gorrill Palmer, an LJB Engineering Company
GorrillPalmer.com
(207) 772-2515
300 Southborough Drive - Suite 200
South Portland, ME 04106

Drawing Name: Drainage Details

Project: Lubec Breakwater
Lubec, Maine

Client: Maine Department of Transportation
16 State House Station, Augusta, Maine 04333–0016

Drawing No. C401

\\gp-truenas\GP-Archive\Archived Job Numbers\4079.03_MaineDOT_Lubec Stormwater\2 - CAD\DWG\4079.03-DETAILS.dwg 4/10/2026 10:41 AM