


LIST OF MAJOR ITEMS			
DESCRIPTION	ITEM NO.	UNIT	QUANT
METALLIC CONDUIT	626.21	LF	50
NON-METALLIC CONDUIT	626.22	LF	50
WOOD POLE	643.972	EA	1
HIGHWAY TRAFFIC CAMERA	654.10	EA	1
CAMERA CONNECTION - MAST ARM	654.101	EA	1
ETHERNET ROUTER	654.314	EA	1
COMMUNICATION SERVICE CONNECTION	654.332	LS	1
ELECTRICAL SERVICE CONNECTION	654.51	LS	1

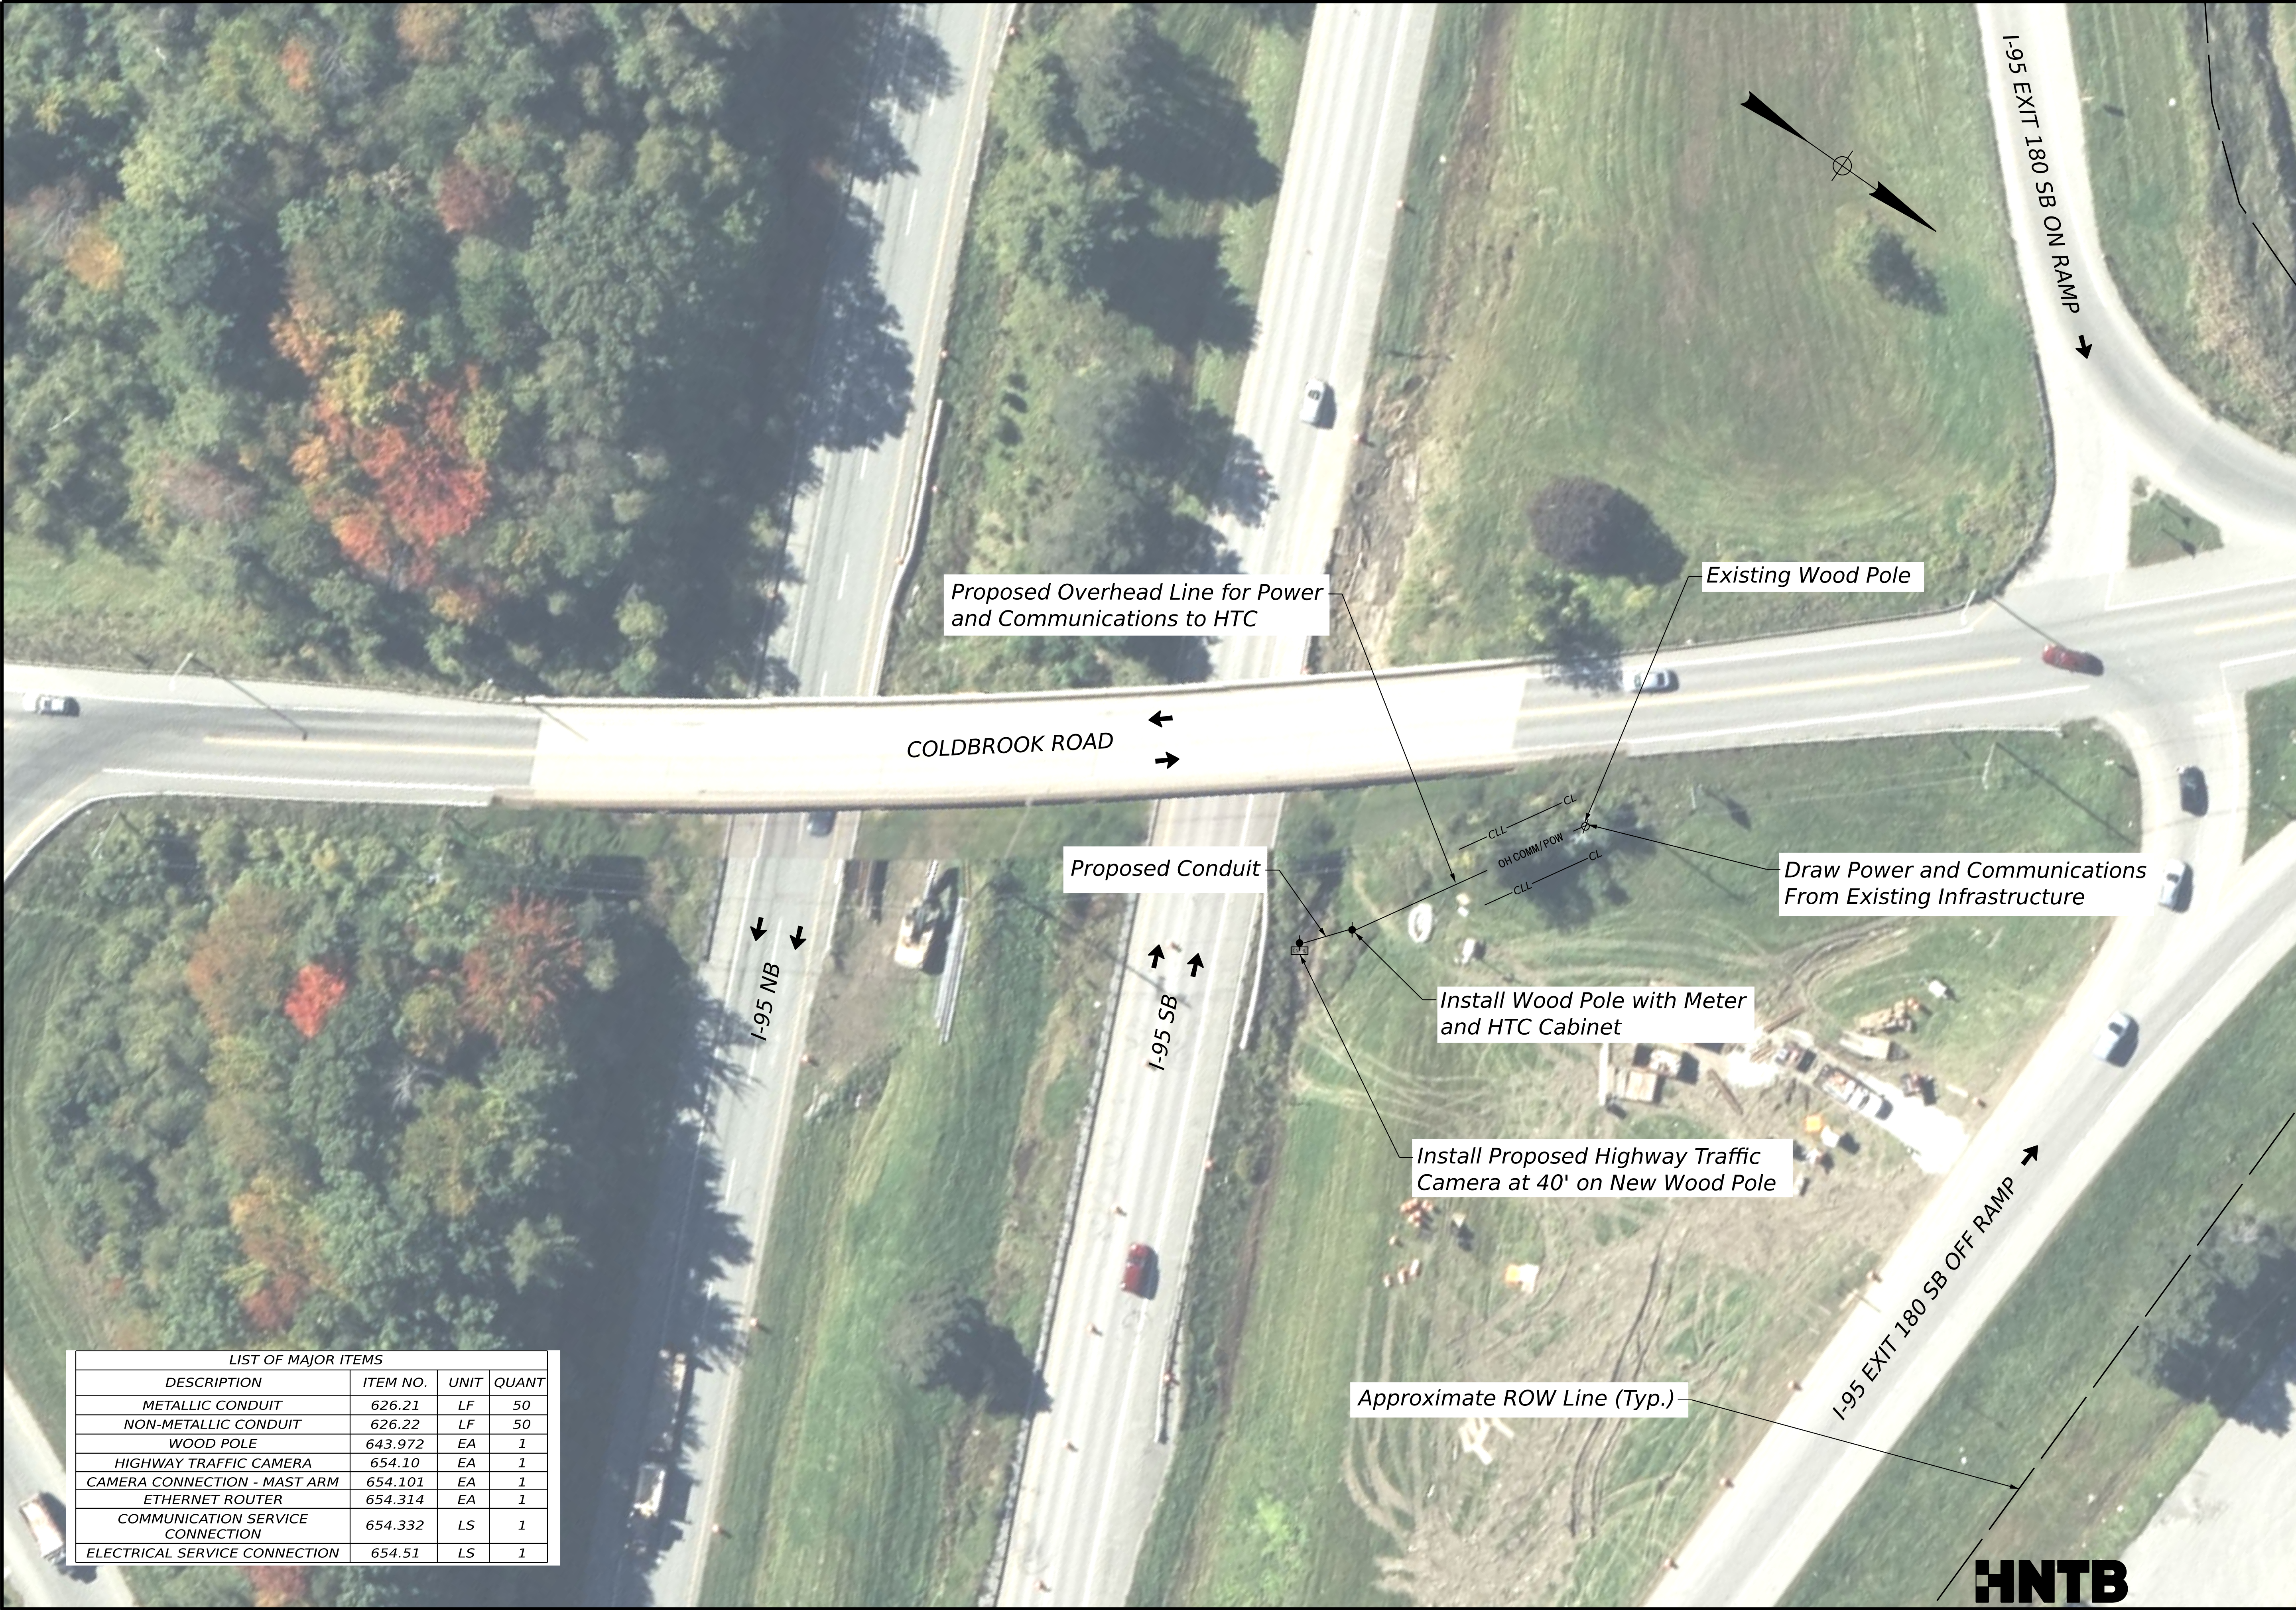

STATE OF MAINE
DEPARTMENT OF TRANSPORTATION

2711400

WIN
027114.00

PROJ. MANAGER	DANIEL LORING	P.E.	BY	DATE	SIGNATURE
DESIGNED-DETAILED	WVL	ETH	EDD	04/2026	
CHECKED-REVIEWED	EDD	EDD	EDD	04/2026	
DESIGNED-DETAILED	EDD	EDD	EDD	EDD	
DESIGNED-DETAILED	EDD	EDD	EDD	EDD	P.E. NUMBER
REVISIONS 1	EDD	EDD	EDD	EDD	DATE
REVISIONS 2	EDD	EDD	EDD	EDD	
REVISIONS 3	EDD	EDD	EDD	EDD	
REVISIONS 4	EDD	EDD	EDD	EDD	
FIELD CHANGES	EDD	EDD	EDD	EDD	

INSTALLATION OF HIGHWAY
TRAFFIC CAMERAS

SITE 6: HAMPDEN, I-95
EAST OF COLDBROOK ROAD

SHEET NUMBER

10

OF 10