


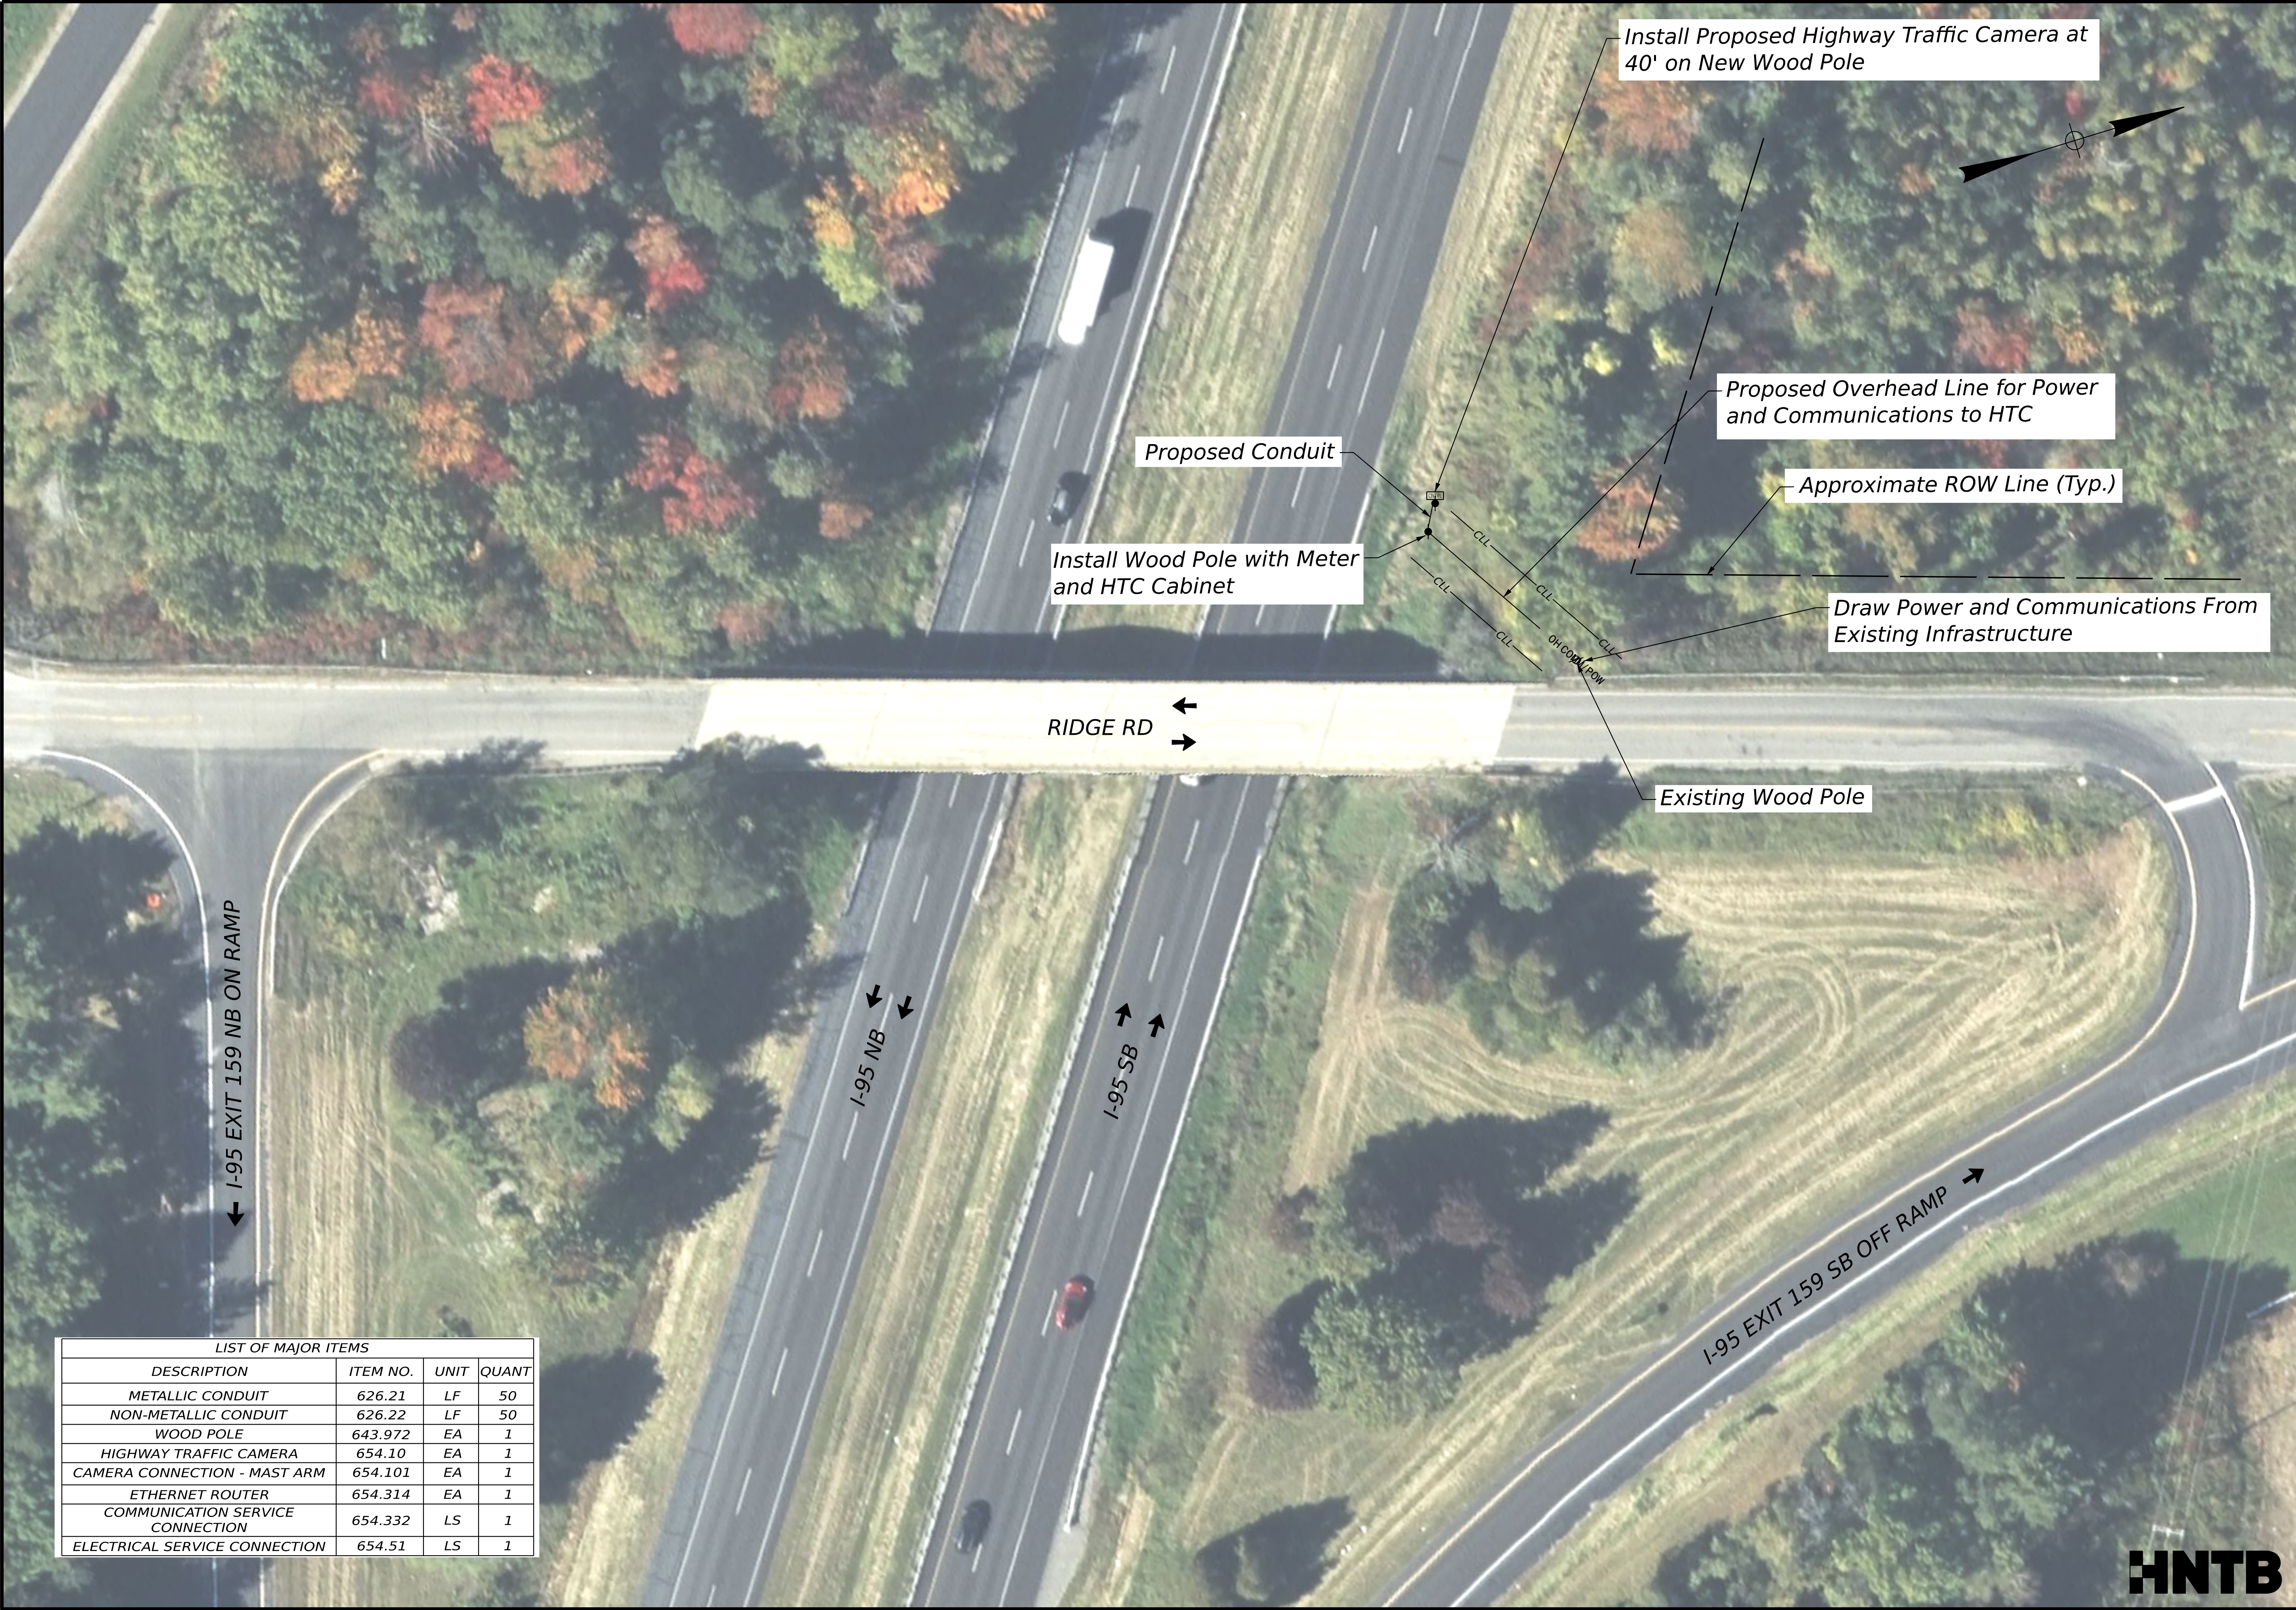

LIST OF MAJOR ITEMS			
DESCRIPTION	ITEM NO.	UNIT	QUANT
METALLIC CONDUIT	626.21	LF	50
NON-METALLIC CONDUIT	626.22	LF	50
WOOD POLE	643.972	EA	1
HIGHWAY TRAFFIC CAMERA	654.10	EA	1
CAMERA CONNECTION - MAST ARM	654.101	EA	1
ETHERNET ROUTER	654.314	EA	1
COMMUNICATION SERVICE CONNECTION	654.332	LS	1
ELECTRICAL SERVICE CONNECTION	654.51	LS	1

INSTALLATION OF HIGHWAY TRAFFIC CAMERAS
SITE 2: NEWPORT, I-95 WEST OF RIDGE ROAD

SHEET NUMBER
6
OF 10

STATE OF MAINE
DEPARTMENT OF TRANSPORTATION

2711400
WIN
027114.00

PROJ. MANAGER	DANIEL LORING	P.E.	BY	DATE
DESIGN-DETAILED	WVL	ETH	EDD	04/2026
CHECKED-REVIEWED	EDD	EDD		04/2026
DESIGN-DETAILED	EDD			
DESIGN-DETAILED	EDD			
REVISIONS 1				
REVISIONS 2				
REVISIONS 3				
REVISIONS 4				
FIELD CHANGES				
SIGNATURE				
P.E. NUMBER				
DATE				