


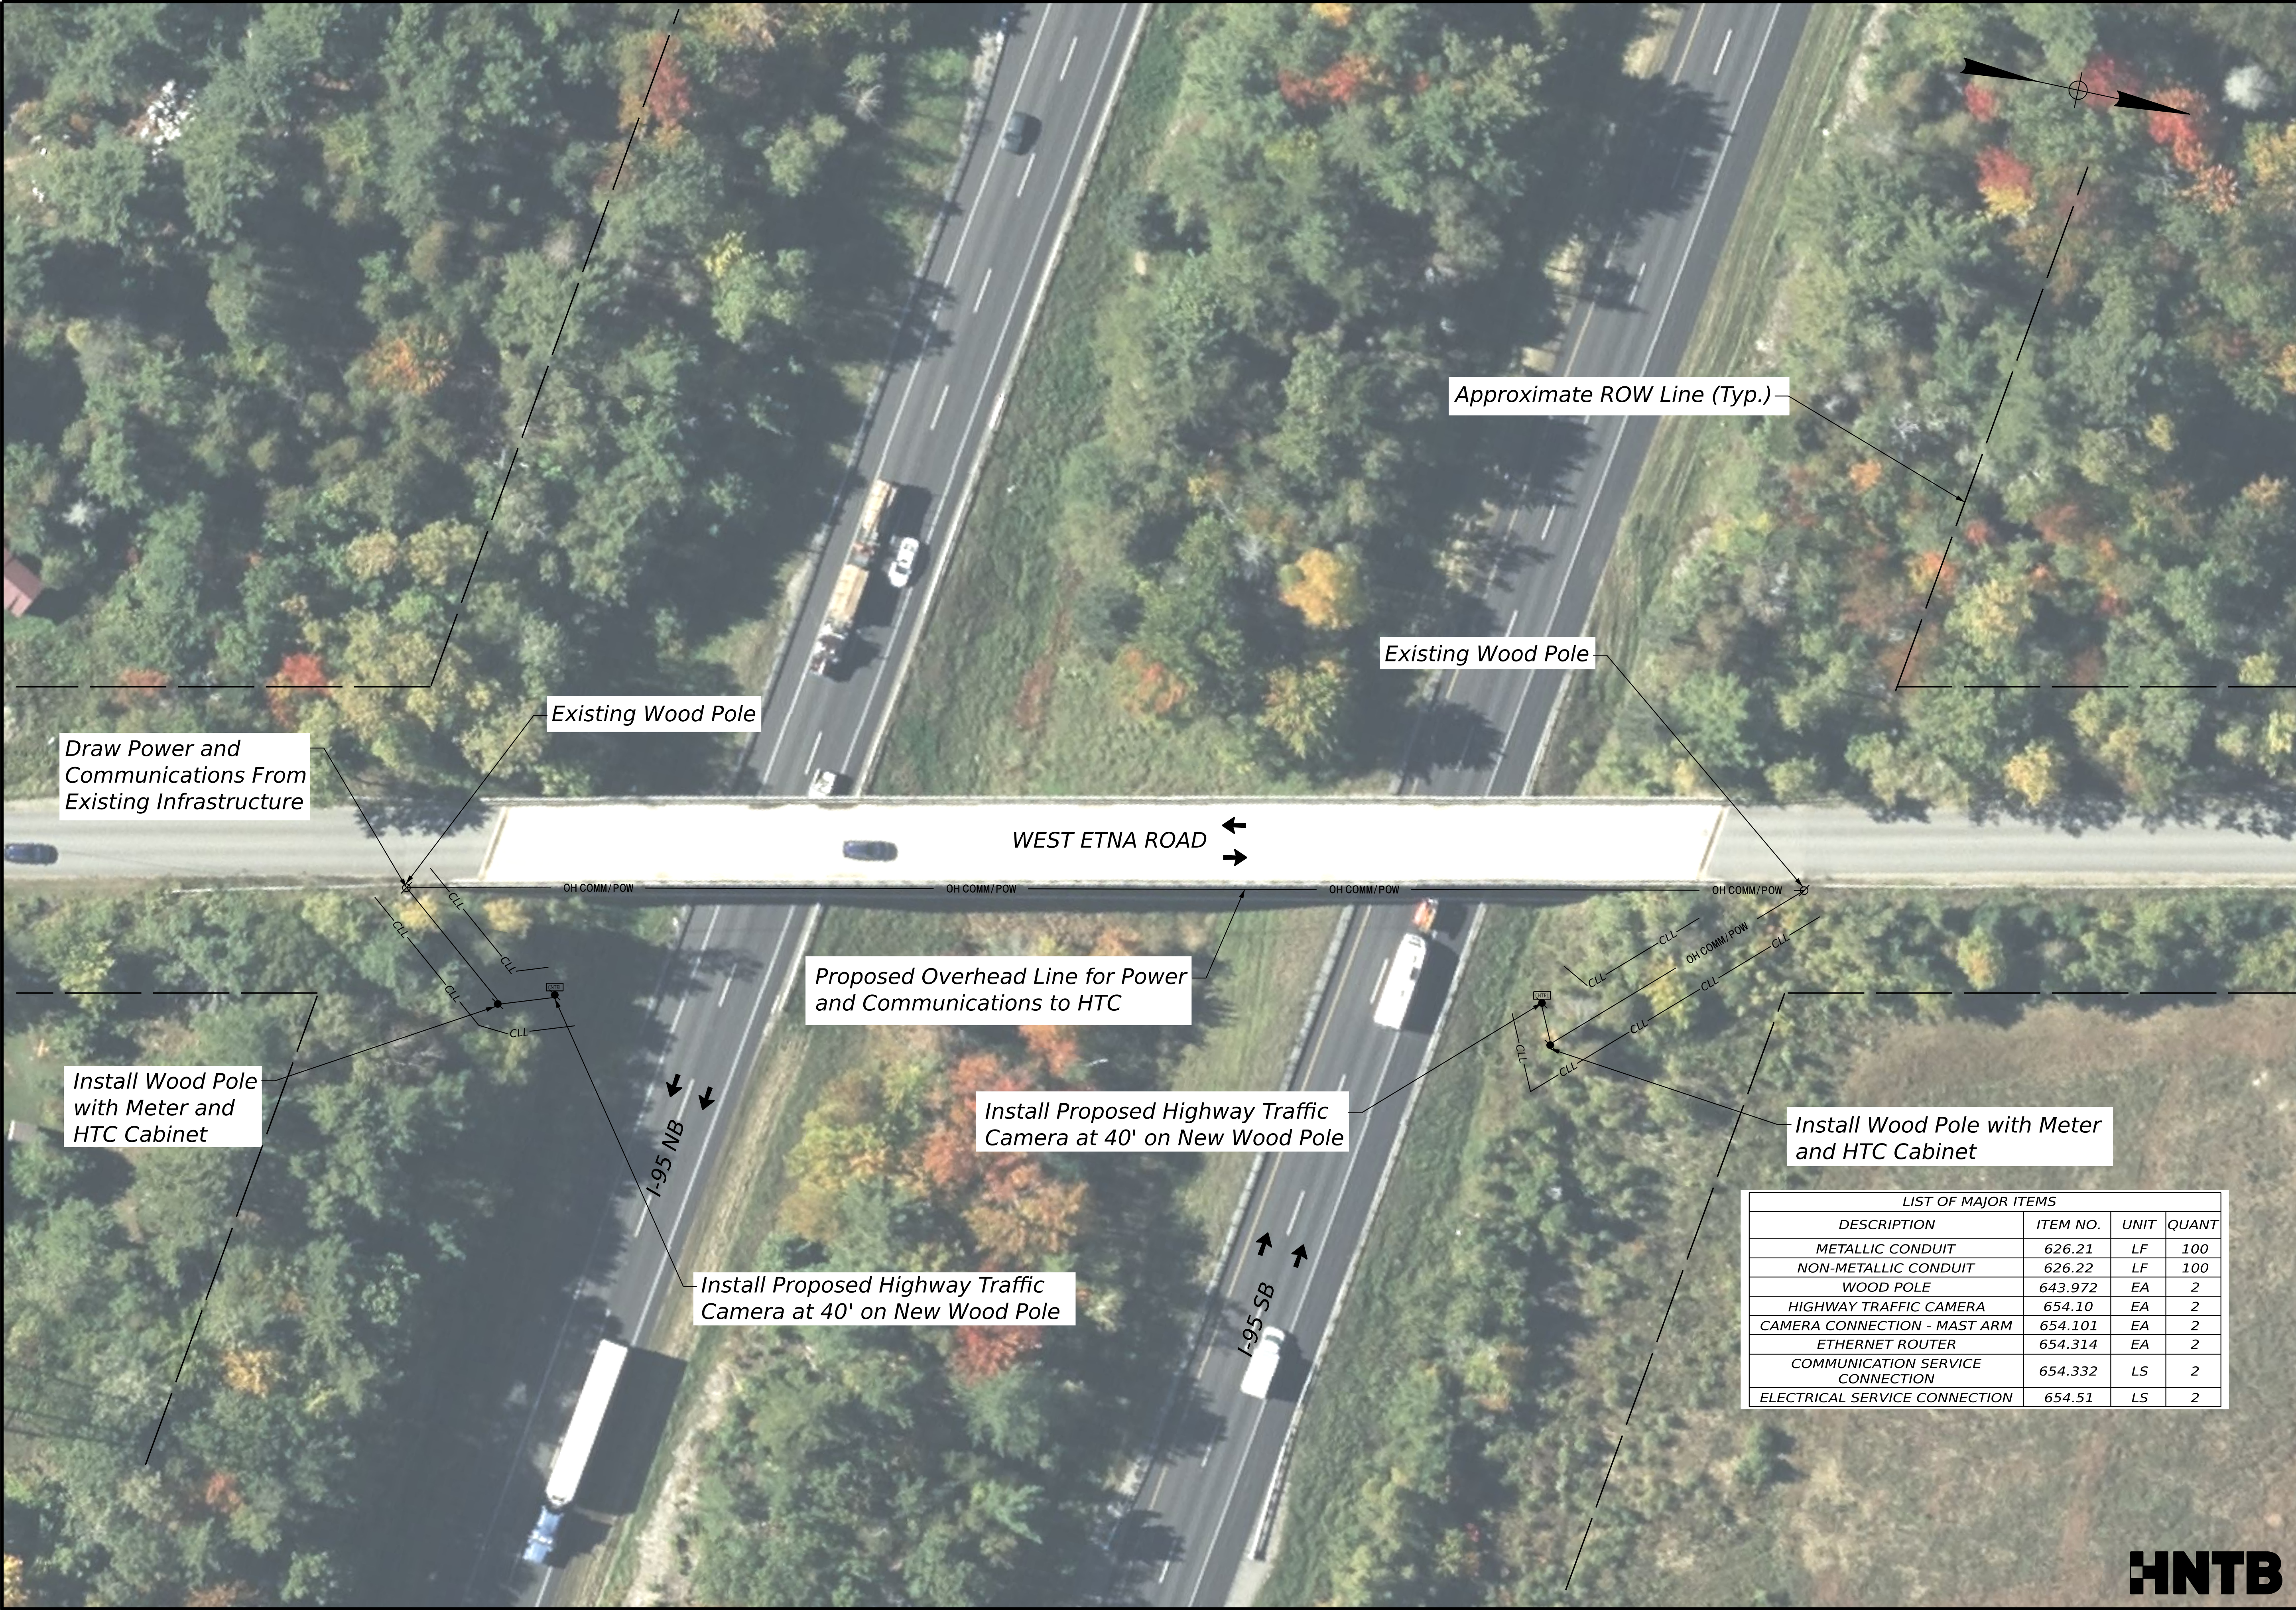

INSTALLATION OF HIGHWAY TRAFFIC CAMERAS

SITE 4: ETNA, I-95 EAST OF WEST ETNA ROAD

SHEET NUMBER

8

OF 10

STATE OF MAINE
DEPARTMENT OF TRANSPORTATION

2711400

WIN
027114.00

PROJ. MANAGER	DANIEL LORING	P.E.	BY	DATE
DESIGN-DETAILED	WVL	ETH	EDD	04/2026
CHECKED-REVIEWED	EDD	EDD		04/2026
DESIGN-DETAILED	EDD			
DESIGN-DETAILED	EDD			
REVISIONS 1				
REVISIONS 2				
REVISIONS 3				
REVISIONS 4				
FIELD CHANGES				
SIGNATURE		P.E. NUMBER		
DATE		DATE		