


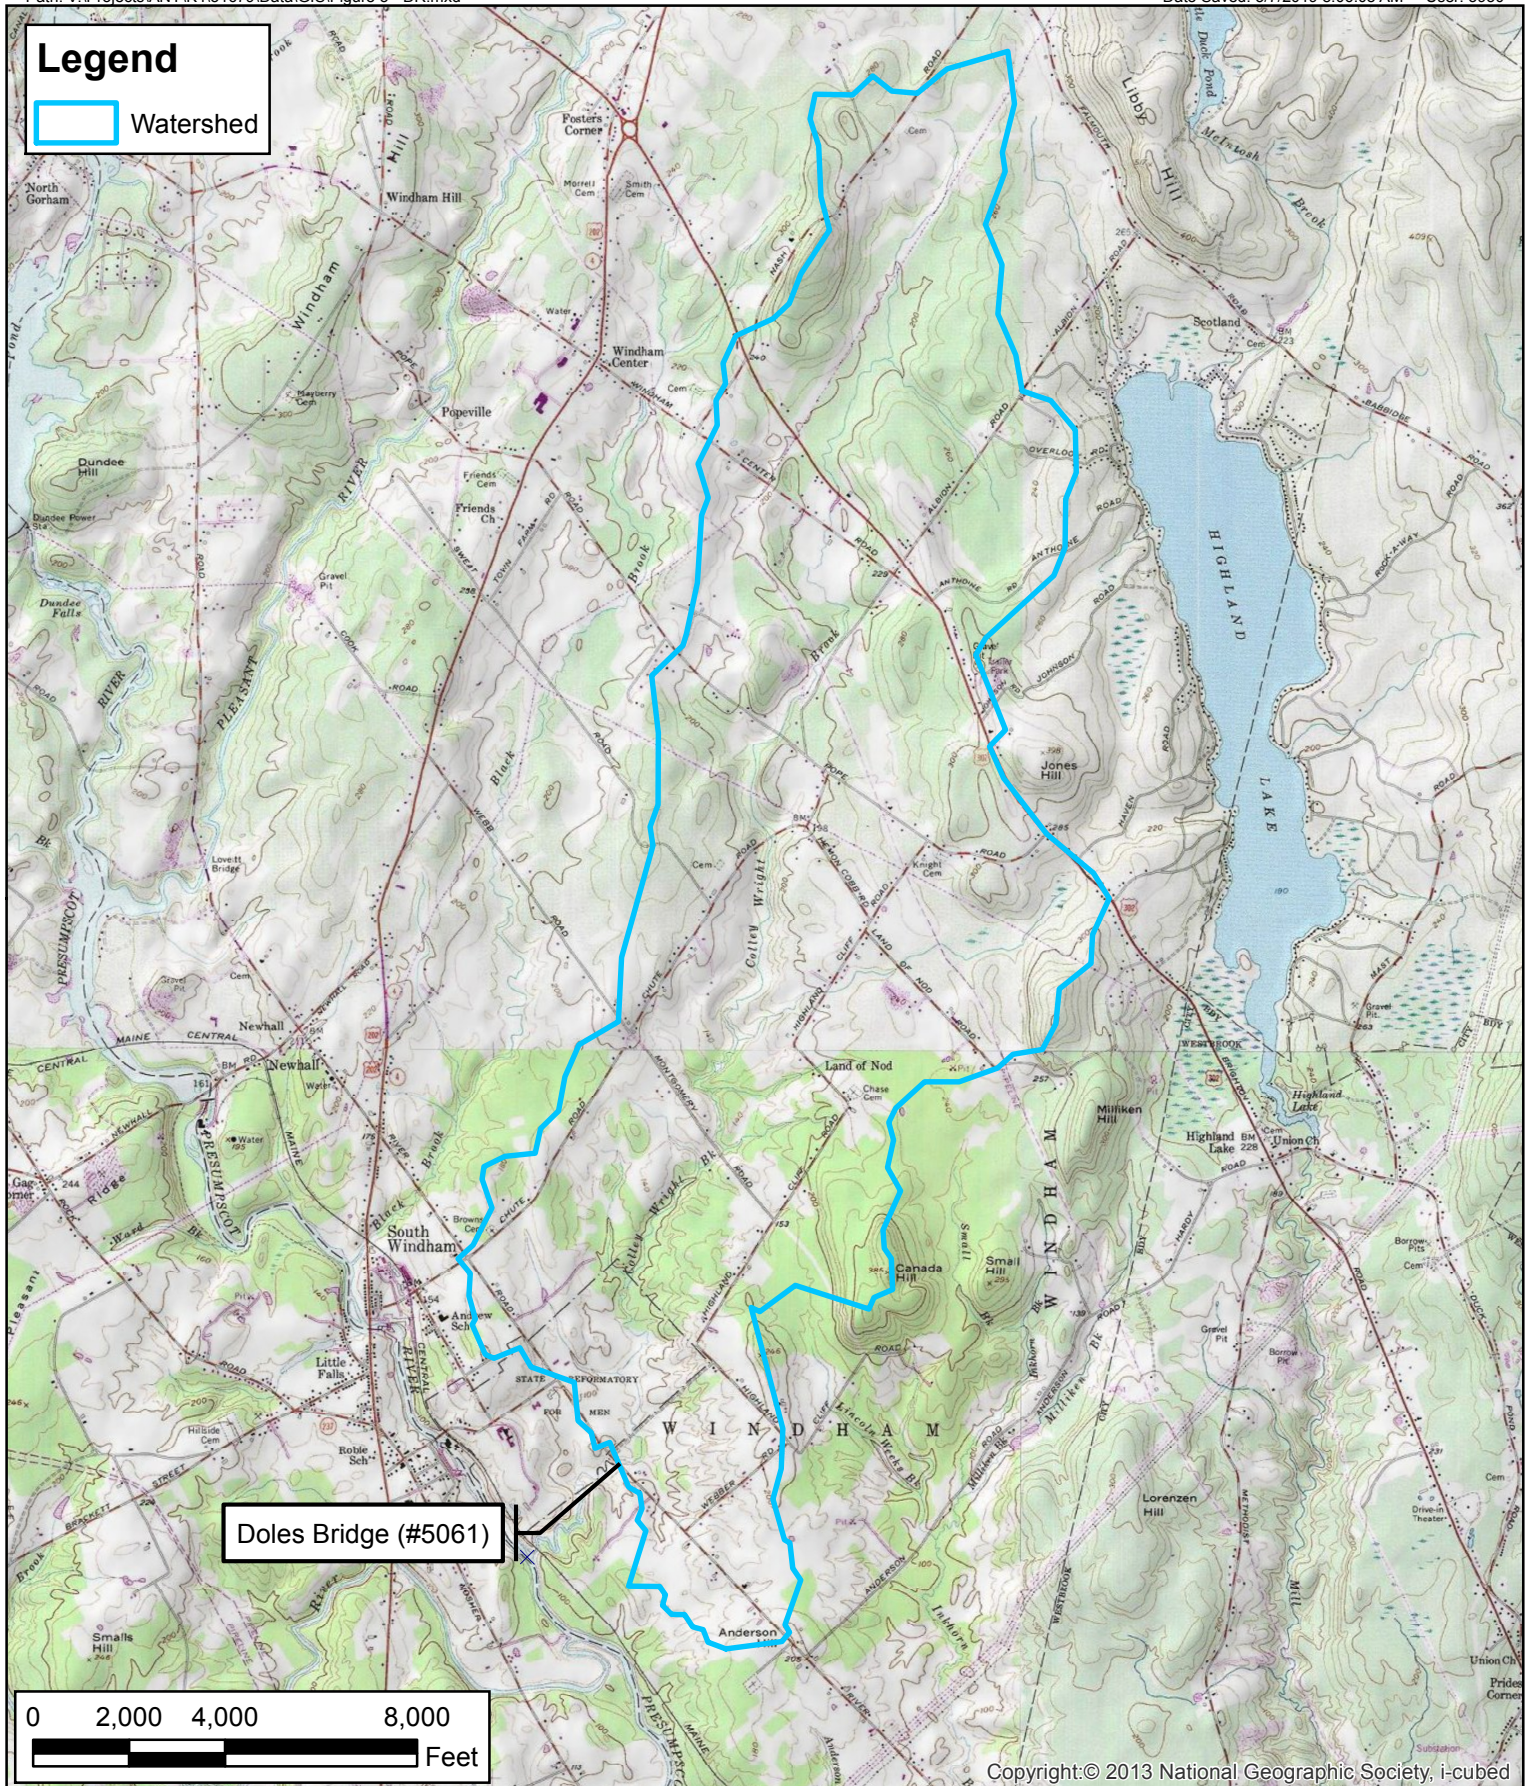

1 inch = 4,000 feet

River Road over Colley Wright Brook Watershed Map

Town of Windham, Cumberland County, Maine

Issue Date: Mar, 2019

Project Number: 31679

Drawing Copyright © 2019



11 King Court
Keene, NH 03431-4648

Main: (603) 357-2445 • www.chacompanies.com

Figure 3



1 inch = 100 feet

River Road over Colley Wright Brook Survey Map

Town of Windham, Cumberland County, Maine

Issue Date: Mar, 2019

Project Number: 31679


Drawing Copyright © 2019



11 King Court
Keene, NH 03431-4648

Main: (603) 357-2445 • www.chacompanies.com

Figure 4

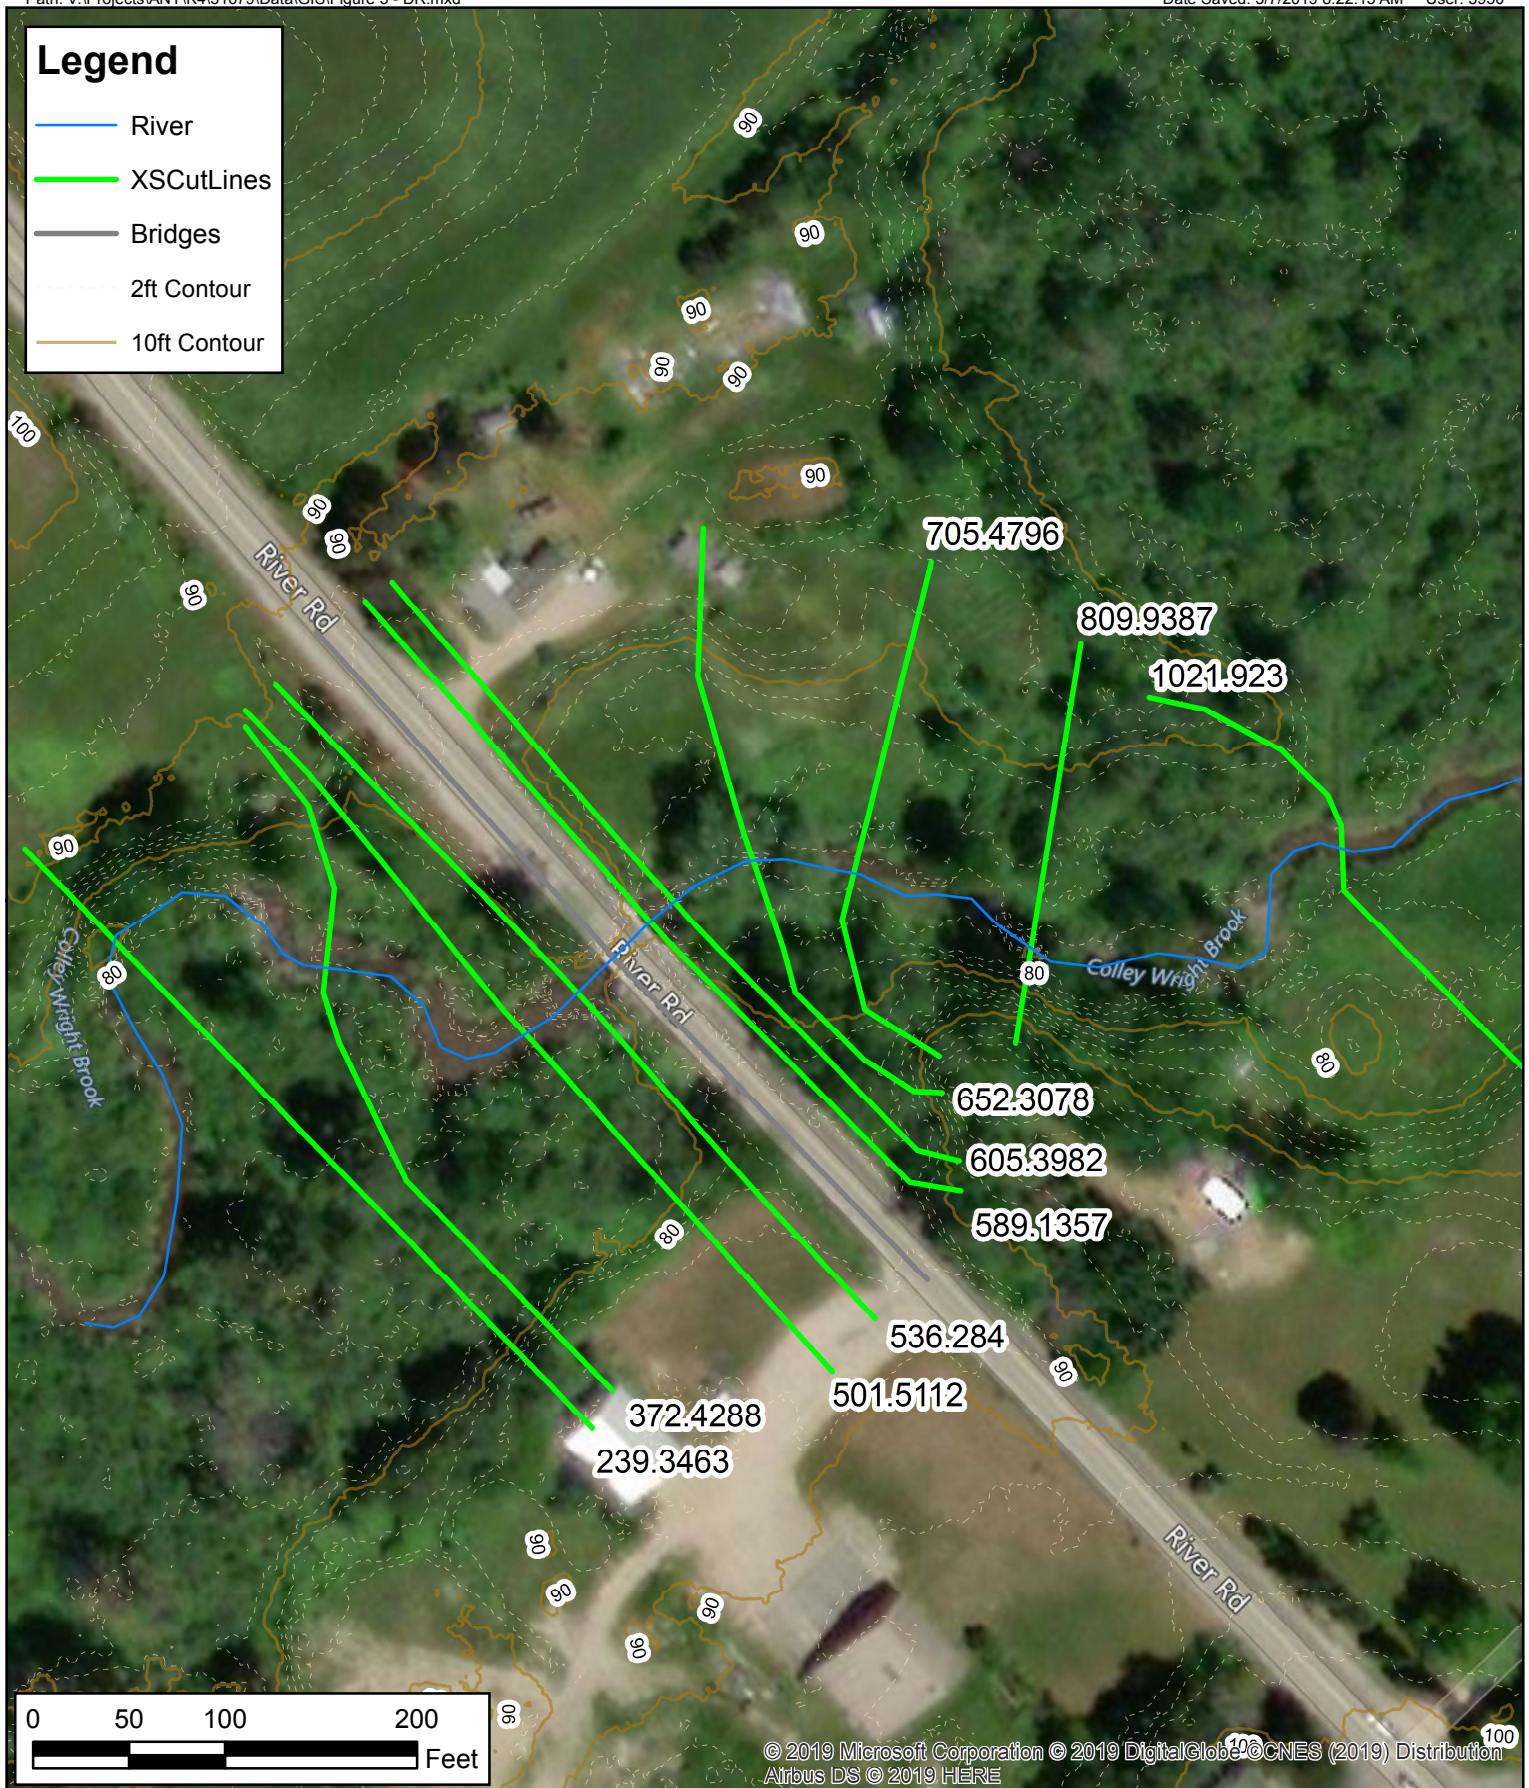

1 inch = 100 feet

River Road over Colley Wright Brook HEC-RAS Map

Town of Windham, Cumberland County, Maine

Issue Date: Mar, 2019

Project Number: 31679

Drawing Copyright © 2019



11 King Court
Keene, NH 03431-4648
Main: (603) 357-2445 • www.chacompanies.com

Figure 5