



RAMP REPORT REGION 2 ADA 2026

Route 7 – Vine Street
Belfast

CR13576


44.433083, -69.020261

Remove and regrade
sidewalk.

Loam
and
seed.

Reset Granite Curb

Saw cut 2' from face of
curb/gutterline. Base and
repave after curb install.

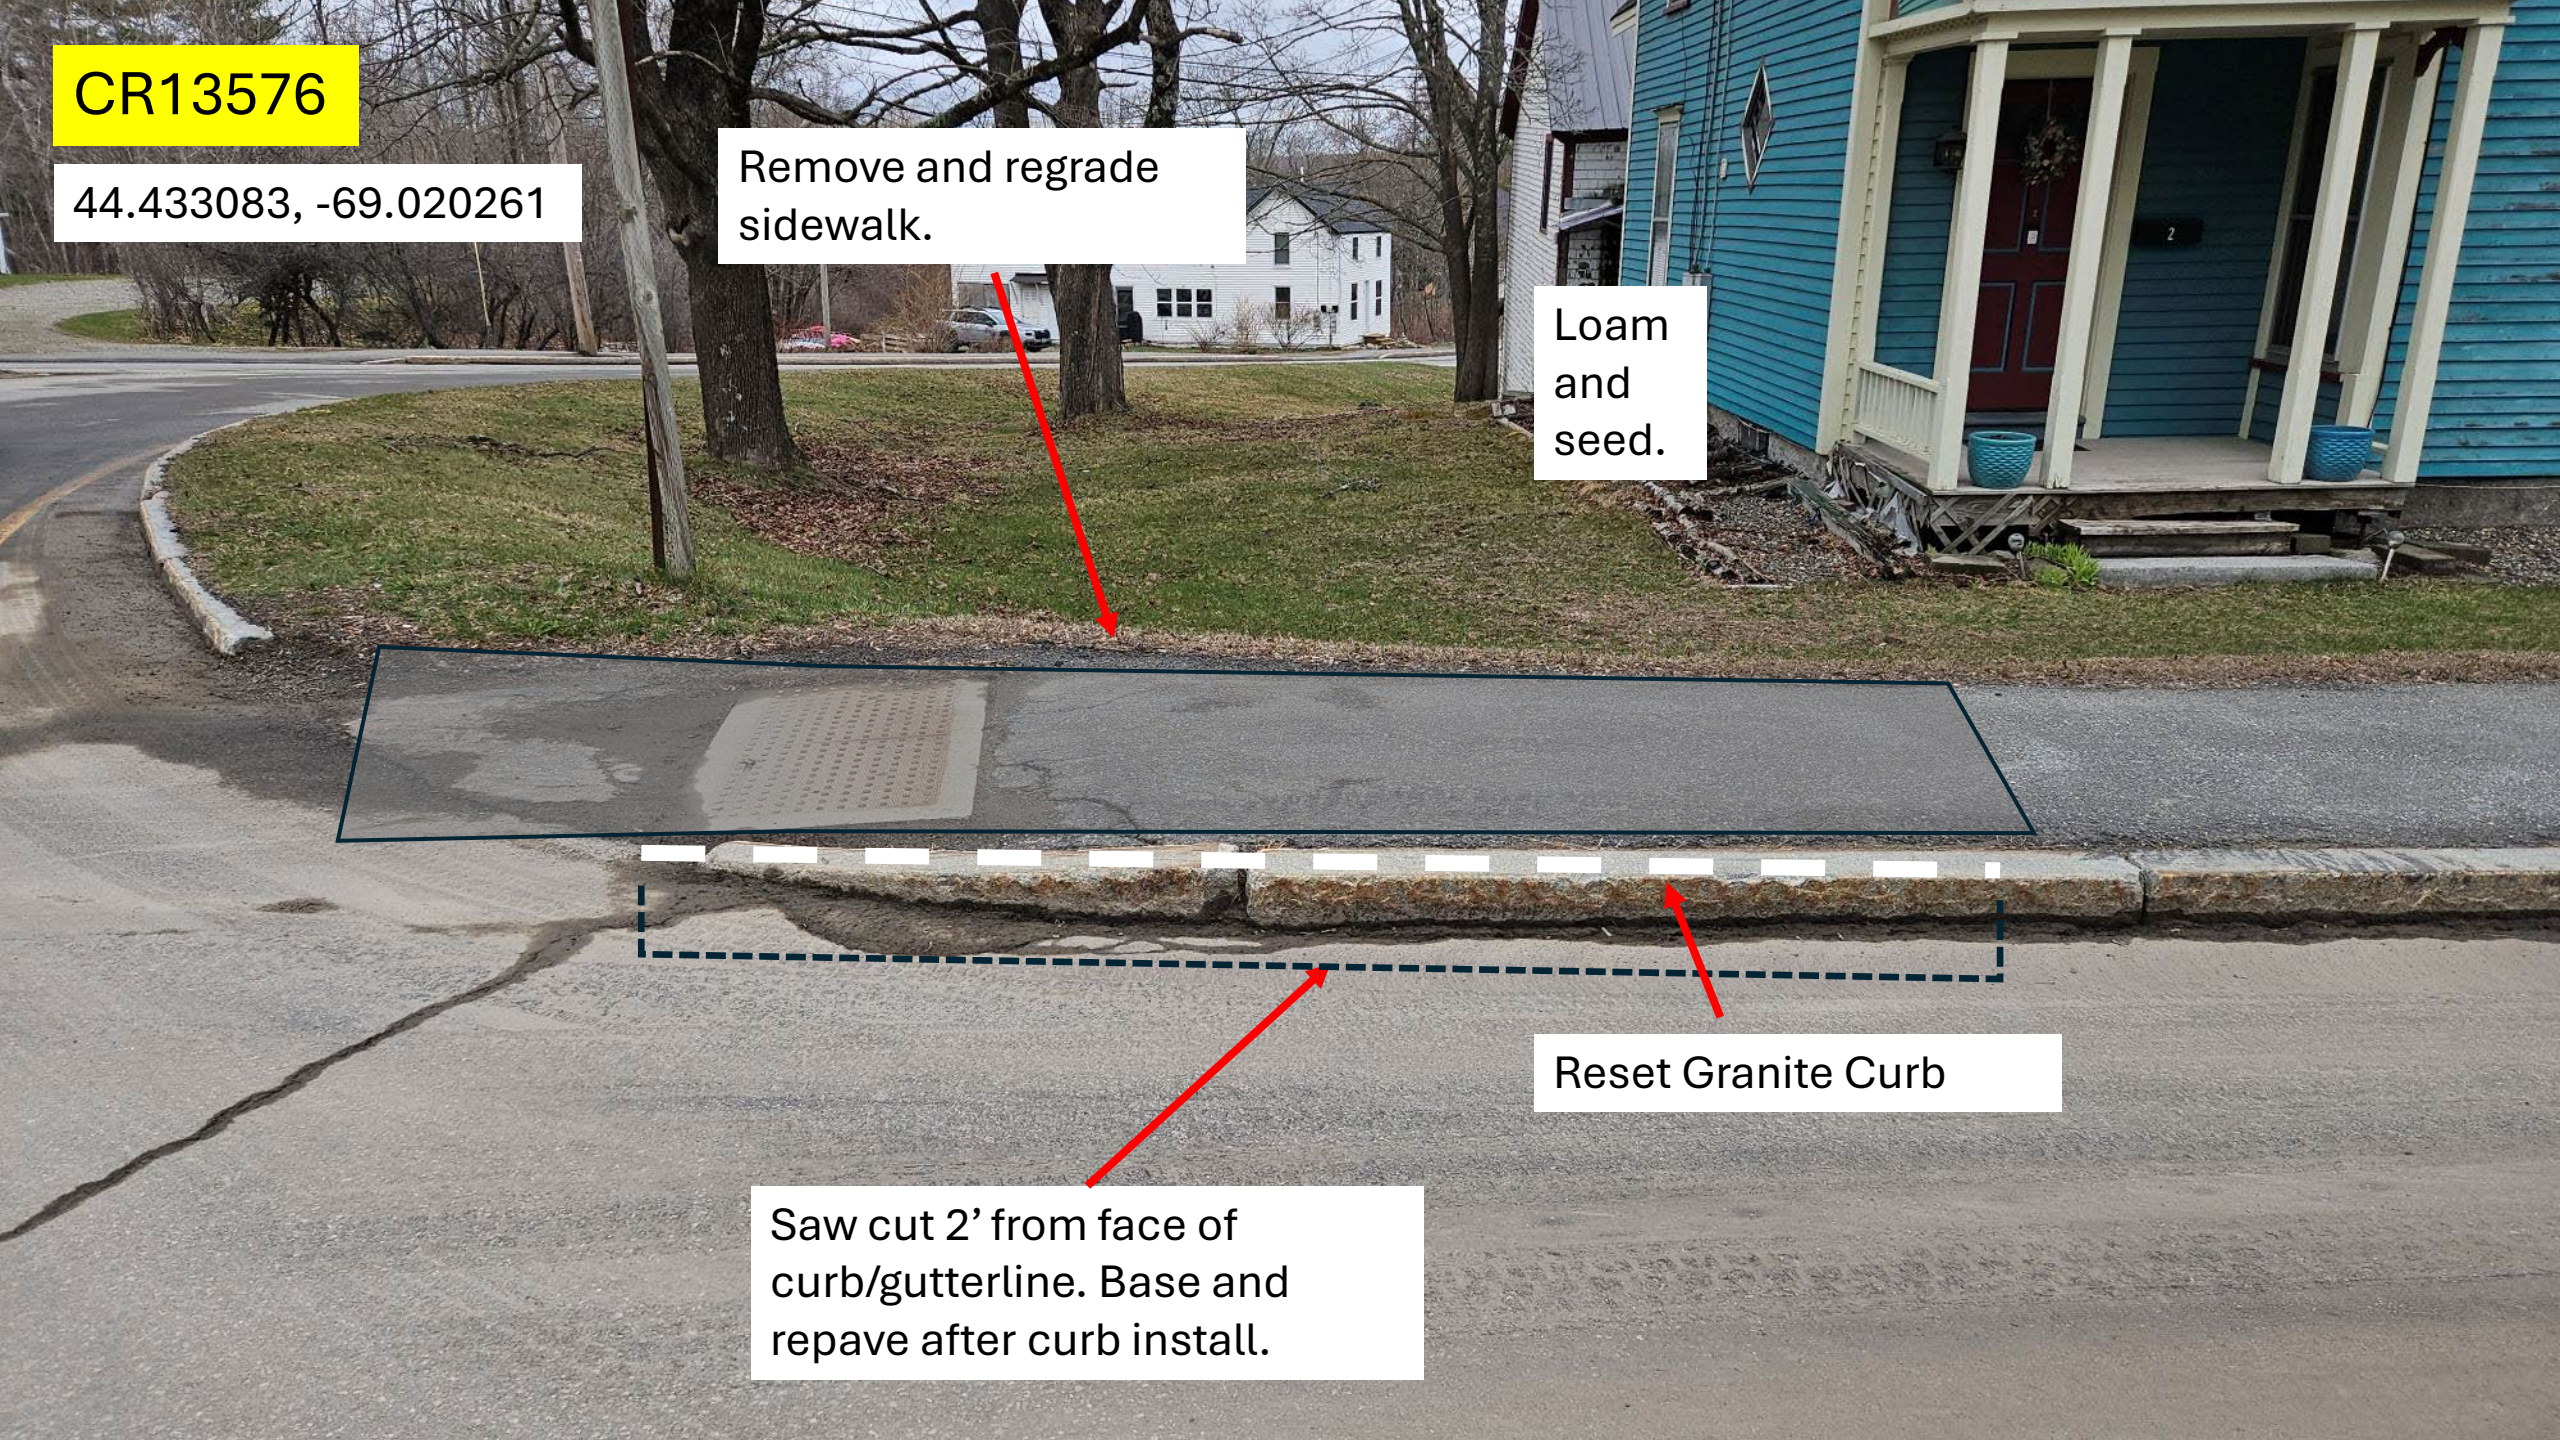

CR06530

44.433156, -69.02035


Remove and regrade
sidewalk.

Loam
and
seed.

DWF 2x4

Replace with type
1 curb and
Transition to type
5 curb

Saw cut 2' from face of
curb/gutterline. Base and
repave after curb install.

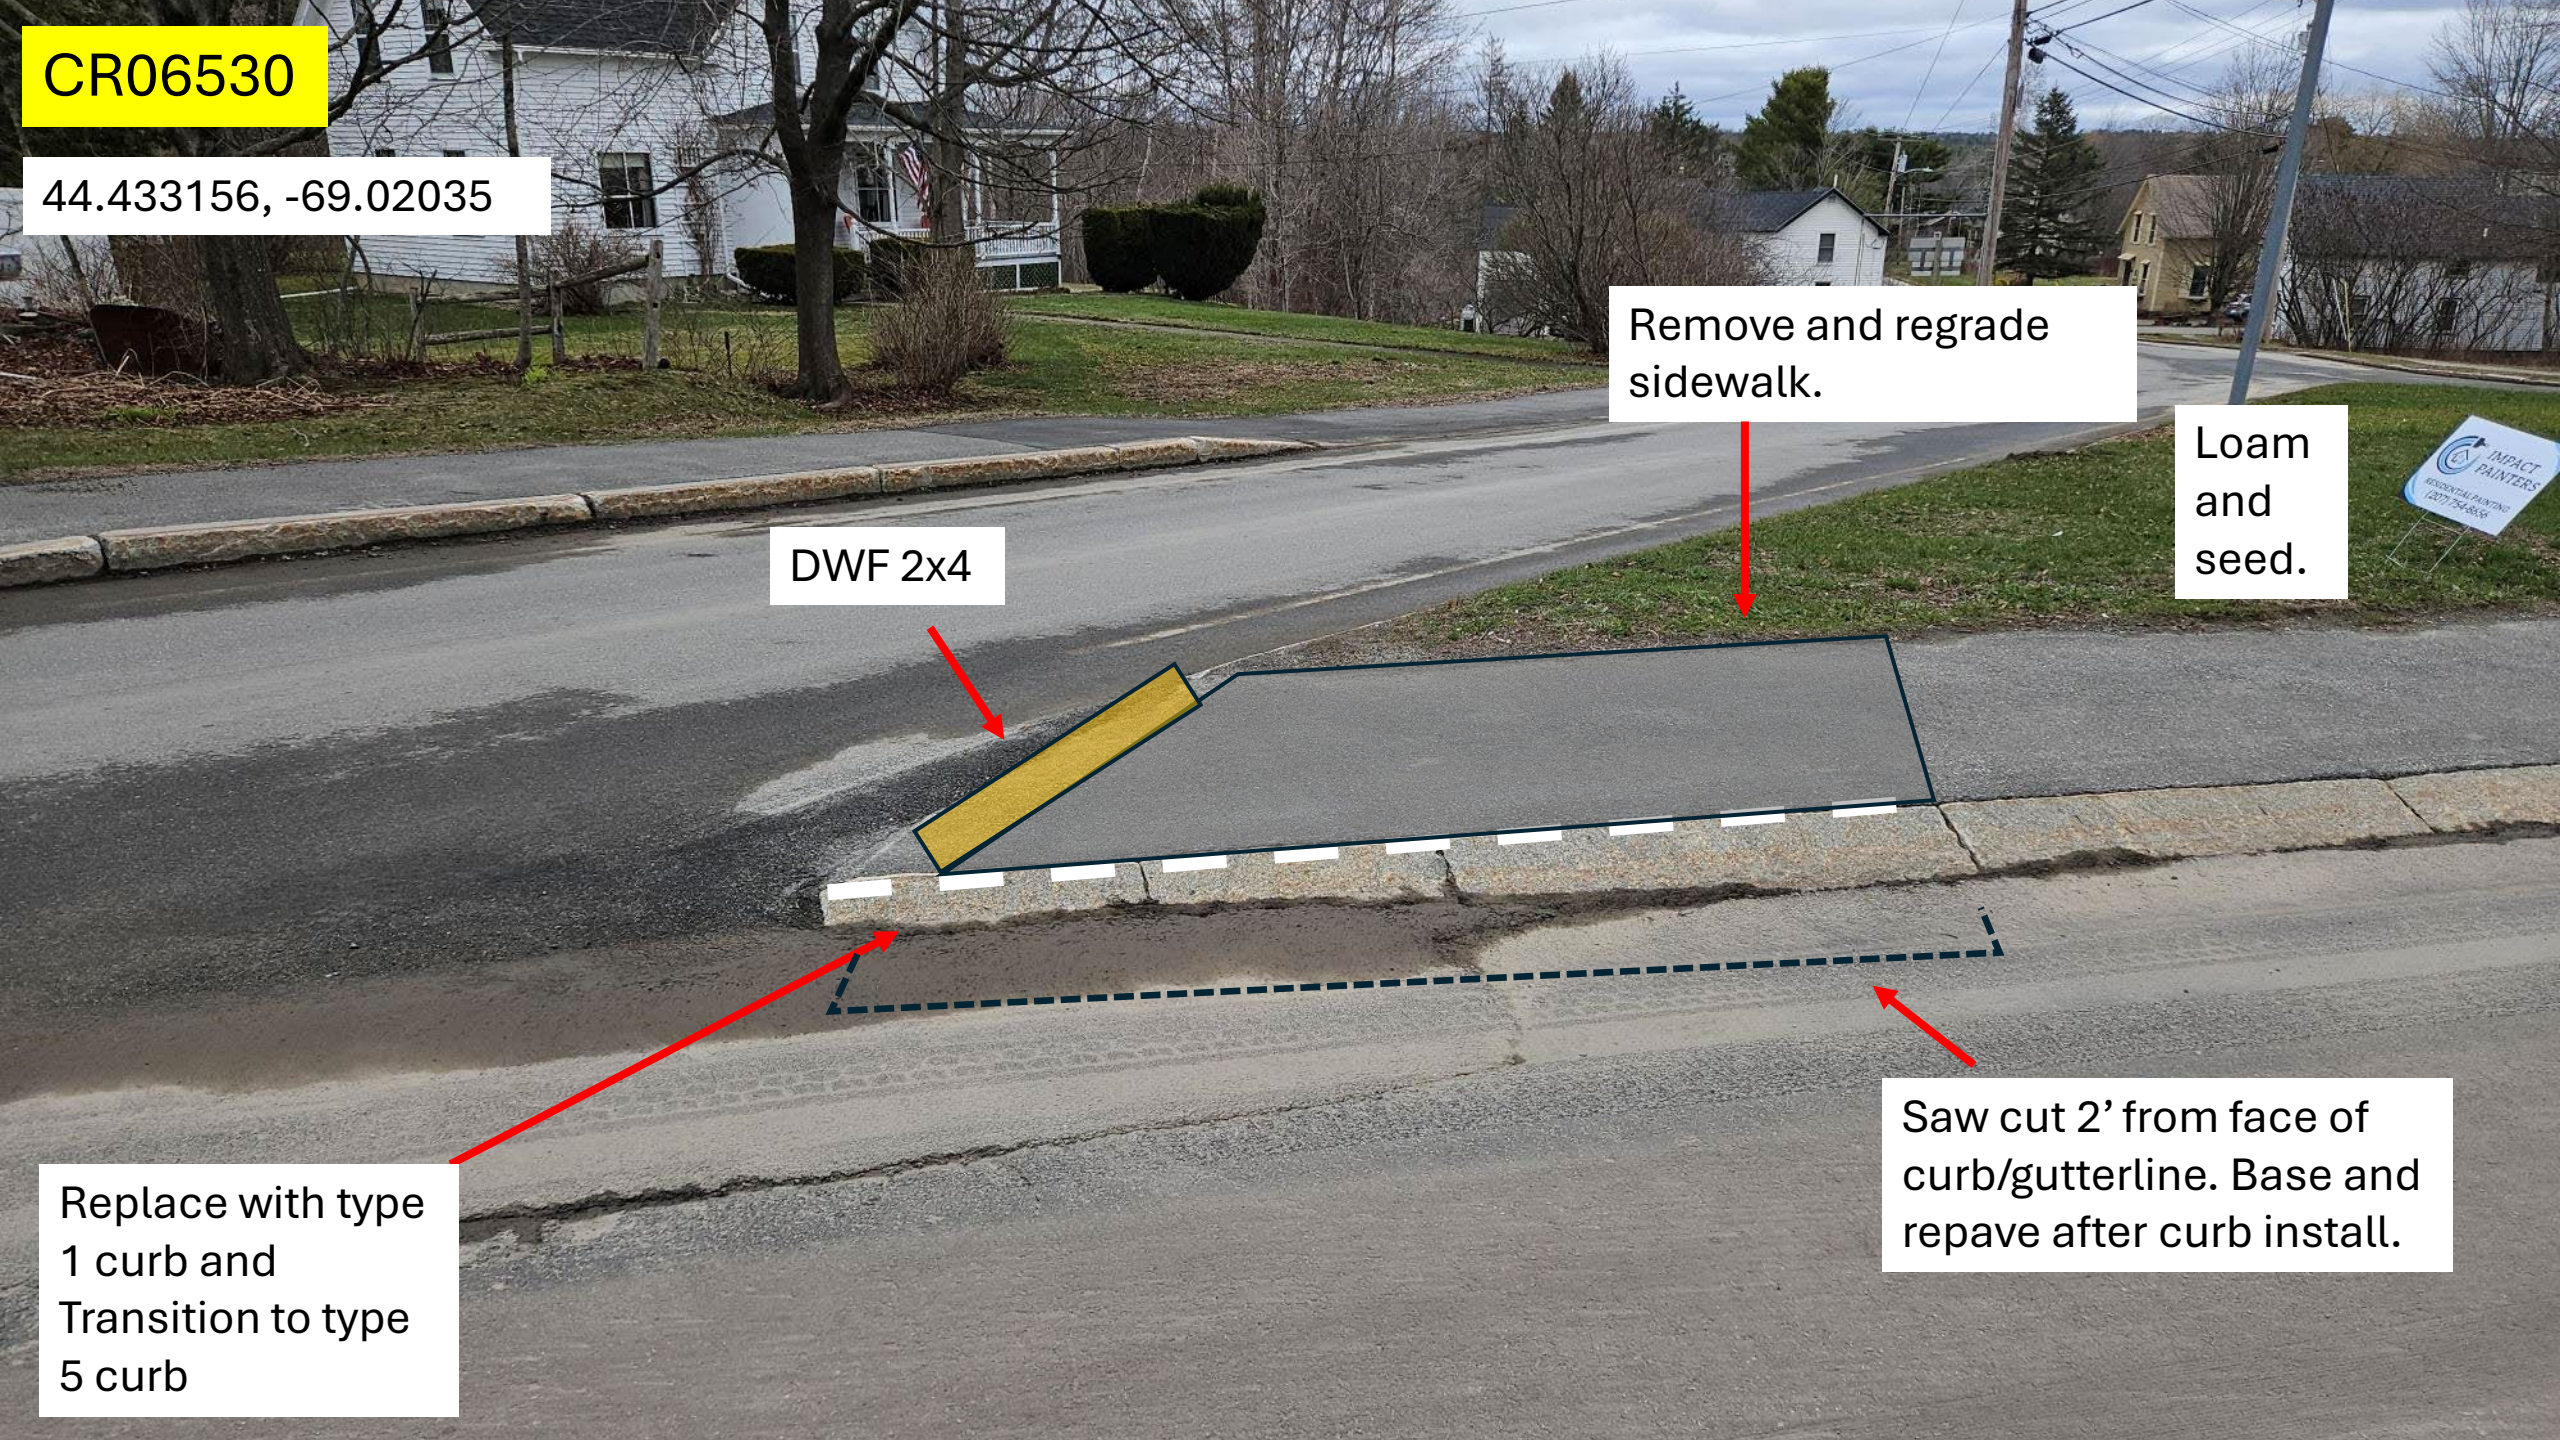


CR06531

44.433364, -69.020597

Loam
and
seed.

4' X 4'
Turning
Area

Remove and regrade
sidewalk.

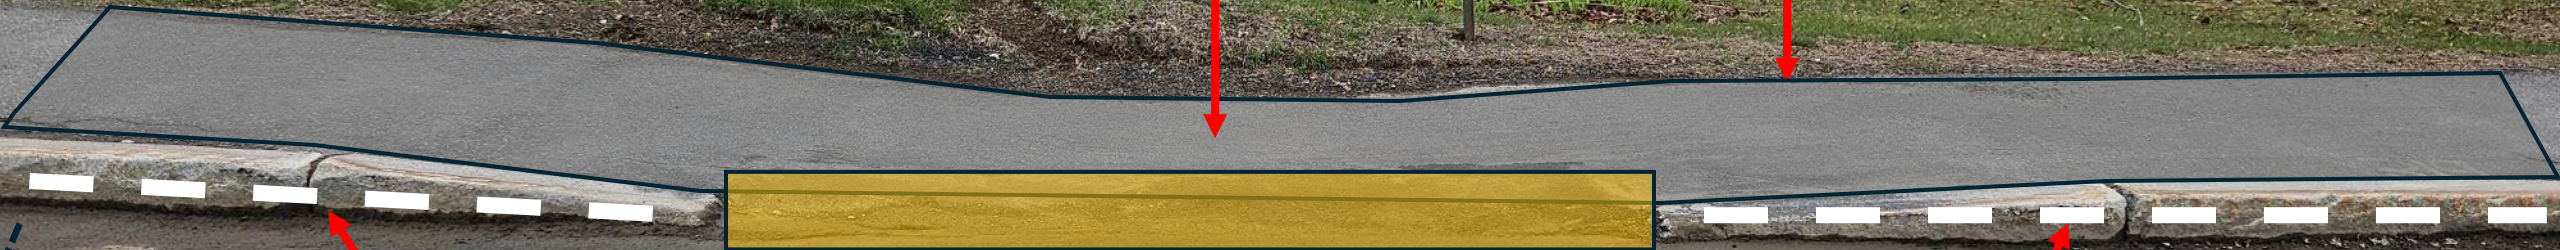

DWF 2x6

Reset Granite Curb 15'

Reset Granite Curb 8'

Saw cut 2' from face of
curb/gutterline. Base and
repave after curb install.

CR06532


44.433078, -69.020492

Remove and regrade sidewalk.

Loam and seed.



DWF 2x4

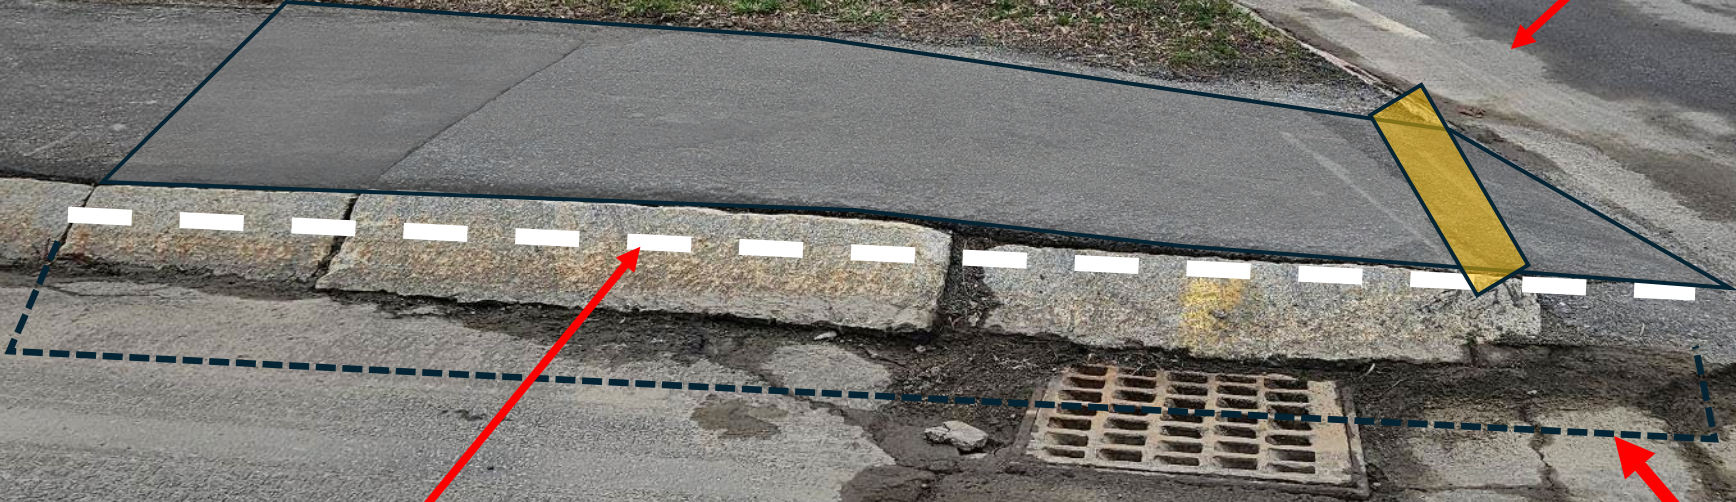

Replace with type 1 curb and Transition to type 5 curb

Saw cut 2' from face of curb/gutterline. Base and repave after curb install.

Wentworth Family Quick Stop– CR20046

44.432331, -69.019275

Remove and regrade sidewalk.

DWF 2x4


4'x4' Turning Area

Reset Granite Curb

Saw cut 2' from face of curb/gutterline. Base and repave after curb install.

Create opening for cross walk entrance

Reset Granite Curb

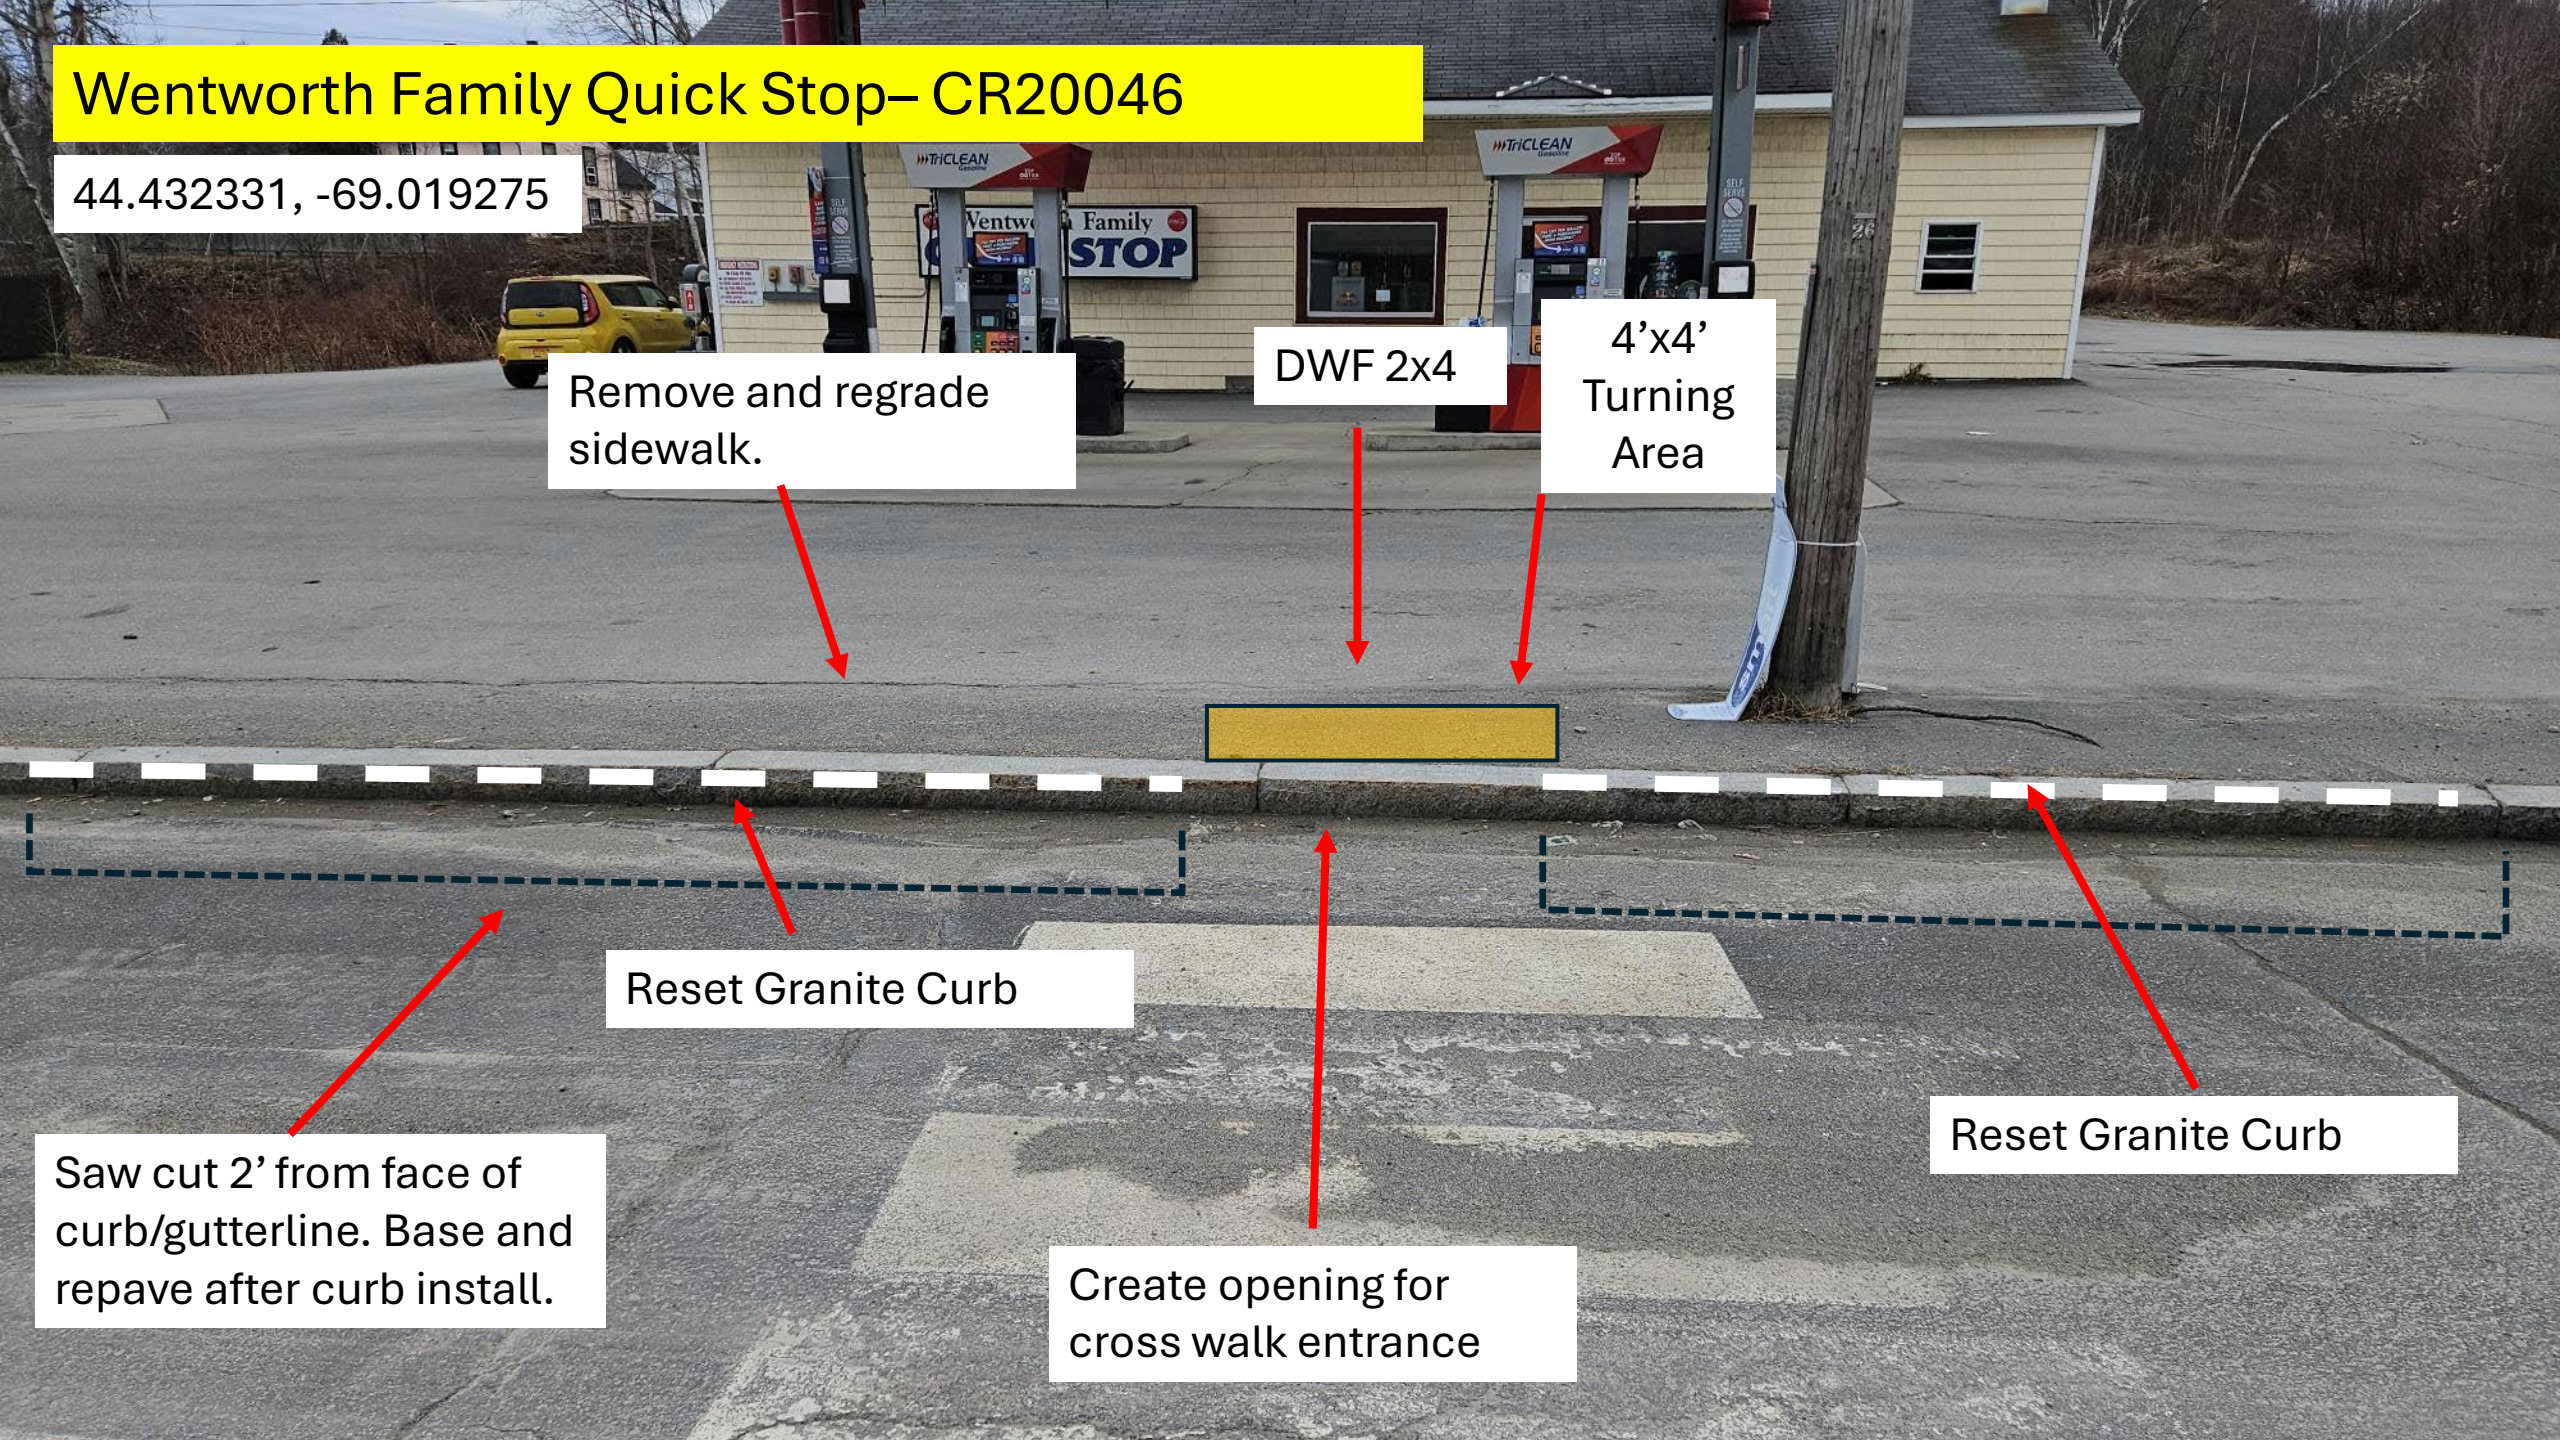

Park Place Suites– CR13576

44.432244, -69.019425

Remove and regrade sidewalk.


4'x4'
Turning
Area

Remove
existing
plates

DWF 2x6

Reset Granite Curb

Saw cut 2' from face of
curb/gutterline. Base and
repave after curb install.

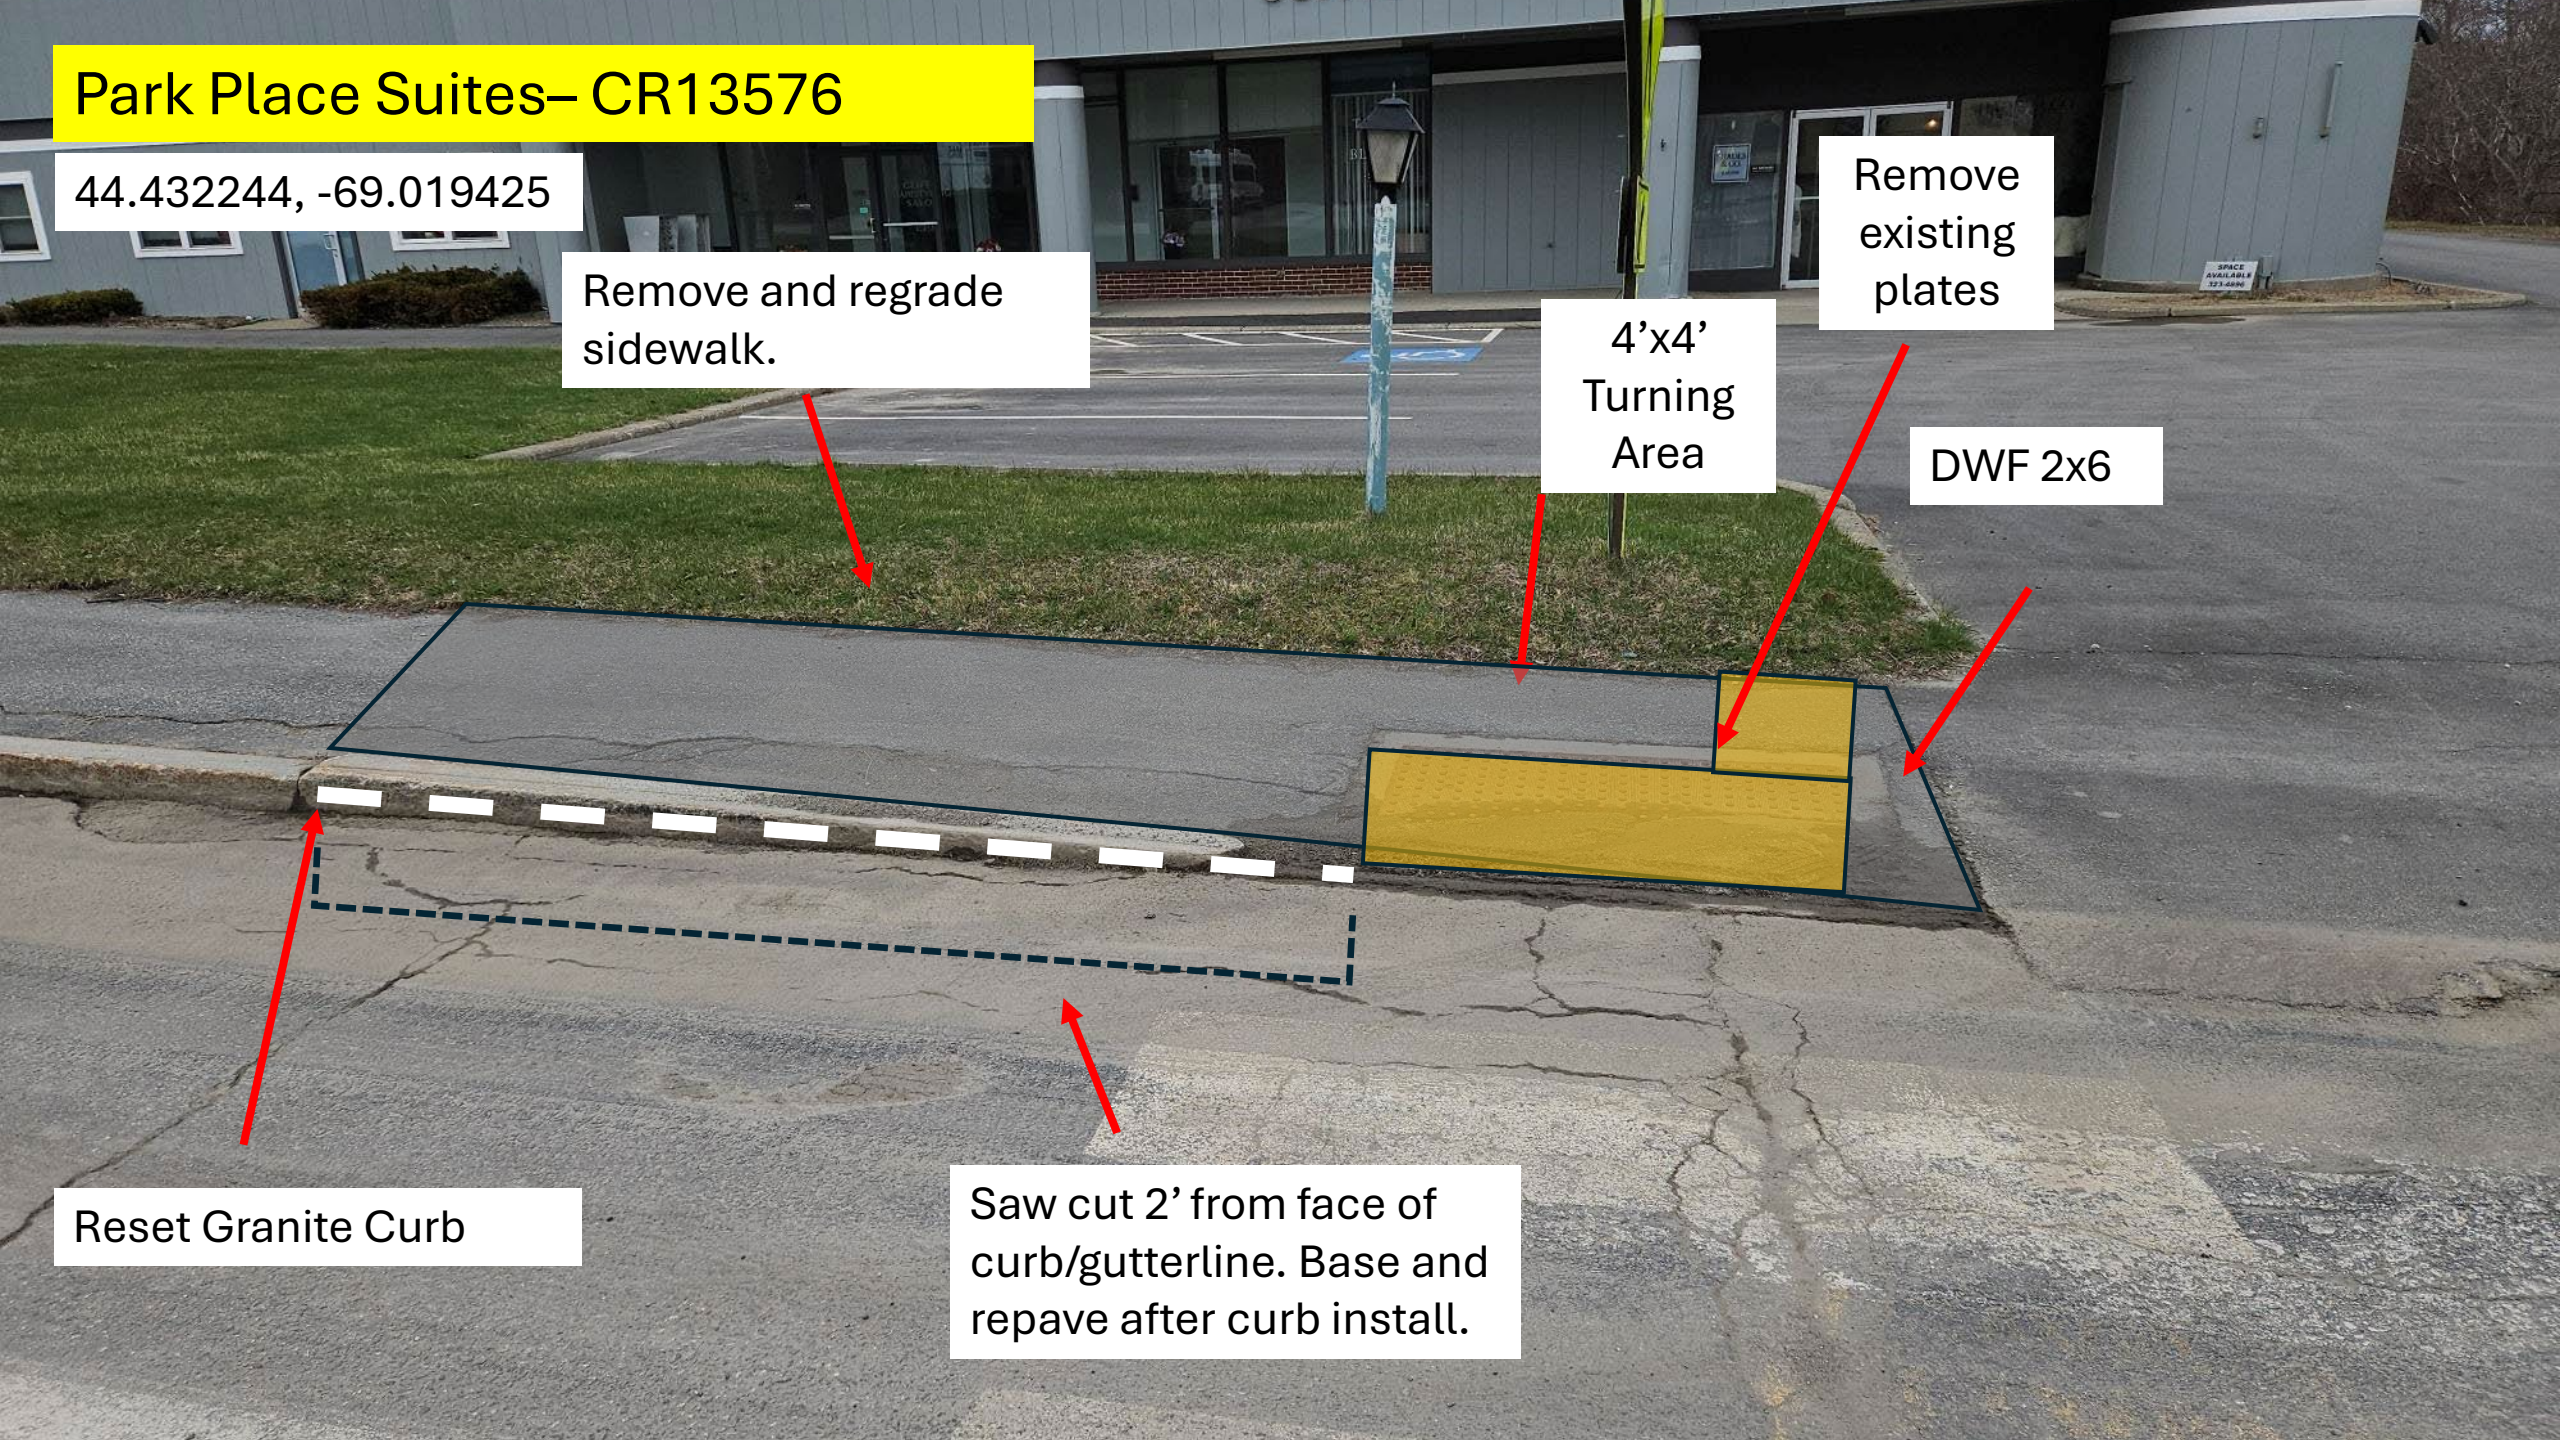

Merriam Dr. East side – CR20048

44.433769, -69.021181

Remove and regrade sidewalk.

DWF 2x4


4'x4' Turning Area

May Move the whole Crossing Away from Step to minimize impact.
←
Review in the Field.

Replace/add new bituminous curb.

Saw cut 2' from face of curb/gutterline. Base and repave after curb install.

Replace/add new Bituminous curb.

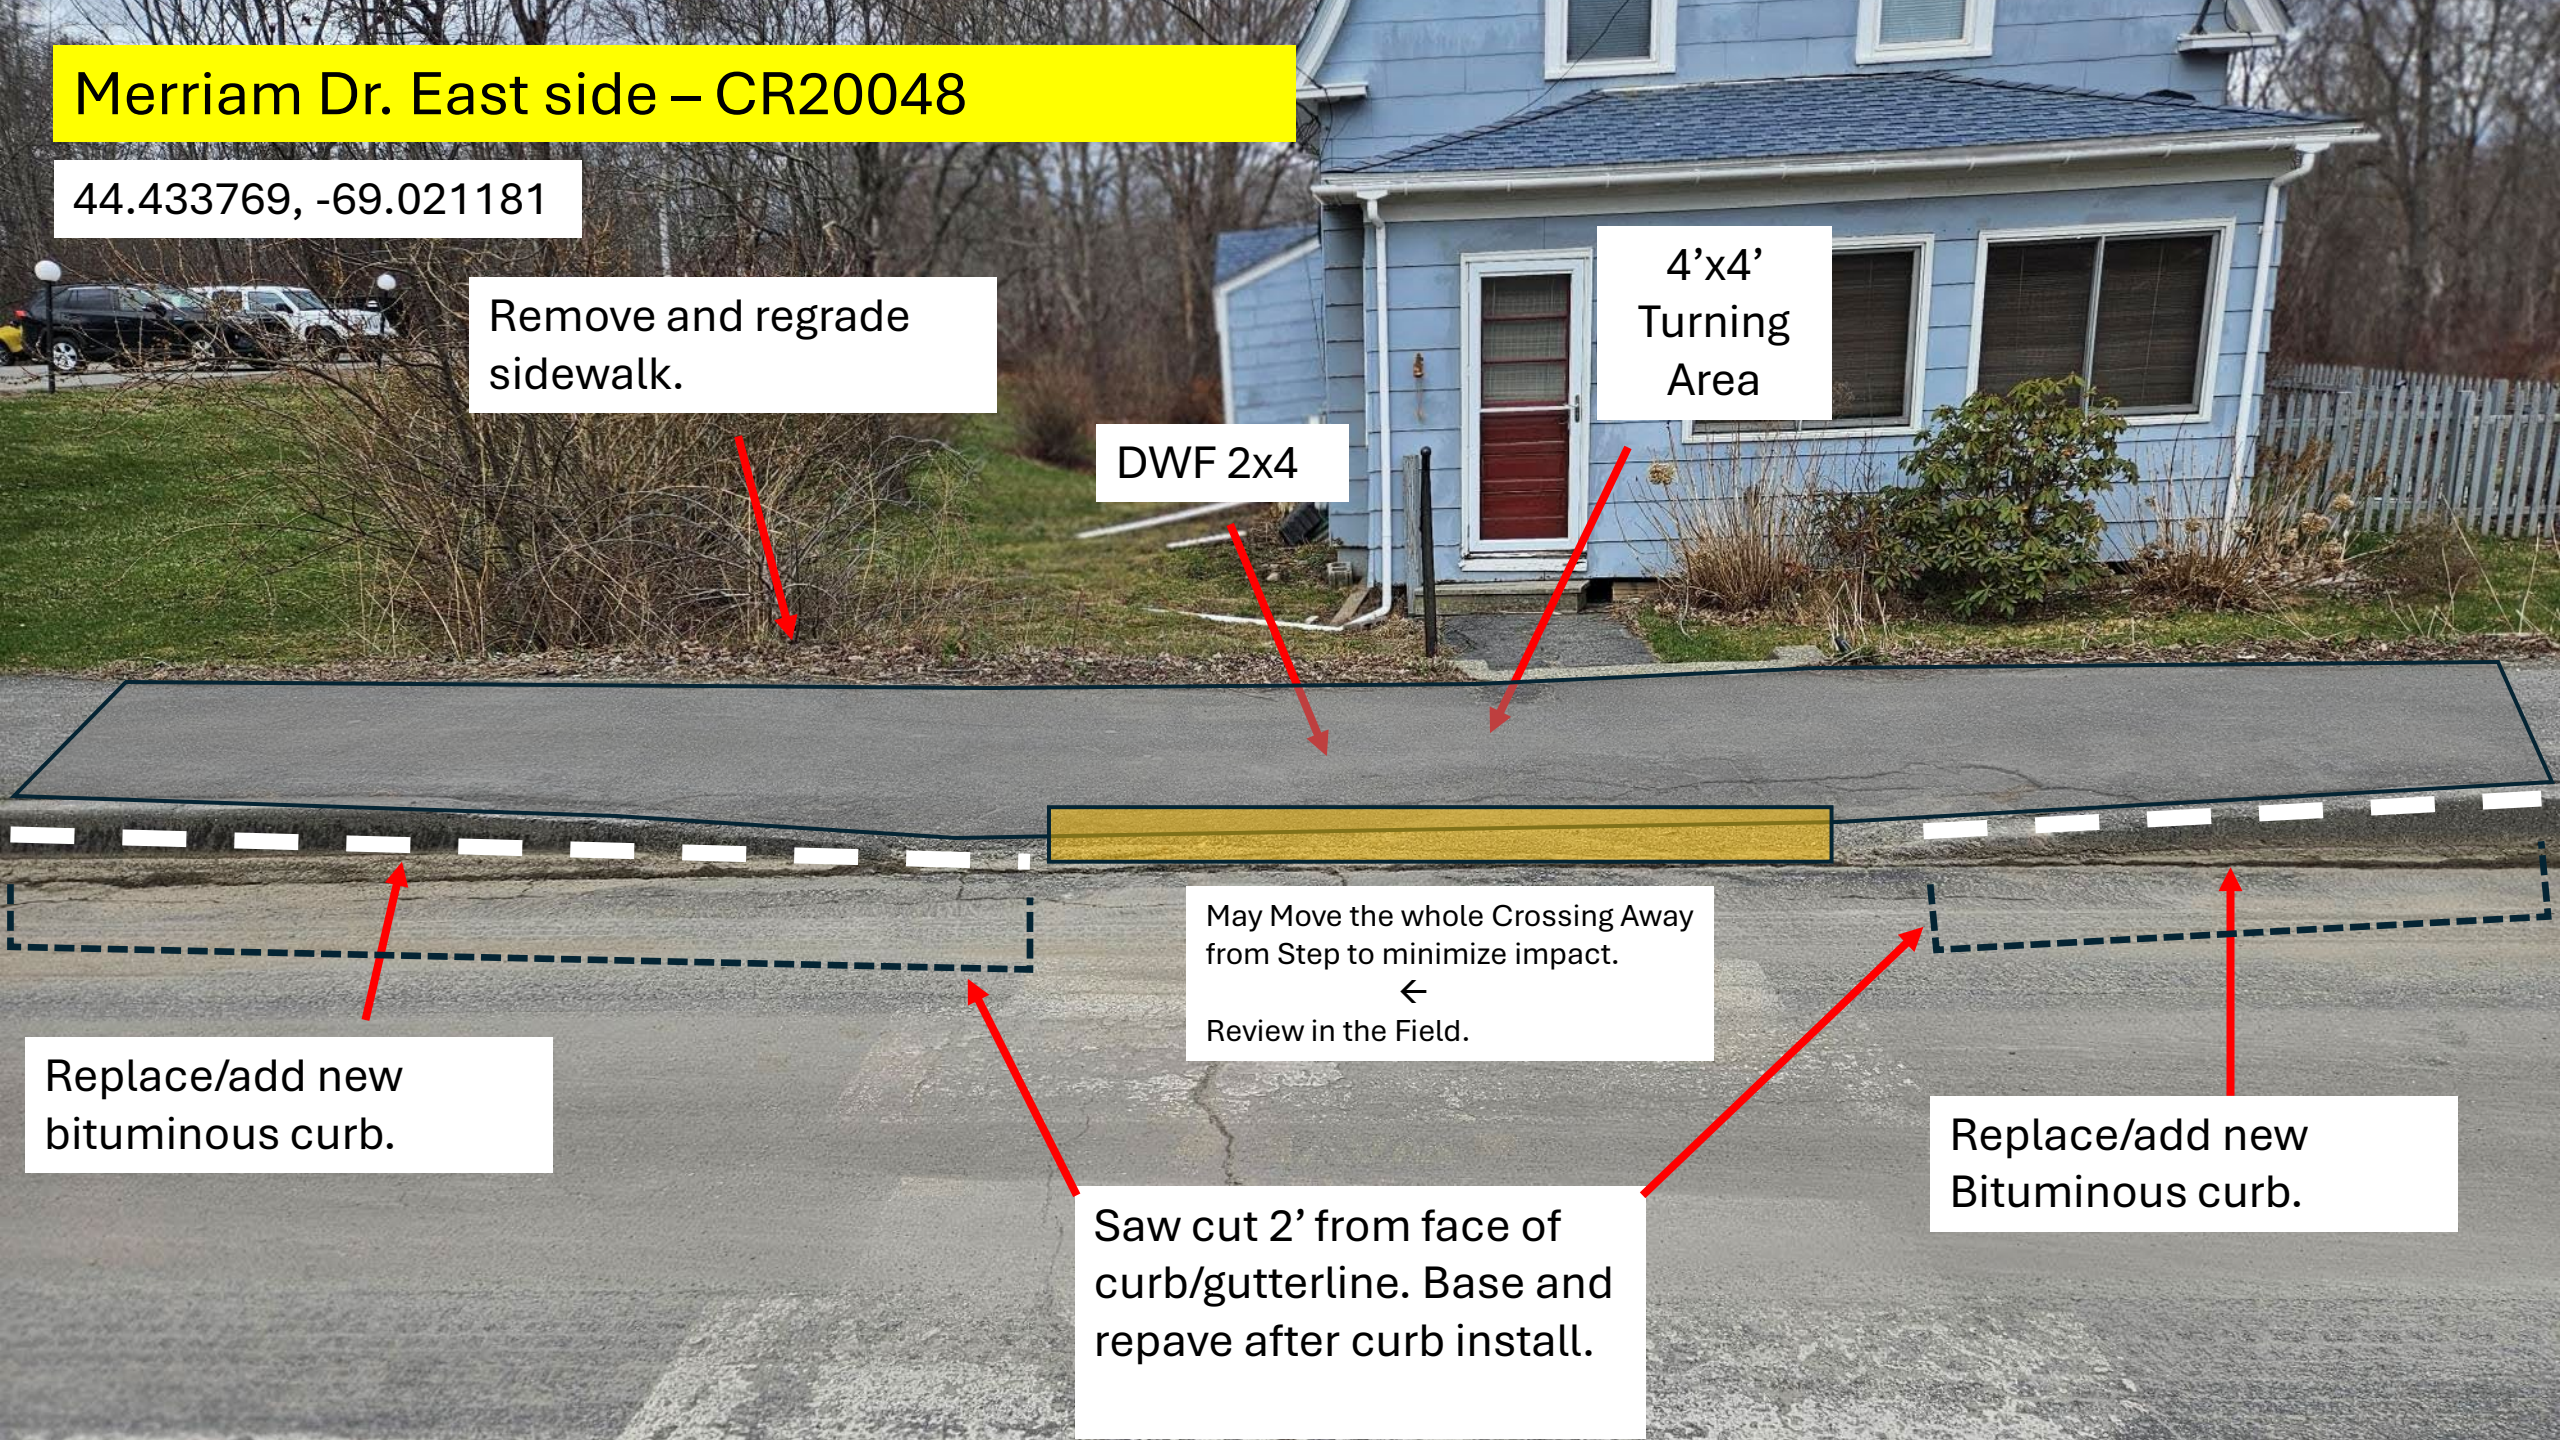

Merriam Dr. West Side – CR20049


44.433692, -69.021336

Loam
and
seed.

4'x4'
Turning
Area

DWF 2x4

Installed new Tip up and Tip
down Bituminous curb and
Tie into existing.

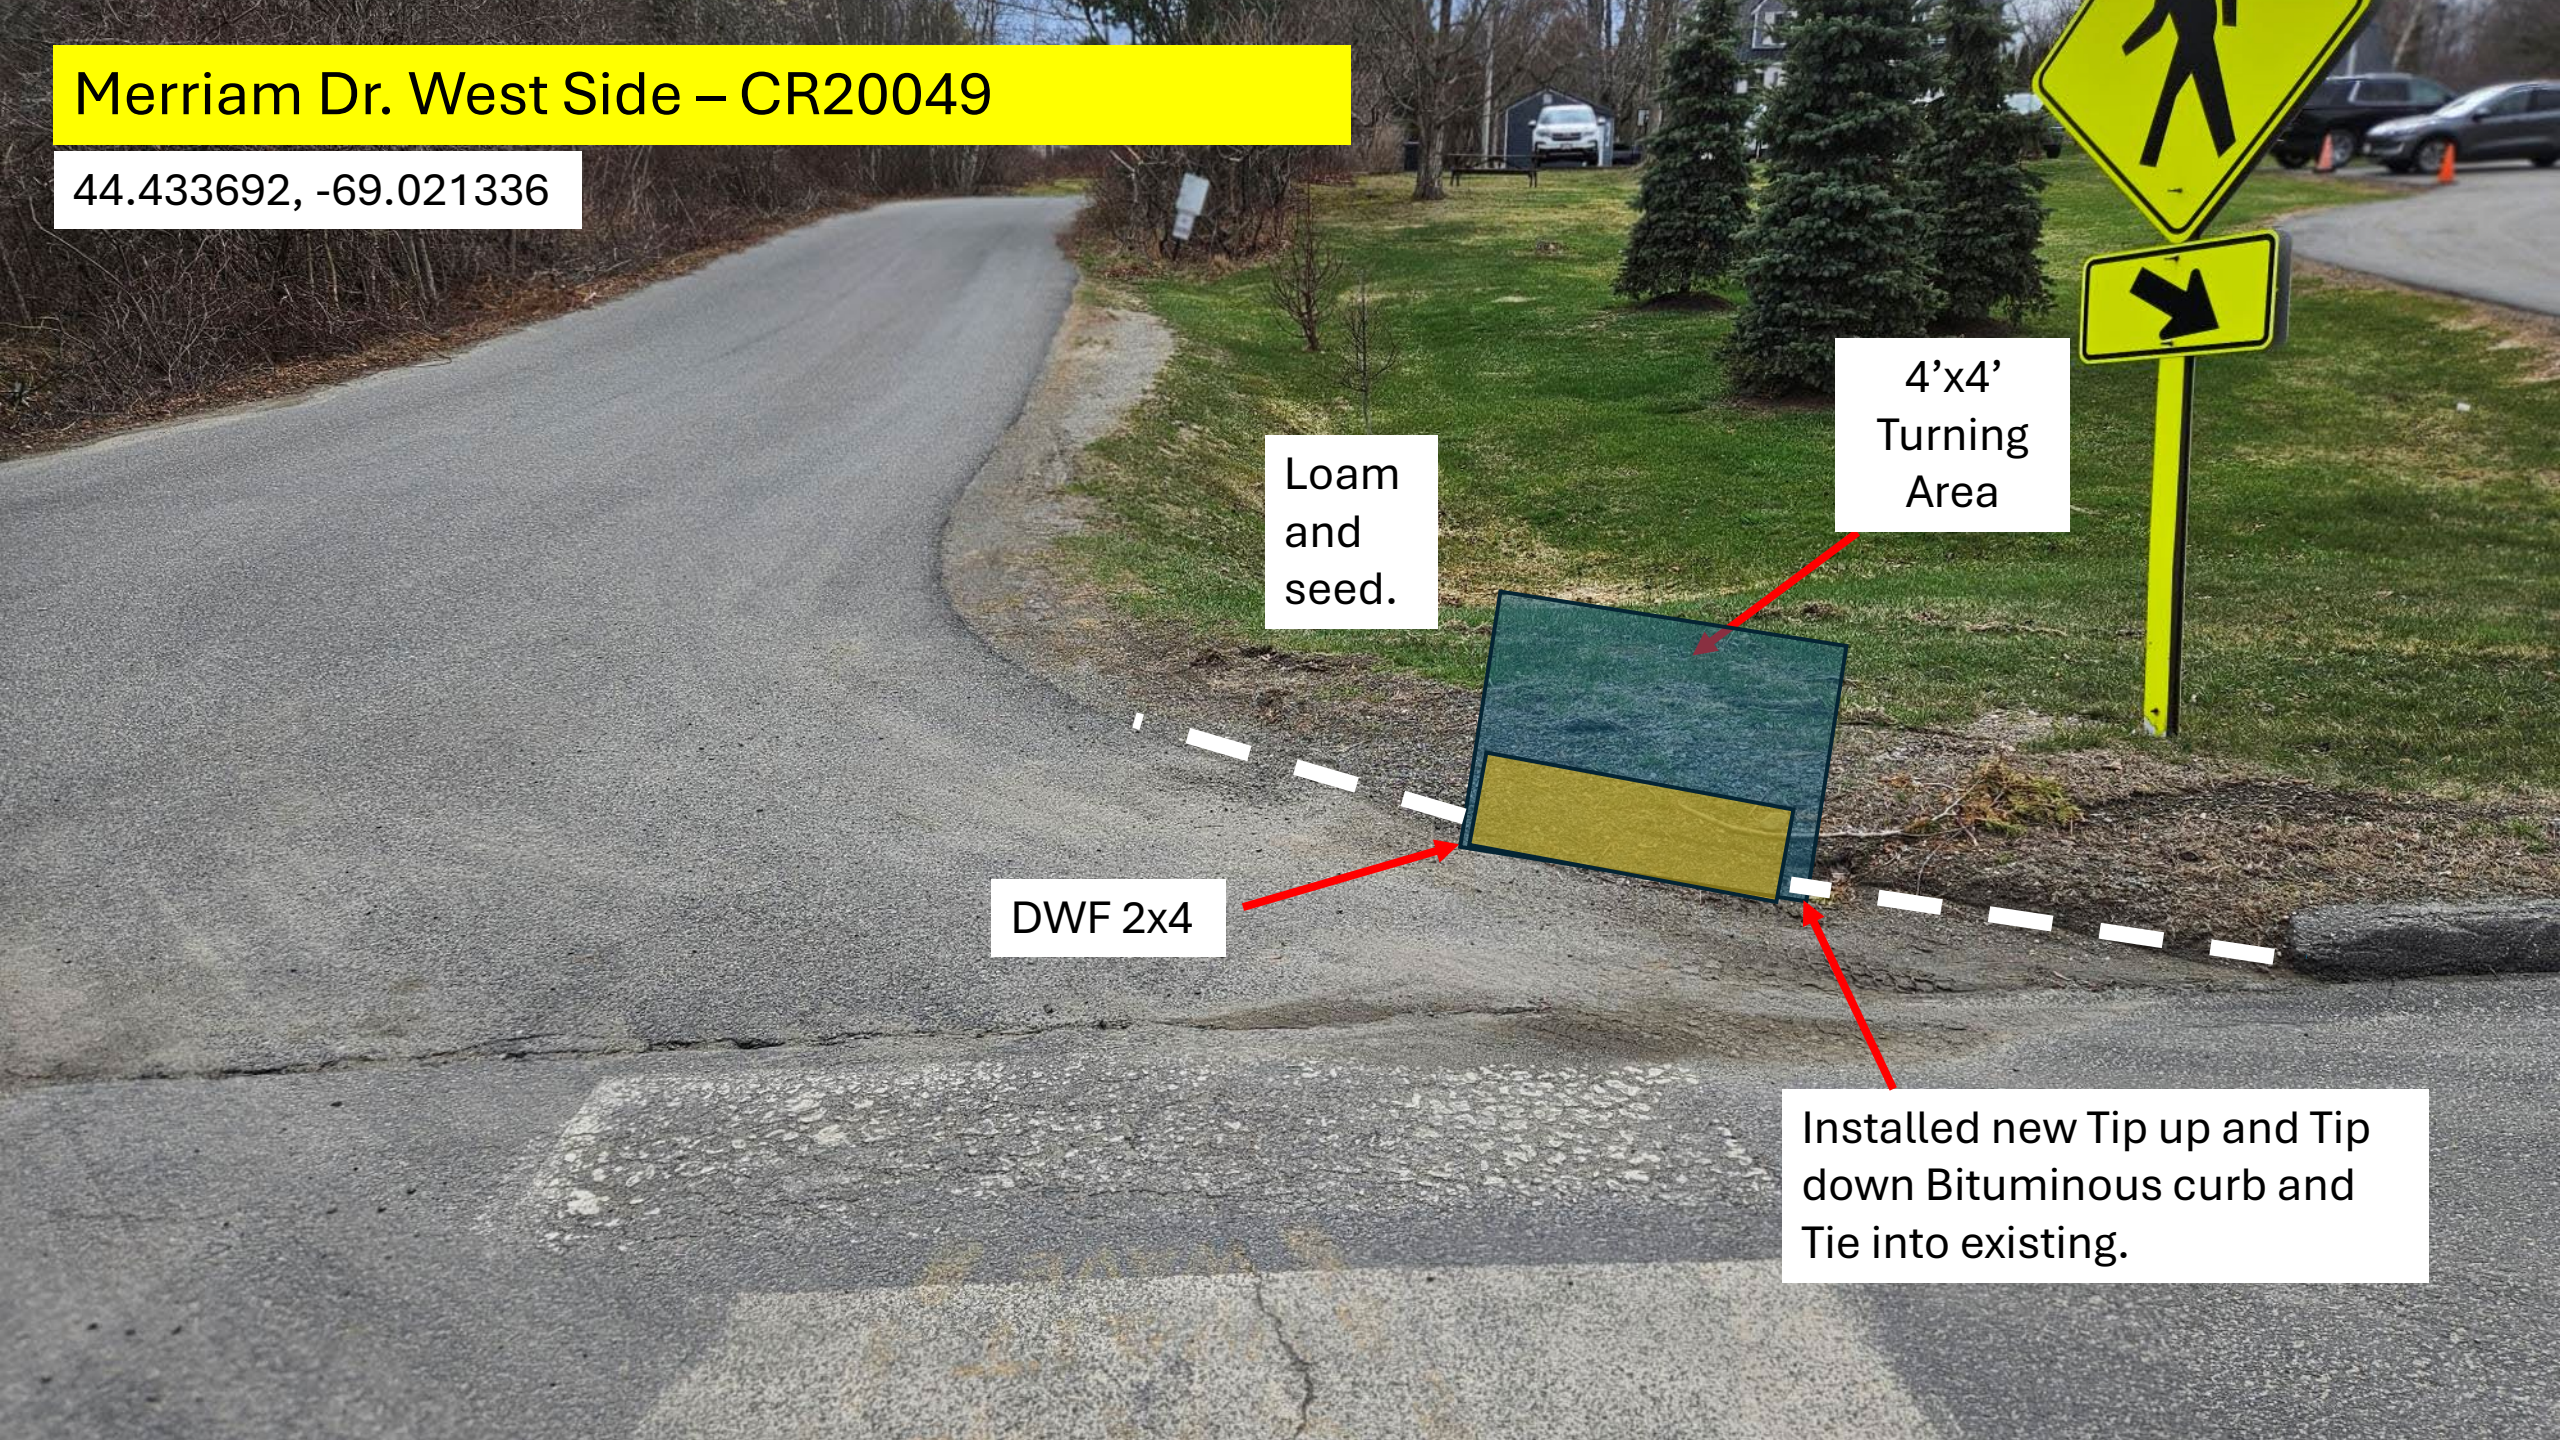



RAMP REPORT REGION 2 ADA 2026

Route 141
Belfast


CR09386

44.435917, -69.003953

Loam
and
seed.

Remove and regrade
sidewalk.

DWF 2x6

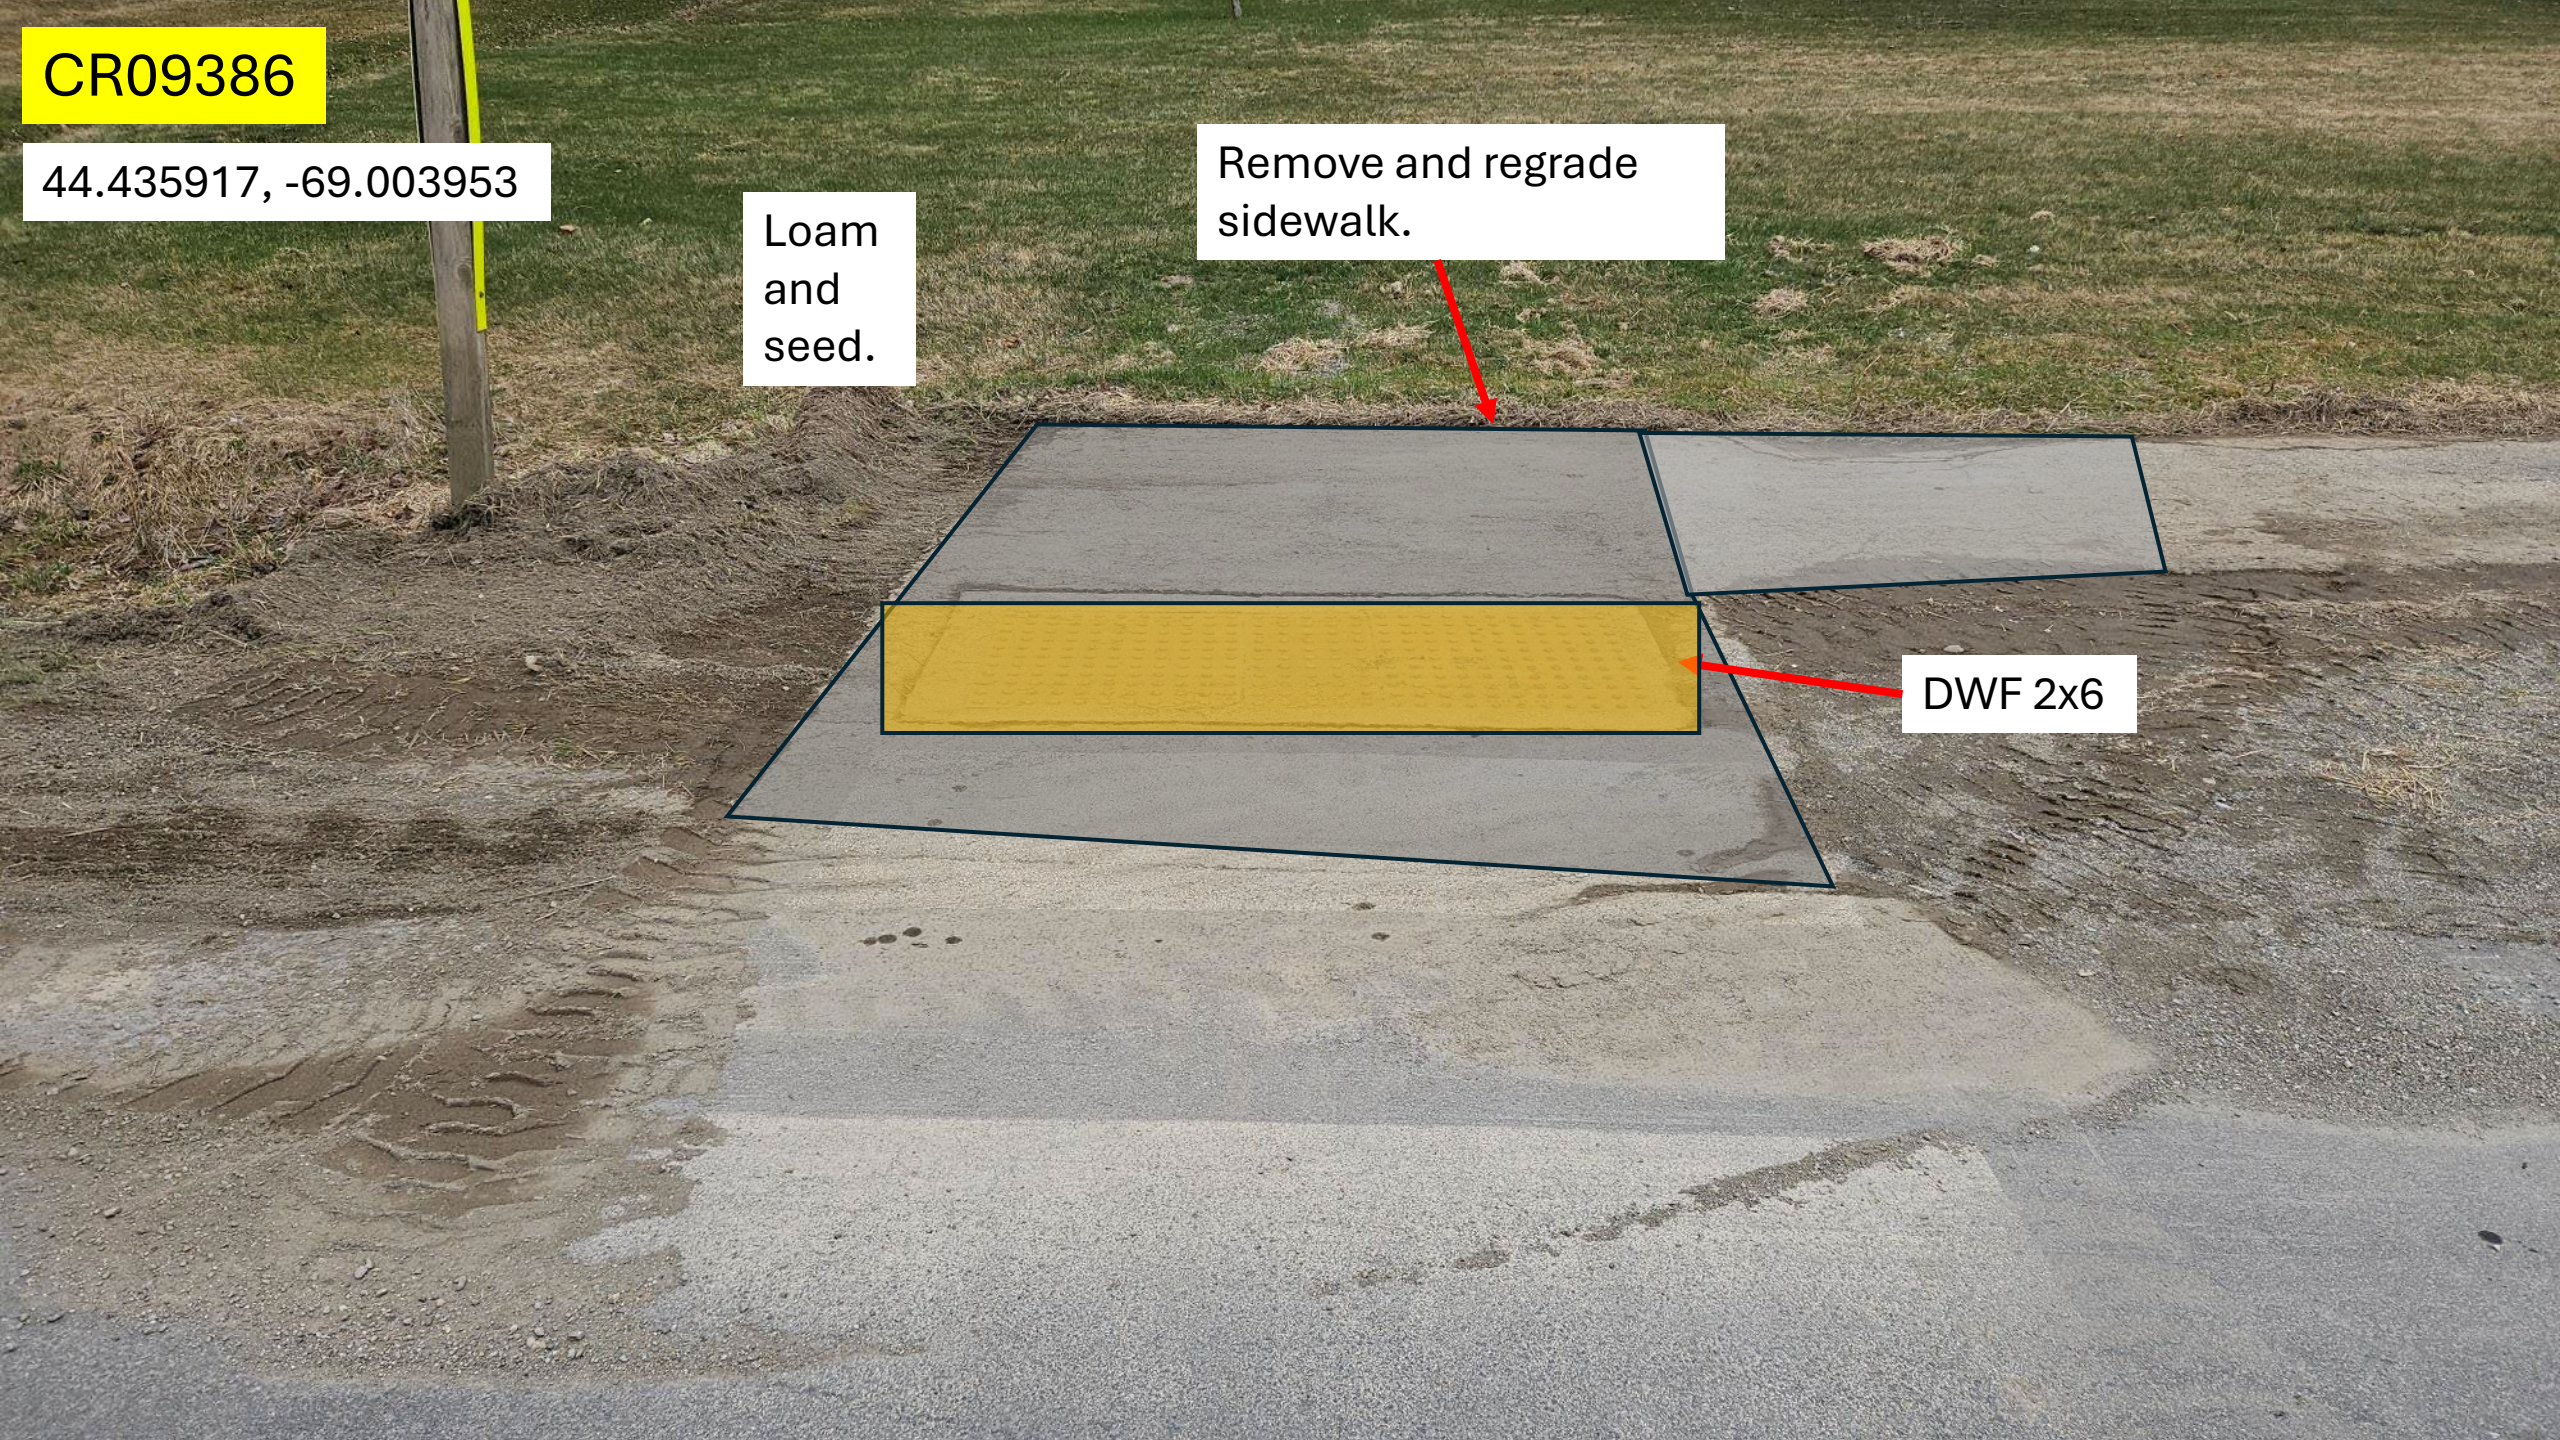

CR16701

44.435997, -69.004158

Loam
and
seed.


DWF 2x4


Remove and regrade
sidewalk.

Remove and Loam
and Seed

Move Crosswalk to
the new location.

Remove and pave

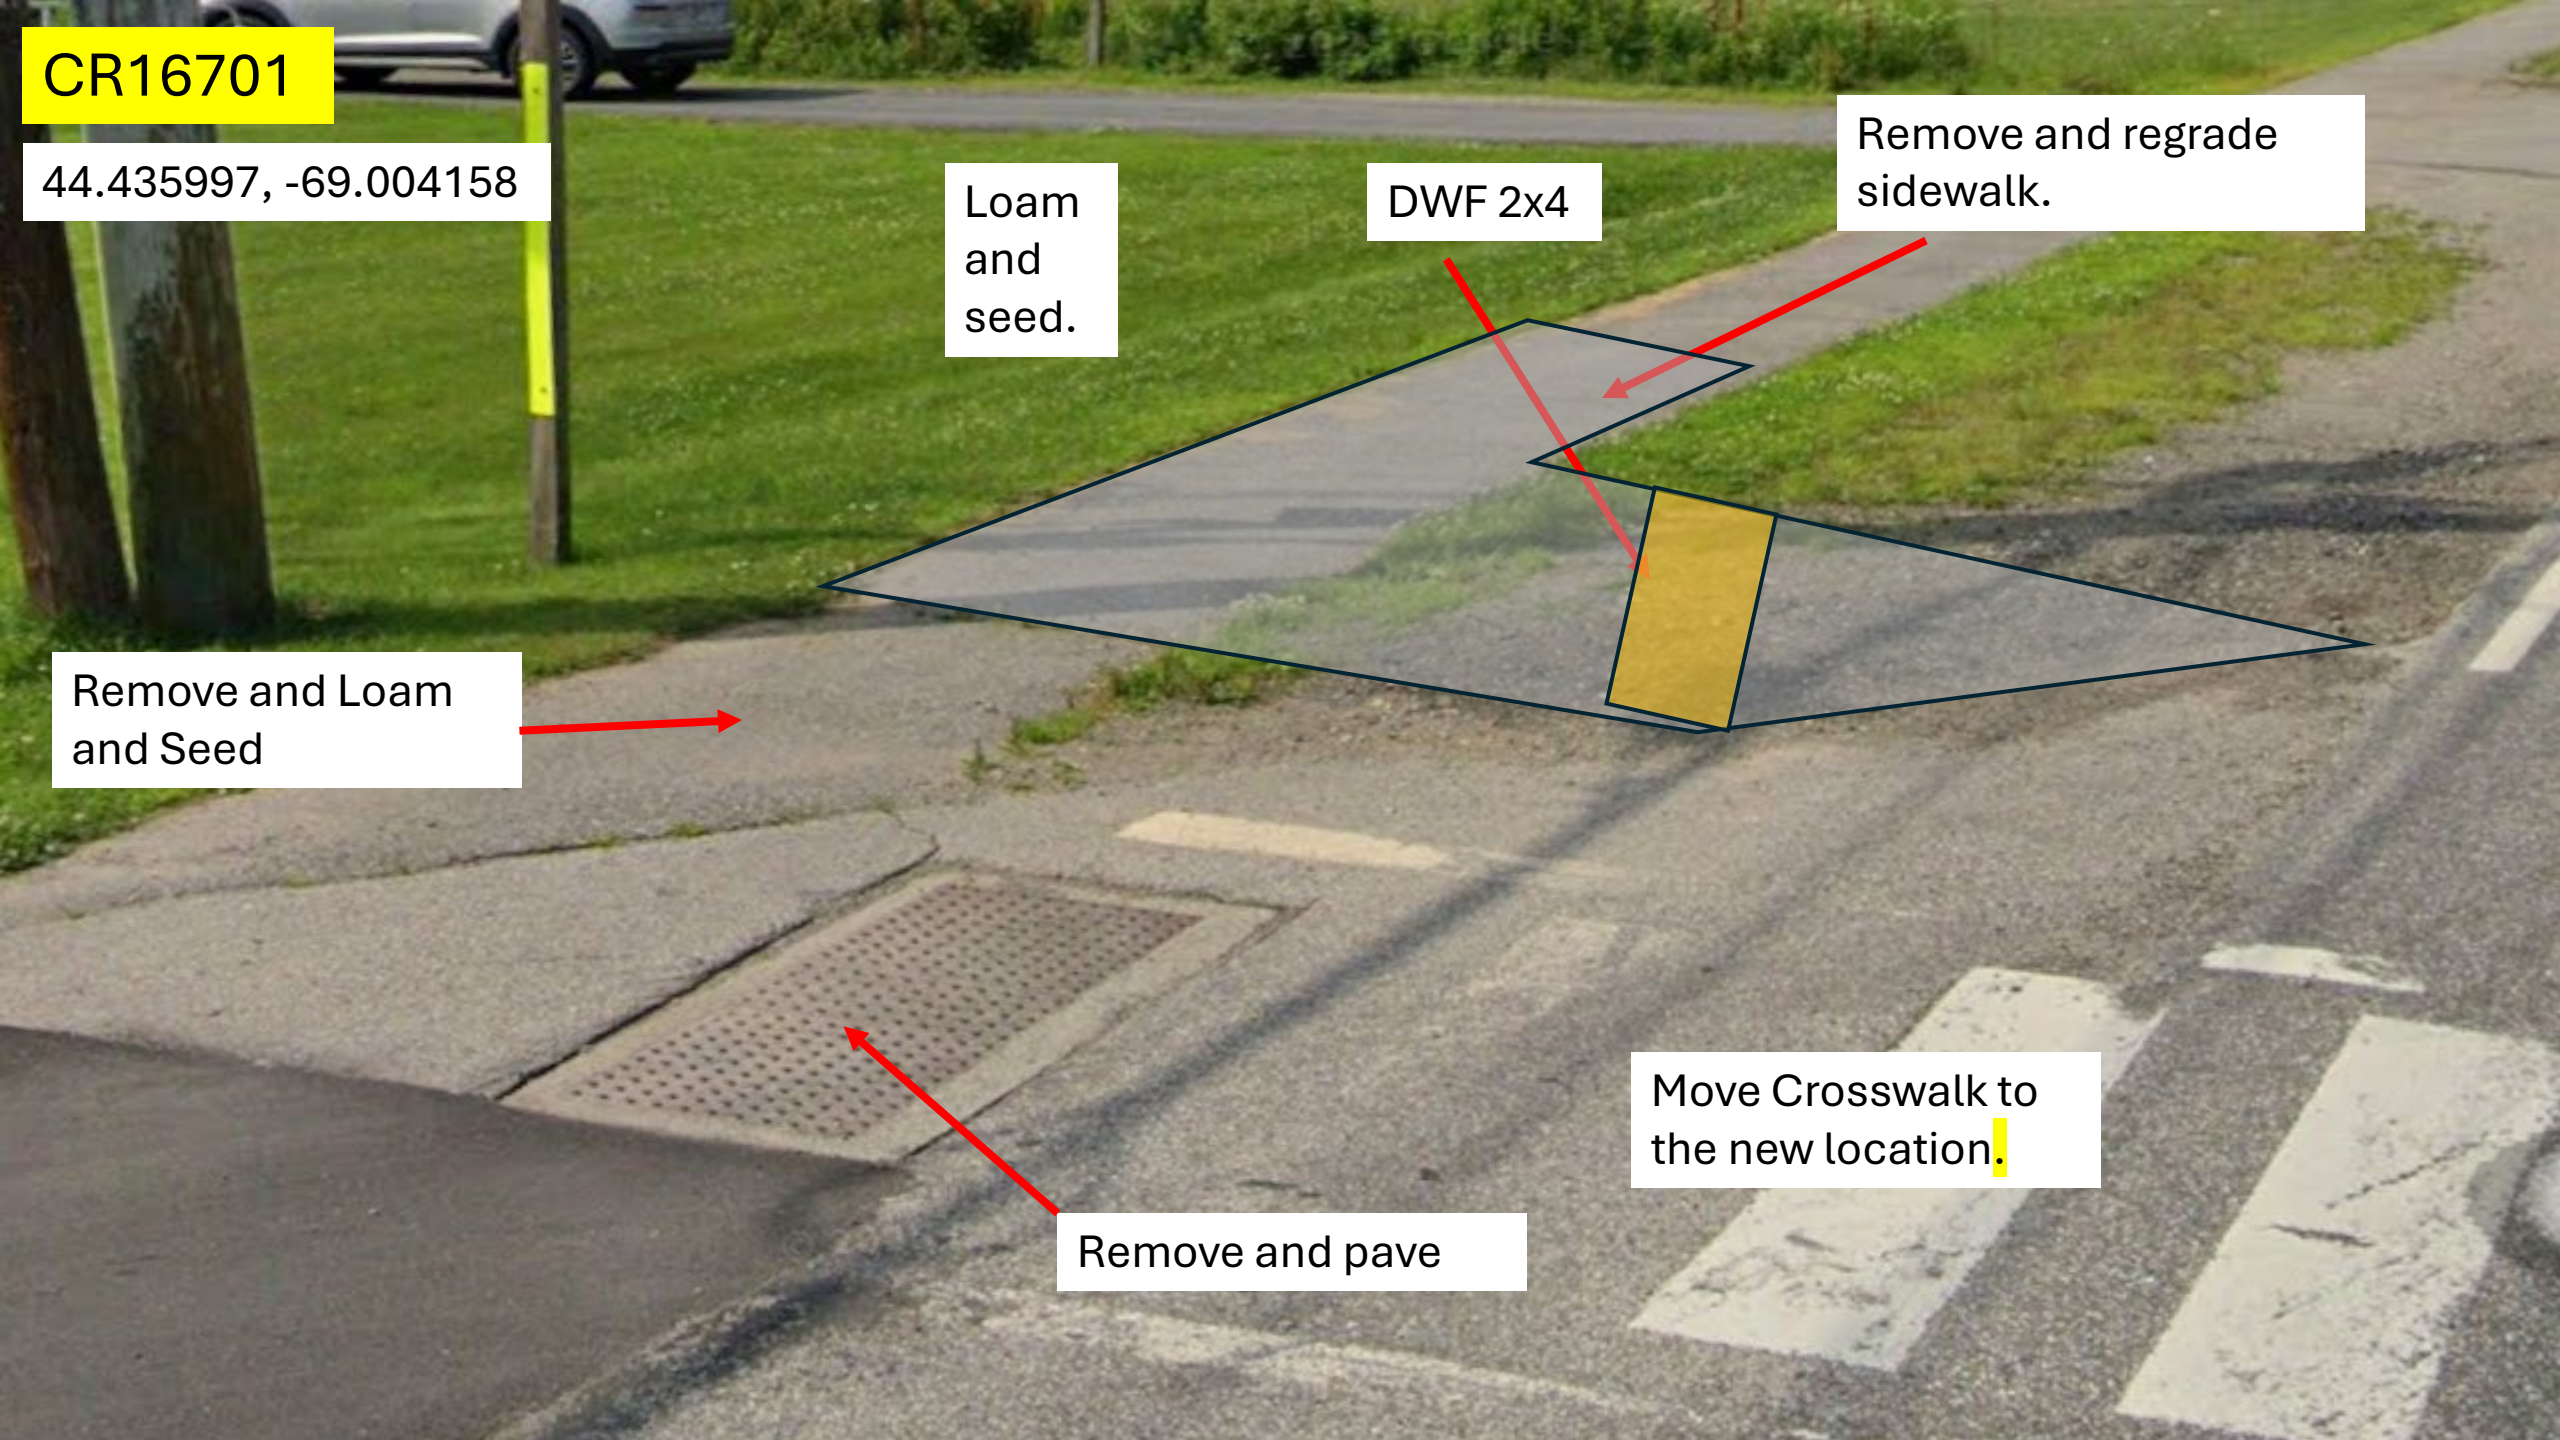

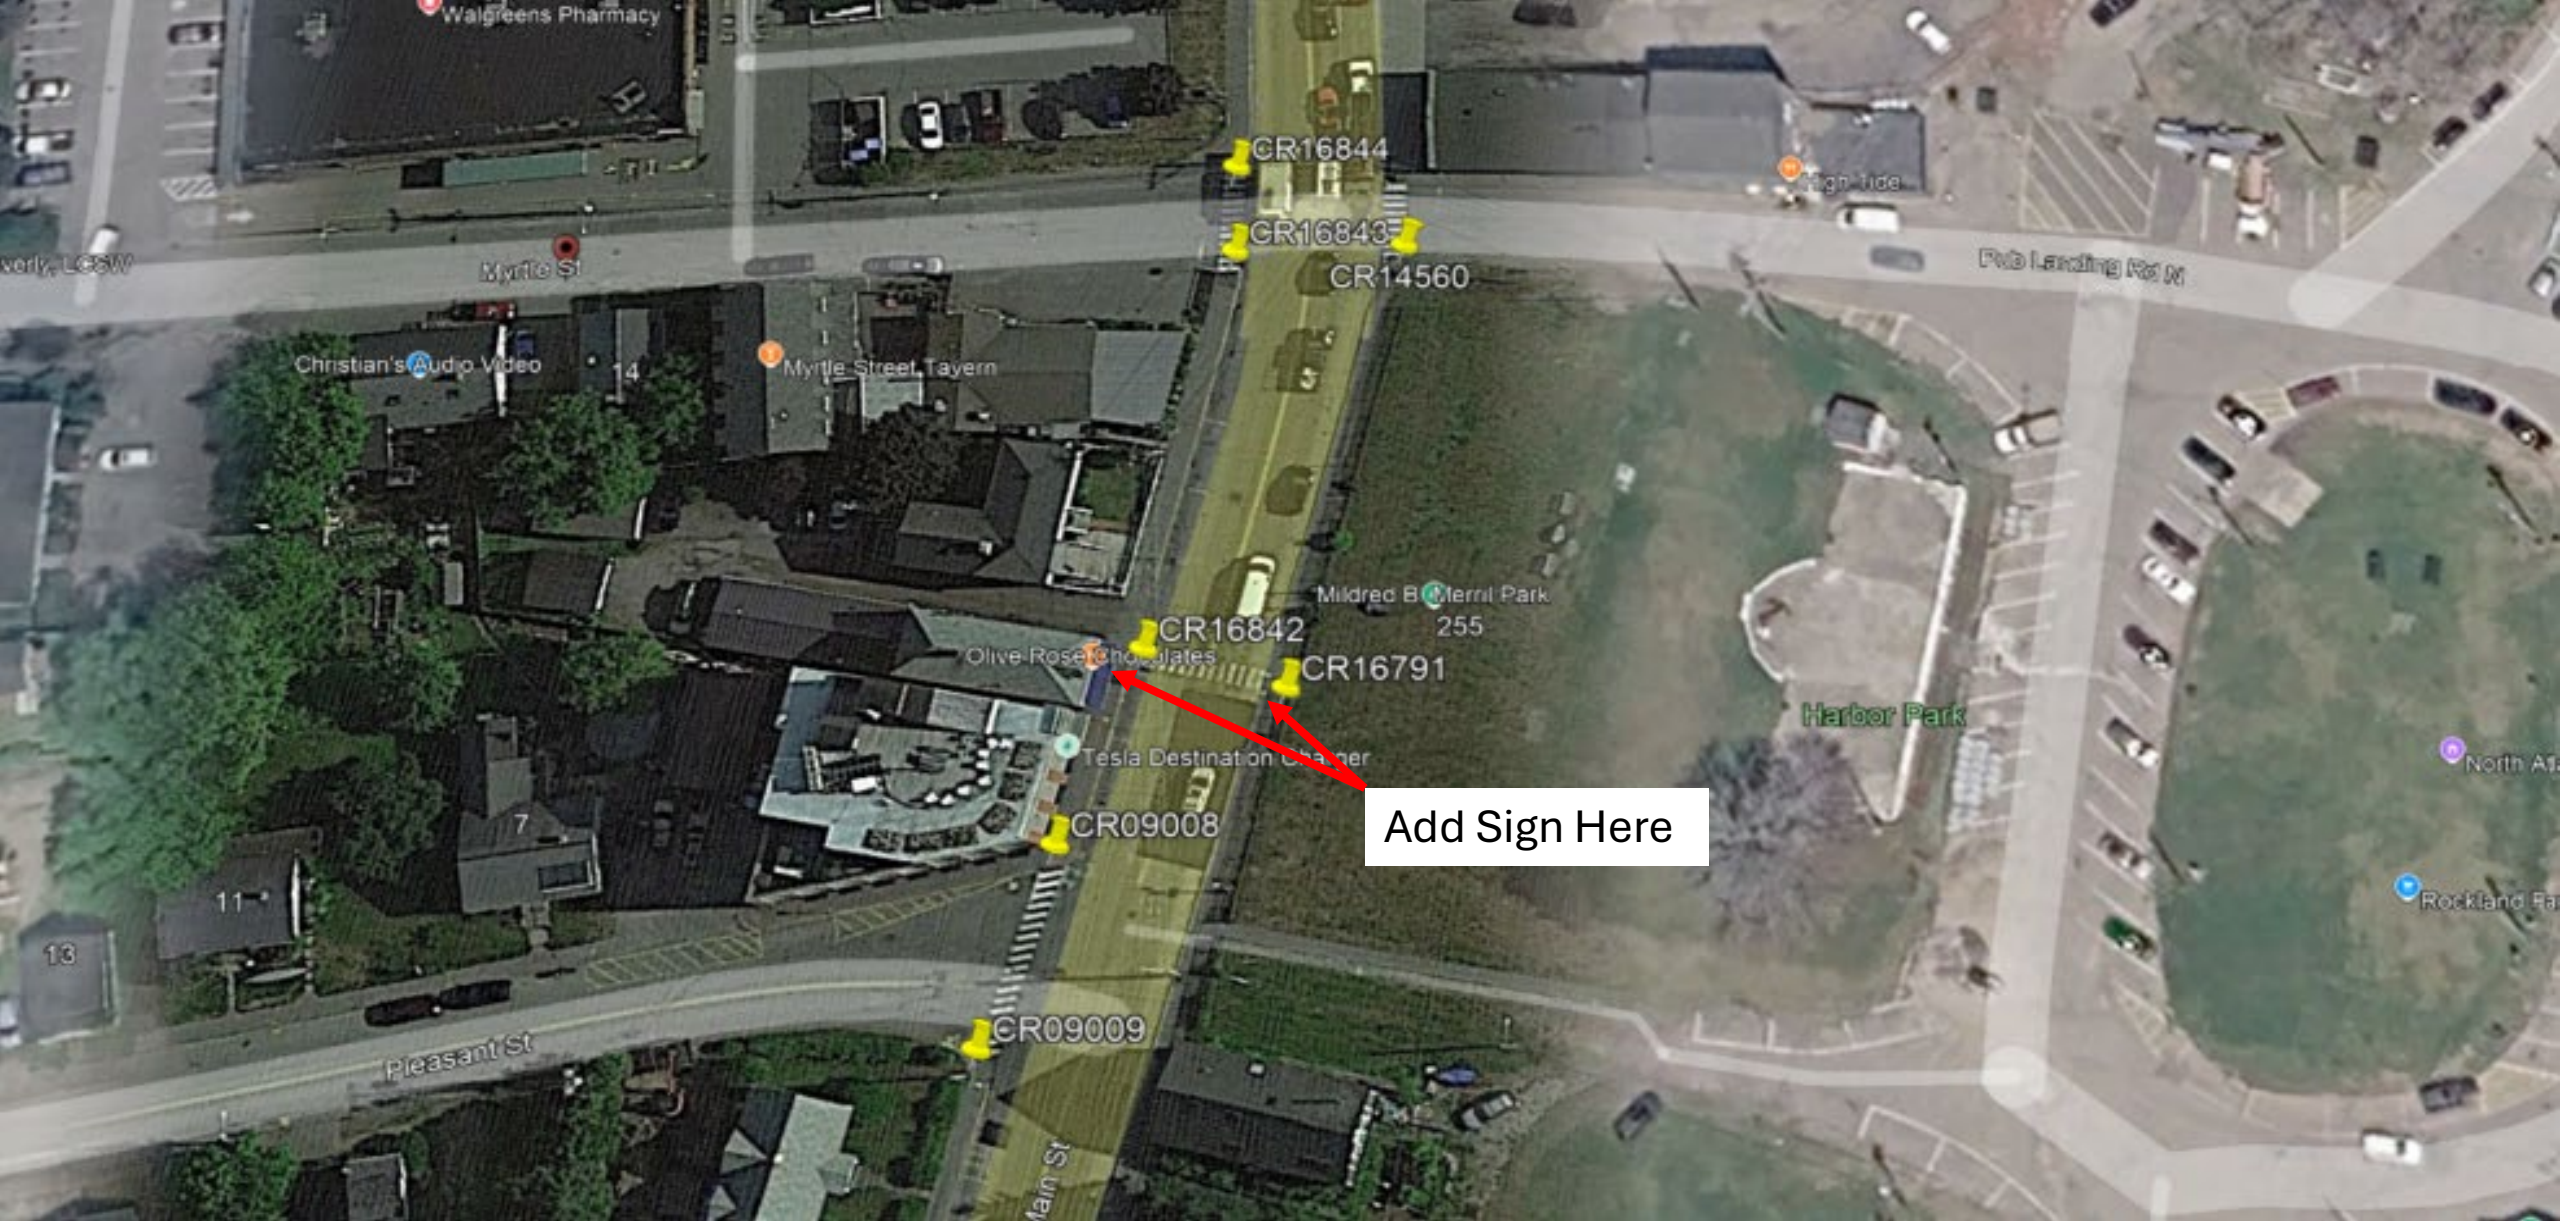

RAMP REPORT REGION 2 ADA 2026

Pub Landing Rd, Myrtle Street, Pleasant St,
Rockland

CR16844

44.10152, -69.10904

Loam
and
seed.


4'x4'
Turning
area

Remove and regrade
sidewalk.

DWF 2x6

Saw cut 2' from face of
curb/gutterline. Base and
repave after curb install.

Reset Granite Curb 8' +
10'

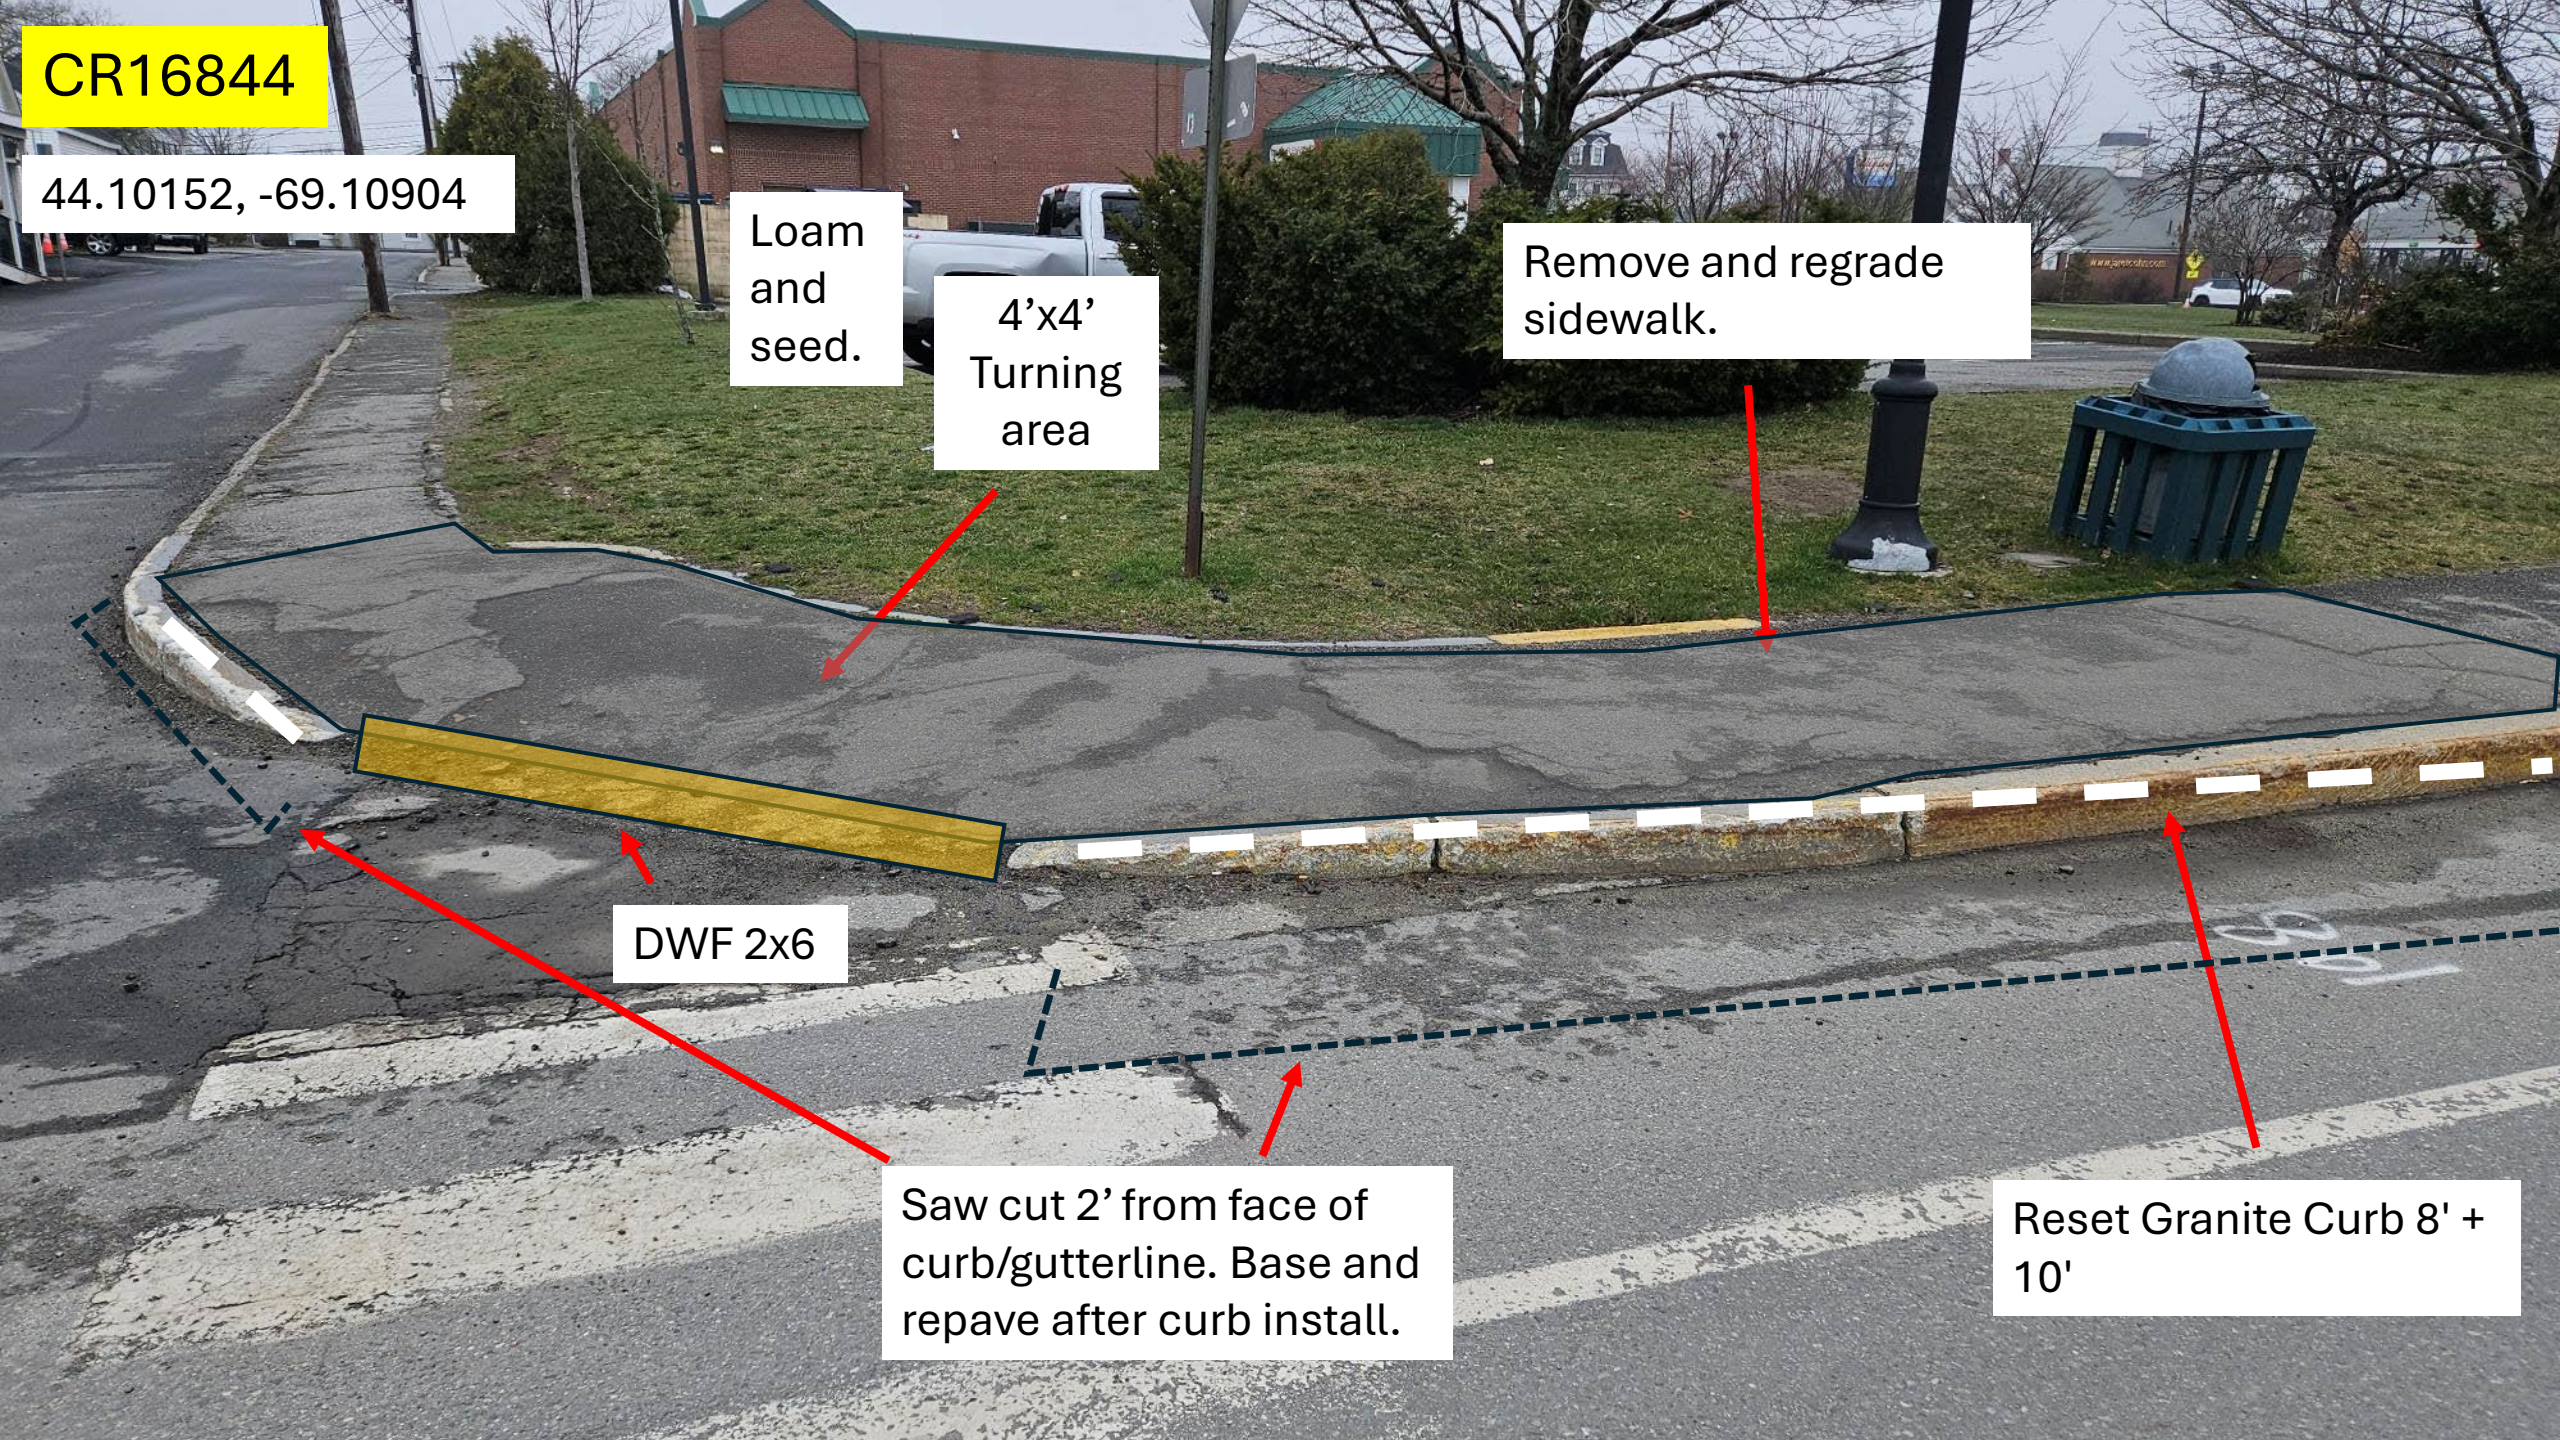

CR16843


44.10152, -69.109079

Remove and regrade sidewalk.

DWF 2'x4'

Reset 8' granite curb
(both sides of sidewalk)

Saw cut 2' from face of
curb/gutterline. Base and
repave after curb install.

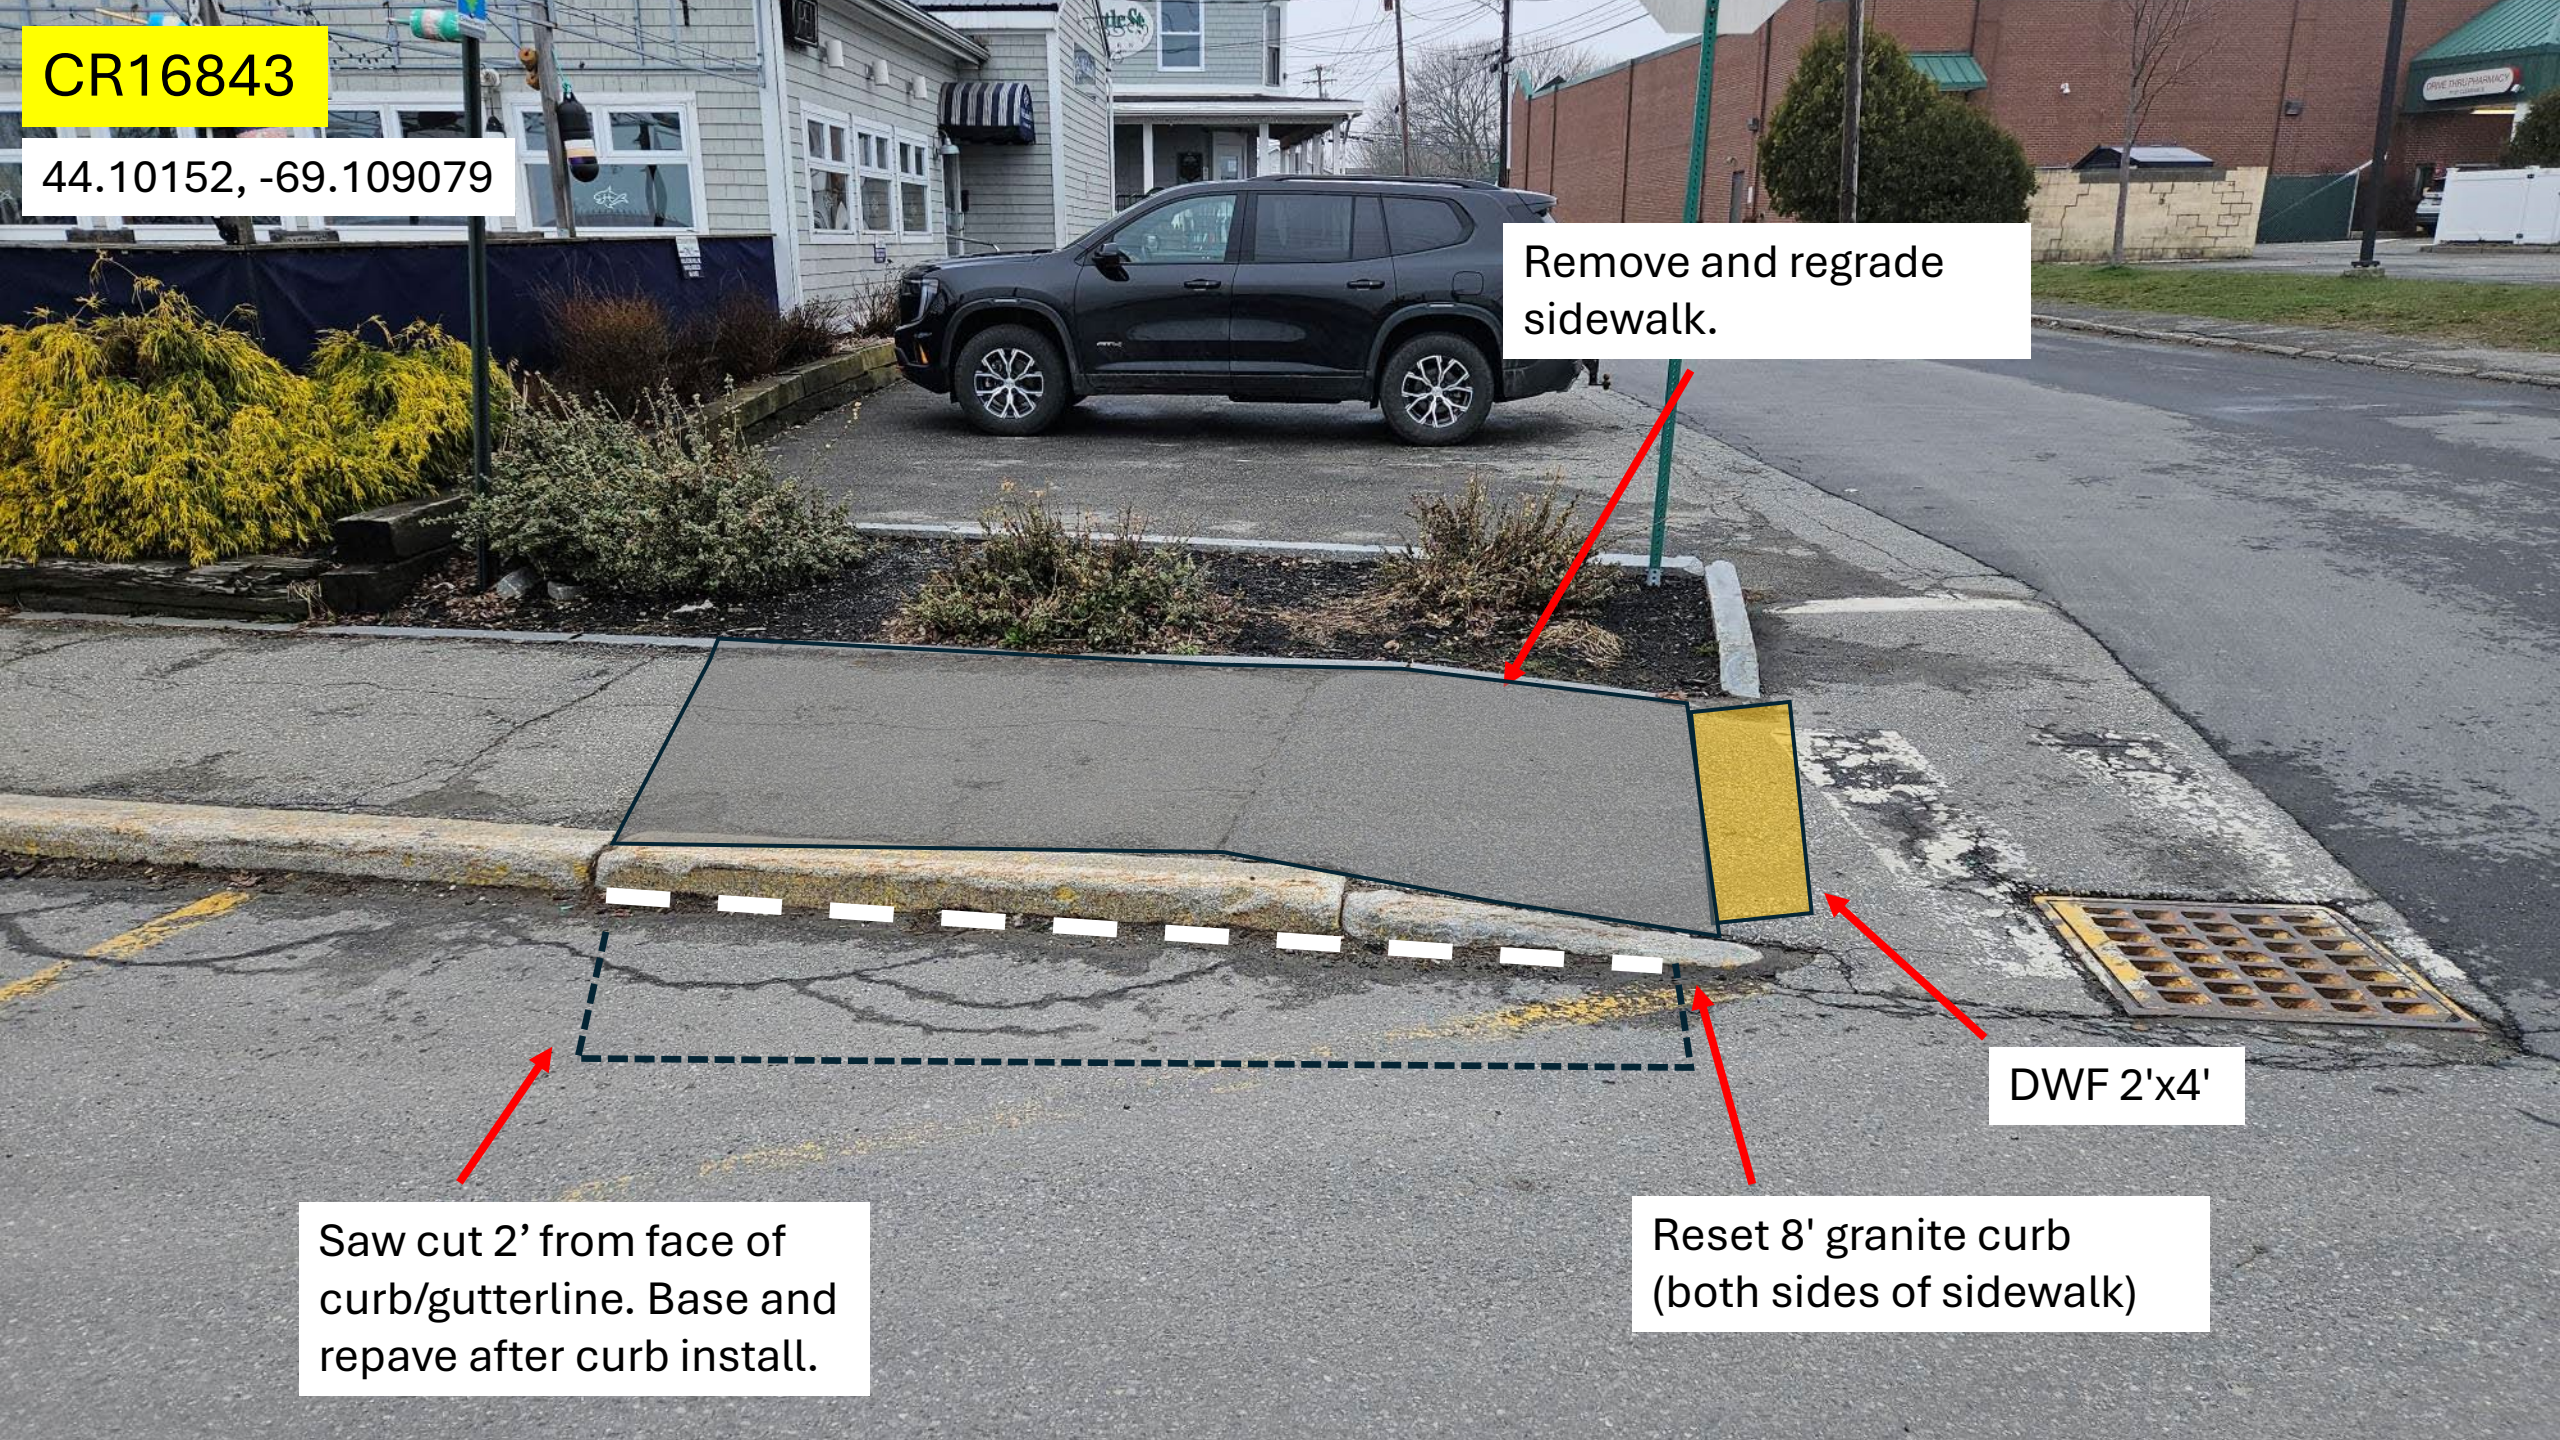

CR09008

44.100958, -69.10925



DWF 2x6

CR09009

44.100803, -69.109314


Remove and regrade
sidewalk.

Loam
and
seed.

DWF 2'x4'

Reset 8' Granite Curb.

Saw cut 2' from face of
curb/gutterline. Base and
repave after curb install.

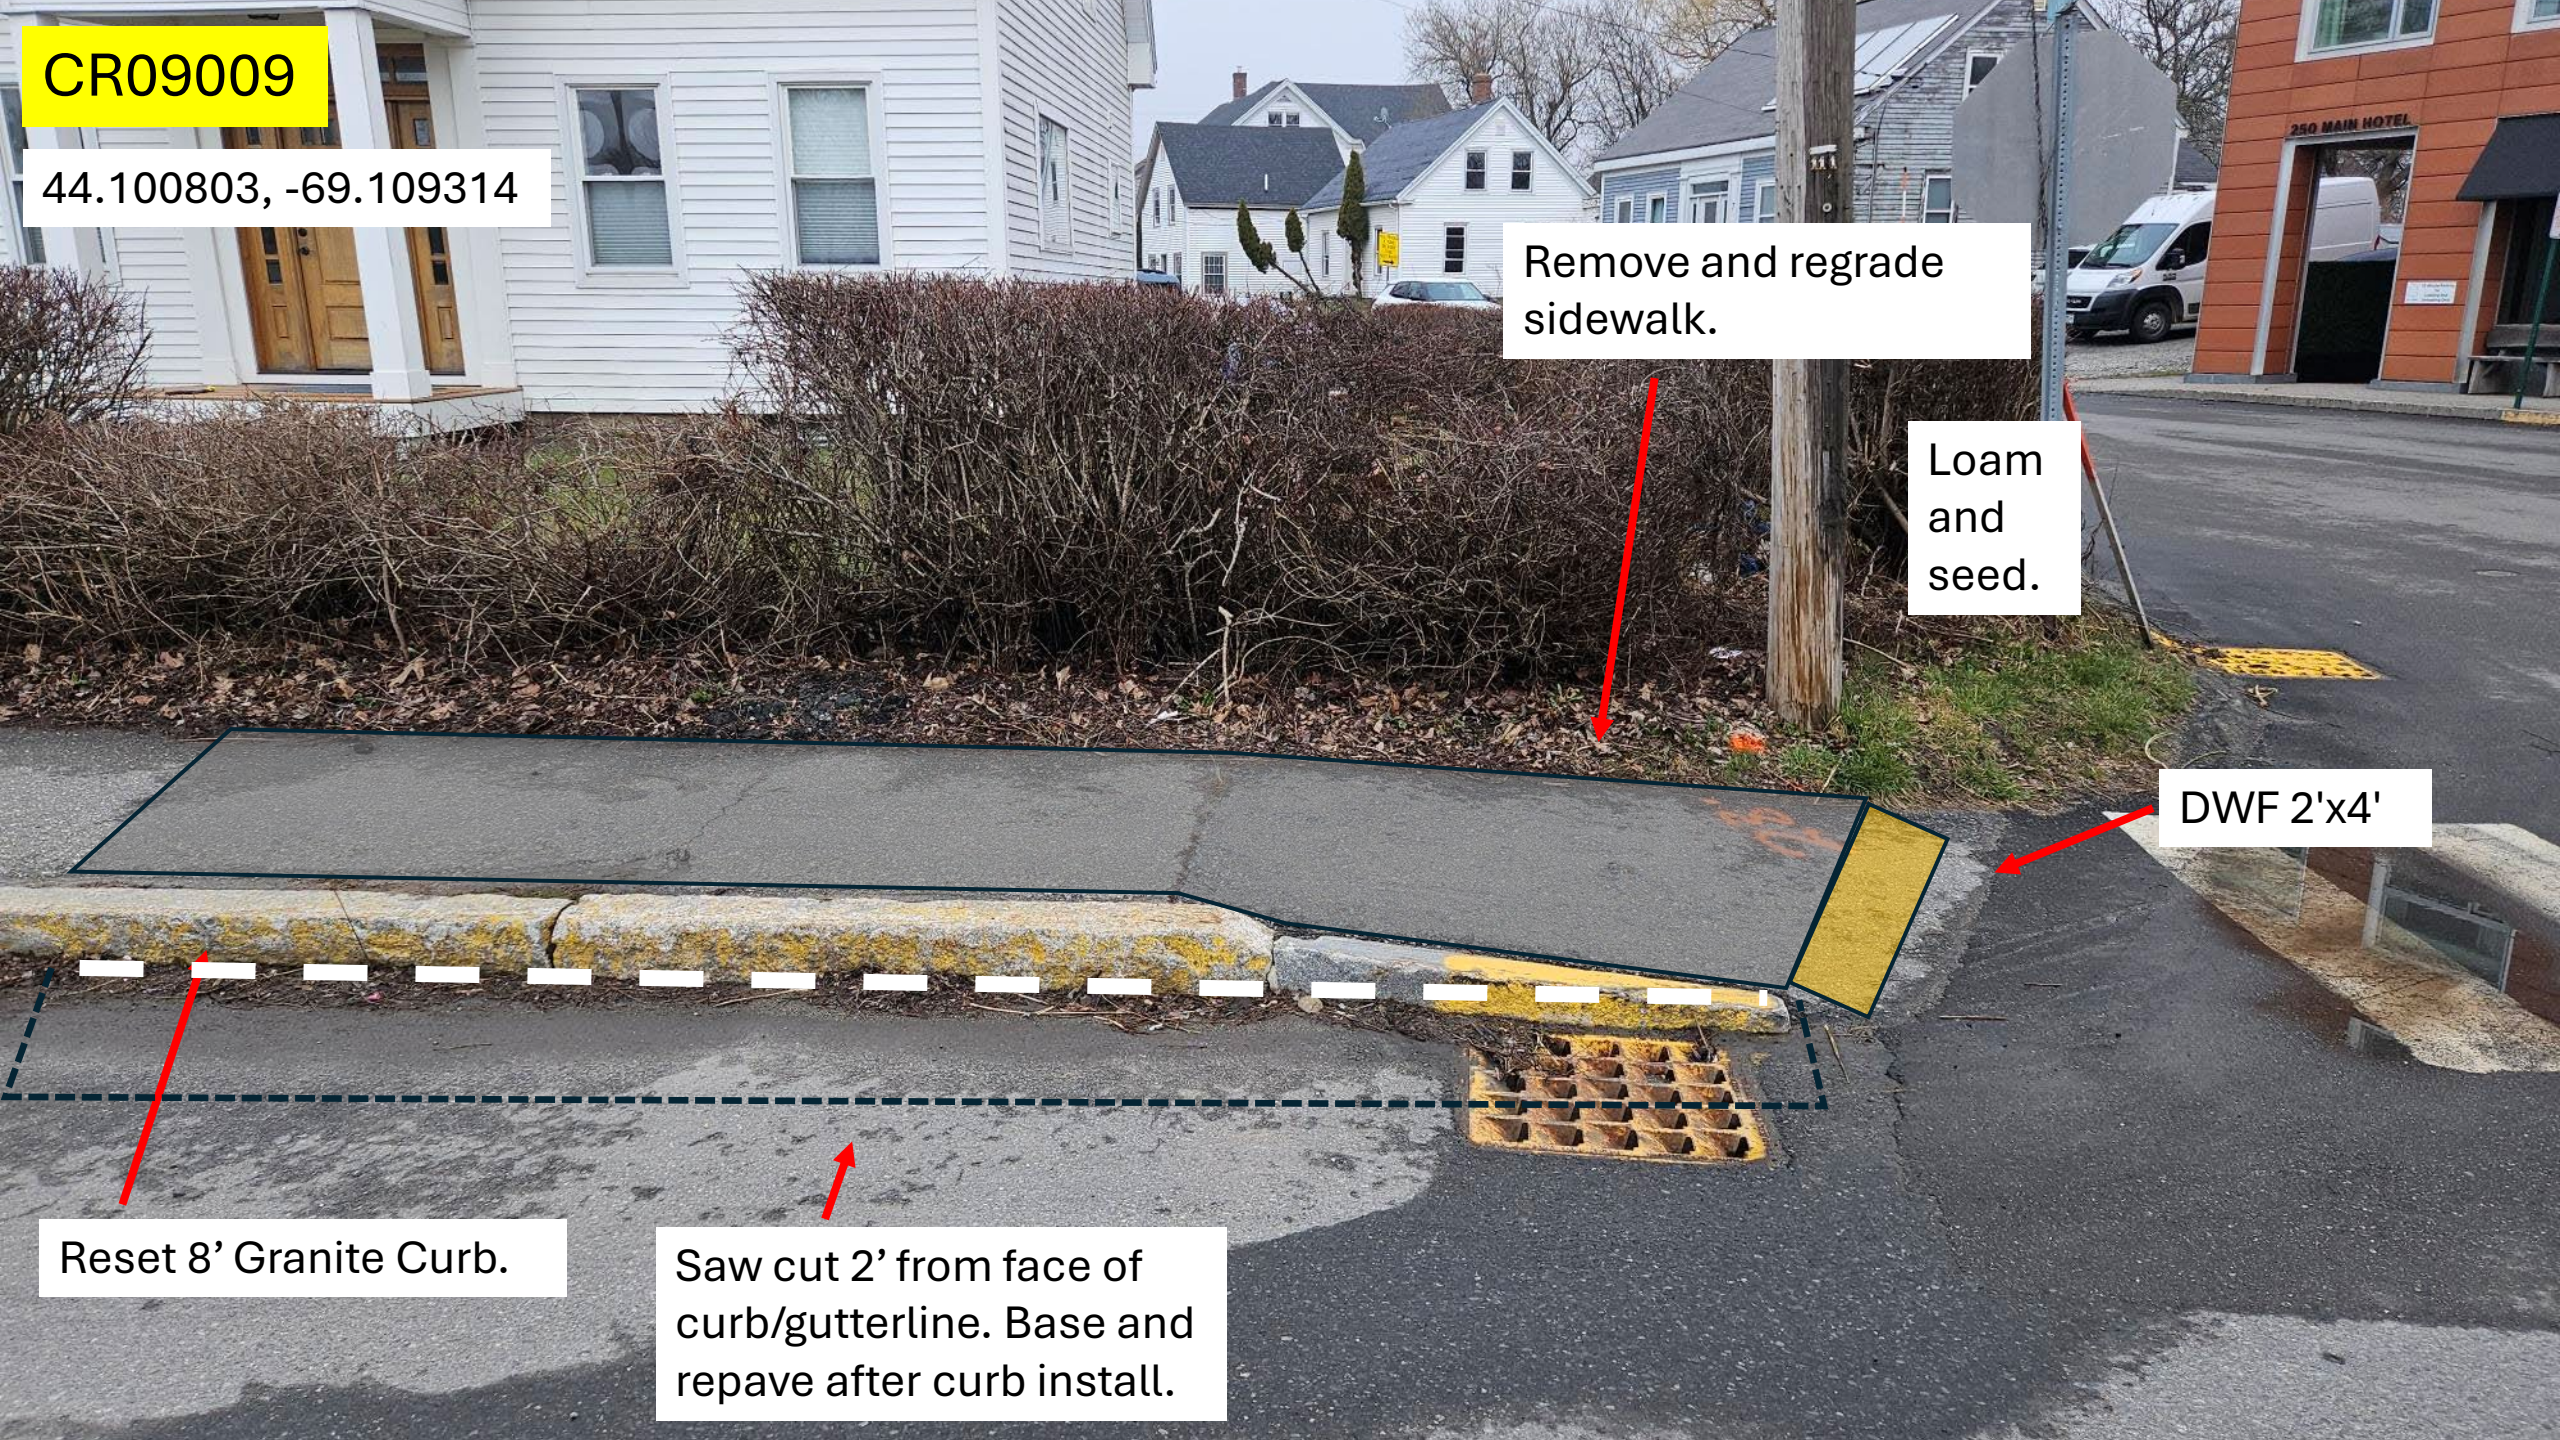



RAMP REPORT REGION 2 ADA 2026

Robinson St.,
Rockland

CR09010


44.10037, -69.109369

DWF 2x4

Remove and regrade
sidewalk.

Saw cut 2' from face of
curb/gutterline. Base and
repave after curb install.

Remove 8' bituminous
curb then place new tip
down.

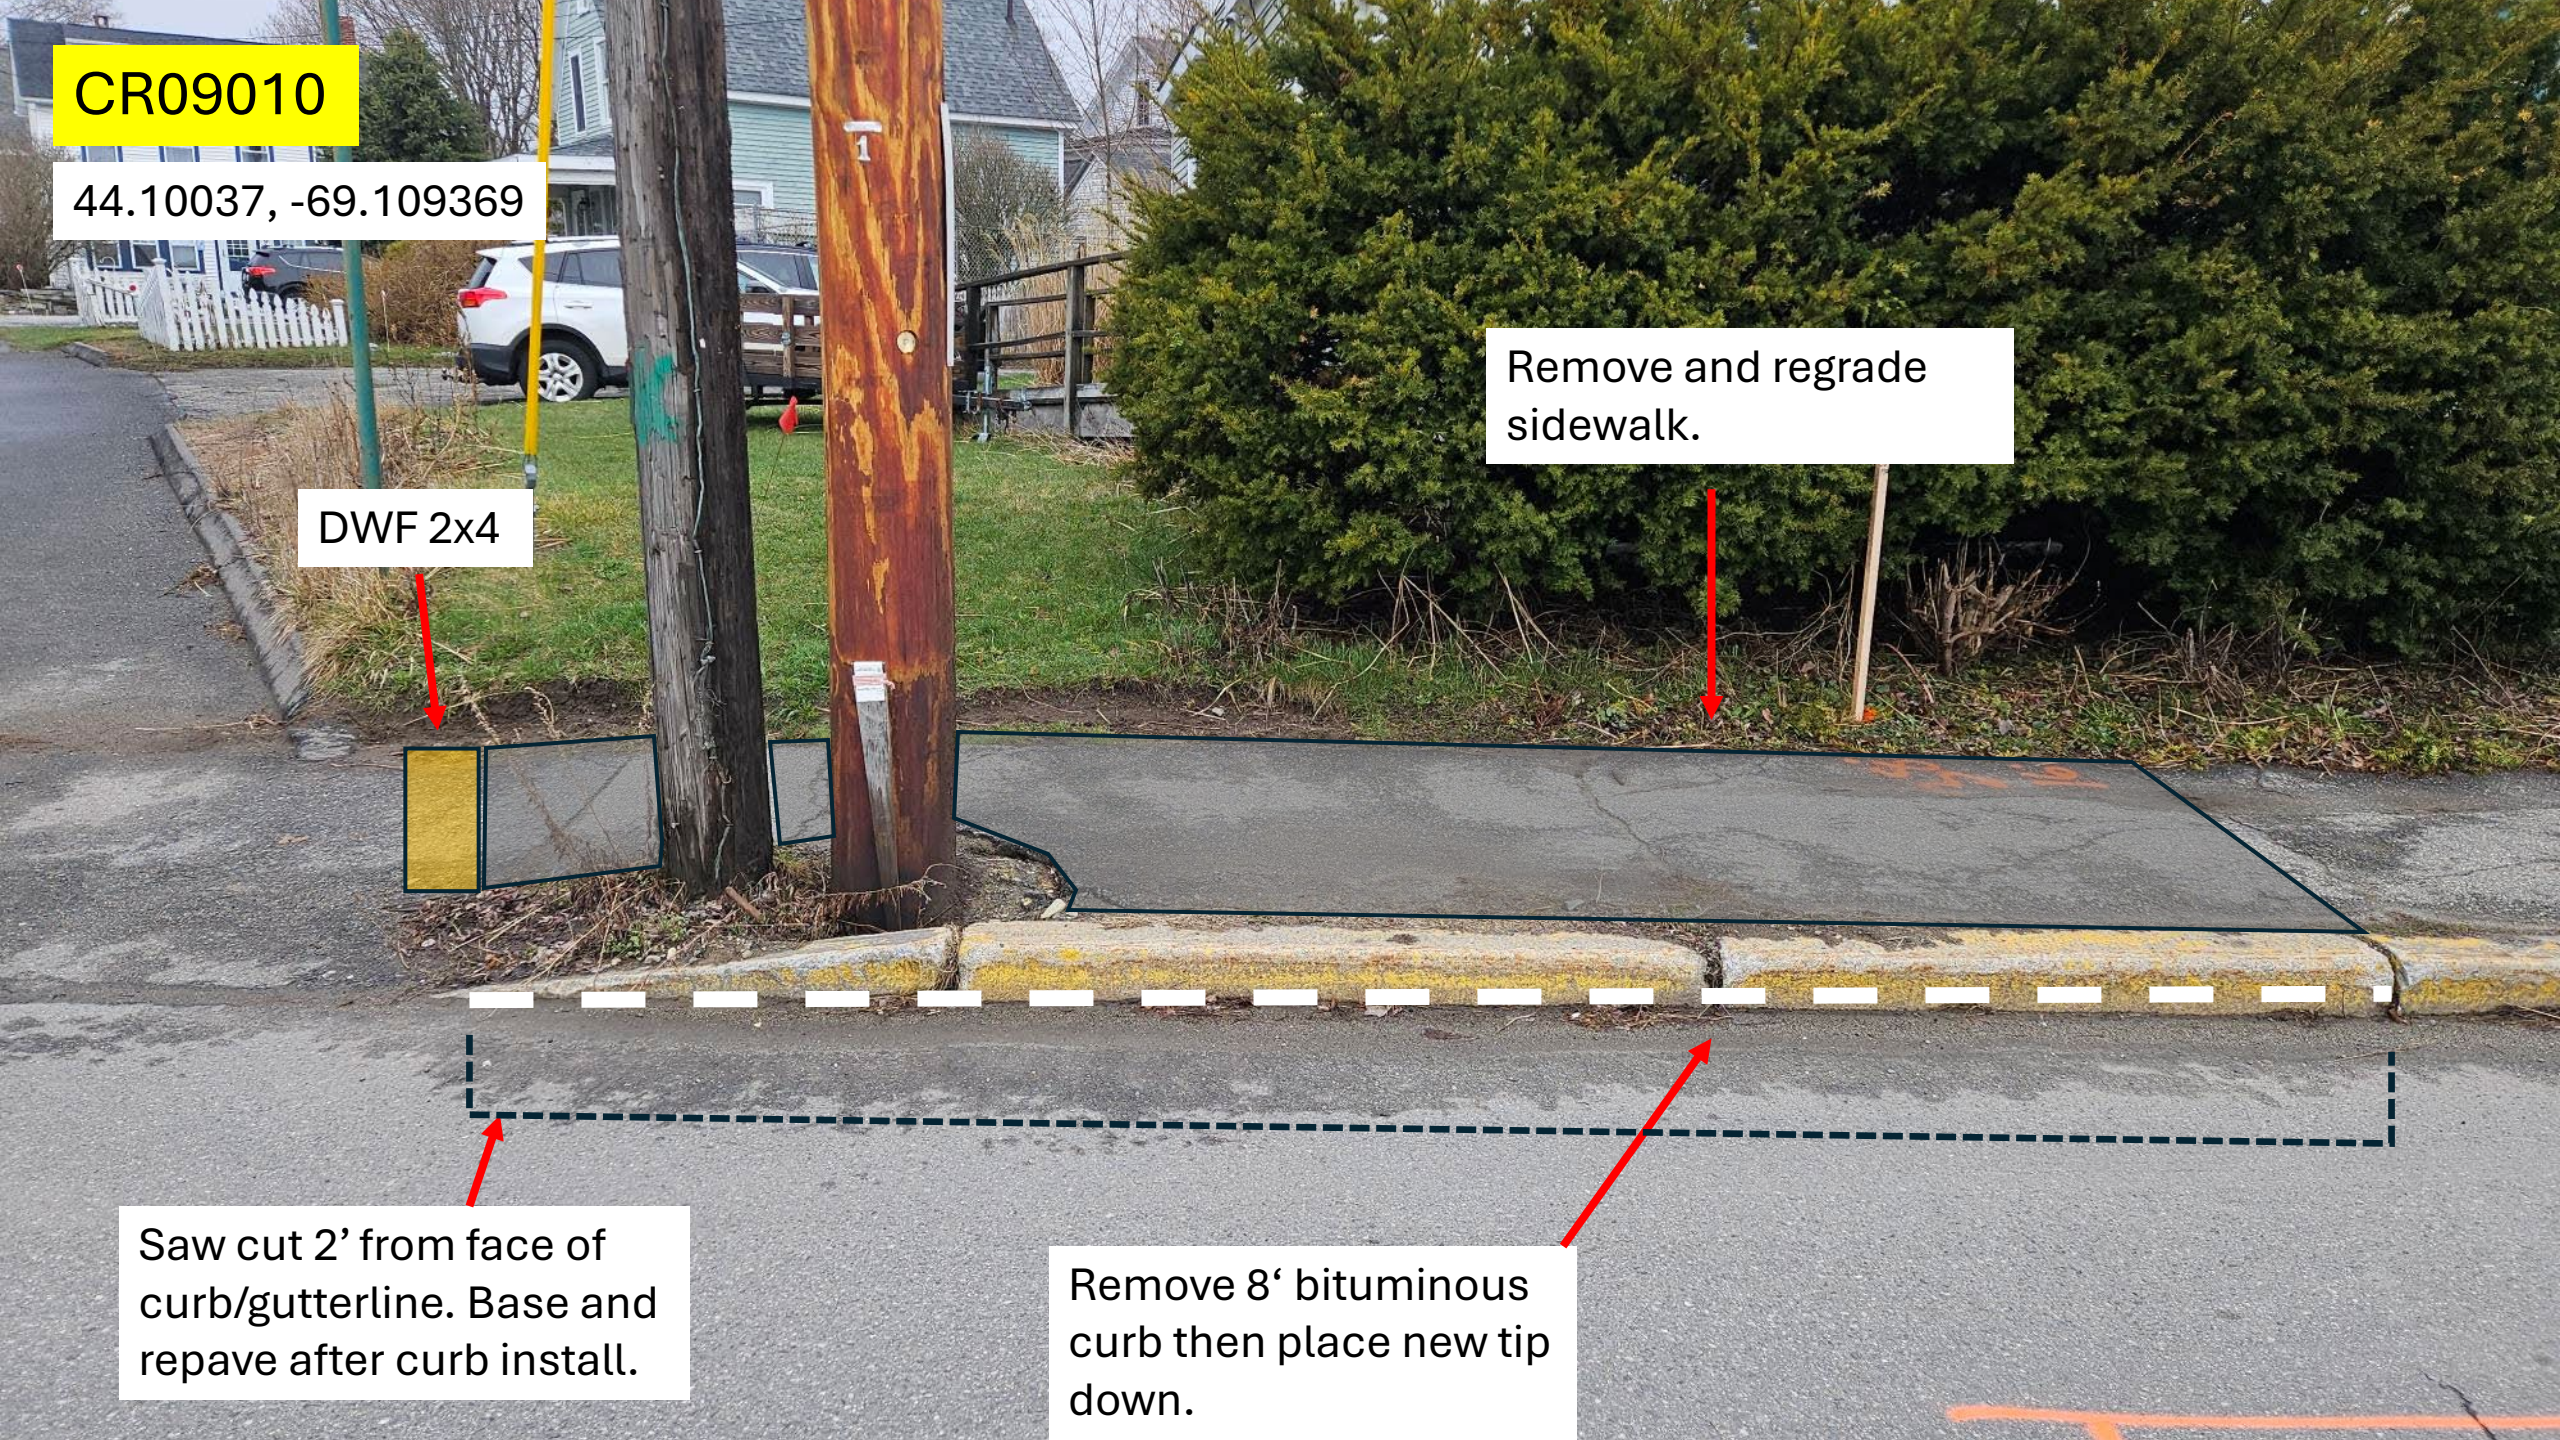

CR16781

44.100218, -69.10948

See Next
Detail For
CR16780

4'x4'
Turning
Area


Remove and regrade
sidewalk.

Loam and
seed.

DWF 2x4

Saw cut 2' from face of
curb/gutterline. Base and
repave after curb install.

Reset Granite 8'+/-

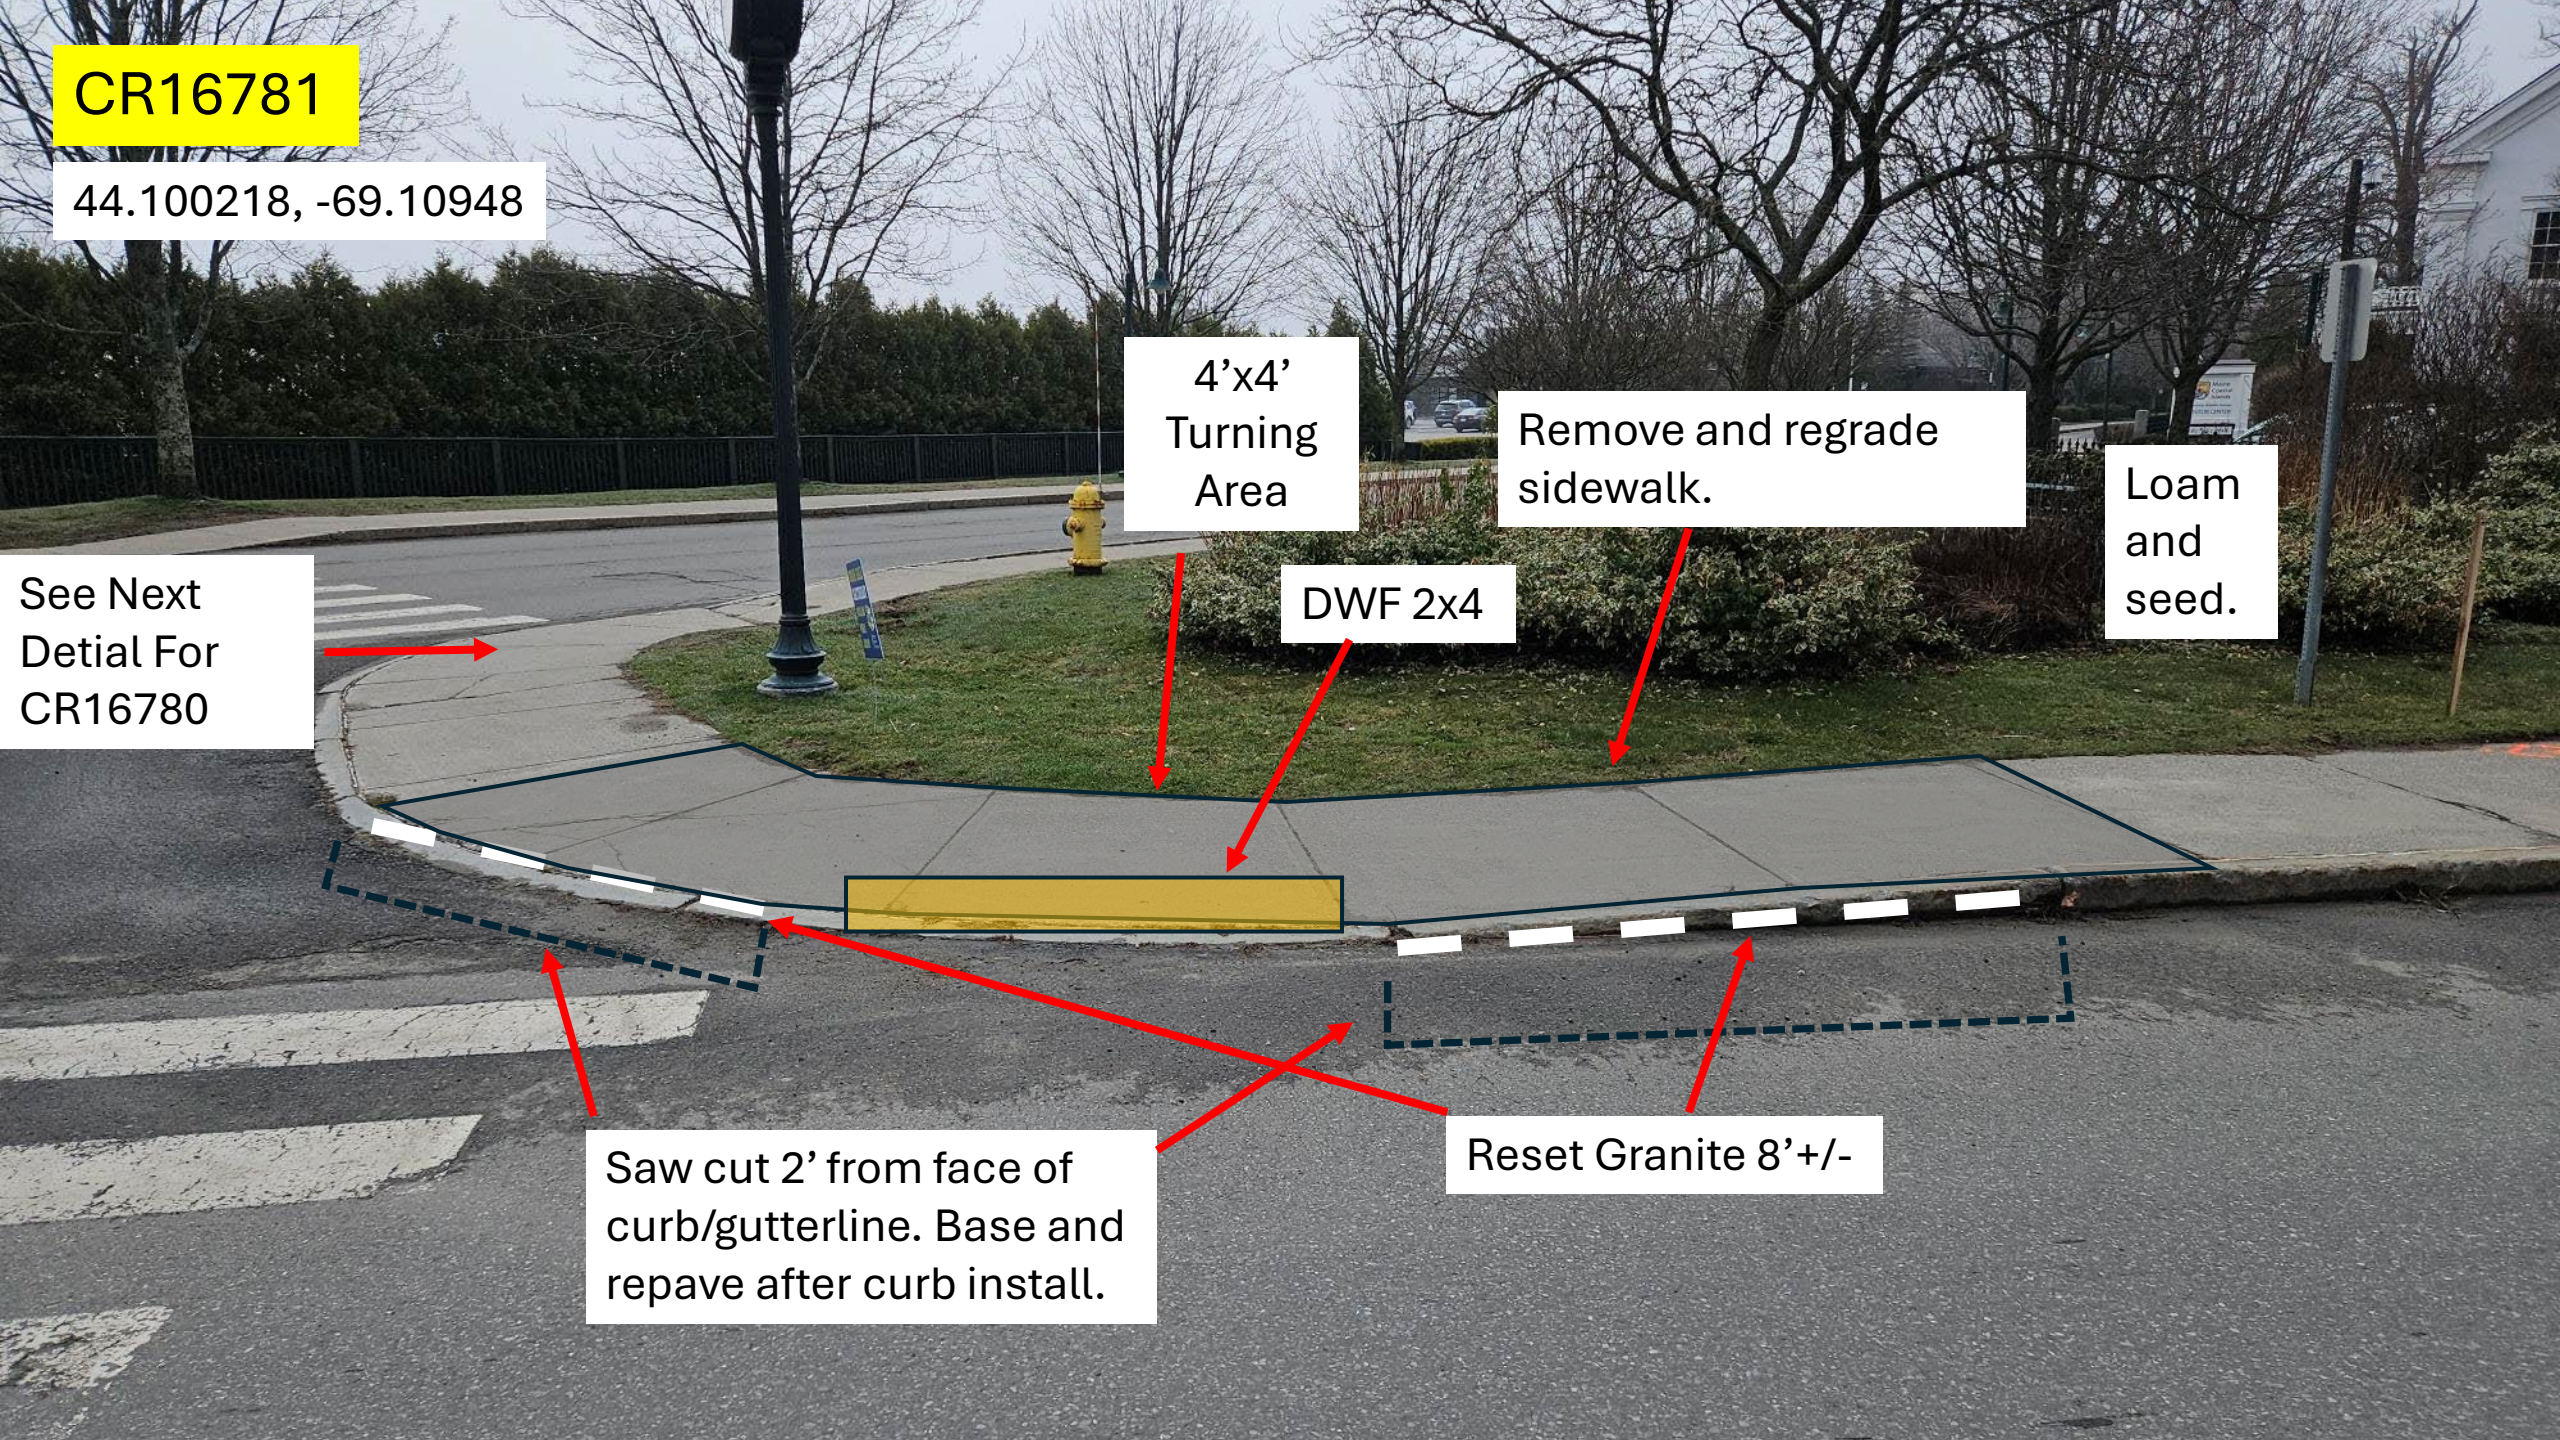

CR16780

44.1002716, -69.109299

4'x4'
Turning
Area

Remove and regrade
sidewalk.

Loam
and
seed.


Reset Granite 8'+/-


DWF 2x4

Reset Granite 8'+/-

See Next
Detail For
CR16781

Saw cut 2' from face of
curb/gutterline. Base and
repave after curb install.

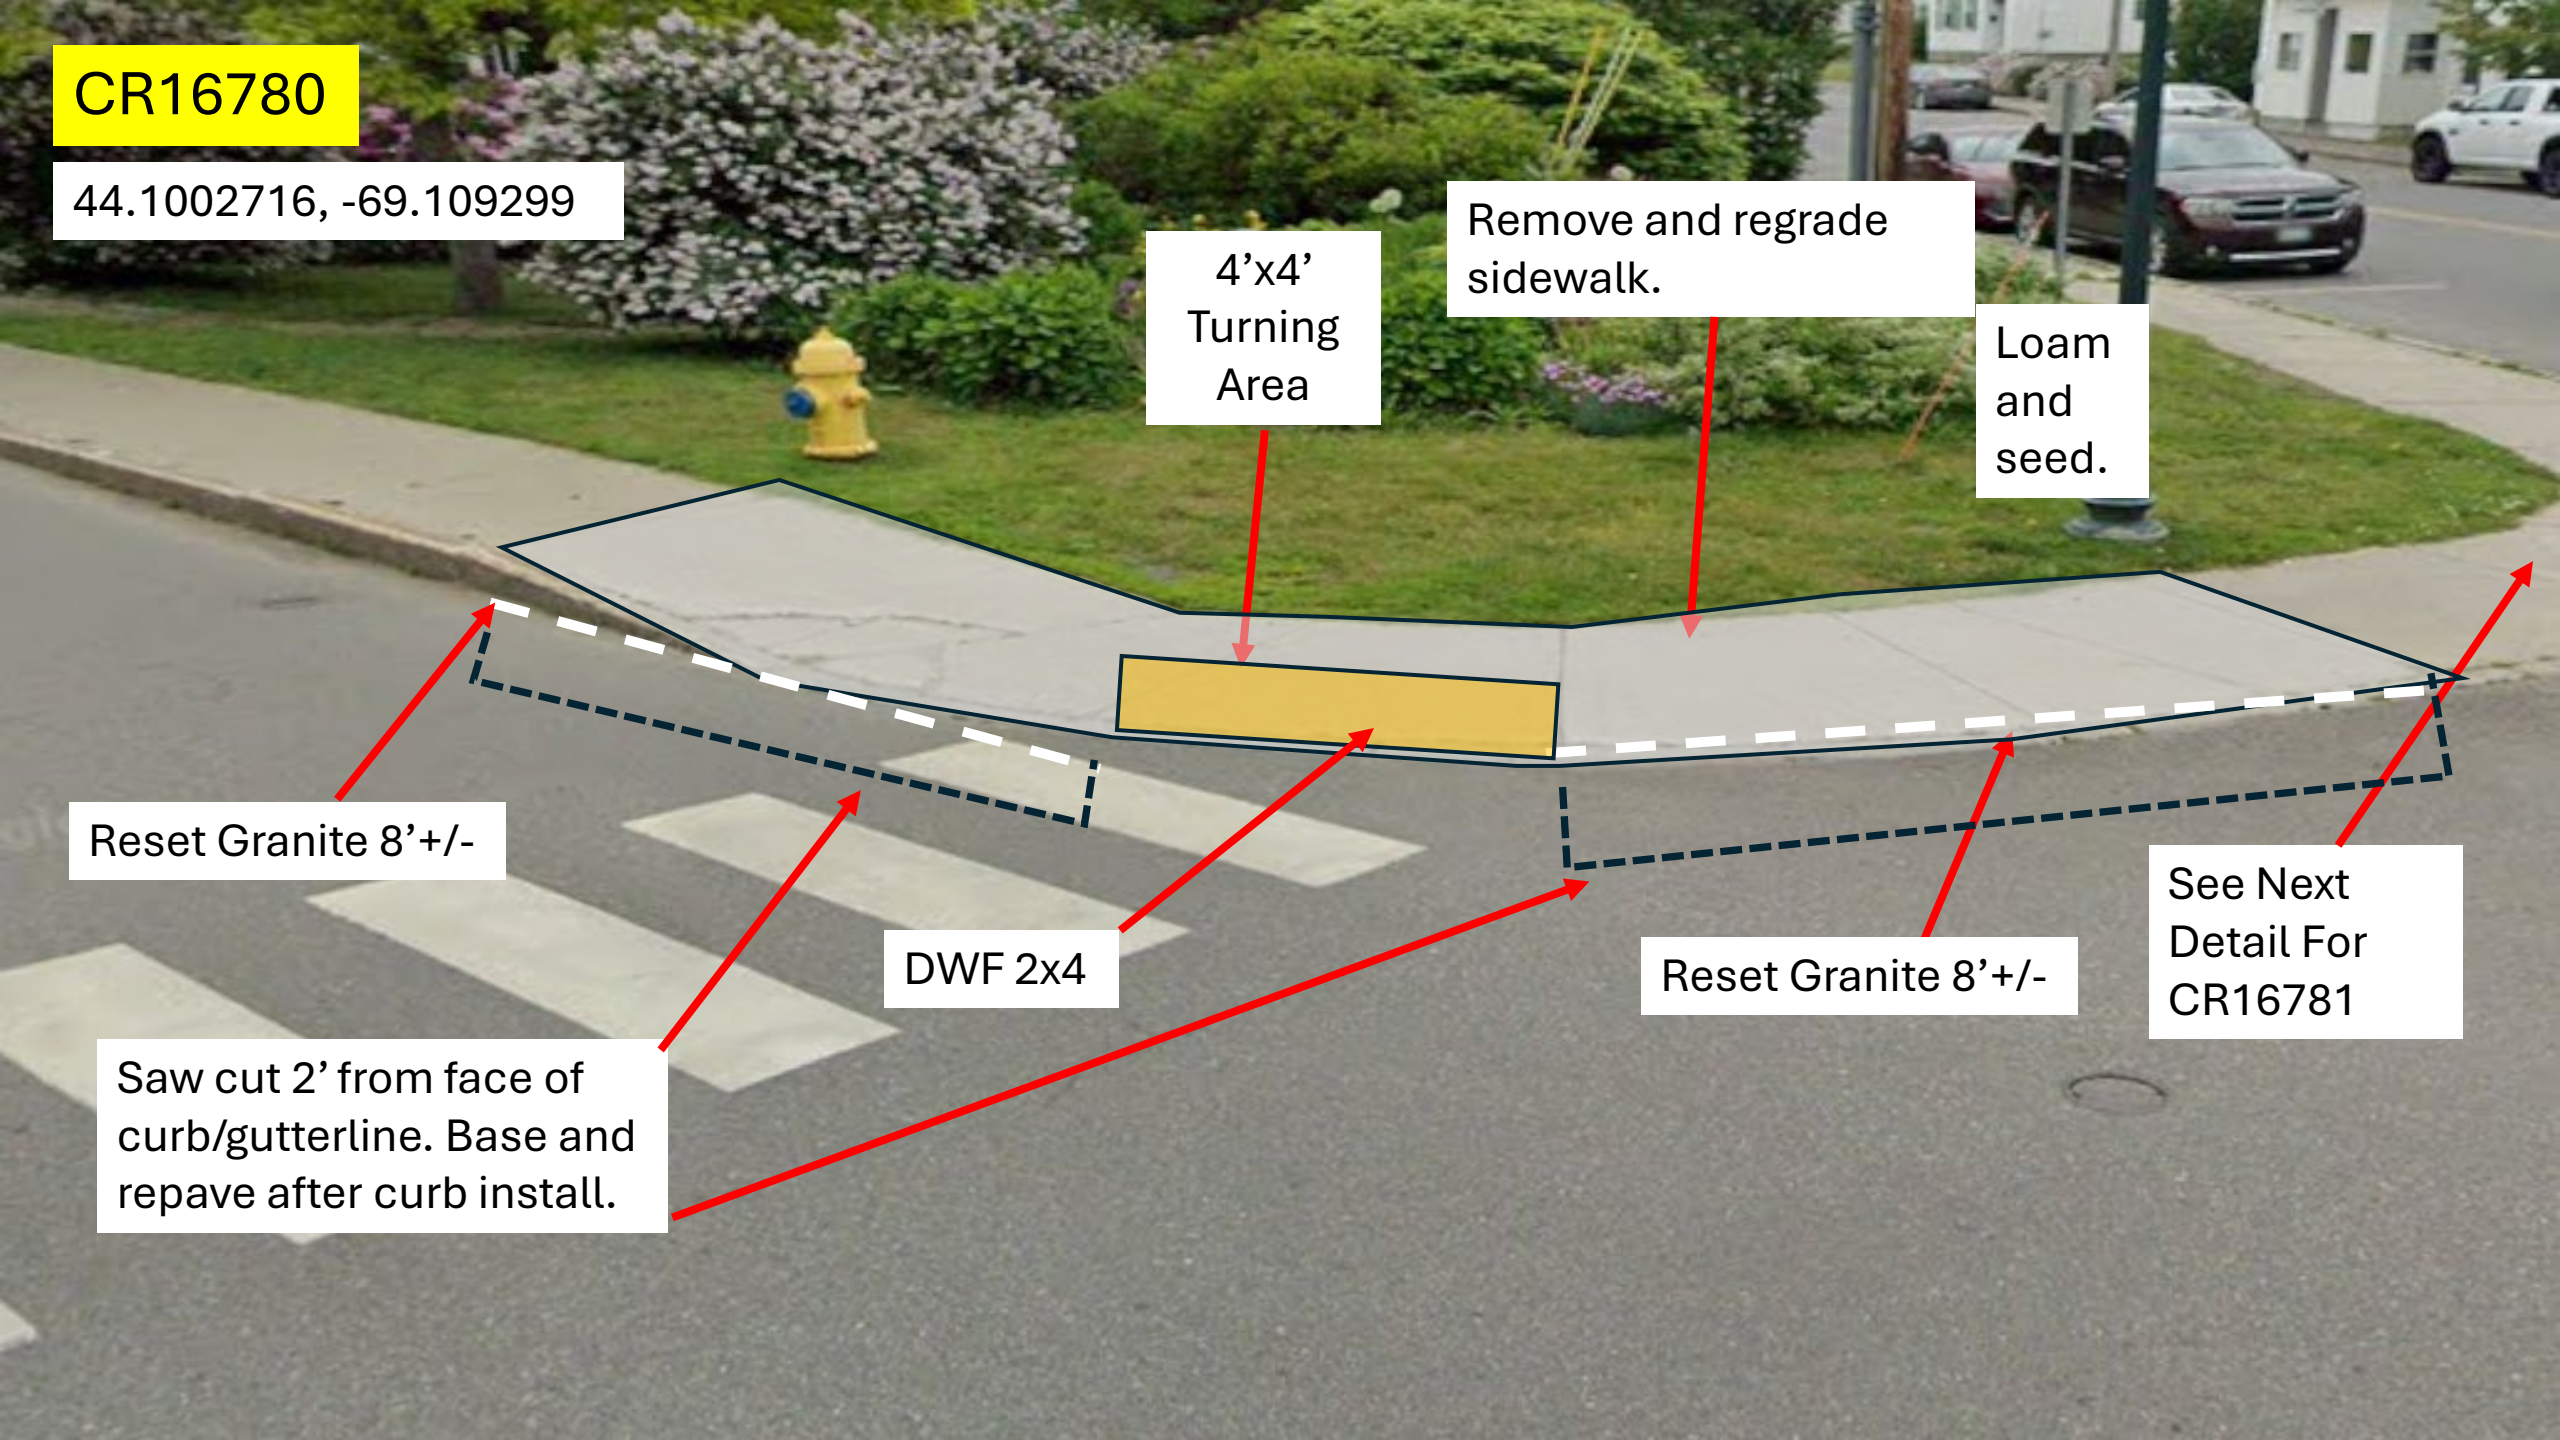

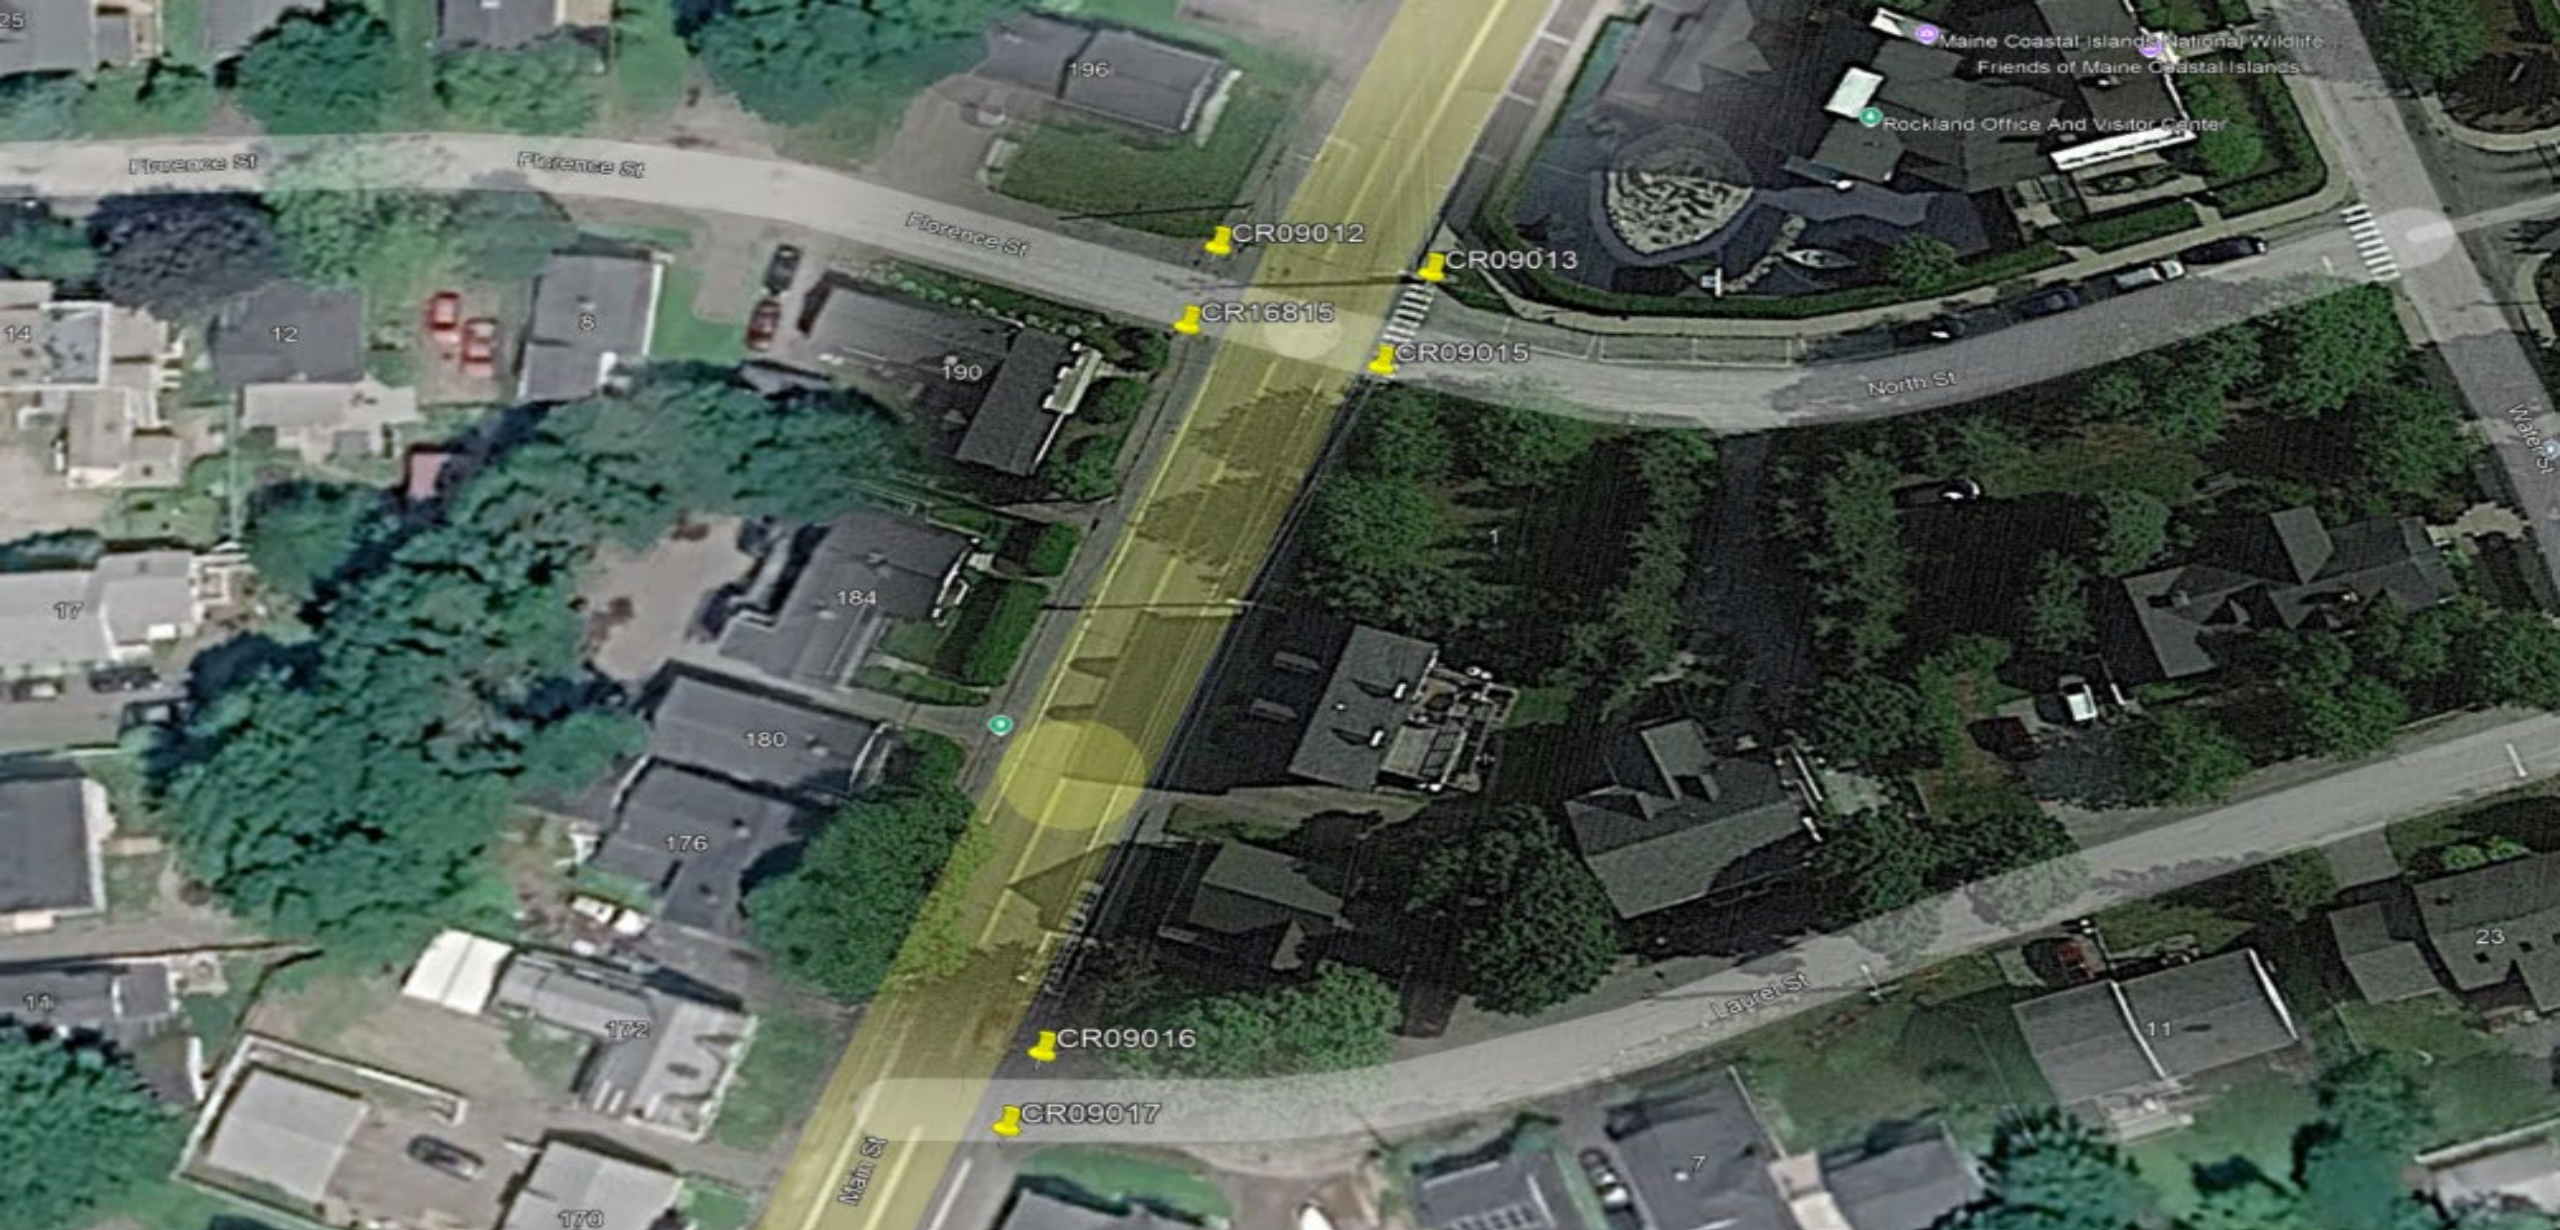

RAMP REPORT REGION 2 ADA 2026

Florance St., & North St., Laurel St.
Rockland

CR09013

44.099546, -69.109886


Saw cut 2' from face of curb/gutterline. Base and repave after curb install.

Remove and regrade sidewalk.

Loam
&
Seed

DWF 2x4

Reset 8' granite curb then place new tip down.

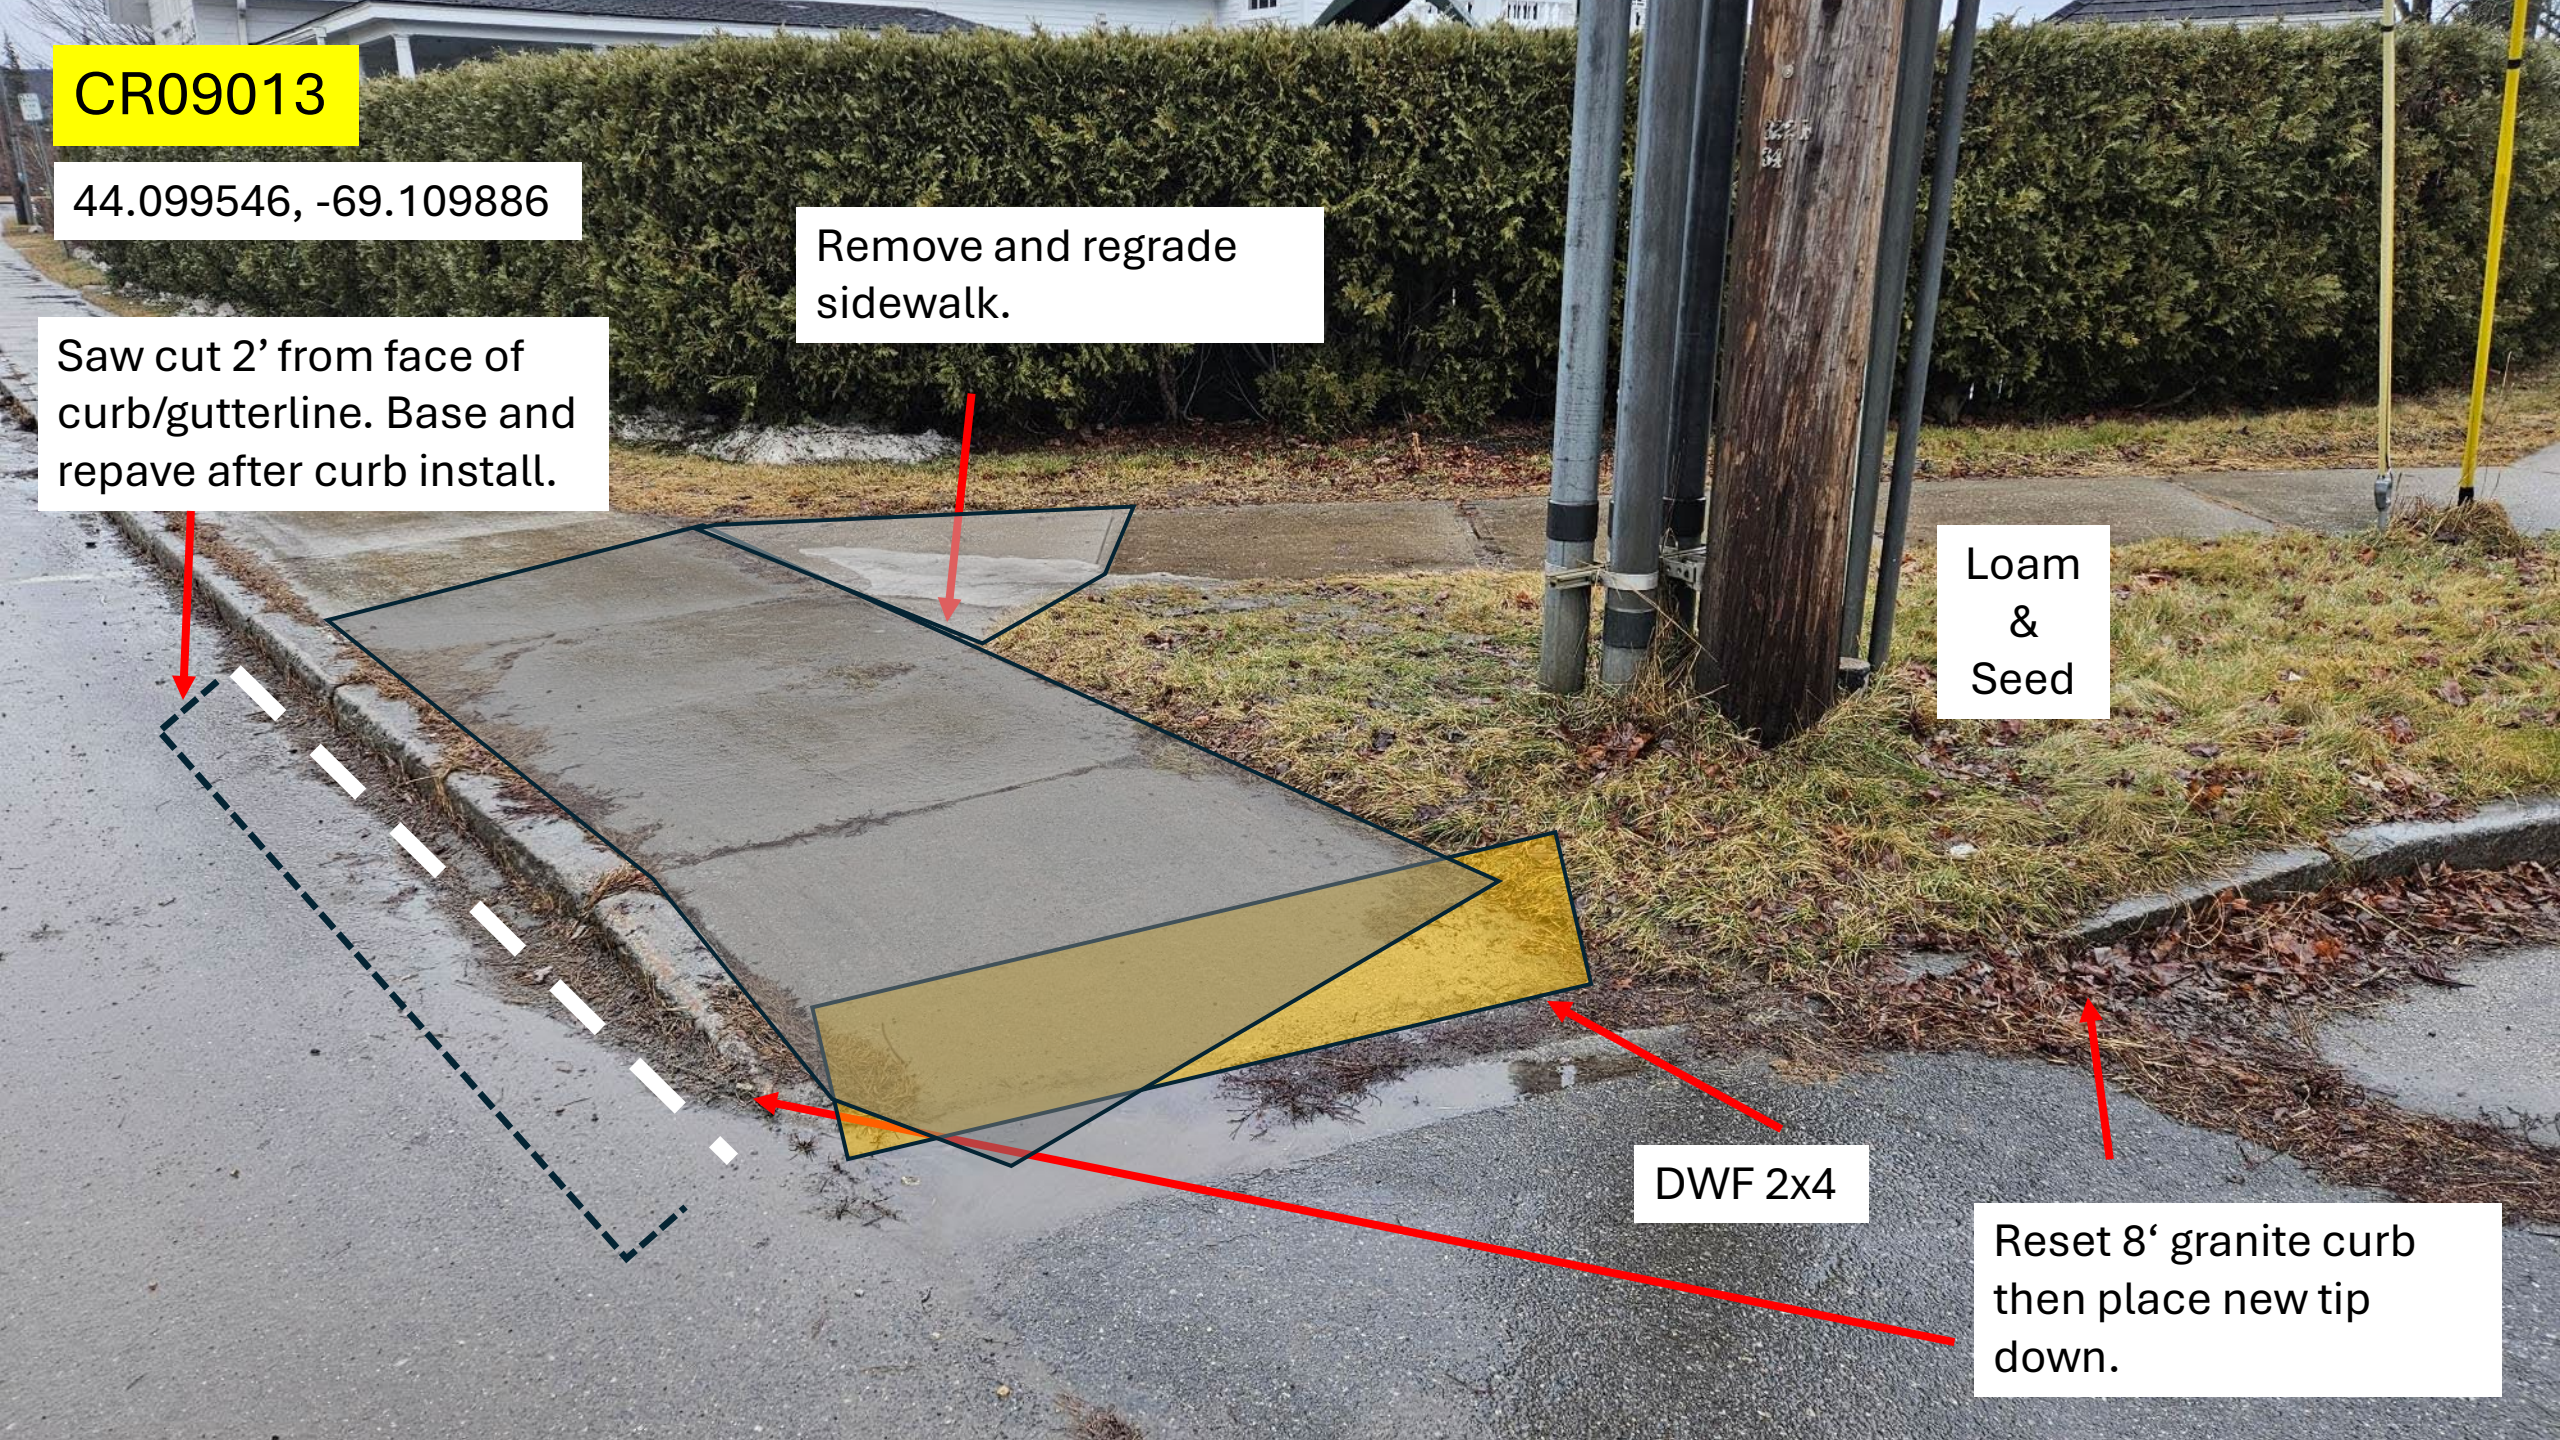

CR09015

44.099521, -69.109894


Remove and regrade sidewalk. 15'

Reset 12' granite curb then place new top down.

Loam and seed.

DWF 2x4

Saw cut 2' from face of curb/gutterline. Base and repave after curb install.

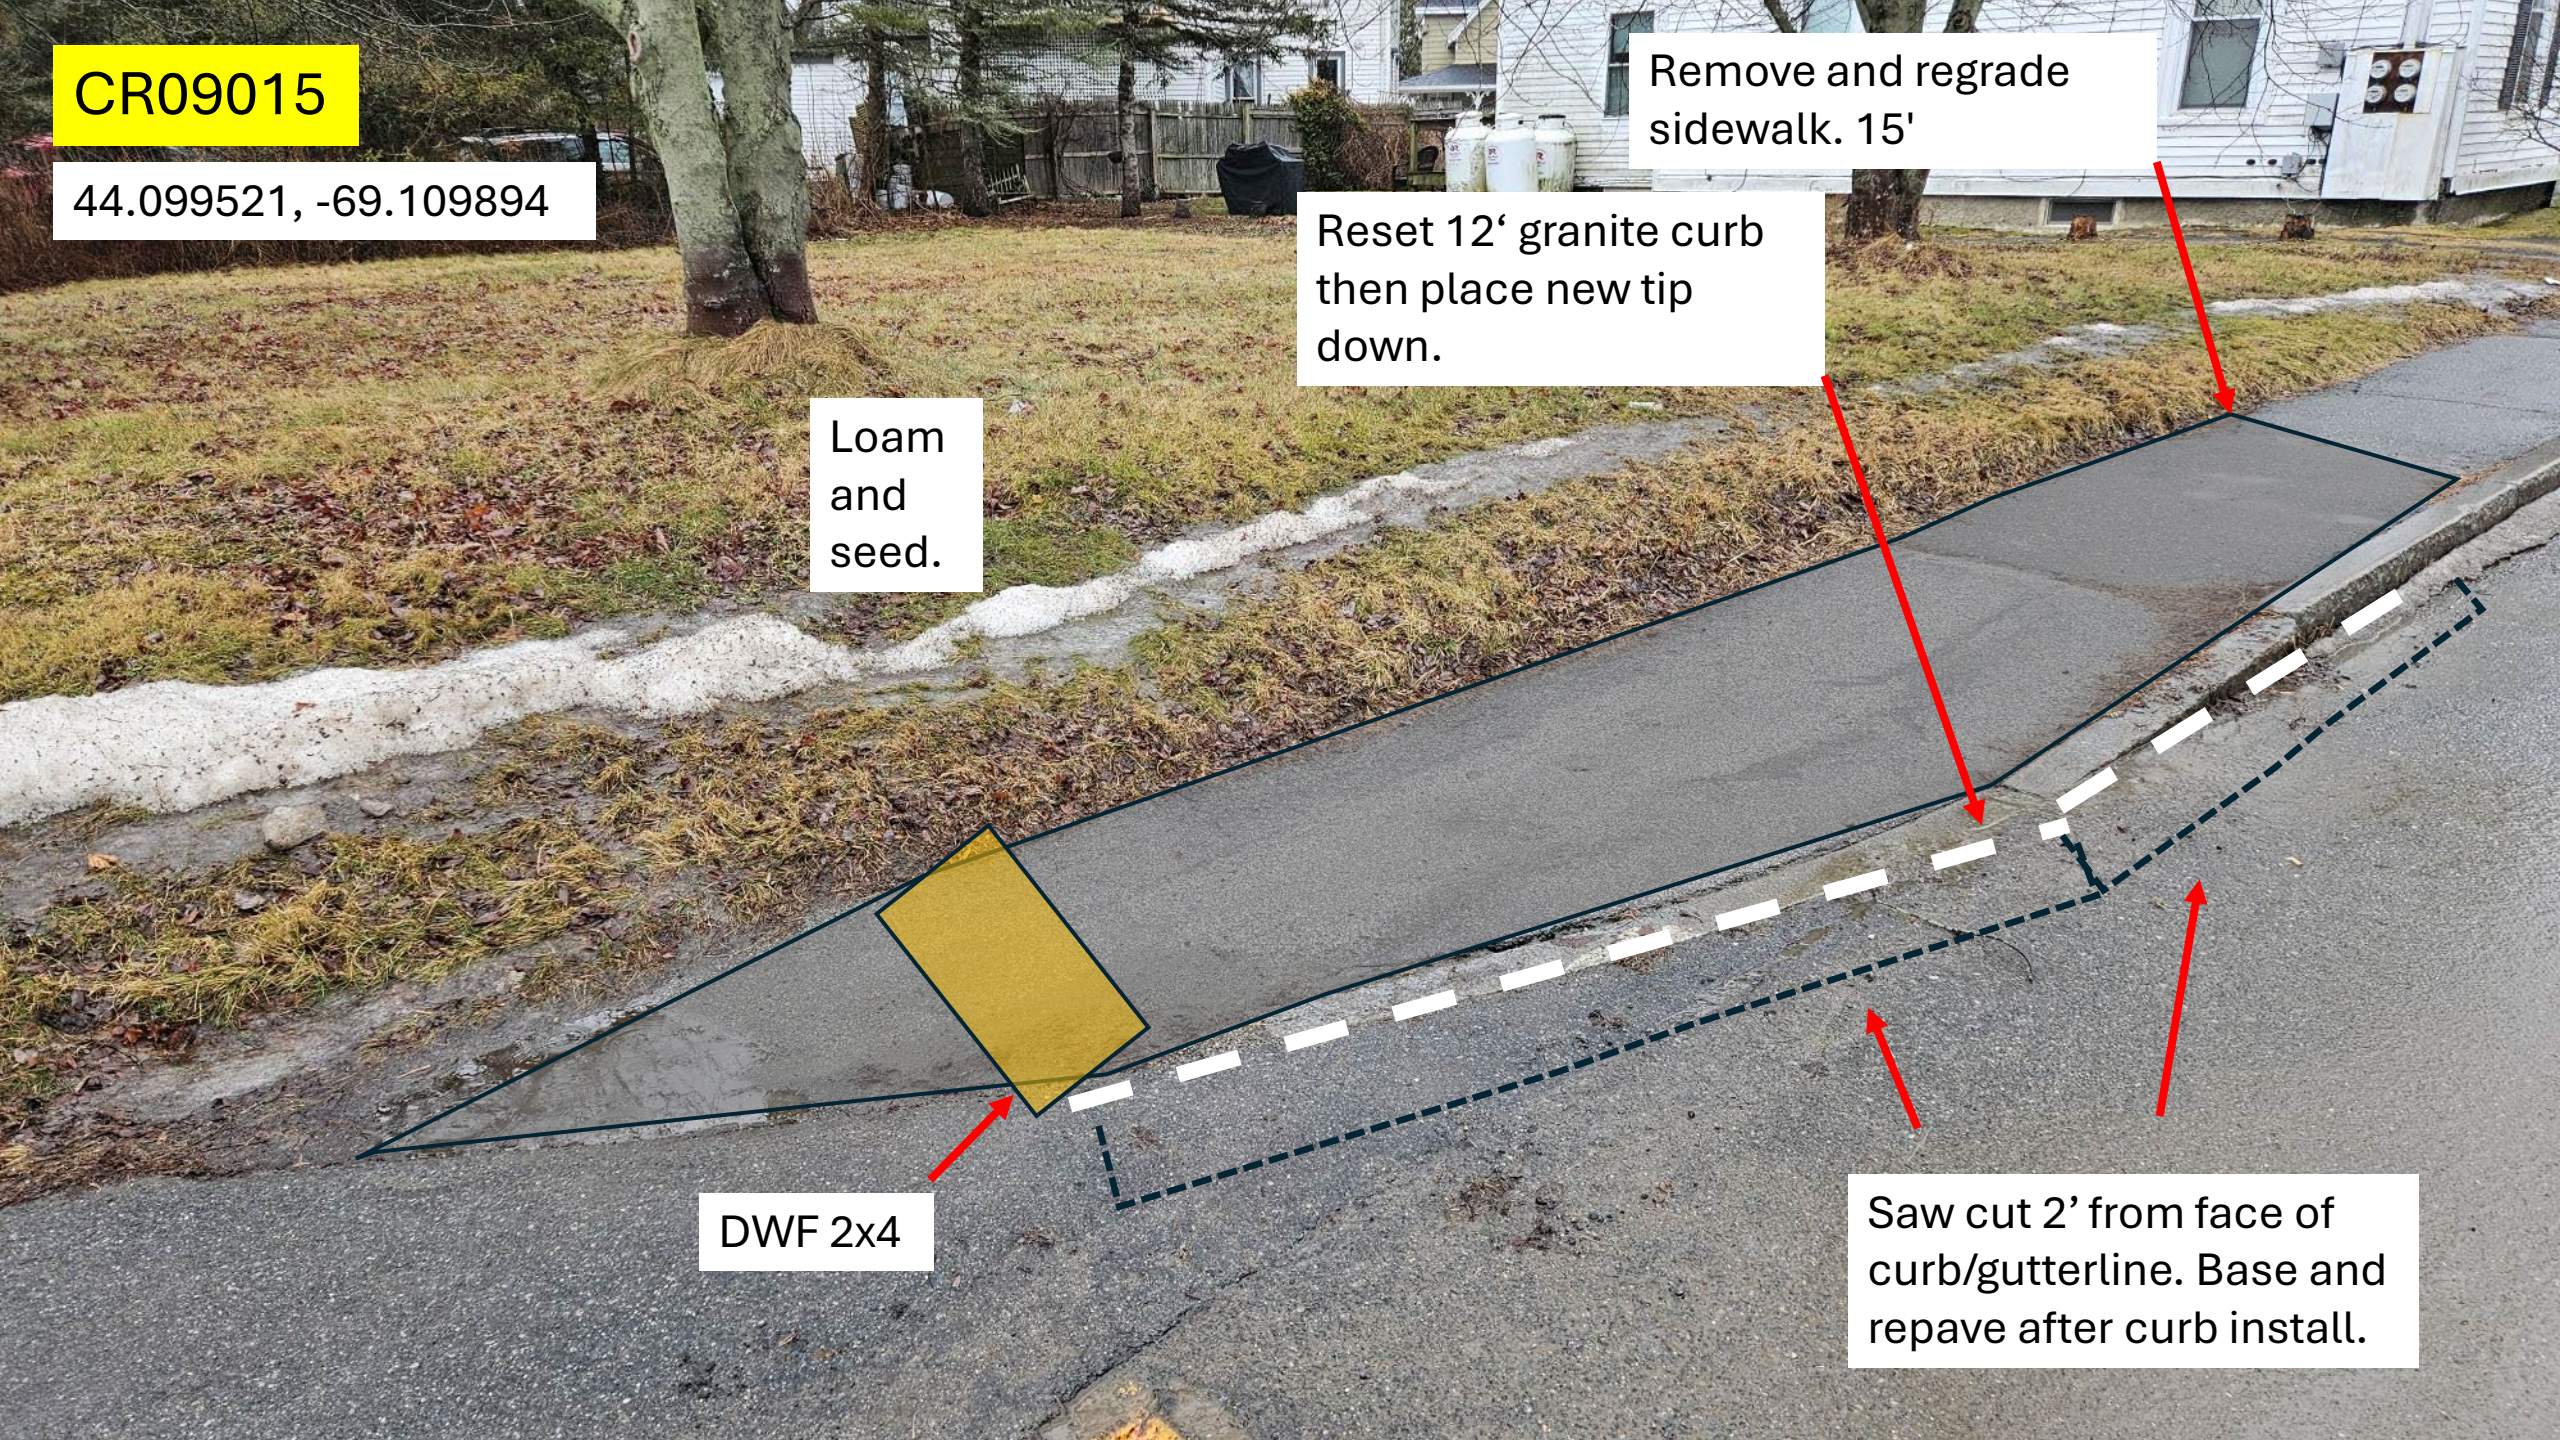

CR16815/CR09014

44.099508, -69.110033


Loam
and
seed.

Remove and regrade
sidewalk.

DWF 2x4

Remove 8' bituminous
curb then place new tip
down.

Saw cut 2' from face of
curb/gutterline. Base and
repave after curb install.

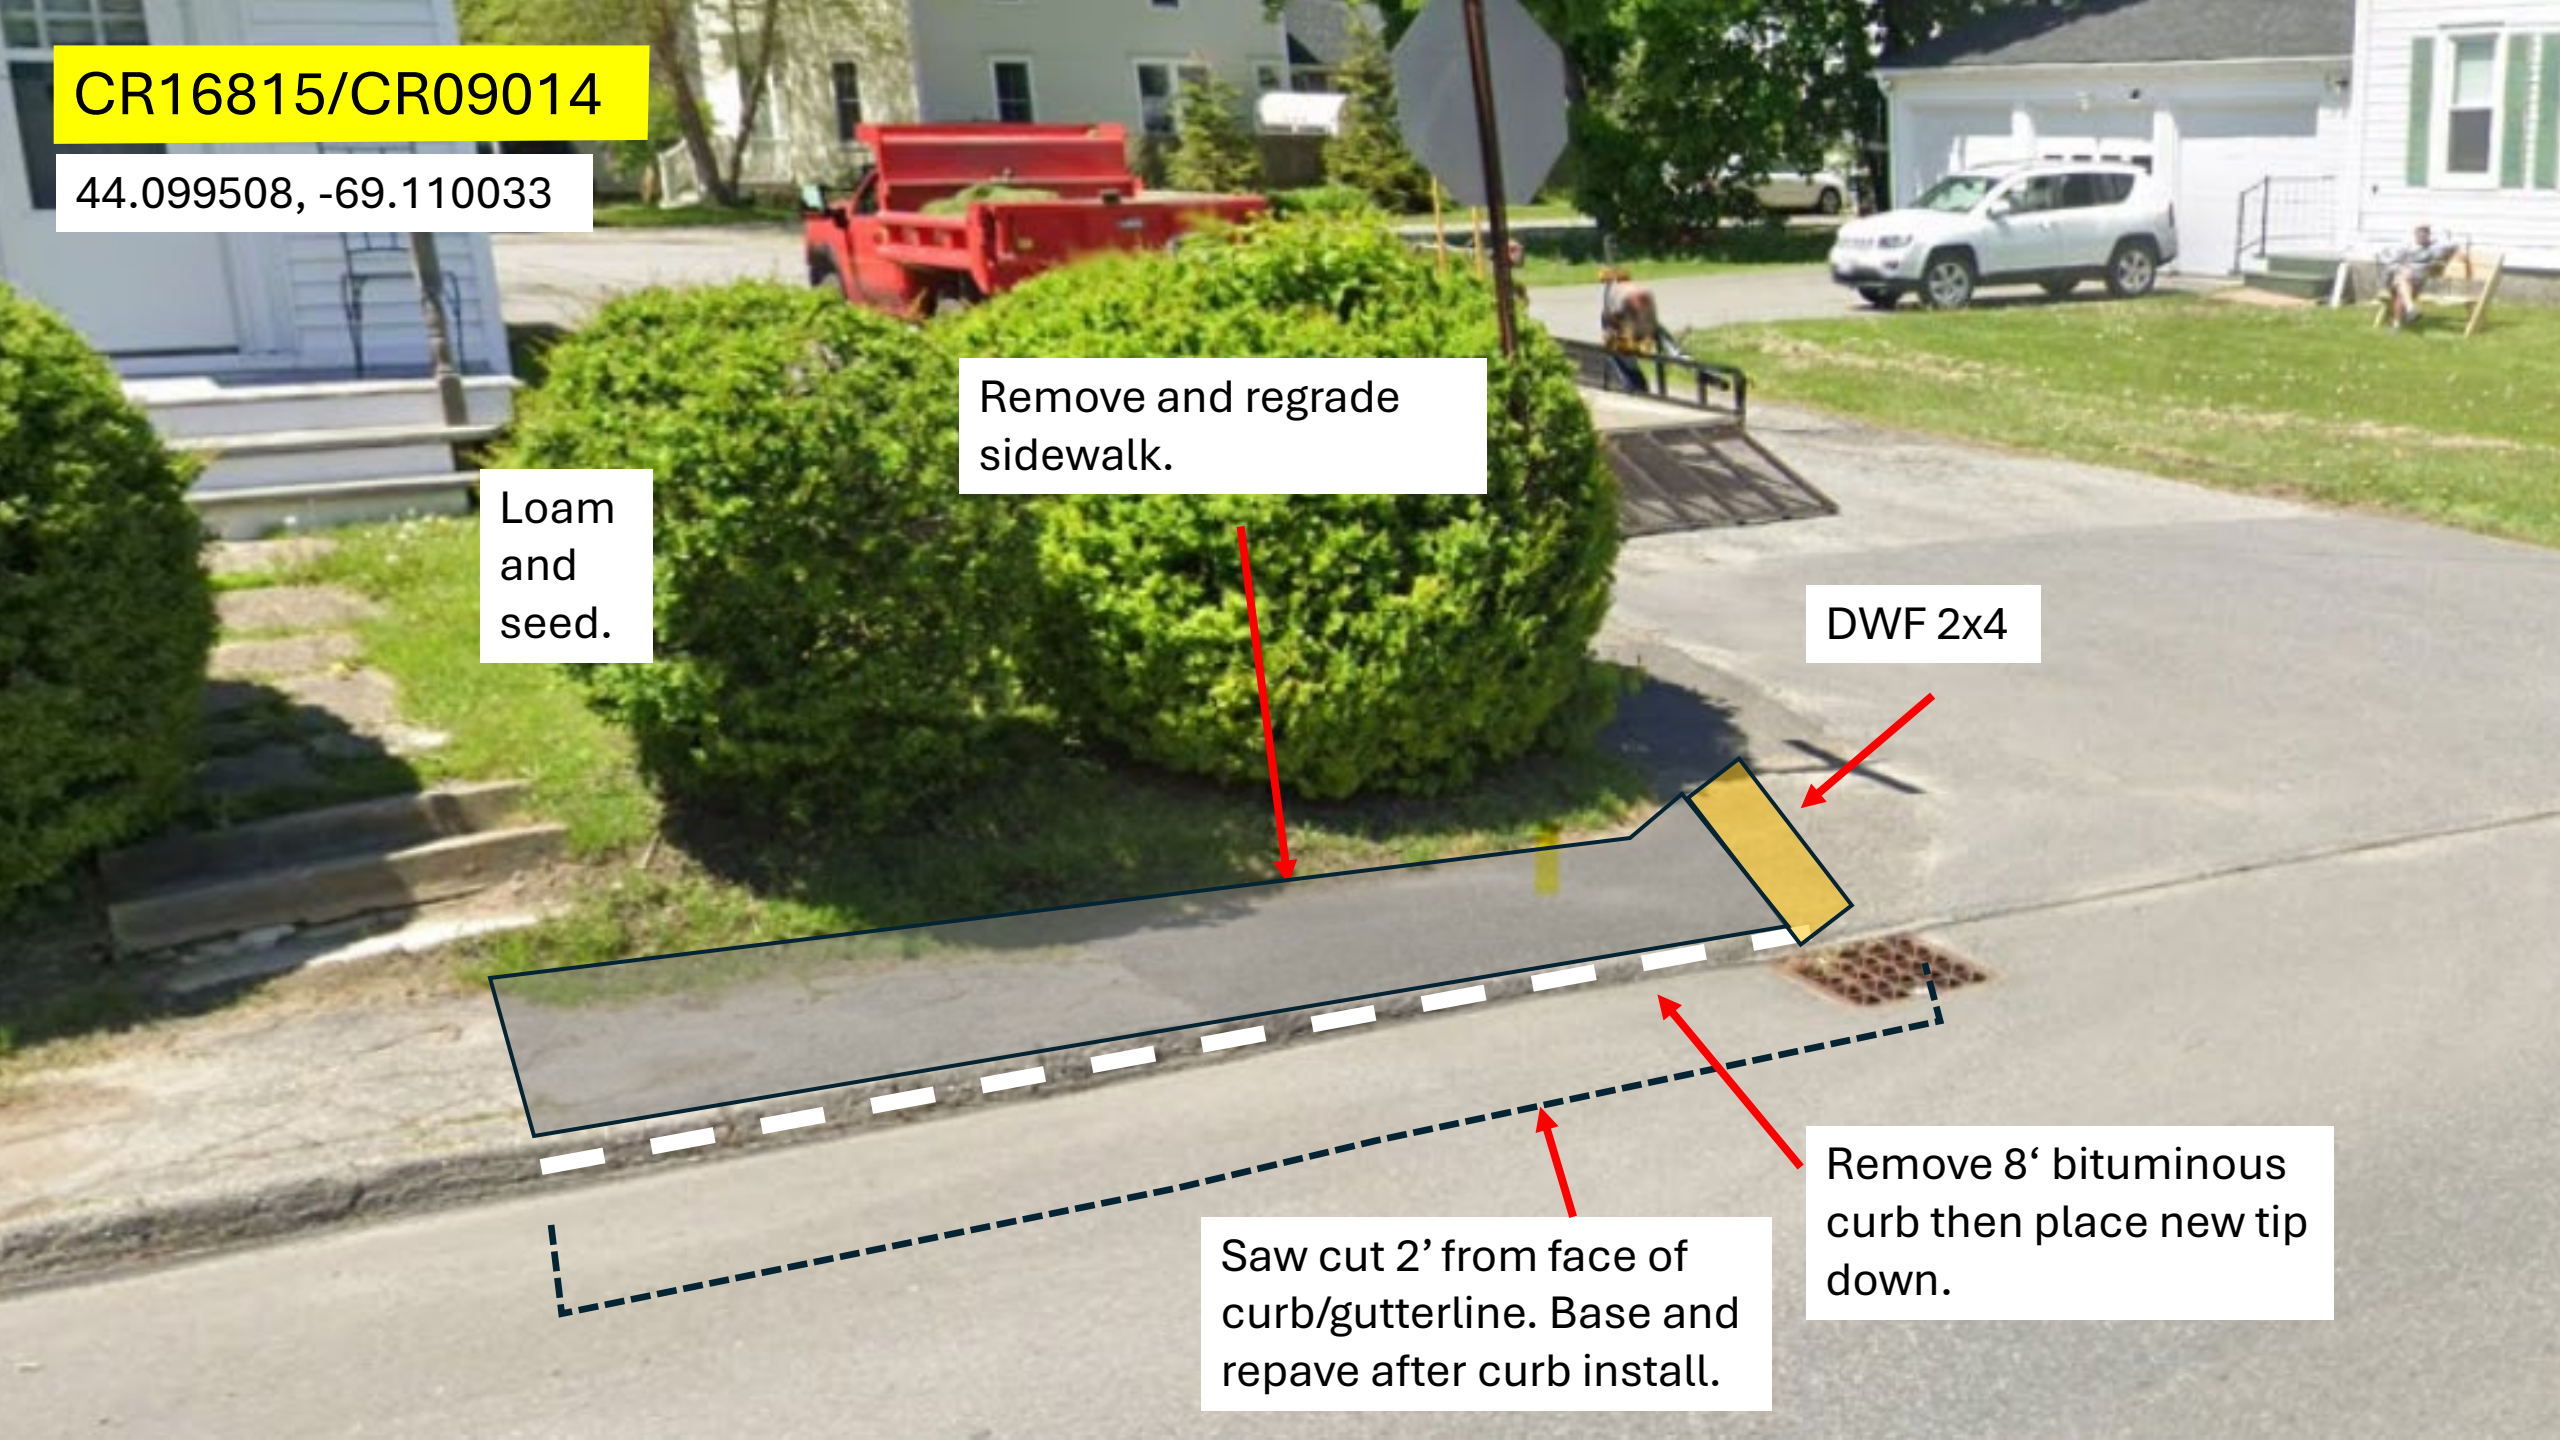

CR09012

44.099592, -69.109921


Loam
and
seed.

Remove and regrade
sidewalk.

DWF 2x4

Saw cut 2' from face of
curb/gutterline. Base and
repave after curb install.

Reset granite curb 8'
Mat Need to use some
addition curb to extend
the ramp (Salvage from
other ramps)

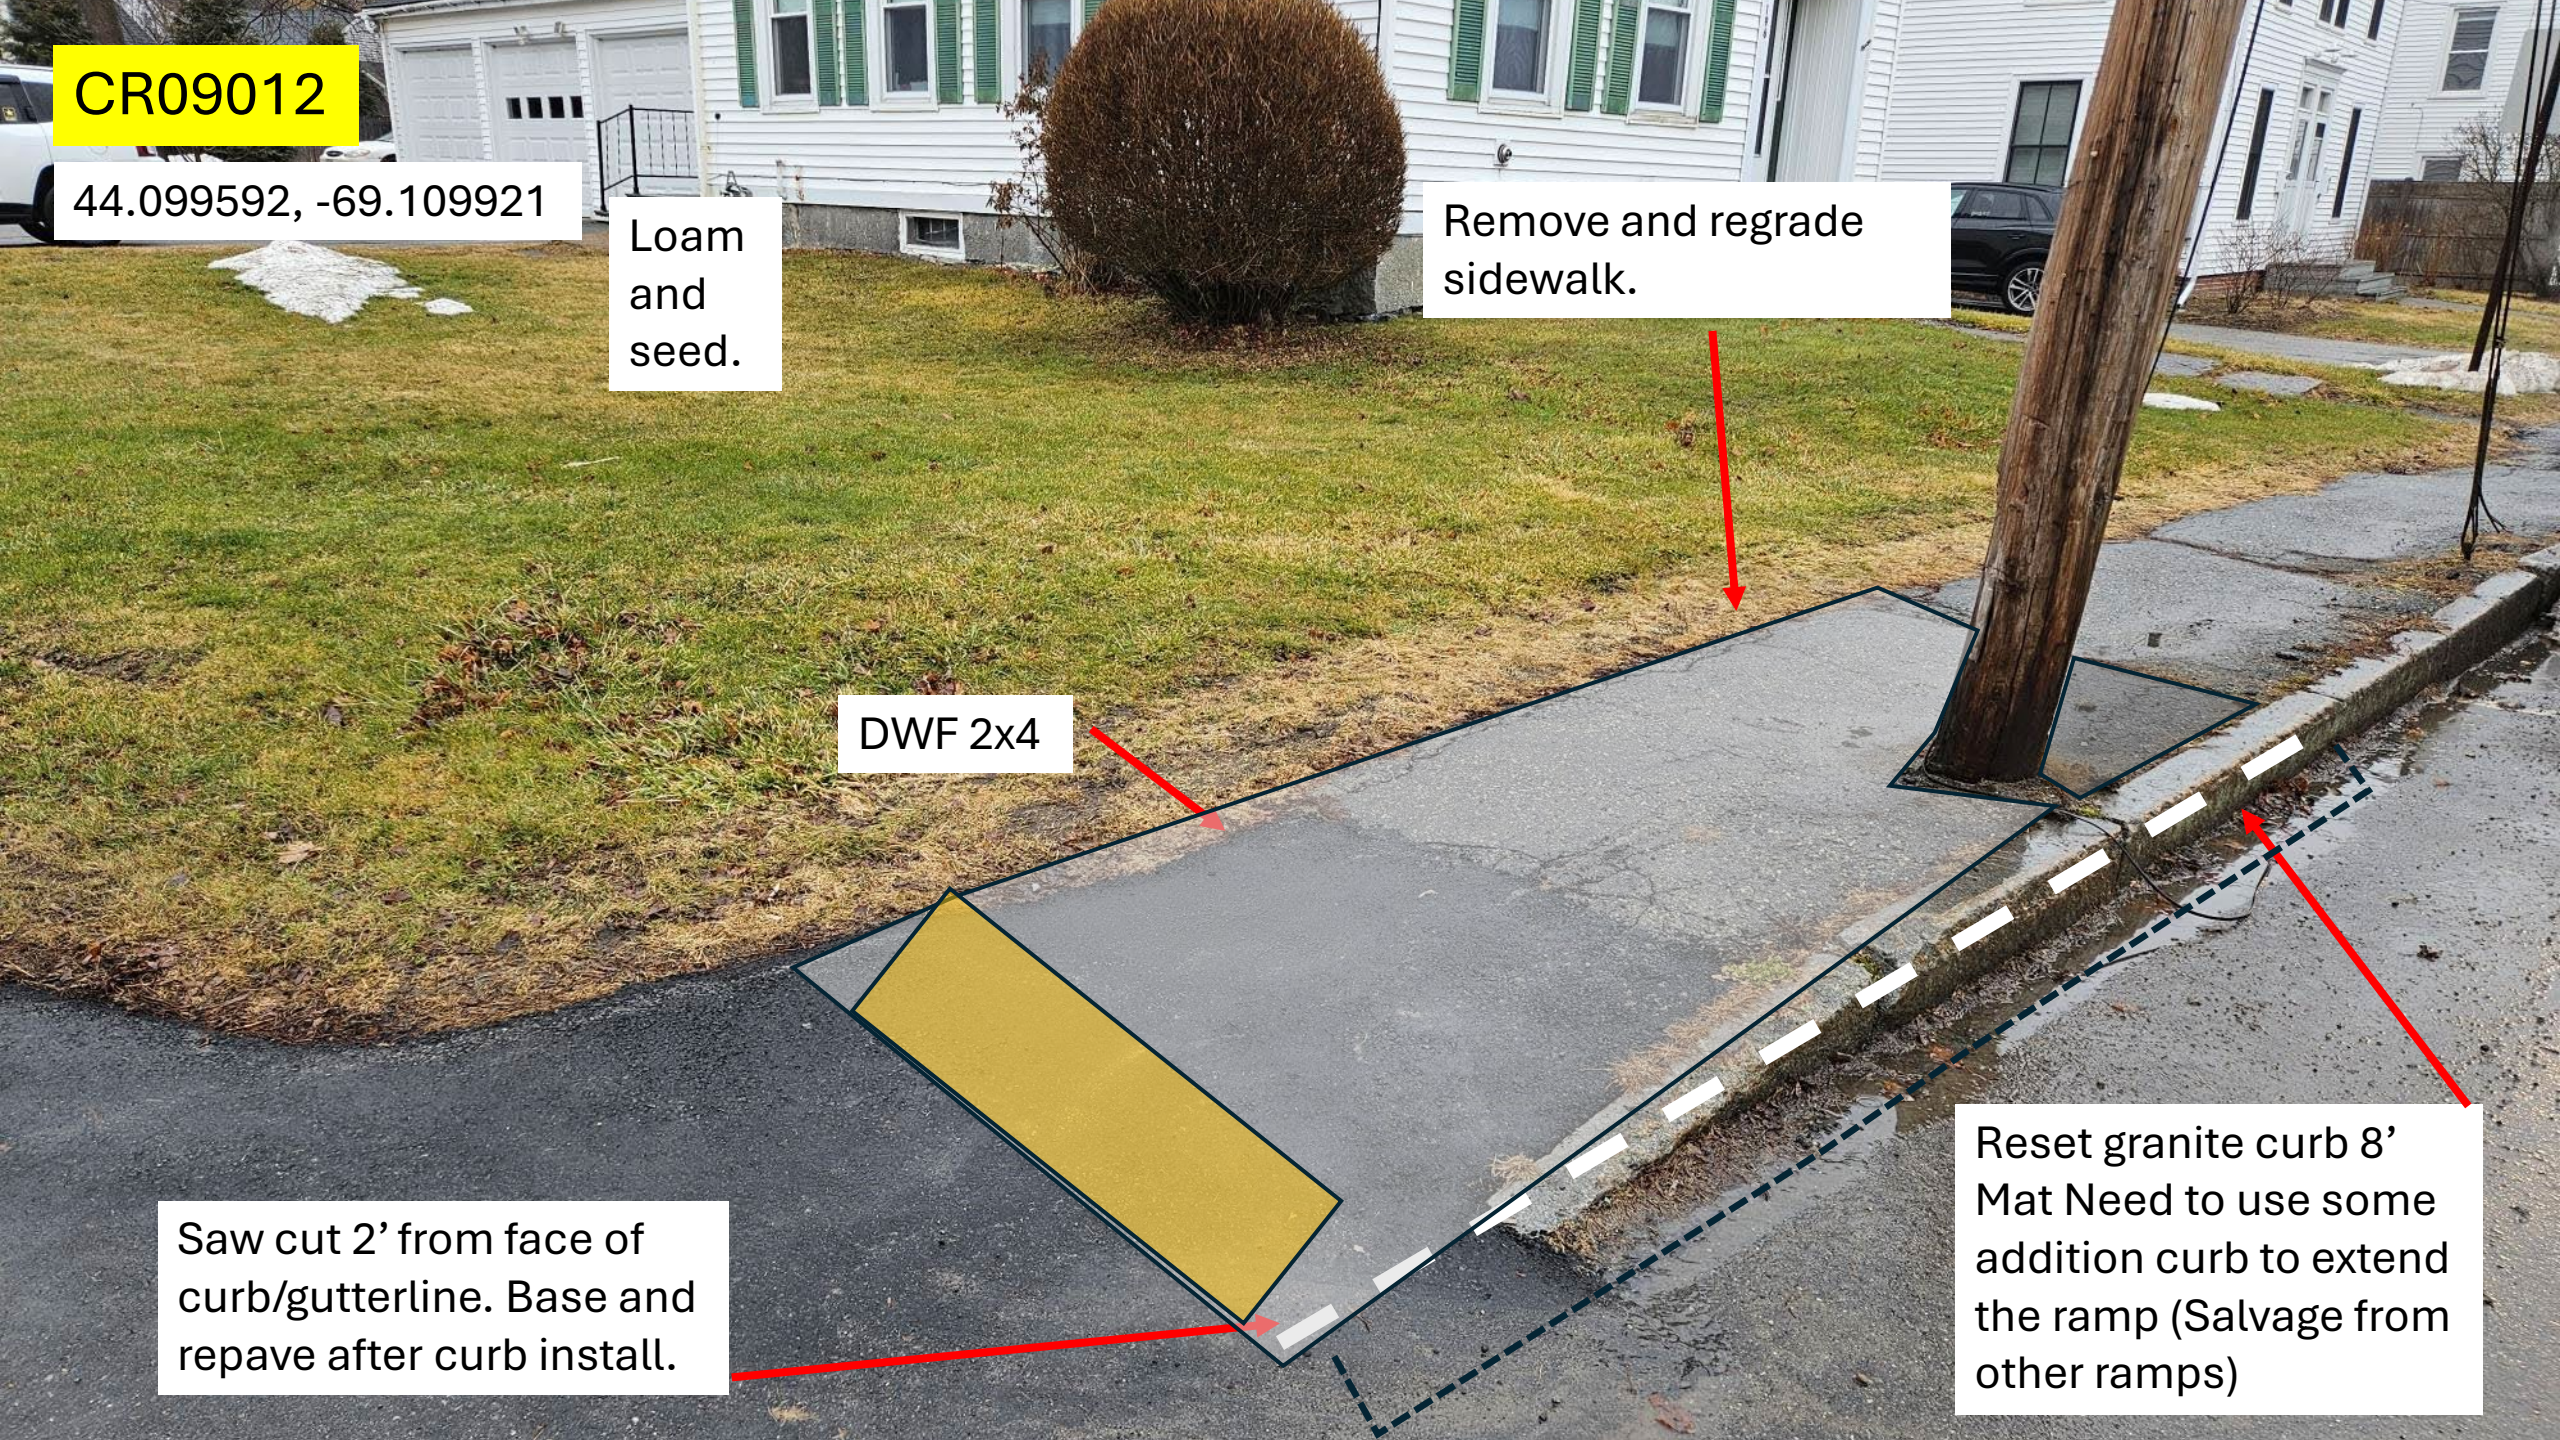

CR09016

44.098915, -69.110243


Remove and regrade
sidewalk.

Loam
and
seed.

DWF 2x4

Saw cut 2' from face of
curb/gutterline. Base and
repave after curb install.

Granite curb, reset 4'?
4' new tip down. Total
Ramp of 8 foot +/-

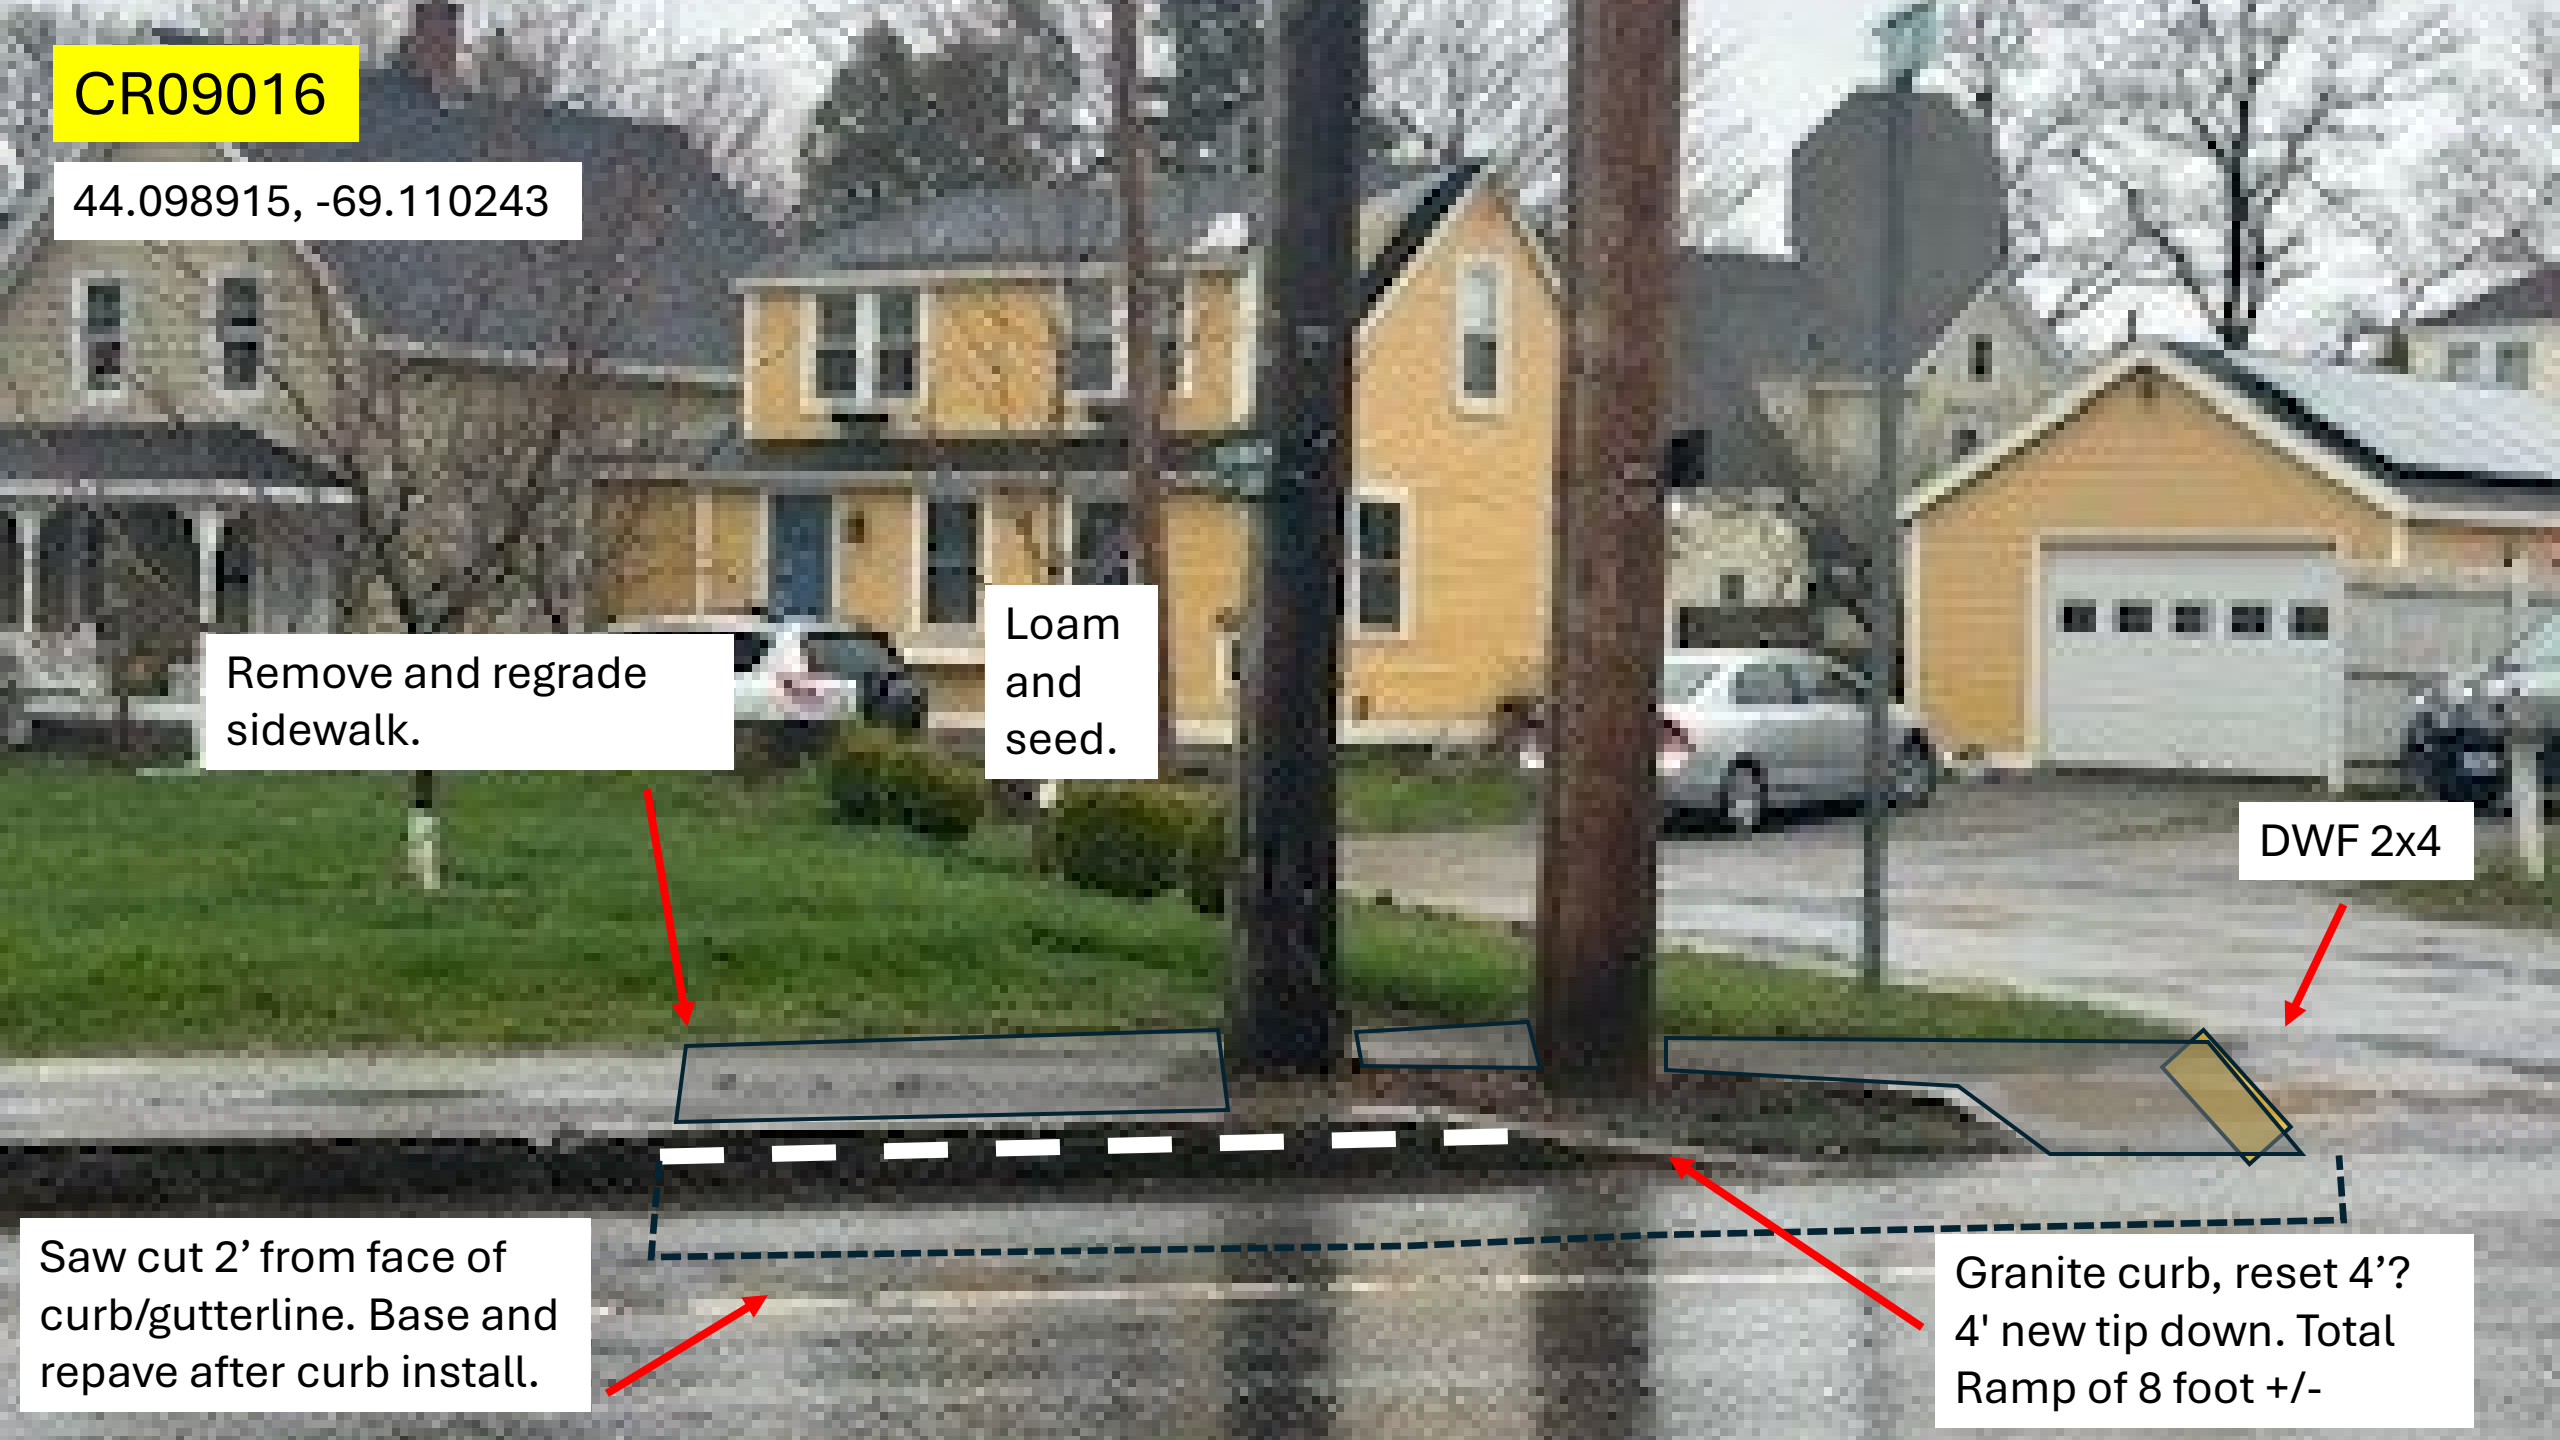

CR09017

44.098907, -69.110231


Loam
and
seed.

Remove and regrade
sidewalk.

DWF 2x4

Saw cut 2' from face of
curb/gutterline. Base and
repave after curb install.

Reset Granite Curb 8'

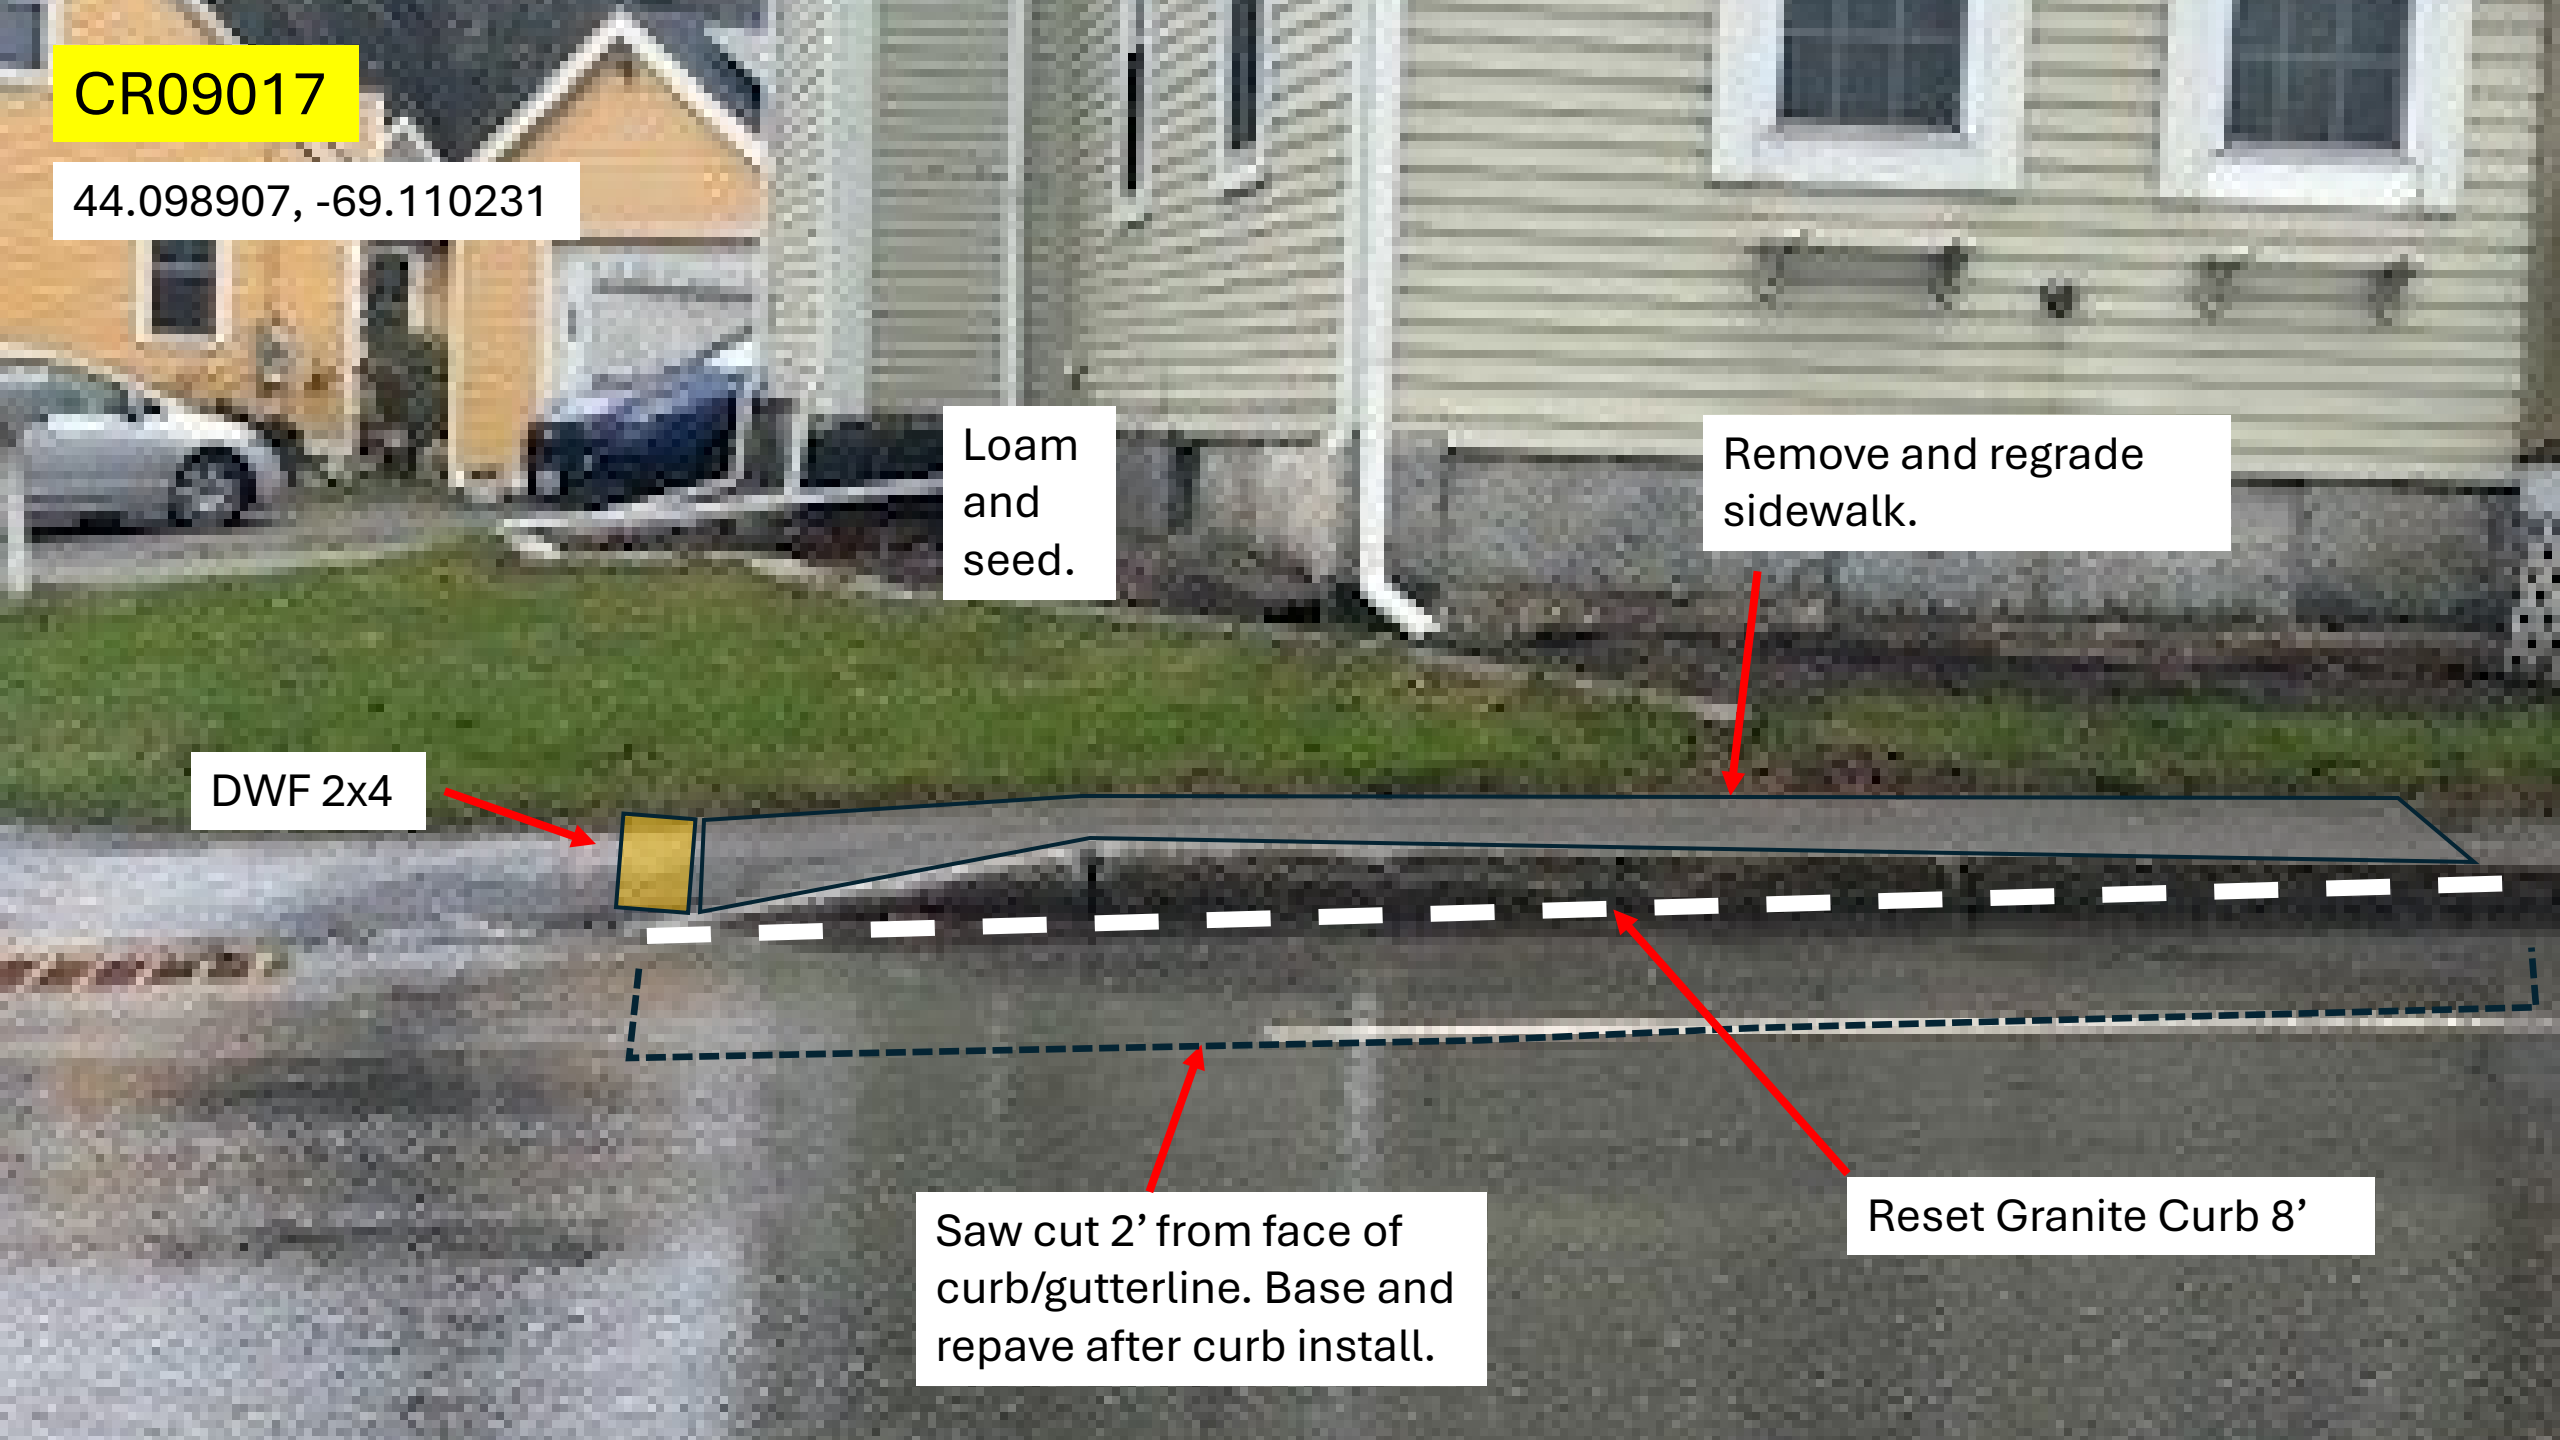



RAMP REPORT REGION 2 ADA 2026

Holmes St., Ocean St., & Fulton St.,
Rockland


CR09018

44.098402, -69.110452

4'x4'
Turning
Area

Loam
&
Seed

Remove and regrade
sidewalk.

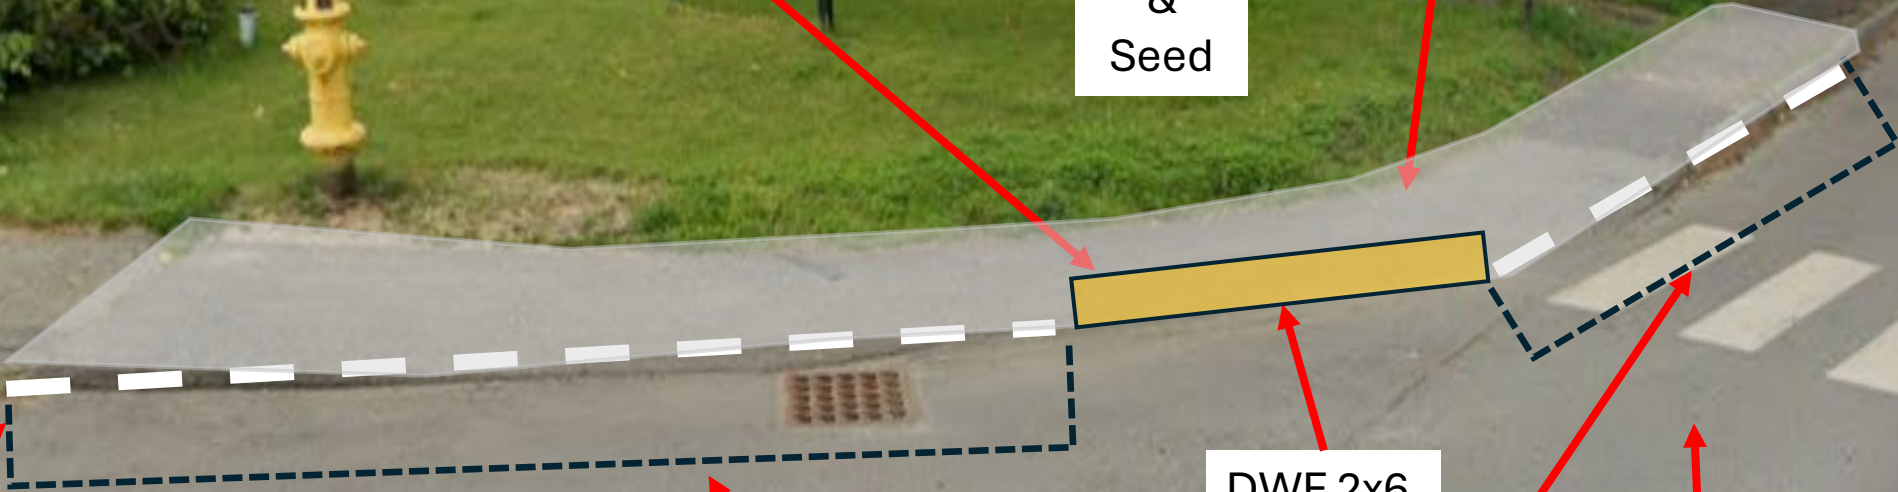

Remove 8' bituminous
curb then place new tip
down.

Saw cut 2' from face of
curb/gutterline. Base and
repave after curb install.

Remove 8' bituminous
curb then place new tip
down.

DWF 2x6

CR09019

44.098403, -69.110375

Remove and regrade sidewalk.


Loam and seed.

4'x4'
Turning
Area

DWF 2x6

Saw cut 2' from face of
curb/gutterline. Base and
repave after curb install.

Reset 8' granite curb
then place new tip
down.

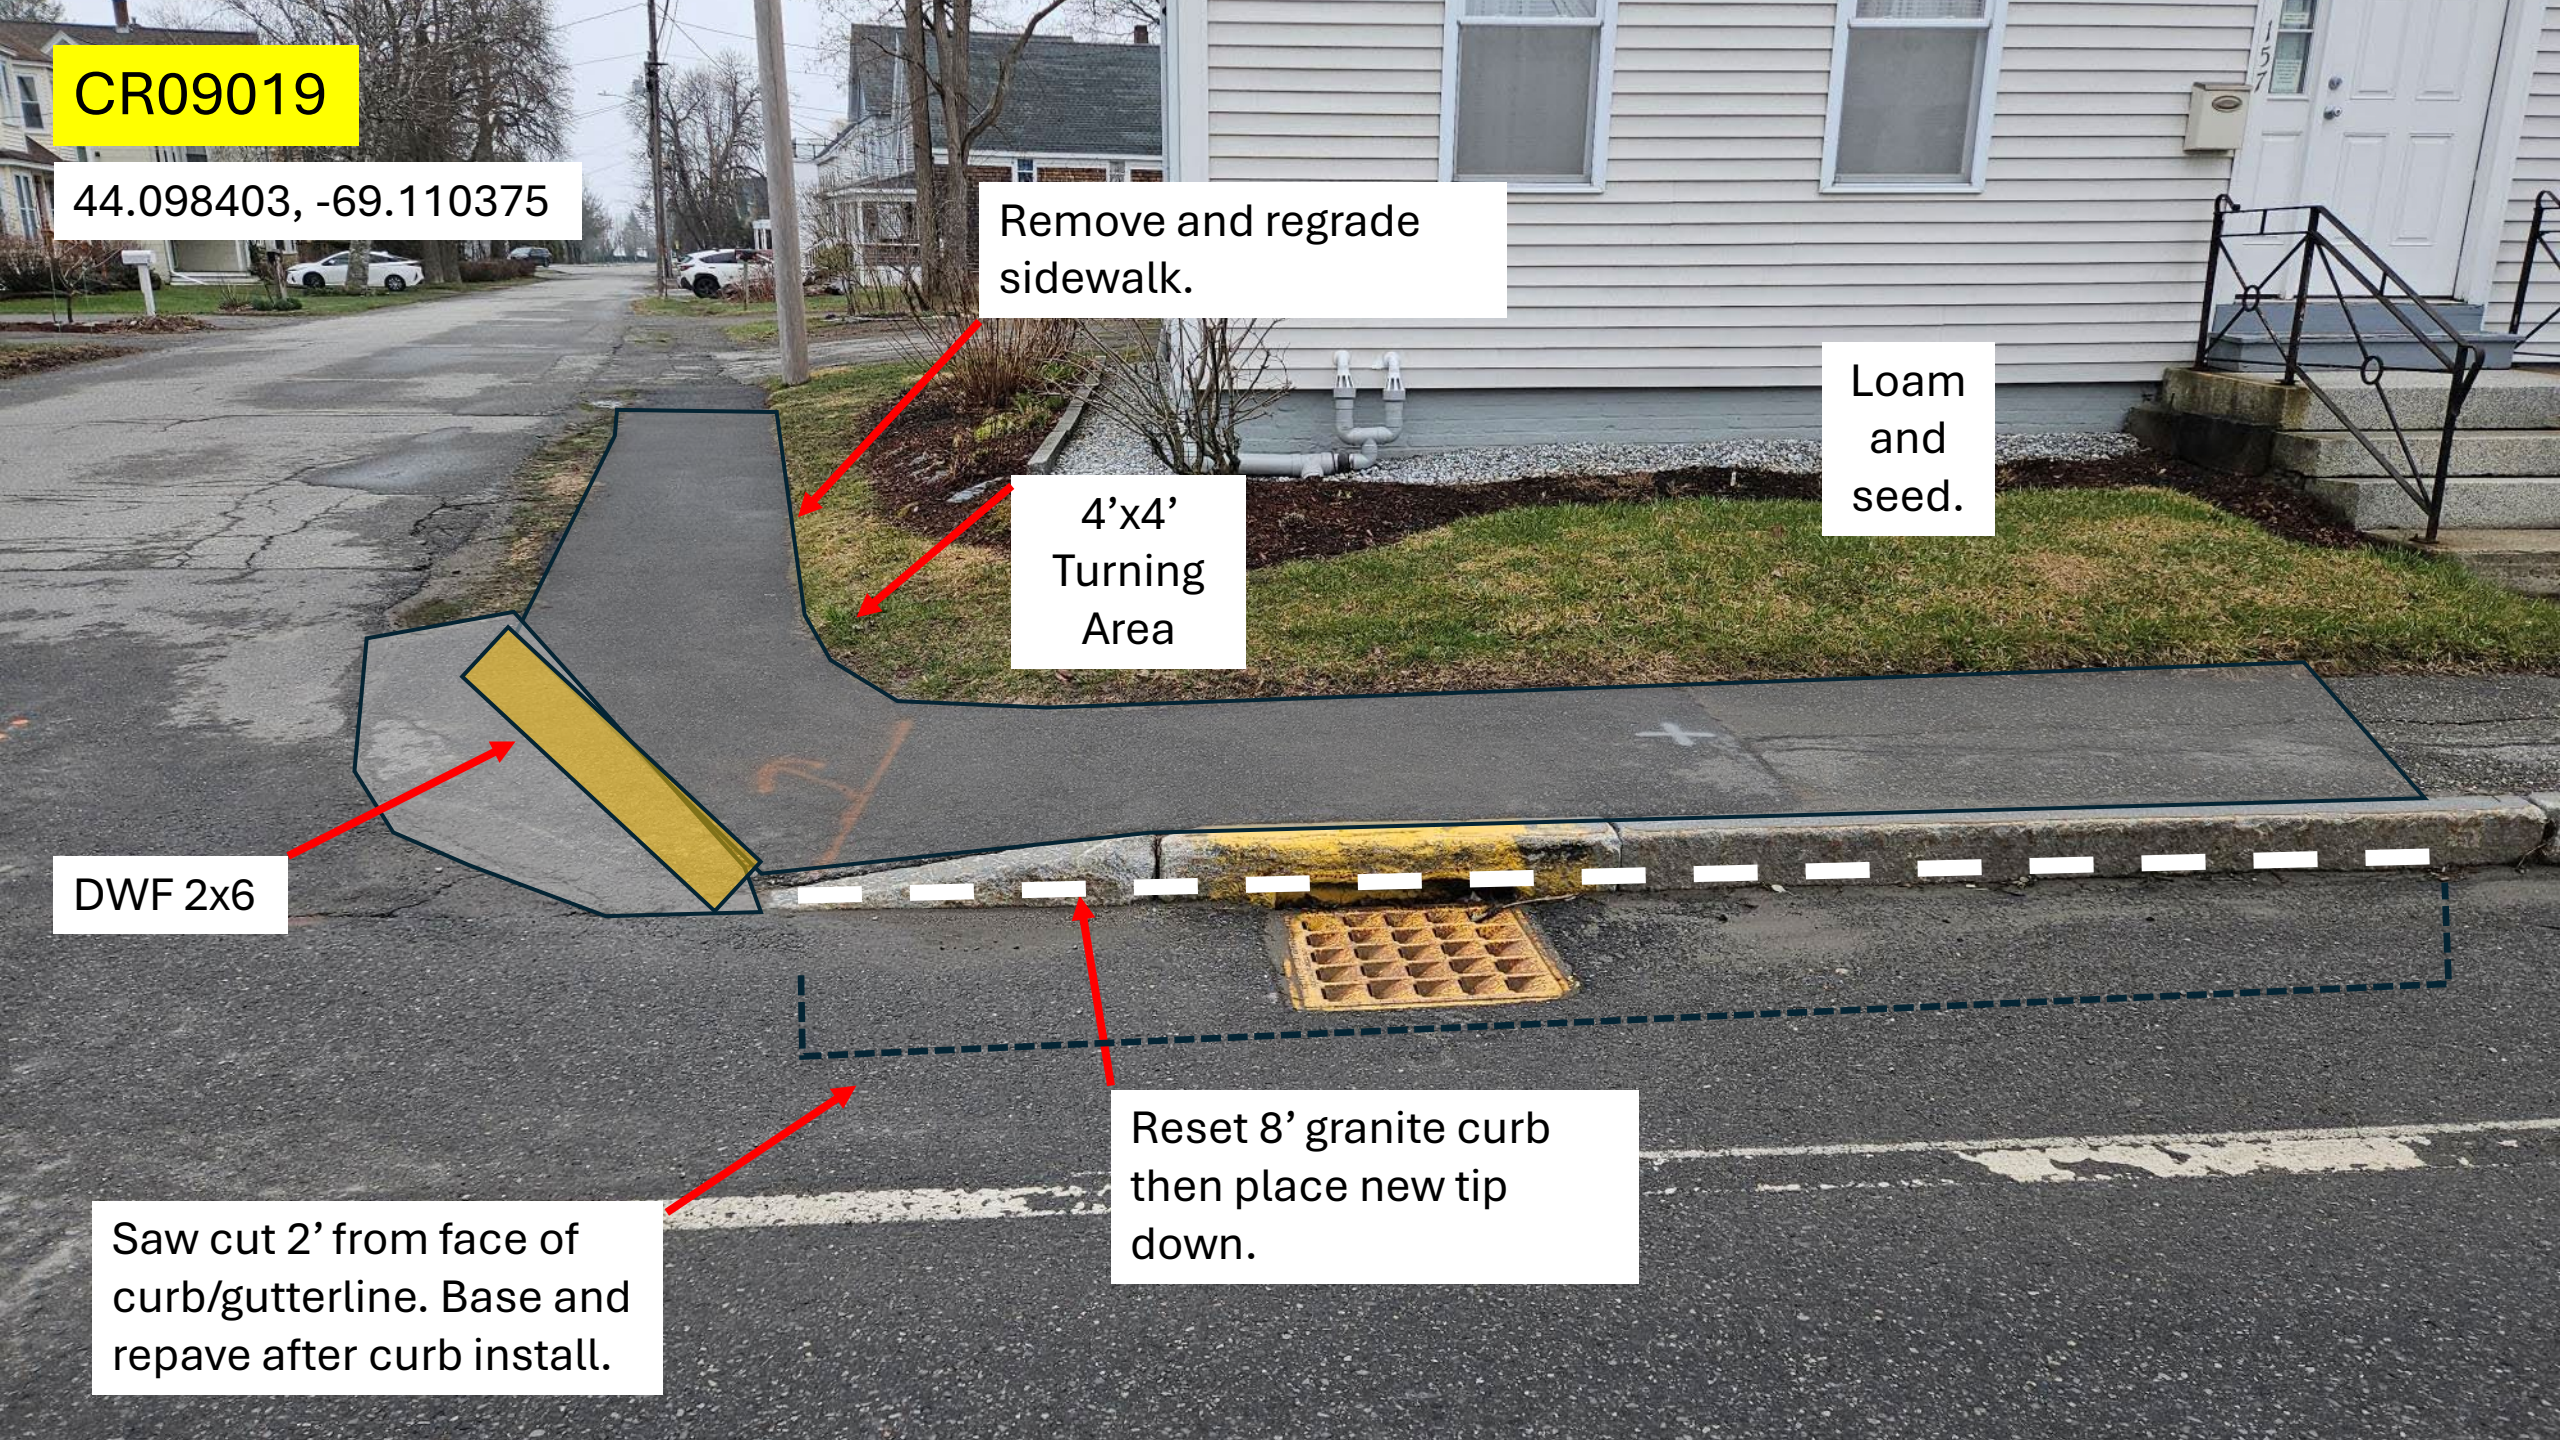

CR09020

44.098414, -69.110586


Remove and regrade sidewalk.

No intent to Repair the wall.

DWF 2x4

Saw cut 2' from face of curb/gutterline. Base and repave after curb install.

Remove 8' bituminous curb then place new tip down.

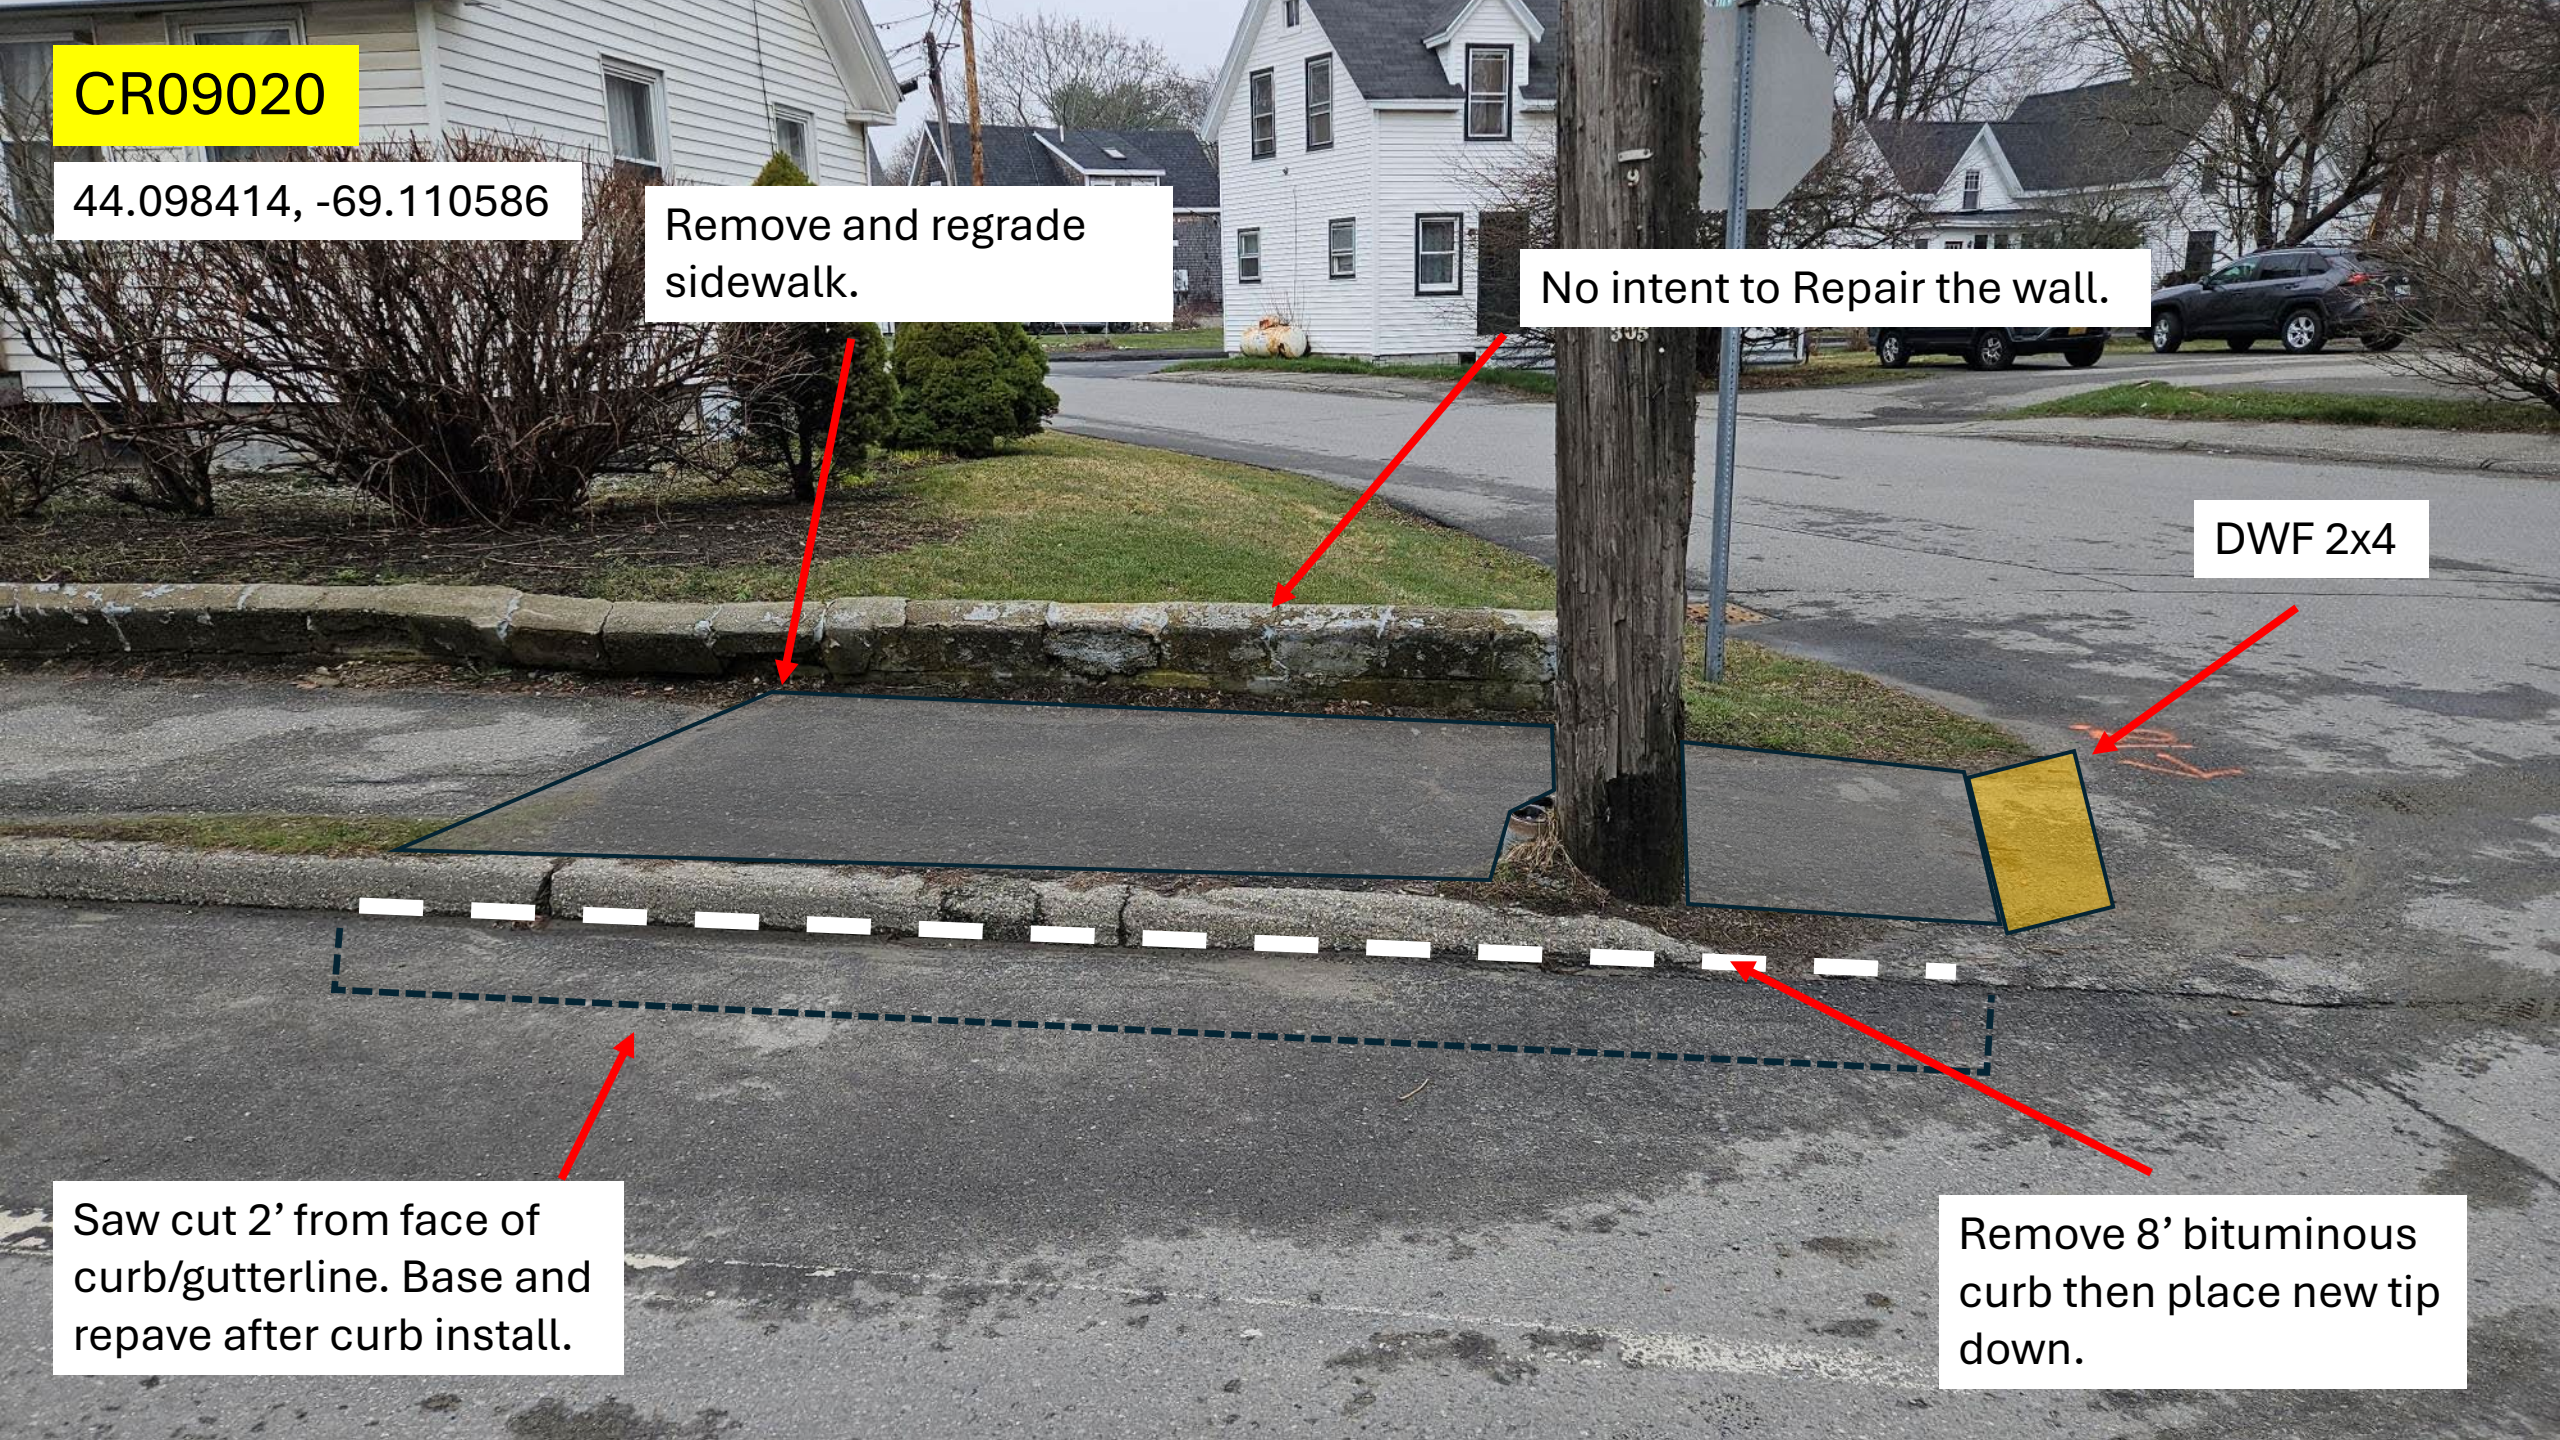

CR09021

44.098478, -69.110333

Remove and regrade sidewalk.


Loam and seed.

4'x4' Turning Area

DWF 2x6

Reset 8' granite curb

Saw cut 2' from face of curb/gutterline. Base and repave after curb install.

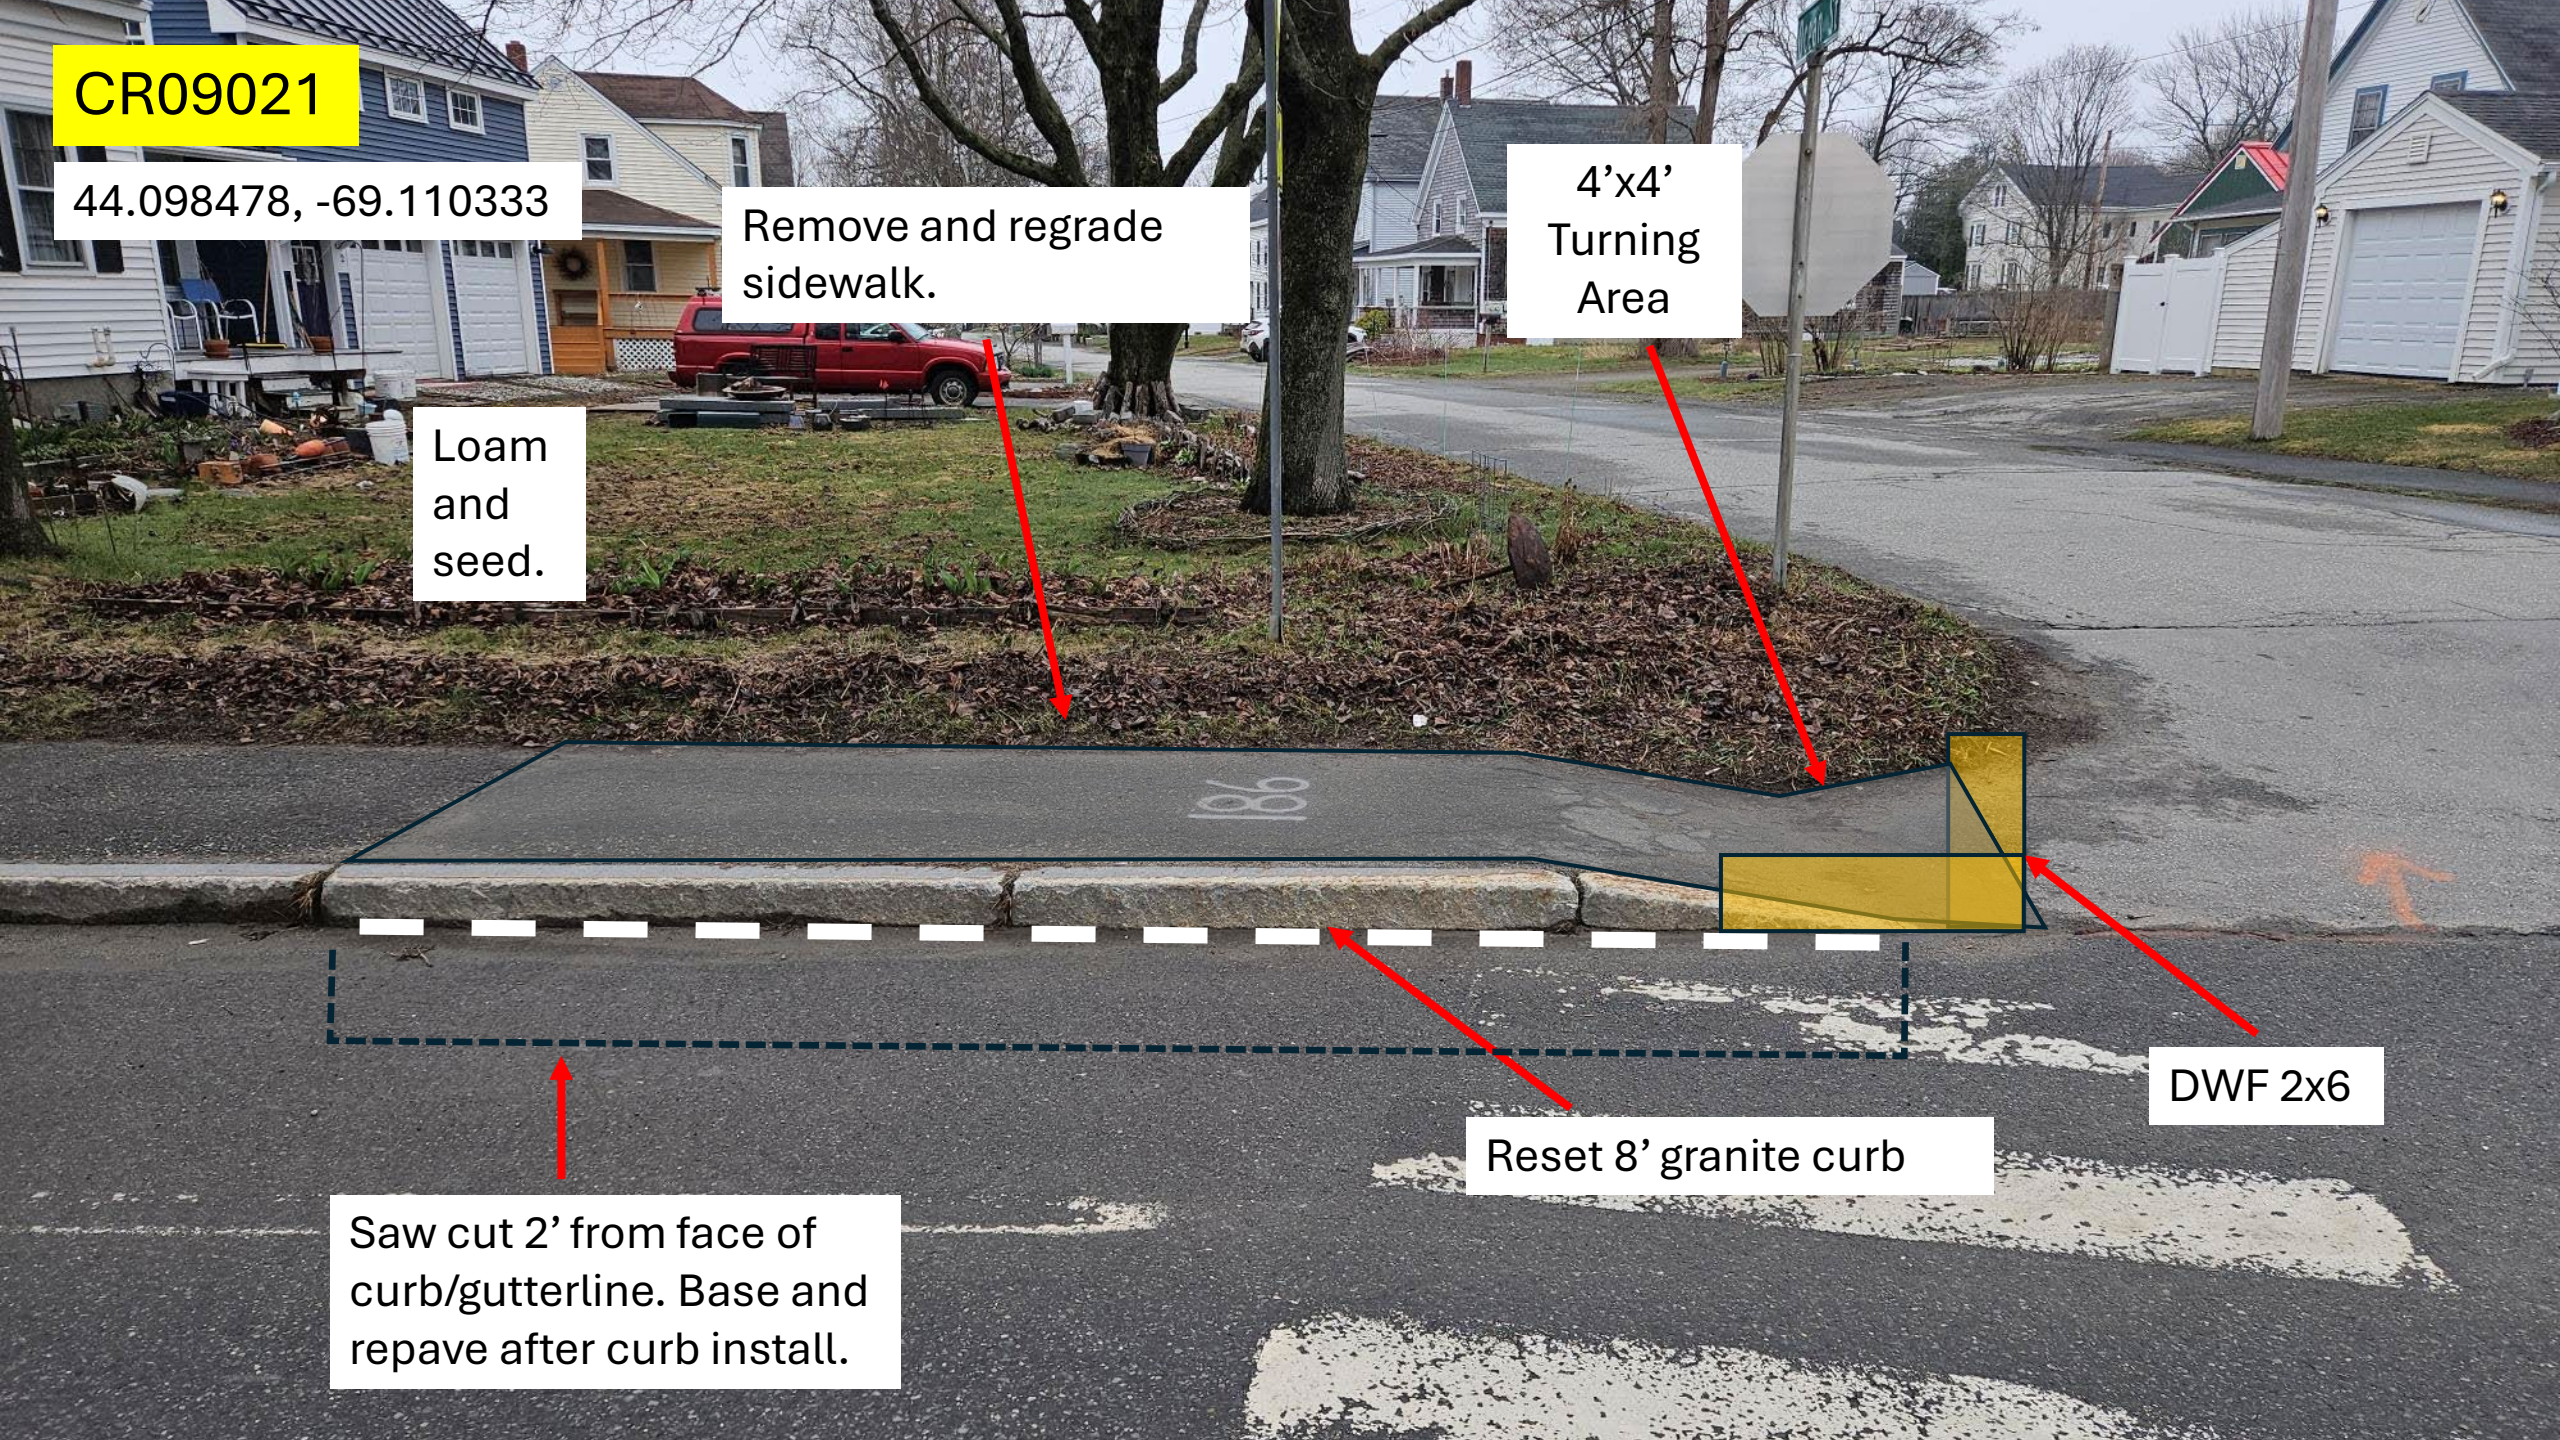

CR09022

44.097866, -69.110713

Loam
and
seed.

Remove and regrade
sidewalk.


Remove 8' bituminous
curb then place new tip
down.

4' X 4'
Turning
Area

DWF 2x6

Reset 8' granite curb
then place new tip
down.

Saw cut 2' from face of
curb/gutterline. Base and
repave after curb install.

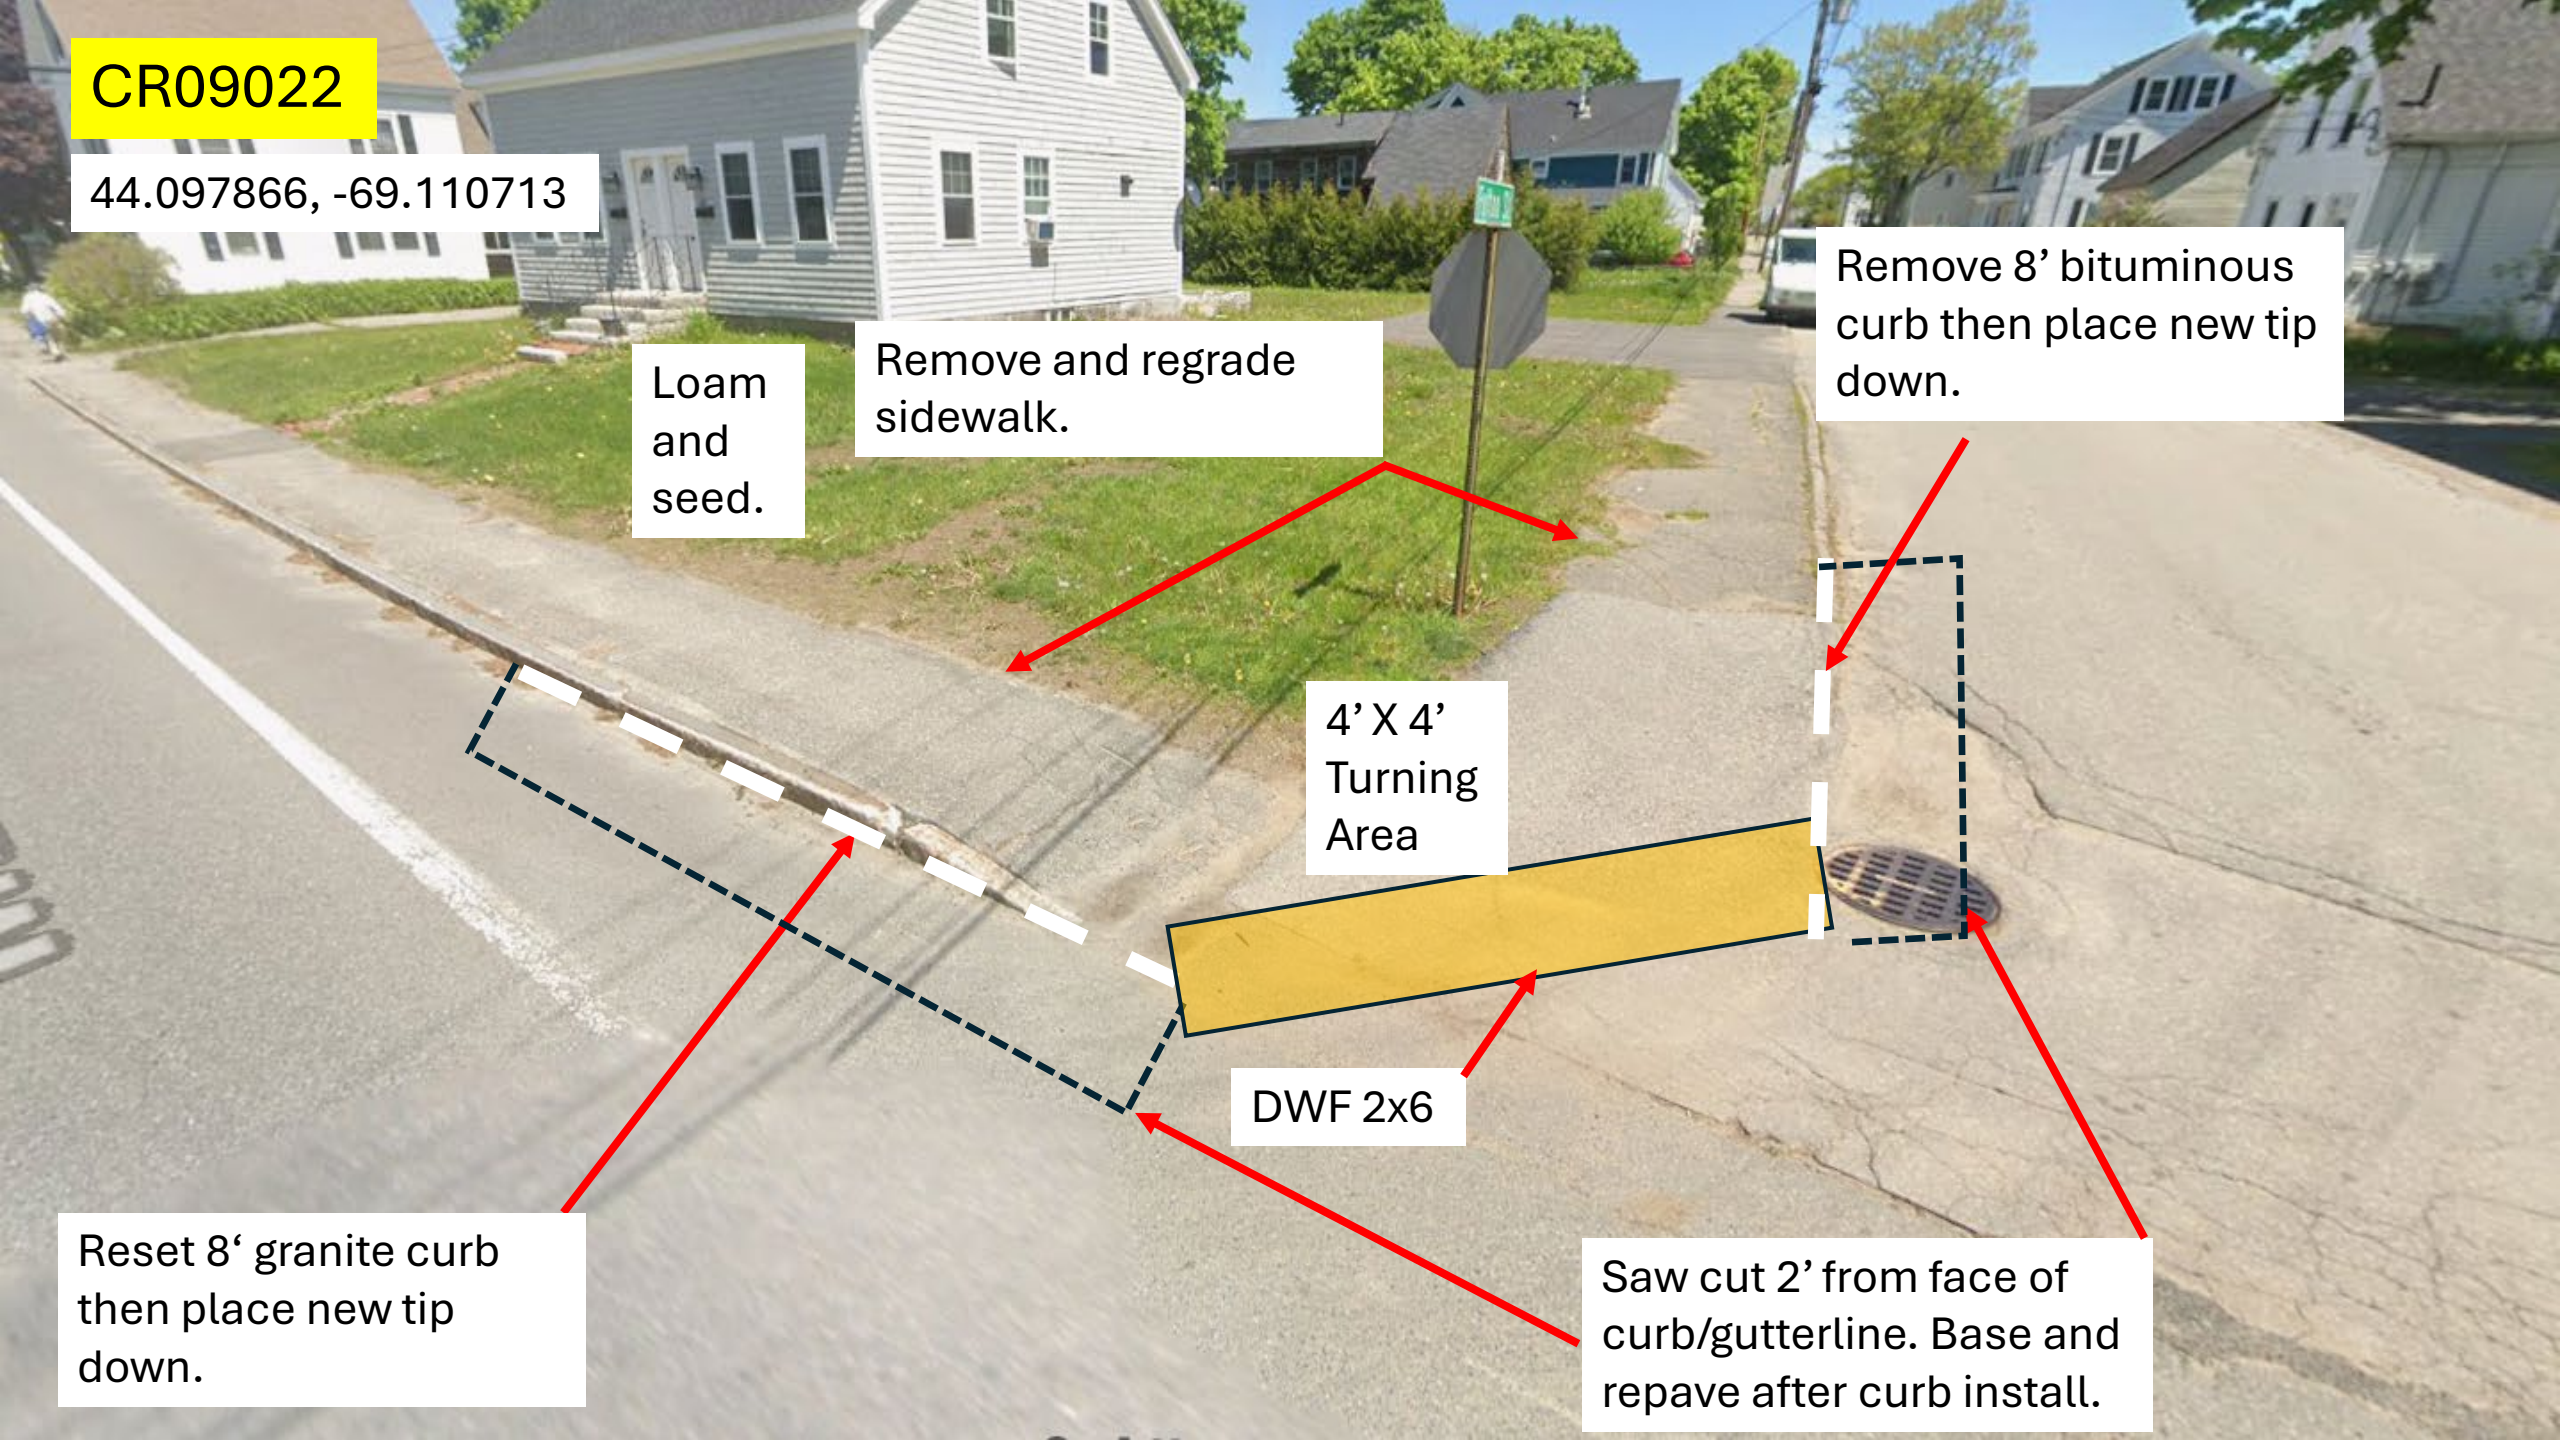

CR09023

44.097865, -69.110698

Loam
and
seed.


Remove and regrade
sidewalk.

Remove 8' bituminous
curb then place new tip
down.

DWF 2x4

Saw cut 2' from face of
curb/gutterline. Base and
repave after curb install.



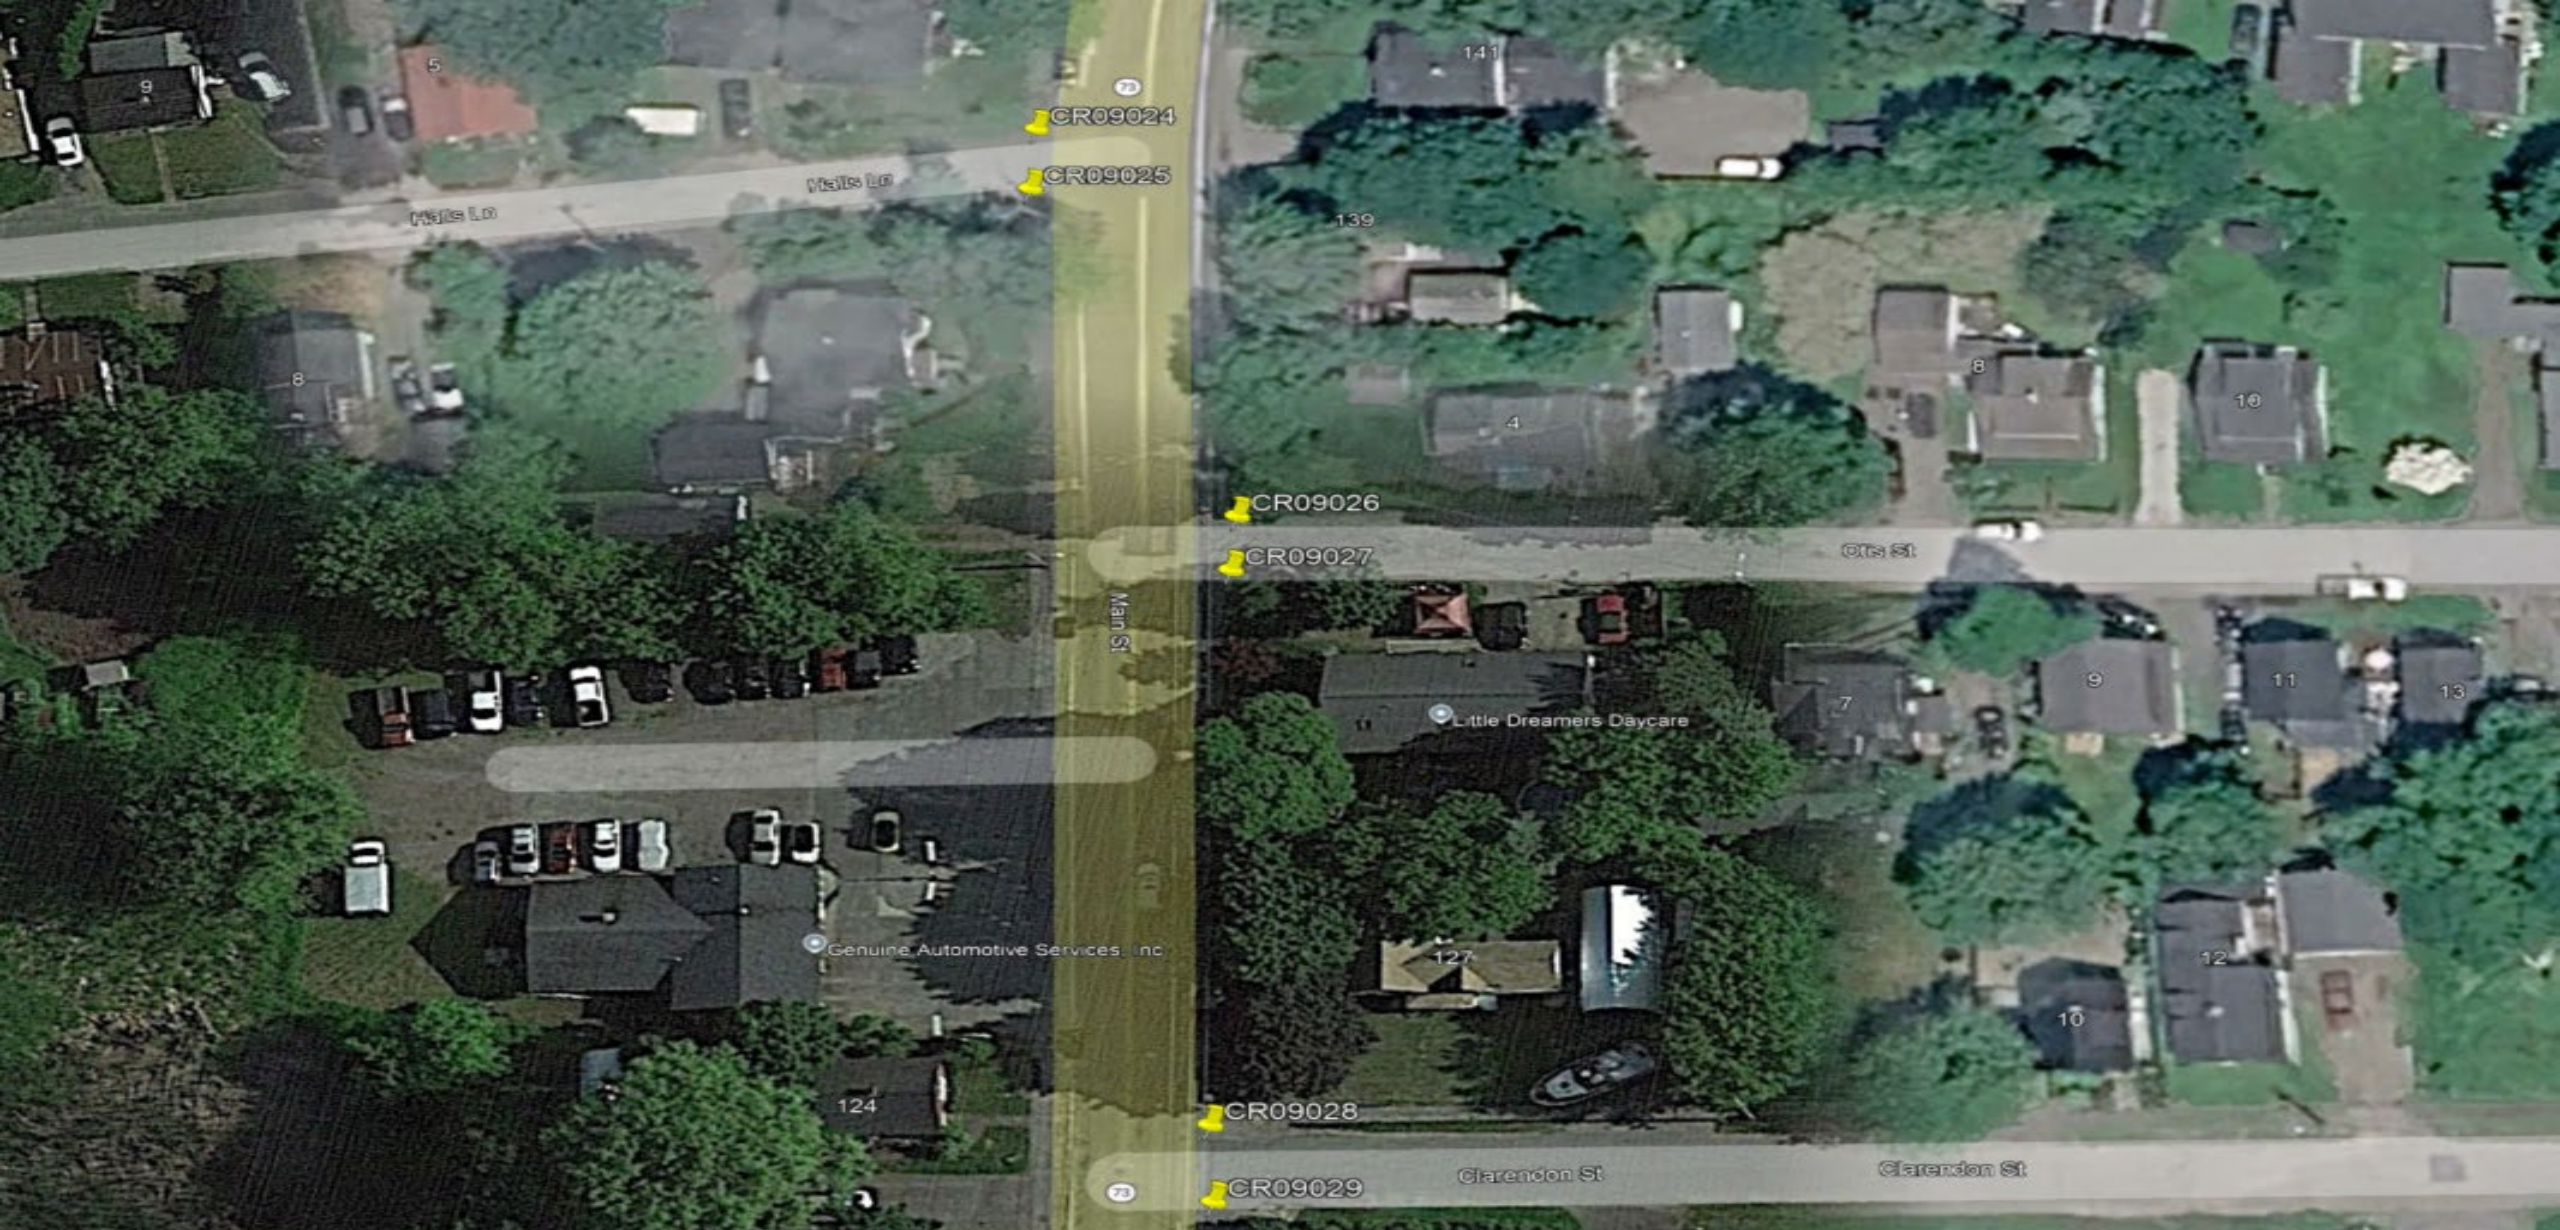

RAMP REPORT REGION 2 ADA 2026

Halls Lane, Otis St., & Clarendon St.,
Rockland

CR09025

44.097533, -69.110772


Remove 8' +/-
bituminous curb then
place new tip down.

Remove and regrade
sidewalk.

Loam
and
seed.

Saw cut 2' from
face of curb/gutterline.
Base and
repave after curb install.

DWF 2x4

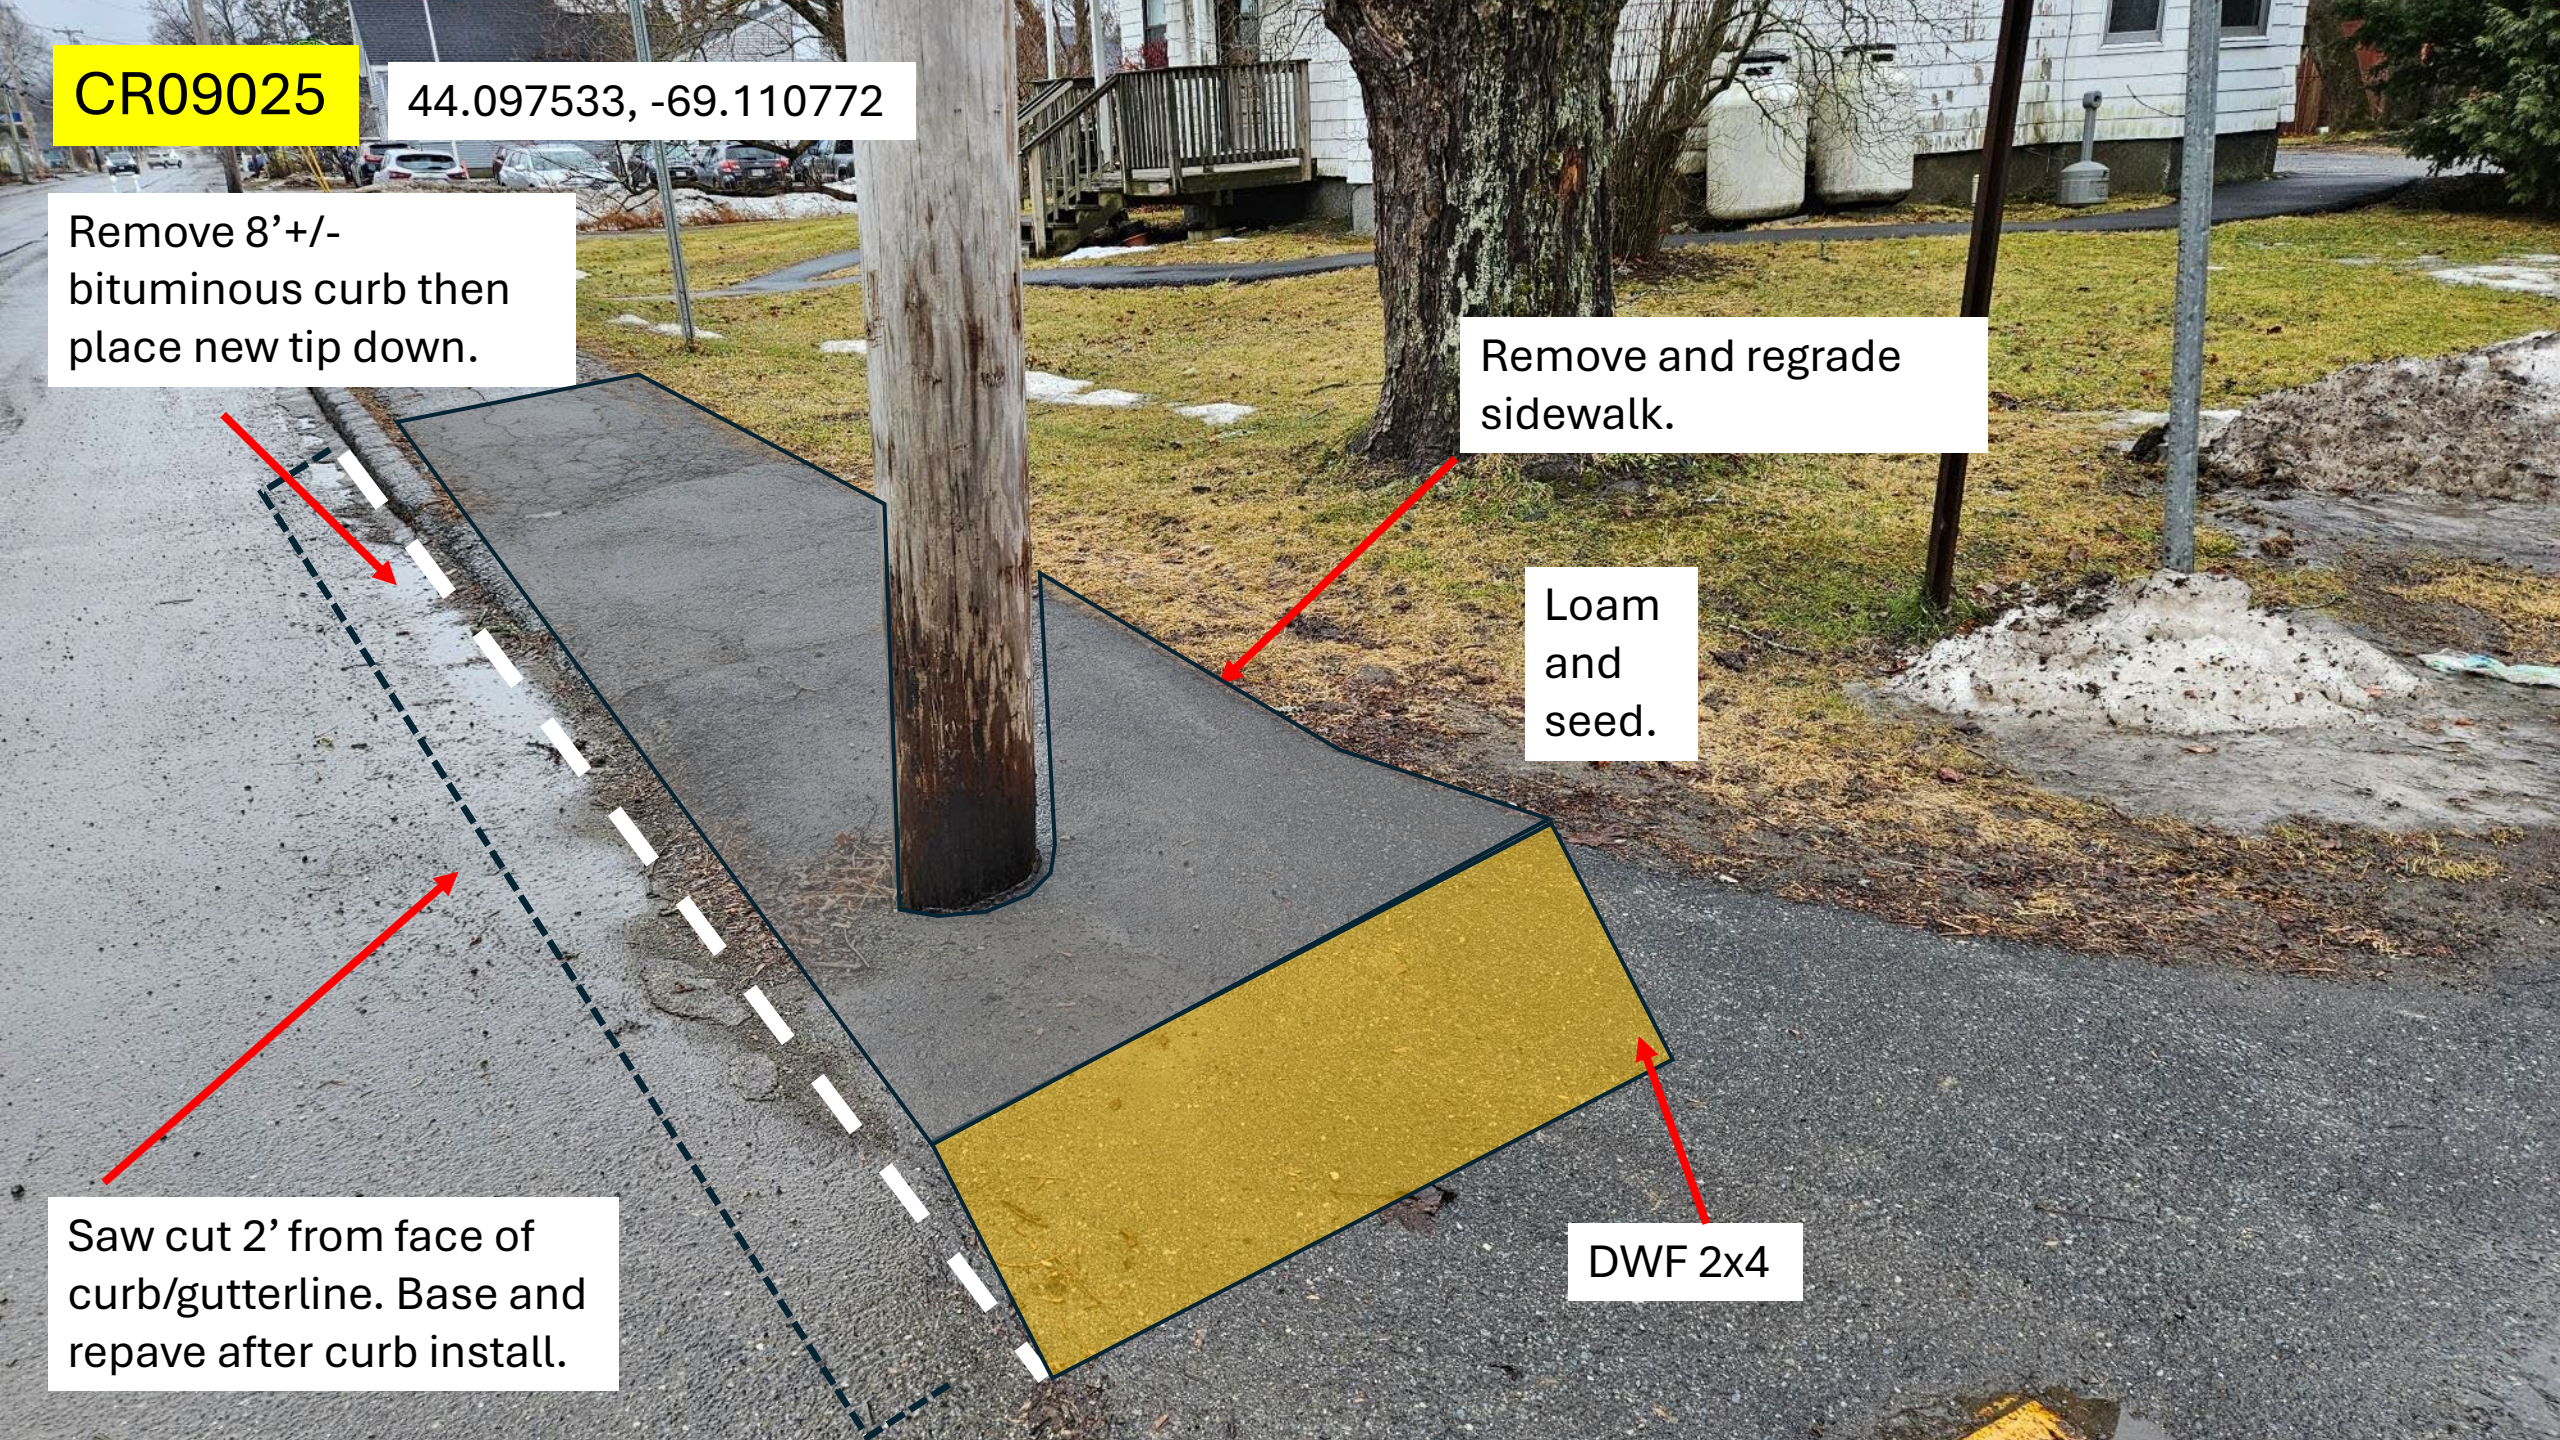

CR09024

44.097525, -69.110757


Remove and regrade
sidewalk.

Loam
and
seed.

DWF 2x4

Saw cut 2' from face of
curb/gutterline. Base and
repave after curb install.

Remove 8' bituminous
curb then place new tip
down.

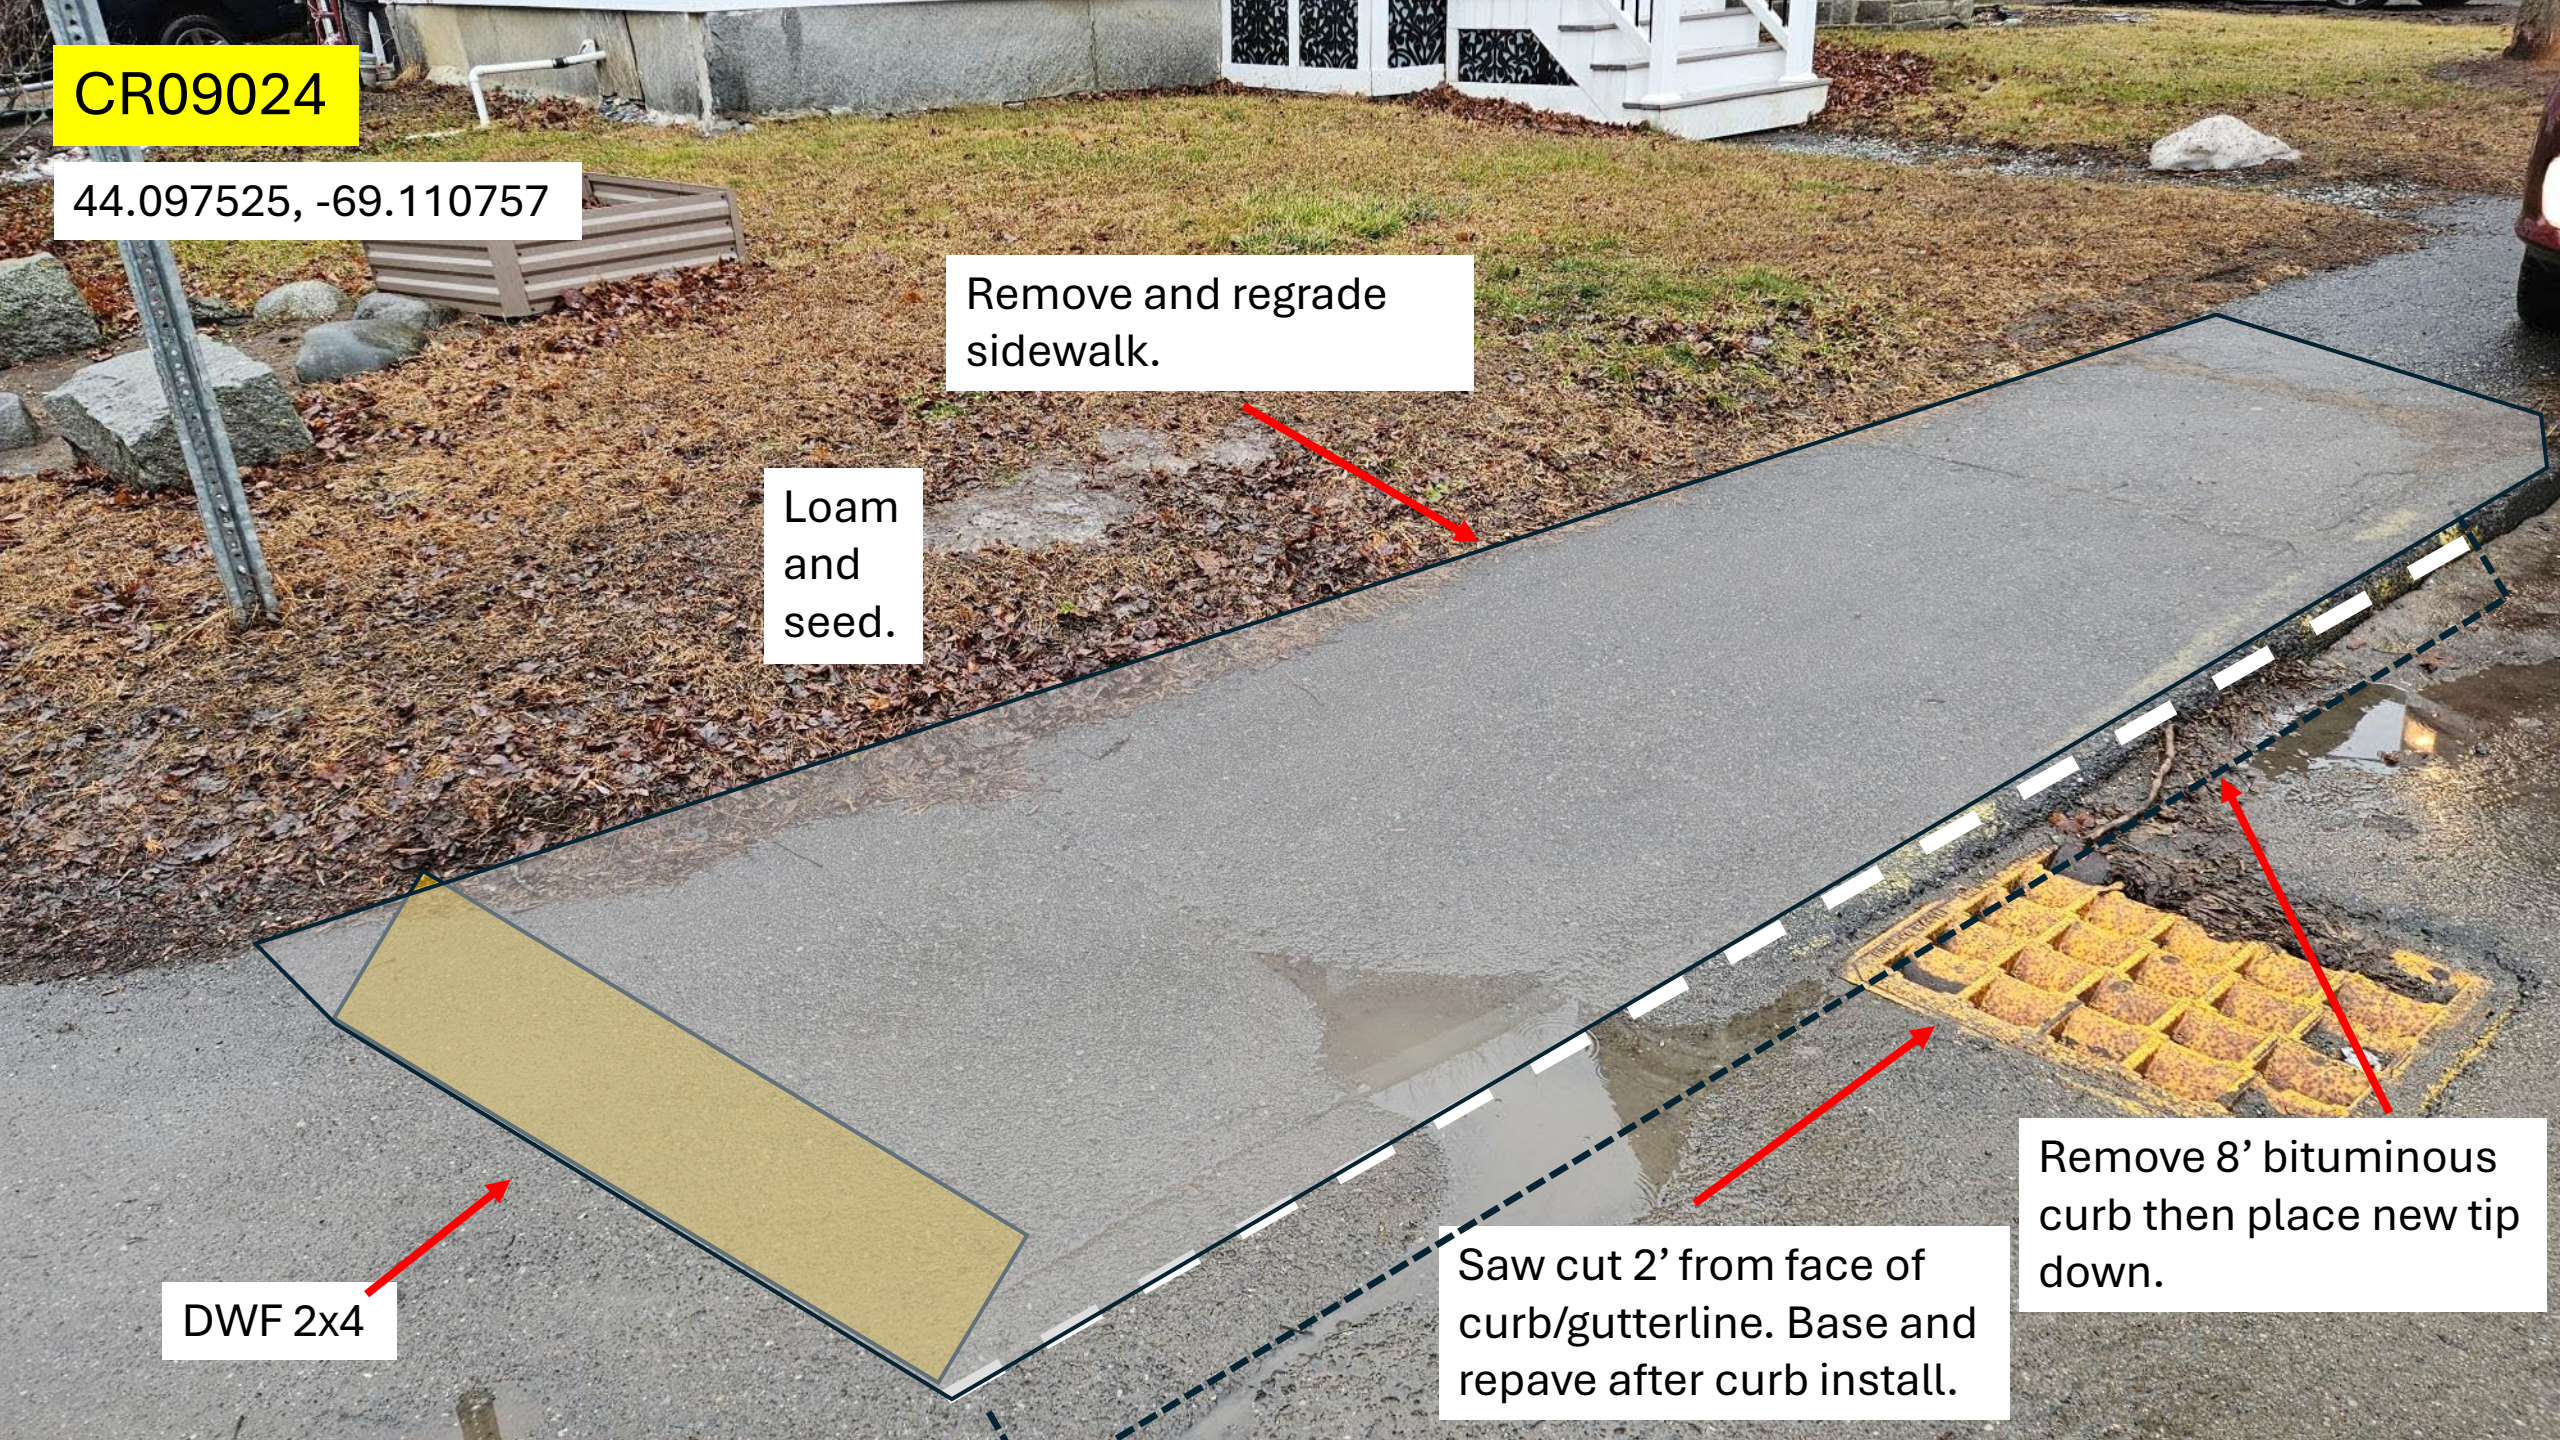

CR09026

44.09716, -69.11076


Loam
and
seed.

Remove and regrade
sidewalk.

DWF 2x4

Saw cut 2' from face of
curb/gutterline. Base and
repave after curb install.

Remove 8' bituminous
curb then place new tip
down.

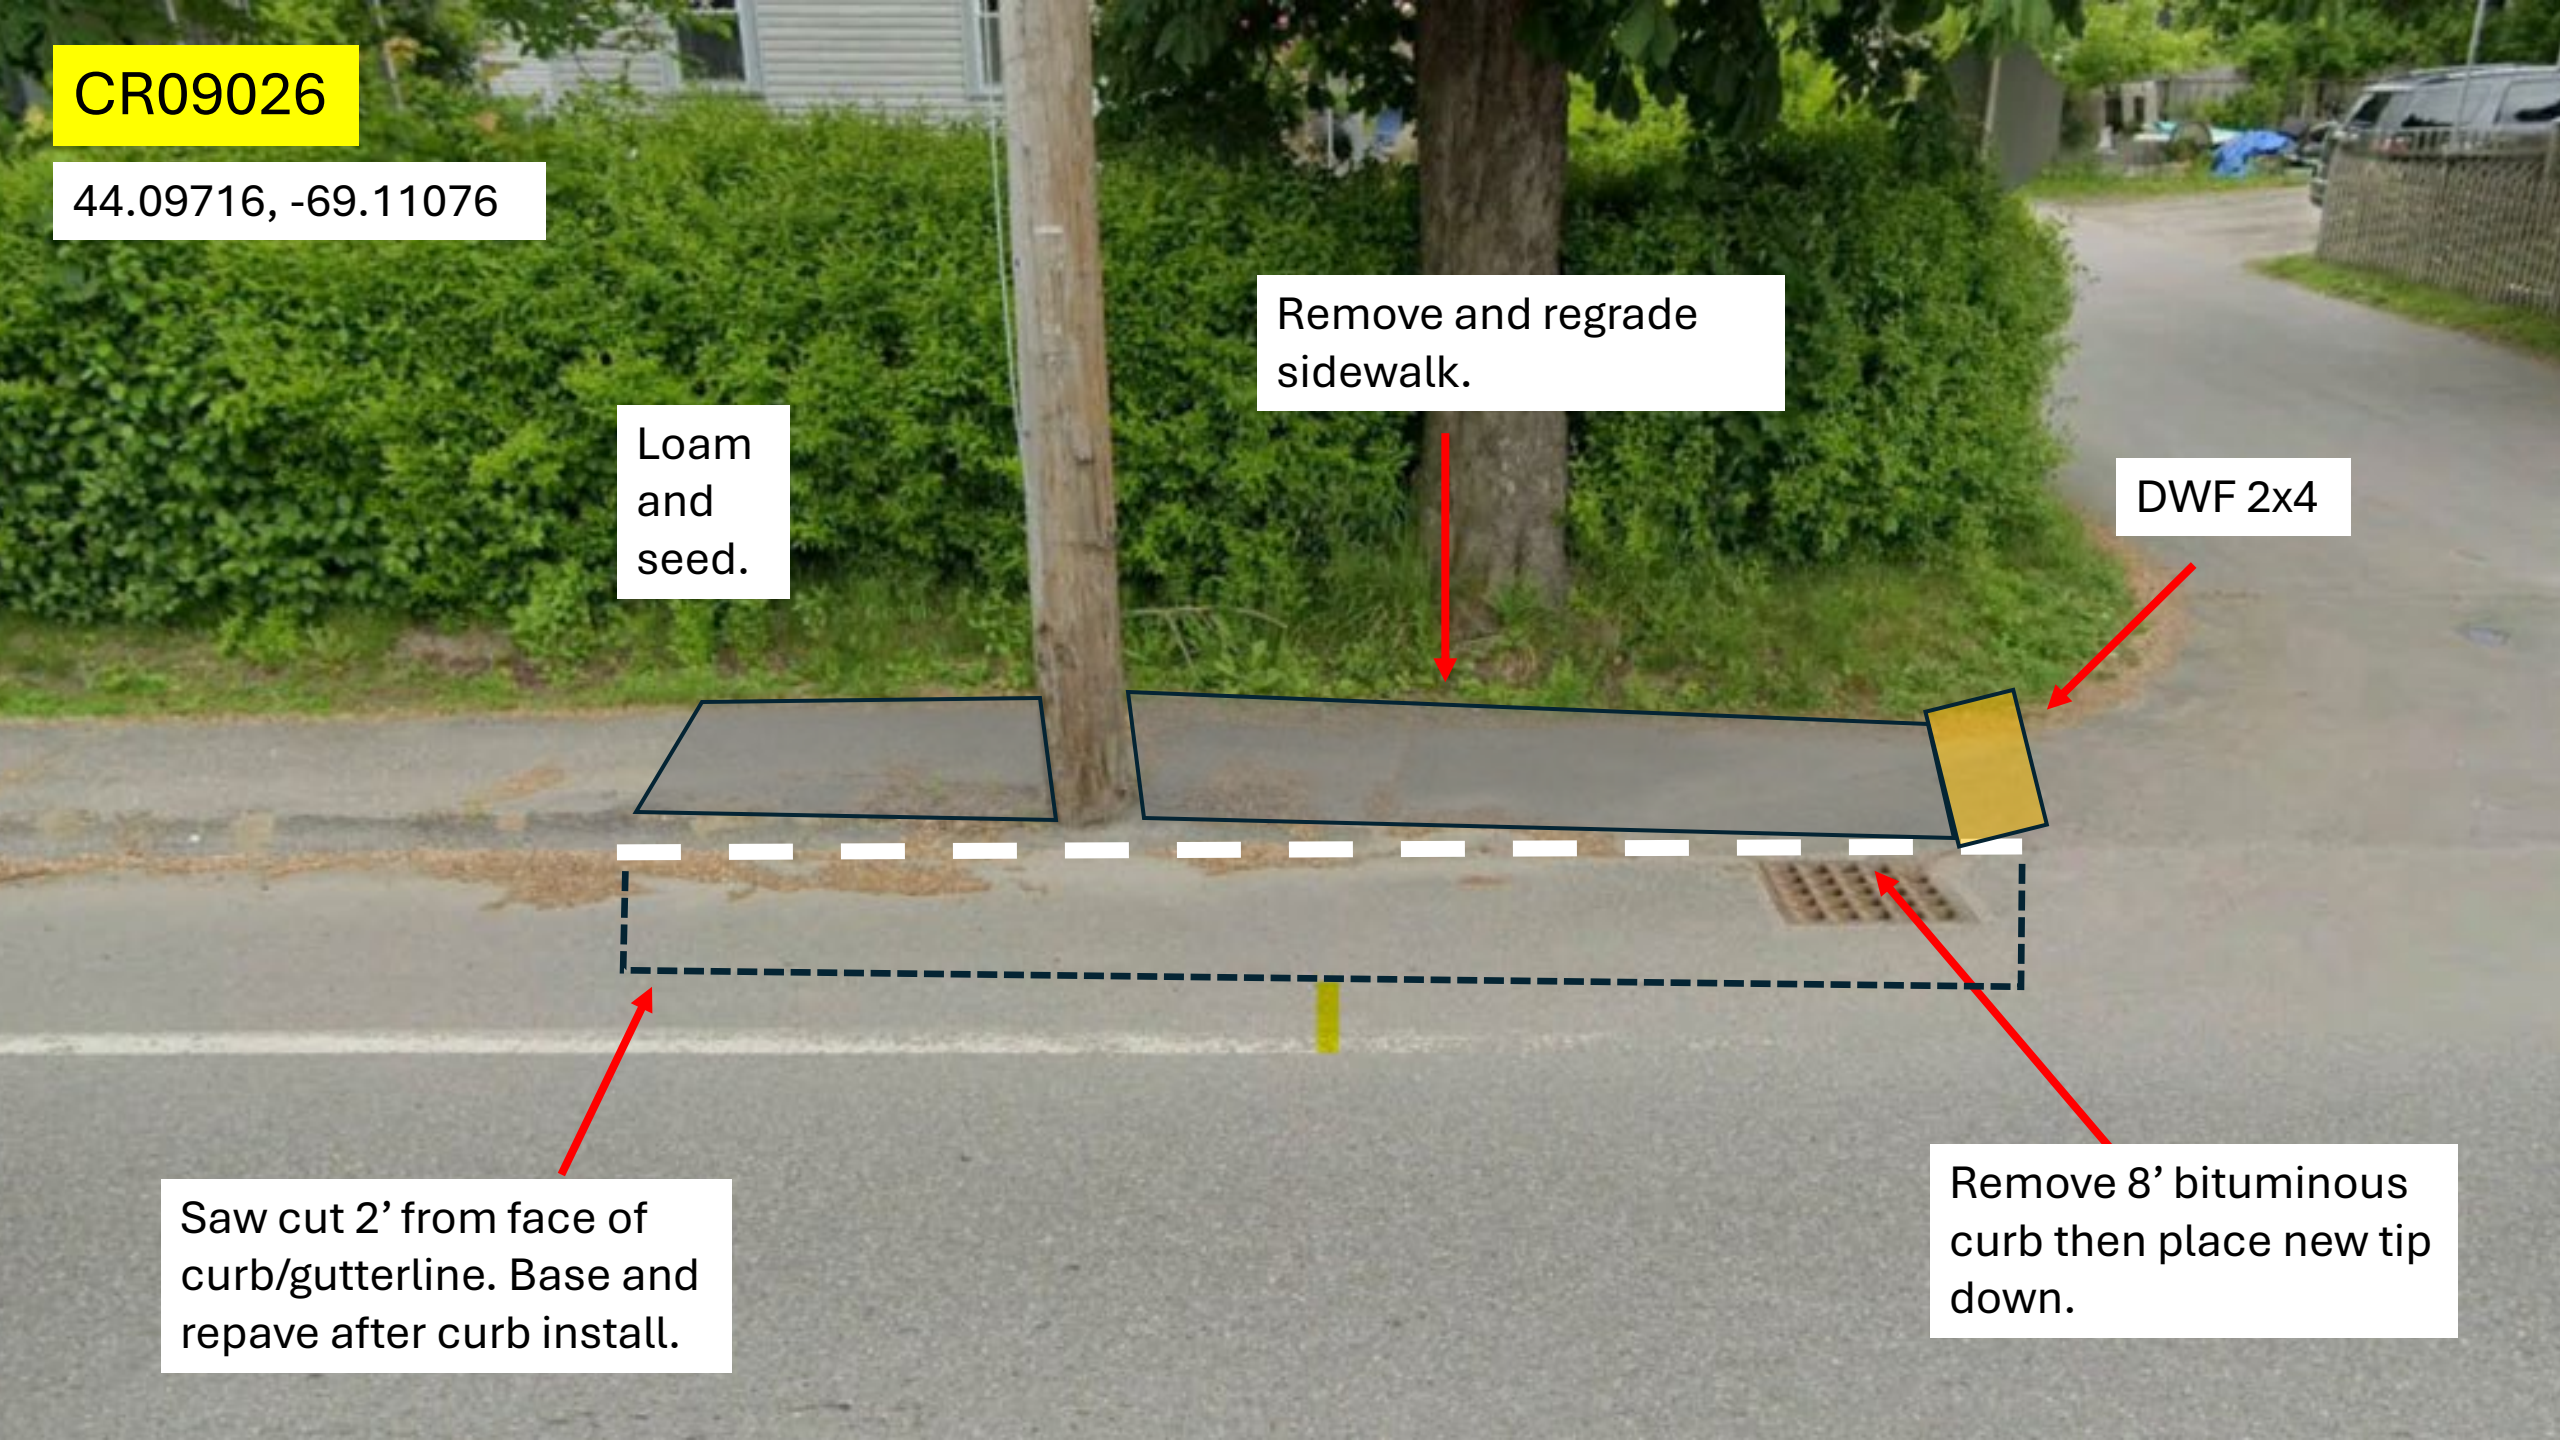

CR09027

44.097142, -69.110656


Loam
and
seed.

Remove and regrade
sidewalk.

DWF 2x4

Saw cut 2' from face of
curb/gutterline. Base and
repave after curb install.

Remove bituminous
curb then place new tip
down. 8' +/-

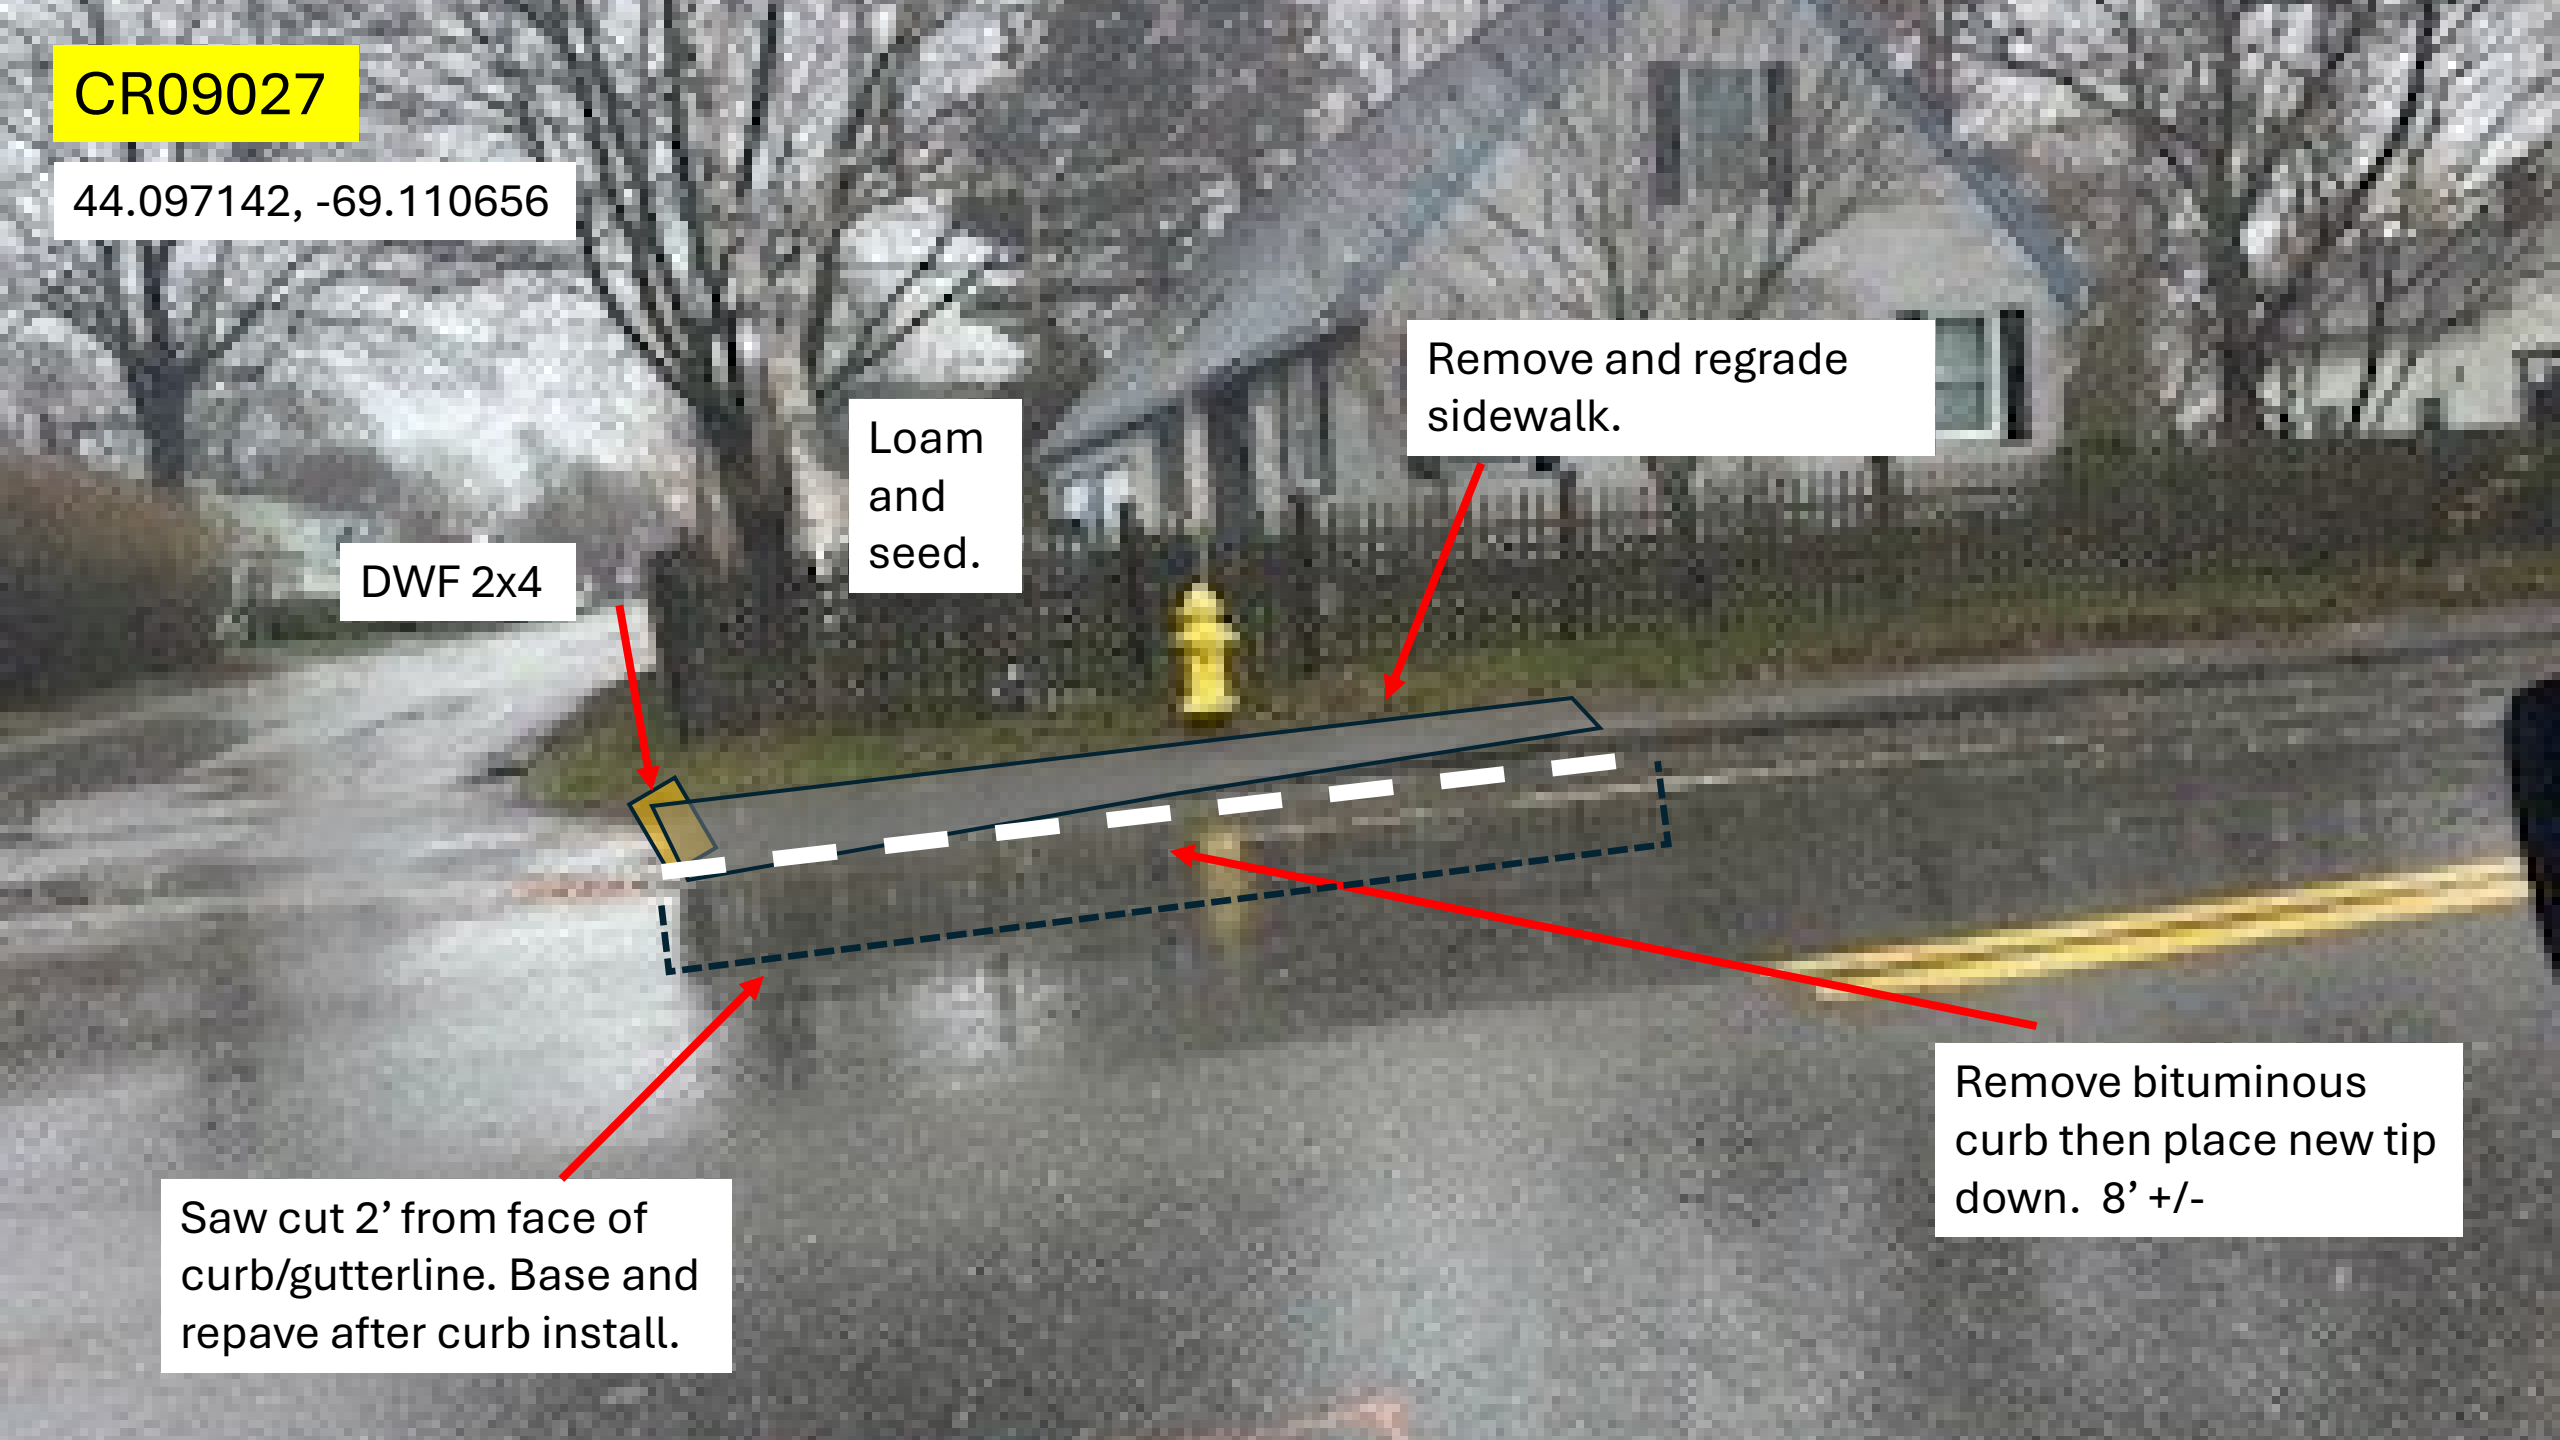

CR09028

44.096642, -69.110736

Remove and regrade sidewalk.

Loam and seed.


Install bituminous curb with esplanade. Open curb up to let water in to Catch basin.

Turning Area.

DWF 2x4

Saw cut 2' from face of curb/gutterline. Base and repave after curb install.

Remove 8, +/- bituminous curb then place new tip down.

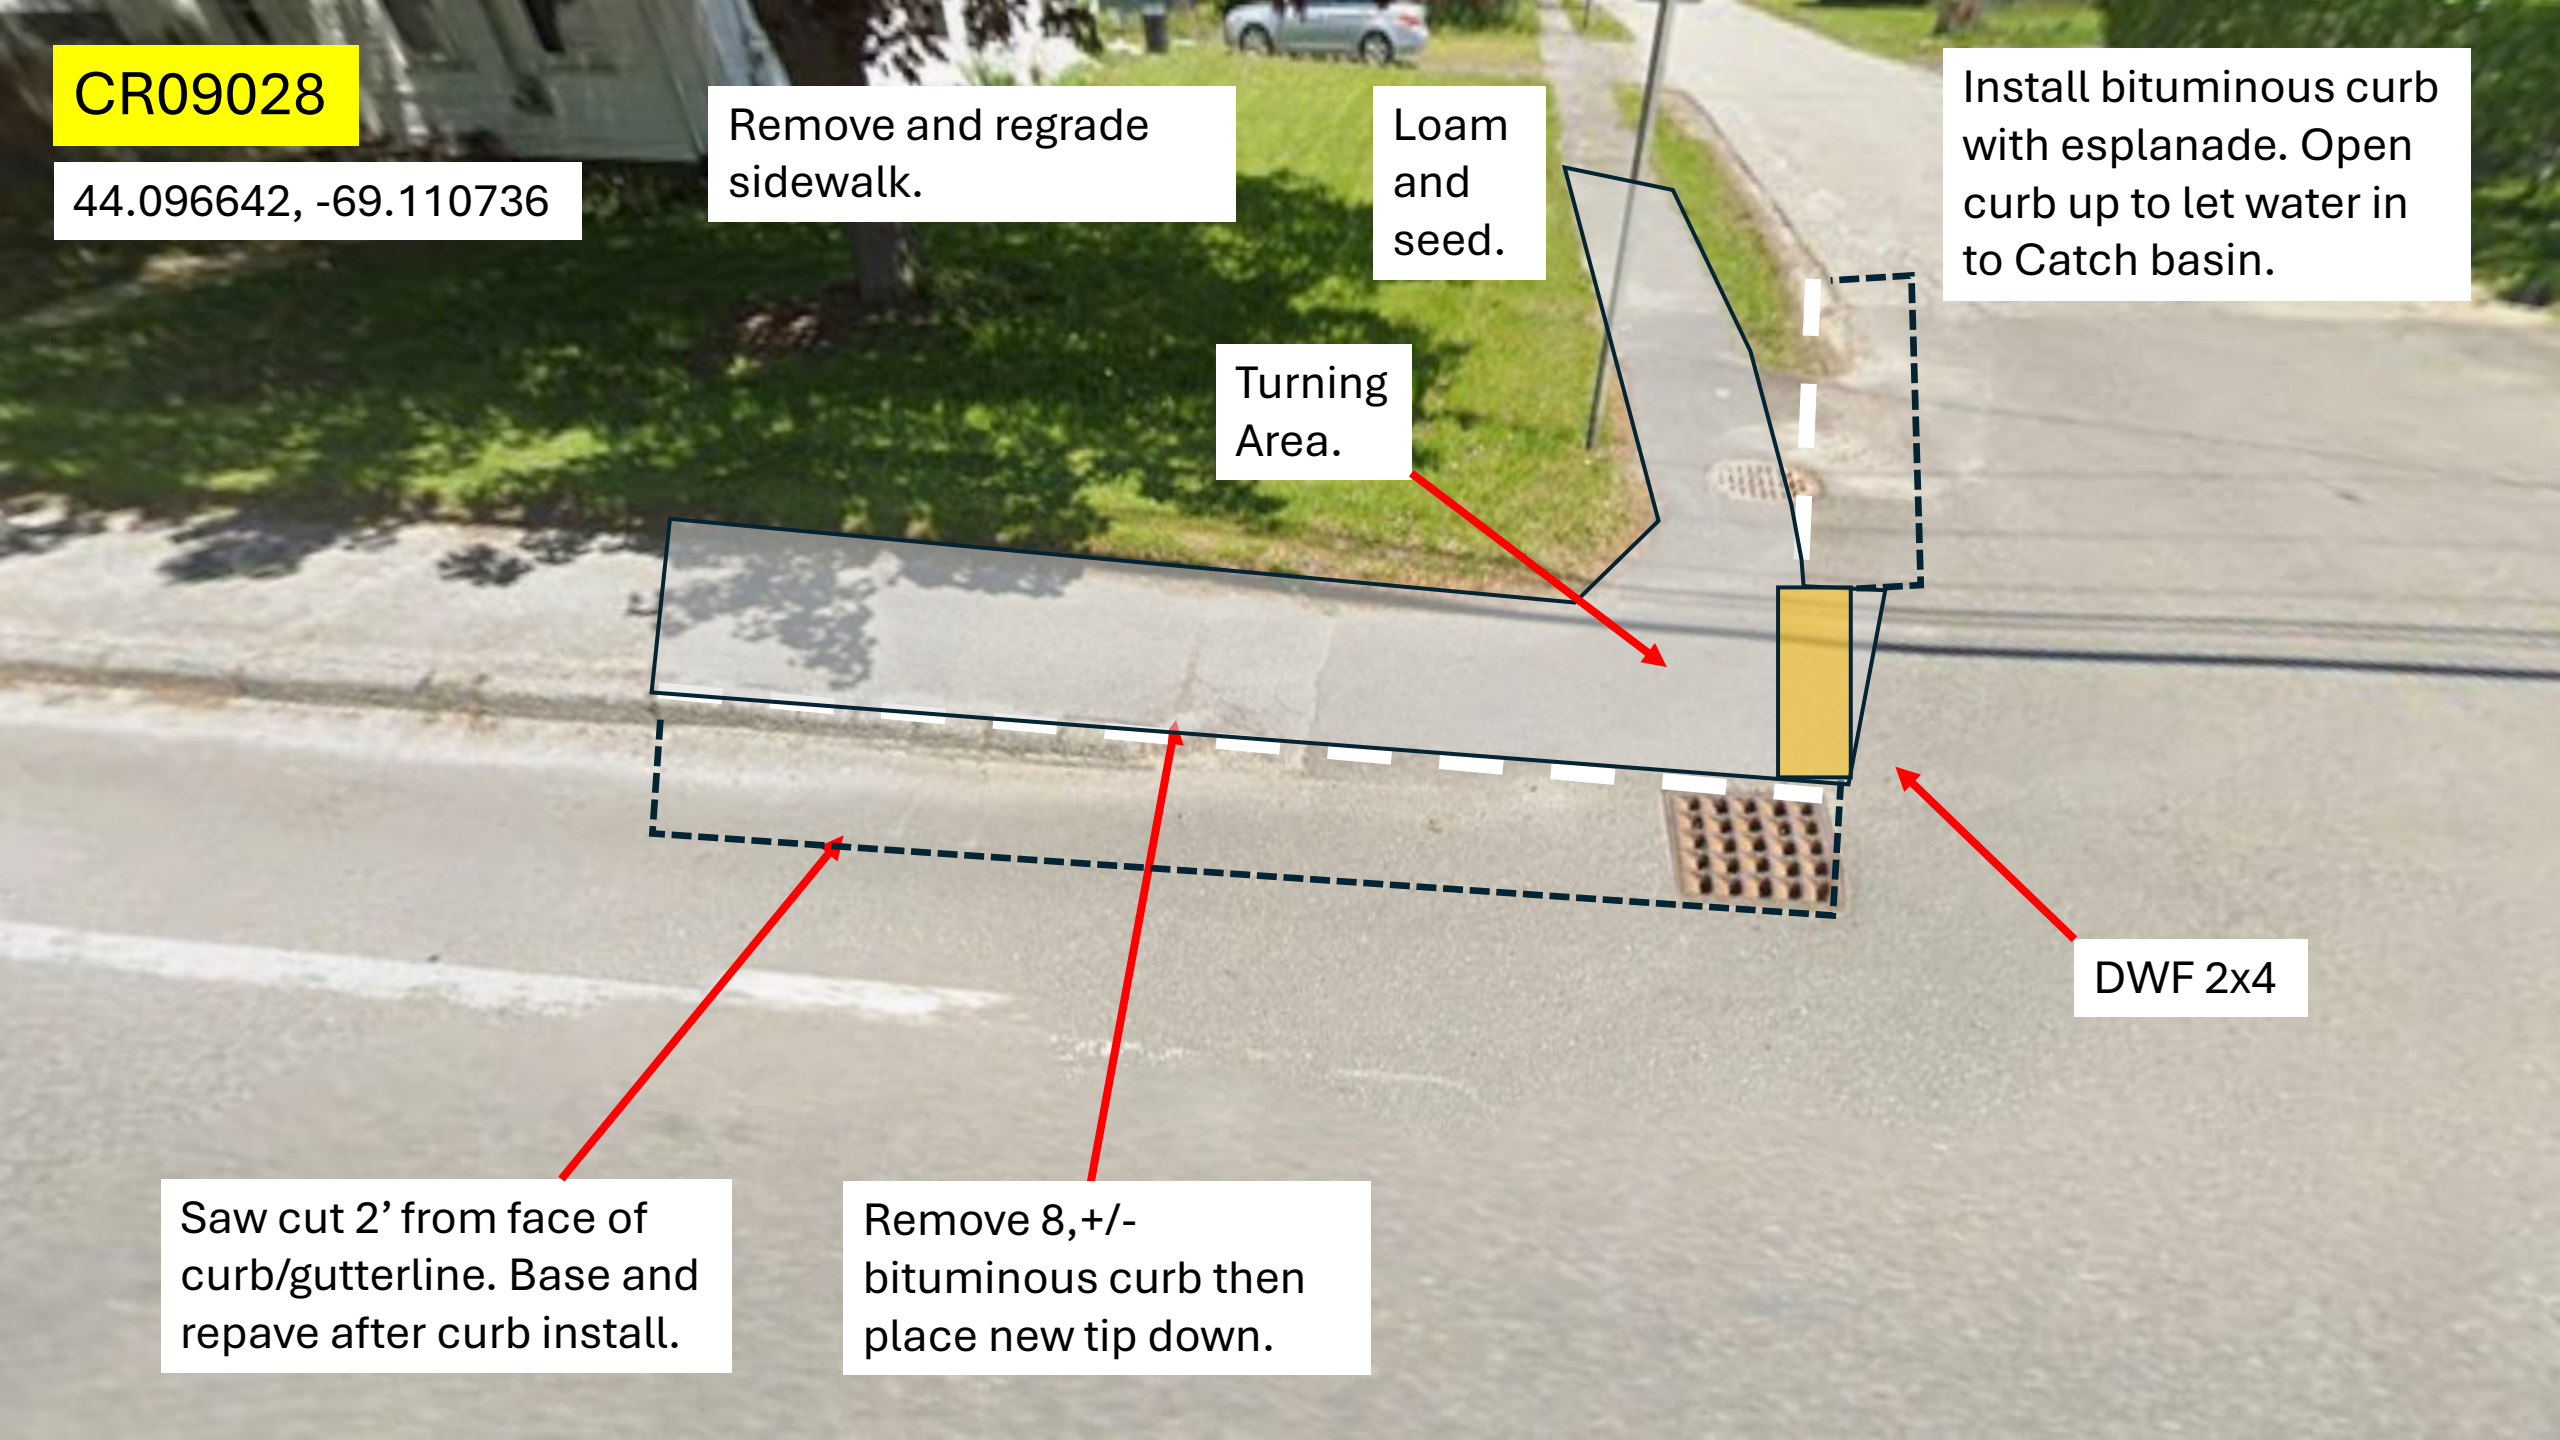

CR09029

44.096622, -69.110658

Loam
and
seed.

Remove and
regrade sidewalk.



DWF 2x4

Remove 8' bituminous
curb then place new tip
down.

Saw cut 2' from face of
curb/gutterline. Base and
repave after curb install.





RAMP REPORT REGION 2 ADA 2026

Carrol Lane, Crosswalk, Crescent St., &
Thomaston St.,
Rockland

CR09030

44.096101, -69.110739

Remove and regrade
sidewalk.

Remove 8' bituminous
curb then place new tip
down.

Saw cut 2' from face of
curb/gutterline. Base and
repave after curb install.

DWF 2x4

