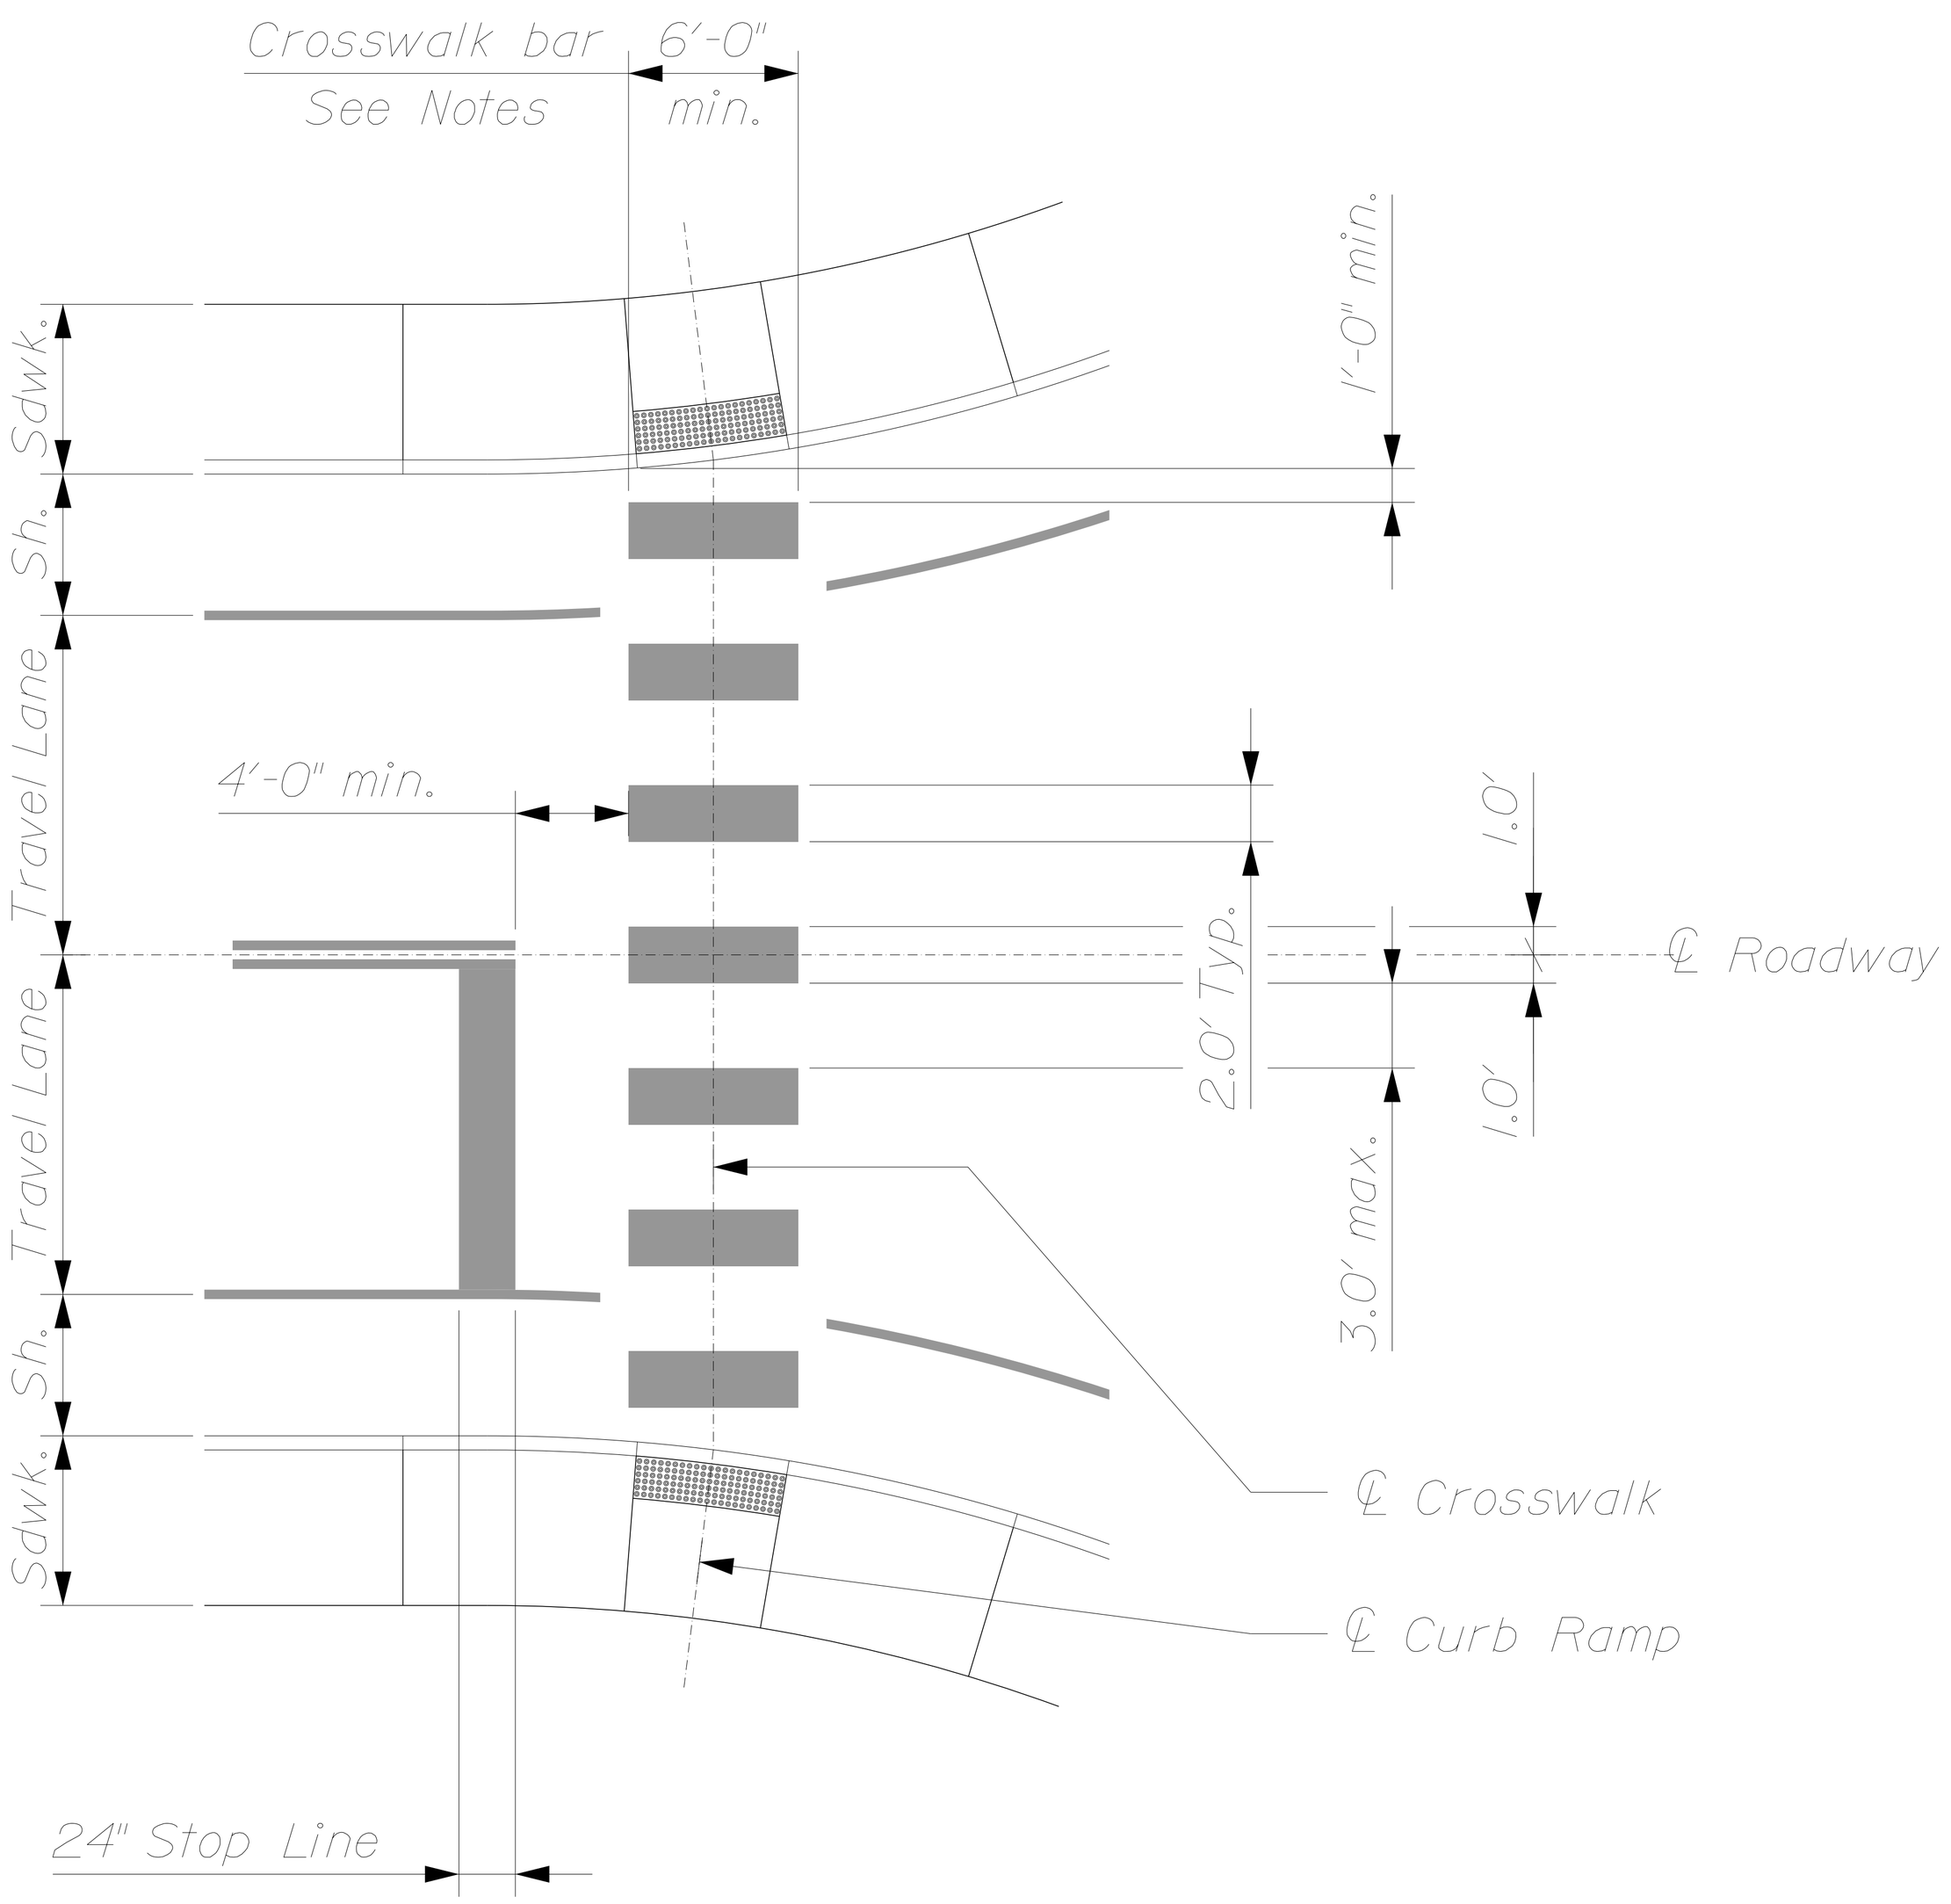

-- CROSSWALK LAYOUT --

Supplemental
Standard Detail

CROSSWALK

627(07)

Aug. 3, 2021