










SANFORD
YORK COUNTY
DOWNTOWN IMPROVEMENTS

WIN 24395.01

PROJECT LENGTH: 1.00 MILES

PUBLIC MEETING
SEPTEMBER 11, 2024

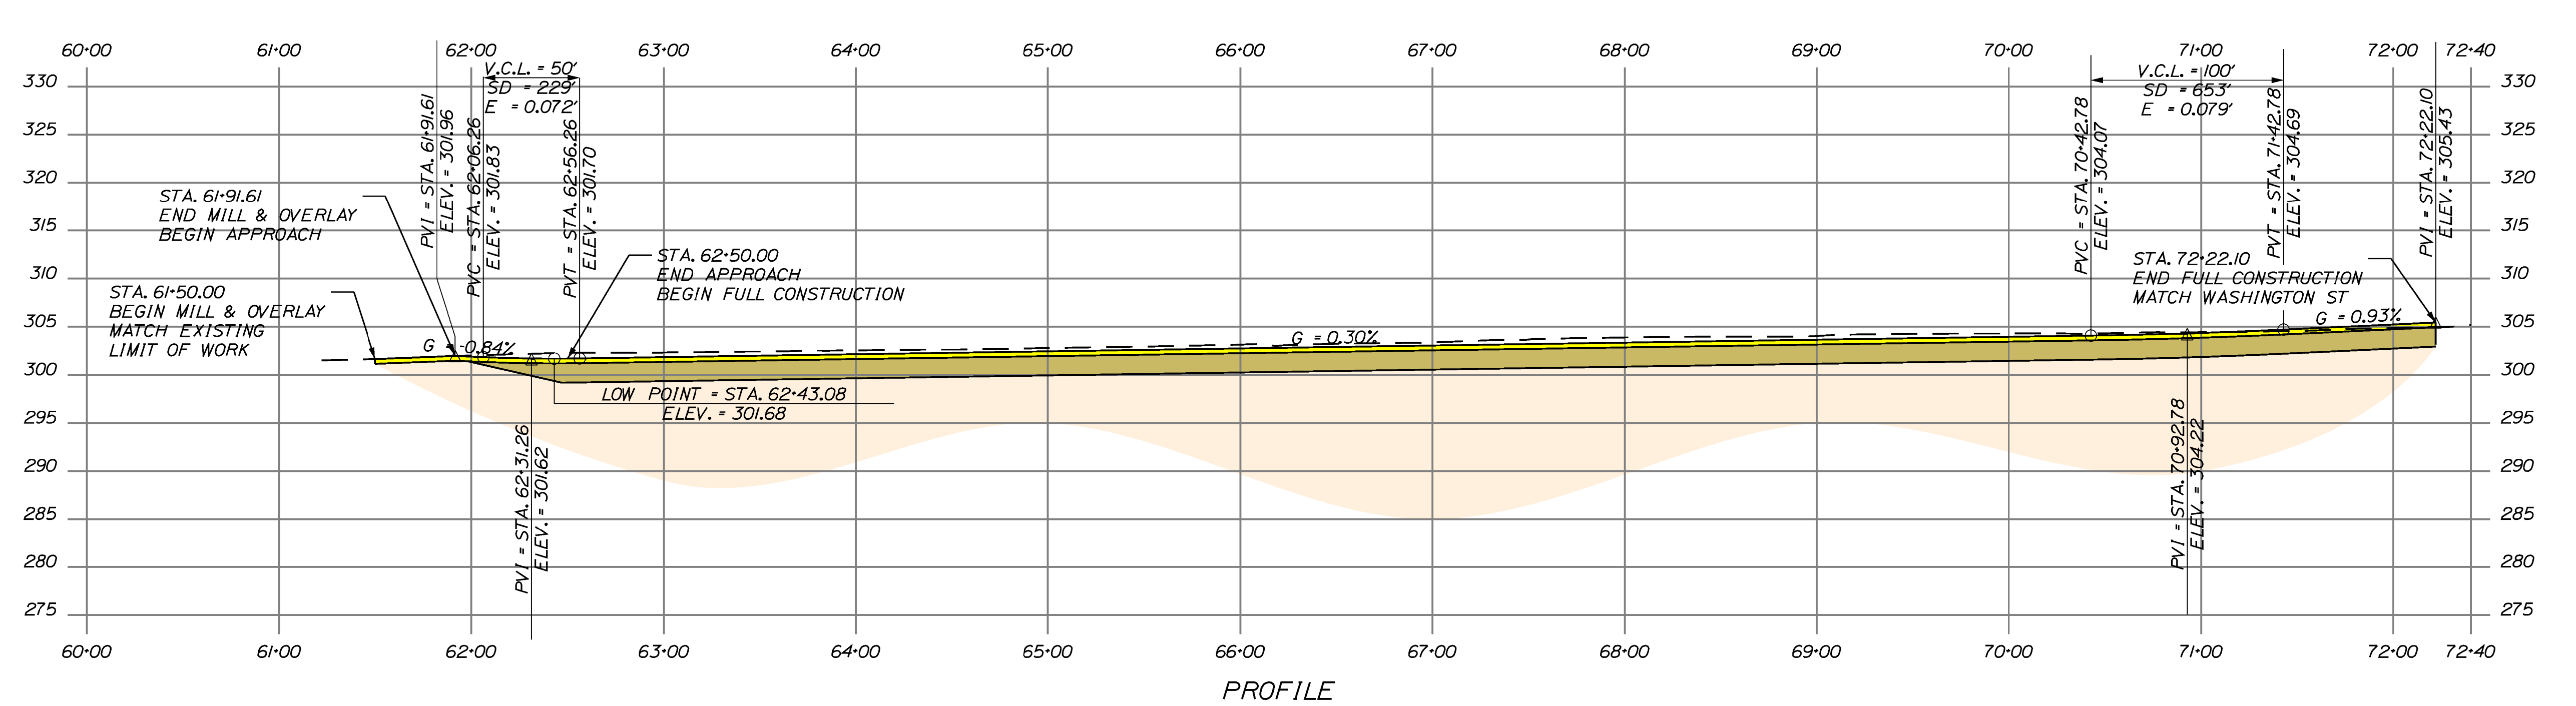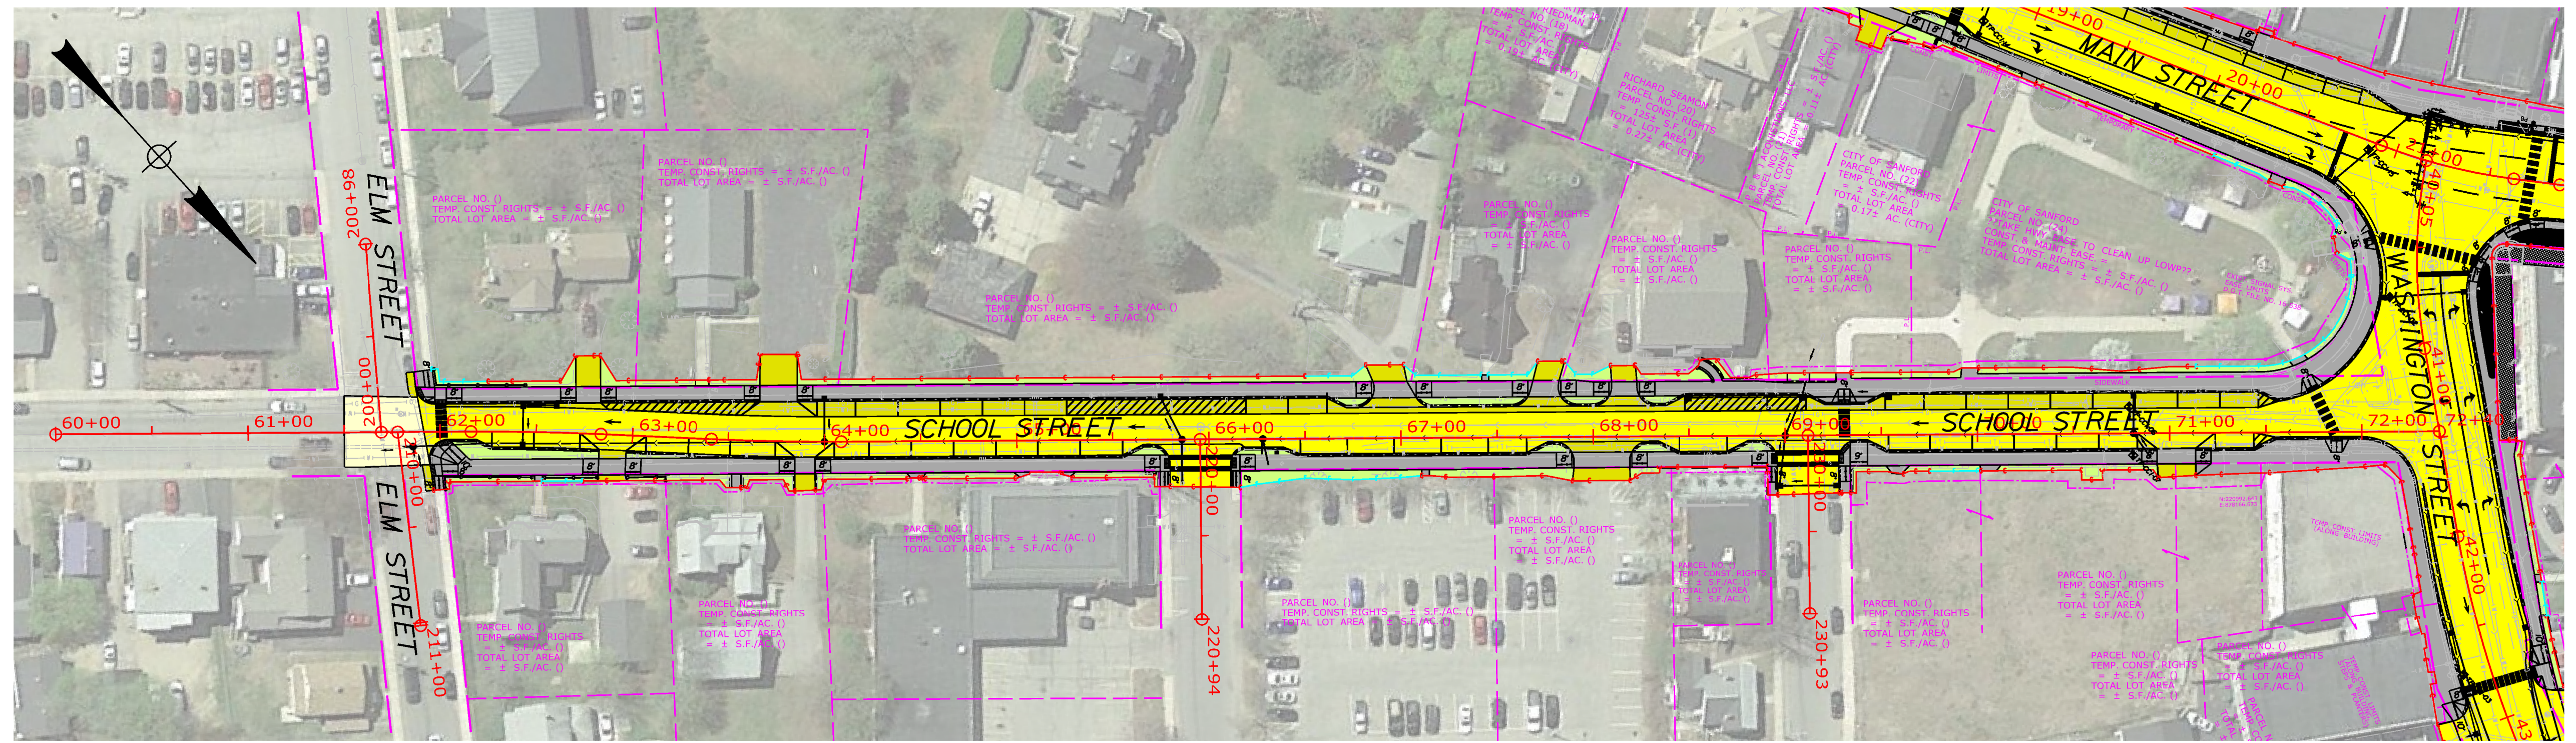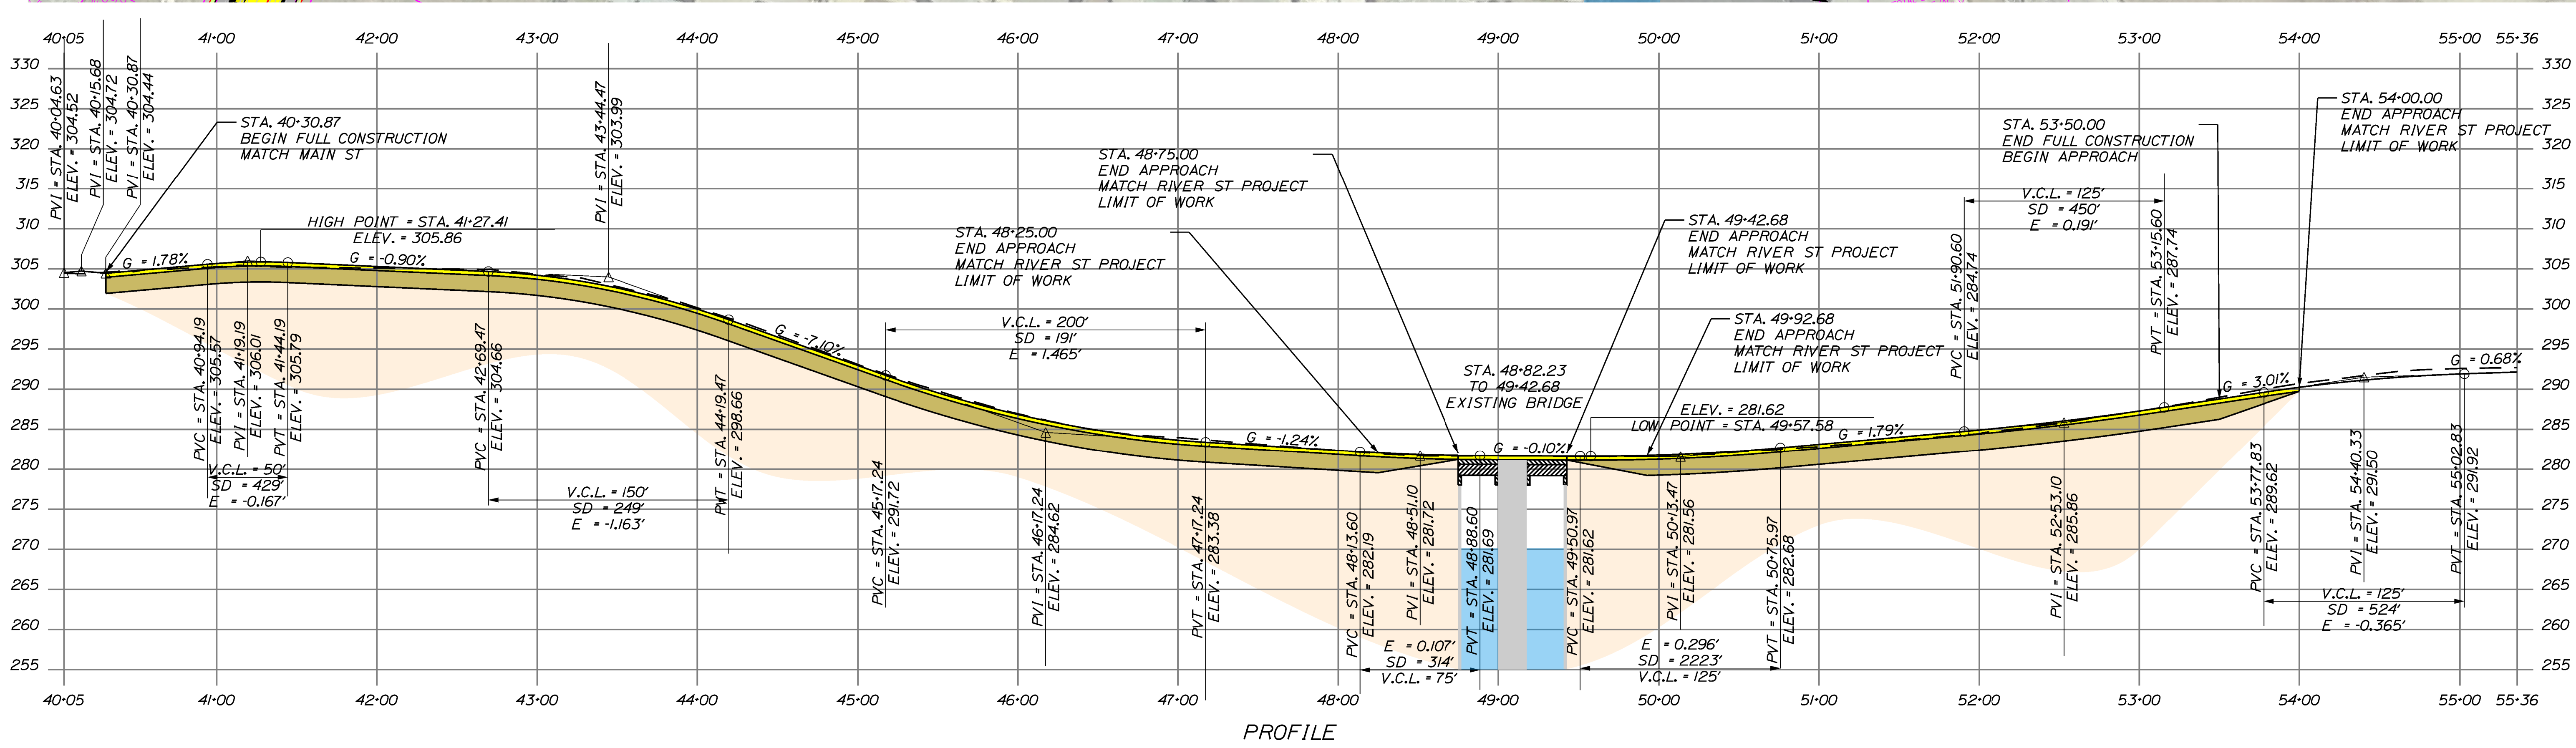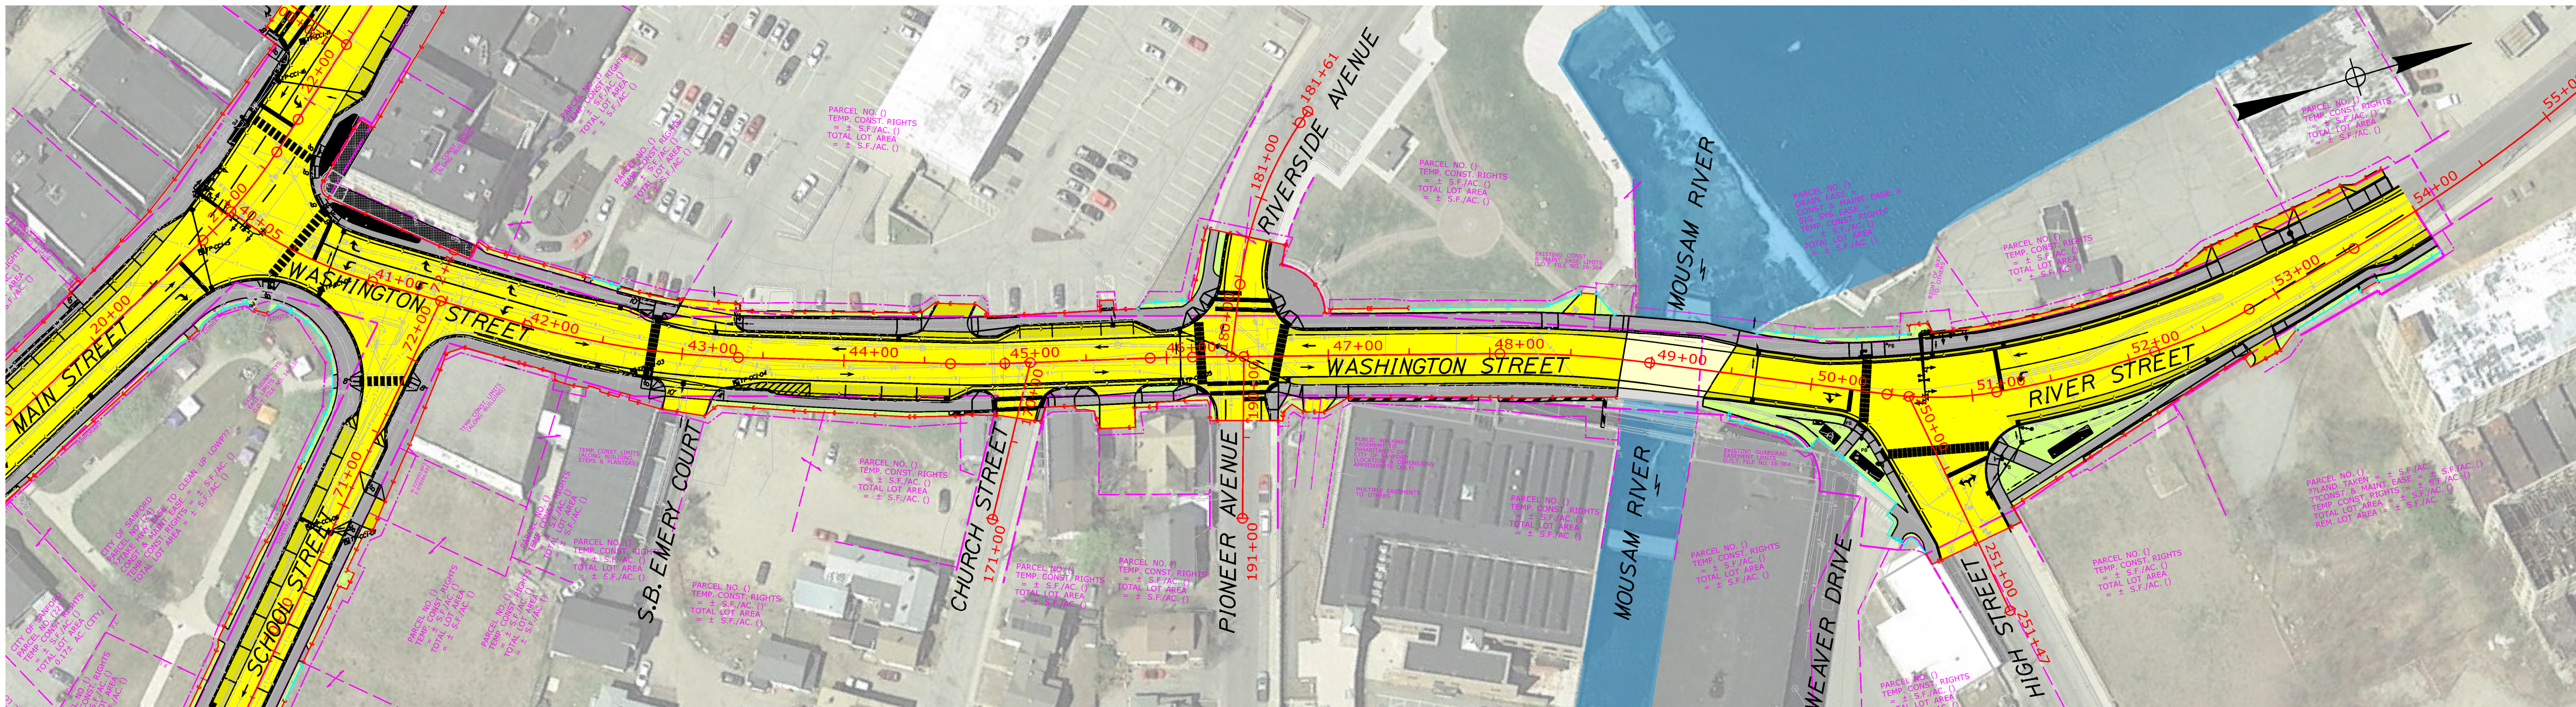  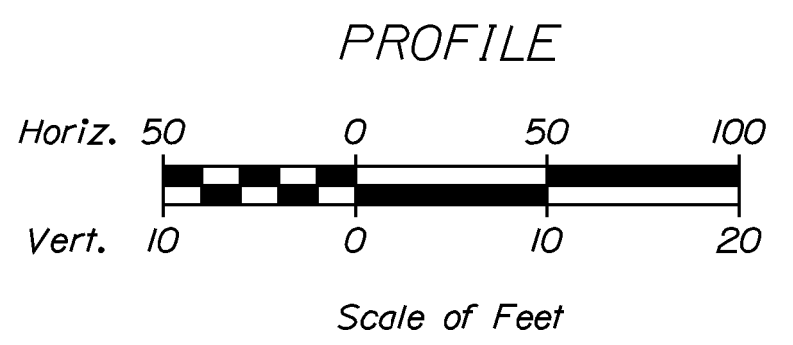

COLOR KEY

- P: TRAVELWAY
- PI: SHOULDER, paved
- PI: SHOULDER, gravel
- P: DRIVES, paved
- P: DRIVES, gravel
- P: SIDEWALKS
- PI: SLOPE, GRASS
- PI: ISLAND, RAISED
- PI: ISLAND, FLUSH
- RDGS, TREES: ALL REMOVED
- CUT SLOPE LINE
- FILL SLOPE LINE
- CENTERLINE
- R/W LINE
- TEXT
- LANE LINES
- DIRECTIONAL ARROWS
- E: TRAVELWAY
- E: SHOULDER
- E: DRIVES & PARKING LOTS
- E: ISLANDS
- E: SIDEWALKS
- E: WOODS, TREES, BUSHES
- E: WATER
- E: WETLANDS
- E: WALLS
- E: GARDENS
- E: CENTERLINE
- E: BRIDGE DECK
- E: LEDGE