GRAY VILLAGE TRANSFORMATION
CONCEPTUAL DESIGN
PUBLIC OPEN HOUSE
MARCH 4, 2026
HNTB
MaineDOT
PLAN
Scale of Feet
HIGHWAY CENTERLINE - PROPOSED
TRAVELWAY - PROPOSED
SHOULDER, PAVED - PROPOSED
DRIVES - PROPOSED
SIDEWALKS - PROPOSED
DESIGNED SLOPES - PROPOSED
FLUSH ISLANDS - PROPOSED

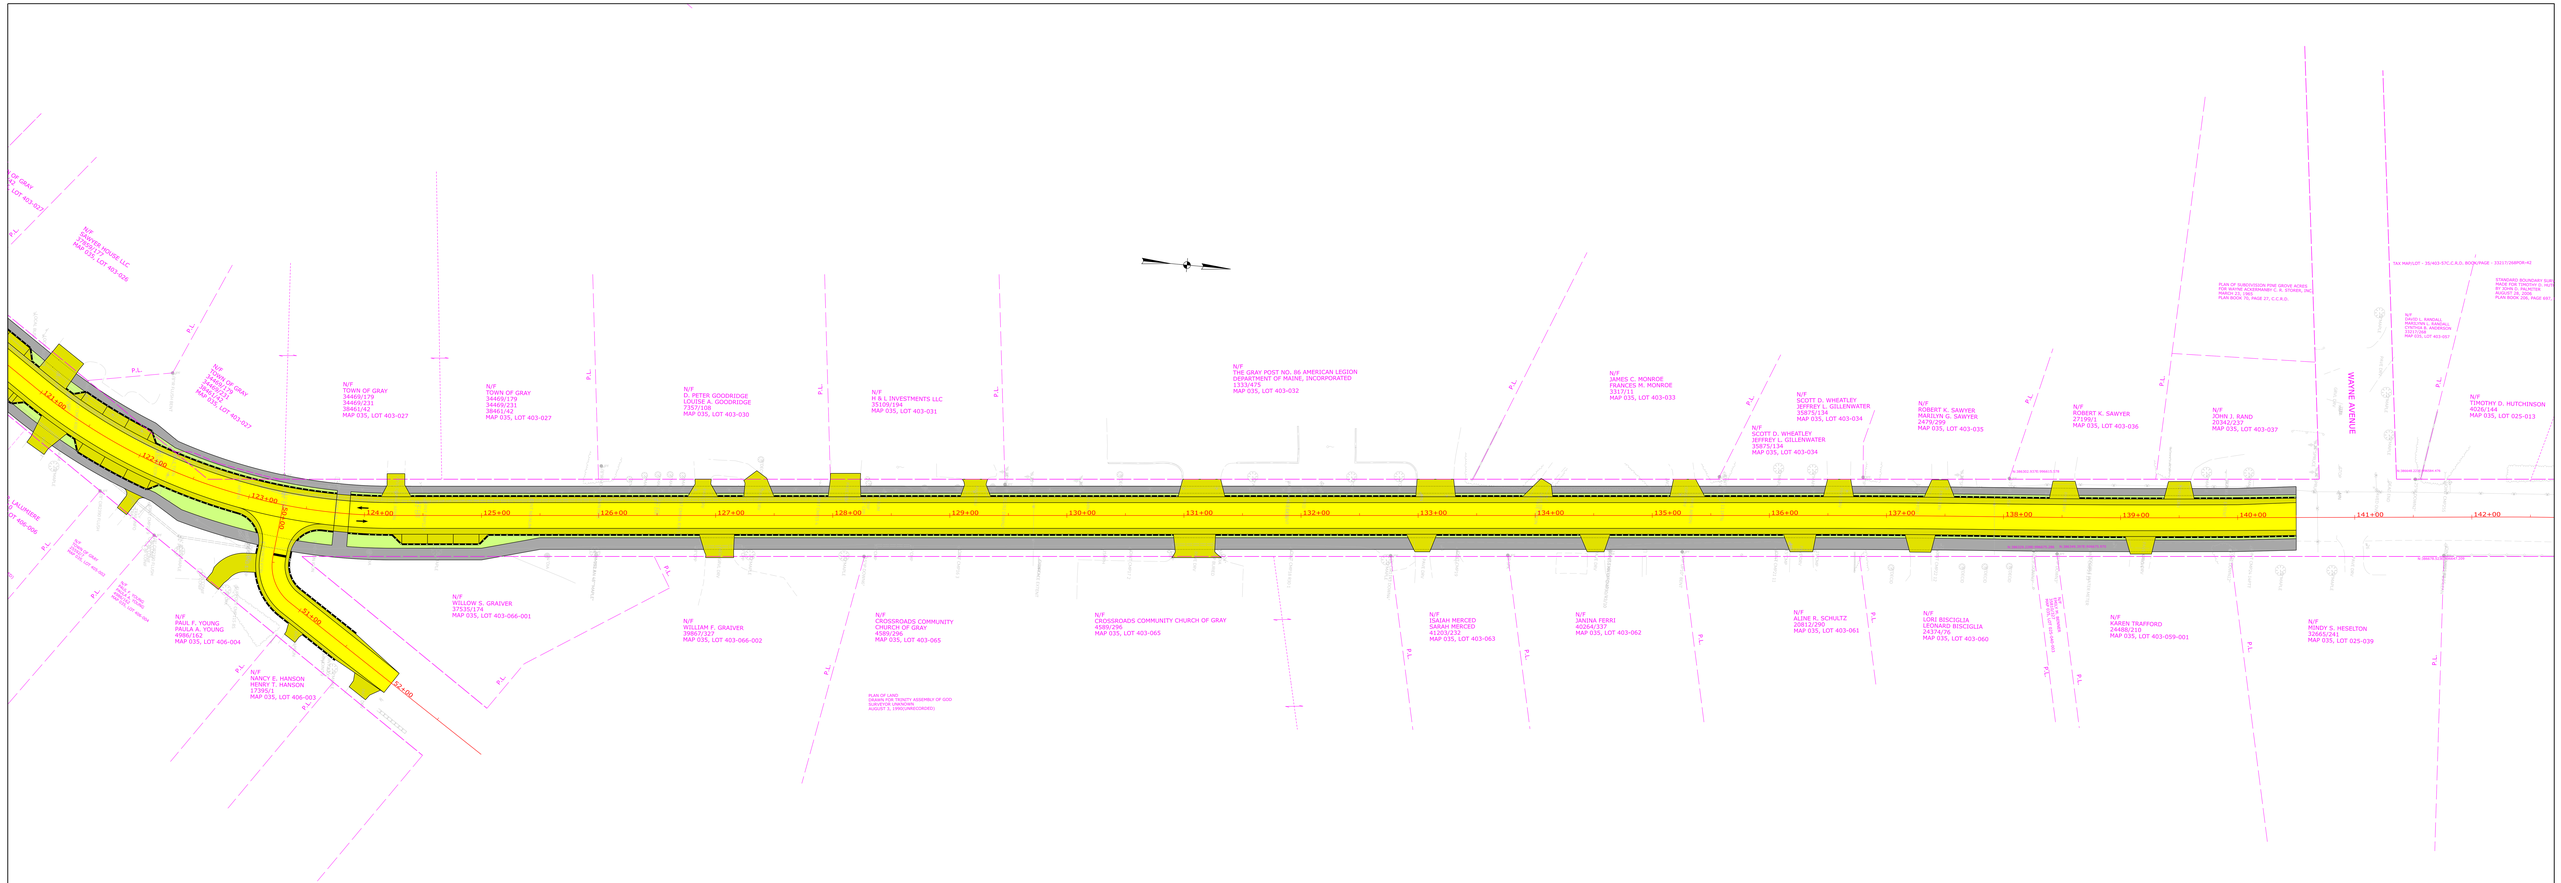

GRAY VILLAGE TRANSFORMATION

CONCEPTUAL DESIGN PUBLIC OPEN HOUSE

MARCH 4, 2026

HNTB

MaineDOT

PLAN

- HIGHWAY CENTERLINE - PROPOSED
- TRAVELWAY - PROPOSED
- SHOULDER, PAVED - PROPOSED
- DRIVES - PROPOSED
- SIDEWALKS - PROPOSED
- GRASSED SLOPES - PROPOSED
- FLUSH ISLANDS - PROPOSED

25 0 25 50

Scale of Feet

GRAY VILLAGE TRANSFORMATION
CONCEPTUAL DESIGN
PUBLIC OPEN HOUSE
MARCH 4, 2026
HNTB
PLAN
MaineDOT
HIGHWAY CENTERLINE - PROPOSED
TRAVELWAY - PROPOSED
SHOULDER, PAVED - PROPOSED
DRIVES - PROPOSED
SIDEWALKS - PROPOSED
GRASSED SLOPES - PROPOSED
FLUSH ISLANDS - PROPOSED
25 0 25 50
Scale of Feet

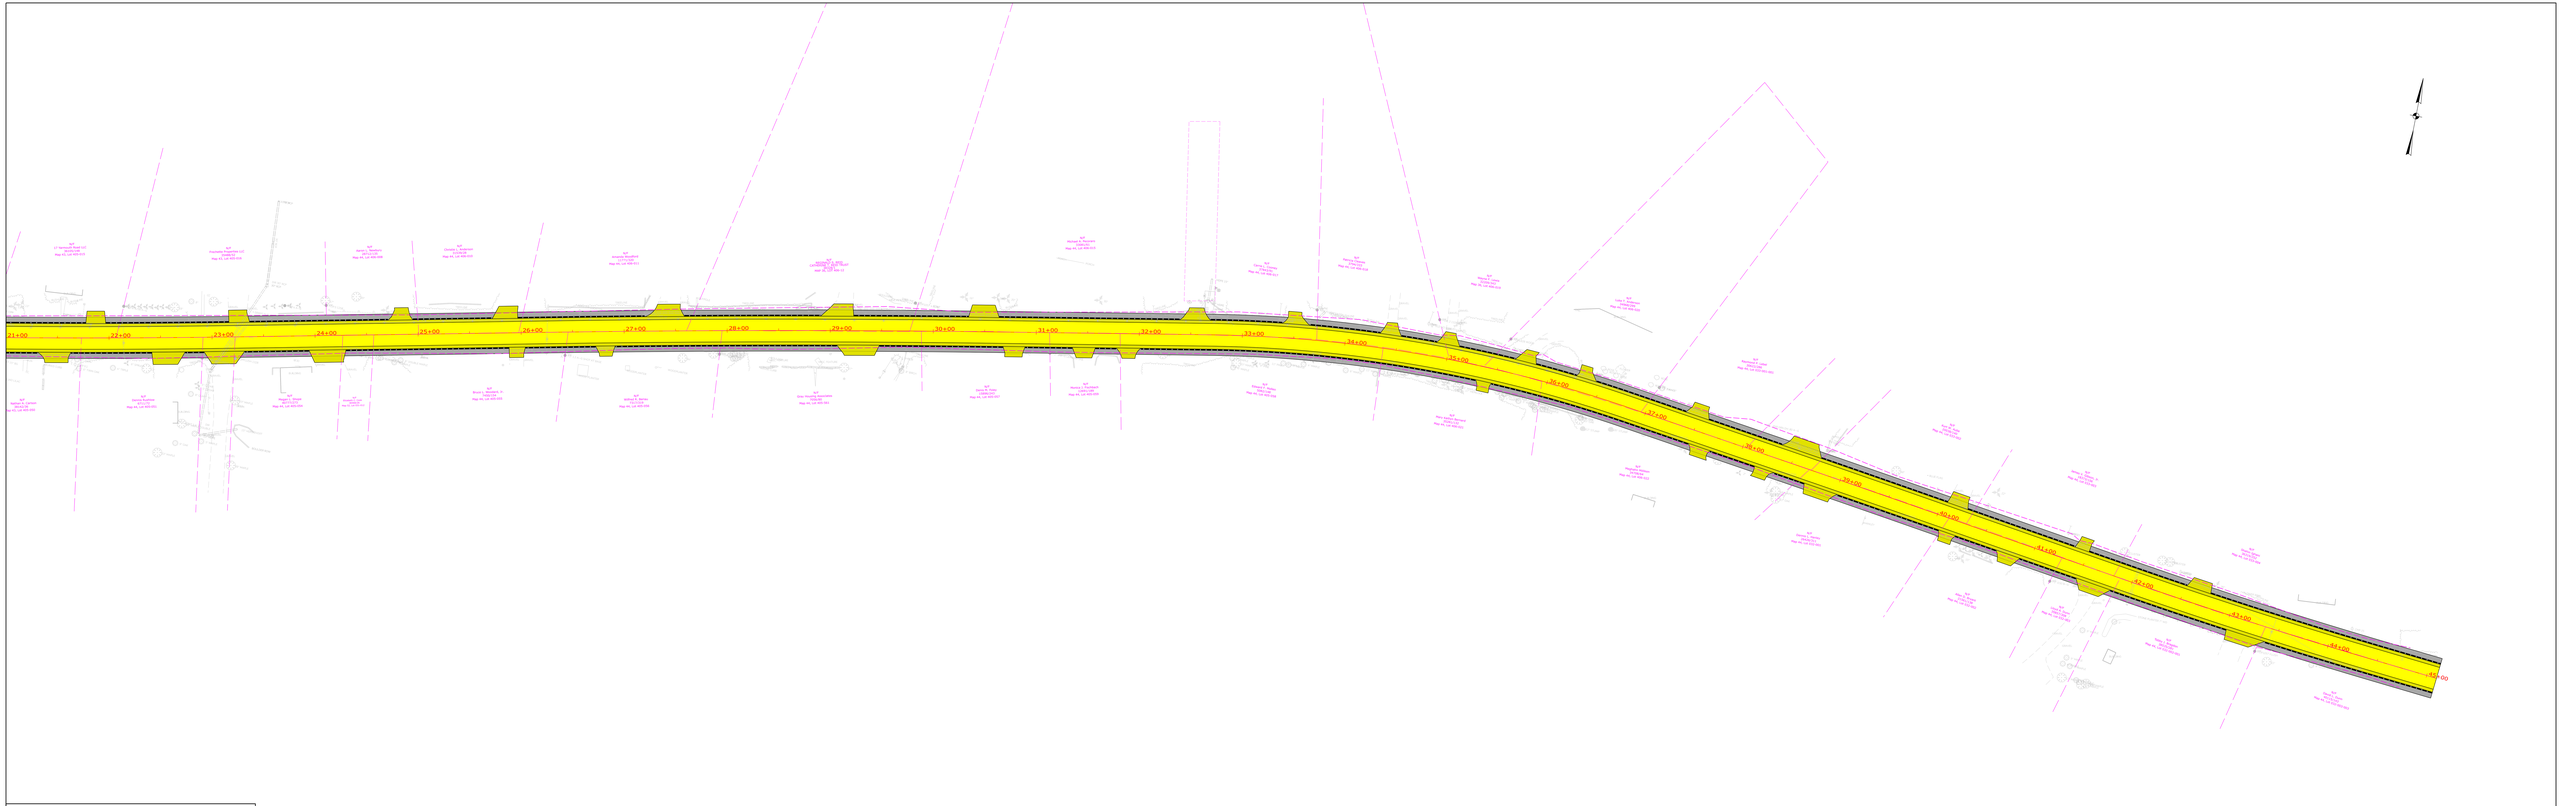

GRAY VILLAGE
TRANSFORMATION

CONCEPTUAL DESIGN
PUBLIC OPEN HOUSE

MARCH 4, 2026

HNTB

MaineDOT

PLAN

HIGHWAY CENTERLINE - PROPOSED
TRAVELWAY - PROPOSED
SHOULDER, PAVED - PROPOSED
DRIVES - PROPOSED
SIDEWALKS - PROPOSED
GRASSED SLOPES - PROPOSED
FLUSH ISLANDS - PROPOSED

25 0 25 50
Scale of Feet