
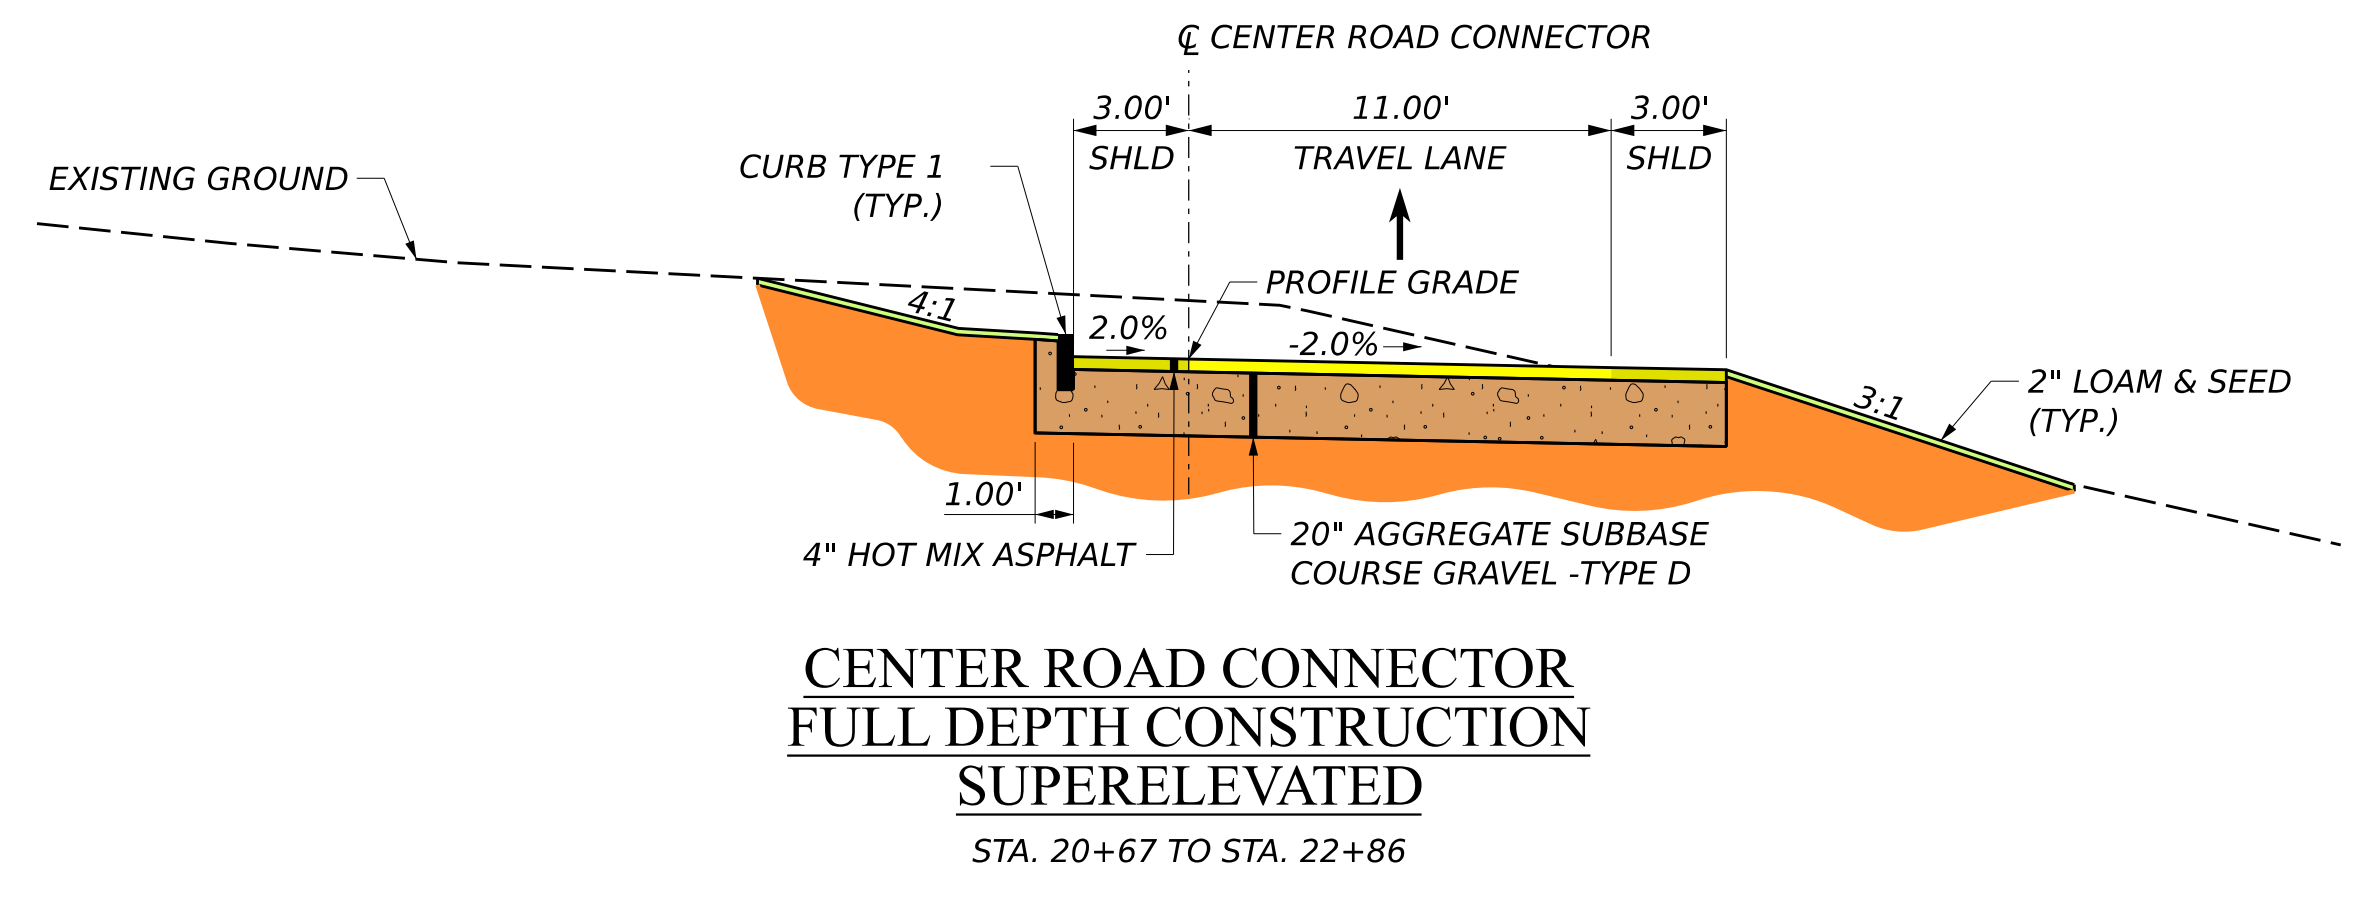


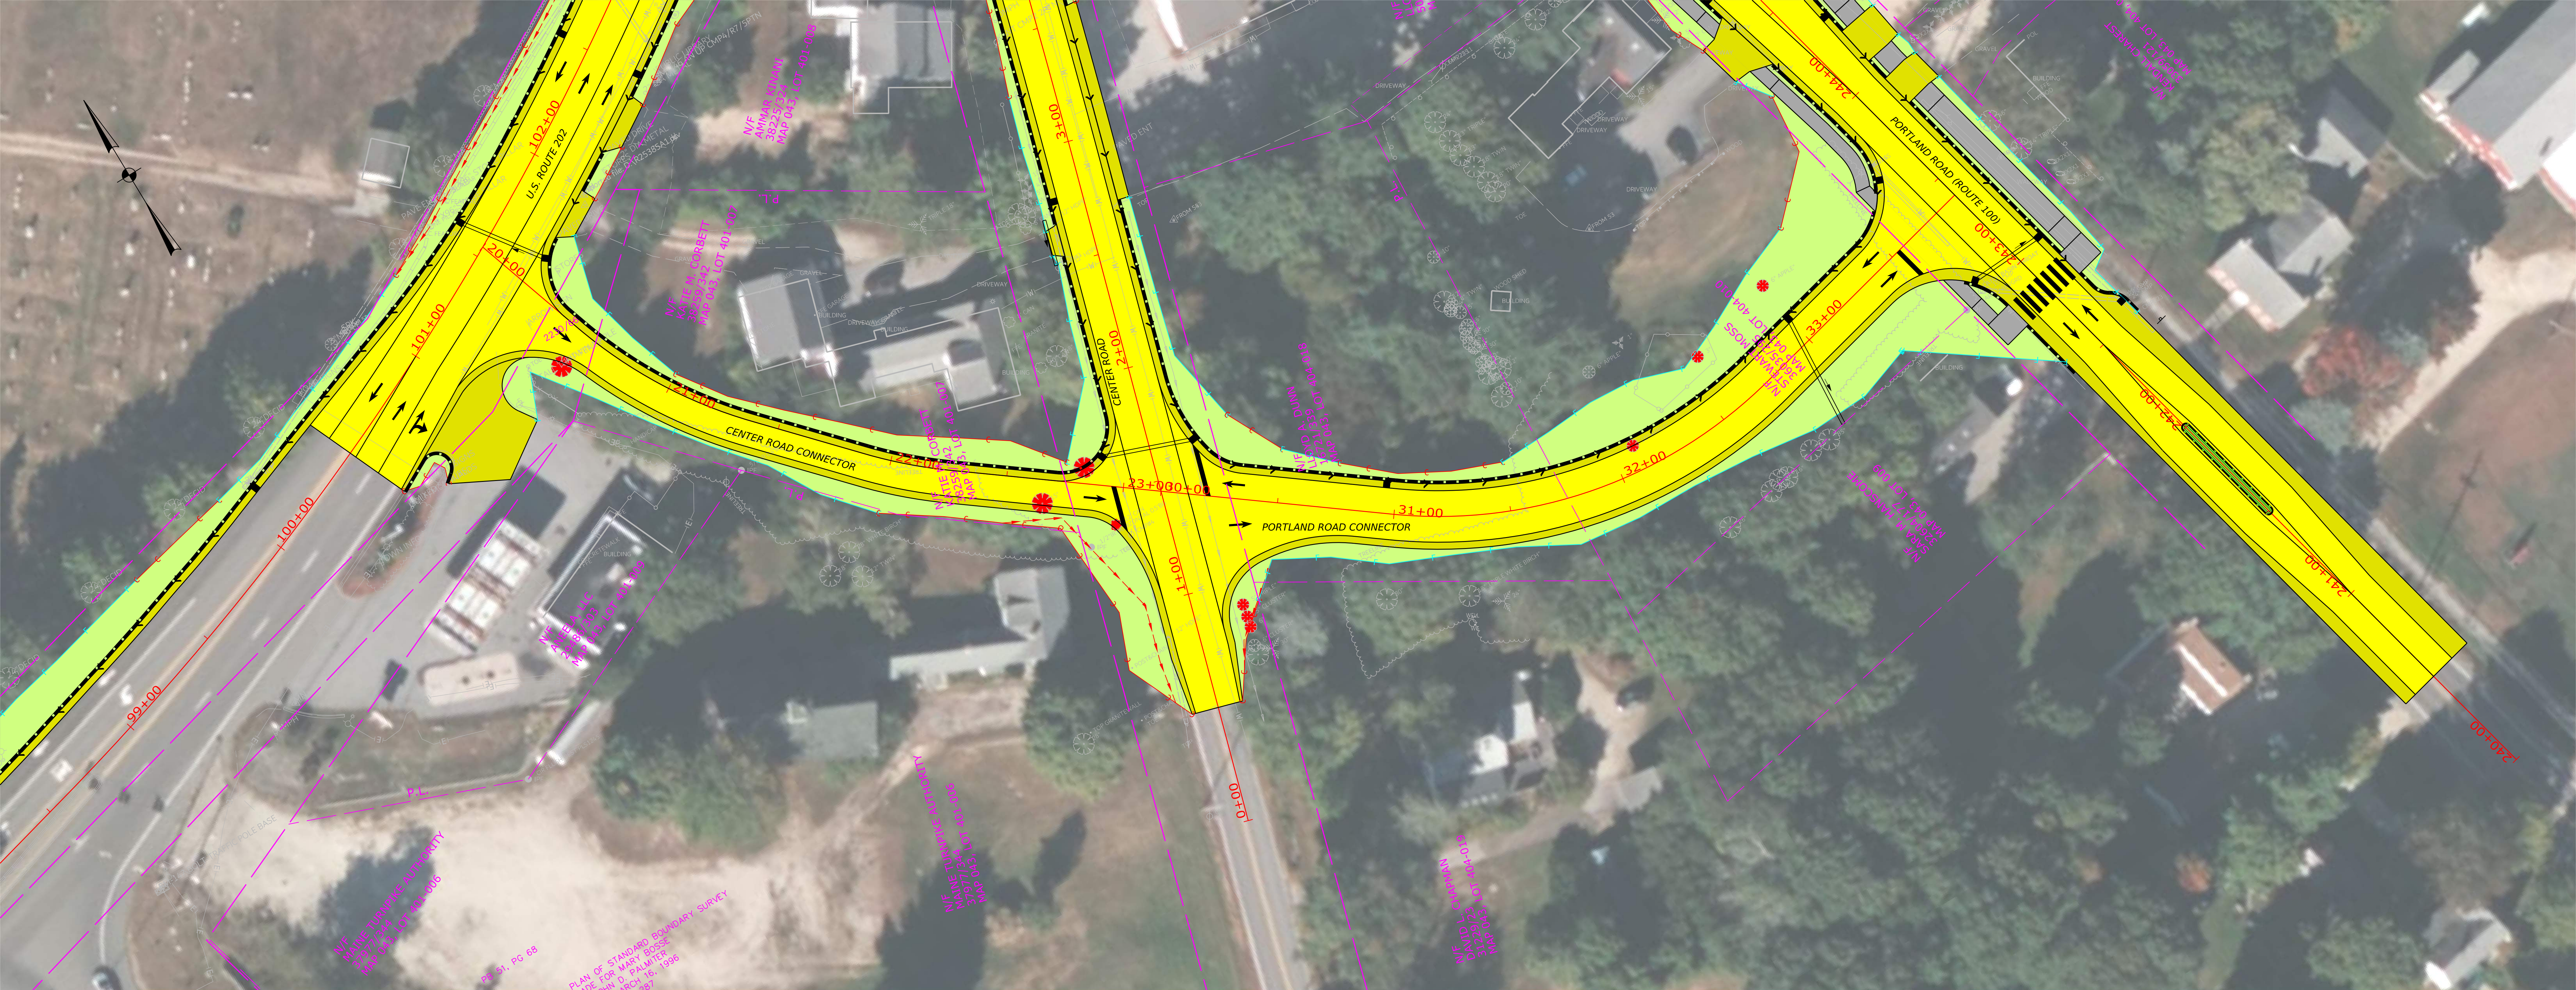

**GRAY VILLAGE
TRANSFORMATION
PUBLIC MEETING**

OCTOBER 2026

 **HNTB**

LEGEND

- HIGHWAY CENTERLINE-PROPOSED
- TRAVELWAY-PROPOSED
- SHOULDER, PAVED-PROPOSED
- DRIVES-PROPOSED, PAVED
- DRIVES-PROPOSED, GRAVEL
- SIDEWALKS-PROPOSED
- RAISED ISLANDS-PROPOSED
- FLUSH ISLANDS-PROPOSED
- TREES/PROPERTY FEATURES TO BE REMOVED
- LIMITS OF CUT SLOPES
- LIMITS OF FILL SLOPES
- GRASSED SLOPES-PROPOSED

Scale of Feet: 0, 25, 50

