RIVERSIDE AVENUE AND WILLIAM OSCAR EMERY DRIVE SANFORD, MAINE

SCALE: 1"=25'
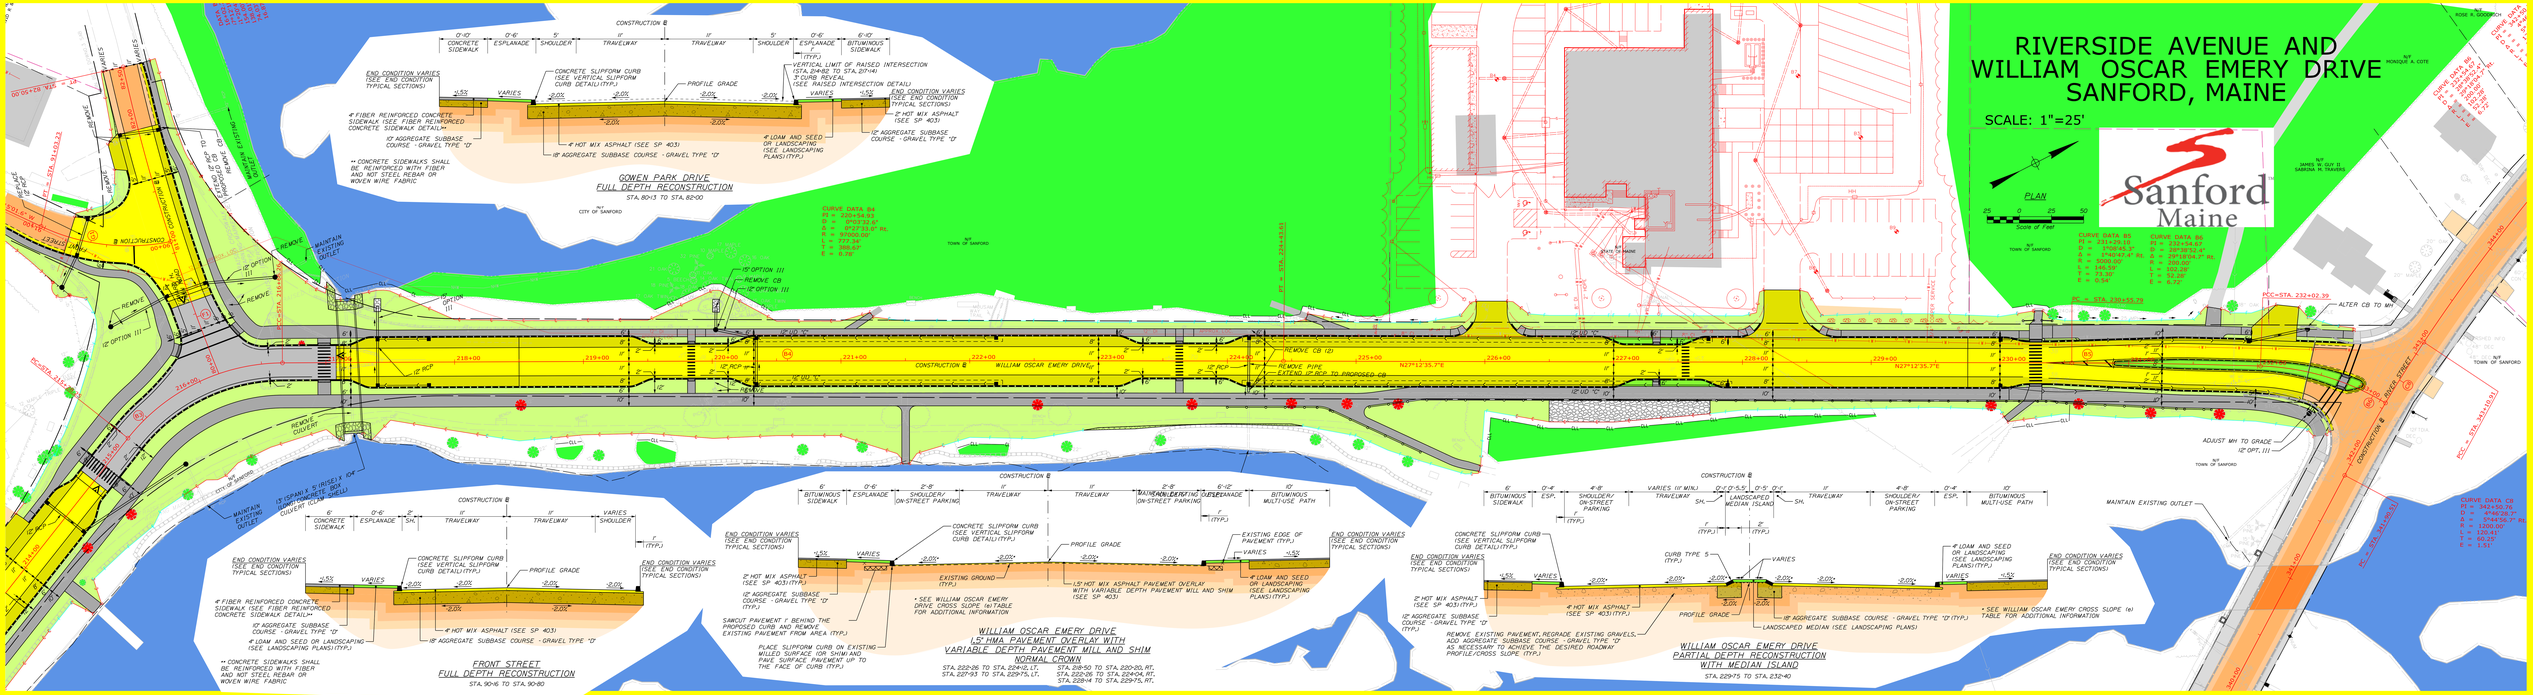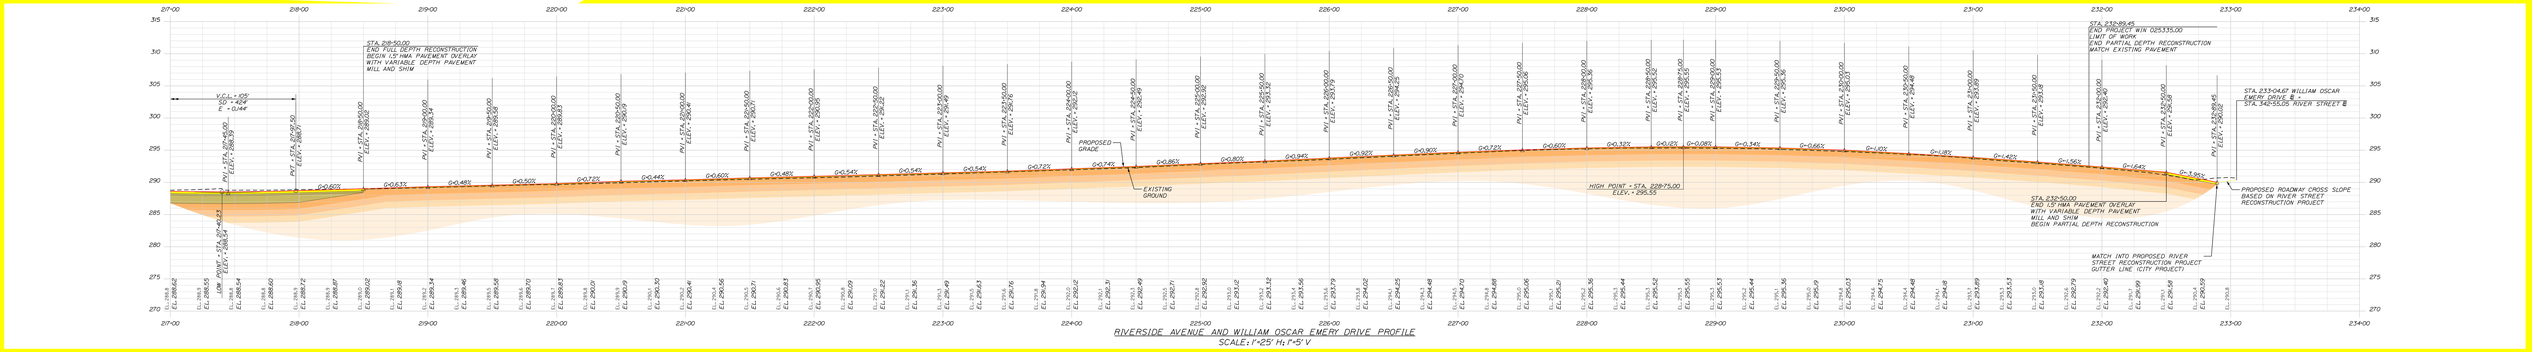
Sanford Maine