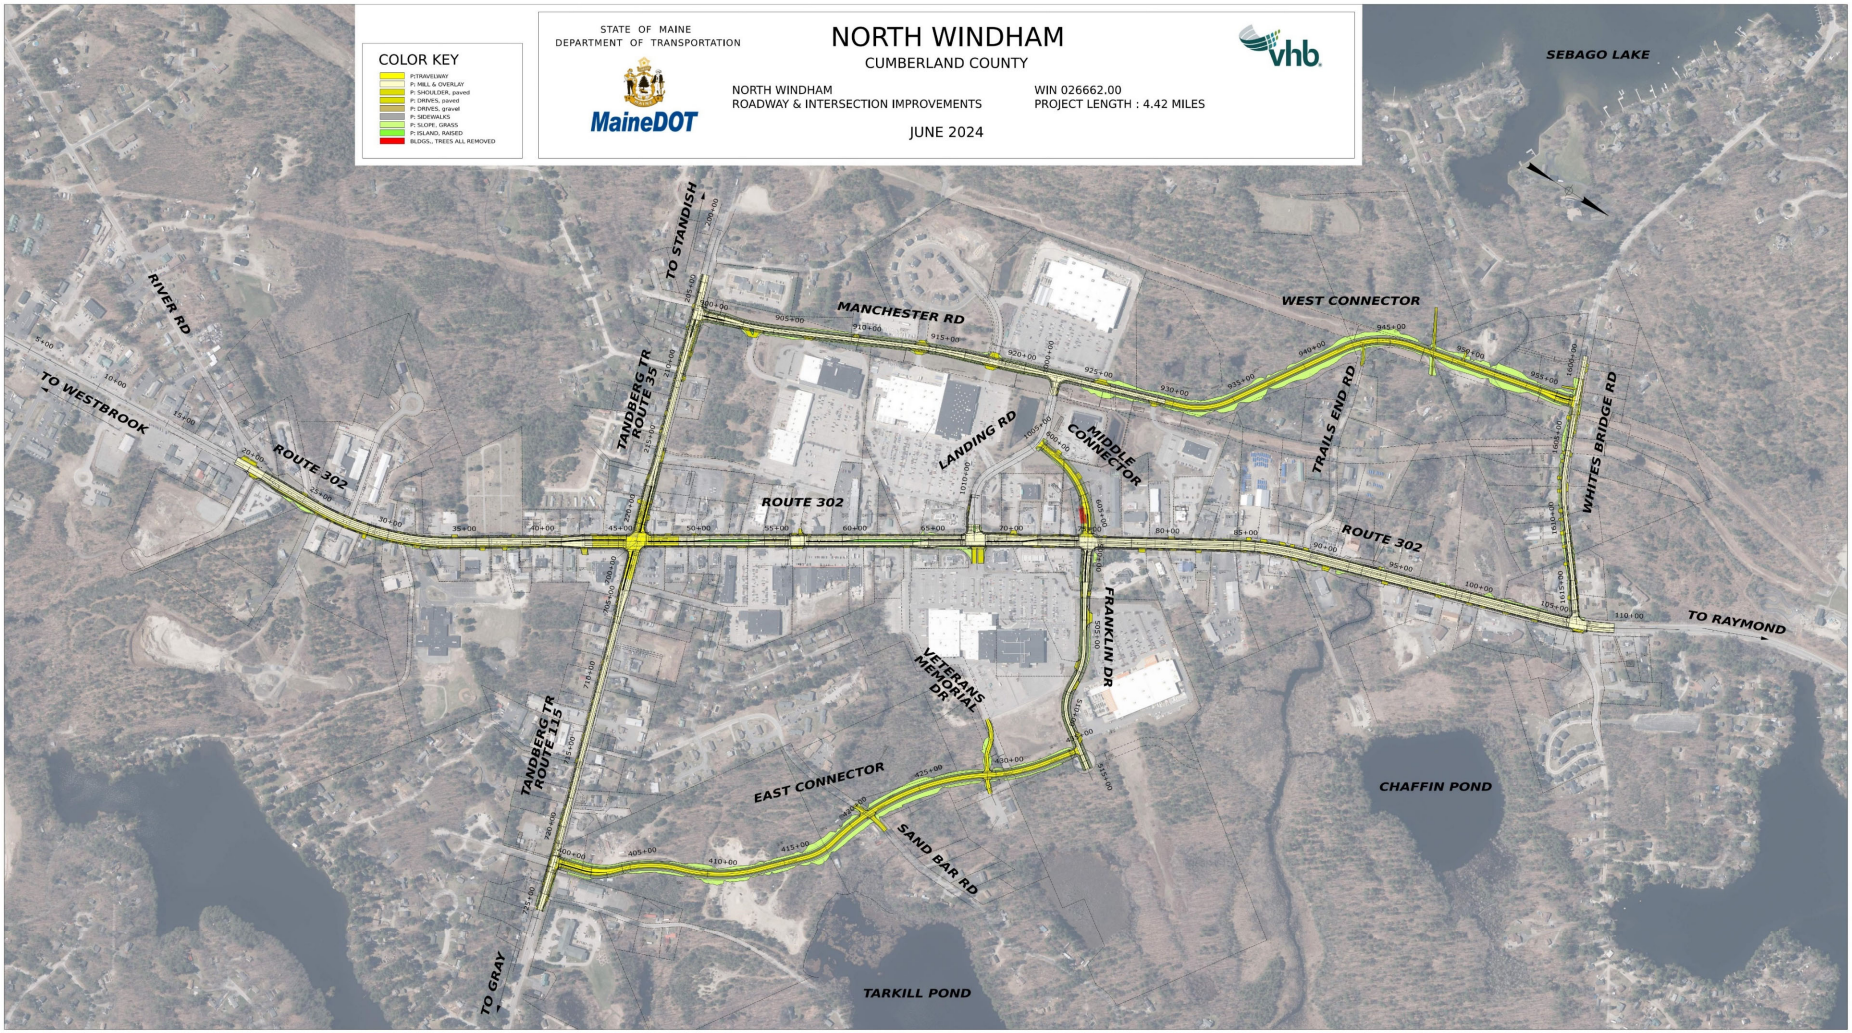
STATE OF MAINE
DEPARTMENT OF TRANSPORTATION
MaineDOT
NORTH WINDHAM
CUMBERLAND COUNTY
NORTH WINDHAM
ROADWAY & INTERSECTION IMPROVEMENTS
WIN 026662.00
PROJECT LENGTH : 4.42 MILES
JUNE 2024
vhb
COLOR KEY
P: TRAVELWAY
P: MILL & OVERLAY
P: SHOULDER, paved
P: DRIVES, paved
P: DRIVES, gravel
P: SIDEWALKS
P: SLOPE, GRASS
P: ISLAND, RAISED
BLDGS., TREES ALL REMOVED
SEBAGO LAKE
TO STANDISH
MANCHESTER RD
WEST CONNECTOR
RIVER RD
TO WESTBROOK
ROUTE 302
TANDBERG TR
ROUTE 35
LANDING RD
MIDDLE CONNECTOR
TRAILS END RD
WHITES BRIDGE RD
ROUTE 302
ROUTE 302
FRANKLIN DR
TO RAYMOND
VETERANS MEMORIAL DR
TANDBERG TR
ROUTE 115
EAST CONNECTOR
SAND BAR RD
CHAFFIN POND
TO GRAY
TARKILL POND